

**PHILIPPINE
PORTS
AUTHORITY**




PORT MANAGEMENT OFFICE - MARINDUQUE/QUEZON

CONSTRUCTION DRAWINGS

**MAINTENANCE OF RRTF FACILITIES
AT GATES 2 AND 4**

PORT OF LUCENA

LUCENA CITY

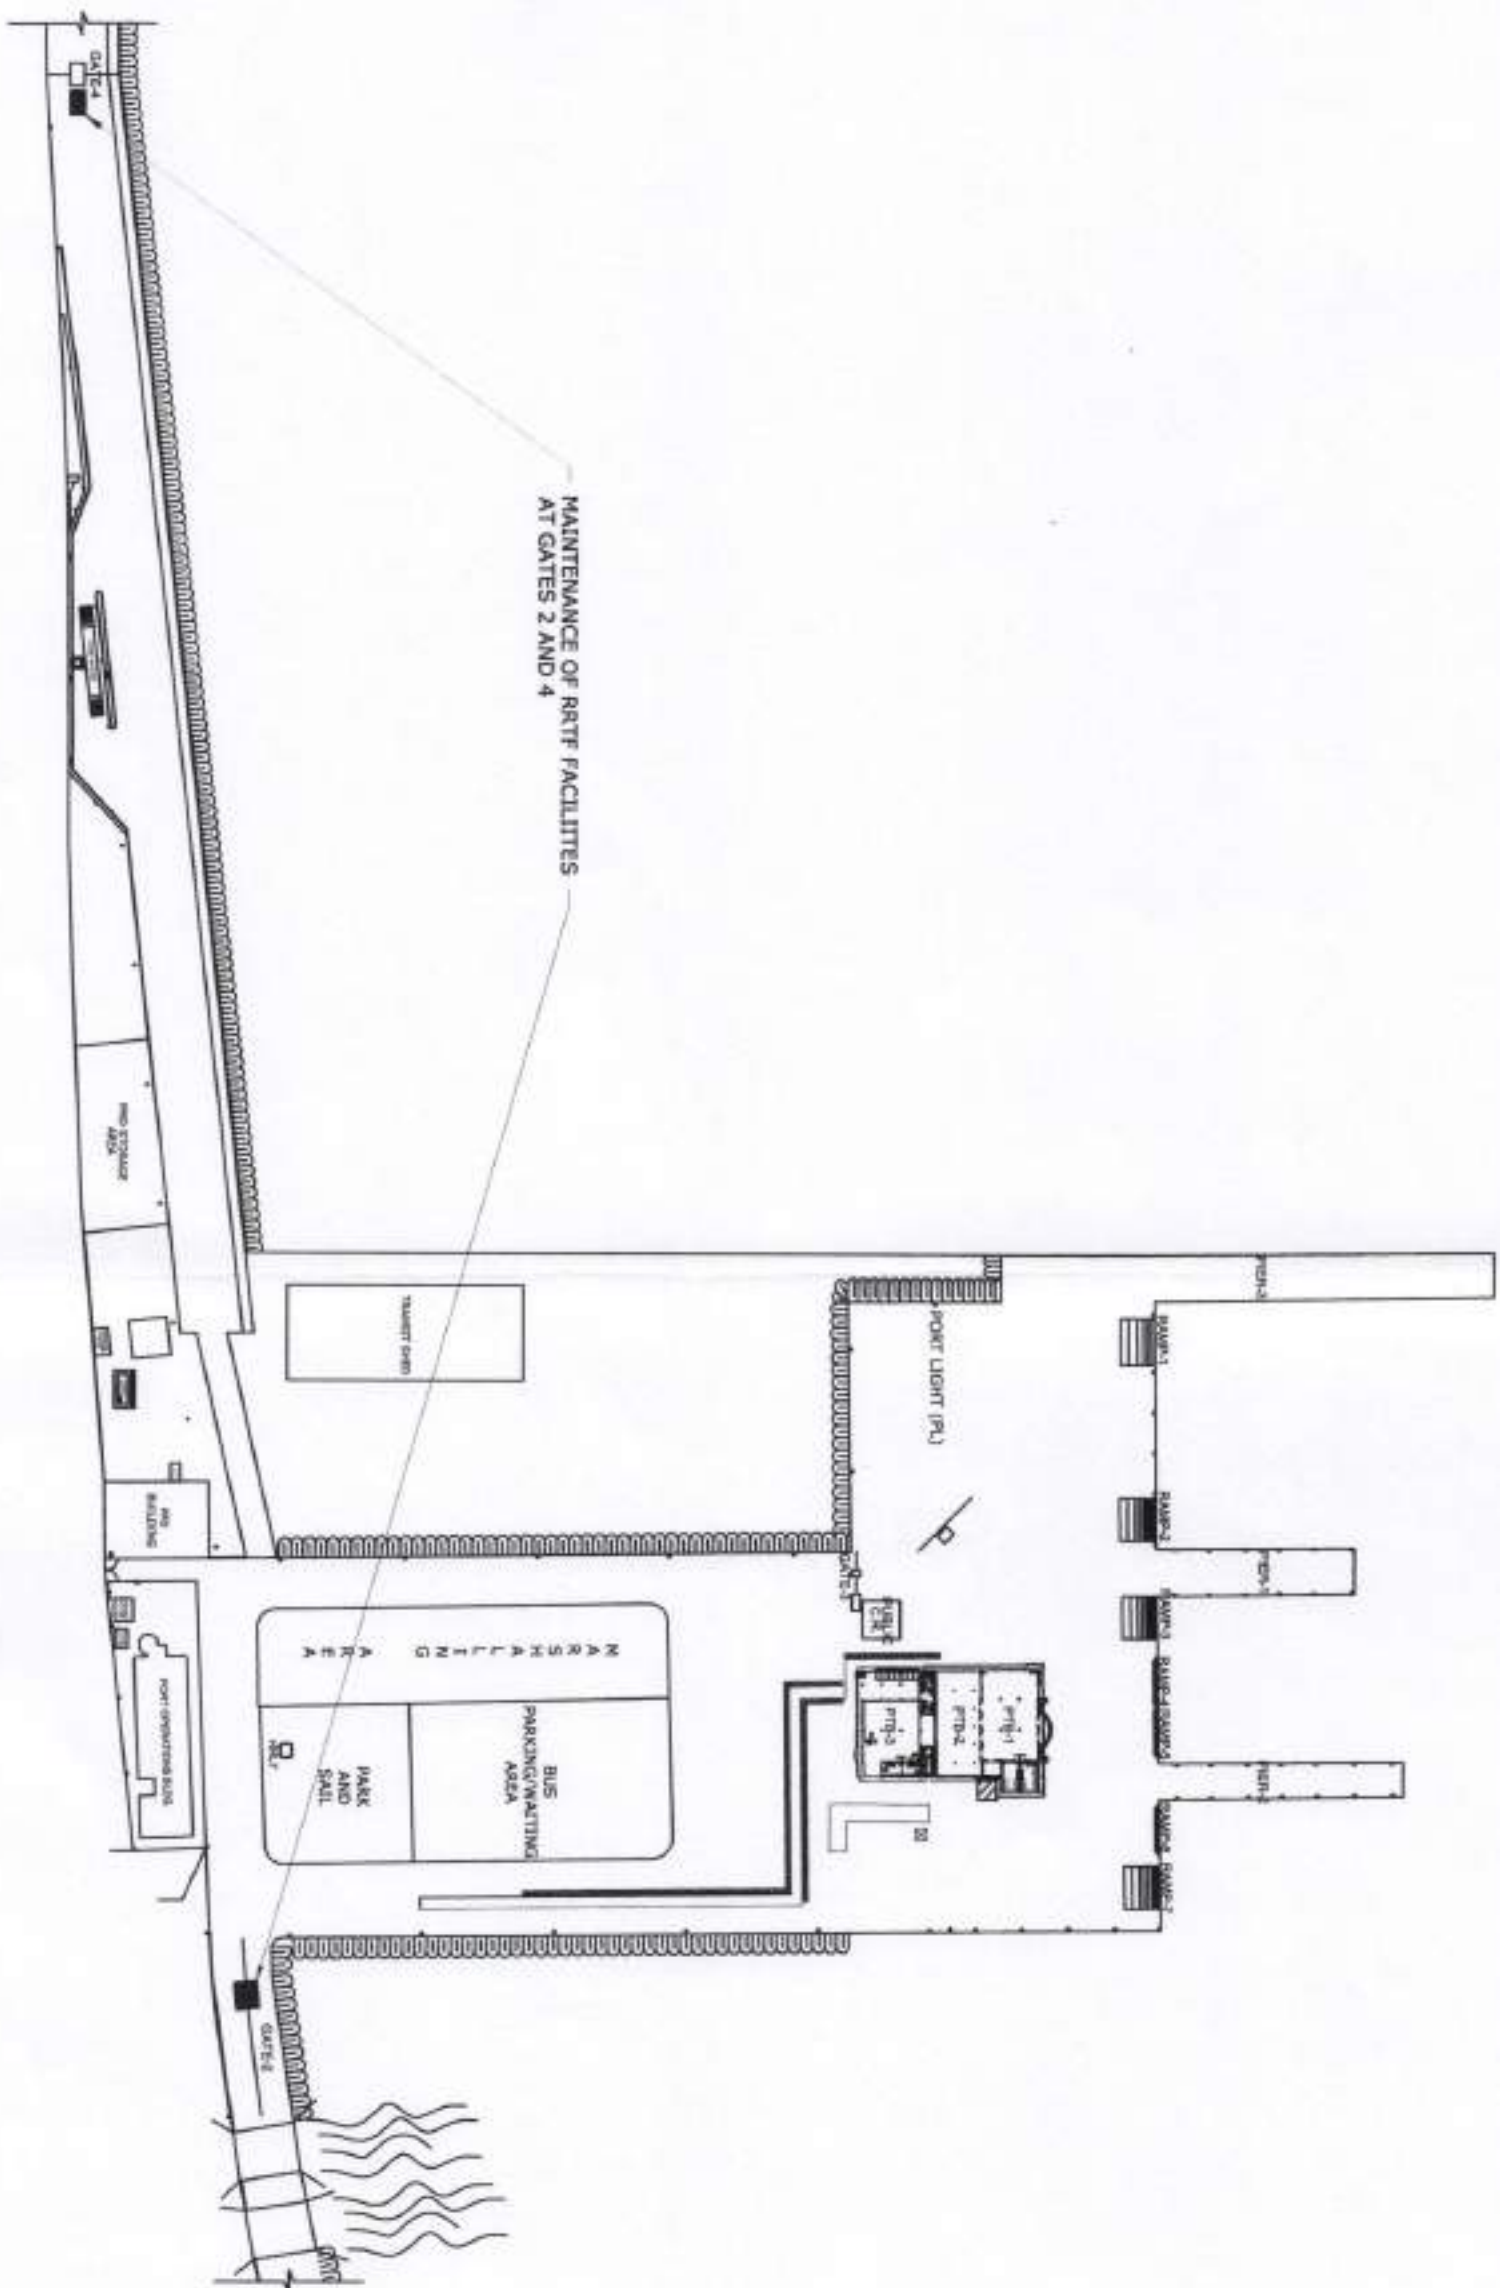

DEVELOPMENT PLAN

SCALE

1:2000

PROJECT/LOCATION:

PREPARED BY:

CHECKED/REVIEWED BY:

RECOMMENDED BY:

APPROVED BY:

SHEET CONTENT:

PHILIPPINE
PORTS
AUTHORITY



MAINTENANCE OF RRTF
FACILITIES AT GATES 2 AND 4

PORT OF LUCENA

LUCENA CITY


MARK ANDREW S. PINEDA
ACTING SUPERVISING ENGINEER A

GERIE D. TABOCO
PRINCIPAL ENGINEER A


PAULA A. LIBATIQUE
ESD MANAGER

ANNA T. BISCOCHO
ACTING PORT MANAGER


1 / 7

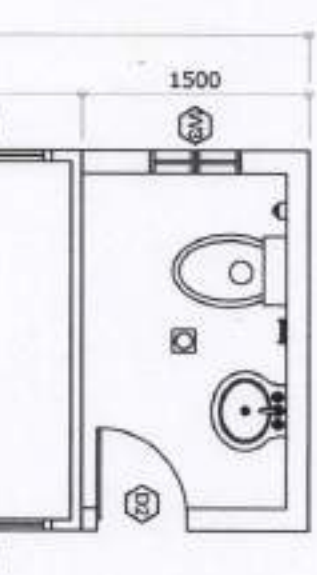


PLAN
SCALE 1:50

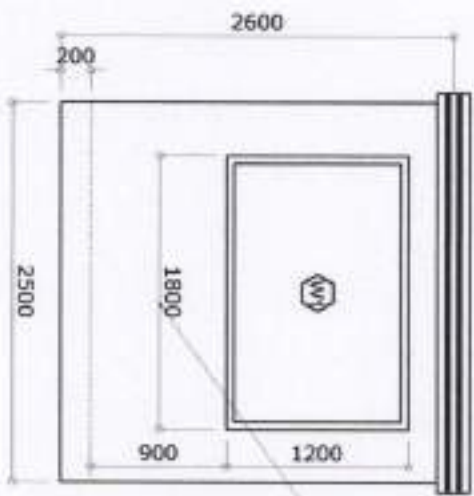


FRONT ELEVATION
SCALE 1:50

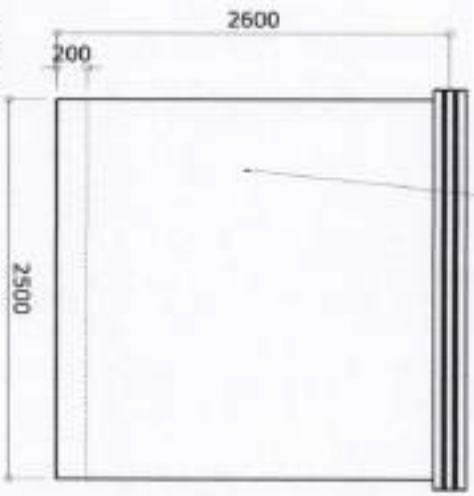

REAR ELEVATION
SCALE 1:50

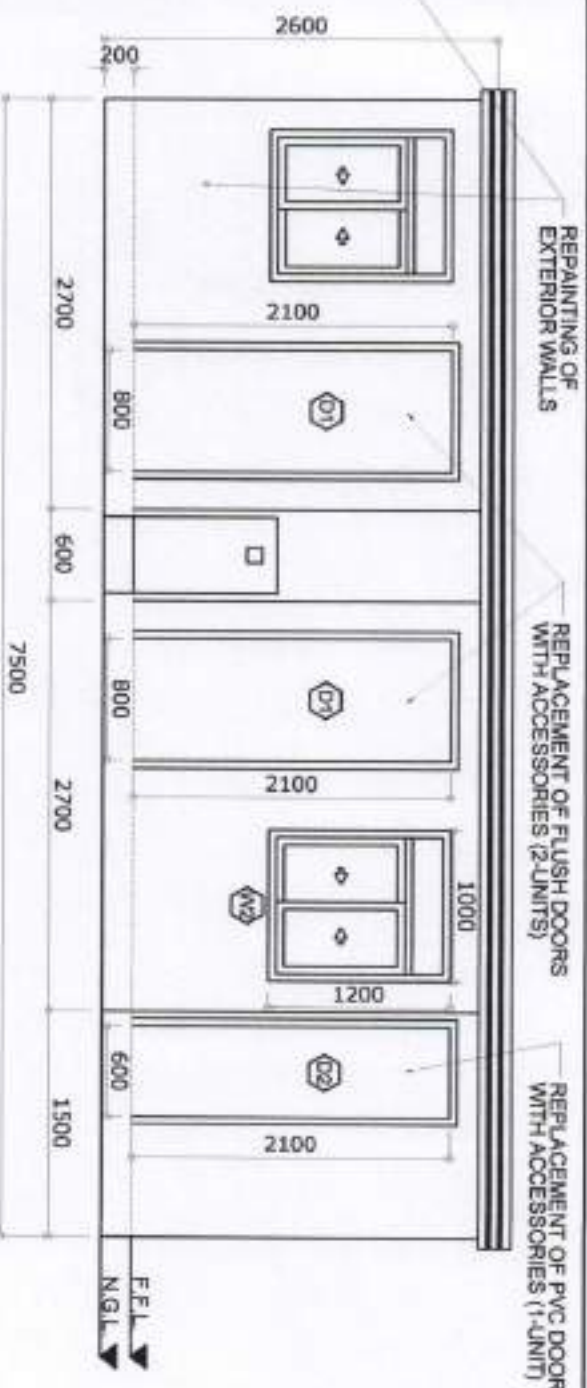


RIGHT SIDE ELEVATION
SCALE 1:50

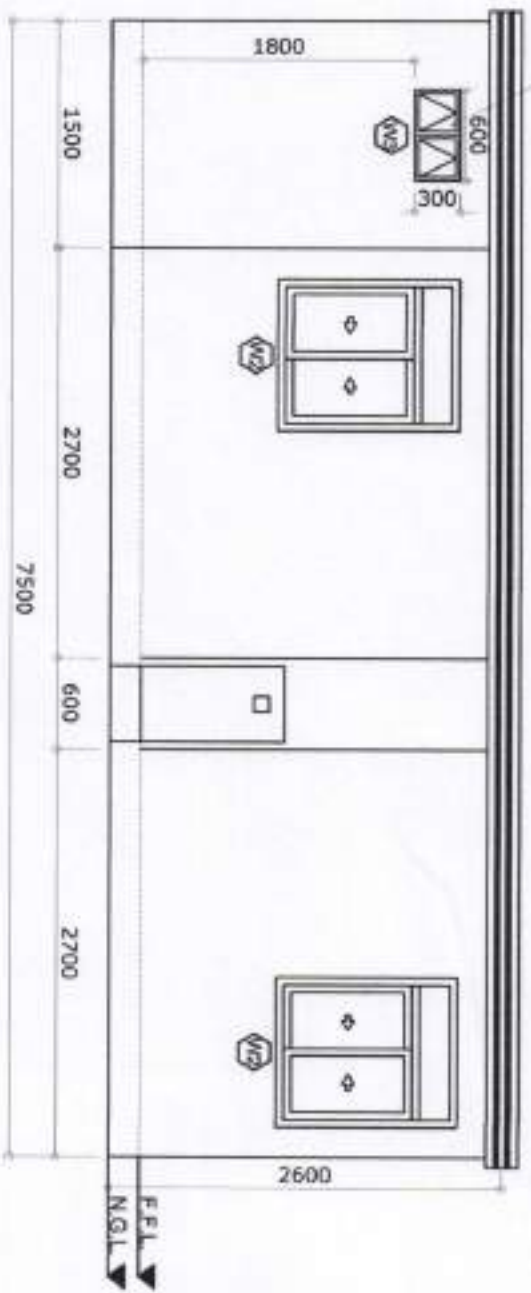


LEFT SIDE ELEVATION
SCALE 1:50

* TOP COAT COLOR TO BE APPROVED BY PMO

PHILIPPINE PORTS AUTHORITY PORT MANAGEMENT OFFICE - MANQUEZ	PROJECT/LOCATION: MAINTENANCE OF RRTF FACILITIES AT GATES 2 AND 4 LUCENA CITY	PREPARED BY: MARK ANDREW S. PINEDA ACTING SUPERVISING ENGINEER A	CHECKED/REVIEWED BY: GERILIE D. TABOCO PRINCIPAL ENGINEER A	RECOMMENDED BY: RAUL A. LIPATIQUE EDD MANAGER	APPROVED BY: ANNA THERESA M. BISCOCHO ACTING PORT MANAGER	SHEET CONTENT: ● PLAN ● FRONT ELEVATION ● REAR ELEVATION ● LEFT SIDE ELEVATION ● RIGHT SIDE ELEVATION 2 / 7
---	---	--	---	---	---	---

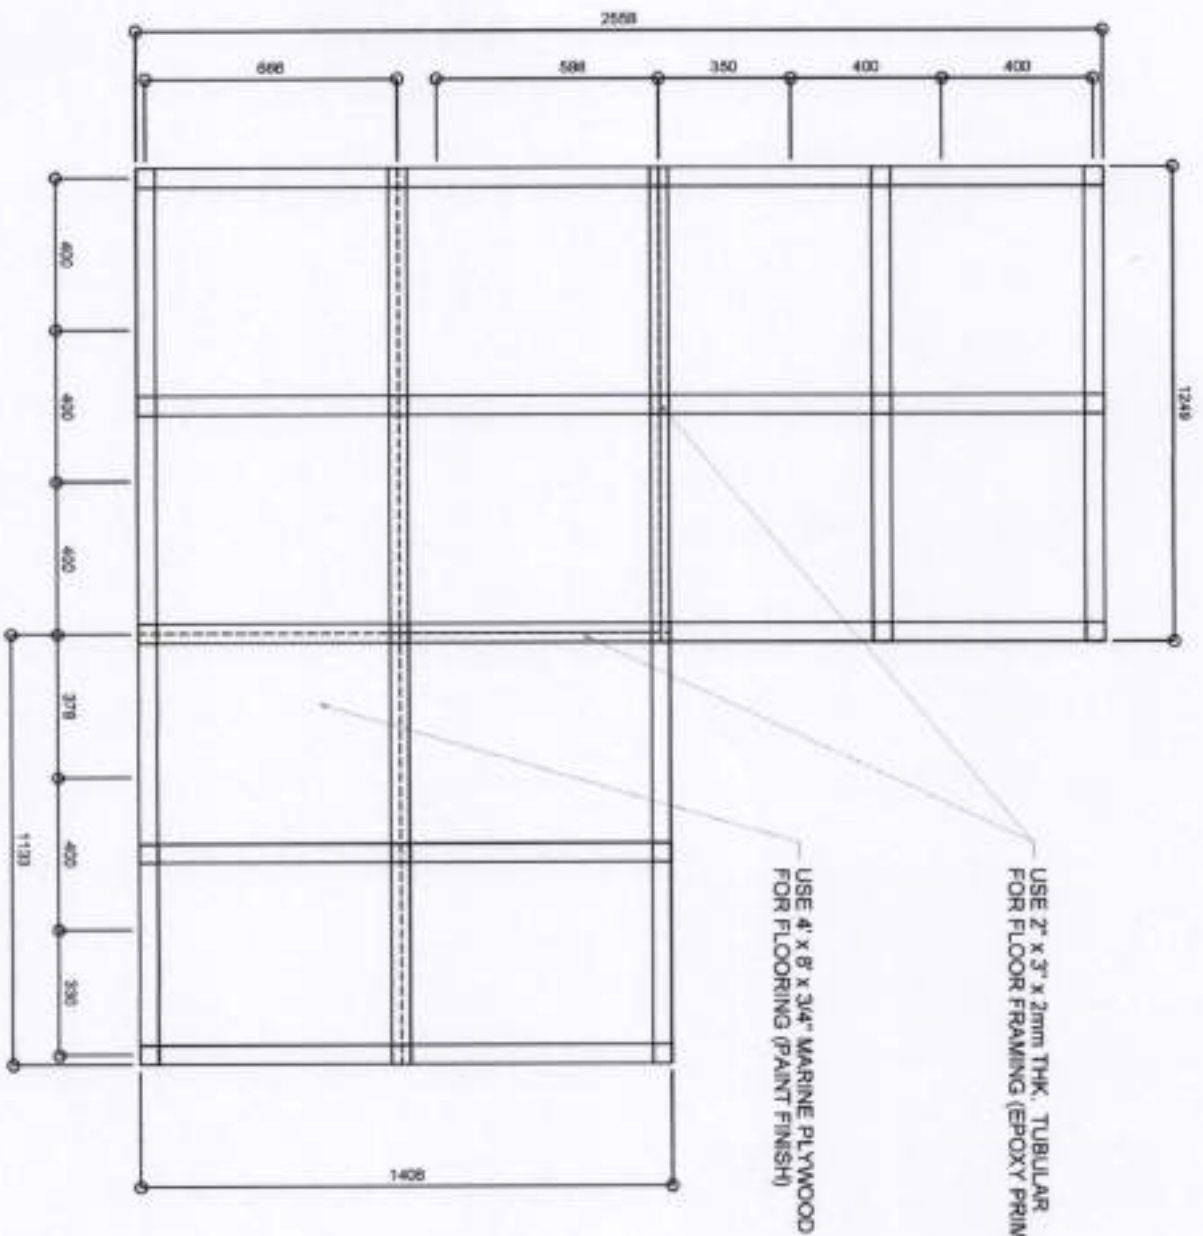

FLOOR FRAMING PLAN
SCALE 1:20

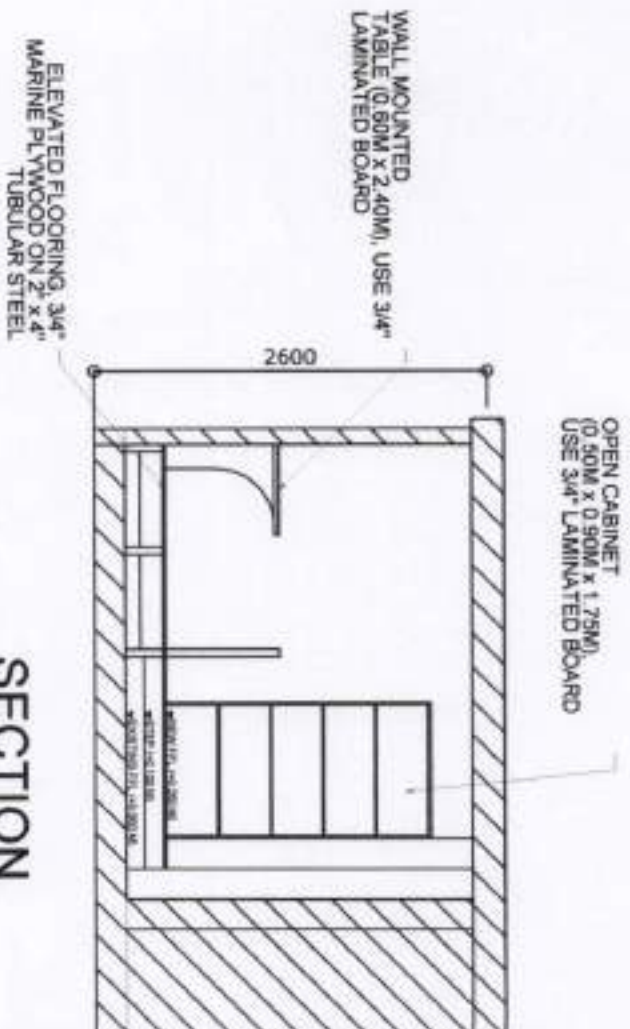


SECTION
SCALE 1:50

TYPE: MARINE PLYWOOD FINISH FLUSH DOOR LOCATION: RRTF, PPA & MPTI SET: TWO (2)	TYPE: MARINE PLYWOOD FINISH FLUSH DOOR LOCATION: RRTF, C.R. SET: ONE (1)	TYPE: 1.5 mm THK. ALUMINUM FRAMED SLIDING TYPE WINDOW-POWDER COATED LOCATION: RRTF, MPTI SET: ONE (1)
---	---	--

SCHEDULE OF DOORS AND WINDOW
SCALE 1:50

PHILIPPINE PORTS AUTHORITY		PROJECT/LOCATION: MAINTENANCE OF RRTF FACILITIES AT GATES 2 AND 4 PORT OF LUCENA LUCENA CITY		PREPARED BY: MARK ANDREW S. PINEDA ACTING SUPERVISING ENGINEER A	CHECKED/REVIEWED BY: GERLIE D. TABOCO PRINCIPAL ENGINEER A	RECOMMENDED BY: PAUL A. LITATQUE ESD MANAGER	APPROVED BY: ANNA THERESA M. BISCOCHO ACTING PORT MANAGER	SHEET CONTENT: ● FLOOR FRAMING PLAN ● SECTION ● SCHEDULE OF DOORS AND WINDOWS 3 / 7
-----------------------------------	--	--	--	---	---	---	--	---

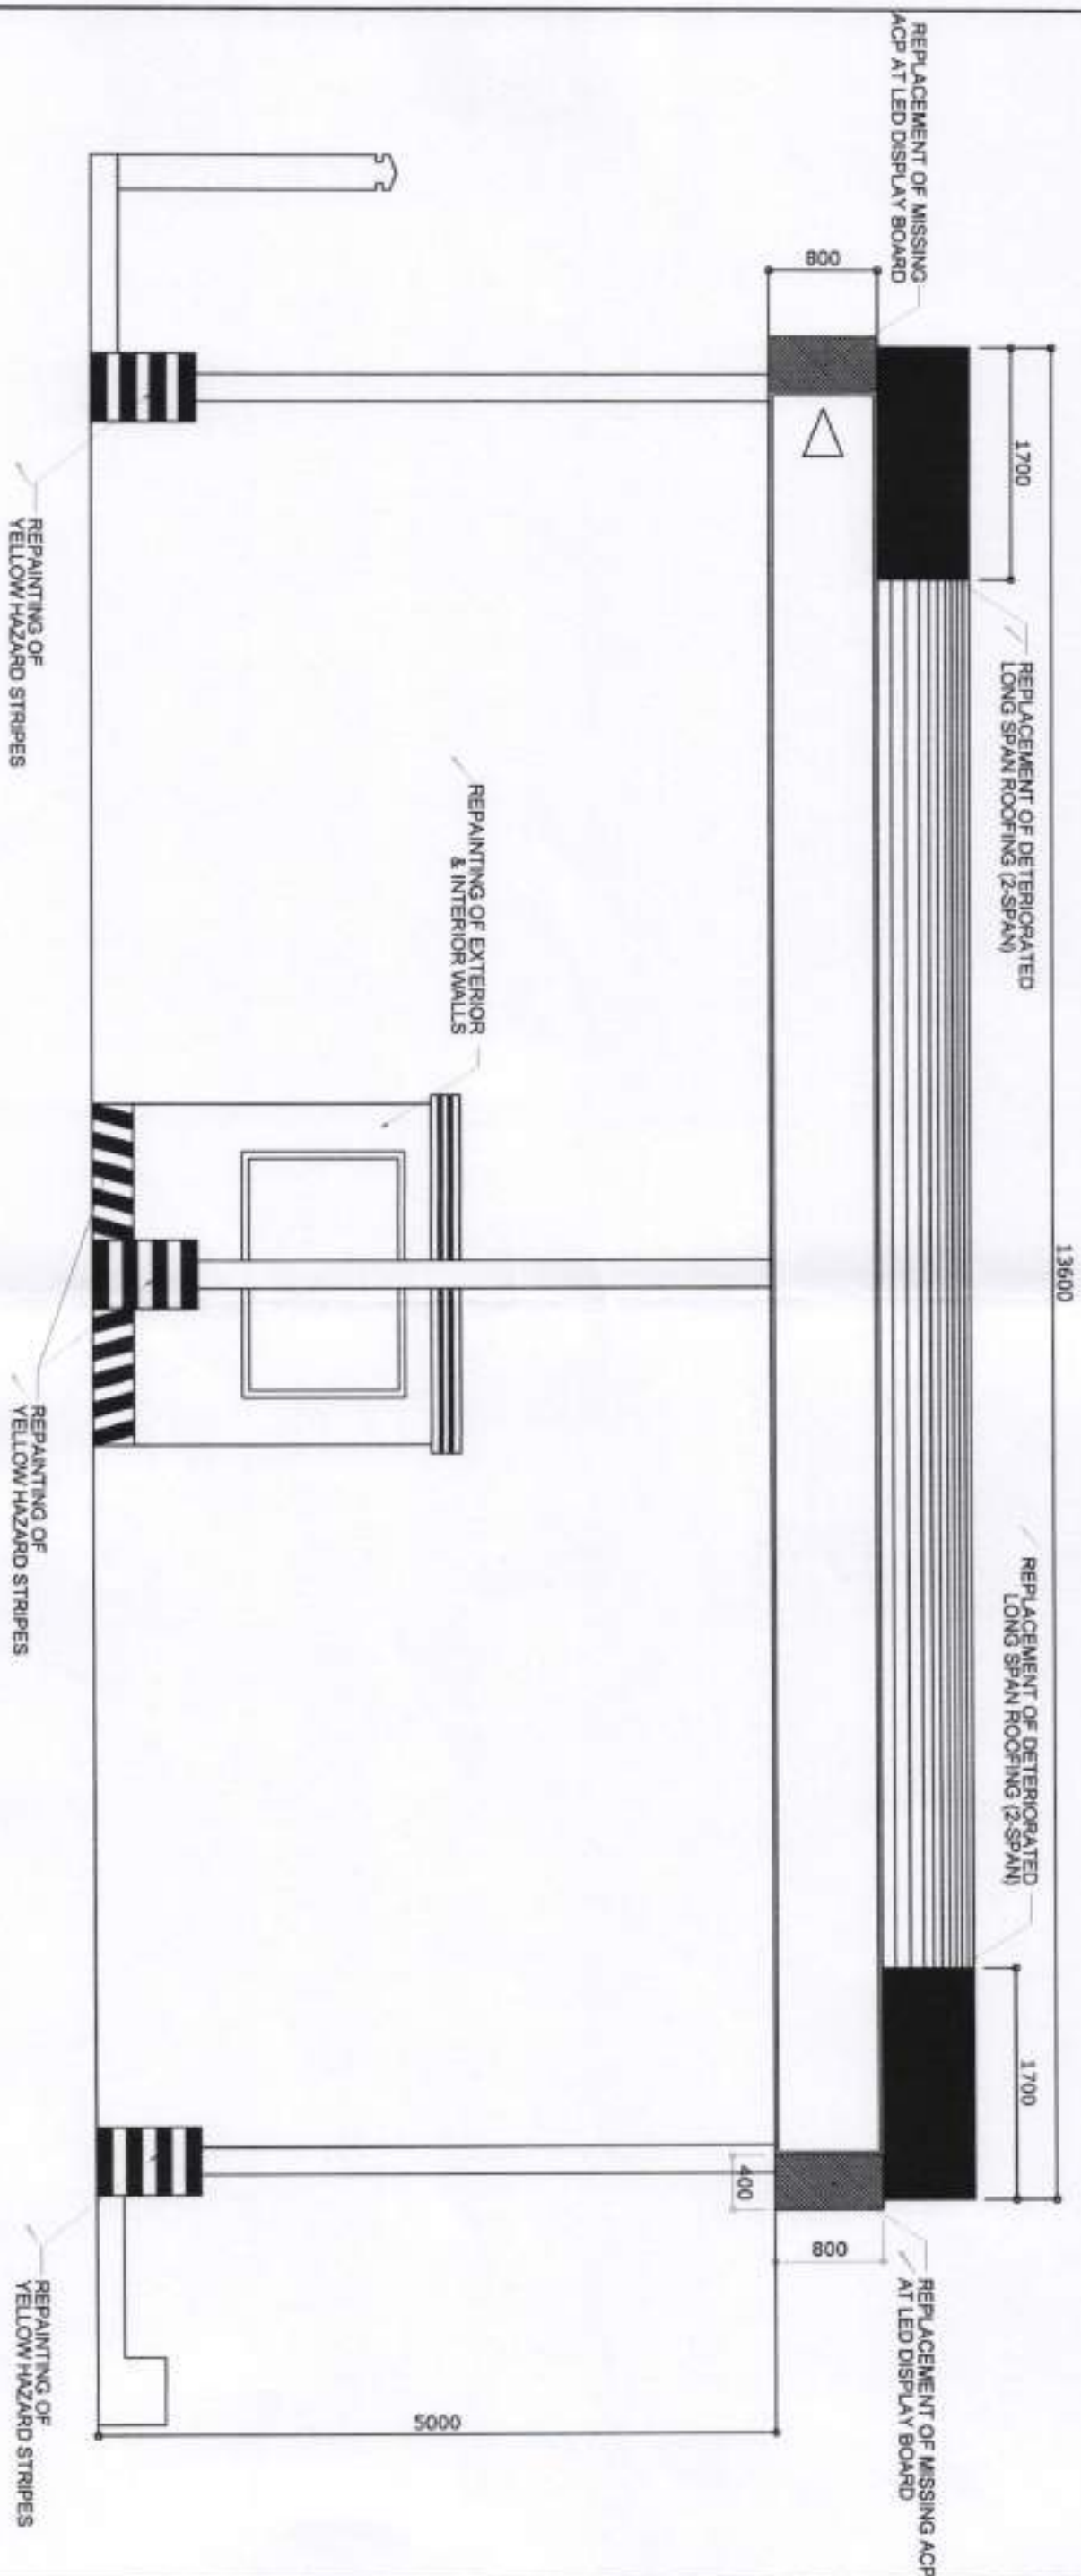

FRONT ELEVATION

SCALE 1:50

PROJECT/LOCATION:

PREPARED BY:

CHECKED/REVIEWED BY:

RECOMMENDED BY:

APPROVED BY:

SHEET CONTENT:

PHILIPPINE
PORTS
AUTHORITY

MAINTENANCE OF RRTF
FACILITIES AT GATES 2 AND 4

PORT OF LUCENA

LUCENA CITY


MARK ANDREW S. PINEDA
ACTING SUPERVISING ENGINEER A

GERALDE D. TABOCO
PRINCIPAL ENGINEER A


RAUL A. LIBATIQUE
ESD MANAGER

ANNA T. BISCOCHO
ACTING PORT MANAGER


FRONT ELEVATION OF
RRTF AT GATE 2
4 / 7

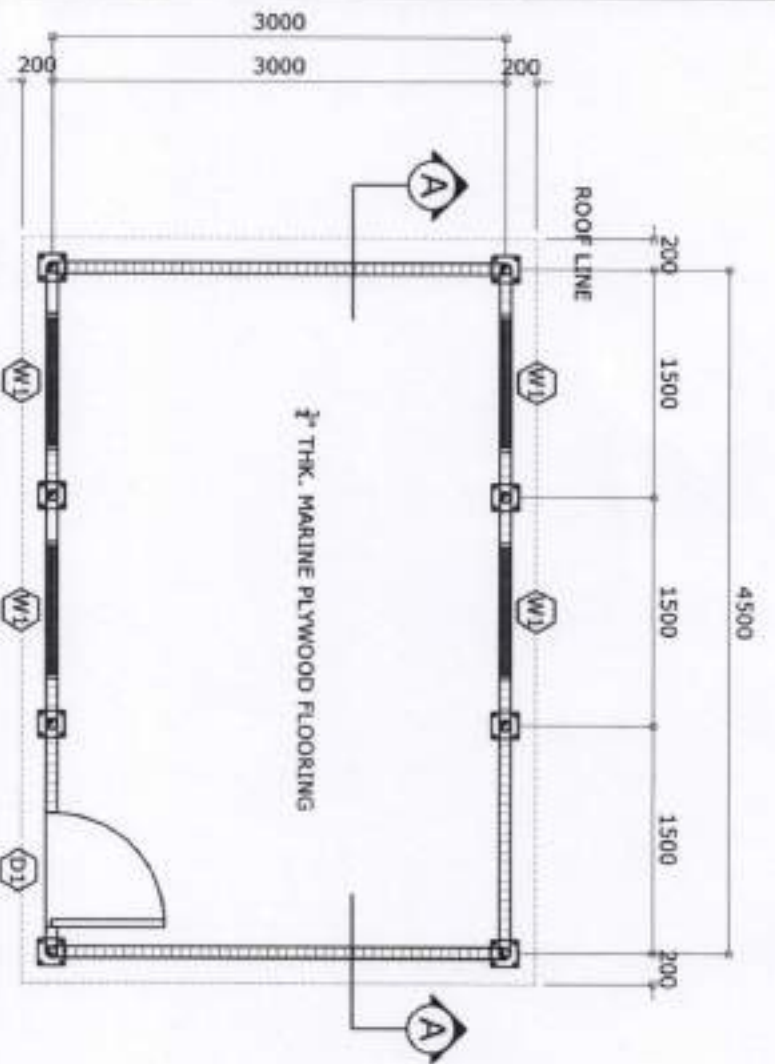


FLOOR PLAN OF RRTF FACILITY @GATE 4
SCALE 1:50

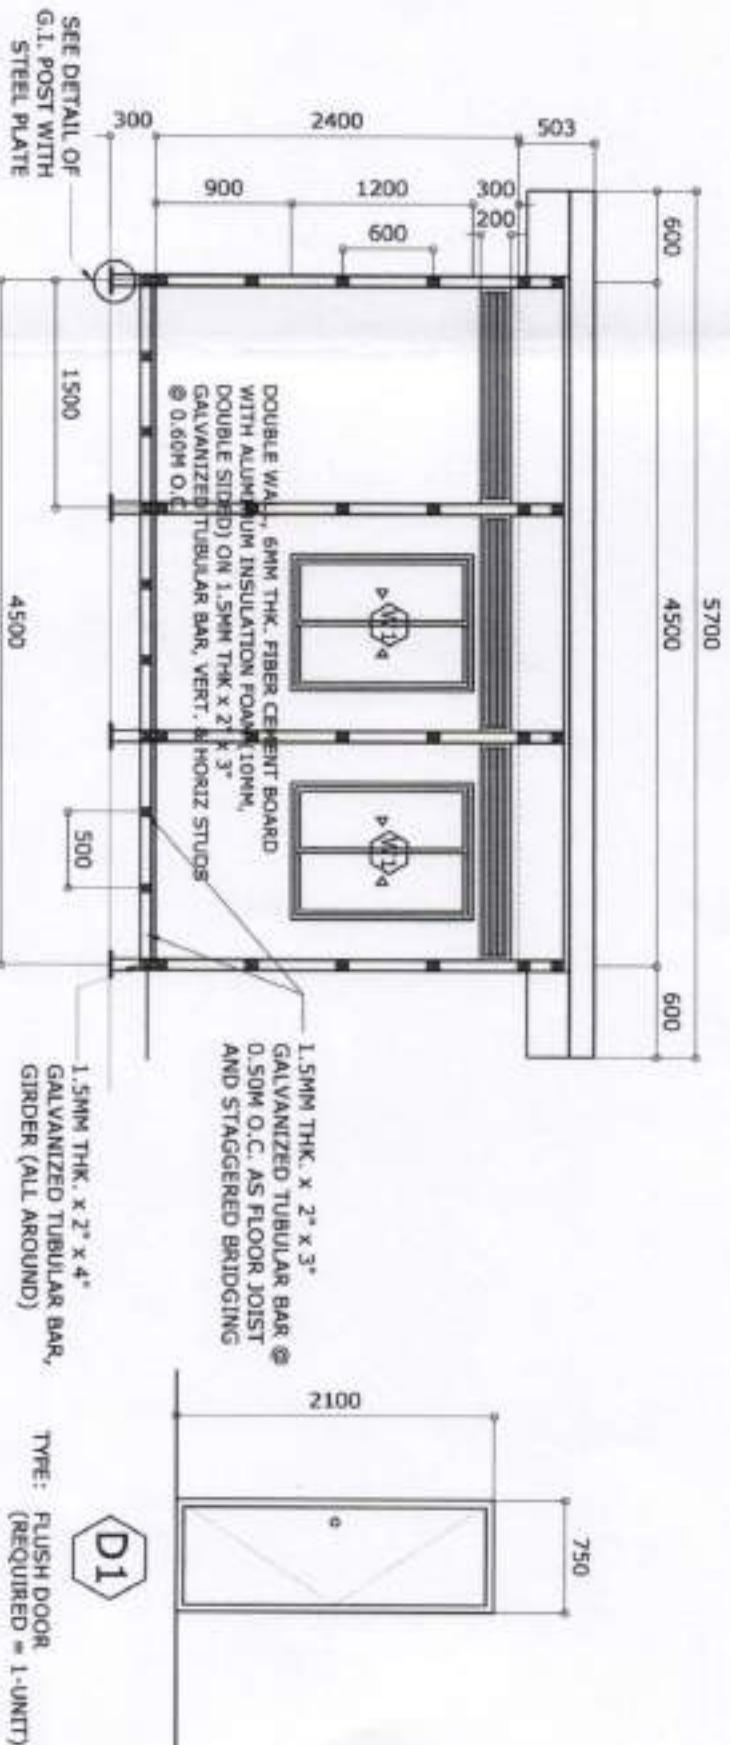


FRONT ELEVATION
SCALE 1:50

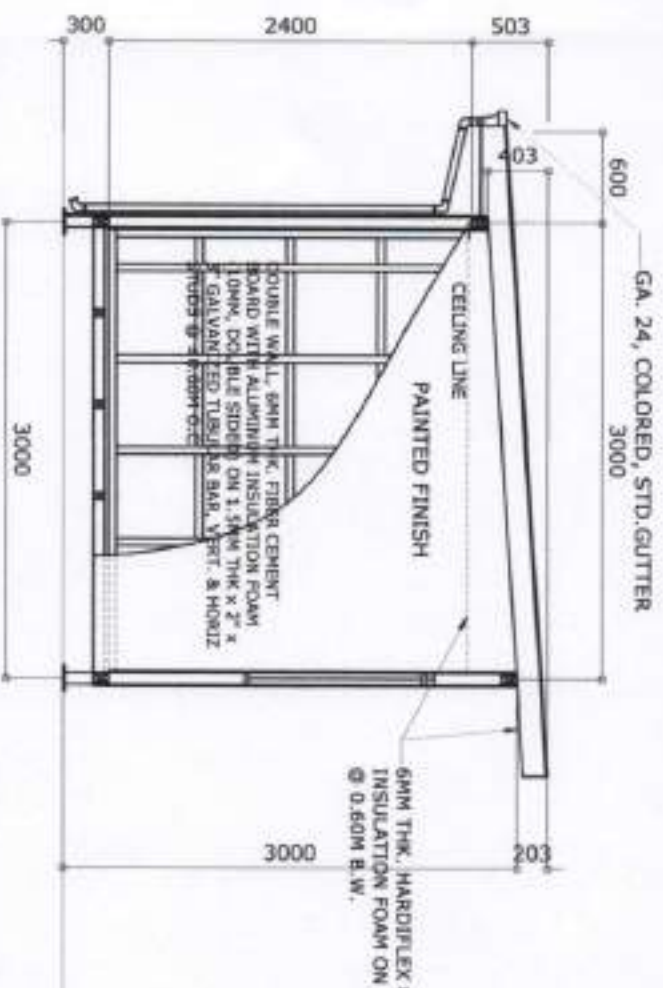

TYP. SIDE ELEVATION & DETAILS
SCALE 1:50

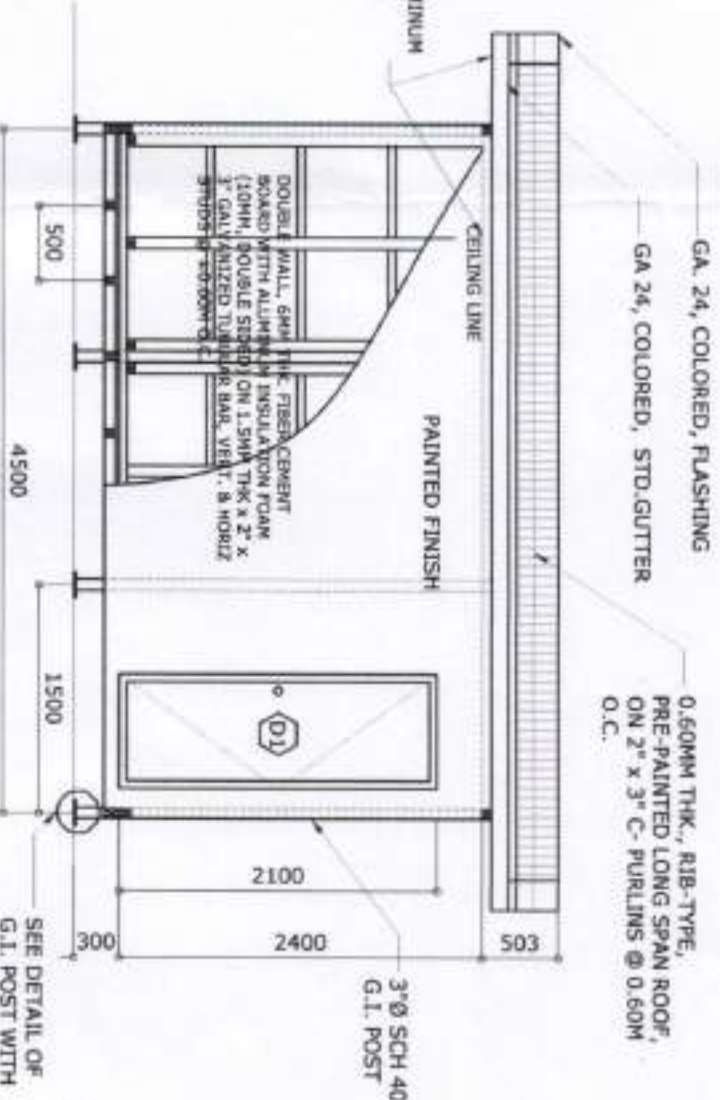


REAR ELEVATION
SCALE 1:50

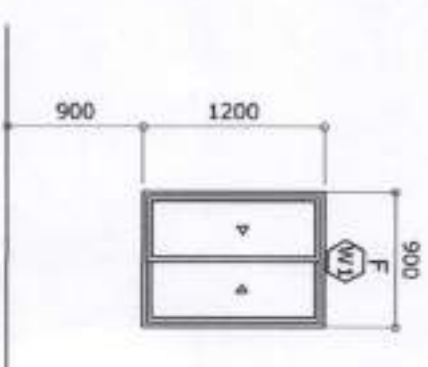

SCHEDULE OF DOOR & WINDOWS
SCALE 1:50

PHILIPPINE PORTS AUTHORITY PORT MANAGEMENT OFFICE - MARQUEZ	PROJECT/LOCATION: MAINTENANCE OF RRTF FACILITIES AT GATES 2 AND 4 LUCENA CITY	PREPARED BY: MARK ANDREW S. PINEDA ACTING SUPERVISING ENGINEER A	CHECKED/REVIEWED BY: GERILIE D. TABOCO PRINCIPAL ENGINEER A	RECOMMENDED BY: RAUL M. LIBARTIQUE ESV MANAGER	APPROVED BY: ANNA T. BISCOCHO ACTING PORT MANAGER	SHEET CONTENT: FLOOR PLAN OF RRTF FACILITY, TYPICAL SIDE ELEVATION & DETAILS, REAR ELEVATION & DETAILS, SCHEDULE OF DOORS & WINDOWS 5 / 7
---	---	---	--	---	--	---

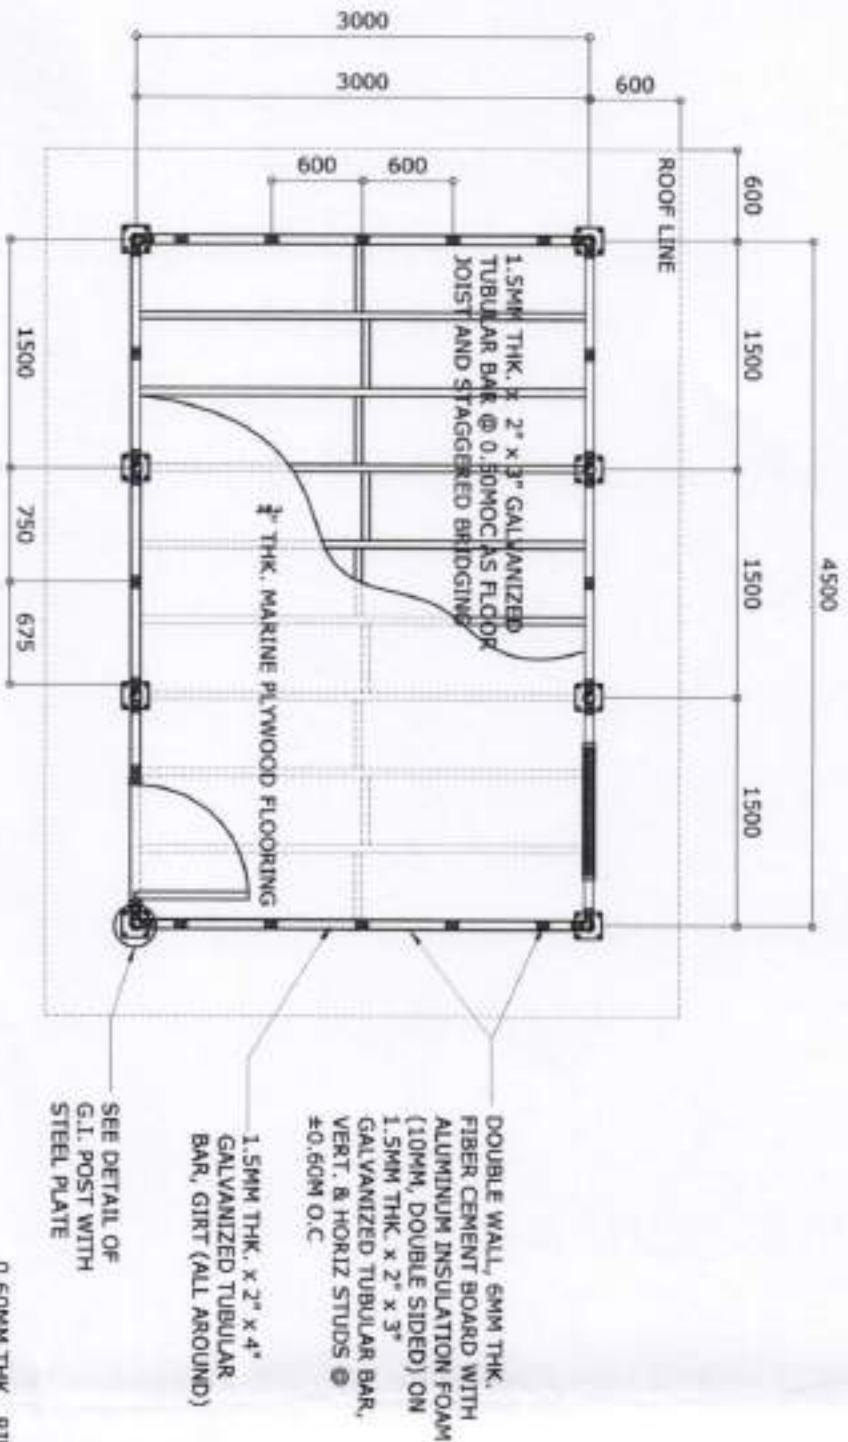


FLOOR FRAMING PLAN
SCALE 1:50

0.60MM THK., RIB-TYPE,
PRE-PAINTED LONG SPAN
ROOF, ON 2" x 3" C-
PURLINS @ 0.60M O.C.
GA. 24 STD. COLORED G.I.
FLASHING (3 SIDES)


ROOF FRAMING PLAN
SCALE 1:50

0.60MM THK., RIB-TYPE,
PRE-PAINTED LONG SPAN ROOF,
ON 2" x 3" C- PURLINS @
0.60MOC.

**DETAIL OF G.I. POST
WITH STEEL PLATE**
SCALE 1:10

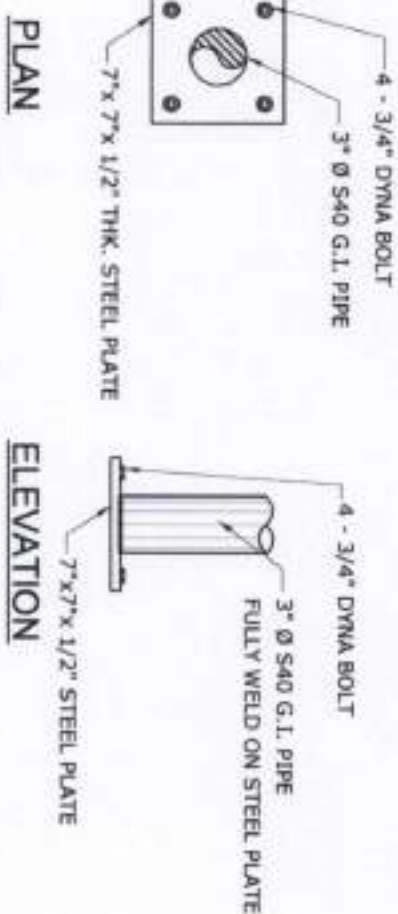

SECTION THRU A-A
SCALE 1:50

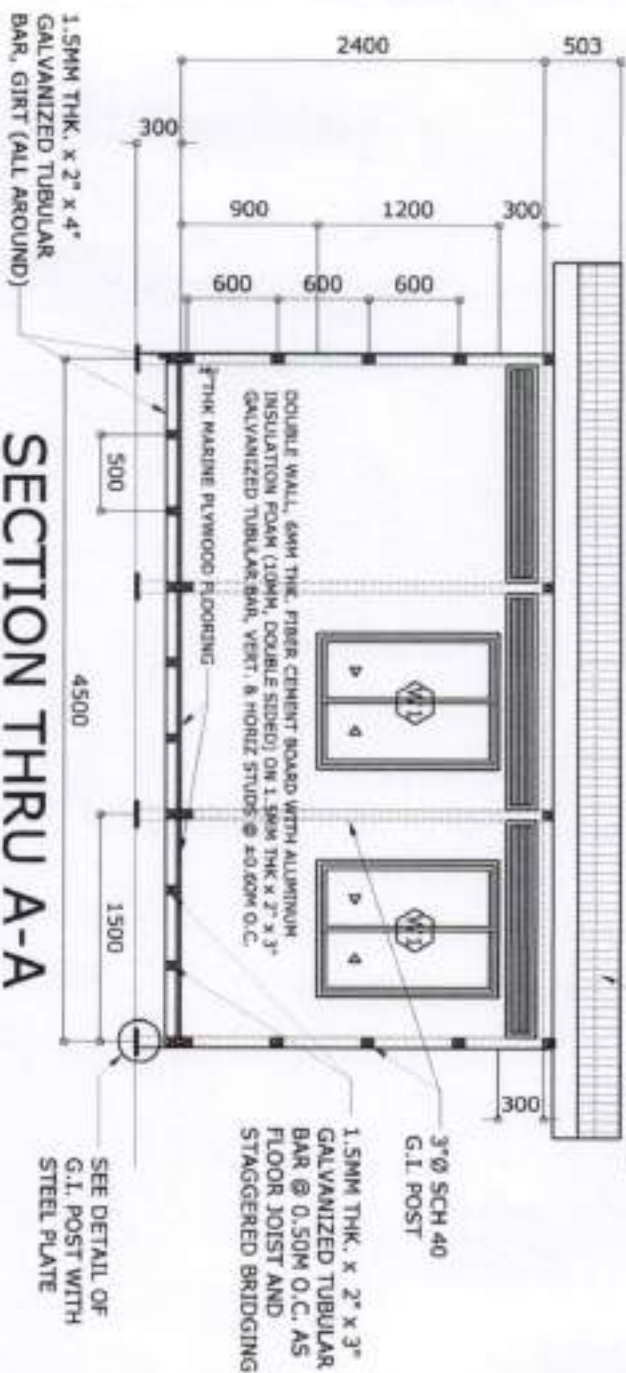

PHILIPPINE PORTS AUTHORITY PORT MANAGEMENT OFFICE - MARQUEZ	PROJECT/LOCATION: MAINTENANCE OF RRTF FACILITIES AT GATES 2 AND 4 LUCENA CITY	PREPARED BY: MARK ANDREW S. PINEDA ACTING SUPERVISING ENGINEER A	CHECKED/REVIEWED BY: GERALD D. TABOCO PRINCIPAL ENGINEER A	RECOMMENDED BY: RAUL A. LIBRERO ASST. MANAGER	APPROVED BY: ANNA THERESA M. BISCOCHO ACTING PORT MANAGER	SHEET CONTENT: • FLOOR FRAMING PLAN • DETAIL OF G.I. POST • ROOF FRAMING PLAN • SECTION THRU A-A 6 / 7
---	---	--	--	---	---	--

