



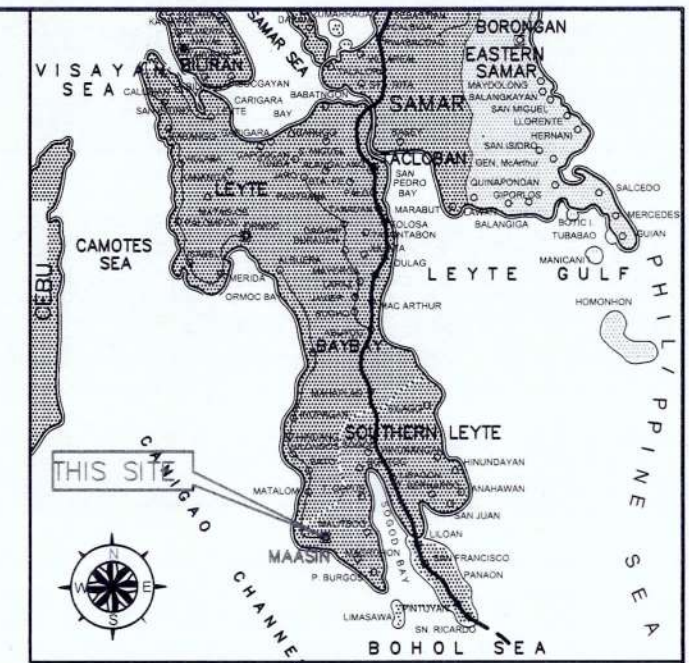


VICINITY MAP

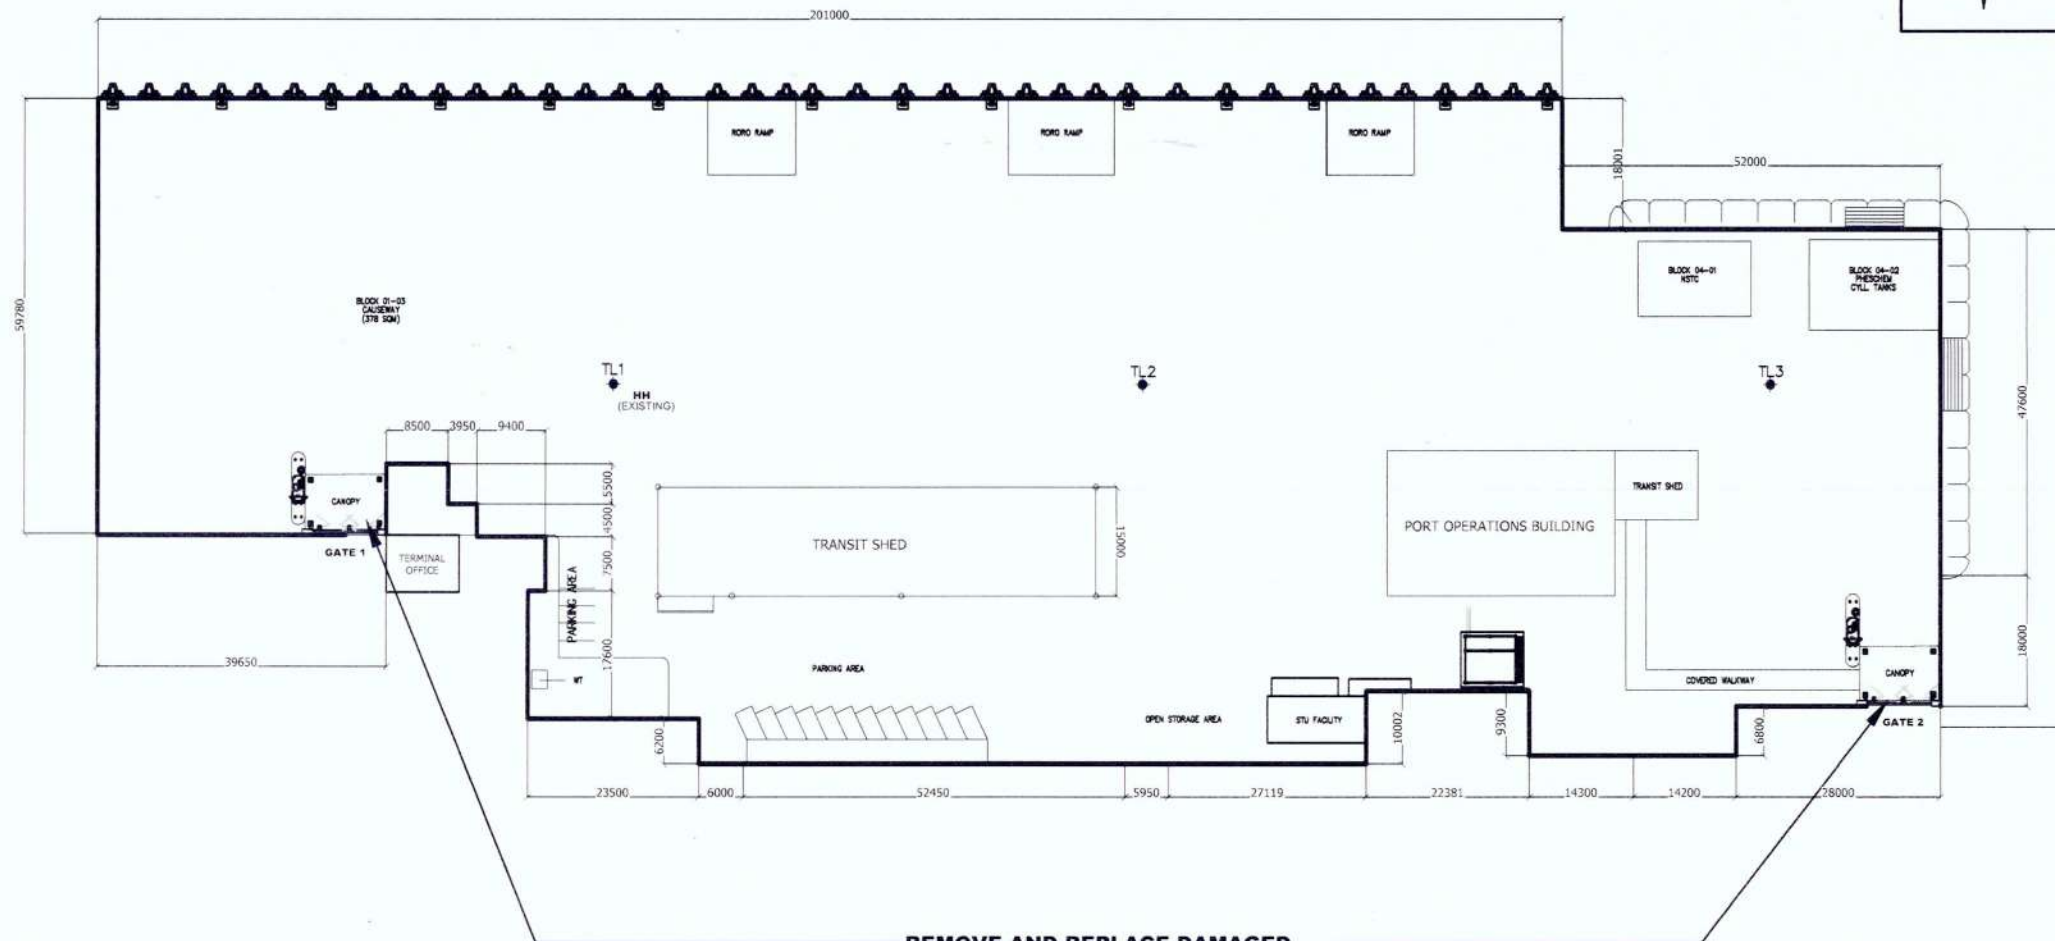


- REMOVE AND REPLACE DAMAGED BOOM BARRIERS AT GATE-1 & GATE-2
- MAINTENANCE OF CANOPY AT GATE-1 AND GATE-2
- REMOVE AND REPLACE DAMAGED STEEL GATE AT GATE-2
- REPAINTING OF GUARDHOUSE AT GATE-1 AND GATE-2

SITE DEVELOPMENT PLAN
PORT OF PALOMPON, LEYTE


	PROJECT TITLE: MAINTENANCE OF CANOPY, GUARDHOUSE, AND BOOM BARRIERS LOCATION: PORT OF PALOMPON, LEYTE	SHEET CONTENT: AS SHOWN	PREPARED BY: AILYNNE E. DAGOHY DRAFTSMAN III	REVIEWED AND CHECKED BY: LORD TYRONE L. AGATON PRINCIPAL ENGINEER	RECOMMENDING APPROVAL: GERRYD. LIQUIDO ESD MANAGER	APPROVED BY: BERNARD C. CALLEDO PORT MANAGER	SHEET NO. 01 06
--	--	---------------------------------------	---	--	---	---	----------------------------------

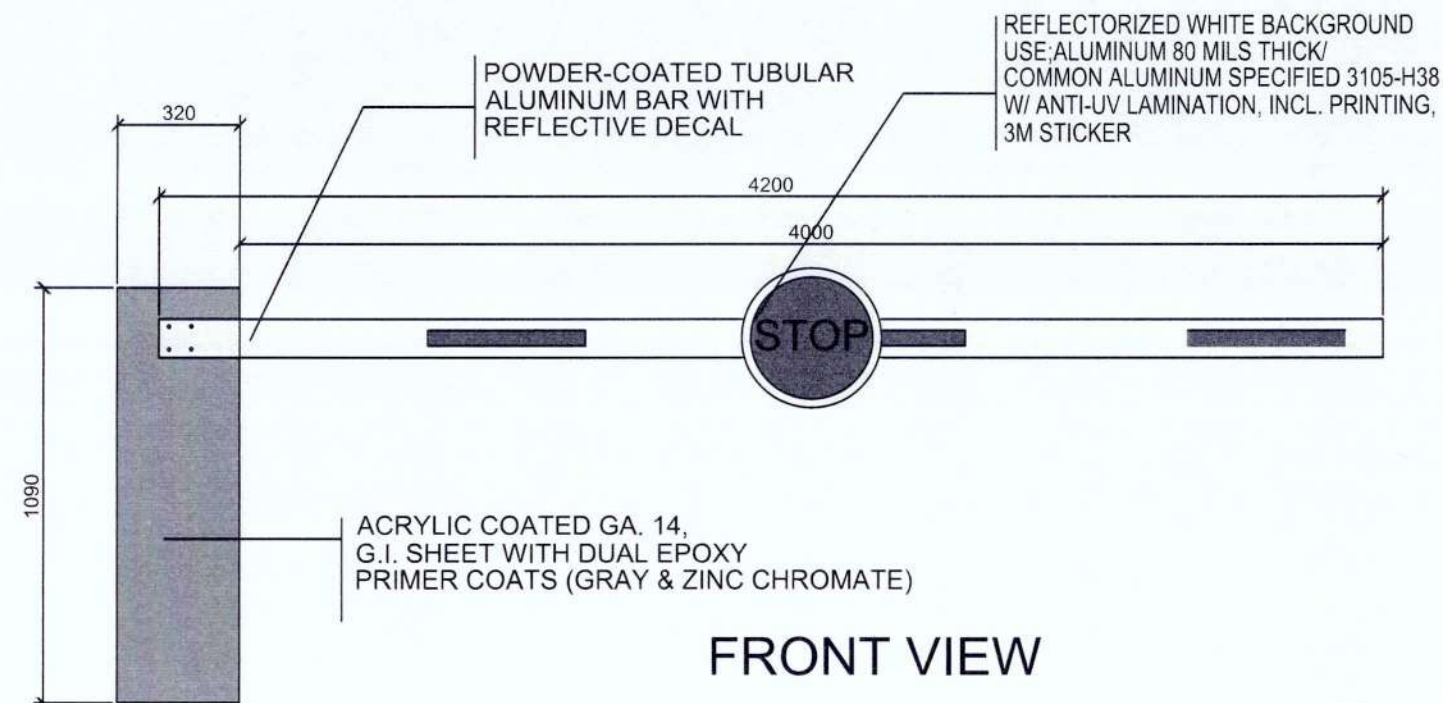


FRONT VIEW

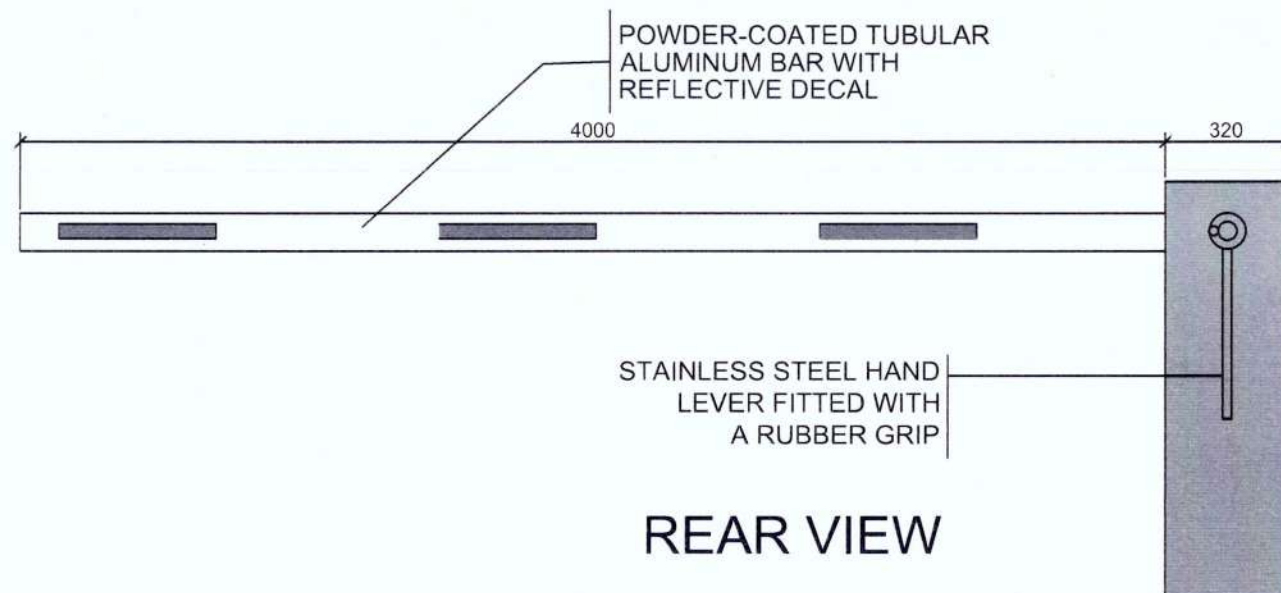

REAR VIEW

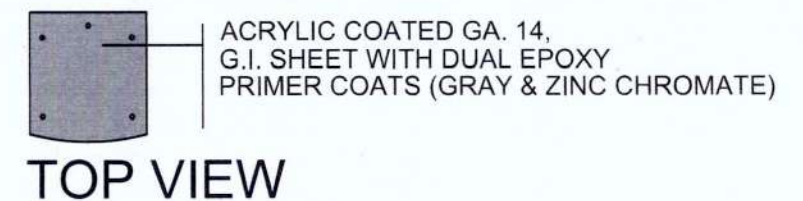

TOP VIEW

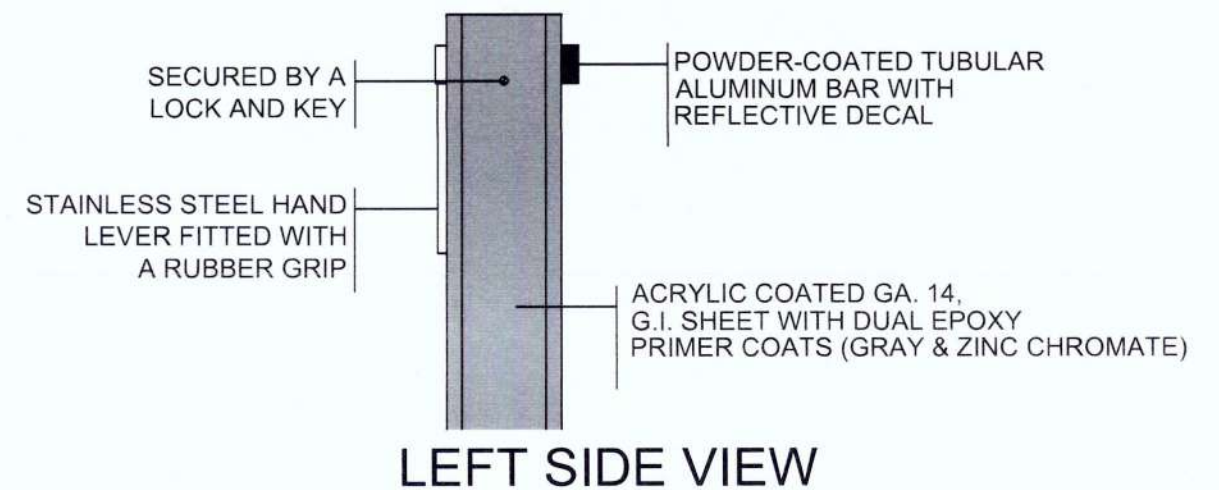


LEFT SIDE VIEW


ACCESS BOOM BARRIER

SCALE: NTS


	PROJECT TITLE: MAINTENANCE OF CANOPY, GUARDHOUSE, AND BOOM BARRIERS LOCATION: PORT OF PALOMPON, LEYTE	SHEET CONTENT: AS SHOWN	PREPARED BY: AILYNNE E. DAGOHAY DRAFTSMAN III	REVIEWED AND CHECKED BY: LORD TYRONE L. AGATON PRINCIPAL ENGINEER	RECOMMENDING APPROVAL: GERRY D. LIQUIDO ESD MANAGER	APPROVED BY: BERNARD P. CALLEDO PORT MANAGER	SHEET NO. 02 06
--	--	-----------------------------------	--	--	--	---	------------------------------

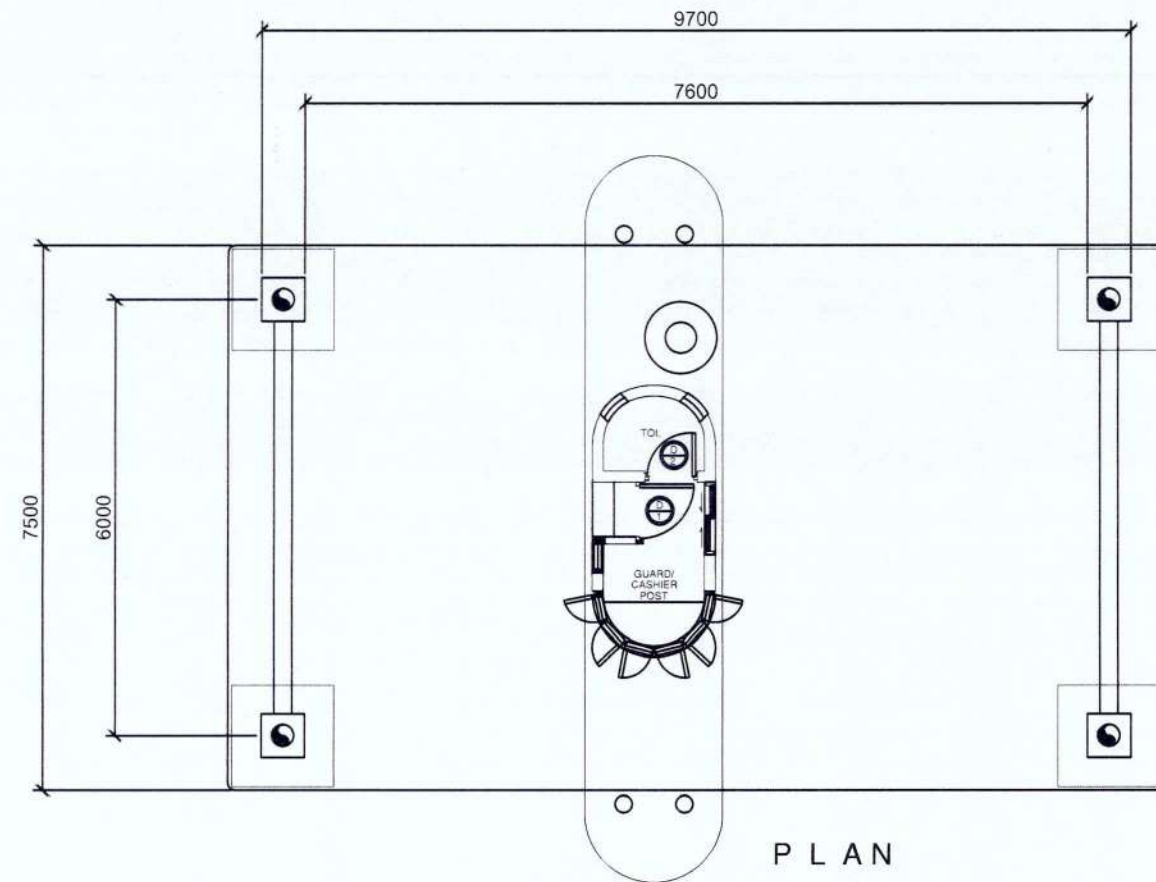


P L A N

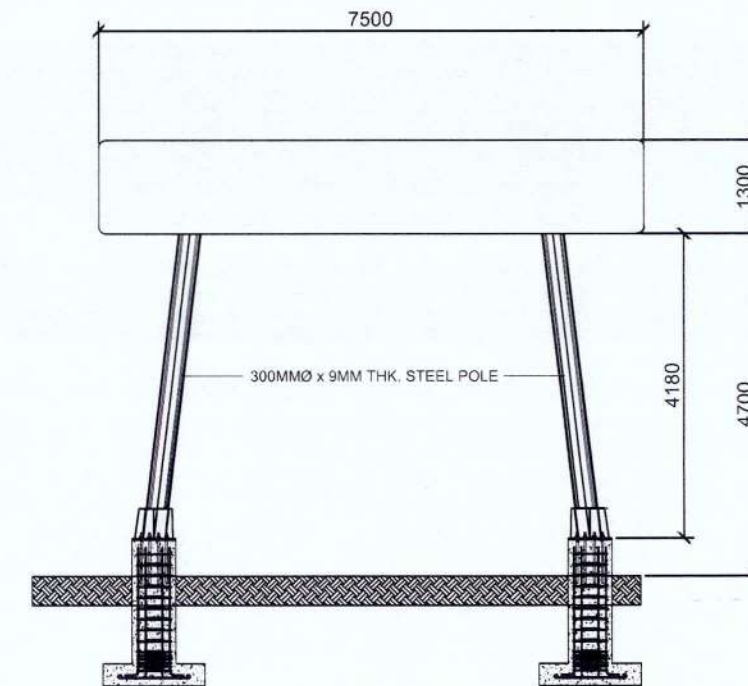

SIDE ELEVATION

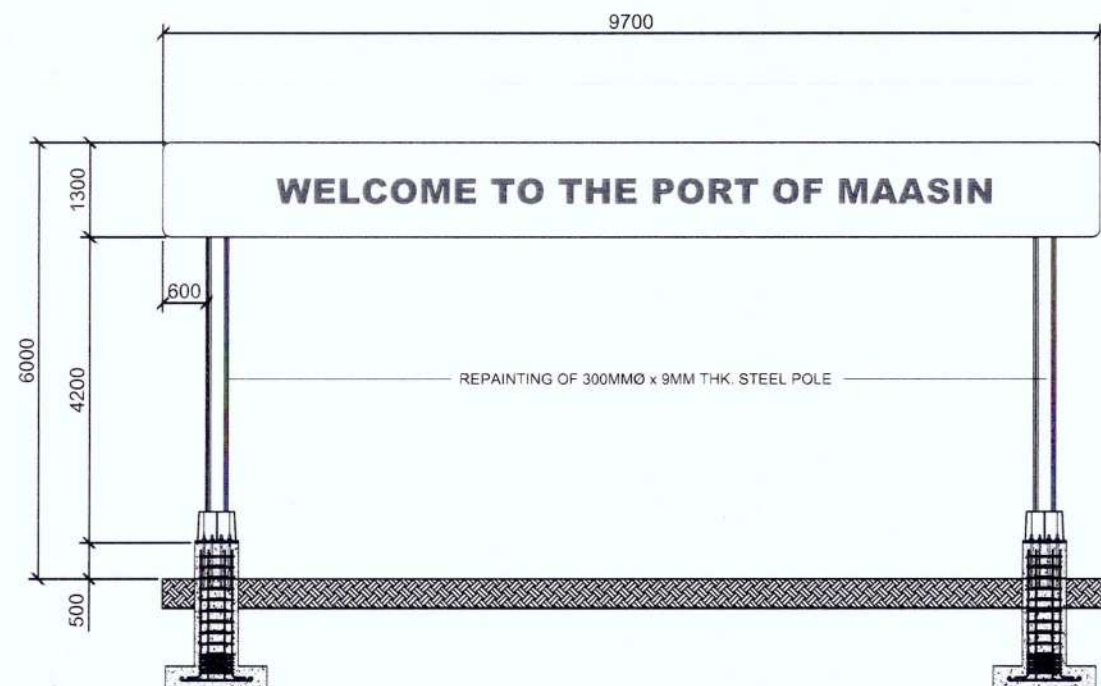


FRONT ELEVATION

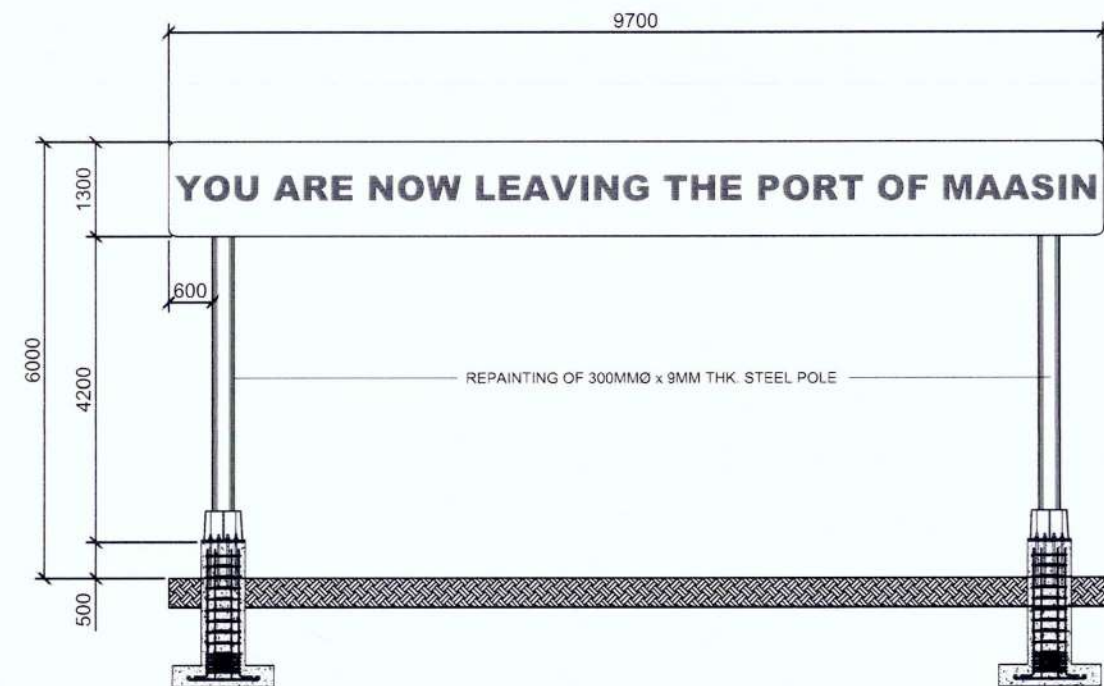


REAR ELEVATION

CANOPY DETAIL @ GATE 1 & 2
SCALE NTS



	PROJECT TITLE: MAINTENANCE OF CANOPY, GUARDHOUSE, AND BOOM BARRIERS LOCATION: PORT OF PALOMPON, LEYTE	SHEET CONTENT: AS SHOWN	PREPARED BY: AILYNNE E. DAGOHOY DRAFTSMAN III	REVIEWED AND CHECKED BY: LORD TYRONEL L. AGATON PRINCIPAL ENGINEER	RECOMMENDING APPROVAL: GERRY D. LIQUIDO ESQ. MANAGER	APPROVED BY: BERNARD C. CALLEDO PORT MANAGER	SHEET NO. 03 06
--	--	----------------------------	---	--	--	--	--



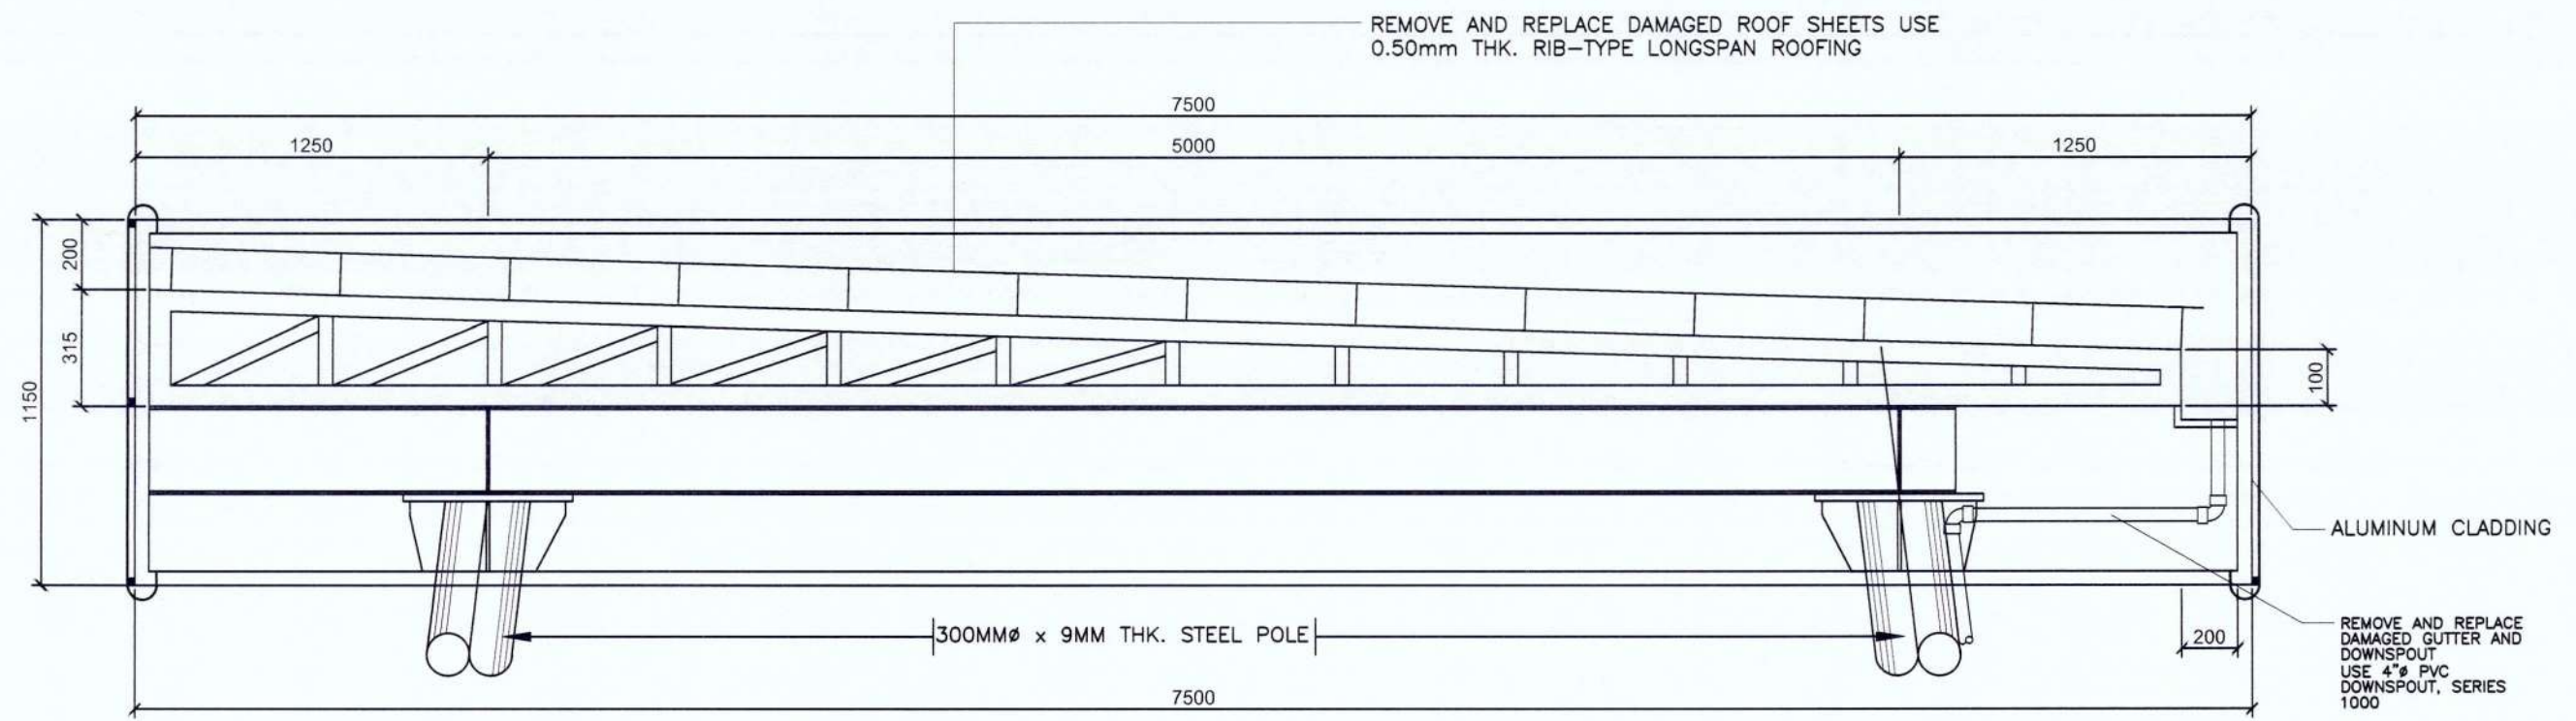


TYPICAL CANOPY TRUSSES DETAIL
SCALE NTS

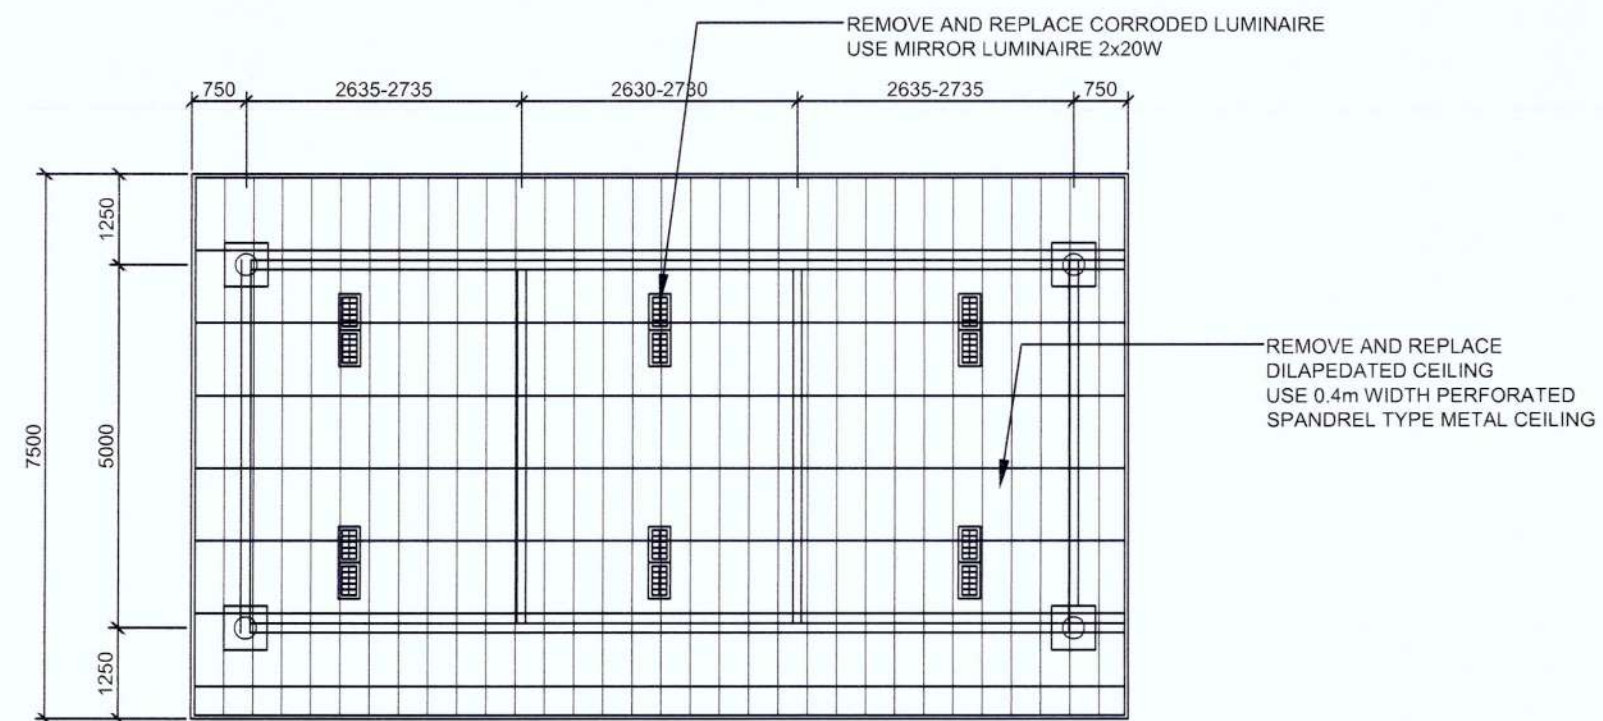




CANOPY REFLECTED CEILING PLAN
SCALE NTS

  	PROJECT TITLE: MAINTENANCE OF CANOPY, GUARDHOUSE, AND BOOM BARRIERS LOCATION: PORT OF PALOMPON, LEYTE	SHEET CONTENT: AS SHOWN	PREPARED BY:  AKYNNE E. DAGOHOY DRAFTER III	REVIEWED AND CHECKED BY:  LORD TYRONE L. AGATON PRINCIPAL ENGINEER	RECOMMENDING APPROVAL:  GERRY D. LIQUIDO ESD MANAGER	APPROVED BY:  BERNARD C. CALLEDO PORT MANAGER	SHEET NO. 04 06
---	--	--------------------------------	---	--	--	---	---------------------------

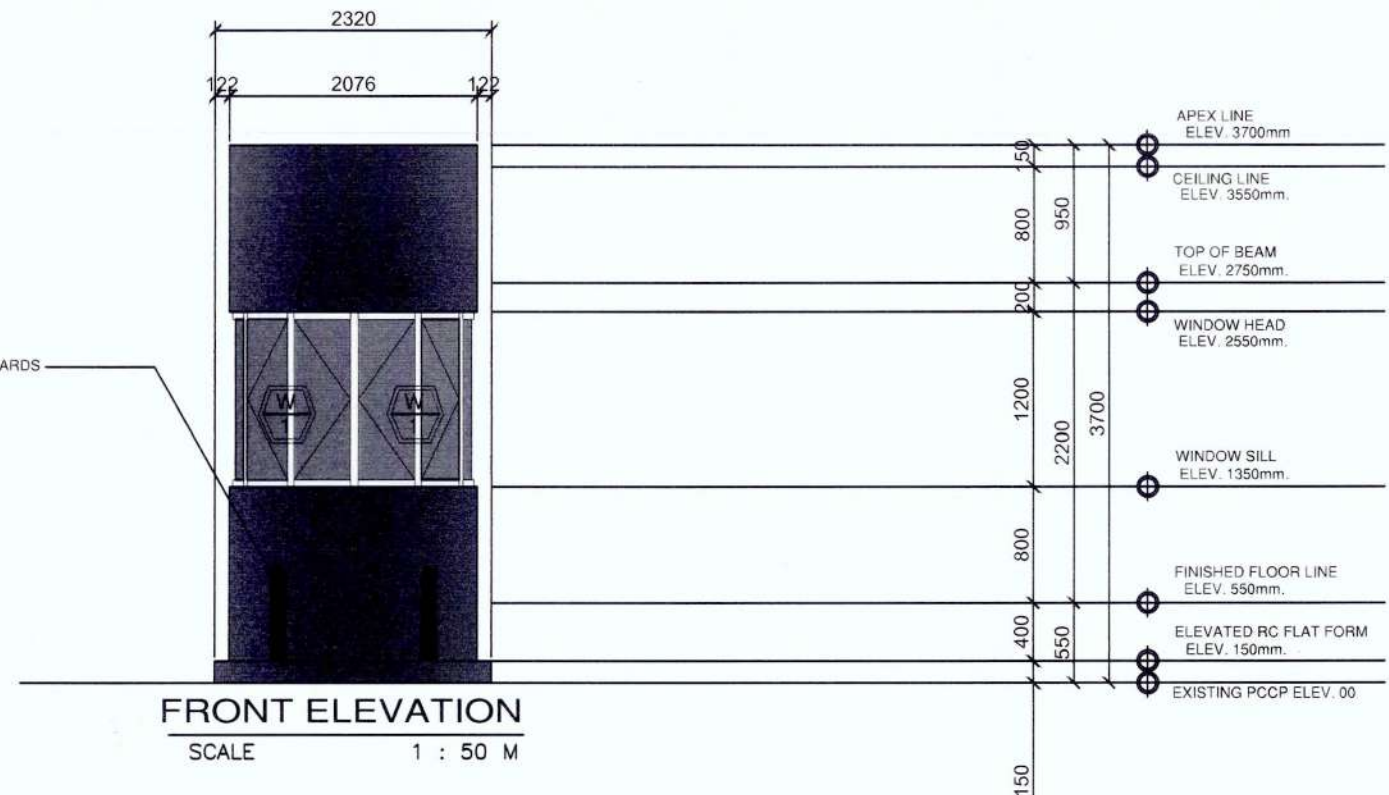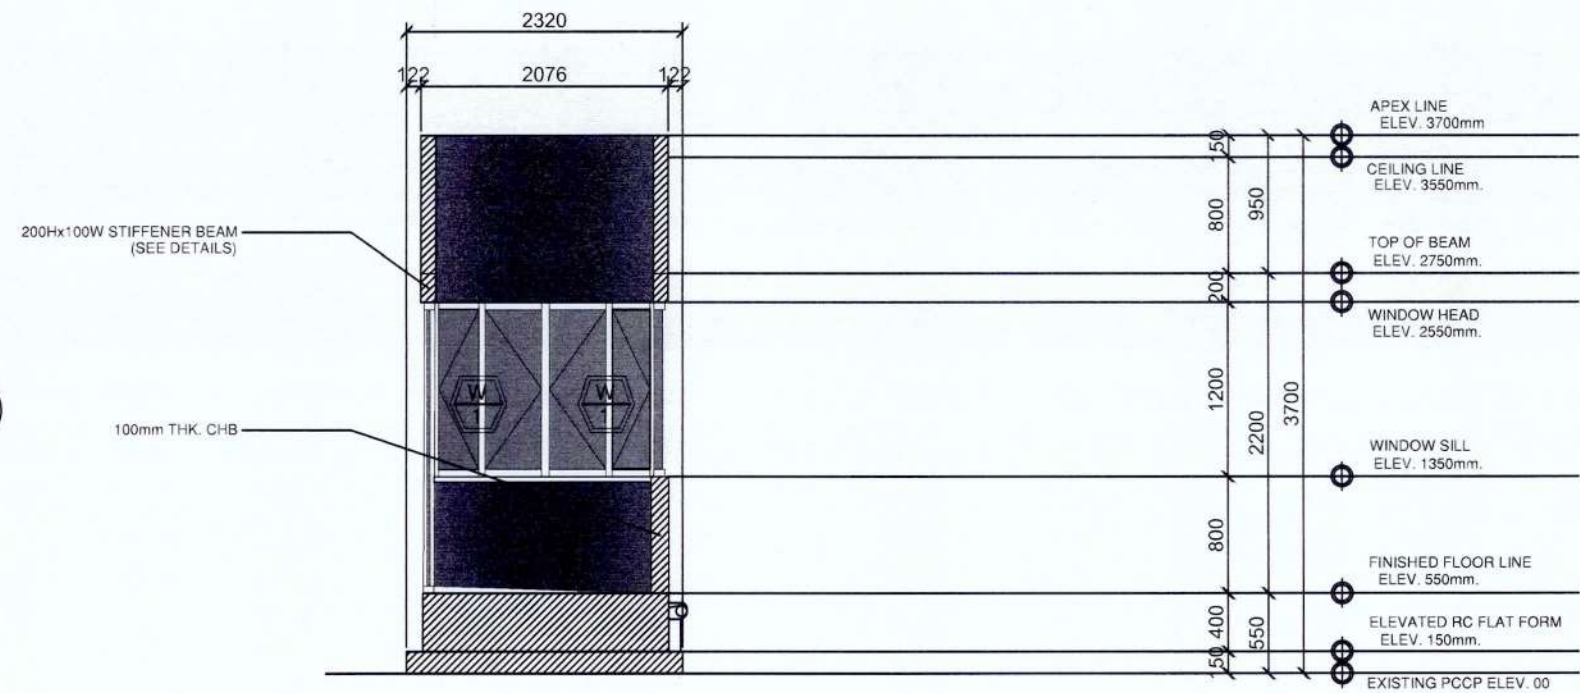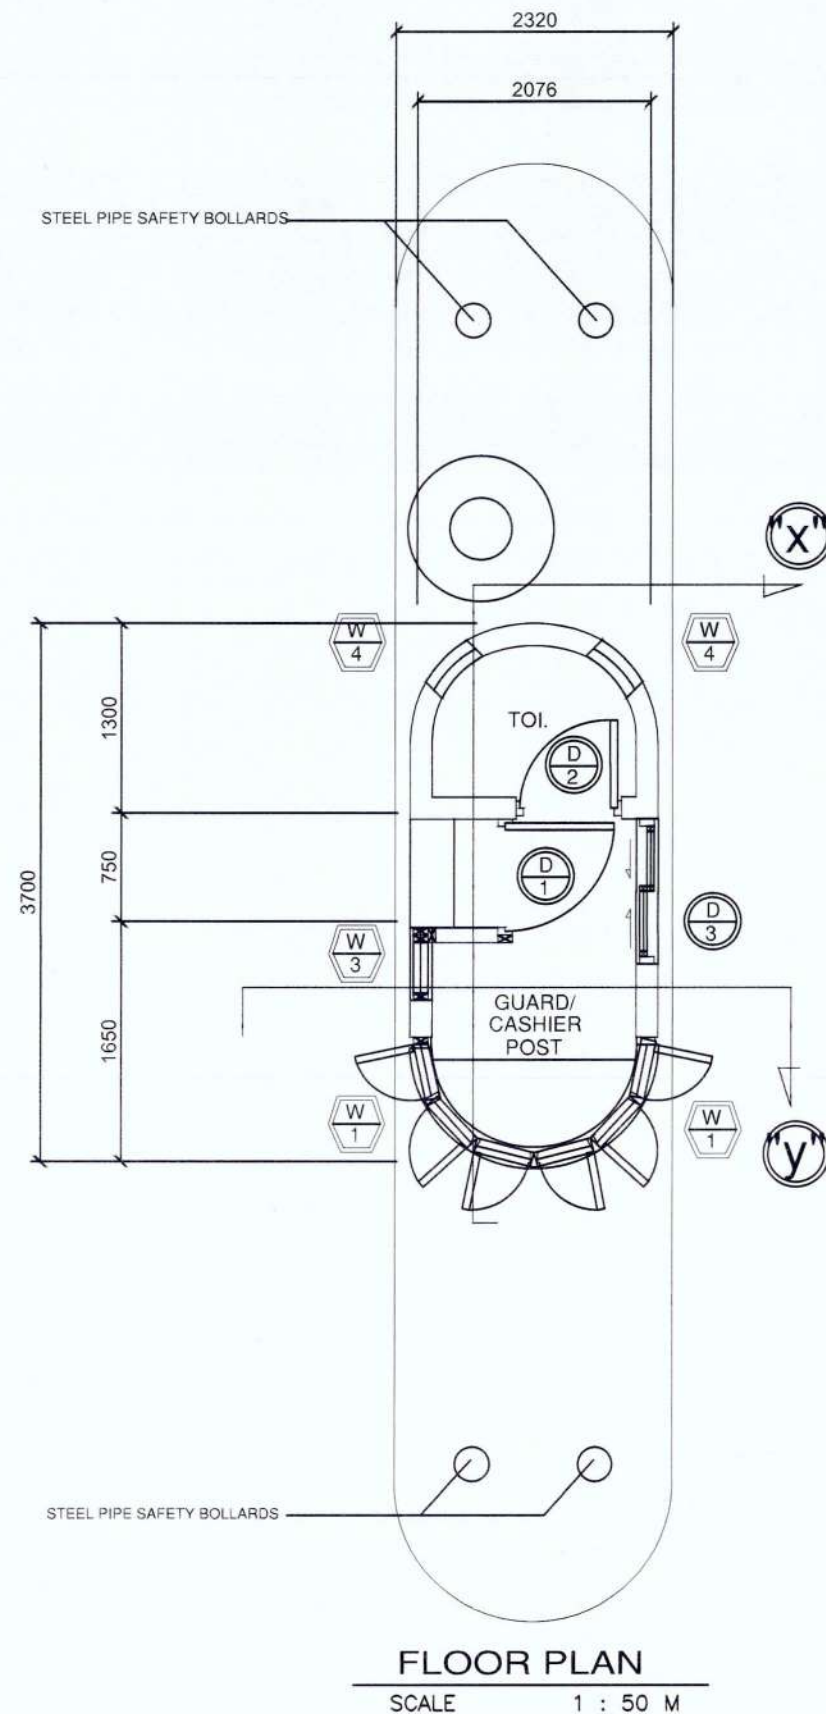

REPAINTING OF INTERIOR WALL AT GATE-1 & GATE-2

	PROJECT TITLE:	SHEET CONTENT:	PREPARED BY:	REVIEWED AND CHECKED BY:	RECOMMENDING APPROVAL:	APPROVED BY:	SHEET NO.
	MAINTENANCE OF CANOPY, GUARDHOUSE, AND BOOM BARRIERS LOCATION: PORT OF PALOMPON, LEYTE	AS SHOWN	 AILYNNE E. DAGOHAY DRAFTSMAN III	 LORD TYRONE L. AGATON PRINCIPAL ENGINEER	 GERRY D. LIQUIDO ESD MANAGER	 BERNARD C. CALLEDO PORT MANAGER	05 06

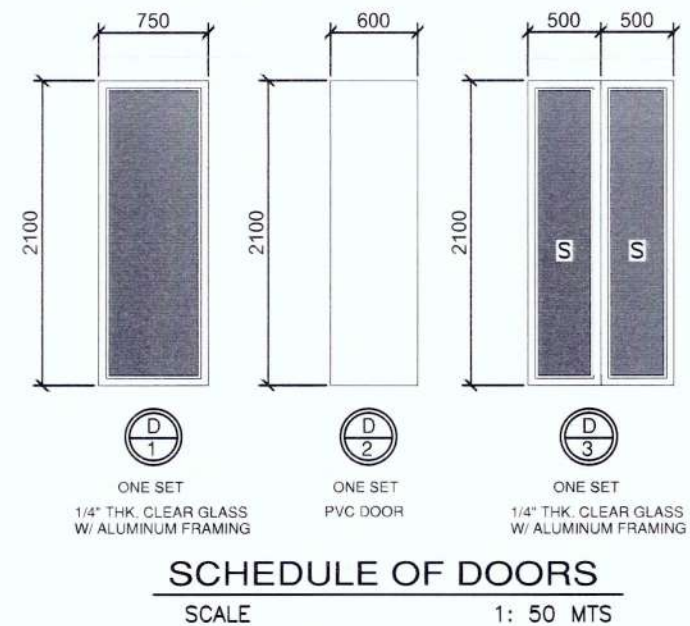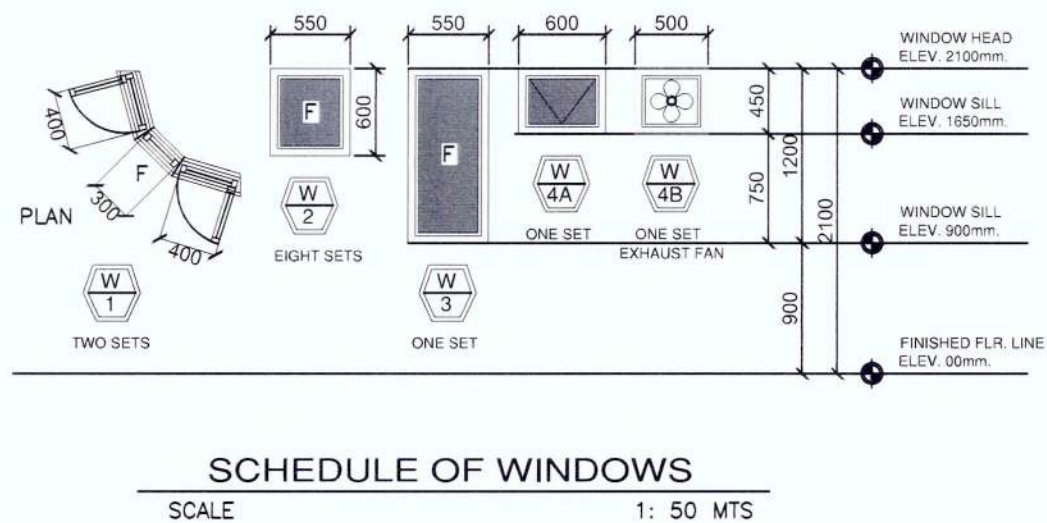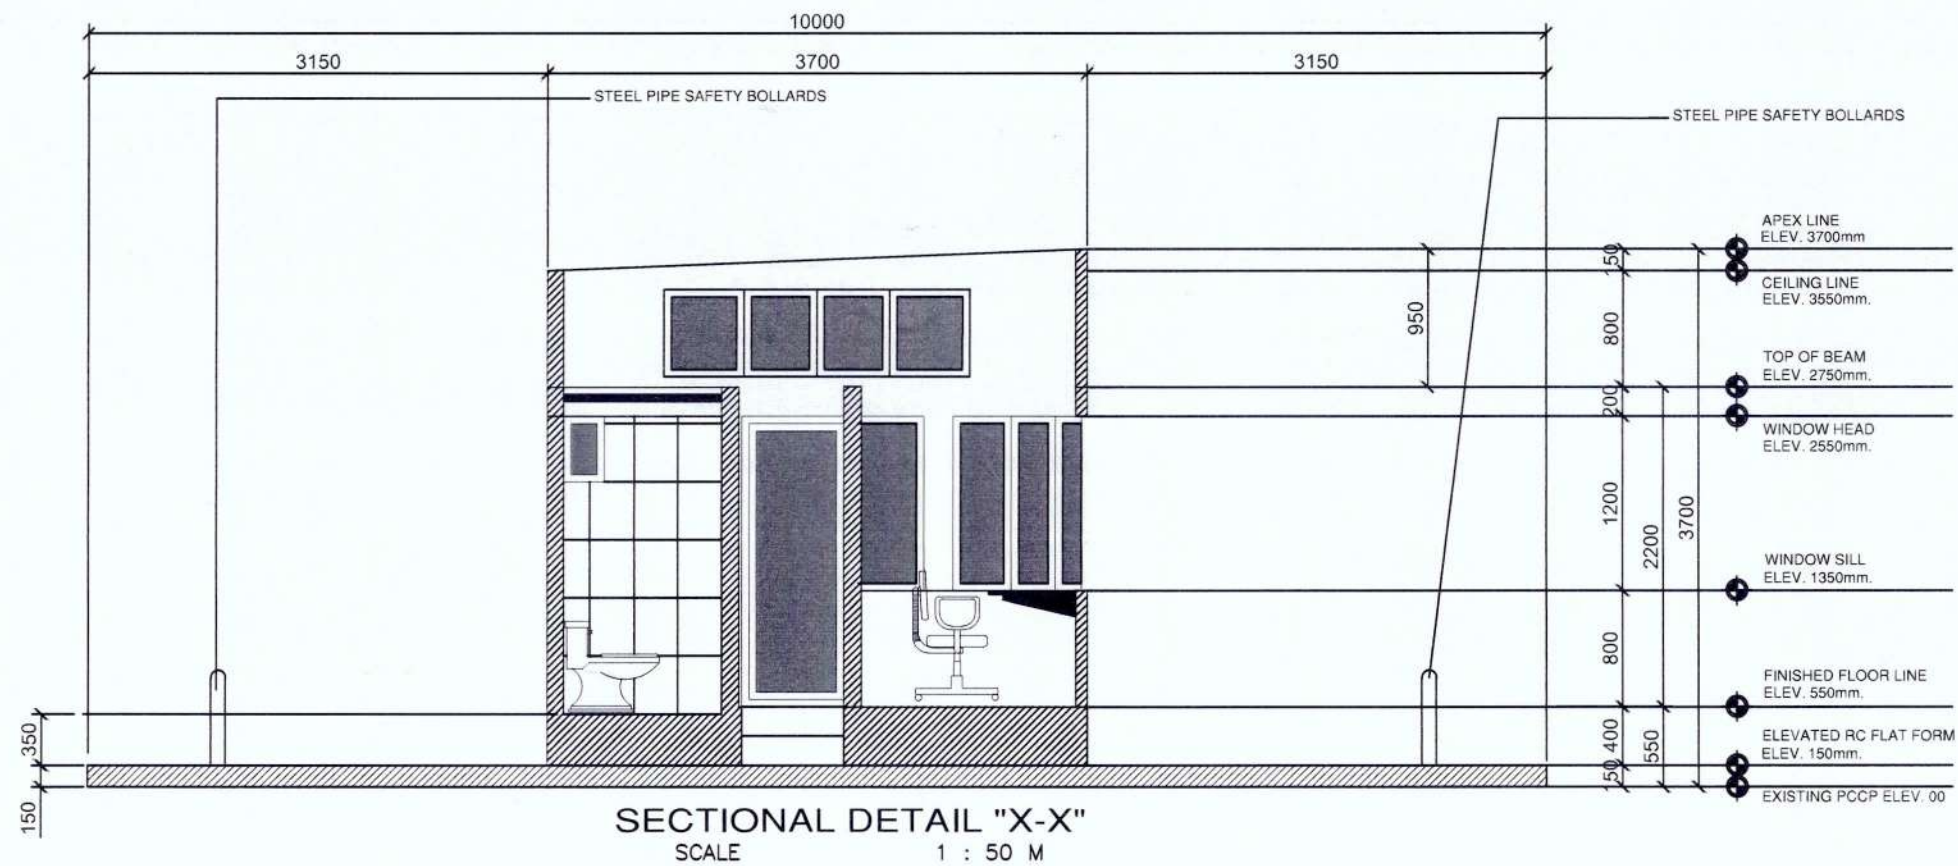

REPAINTING OF INTERIOR WALL AT GATE-1 AND GATE-2

	PROJECT TITLE: MAINTENANCE OF CANOPY, GUARDHOUSE, AND BOOM BARRIERS LOCATION: PORT OF PALOMPON, LEYTE	SHEET CONTENT: AS SHOWN	PREPARED BY: AILYNNE E. DAGOHY DRAFTSMAN III	REVIEWED AND CHECKED BY: LORD TYRONE L. AGATON PRINCIPAL ENGINEER	RECOMMENDING APPROVAL: GERRY D. LIQUIDO ESD MANAGER	APPROVED BY: BERNARD S. CALLEDO PORT MANAGER	SHEET NO. 06 06
---	--	---------------------------------------	---	--	--	---	----------------------------------