



# MAINTENANCE OF TRANSIT SHED

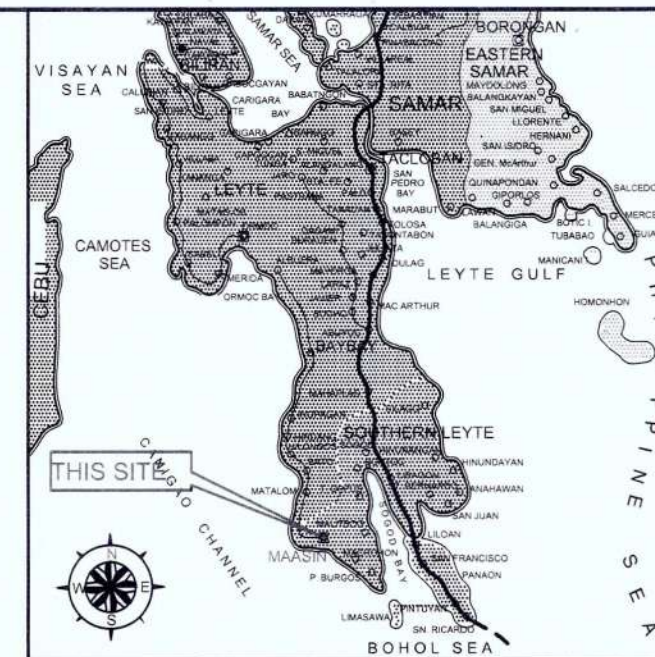

VICINITY MAP

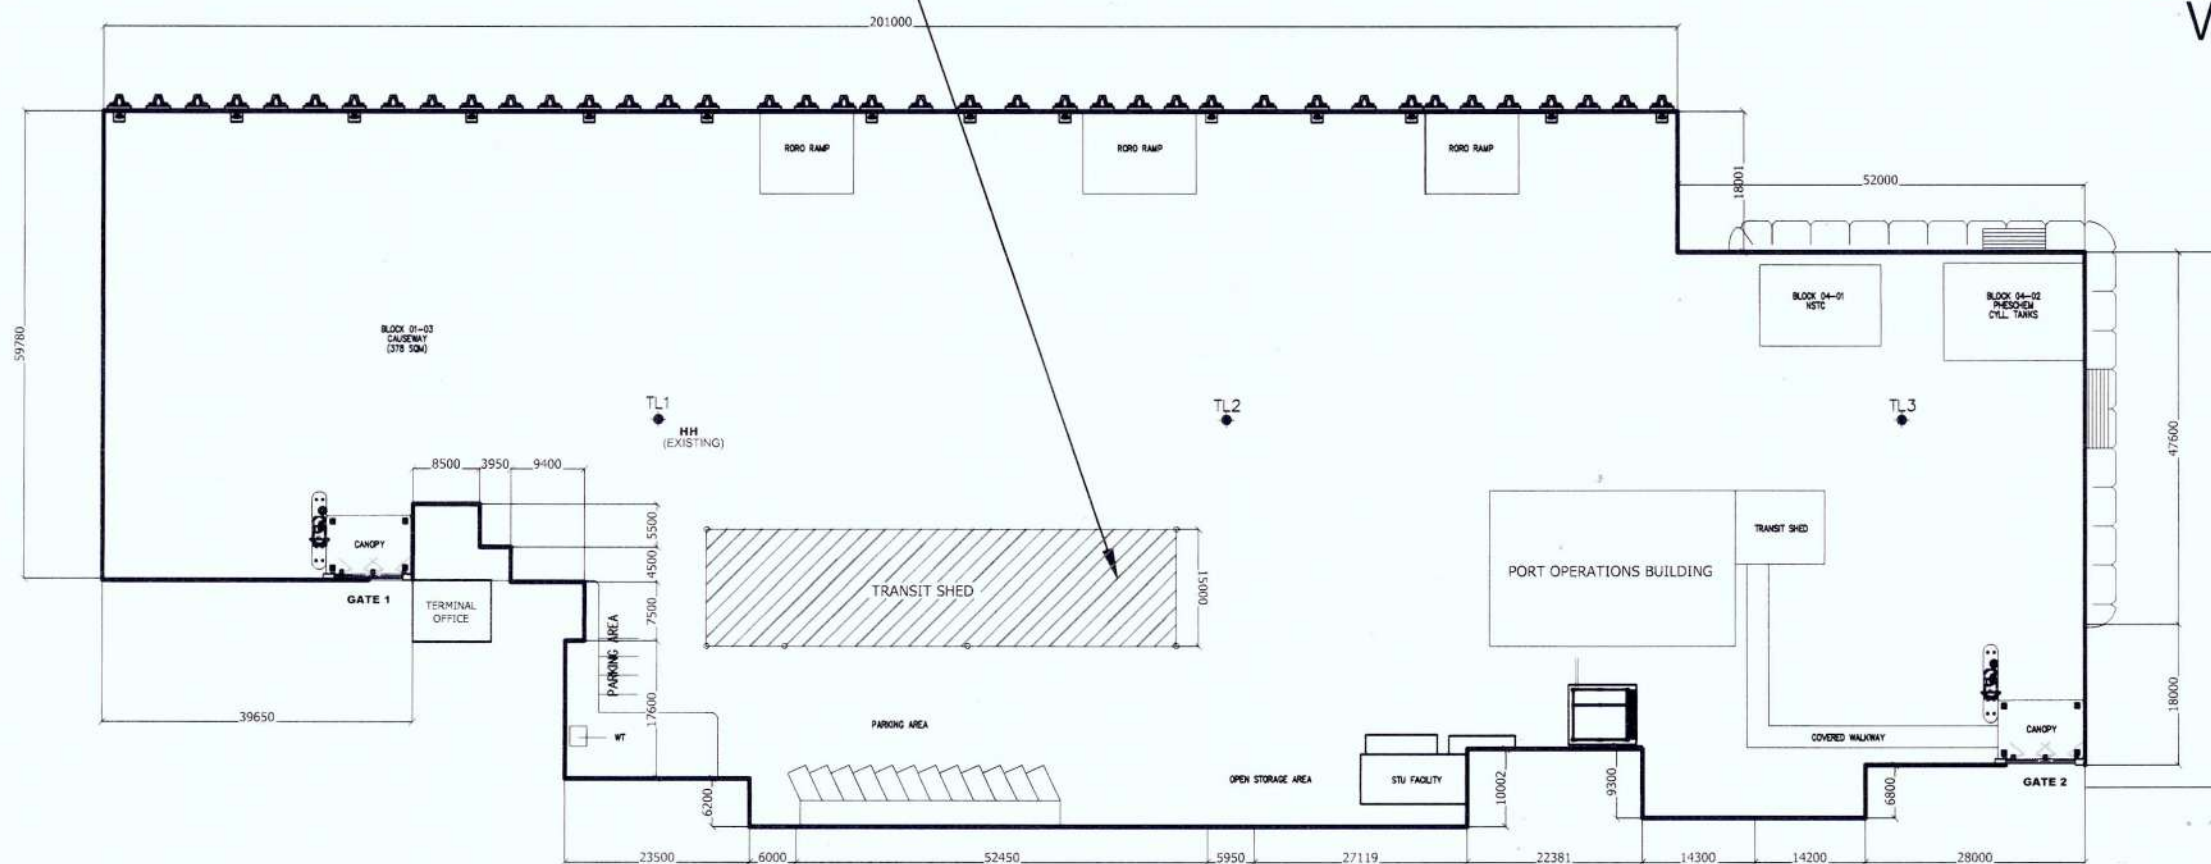

## SITE DEVELOPMENT PLAN

PORT OF PALOMPON, LEYTE



PROJECT TITLE:

**MAINTENANCE OF TRANSIT SHED EAVES CEILING,  
COMFORT ROOM FIXTURES, AND DOOR CANOPIES**

LOCATION: PORT OF PALOMPON, LEYTE

SHEET CONTENT:

AS SHOWN

PREPARED BY:

ALYNNIE E. DAGOHAY  
DRAFTSMAN III

REVIEWED AND CHECKED BY:

LORD TYRONE L. AGATON  
PRINCIPAL ENGINEER

RECOMMENDING APPROVAL:



GERRY D. LIQUIDO  
ESD MANAGER

APPROVED BY:

BERNARD C. CALLEDO  
PORT MANAGER


SHEET NO.

01  
05

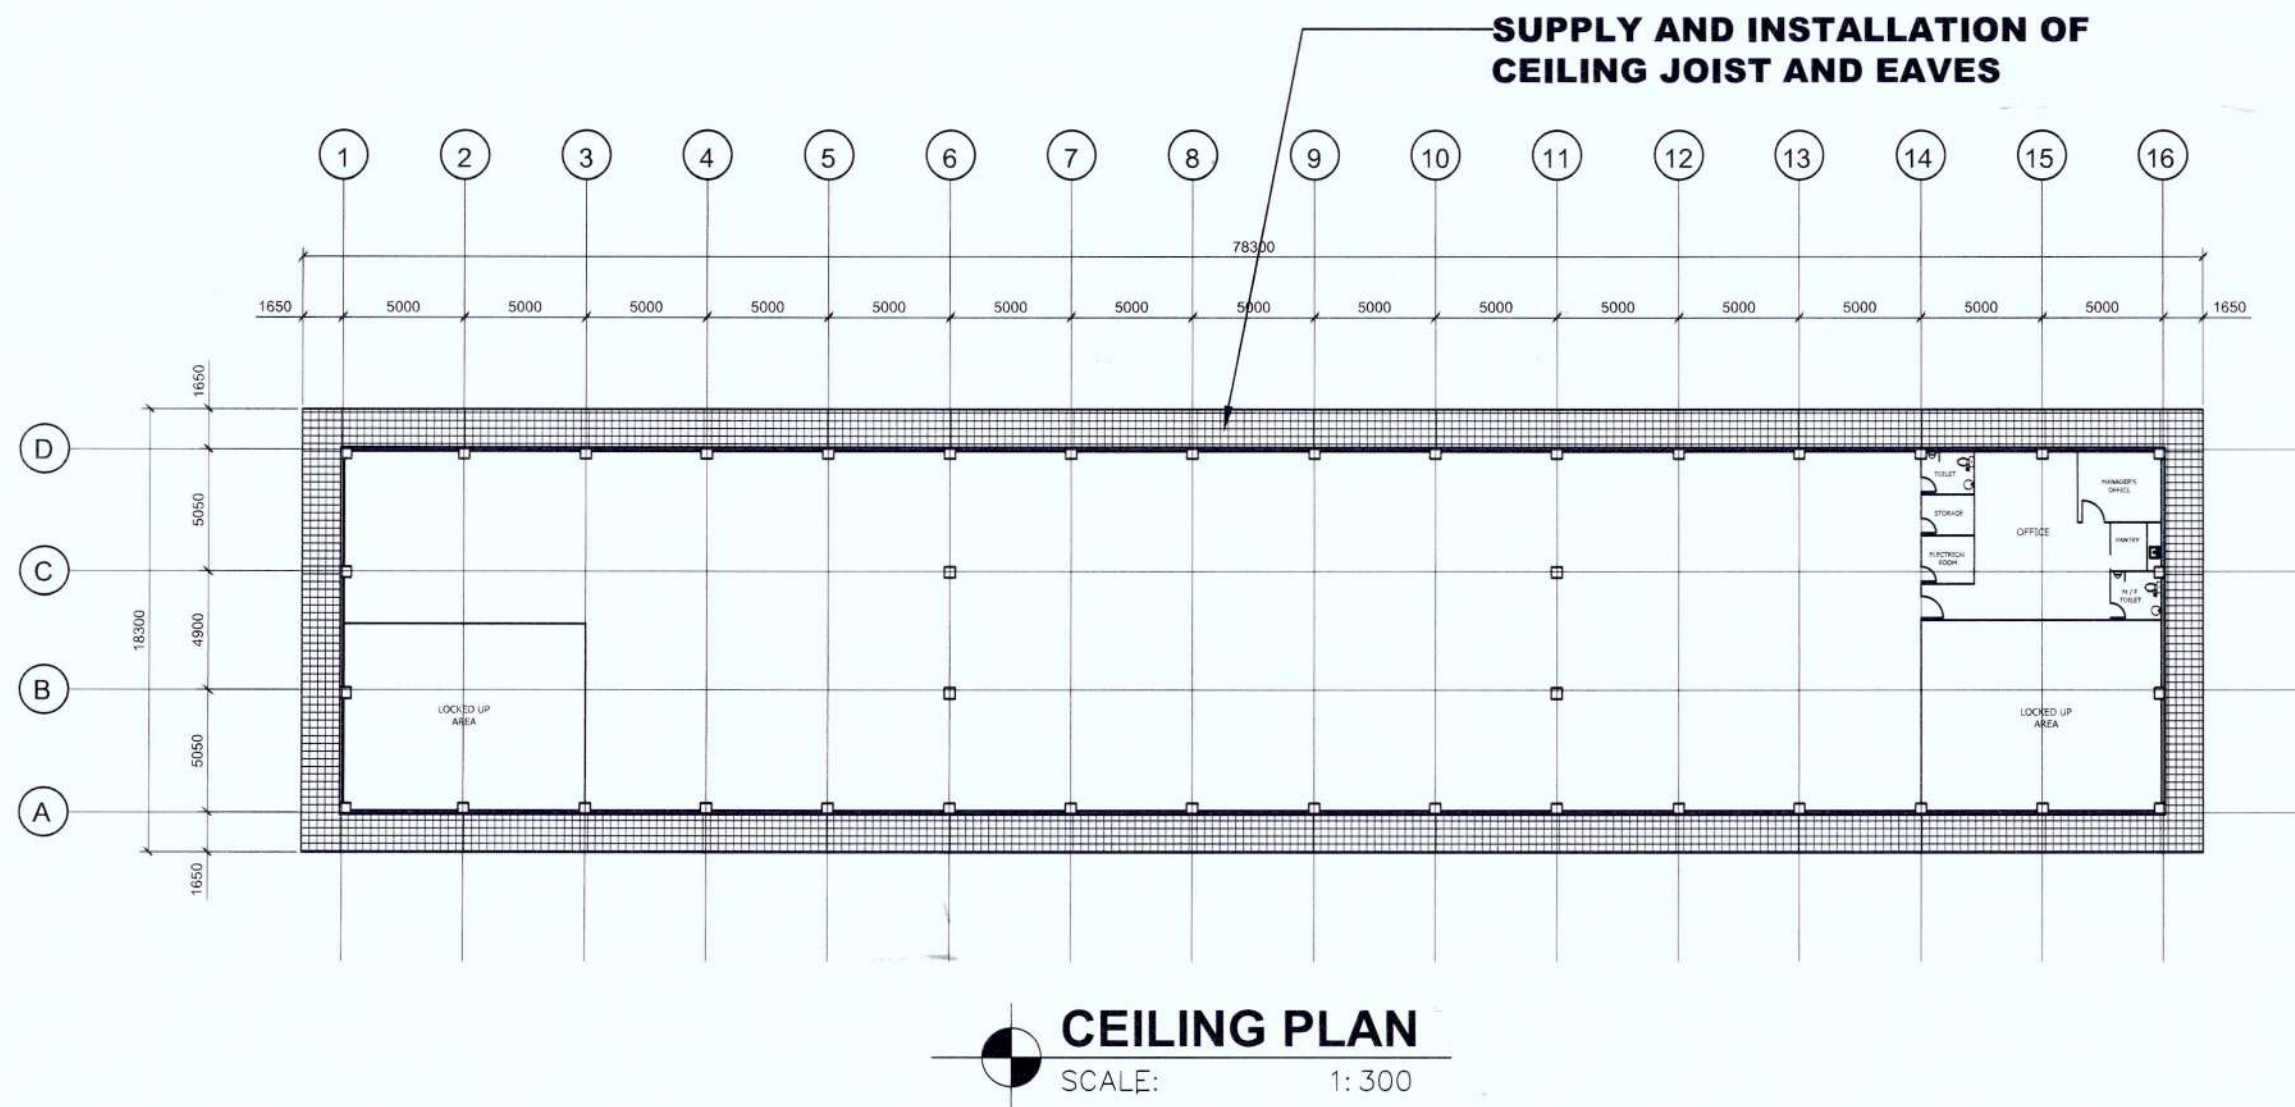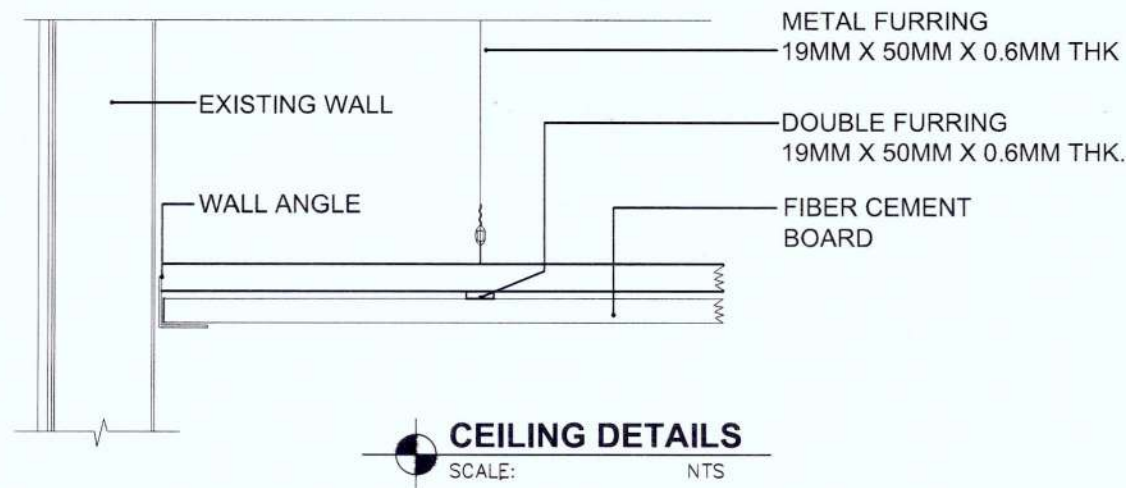


|                                                                                            |                |                                         |                                                 |                                     |                                        |           |
|--------------------------------------------------------------------------------------------|----------------|-----------------------------------------|-------------------------------------------------|-------------------------------------|----------------------------------------|-----------|
| PROJECT TITLE:                                                                             | SHEET CONTENT: | PREPARED BY:                            | REVIEWED AND CHECKED BY:                        | RECOMMENDING APPROVAL:              | APPROVED BY:                           | SHEET NO. |
| <b>MAINTENANCE OF TRANSIT SHED EAVES CEILING, COMFORT ROOM FIXTURES, AND DOOR CANOPIES</b> | AS SHOWN       | <br>AILYNNE E. DAGOHAY<br>DRAFTSMAN III | <br>LORD TYRONE L. AGATON<br>PRINCIPAL ENGINEER | <br>GERRY D. LIQUIDO<br>ESD MANAGER | <br>BERNARD C. CALLEDO<br>PORT MANAGER | 02<br>05  |
| LOCATION: PORT OF PALOMPON, LEYTE                                                          |                |                                         |                                                 |                                     |                                        |           |

REMOVE AND REPLACE  
DILAPIDATED COMFORT ROOM  
FOXTURES AND ACCESSORIES

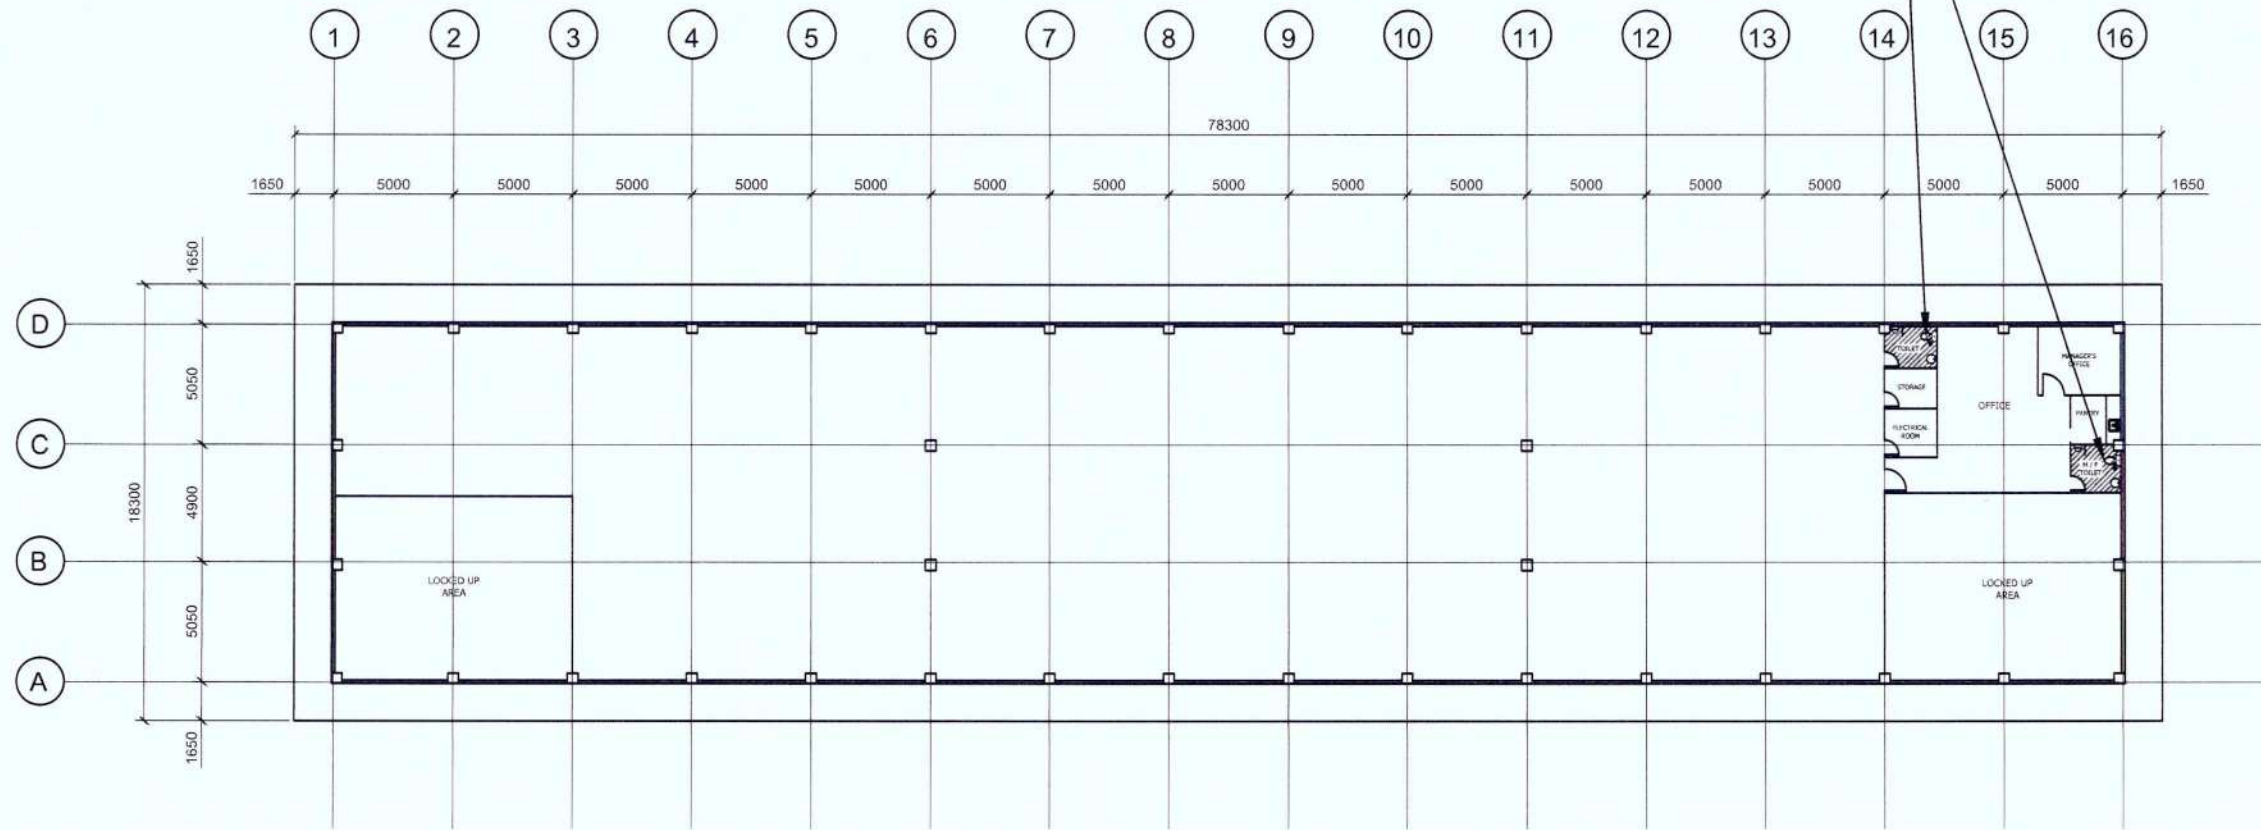

**TOILET PLAN**  
SCALE: 1:300

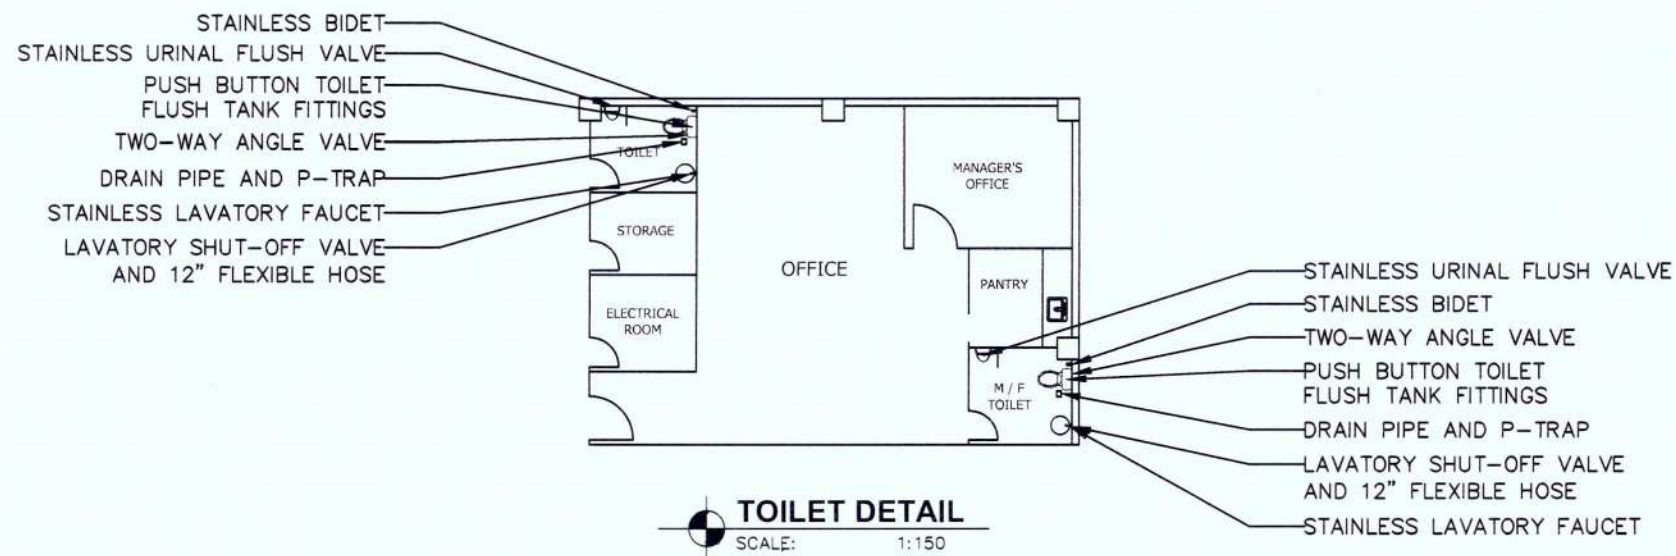


**TOILET DETAIL**  
SCALE: 1:150




|                                                                                                |                |                                    |                                             |                                 |                                    |           |
|------------------------------------------------------------------------------------------------|----------------|------------------------------------|---------------------------------------------|---------------------------------|------------------------------------|-----------|
| PROJECT TITLE:                                                                                 | SHEET CONTENT: | PREPARED BY:                       | REVIEWED AND CHECKED BY:                    | RECOMMENDING APPROVAL:          | APPROVED BY:                       | SHEET NO. |
| <b>MAINTENANCE OF TRANSIT SHED EAVES CEILING,<br/>COMFORT ROOM FIXTURES, AND DOOR CANOPIES</b> | AS SHOWN       | AILYNNE E. DAGOHY<br>DRAFTSMAN III | LORD TYRONE L. AGATON<br>PRINCIPAL ENGINEER | GERRY D. LIQUIDO<br>ESD MANAGER | BERNARD S. CALLEDO<br>PORT MANAGER | 03<br>05  |
| LOCATION: PORT OF PALOMPON, LEYTE                                                              |                |                                    | 11/26/2026                                  |                                 |                                    |           |

# SUPPLY, FABRICATION AND INSTALLATION OF DOOR CANOPIES

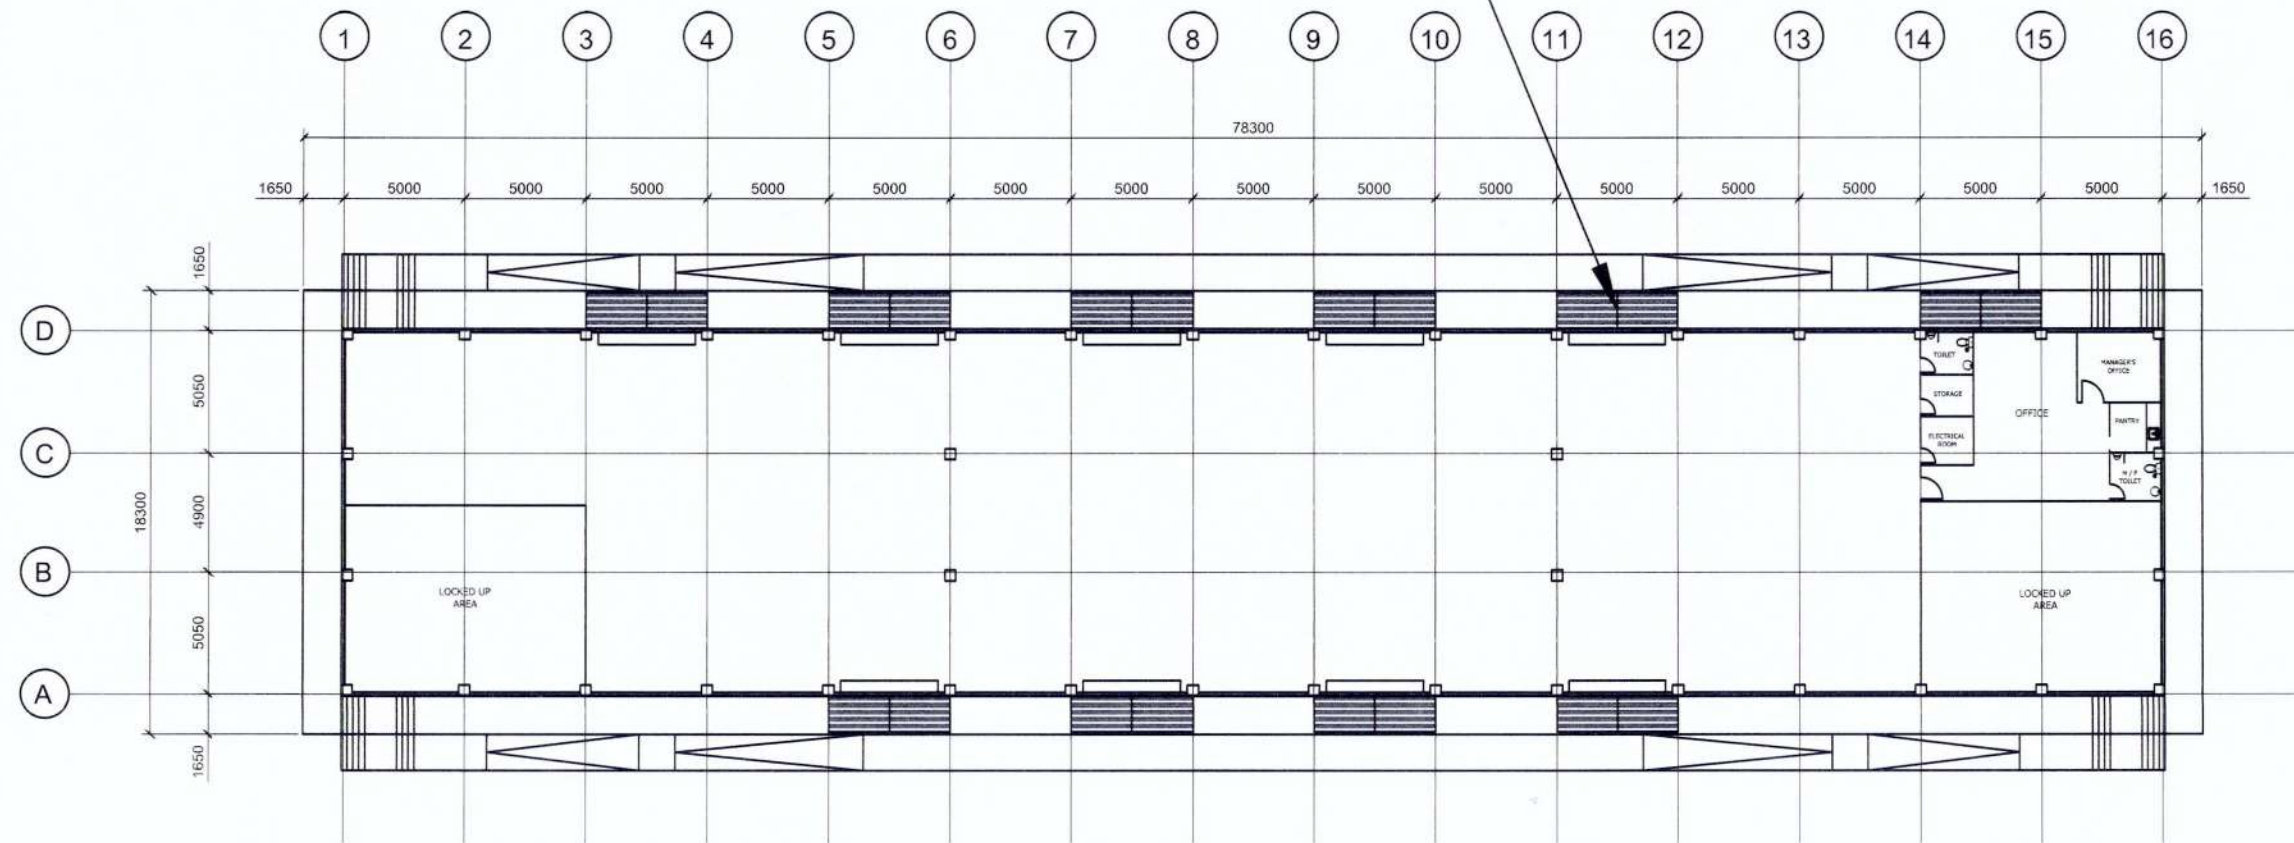


**FLOOR PLAN**  
SCALE: 1:300

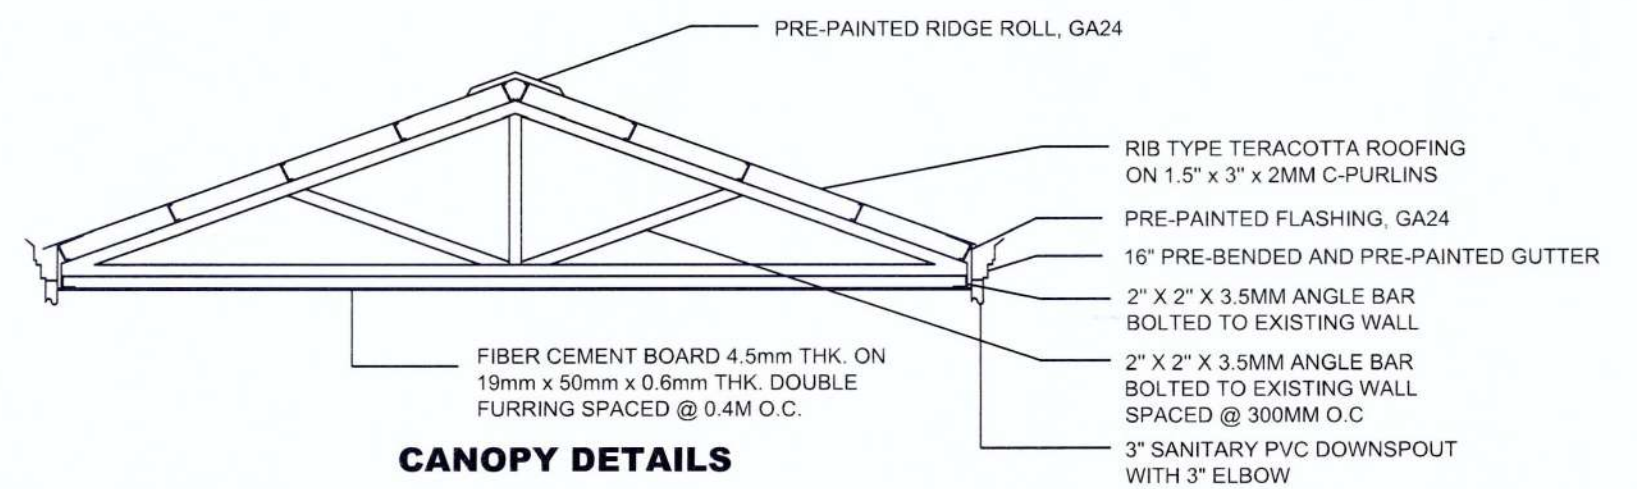

**CANOPY DETAILS**

|  |   |                                   |                                                                |                                                                                    |                                                                       |                                                               |                              |
|--|---|-----------------------------------|----------------------------------------------------------------|------------------------------------------------------------------------------------|-----------------------------------------------------------------------|---------------------------------------------------------------|------------------------------|
|  | <b>PROJECT TITLE:</b><br><b>MAINTENANCE OF TRANSIT SHED EAVES CEILING, COMFORT ROOM FIXTURES, AND DOOR CANOPIES</b><br><b>LOCATION:</b> PORT OF PALOMPON, LEYTE | <b>SHEET CONTENT:</b><br>AS SHOWN | <b>PREPARED BY:</b><br><br>AILYNNE B. DAGOHEY<br>DRAFTSMAN III | <b>REVIEWED AND CHECKED BY:</b><br><br>LORD TYRONE L. AGATON<br>PRINCIPAL ENGINEER | <b>RECOMMENDING APPROVAL:</b><br><br>GERRY D. LIQUIDO<br>EST. MANAGER | <b>APPROVED BY:</b><br><br>BERNARD C. CALLEDO<br>PORT MANAGER | <b>SHEET NO.</b><br>04<br>05 |
|--|---|-----------------------------------|----------------------------------------------------------------|------------------------------------------------------------------------------------|-----------------------------------------------------------------------|---------------------------------------------------------------|------------------------------|

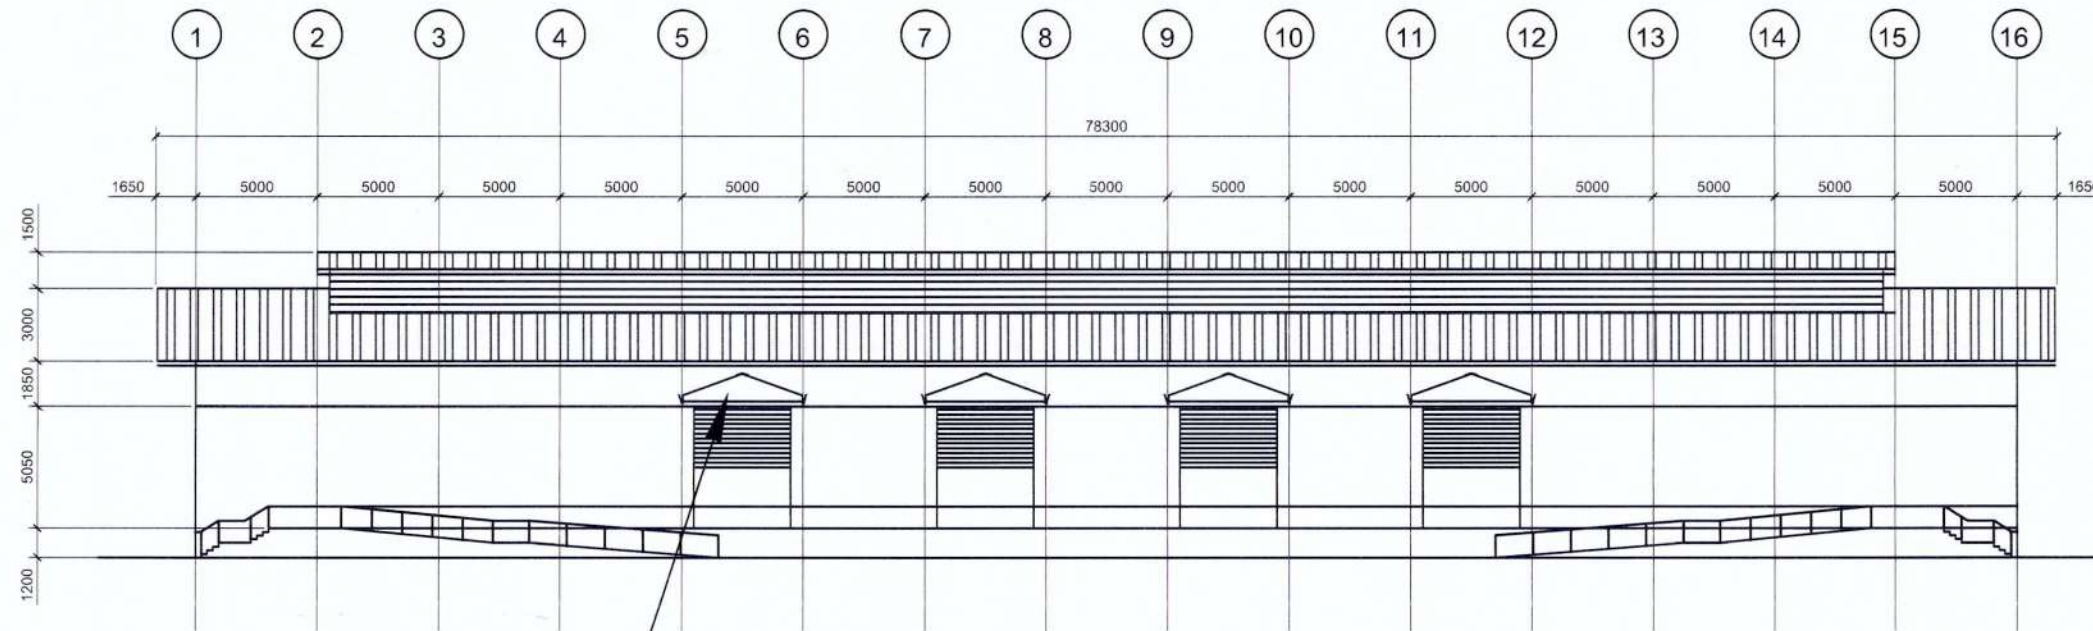


**SUPPLY, FABRICATION AND  
INSTALLATION OF DOOR CANOPIES**



**FRONT ELEVATION**

SCALE: 1:300

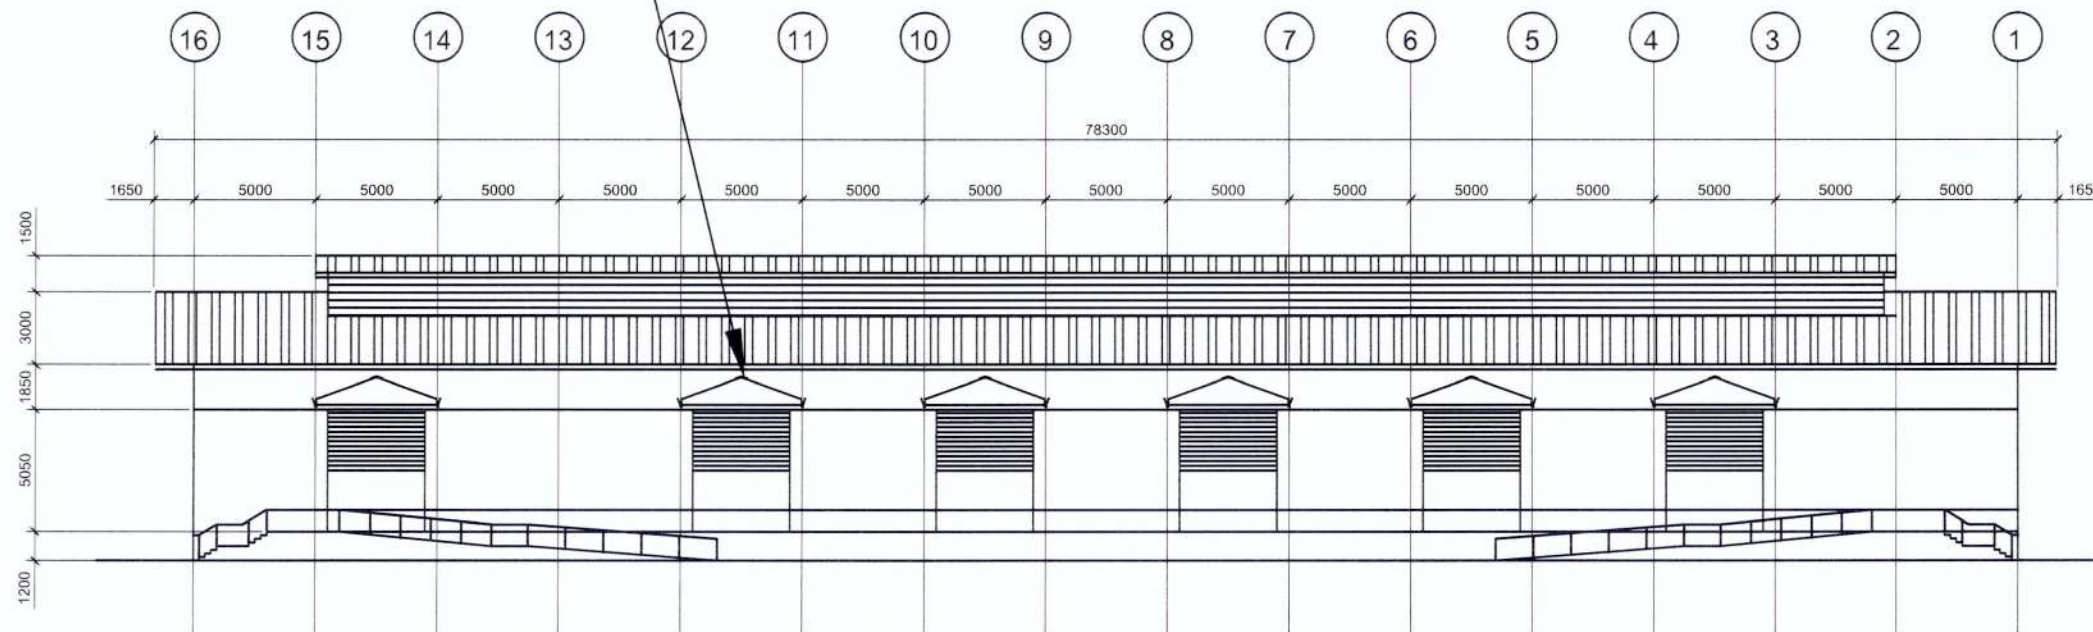

**REAR VIEW**

SCALE: 1:300



PROJECT TITLE:

**MAINTENANCE OF TRANSIT SHED EAVES CEILING,  
COMFORT ROOM FIXTURES, AND DOOR CANOPIES**

LOCATION: PORT OF PALOMPON, LEYTE

SHEET CONTENT:

AS SHOWN

PREPARED BY:

ALLYNNE E. DAGOHAY  
DRAFTSMAN III

REVIEWED AND CHECKED BY:

LORD TYRONE L. AGATON  
PRINCIPAL ENGINEER

RECOMMENDING APPROVAL:

GERRY D. LIQUIDO  
ESD MANAGER

APPROVED BY:

BERNARD C. CALLEDO  
PORT MANAGER

SHEET NO.

05  
05

11/26/2026