
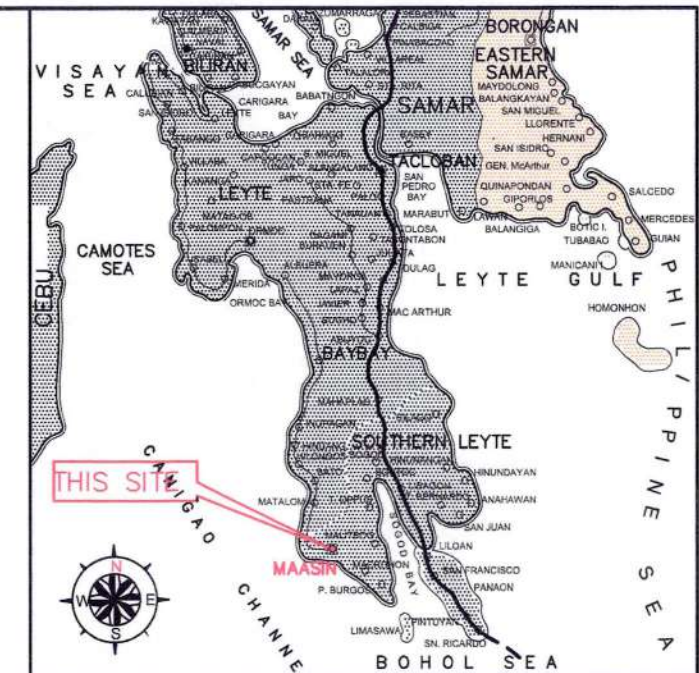


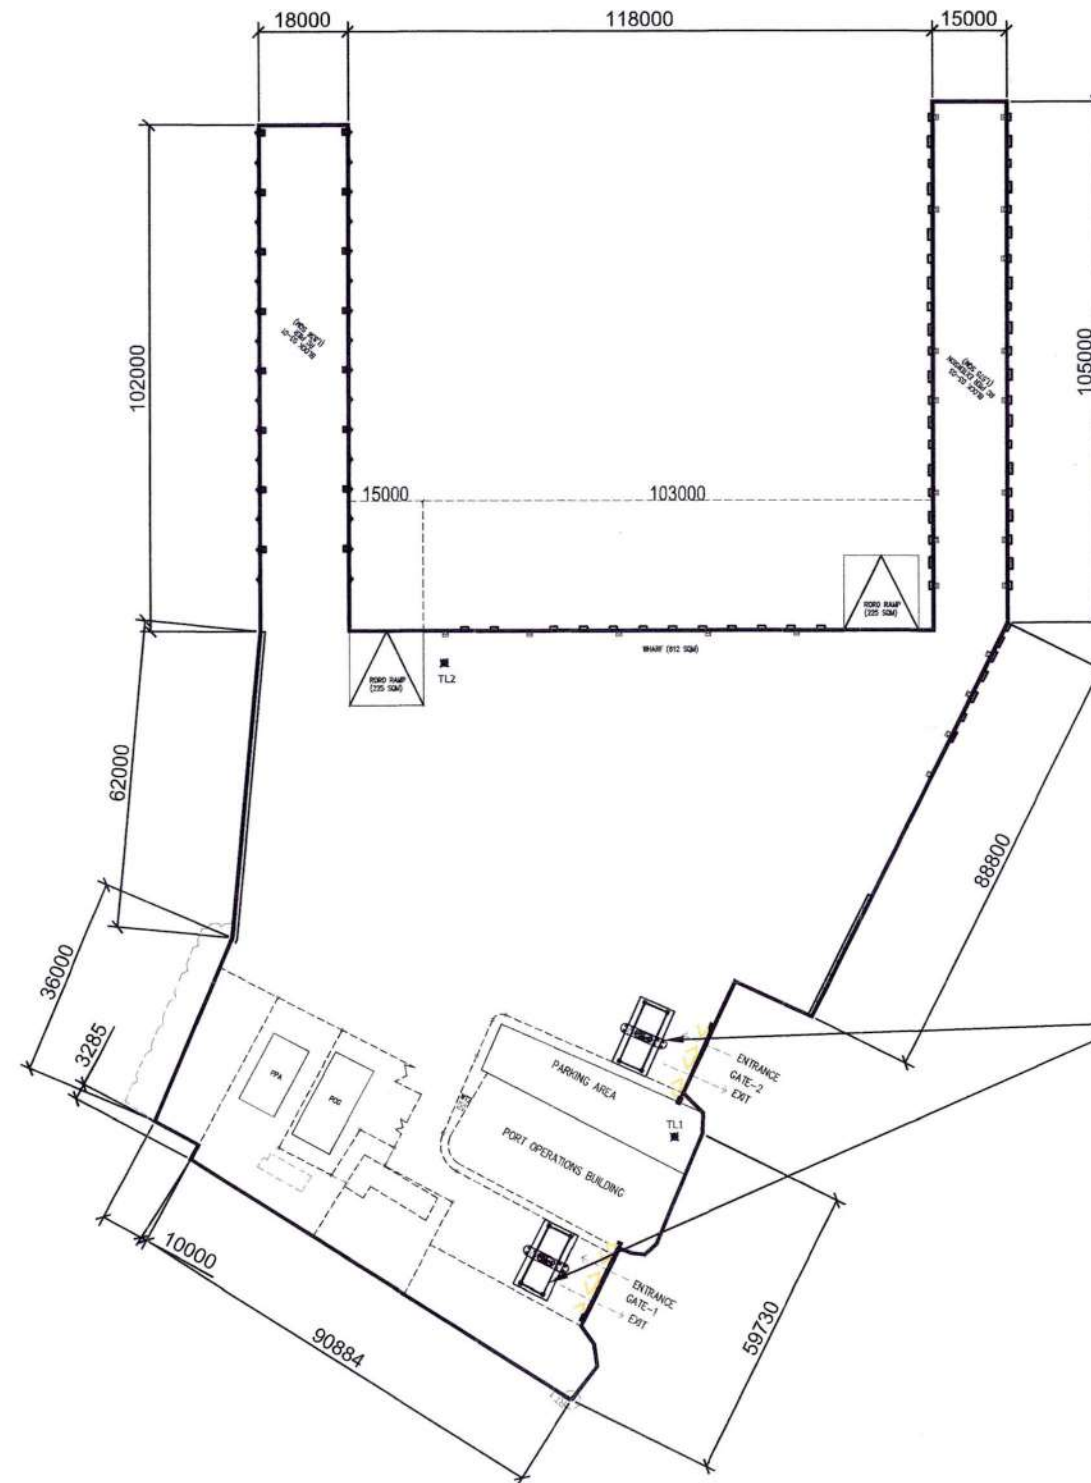

VICINITY MAP

-REMOVE AND REPLACE DAMAGED BOOM BARRIERS AT GATE-1 & GATE-2


-MAINTENANCE OF CANOPY AT GATE-1 AND GATE-2

-REMOVE AND REPLACE DAMAGED STEEL GATE AT GATE-2


-REPAINTING OF GUARDHOUSE AT GATE-1 AND GATE-2

SITE DEVELOPMENT PLAN
PORT OF MAASIN, SOUTHERN LEYTE

	PROJECT TITLE: MAINTENANCE OF STEEL GATES, CANOPY, GUARDHOUSE, AND BOOM BARRIERS LOCATION: PORT OF MAASIN, SOUTHERN LEYTE	SHEET CONTENT: AS SHOWN	PREPARED BY: AILYNNE E. DAGOHAY DRAFTSMAN III	REVIEWED AND CHECKED BY: LORD TYRONE L. AGATON PRINCIPAL ENGINEER	RECOMMENDING APPROVAL: GERRY D. LIQUIDO ESD MANAGER	APPROVED BY: BERNARD C. CALLEDO PORT MANAGER	SHEET NO. 01 07
--	--	---------------------------------------	--	--	--	---	----------------------------------

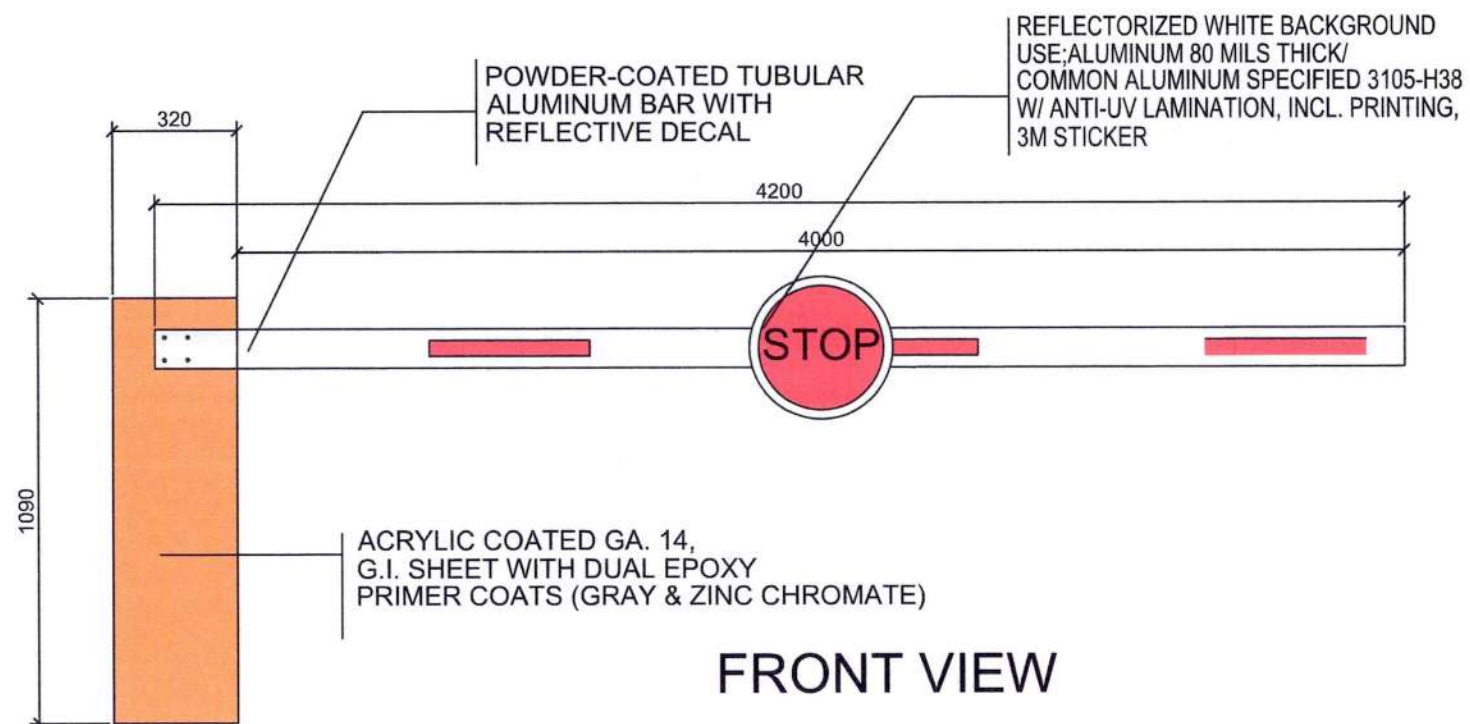


FRONT VIEW

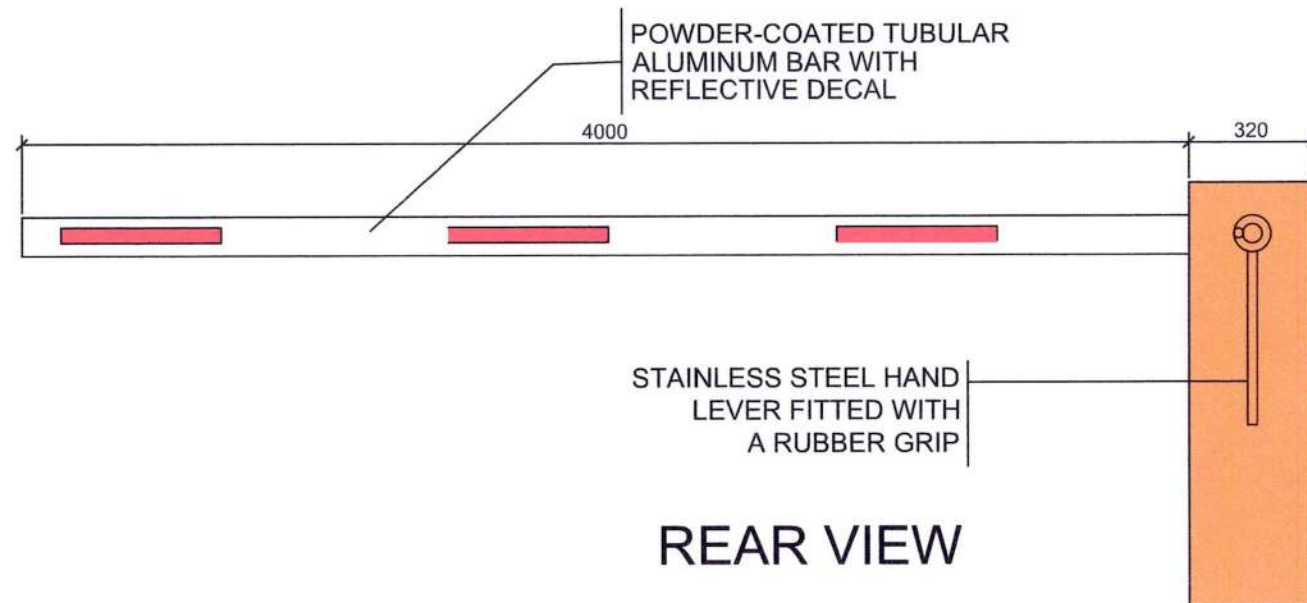

REAR VIEW



TOP VIEW

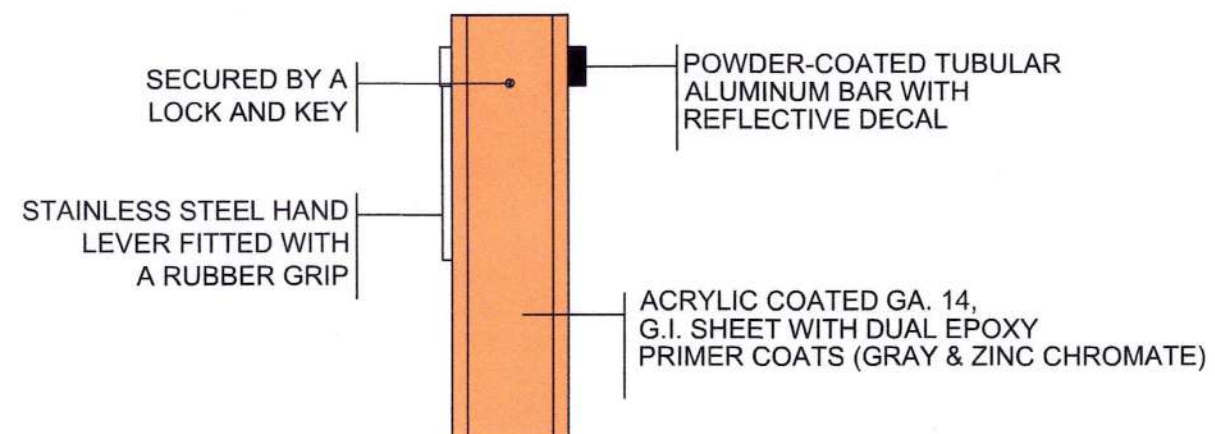






LEFT SIDE VIEW

ACCESS BOOM BARRIER

SCALE: NTS

 


PROJECT TITLE:	SHEET CONTENT:	PREPARED BY:	REVIEWED AND CHECKED BY:	RECOMMENDING APPROVAL:	APPROVED BY:	SHEET NO.
MAINTENANCE OF STEEL GATES, CANOPY, GUARDHOUSE, AND BOOM BARRIERS	AS SHOWN	 AILYNNE E. DAGOHY DRAFTSMAN III	 LORD TYRONE L. AGATON PRINCIPAL ENGINEER	 GERRY D. LIQUIDO ESD MANAGER	 BERNARD C. CALLEDO PORT MANAGER	02 07
LOCATION: PORT OF MAASIN, SOUTHERN LEYTE						

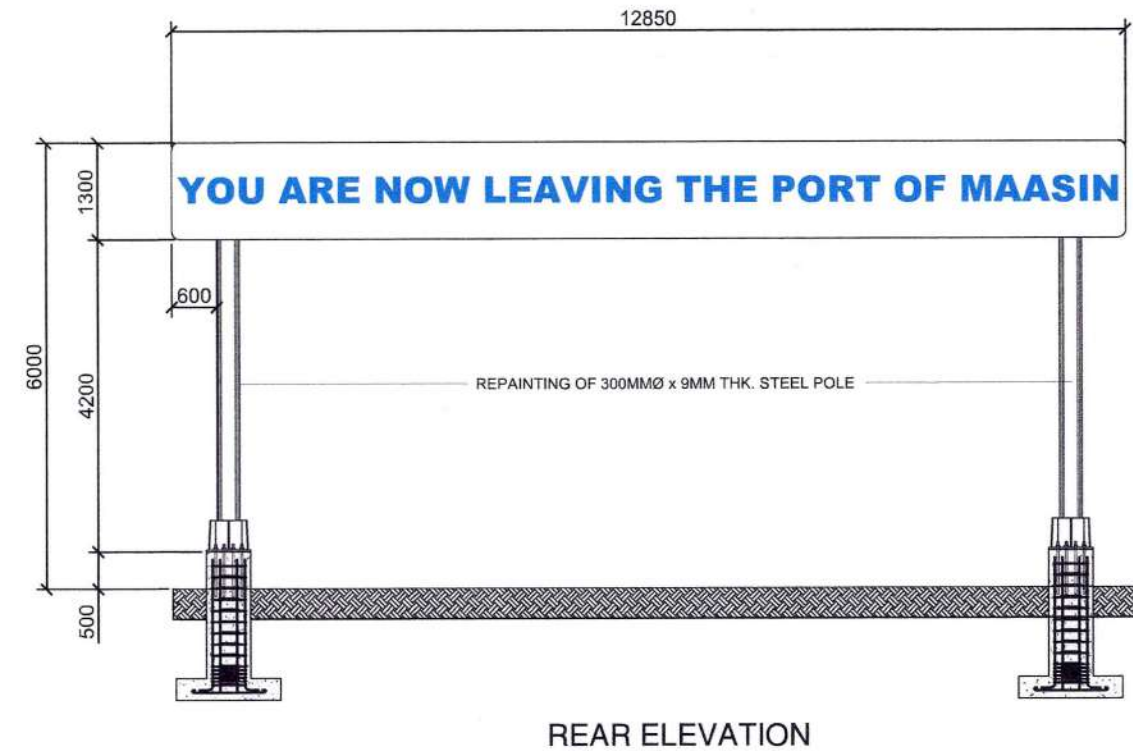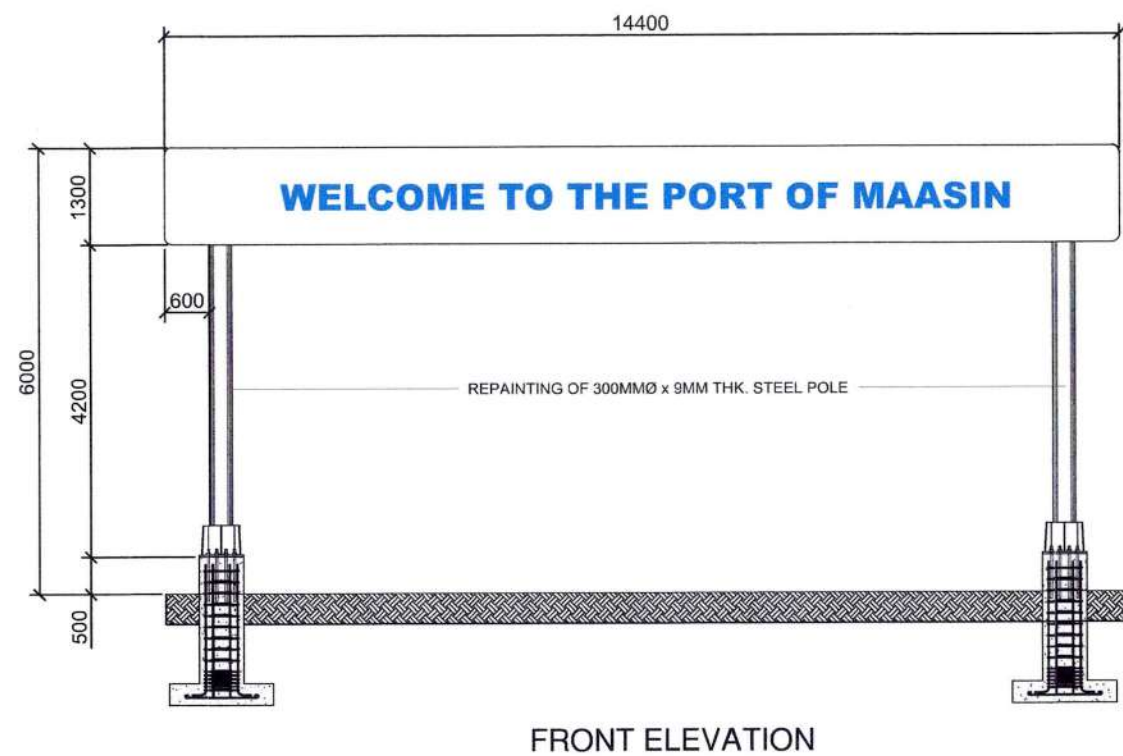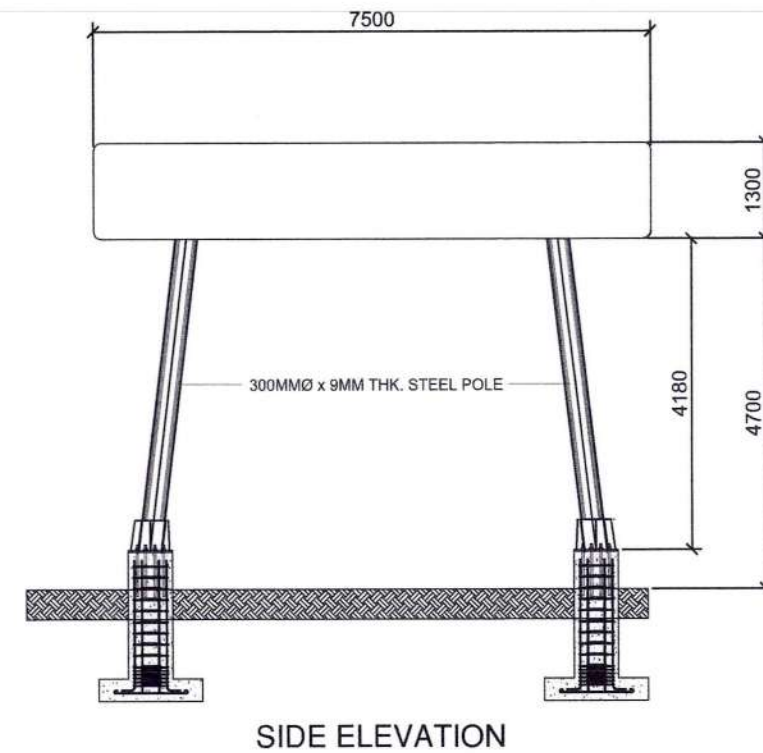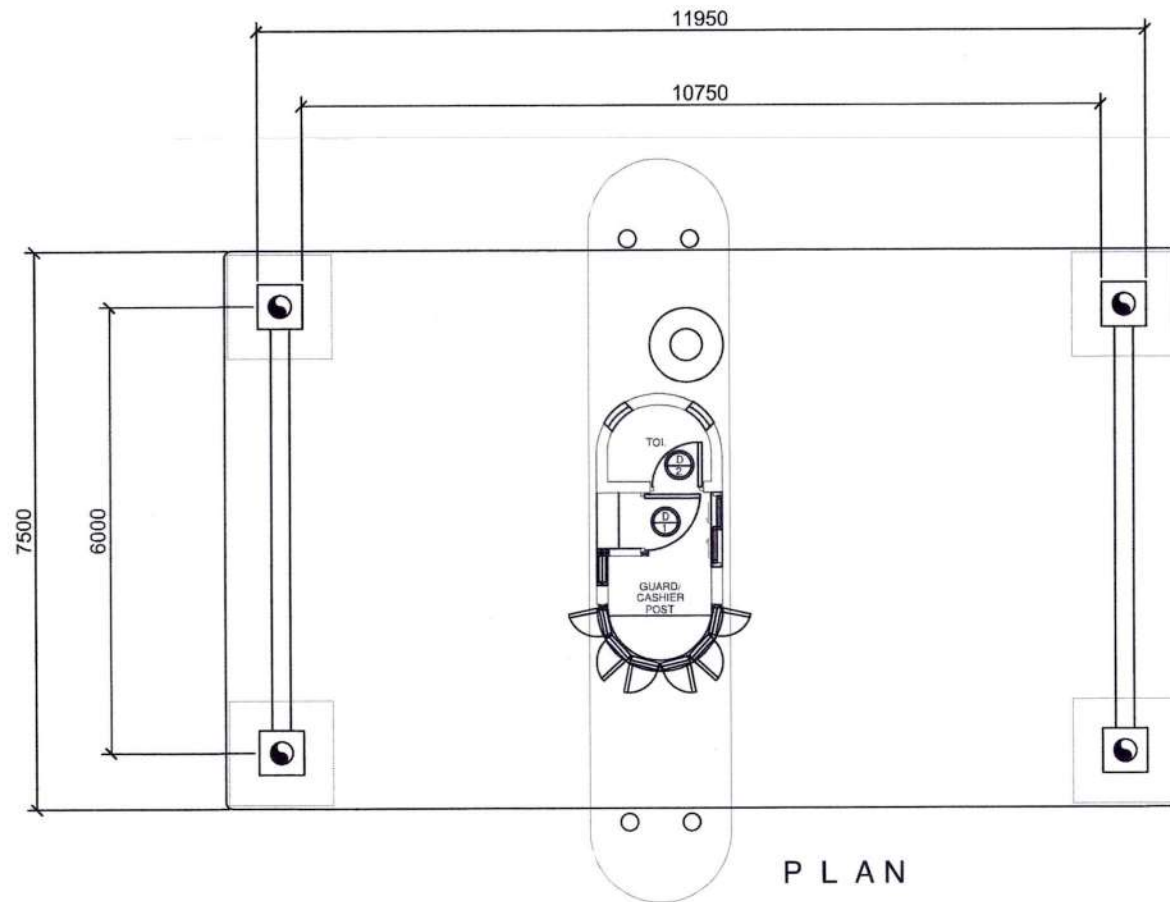


CANOPY DETAIL @ GATE 1 & 2
SCALE NTS

	PROJECT TITLE:	SHEET CONTENT:	PREPARED BY:	REVIEWED AND CHECKED BY:	RECOMMENDING APPROVAL:	APPROVED BY:	SHEET NO.
	MAINTENANCE OF STEEL GATES, CANOPY, GUARDHOUSE, AND BOOM BARRIERS	AS SHOWN	 AILYNNE E. DAGOHAY DRAFTSMAN III	 LORD TYRONE L. AGATON PRINCIPAL ENGINEER	 GERRY D. LIQUIDO ESD MANAGER	 BERNARD C. CALLEDO PORT MANAGER	03 07
	LOCATION: PORT OF MAASIN, SOUTHERN LEYTE						

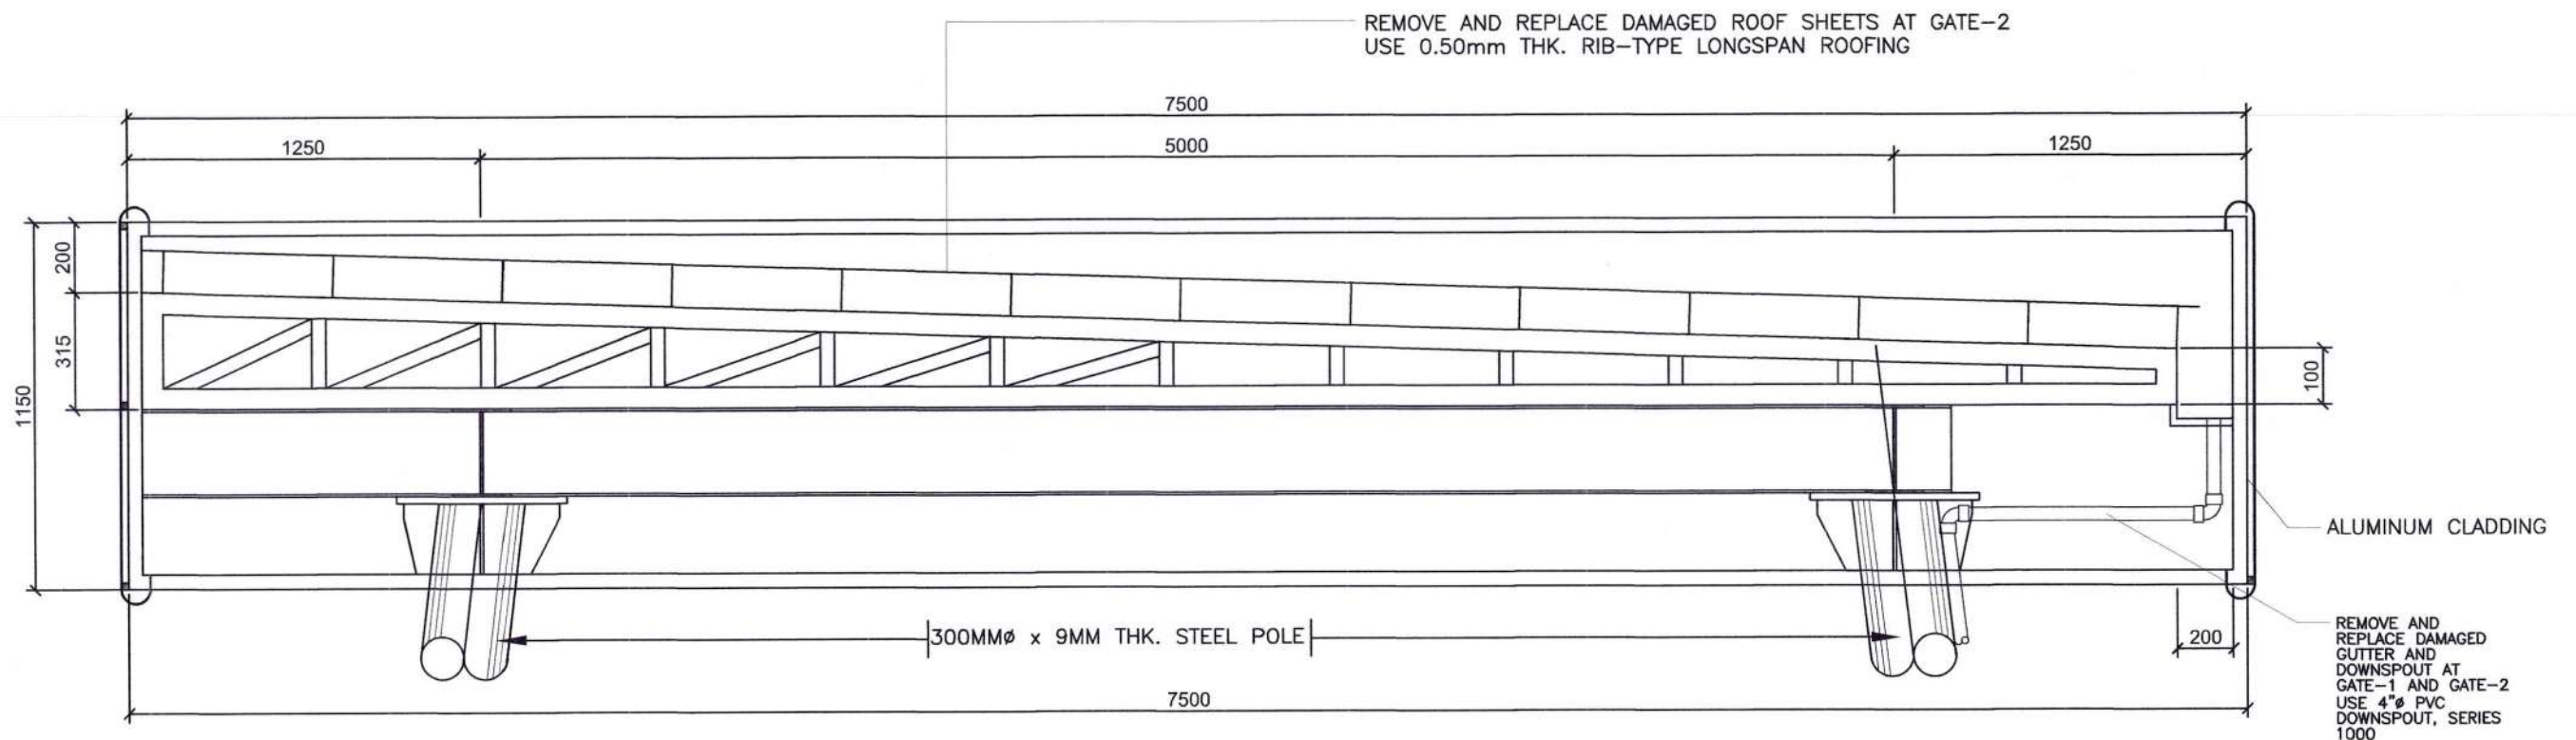


TYPICAL CANOPY TRUSSES DETAIL
SCALE NTS

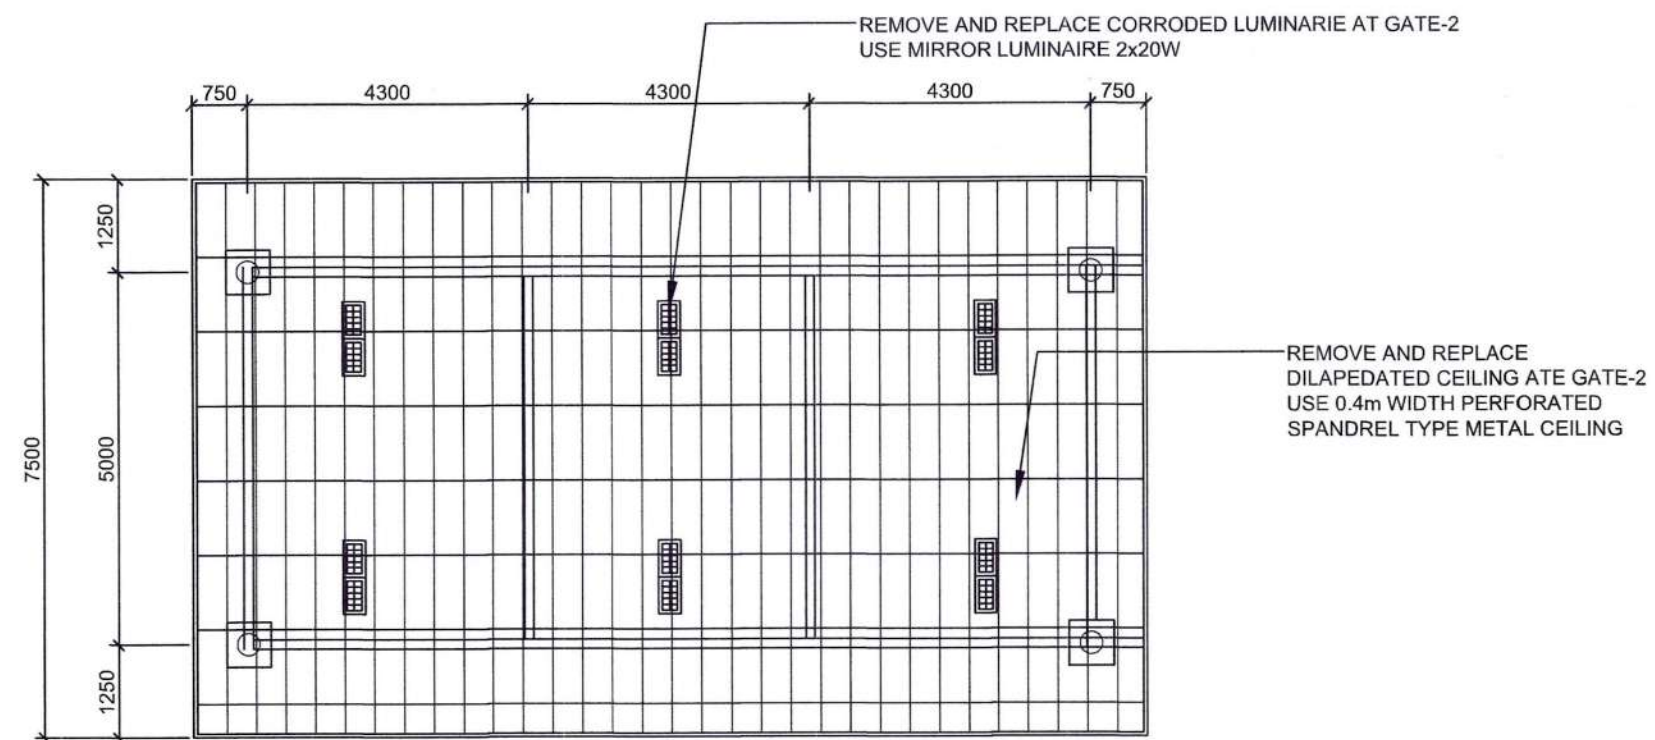




CANOPY REFLECTED CEILING PLAN
SCALE NTS

	PROJECT TITLE:	SHEET CONTENT:	PREPARED BY:	REVIEWED AND CHECKED BY:	RECOMMENDING APPROVAL:	APPROVED BY:	SHEET NO.
	MAINTENANCE OF STEEL GATES, CANOPY, GUARDHOUSE, AND BOOM BARRIERS LOCATION: PORT OF MAASIN, SOUTHERN LEYTE	AS SHOWN	 AILYNNE E. DAGOHAY DRAFTER III	 LORD TYRONE L. AGATON PRINCIPAL ENGINEER	 GERRY D. LIQUIDO ESD MANAGER	 BERNARD C. CALLEDO PORT MANAGER	04 07

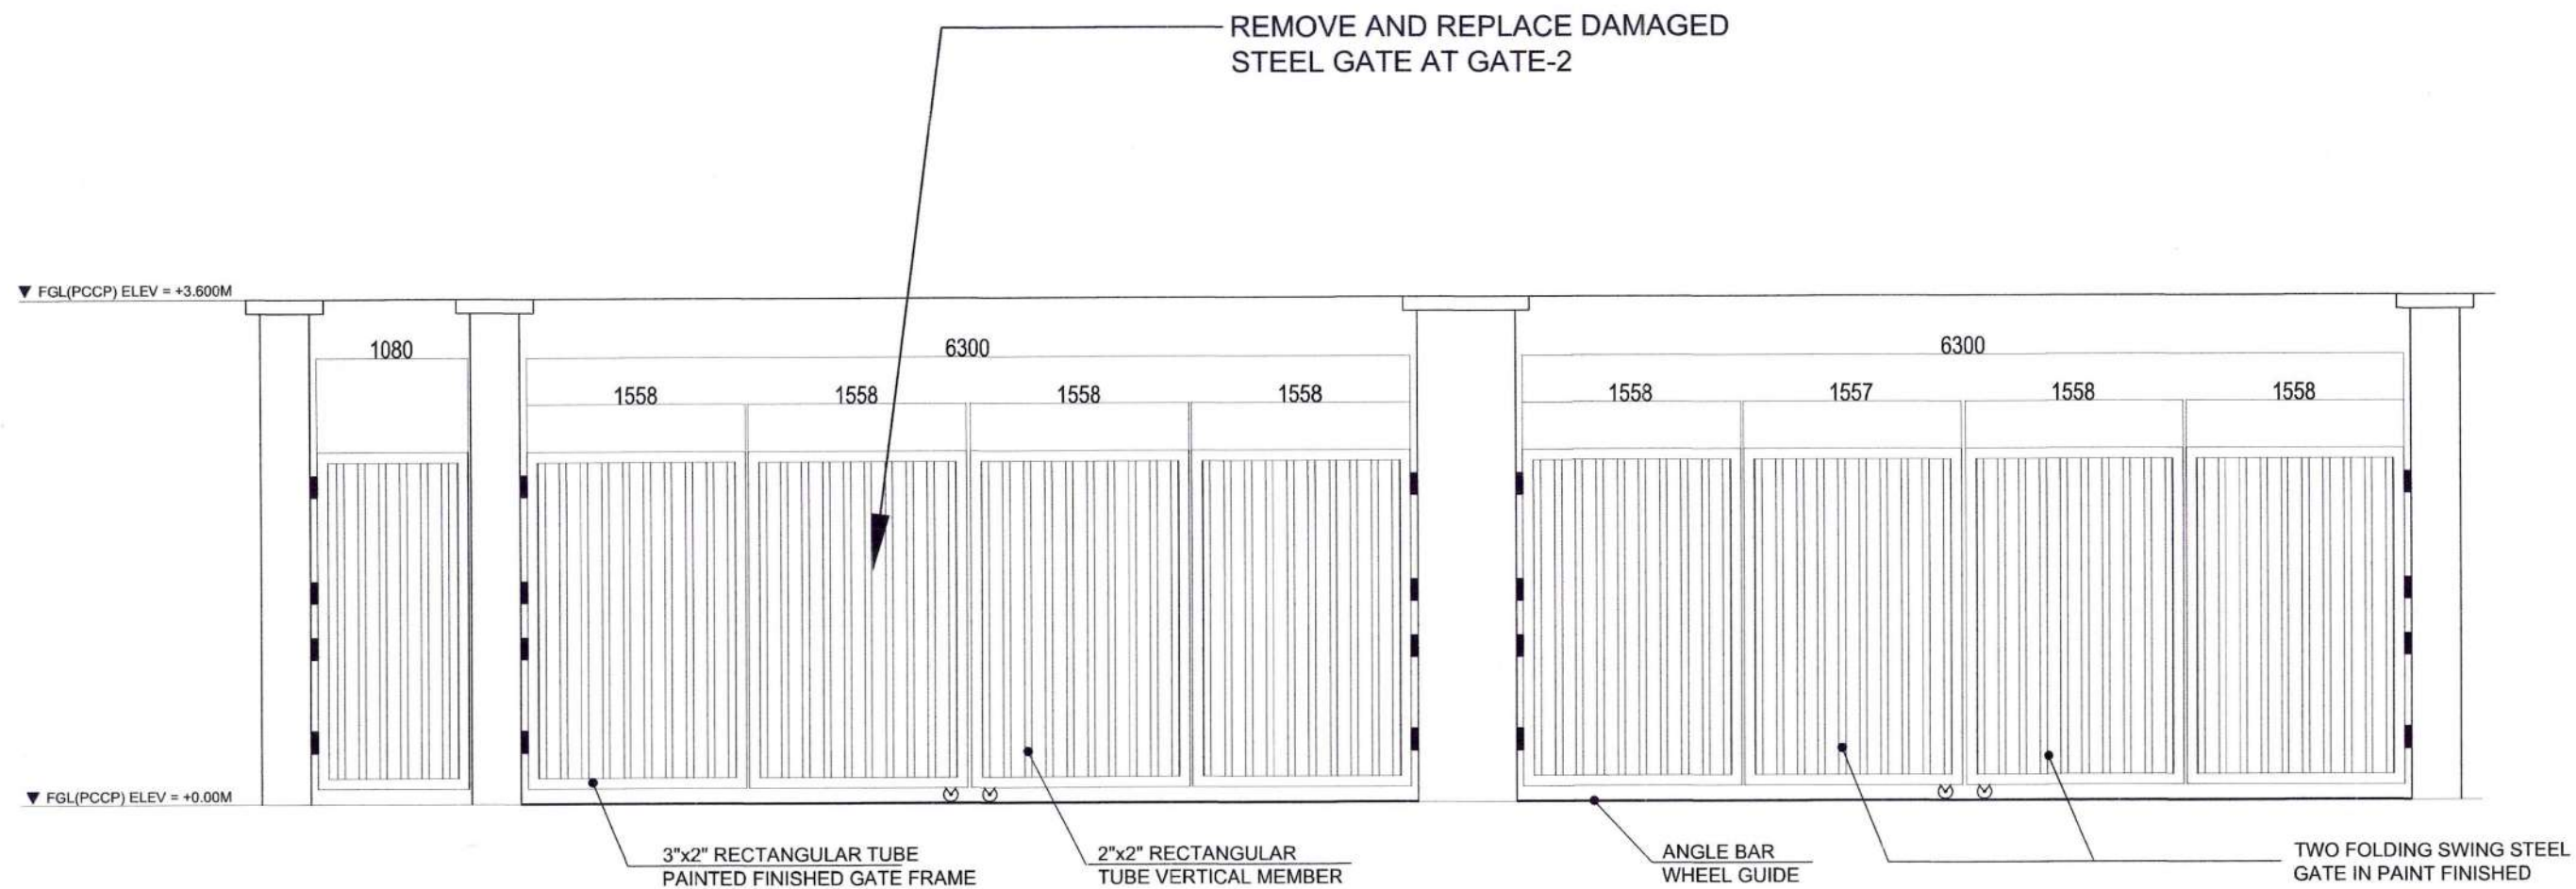

GATE-2




	PROJECT TITLE:	SHEET CONTENT:	PREPARED BY:	REVIEWED AND CHECKED BY:	RECOMMENDING APPROVAL:	APPROVED BY:	SHEET NO.
	MAINTENANCE OF STEEL GATES, CANOPY, GUARDHOUSE, AND BOOM BARRIERS	AS SHOWN	 AILYNNE E. DAGOHOY DRAFTSMAN III	 LORD TYRONE L. AGATON PRINCIPAL ENGINEER	 GERRY D. LIQUIDO ESD MANAGER	 BERNARDITO CALLEDO PORT MANAGER	05 07
	LOCATION: PORT OF MAASIN, SOUTHERN LEYTE						

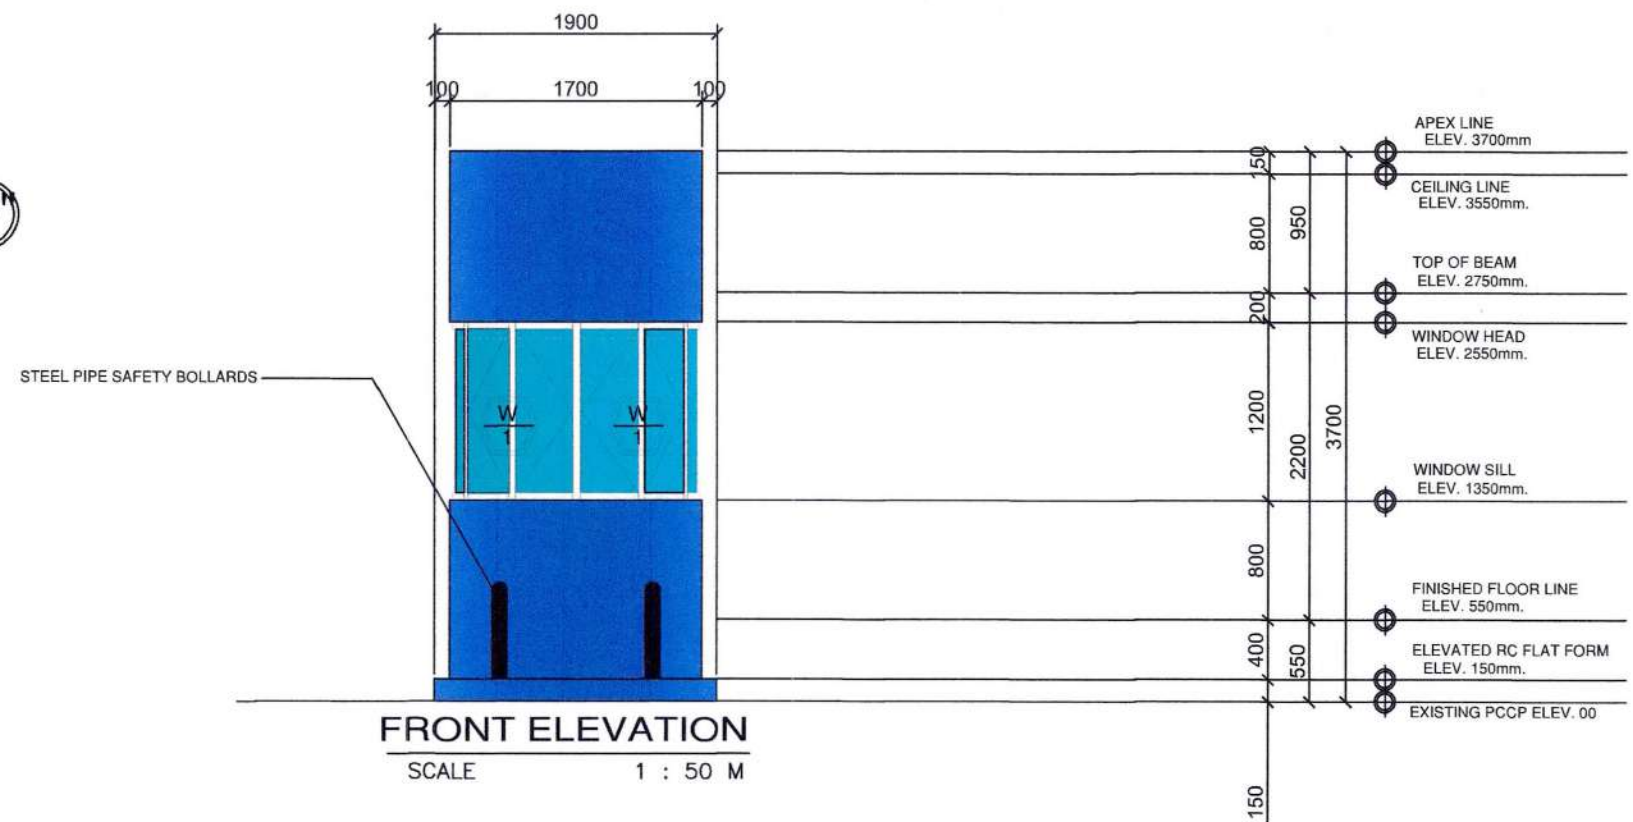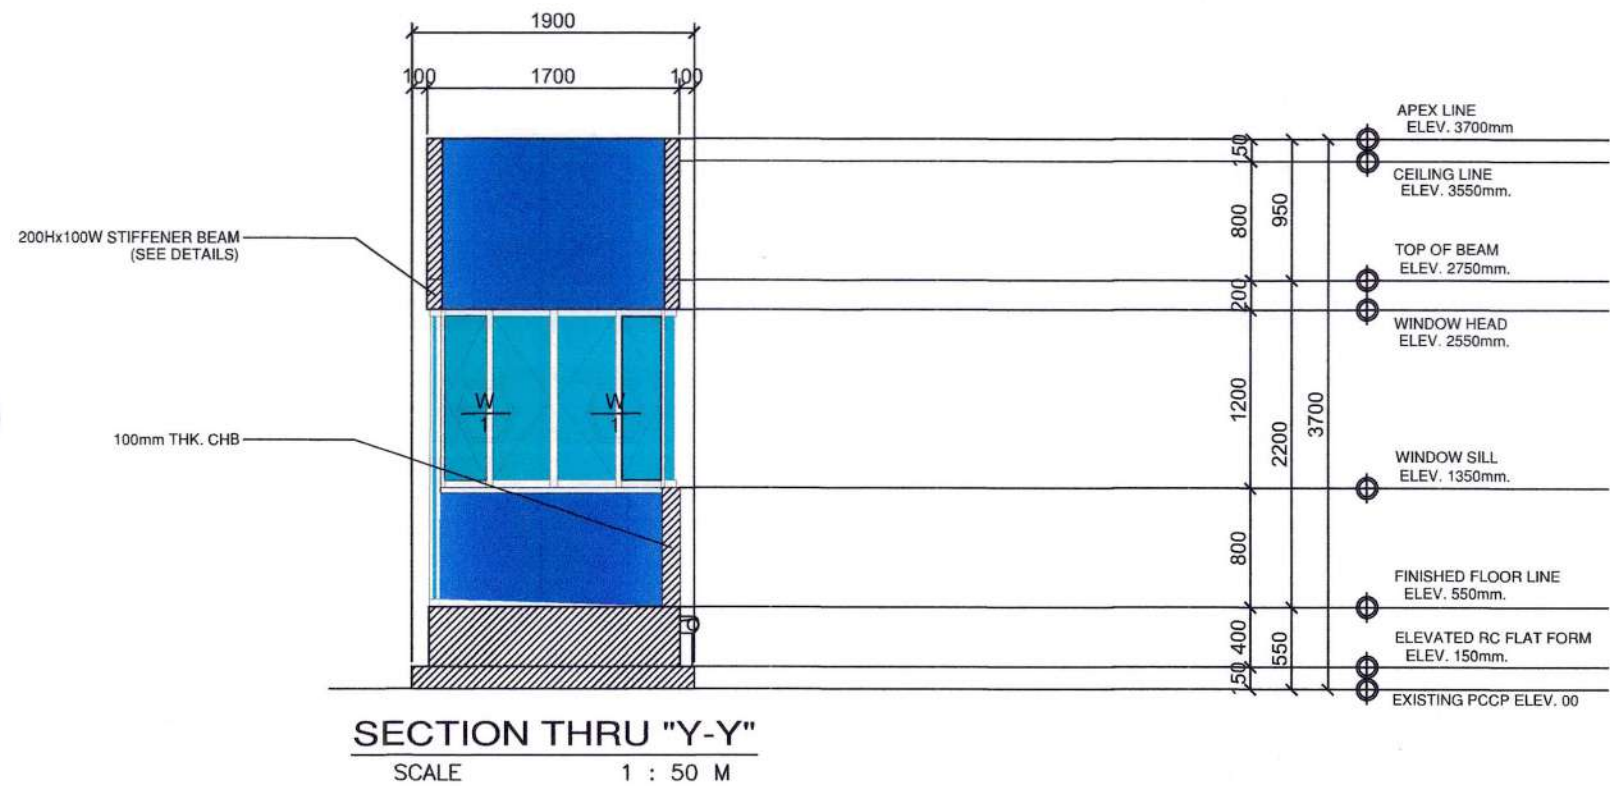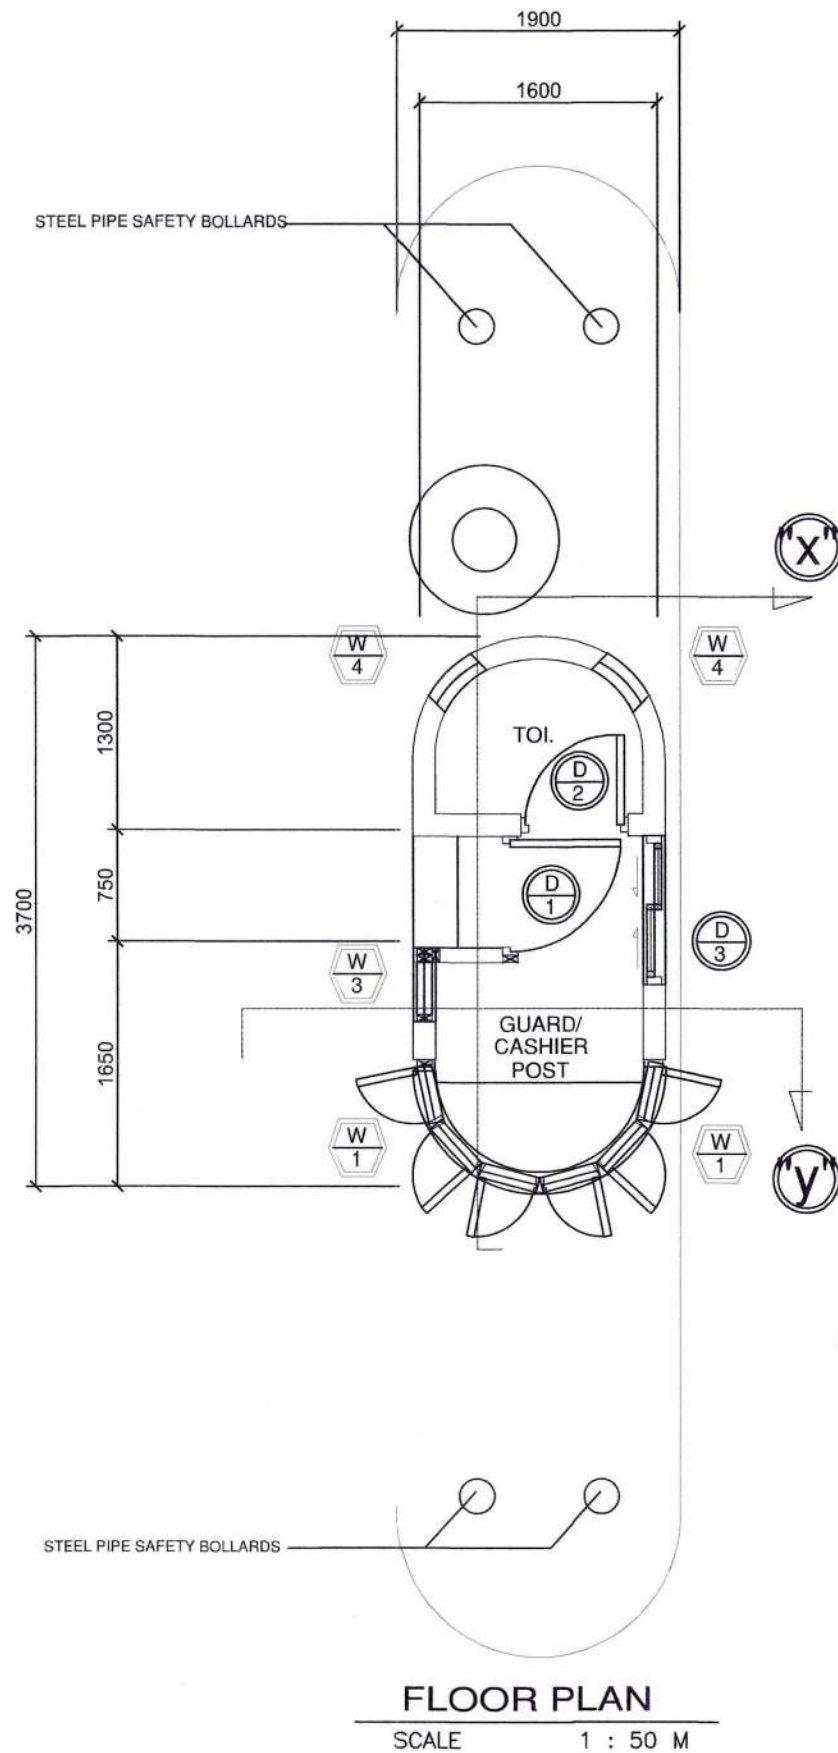

REPAINTING OF INTERIOR WALL



PROJECT TITLE:	SHEET CONTENT:	PREPARED BY:	REVIEWED AND CHECKED BY:	RECOMMENDING APPROVAL:	APPROVED BY:	SHEET NO.
MAINTENANCE OF STEEL GATES, CANOPY, GUARDHOUSE, AND BOOM BARRIERS	AS SHOWN	AILYNNE E. DAGOHAY DRAFTSMAN III	LORD TYRONE L. AGATON PRINCIPAL ENGINEER	GERRY D. LIQUIDO ESD MANAGER	BERNARDO CALLEDO PORT MANAGER	06 07
LOCATION: PORT OF MAASIN, SOUTHERN LEYTE						

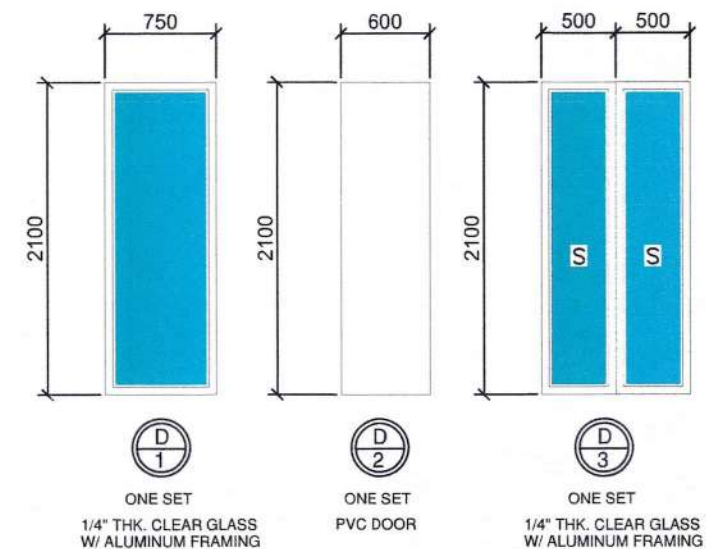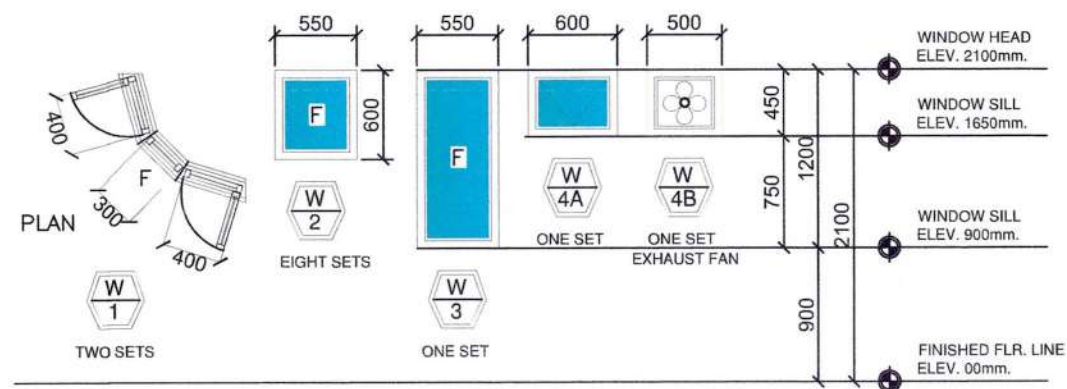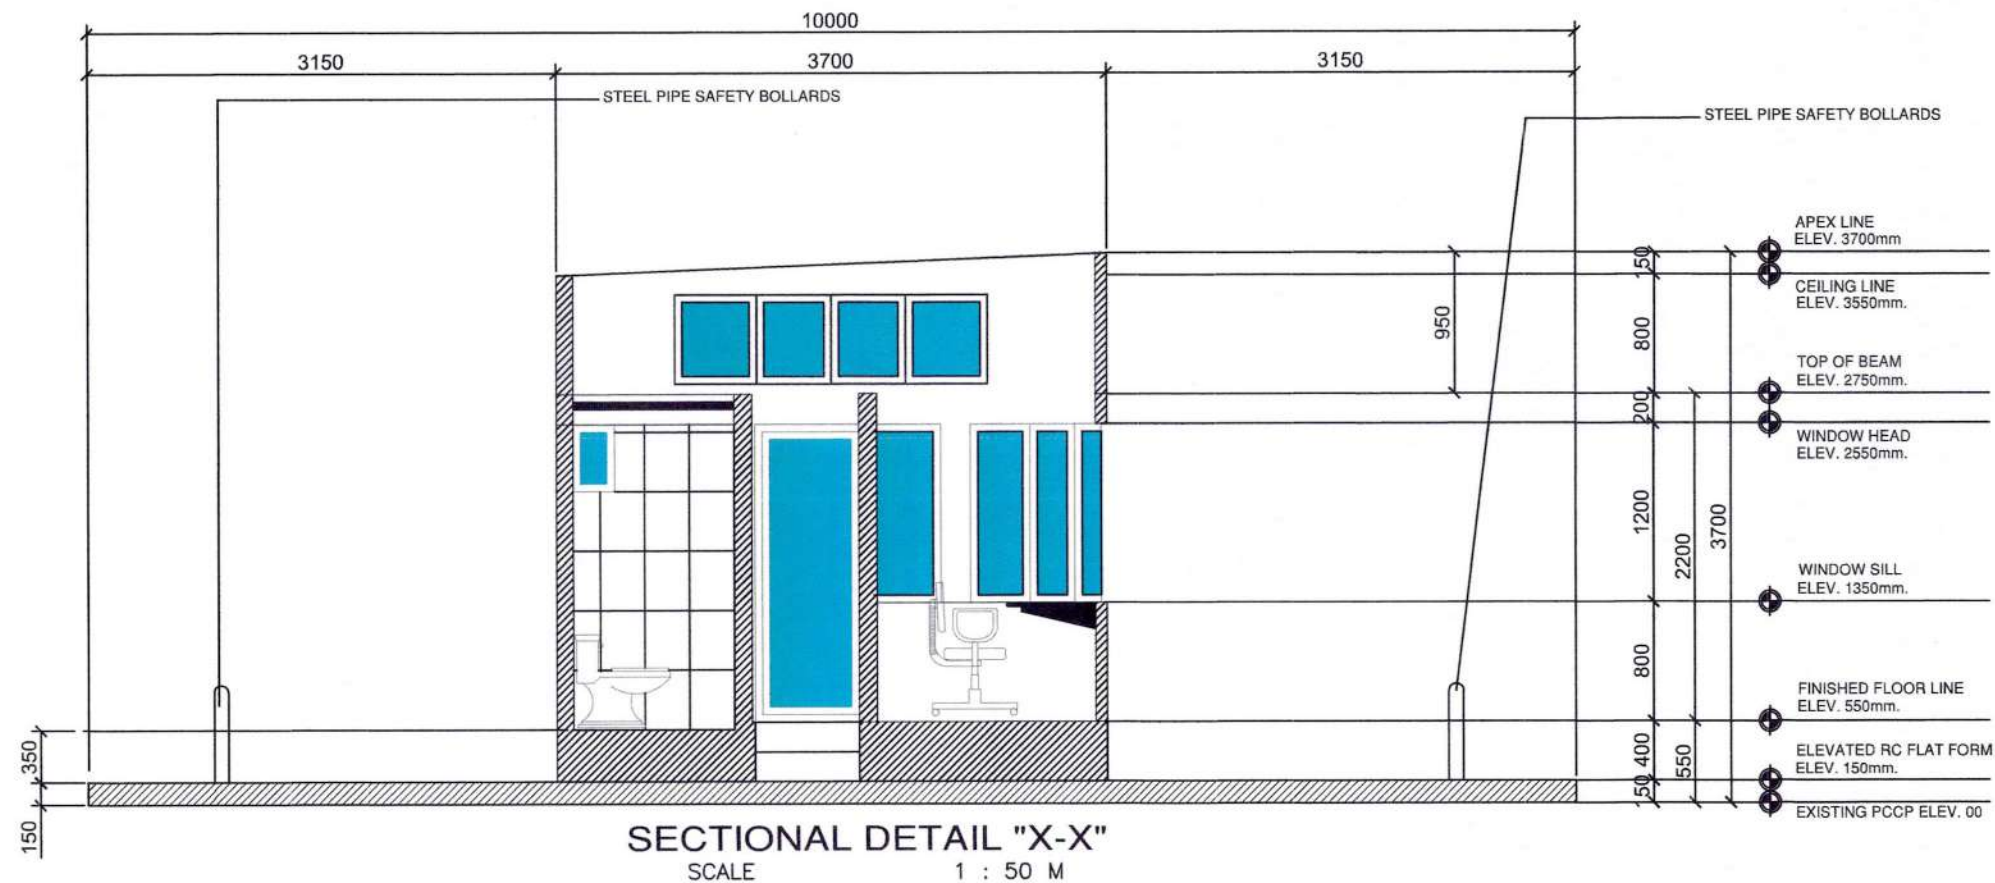

REPAINTING OF INTERIOR WALL

	PROJECT TITLE: MAINTENANCE OF STEEL GATES, CANOPY, GUARDHOUSE, AND BOOM BARRIERS LOCATION: PORT OF MAASIN, SOUTHERN LEYTE	SHEET CONTENT: AS SHOWN	PREPARED BY: AILYNNE E. DAGOHAY DRAFTSMAN III	REVIEWED AND CHECKED BY: LORD TYRONE L. AGATON PRINCIPAL ENGINEER	RECOMMENDING APPROVAL: GERRY D. LIQUIDO ESD MANAGER	APPROVED BY: BERNARD C. CALLEDO PORT MANAGER	SHEET NO. 07 07
--	--	-----------------------------------	--	--	--	---	------------------------------