

TECHNICAL SPECIFICATIONS

TERMS OF REFERENCE

FOR THE MAINTENANCE OF COVERED WALK AT PICO AND PTB COMPLEX, NASIPIT PORT (MPF-AGS-07-2026) BRGY. TALISAY, NASIPIT, AGUSAN DEL NORTE

A. DESCRIPTION

The project is intended for the upkeep of the roofing system steel railings of Covered Walk at Port of Nasipit, in order to prevent deterioration and maintain its expected useful life.

B. SCOPE OF WORKS

1. The contractor shall undertake the project in accordance with the accepted industry standards and procedures.
2. Conduct ocular inspection and actual measurement at the site.
3. Supply of *materials, labor, and tools/equipment* for the following scope of works:

DESCRIPTION OF WORK	UNIT	QUANTITY
1. Maintenance of Covered Walk Roofing System	Lot	1
2. Maintenance of Covered Walk Steel Railings	Lot	1
3. Maintenance of Covered Walk Flooring	Lot	1

4. Supply of the following needed manpower:

- a. Welder
- b. Mason/Tile setter
- c. Painter
- d. Laborers

5. Supply of the following tools/equipment:

- a. 1 unit Electric Grinder
- b. 1 unit Electric Drill
- c. 1 unit Jackhammer
- d. 1 unit Welding Machine
- e. Scaffolding/H Frame

6. Perform other reasonable tasks, including consultation with the ESD Technical Team, that relate to the foregoing repair, which the Authority or its authorized representative may direct.

C. TIMETABLE

The contractor shall commence the activities effective upon date of receipt of the *Notice to Proceed*. **The Maintenance of Covered Walk Roofing at PICO and PTB Complex at Nasipit Port** must be completed within **One Hundred Twenty (120) calendar days** from the commencement of the activities.

D. FIRM AND STAFF REQUIREMENTS

The contractor shall be responsible for ensuring the timely completion of the project and shall have personnel complementation of adequate technical background, experience, and capability.

The contractor shall provide the minimum appropriate personal protective equipment (PPE) such as hard hat, vest, and safety belt for their staff and crew.

E. SCHEDULE OF PAYMENTS

All payments shall be processed only upon completion and issuance of the Certificate of Completion and Final Inspection Report, subjected to accounting and auditing rules and regulations.

F. BUDGET

The Approved Budget of the Contract for the project for the **Maintenance of Covered Walk at PICO and PTB Complex at Nasipit Port**, Brgy. Talisay, Nasipit, Agusan del Norte is **Nine Hundred Ninety-Six Thousand and Twelve Pesos only (Php 996,012.00)**.

G. MODE OF PROCUREMENT/QUALIFICATION OF BIDDERS

The contract for the **Maintenance of Covered Walk at PICO and PTB Complex at Nasipit Port** shall be procured through Alternative Mode of Procurement (Small Value Procurement), in accordance with **Section 34.1 of the Implementing Rules and Regulation (IRR) of RA 12009**.

Interested bidders must submit their proposals at the address provided. Prospective bidders will be evaluated based on a non-discretionary "pass/fail" criterion, and shall submit the updated/renewed printed copies of the following documents as part of the technical/financial proposal/envelope:

• Technical Proposal	• Valid Mayor's Permit / Business Permit • PhilGEPS Registration Member • PCAB License, General Building- Category D • Income/Business Tax Return • Omnibus Sworn Statement
• Financial Proposal	• Duly accomplished, Request for Quotation

H. PERFORMANCE SECURITY

To guarantee the faithful performance by the winning Bidder of its obligations under the contract, it shall post a performance security within a maximum period of ten (10) calendar days from the receipt of the Notice of Award from the Procuring Entity and in no case later than the signing of the contract.

Under **Section 68.4, IRR of RA 12009**, the Performance Security shall be denominated in Philippine Pesos and posted in favor of the Procuring Entity in an amount not less than the percentage of the total contract price in accordance with the following schedule:

Form of Performance Security	Amount of Performance Security (Not less than the required percentage of the Total Contract)
(a) Cash or cashier's/manager's check issued by a Universal or Commercial Bank. <i>For biddings conducted by the LGUs, the Cashier's/Manager's Check may be issued by other banks certified by the BSP as authorized to issue such financial instrument.</i>	Goods and Consulting Services- Five (5%)
(b) Bank draft/guarantee or irrevocable letter of credit issued by a Universal or Commercial Bank: Provided, however, that it shall be confirmed or authenticated by a Universal or Commercial Bank, if issued by a foreign bank.	Infrastructure Projects-Ten percent (10%)
(c) Surety bond callable upon demand issued by a surety or insurance company duly certified by the Insurance Commission as authorized to issue such security.	Thirty percent (30%)

(To protect/safeguard the interest of the government/Philippine Ports Authority, bond requirements from entities transacting with the Authority shall only be procured from PPA accredited surety companies.)

I. WARRANTY SECURITY

In order to assure that defects for the **Maintenance of Covered Walk at PICO and PTB Complex at Nasipit Port** shall be corrected by the contractor, a warranty security shall be required from the contract awardee for a minimum period of one (1) year after acceptance by the Procuring Entity in accordance with **Section 90.2, Implementing Rules and Regulations of RA 12009.**

Prepared / Submitted by:


(Original Signed)
AMALIA M. DUMANON
Acting Principal Engineer A

Recommending Approval:


(Original Signed)
LEXTER-LOU V. SEVILLA
Division Manager A, ESD

Approved:

(Original Signed)
KAHLIL L. LAMIGO
Acting Port Manager

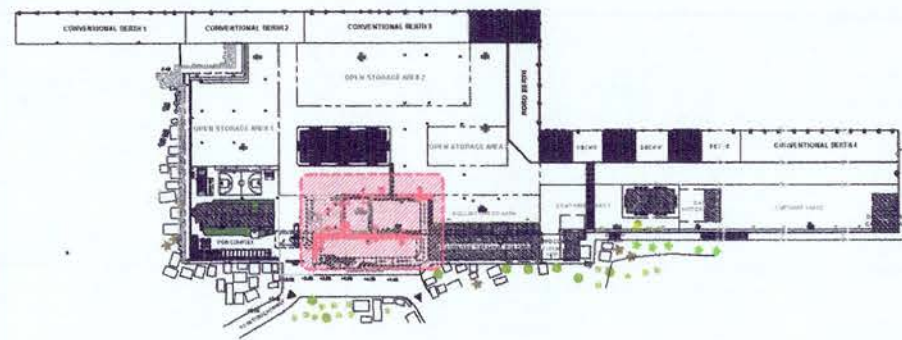


KEY PLAN
SCALE: NTS.

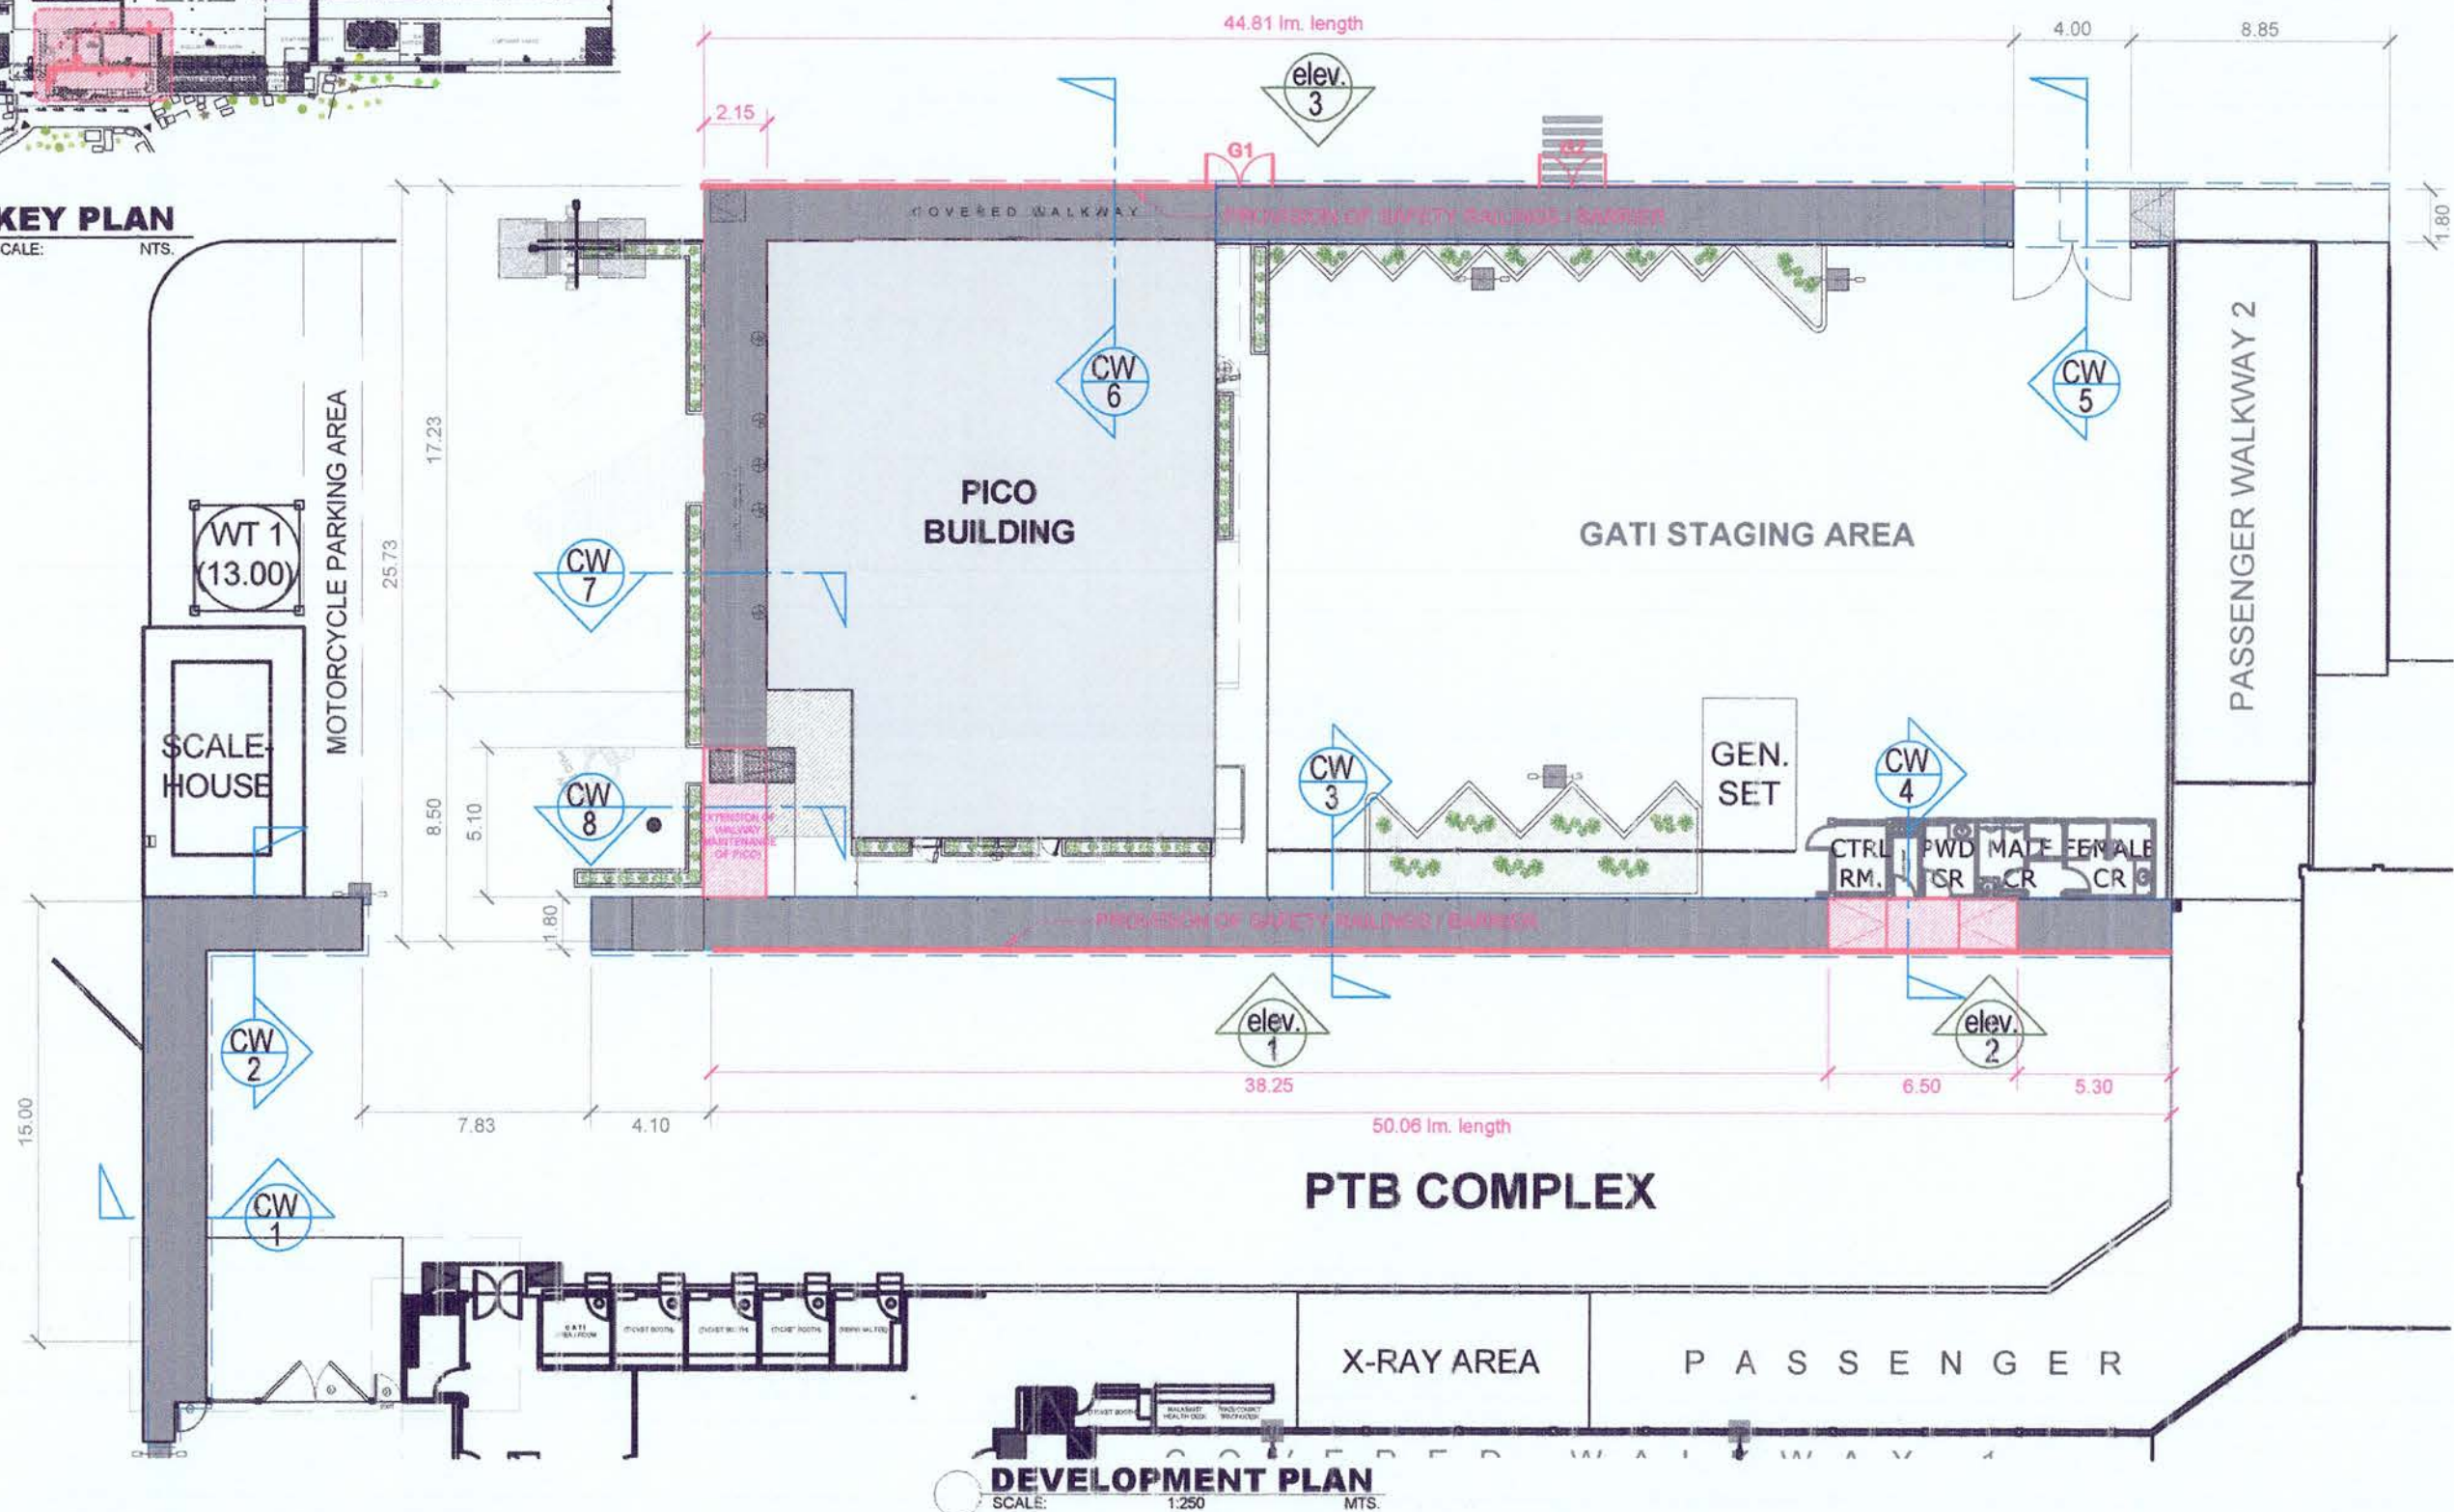


DEVELOPMENT PLAN
SCALE: 1:250 MTS.


	Project / Location: MAINTENANCE OF COVERED WALK AT PICO AND PTB COMPLEX BASEPORT OF NASIPIT Brgy. Talisay, Nasipit, Agusan del Norte	Prepared by: (ORIGINAL SIGNED) CHRISTIAN PAUL T. PAHIT ENGINEERING ASSISTANT A	Checked by: (ORIGINAL SIGNED) MA. GEMMA MAE A. AGUILAR ARCHITECT I	Reviewed by: (ORIGINAL SIGNED) AMALIA M. DUMANON ACTING PRINCIPAL ENGINEER A	Recommending Approval: (ORIGINAL SIGNED) LEXTER-LOU V. SEVILLA DIVISION MANAGER A. ESD	Approved by: (ORIGINAL SIGNED) ATTY. KAHLIL L. LAMIGO ACTING PORT MANAGER	Sheet Contents: • ROOF FRAMING PLAN • KEY PLAN	Sheet No. 01 09 JAN 2026 CTP
--	--	---	---	---	---	--	---	--

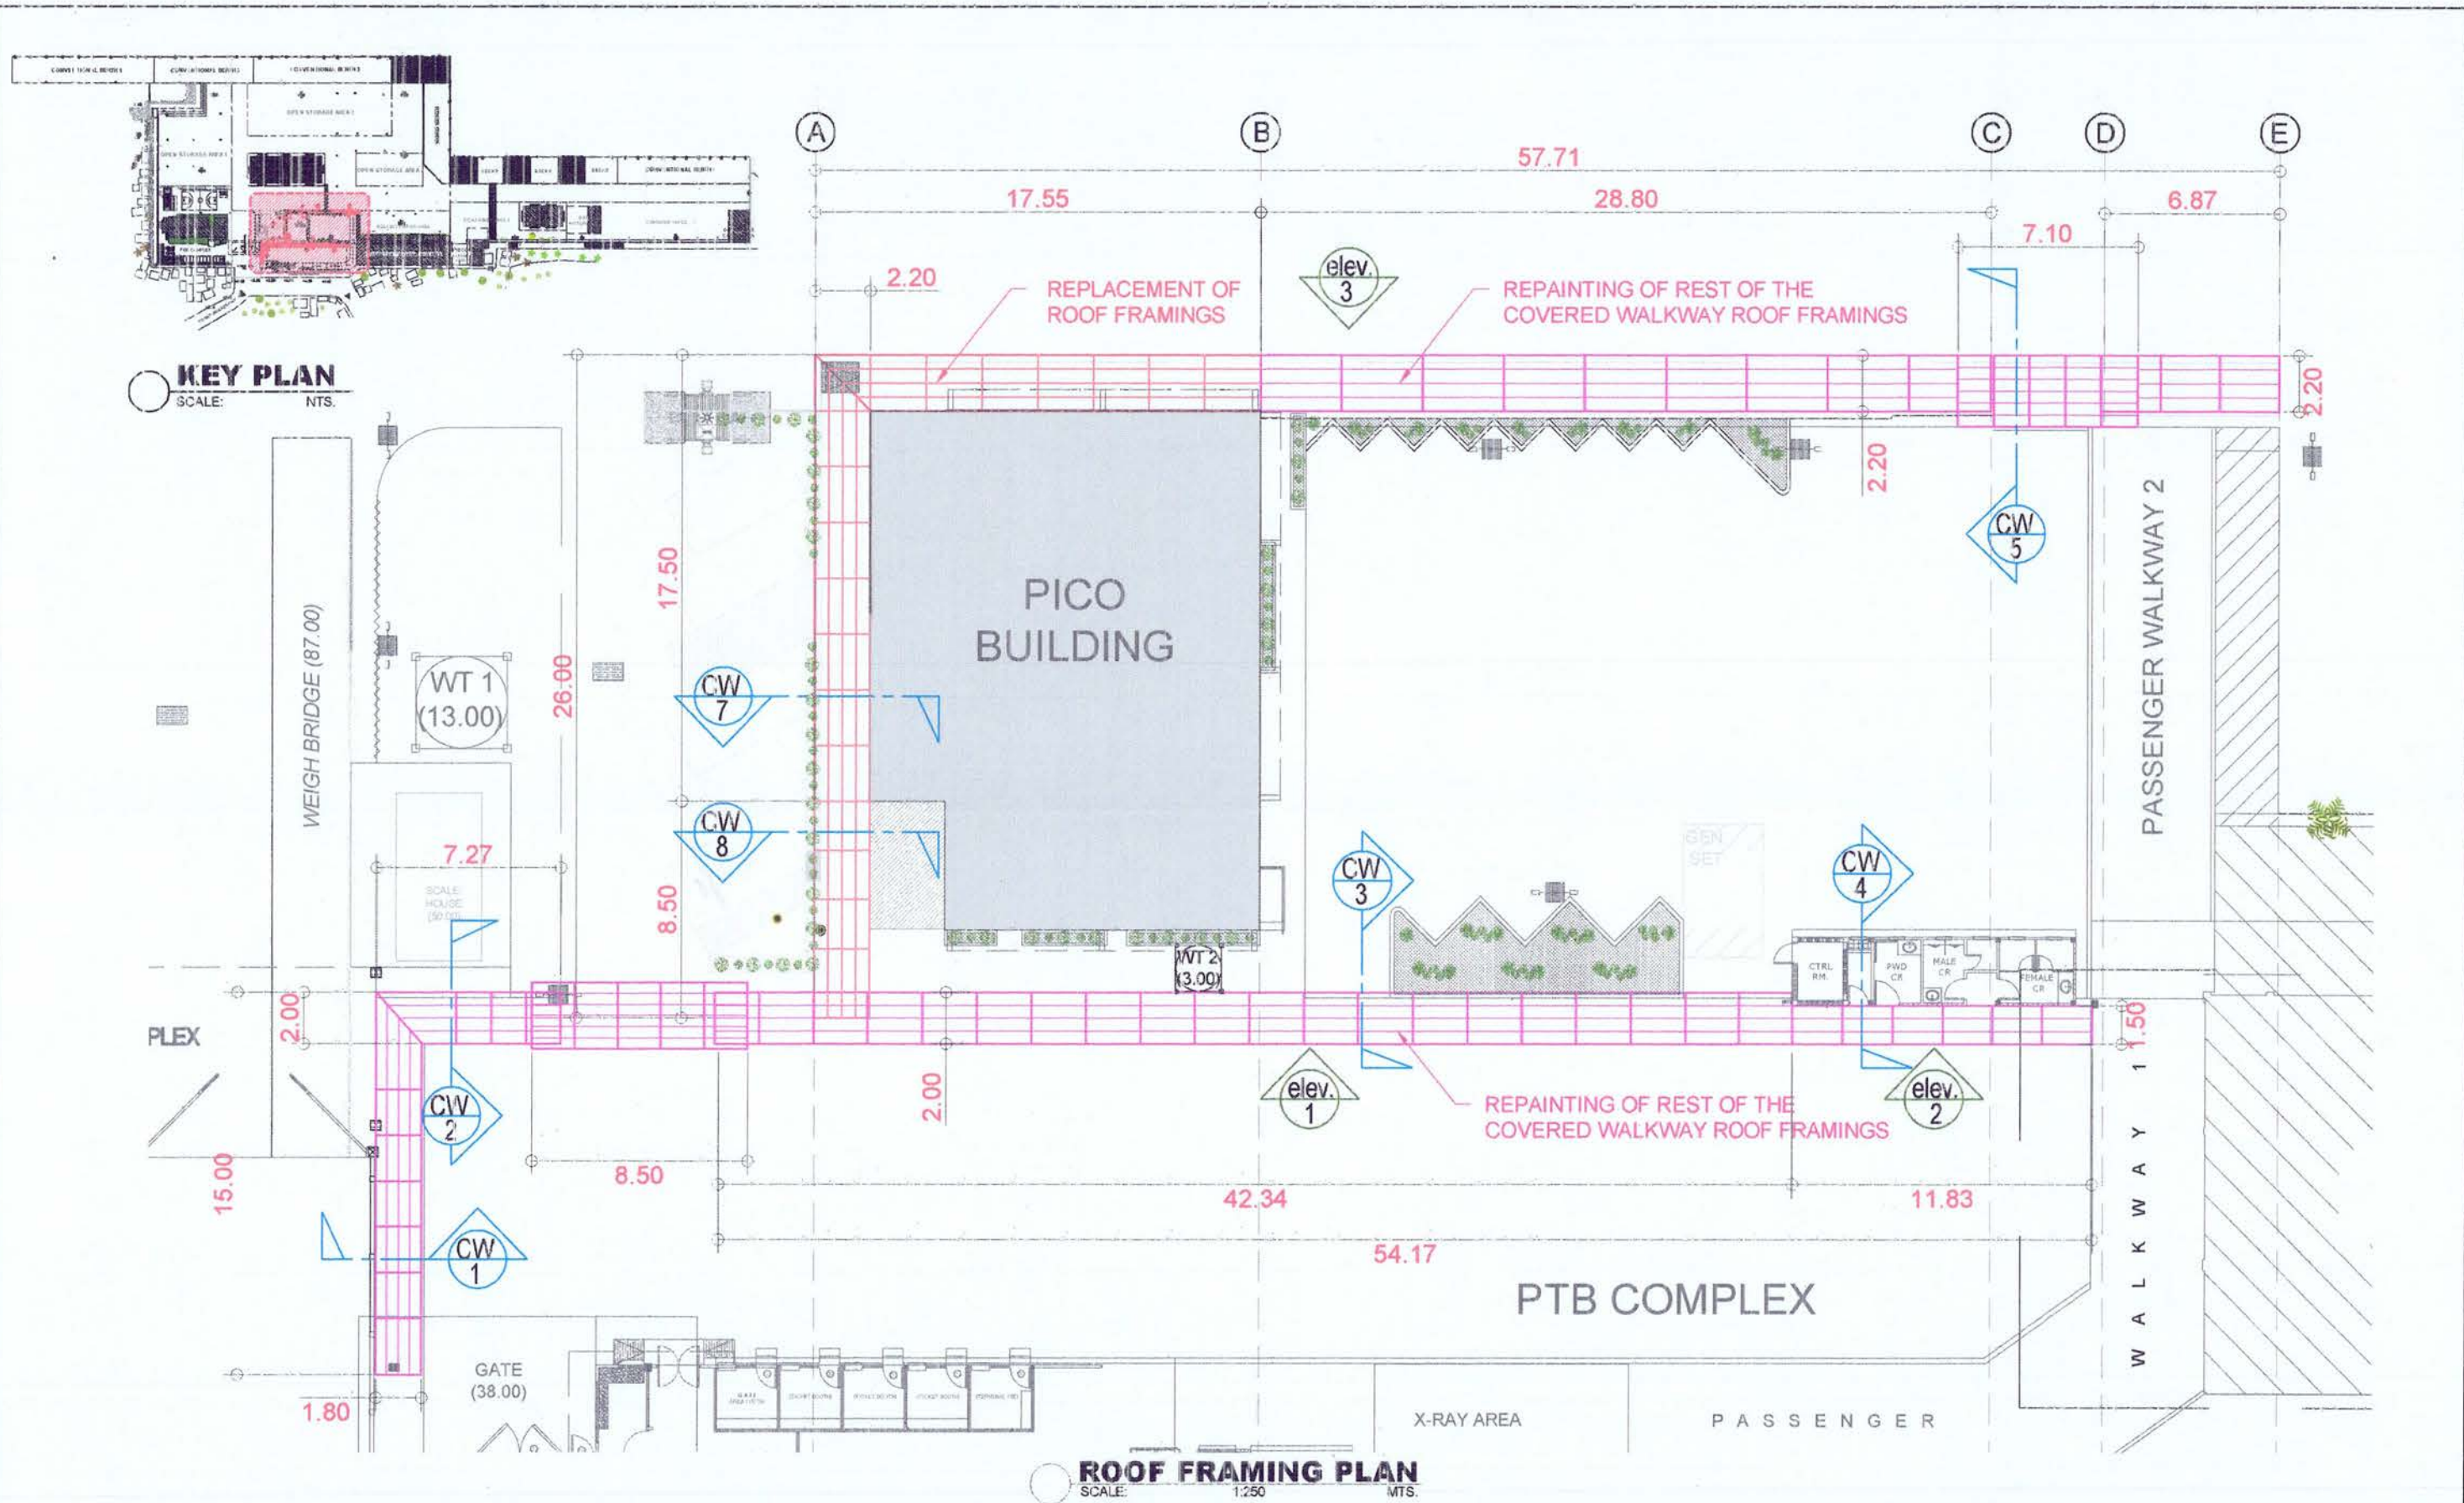

	Project / Location: MAINTENANCE OF COVERED WALK AT PICO AND PTB COMPLEX BASEPORT OF NASIPIT 3rgy. Talisay, Nasipit, Agusan del Norte	Prepared by: (ORIGINAL SIGNED) CHRISTIAN PAUL T. PAHIT ENGINEERING ASSISTANT A	Checked by: (ORIGINAL SIGNED) MA. GEMMA MAE A. AGUILAR ARCHITECT I	Reviewed by: (ORIGINAL SIGNED) AMALIA M. DUMANON ACTING PRINCIPAL ENGINEER A	Recommending Approval: (ORIGINAL SIGNED) LEXTER-LOU V. SEVILLA DIVISION MANAGER A, ESD	Approved by: (ORIGINAL SIGNED) ATTY. KAHLIL L. LAMIGO ACT'NG PORT MANAGER	Sheet Contents: • ROOF FRAMING PLAN • KEY PLAN	Sheet No. 03 09 JAN 2025 CTP
--	--	---	---	---	---	--	---	--

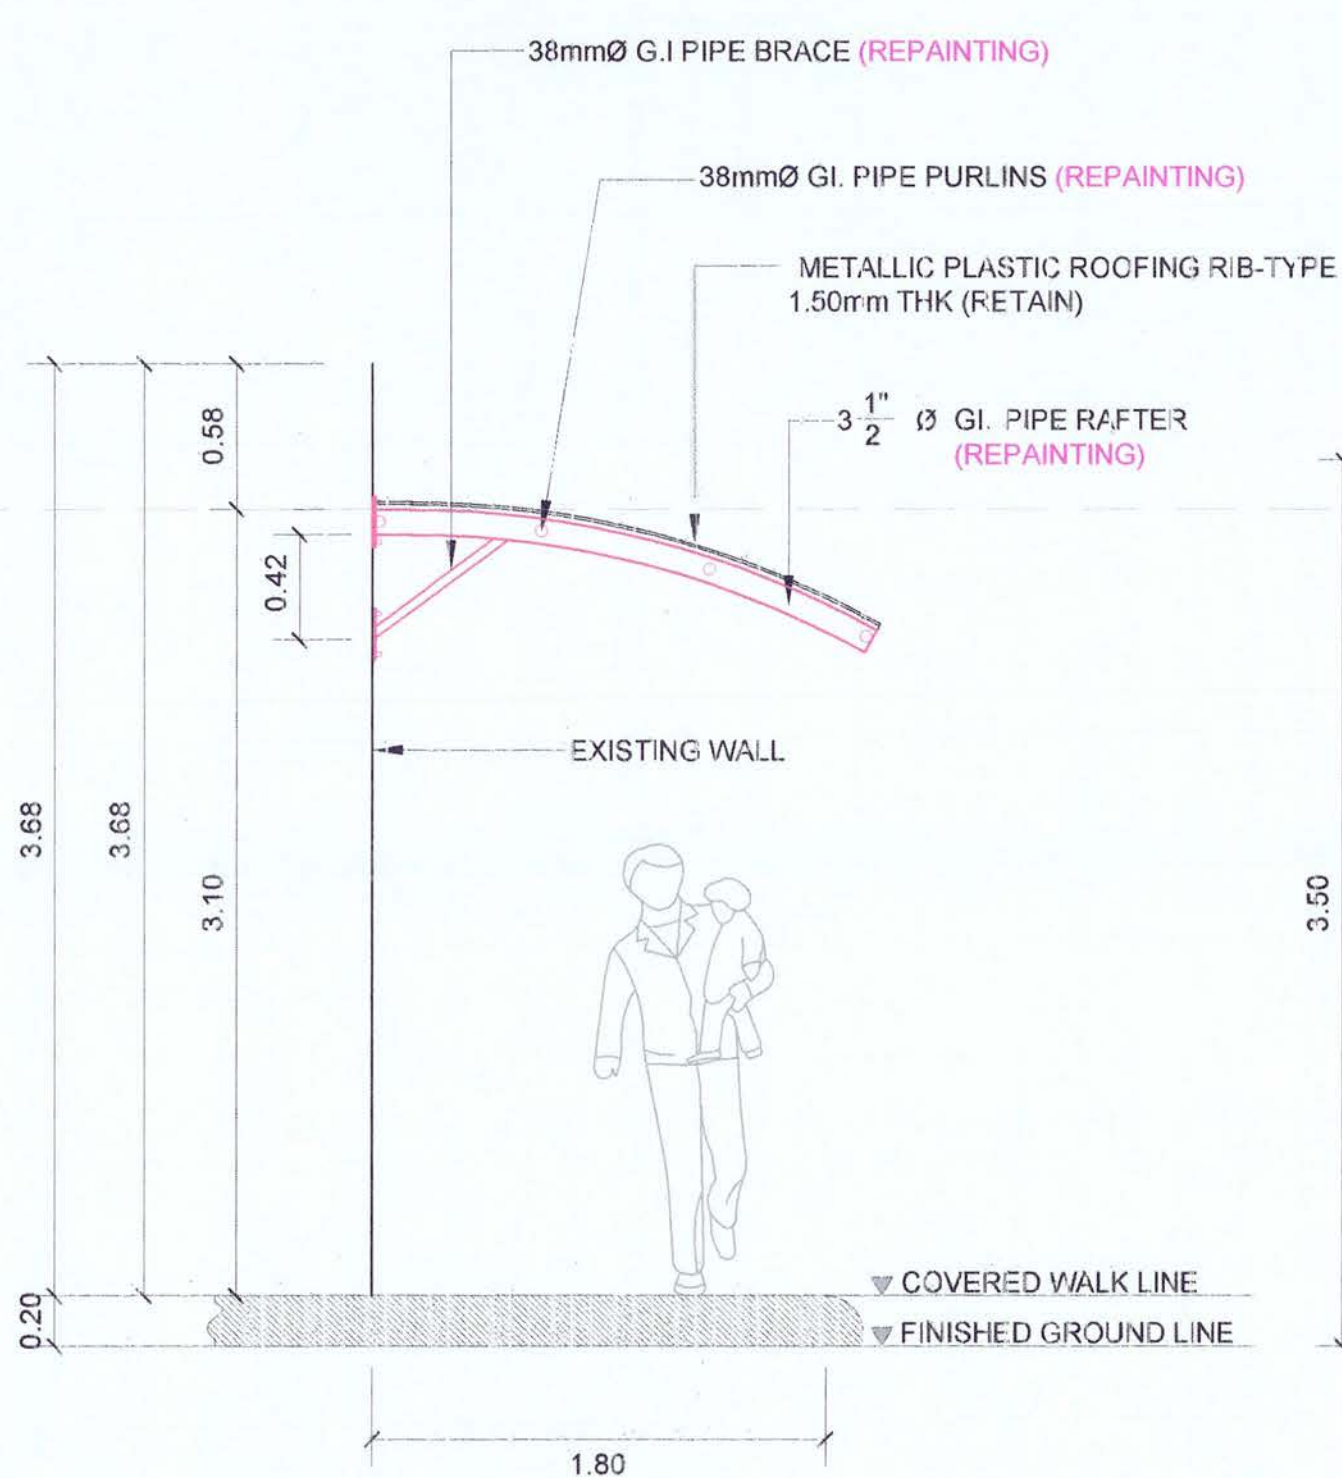

SECTION (CW-1)
SCALE: 1:30 MTS.

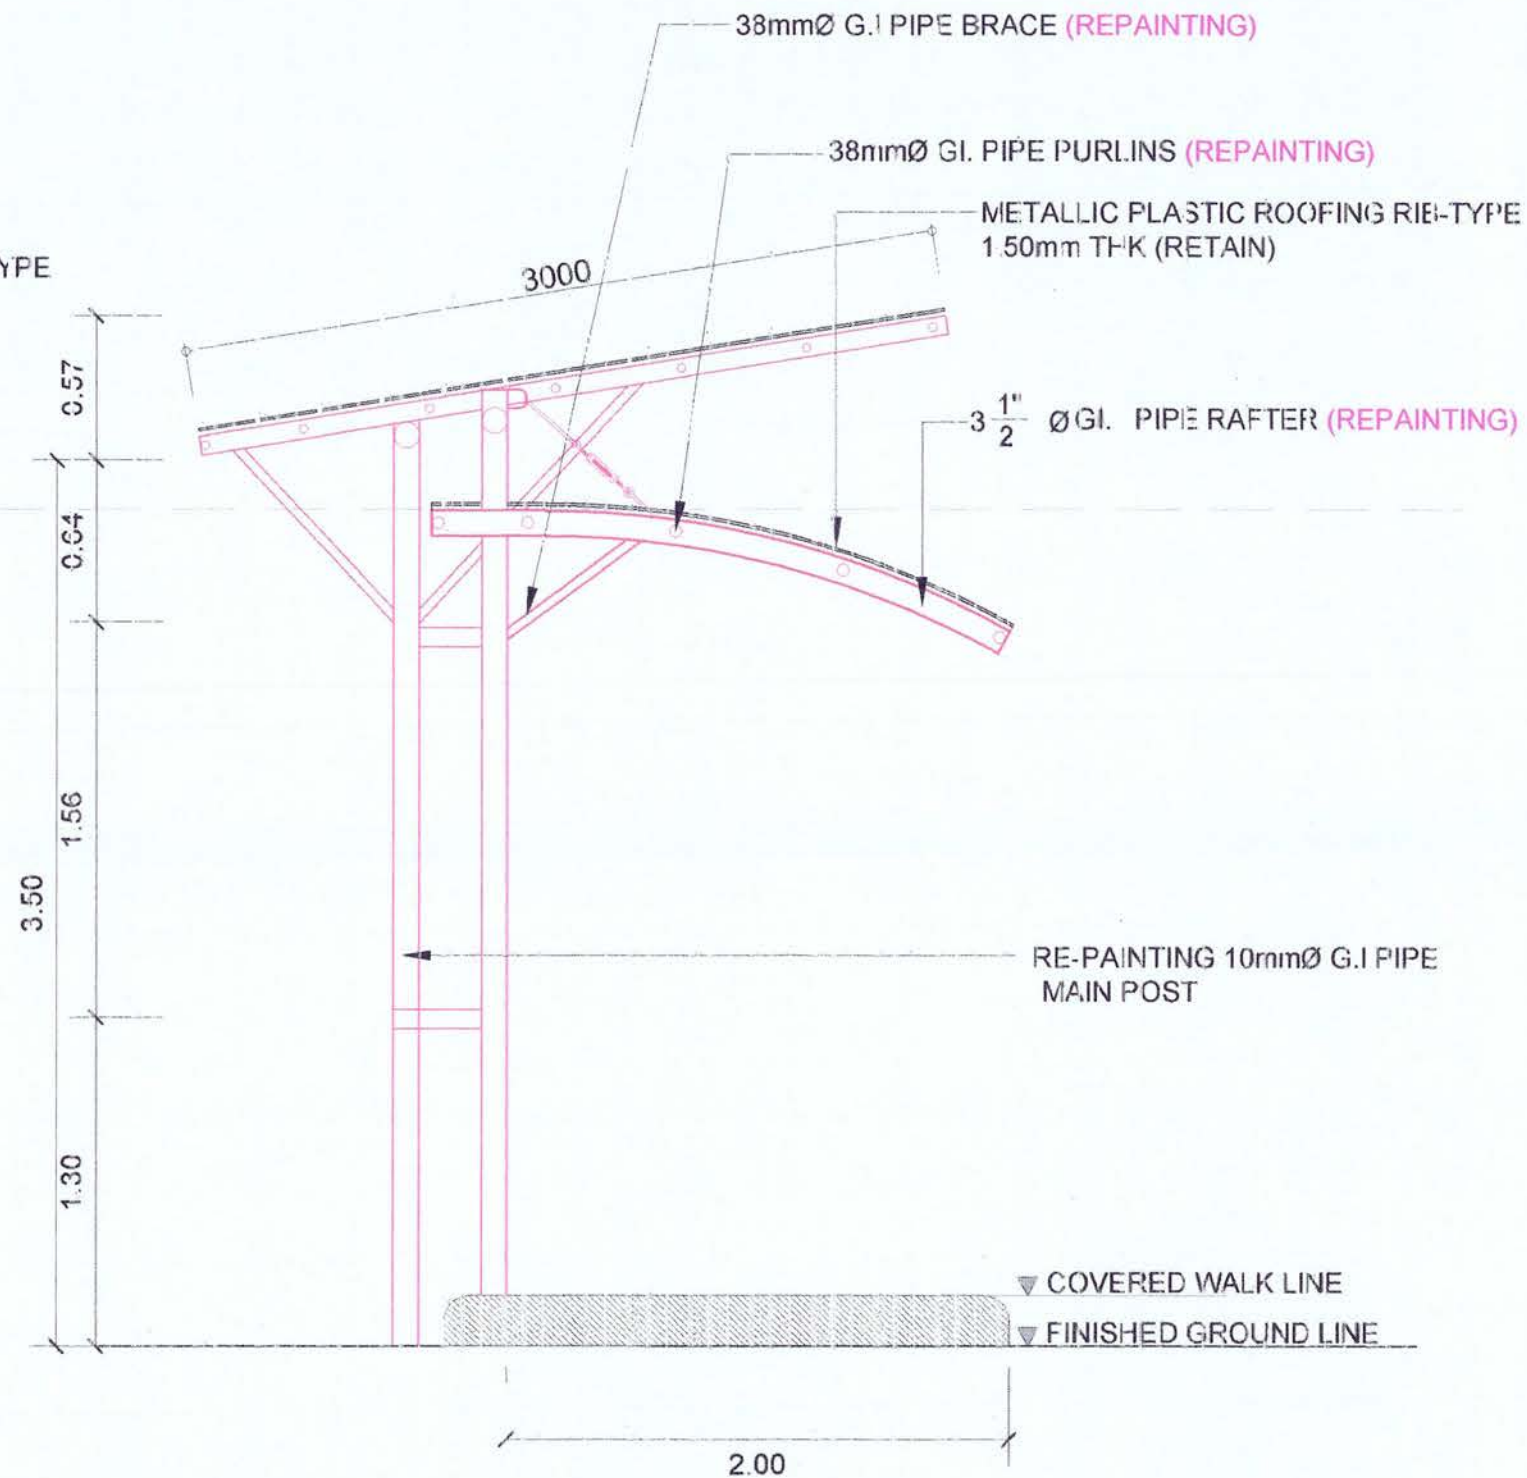

SECTION (CW-2)
SCALE: 1:30 MTS.



Project / Location:
**MAINTENANCE OF
COVERED WALK AT PICO
AND PTB COMPLEX
BASEPORT OF NASIPIT**
Brgy. Talisay, Nasipit, Agusan del Norte

Prepared by:
(ORIGINAL SIGNED)
CHRISTIAN PAUL T. PAHIT
ENGINEERING ASSISTANT-A


Checked by:
(ORIGINAL SIGNED)
MA. GEMMA MAE A. AGUILAR
ARCHITECT I

Reviewed by:
(ORIGINAL SIGNED)
AMALIA M. DUMANON
ACTING PRINCIPAL ENGINEER-A

Recommending Approval:
(ORIGINAL SIGNED)
LEXTER-LOU V. SEVILLA
DIVISION MANAGER A, ESD


Approved by:
(ORIGINAL SIGNED)
ATTY. KAHLIL L. LAMIGO
ACTING PORT MANAGER

Sheet Contents:	Sheet No.
• SECTION CW-1	04
• SECTION CW-2	09
JAN 2025 CTP	

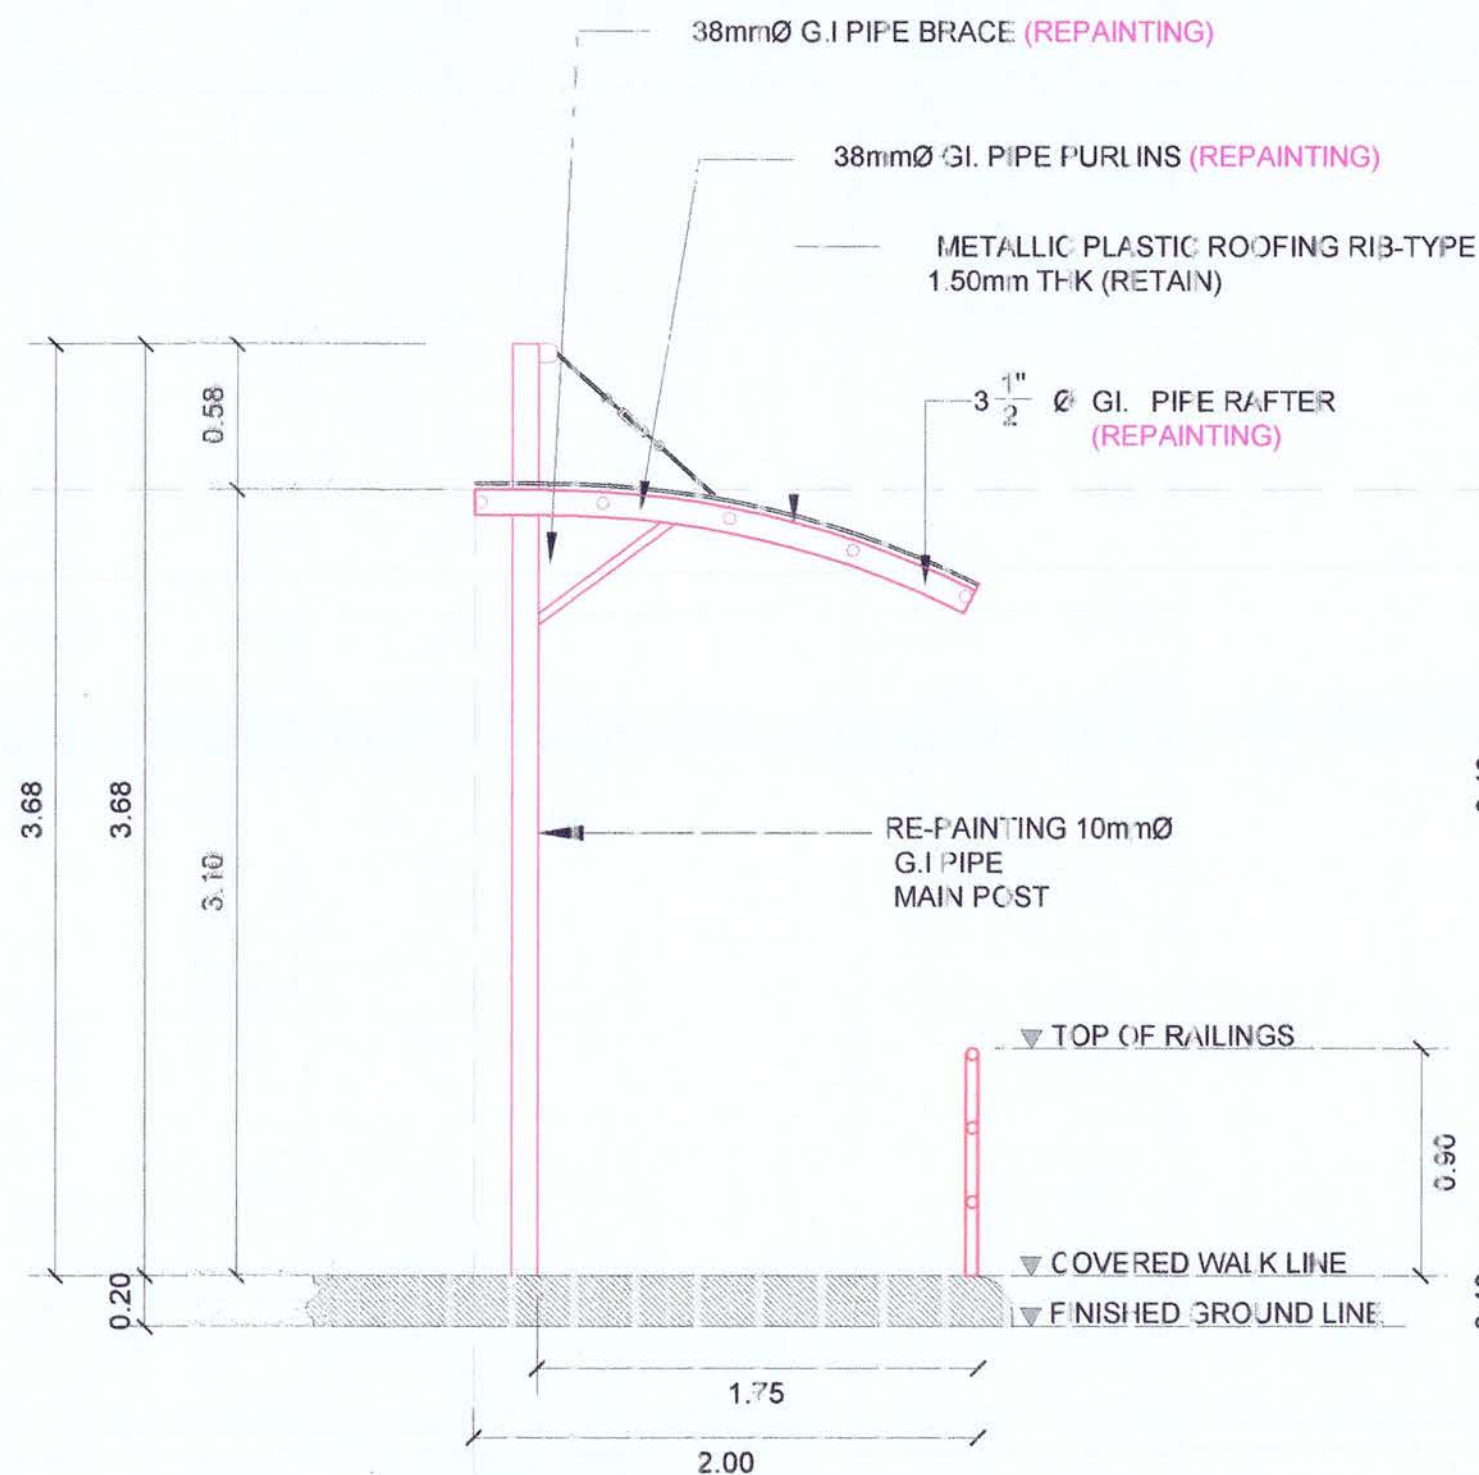

SECTION (CW-3)

SCALE: 1:30 MTS.

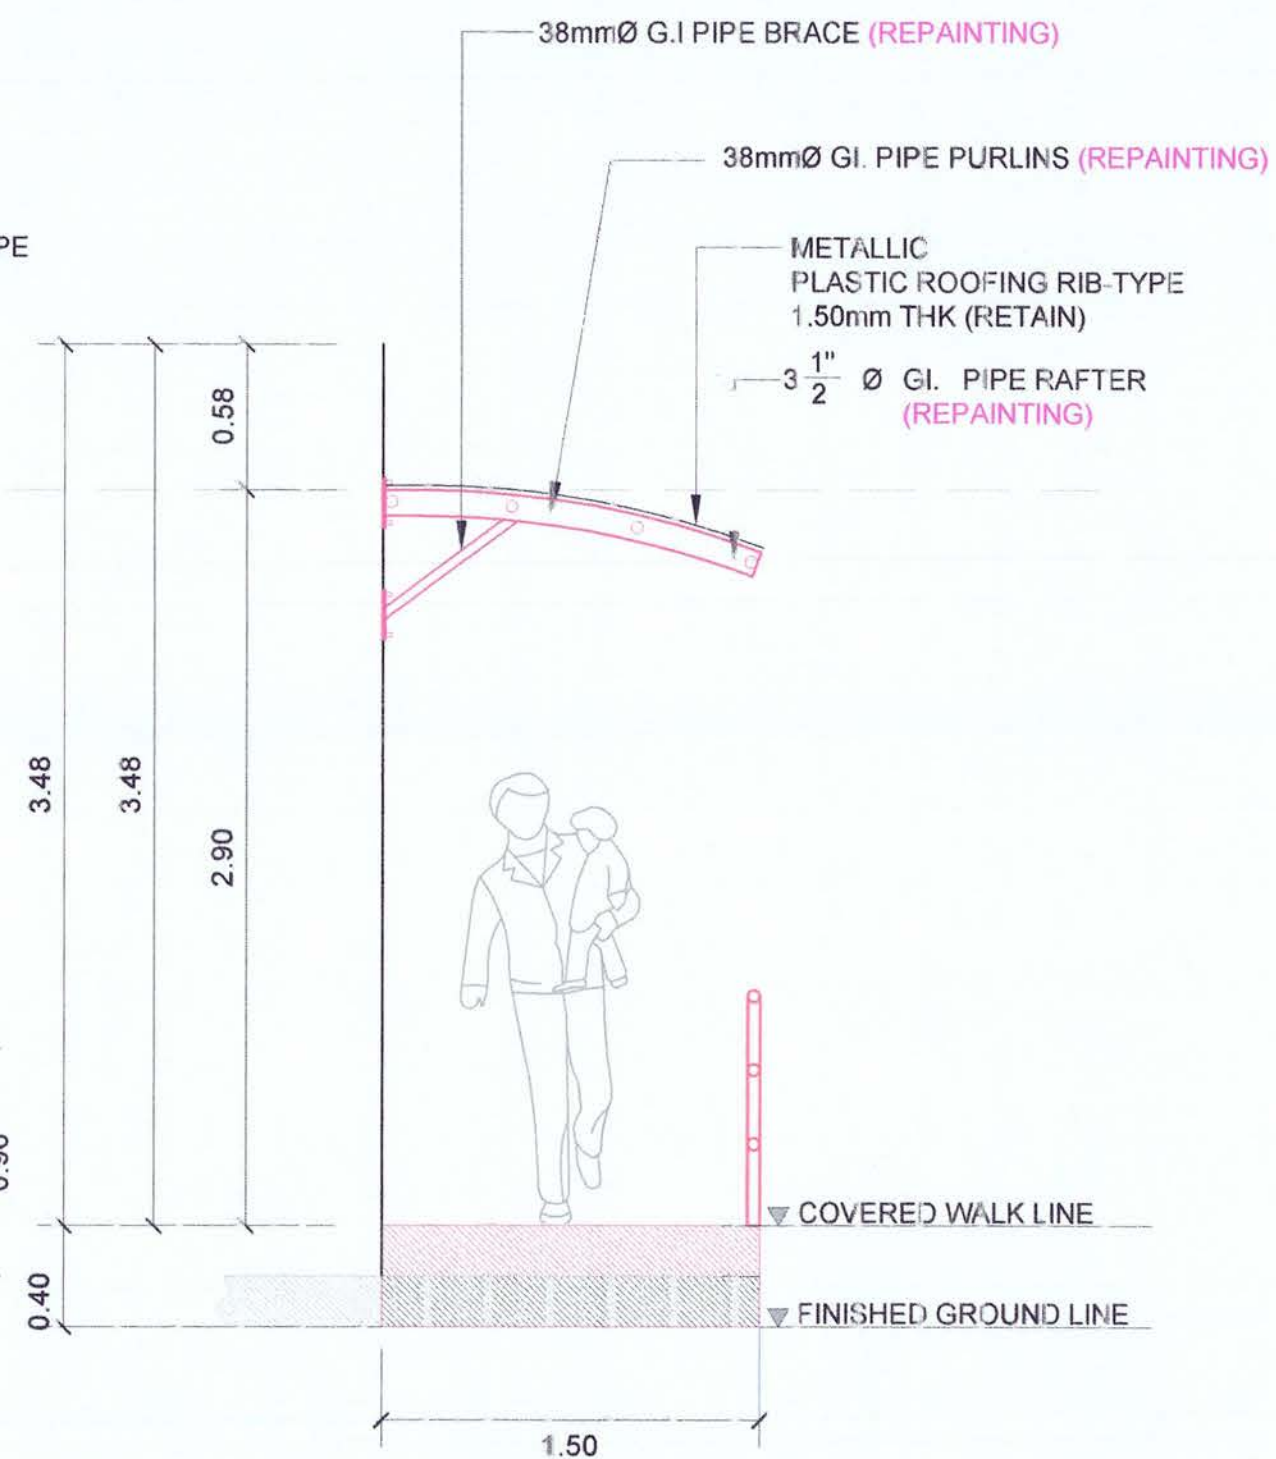

SECTION (CW-4)

SCALE: 1:30 MTS.



Project / Location:
**MAINTENANCE OF
COVERED WALK AT PICO
AND PTB COMPLEX
BASEPORT OF NASIPIT**
Brgy. Trisay, Nasipit, Agusan del Norte

Prepared by:
(ORIGINAL SIGNED)
CHRISTIAN PAUL T. PAHIT
ENGINEERING ASSISTANT A


Checked by:
(ORIGINAL SIGNED)
MA. GEMMA MAE A. AGUILAR
ARCHITECT I

Reviewed by:
(ORIGINAL SIGNED)
AMALIA M. DUMANON
ACTING PRINCIPAL ENGINEER A


Recommending Approval:
(ORIGINAL SIGNED)
LEXTER-LOU V. SEVILLA
DIVISION MANAGER A, ESC

Approved by:
(ORIGINAL SIGNED)
ATTY. KAHLIL L. LAMIGO
ACTING PORT MANAGER

Sheet Contents:
* SECTION (CW-3)
* SECTION (CW-4)
Sheet No.
05
09
JAN 2026
CTP

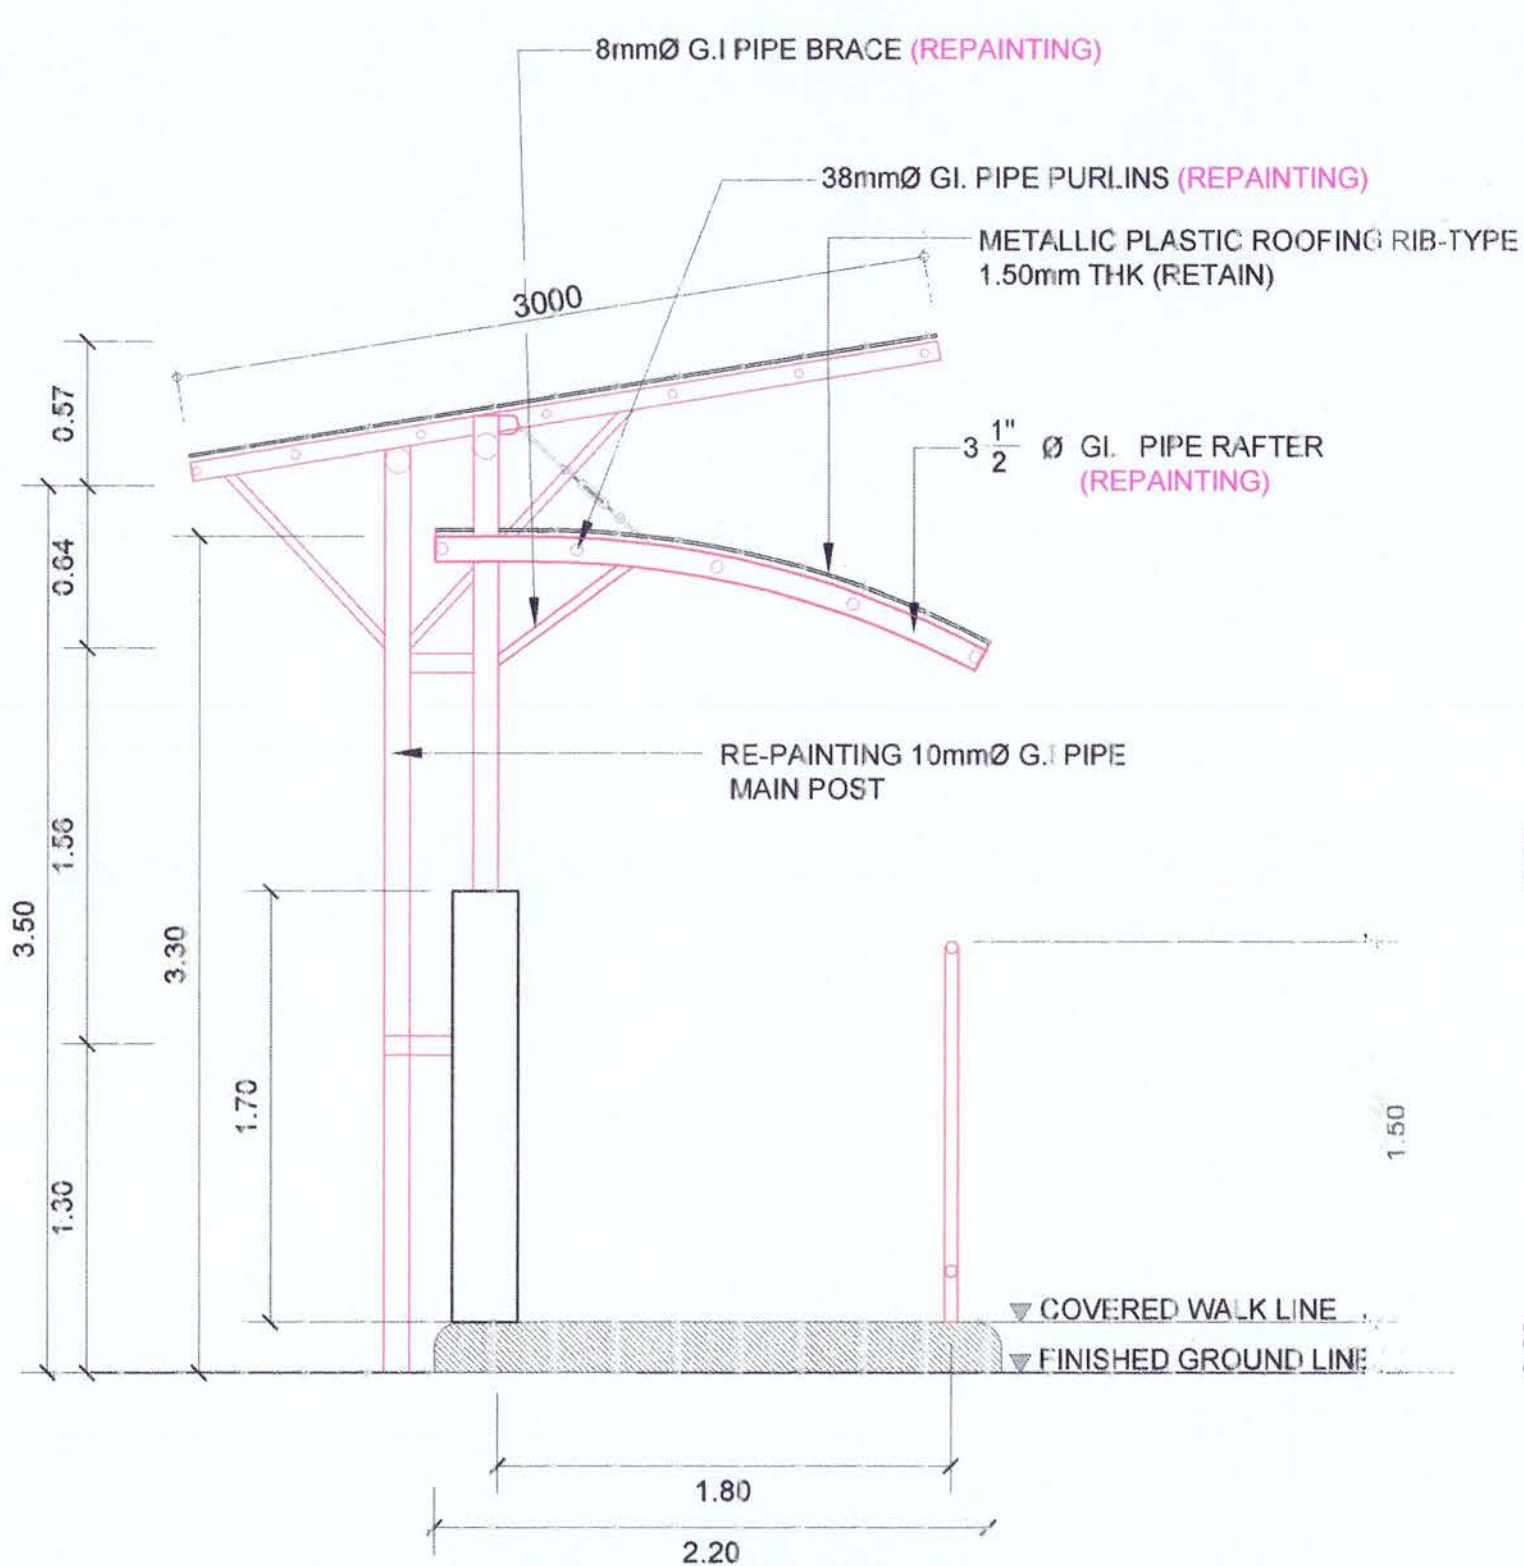


SECTION (CW-5)
SCALE: 1:30 MTS.

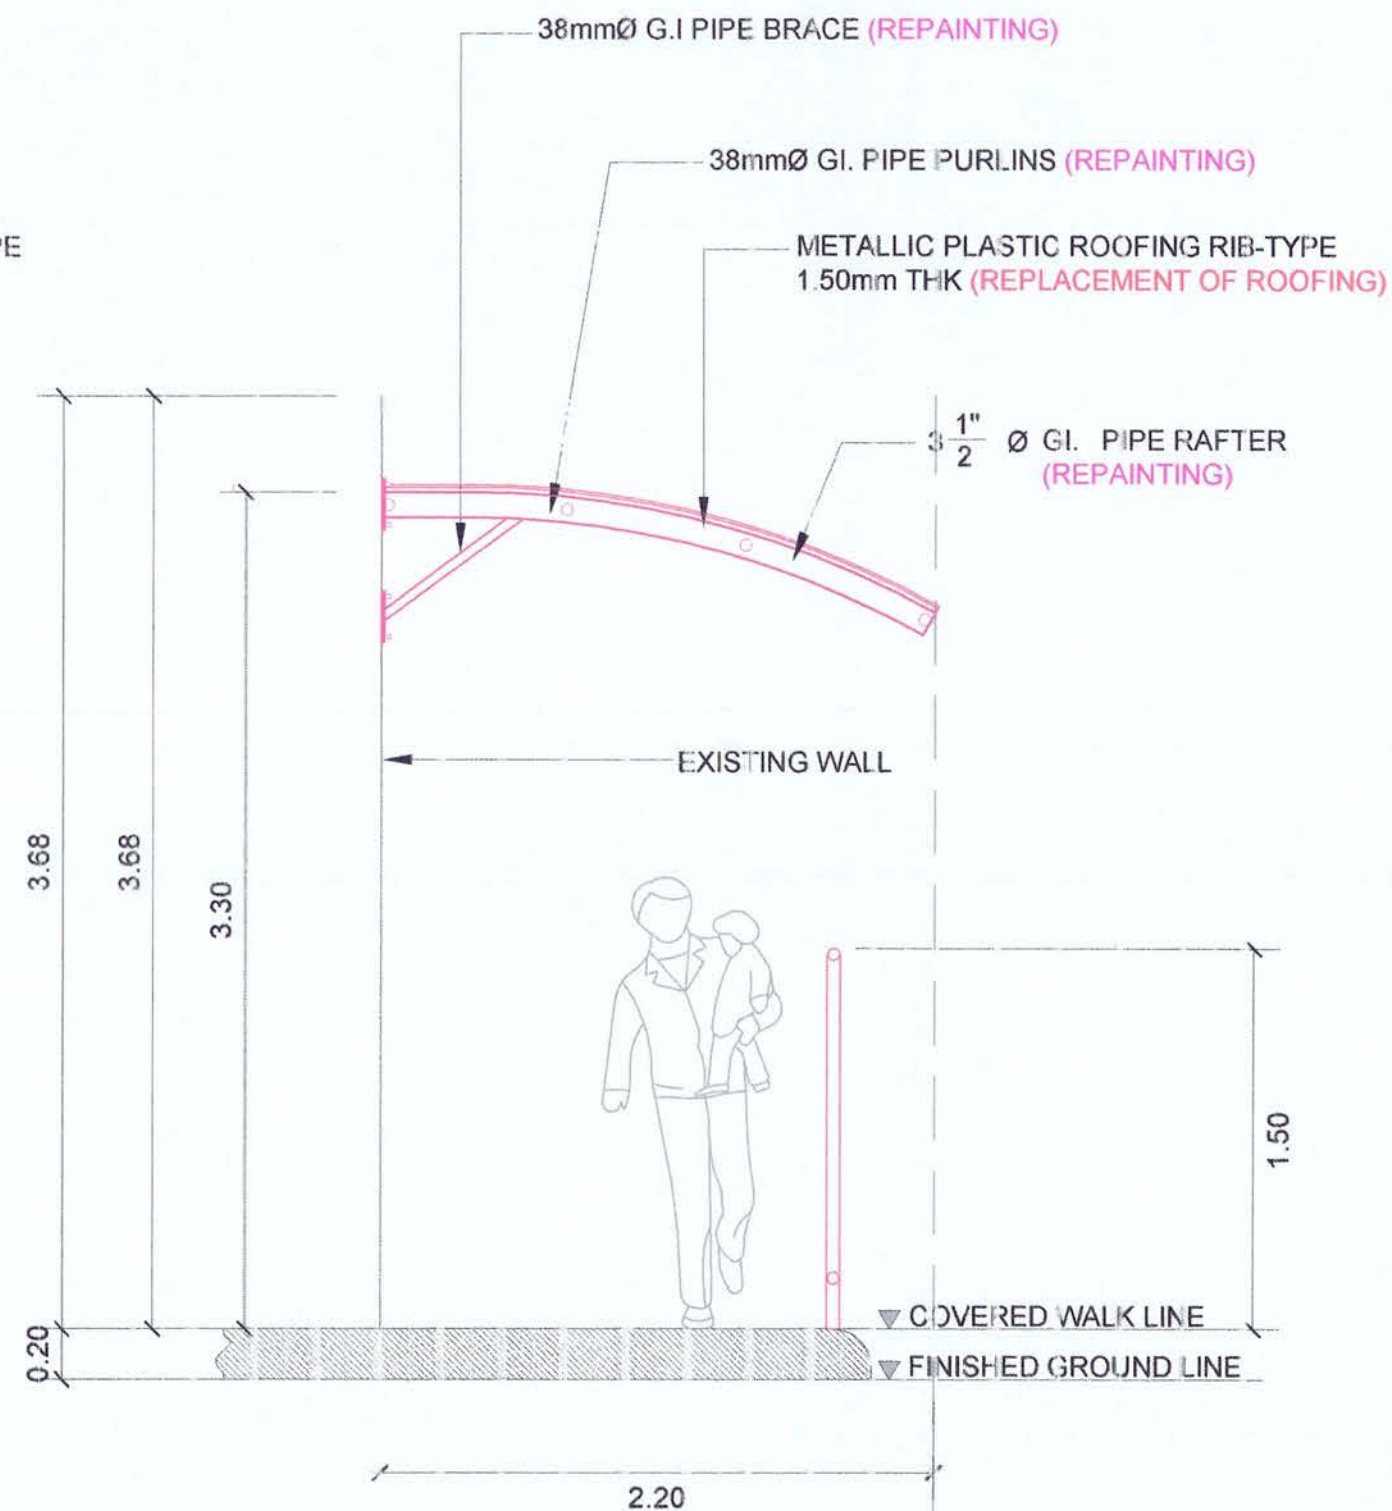


SECTION (CW-6)
SCALE: 1:30 MTS.

	Project / Location: MAINTENANCE OF COVERED WALK AT PICO AND PTB COMPLEX BASEPORT OF NASIPIT Brgy. Talisay, Nasipit, Agusan del Norte	Prepared by: (ORIGINAL SIGNED) CHRISTIAN PAUL T. PAHIT ENGINEERING ASSISTANT A	Checked by: (ORIGINAL SIGNED) MA. GEMMA MAE A. AGUILAR ARCHITECT I	Reviewed by: (ORIGINAL SIGNED) AMALIA M. DUMANON ACTING PRINCIPAL ENGINEER A	Recommending Approval: (ORIGINAL SIGNED) LEXTER-LOU V. SEVILLA DIVISION MANAGER A, ESD	Approved by: (ORIGINAL SIGNED) ATTY. KAHLIL L. LAMIGO ACTING PORT MANAGER	Sheet Contents: • SECTION (CW-5) • SECTION (CW-6) Sheet No. 06 09 JAN 2013 CTP
--	--	---	---	---	---	--	--

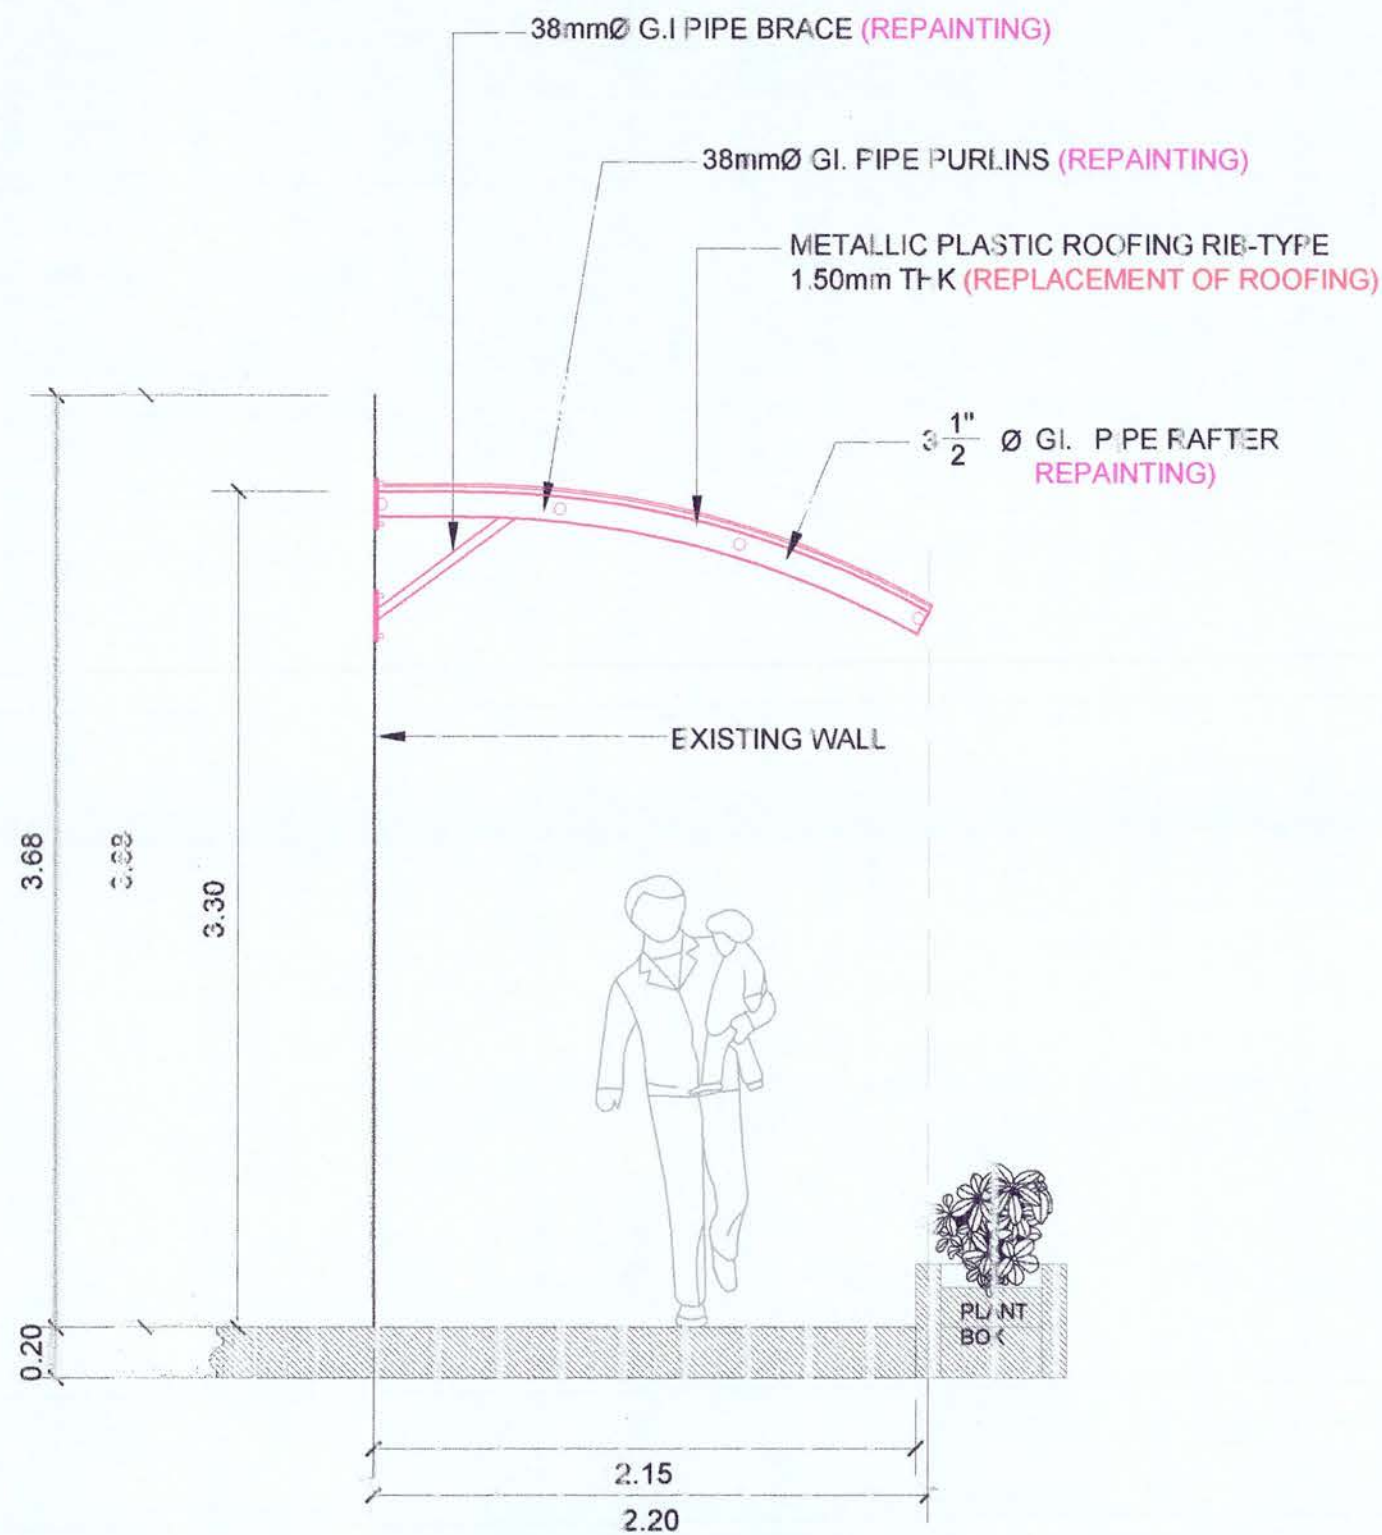


SECTION (CW-7)
SCALE: 1:30 MTS.

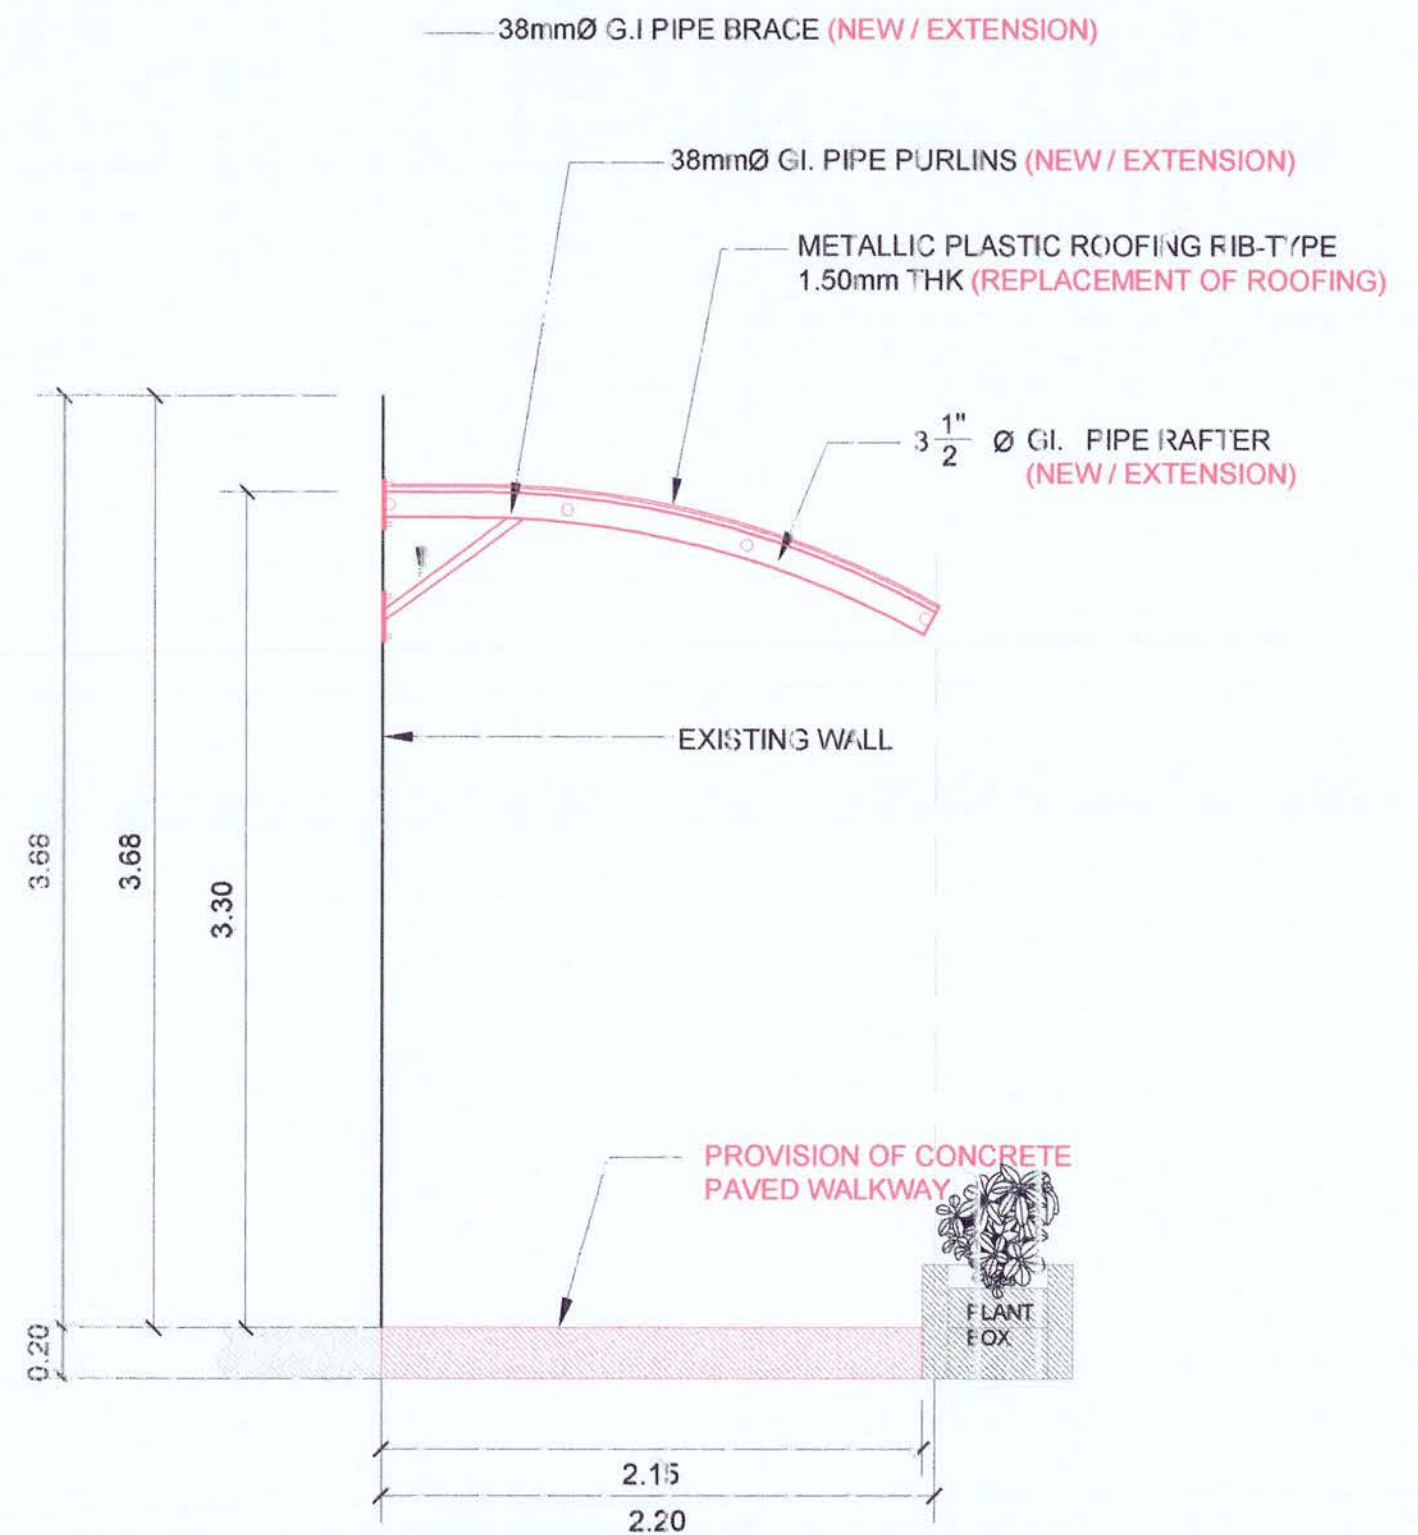


SECTION (CW-8)
SCALE: 1:30 MTS.

	Project / Location: MAINTENANCE OF COVERED WALK AT PICO AND PTB COMPLEX BASEPORT OF NASIPIT Brgy. Talisay, Nasipit, Agusan del Norte	Prepared by: (ORIGINAL SIGNED) CHRISTIAN PAUL T. PAHIT ENGINEERING ASSISTANT A	Checked by: (ORIGINAL SIGNED) MA. GEMMA MAE A. AGUILAR ARCHITECT I	Reviewed by: (ORIGINAL SIGNED) AMALIA M. DUMANON ACTING PRINCIPAL ENGINEER A	Recommending Approval: (ORIGINAL SIGNED) LEXTER-LOU V. SEVILLA DIVISION MANAGER A, ESD	Approved by: (ORIGINAL SIGNED) ATTY. KAHLIL L. LAMIGO ACTING PORT MANAGER	Sheet Content: • SECTION (CW-7) • SECTION (CW-8) Sheet No. 07 09 4N208 CTP
--	--	---	---	---	---	--	--

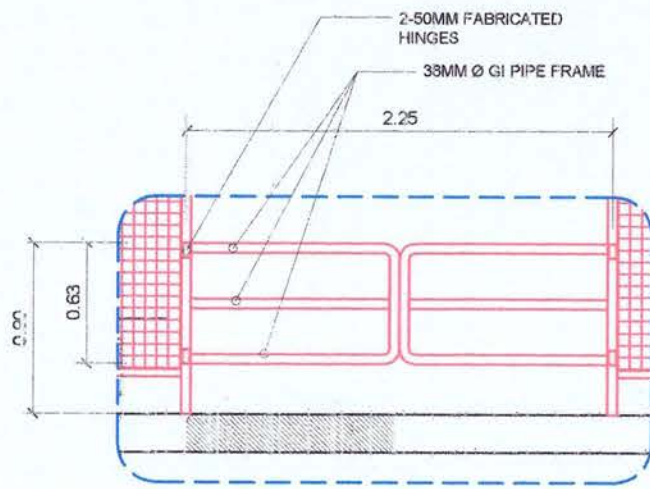


TYPICAL GATE DETAIL

SCALE: 1:40 MTS.

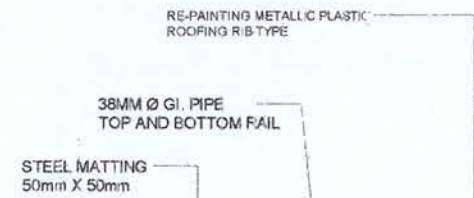


BARRIER TYPICAL ELEVATION 2

SCALE: 1:100 MTS.

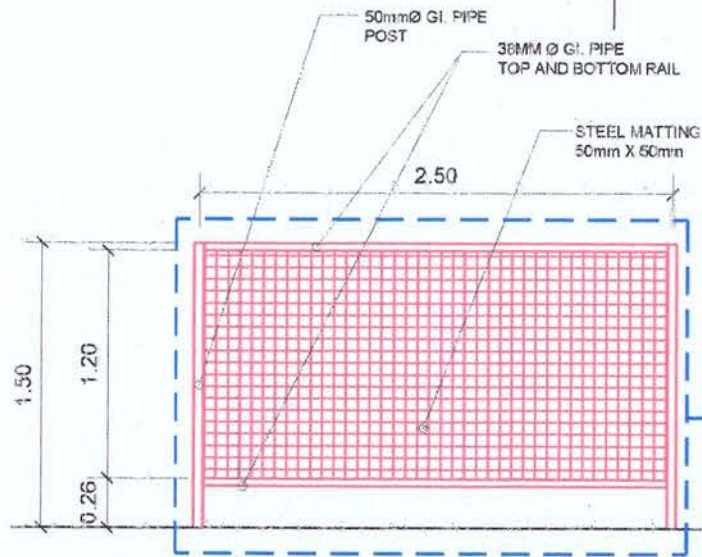

BLOW UP DETAILS

SCALE: 1:40 MTS.

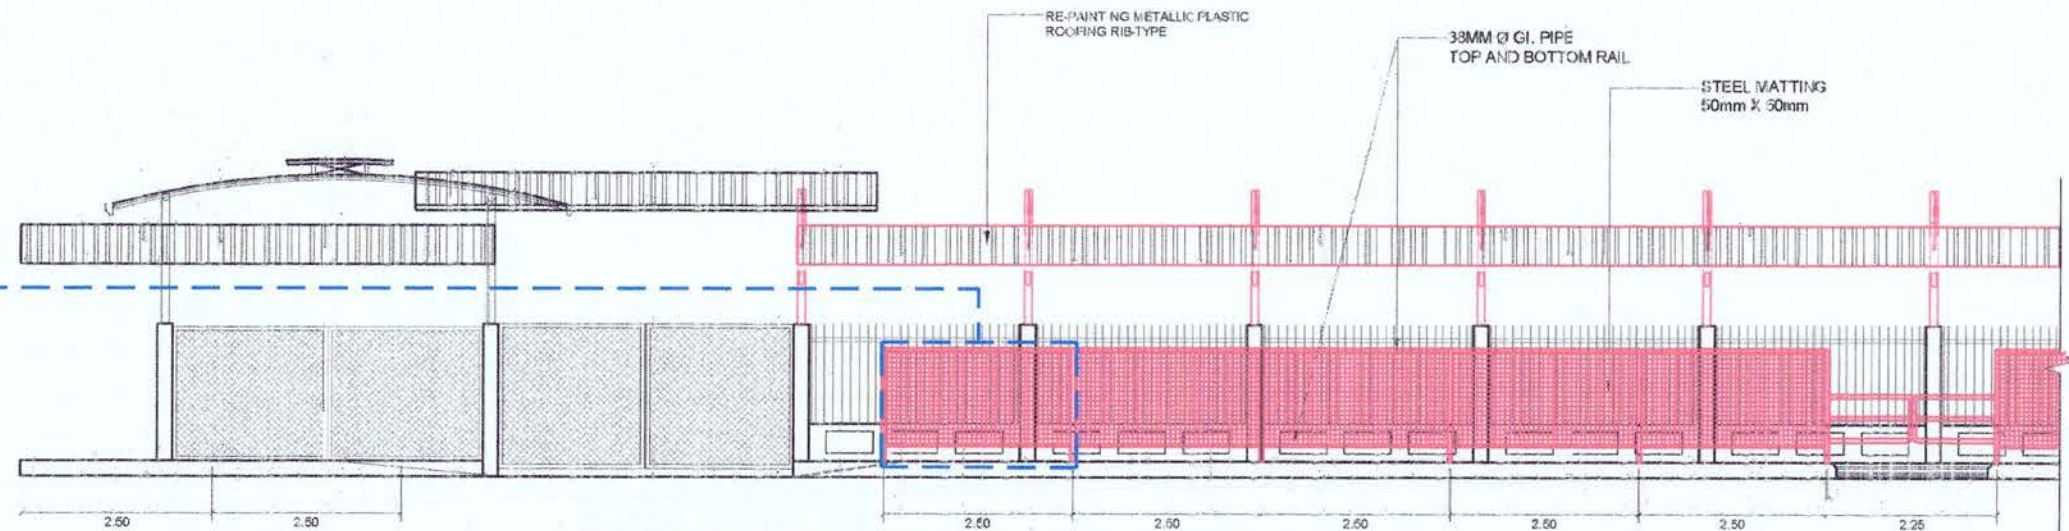

BARRIER TYPICAL ELEVATION 2

SCALE: 1:100 MTS.



Project / Location:	Prepared by:	Checked by:	Reviewed by:	Recommending Approval:	Approved by:	Sheet Contents:	Sheet No.
MAINTENANCE OF COVERED WALK AT PICO AND PTB COMPLEX BASEPORT OF NASIPIT Brgy. Talisay, Nasipit, Agusan del Norte	(ORIGINAL SIGNED) CHRISTIAN PAUL T. PAHIT ENGINEERING ASSISTANT A	(ORIGINAL SIGNED) MA. GEMMA MAE A. AGUILAR ARCHITECT I	(ORIGINAL SIGNED) AMALIA M. DUMANON ACTING PRINCIPAL ENGINEER A	(ORIGINAL SIGNED) LEXTER-LOU V. SEVILLA DIVISION MANAGER A, ESD	(ORIGINAL SIGNED) ATTY. KAHLIL L. LAMIGO ACTING PORT MANAGER	- ELEVATION (C/A-6) - ELEVATION (C/A-6)	09 09 JAN 2006 CTP