



LEGEND:

CONCERNED AREA

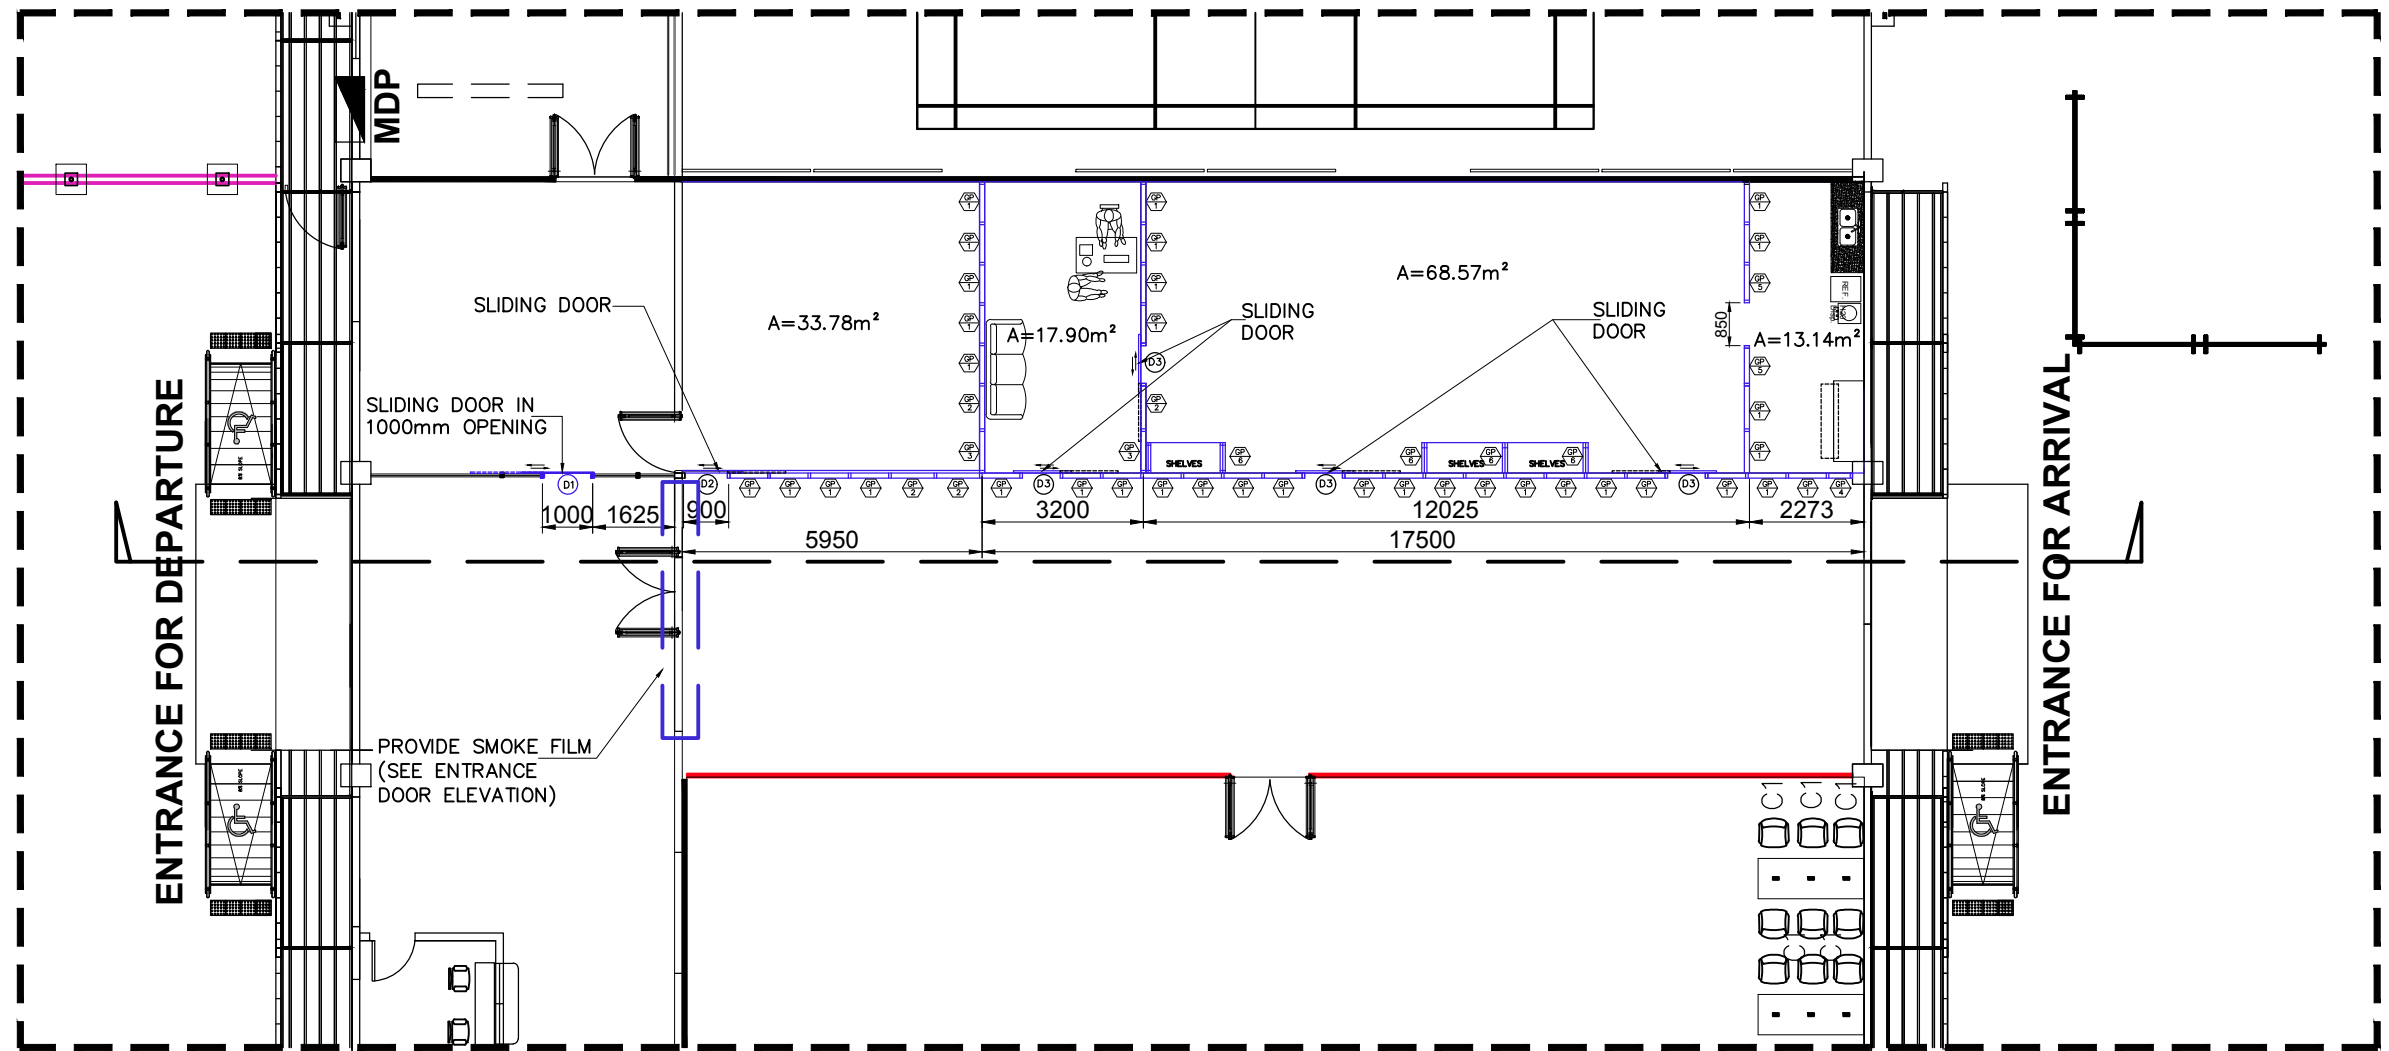

PART OF PTB FLOOR PLAN
SCALE 1:150

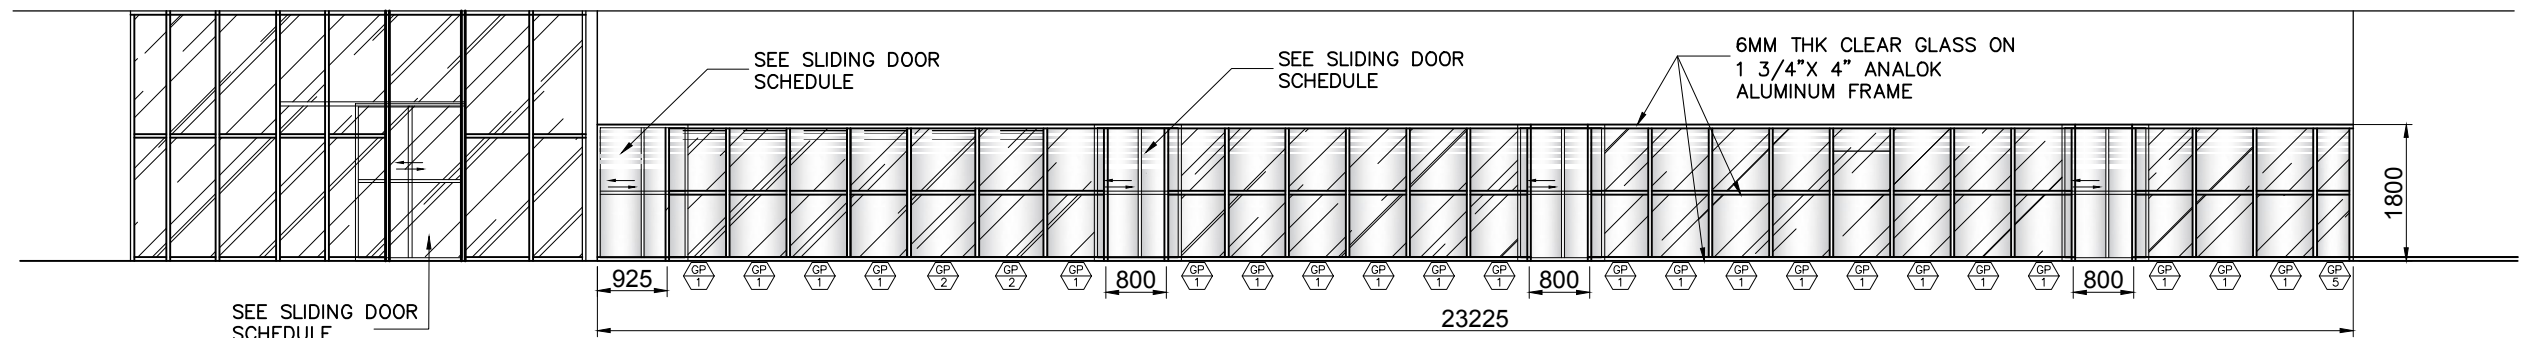

ELEVATION
SCALE 1:100



PHILIPPINE PORTS AUTHORITY	PROJECT TITLE	PROPOSED ADMIN OFFICE AT PTB		PREPARED BY:	CHECKED BY:	REVIEWED BY:	RECOMMENDING APPROVAL:	APPROVED BY:	SHEET CONTENT:	DATE: 7/5/2022
	LOCATION	PORT OF GENERAL SANTOS, MAKAR WHARF, GENERAL SANTOS CITY		JOECARLO I. SORIANO ENGINEERING ASSISTANT A	RYAN L. BADAJOS SENIOR ENGINEER A	MARIA VIVIEN M. TANCO PRINCIPAL ENGINEER A	JAMESON L. LEE ESD MANAGER	ATTY. CESAR M. DATAYA PORT MANAGER	1. PART OF PTB FLOOR PLAN 2. ELEVATION	4/9