



REQUEST FOR QUOTATION

RFQ No. ZBA-216-2026

Dated: July 28, 2026

The **Philippine Ports Authority, Port Management Office of Zamboanga, PPA, PMO-Zamboanga** through its Bids and Awards Committee (BAC), invites suppliers to submit price quotation for the **Project One (1) Lot Supply of Labor, Tools, Materials and Equipment for the Maintenance of Pedestrian Walkshed, Pedestrian Lane, Port Area, Port of Zamboanga, Zamboanga City** with Approved Budget for the Contract of **Nine Hundred Ninety-Seven Thousand Nine Hundred Ninety-One & 72/100 (Php 997,991.72) Pesos Only** through **Section 34-Small Value Procurement** of the Implementing Rules and Regulations of Republic Act No. 12009.

The Opening of Sealed Quotation Envelopes duly signed by your authorized representative not later than **August 06, 2026 @ 10:00AM**, at the Engineering Services Division/BAC Secretariat, 3rd floor PPA, PMO-Zamboanga, Admin Bulding, RT Lim Boulevard, Zamboanga City and address to:

ATTY. DATU ALFAZAR B. ANDAS

Vice Chairperson

PPA, PMO-ZAMBOANGA-BAC

RT. Lim Boulevard, Port Area, Zamboanga City

Tel No. 991-2037, local 111

Interested supplier provider shall also submit a copy of the Following documents along with the RFQ on or before specified deadline.

- **2026 Mayor's/Business Permit;**
- **PhilGEPS Registration Number/ Certificate of Platinum Membership**
- **Notarized Omnibus Sworn Statement** and if applicable, Original Notarized Secretary's Certificate in case of a corporation, partnership, or cooperative.
- **Philippine Contractors Accreditation Board (PCAB) License**
- **Income/Business Tax Return CY 2025**

The Head of Procuring Entity (HOPE) of PPA, PMO-Zamboanga reserves the right to reject any and all bids, declare a failure of bidding, or not award the contract at any time prior to contract award in accordance with Section 70 of IRR of RA No. 12009, without thereby incurring any liability to the affected bidder or bidders.

For any Clarification, you may contact us at telephone no. (062) 991-2037 local 111 or email at pmozamboanga@ppa.com.ph

ATTY. DATU ALFAZAR B. ANDAS

Vice Chairperson, PMO-ZAMBOANGA-BAC

PORT MANAGEMENT OFFICE - ZAMBOANGA

R.T. Lim Boulevard, Zamboanga City 7000, Philippines

PO Box No. 360 Tel. Nos. (062) 991-2037 to 2039; 991-0650 TeleFax (062) 991-2360;

Email : ppa.pmozamboanga@gmail.com/pmozamboanga@ppa.com.ph website: www.ppa.com.ph

INTEGRATED MANAGEMENT SYSTEM





INSTRUCTIONS

1. The PPA, PMO-Zamboanga shall validate whether it is entering into a contract with a technically, legally and financially capable supplier or contractor by requiring the submission of prescribed documentary documents.
2. Sealed Quotation together with documentary requirements shall be submitted before the above-mentioned deadline.
3. Do not alter the contents of this RFQ and Quotation Form shall be properly filled up indicating the total price quotation/s or offer/s of the invited supplier/s. Please do not leave blank any required item/s in the said quotation form, any erasure/s or interlineation/s shall be signed by the supplier/s.
4. All technical specifications must be complied with. Failure to comply with the mandatory requirements shall render the quotation ineligible/disqualified.
5. Prescribed Canvass Form shall be properly filled up indicating the total price quotation/s or offer/s of the Invited supplier/s. Please do not leave blank any required item/s in the said canvass form. Any erasure/s or interlineation/s shall be initiated by supplier/s.

Canvass Form shall be supported by the Summary Sheet/Breakdown of Estimates indicating the Unit Price of construction materials, labor, tools rated and other cost used in coming up with the Quotation/Bid.

TERMS AND CONDITIONS

1. Accomplish this RFQ Form/Quotation form correctly and accurately.
2. Any interlineations, erasures, or overwriting shall be valid only if they are signed or initialed by you or any of your duly authorized representative.
3. All price quotations shall be valid for a period of Thirty (30) calendar days from the opening of sealed quotation envelopes and shall be inclusive of the applicable value added tax (VAT).
4. Quotation exceeding the Approved Budget for the Contract (ABC) shall be rejected.
5. Award of contract shall be made to the Lowest Calculated Quotation which complies with the technical specifications, requirements and other terms and conditions stated herein.
6. Prior to Contract/PO Signing the winning contractor/s must post a Performance Security. The Performance Security shall be in the form as prescribed under Section 68.4 of RA 12009.
7. The Item/s shall be delivered/completed according to the requirements specified/ accepted offer by the bidder.
8. Liquidating damages equivalent to one-tenth of one (0.1%) of the value of the goods not delivered within the prescribed delivery period shall be imposed per day of delay. The PPA, PMO-Zamboanga may terminate the contract/PO once the cumulative amount of liquidated damages reaches ten percent (10%) of the amount of the contract, without prejudice to other courses of action and remedies open to it.
9. All transactions are subject to withholding of creditable Value Added Tax (VAT), and other applicable taxes and other charges as may be applicable under relevant laws, and regulations.
10. Payment shall be processed after delivery and/or completion of the project subject to the submission of the required supporting documents, i.e., Billing Statement, Delivery receipt, by the supplier, in accordance with existing government accounting rules and regulations.
11. The winning contractor shall post a Warranty Security upon completion and acceptance of the project in accordance with Section 90 of RA 12009.
12. The Procuring Entity may cancel or terminate the contract at any time in accordance with the grounds provided under RA 12009 and its IRR.
13. The RFQ, Purchase Order, TOR, and other related documents for the above-stated procurement projects shall be deemed to form part of the contract.

CONFORME:

Signature Over Printer Name of the Contractor/
Supplier's Authorized Representative

Designation

PORT MANAGEMENT OFFICE - ZAMBOANGA

R.T. Lim Boulevard, Zamboanga City 7000, Philippines

PO Box No. 360 Tel. Nos. (062) 991-2037 to 2039; 991-0650 TeleFax (062) 991-2360;

Email : ppa.pmozamboanga@gmail.com/pmozamboanga@ppa.com.ph website: www.ppa.com.ph

INTEGRATED MANAGEMENT SYSTEM



JO/PR Number: ZBA-216-2026

Gentlemen: Please quote your government price/s for the article/s listed hereunder:

Item No.	Qty	Unit	Articles	Unit Cost	Amount
Maintenance of Pedestrian Walkshed, Pedestrian Lane, Port of Zamboanga, Zamboanga City					
1	1.0	Lot	Maintenance of Walkshed - Removal of Damaged Existing Covered Canopy – 3,578 kgs - Structural Steel Roof Truss and Web Girt – 2,442.56 kgs - Structural Steel Purlins – 2,343.10 kgs - Roofing Works – 535.55 sq.m - Painting Works – 411.74 sq.m		
2	1.0	lot	Electrical Works 25W Solar Light (AIO Integrated Controller) – 20 sets		
			<i>x-x-x- Nothing Follows -x-x-x</i>		
Total:					

1.	Term of Payment – 100% Payment upon completion;
2.	Project Duration - 57 Calendar Days;
3.	Performance Security – in accordance with schedule provided under Section 68 of R.A 12009;
4.	Warranty: One (1) year after acceptance;
5.	Quotation should be submitted in a sealed envelope.
	X X X Nothing Follows X X X

Very truly yours,

TASHMA H. ASID-MAADIL
ESD Manager

The above price/s and/or quotation/s for the article/s you wish to purchase/repair is/are available within
from the date of quotation.

AUTHORIZED SIGNATURE

Name of Supplier/Firm/Company
Date:

Email : ppa.pmozamboanga@gmail.com/pmozamboanga@ppa.com.ph website: www.ppa.com.ph





APPROVED AGENCY ESTIMATES

Project: One (1) Lot Supply of Labor, Material and Equipment for the Maintenance of Pedestrian Walkshed, Pedestrian Lane, Port of Zamboanga, Zamboanga City
Location: Port of Zamboanga, Zamboanga City
Owner: PMO-Zamboanga
Subject: Maintenance of Pedestrian Walkshed, Pedestrian Lane

Item	Description	Unit	Qty.	Unit Cost	Amount
Scope of Work: Maintenance of Walkshed – 1 lot • Removal of Damaged Existing Covered Canopy – 3,578 kgs • Structural Steel Roof Truss and Web Girt – 2,442.56 kgs • Structural Steel Purlins – 2,343.10 kgs • Roofing Works – 535.55 sq.m • Painting Works – 411.74 sq. Electrical Works – 1 lot • 25W Solar Light (AIO Integrated Controller) – 20 sets					
Materials:					
1	Oxygen	kg/s	798.87		
2	Acetylene	kg/s	399.43		
3	Galvanized Iron Pipe 50mmØ	pcs	2.00		
4	Base Steel Plate (12mm thk)	kg/s	140.21		
5	Anchor Bolts (20mm x 150)	kg/s	28.00		
6	Welding Rod	kg/s	91.38		
7	Angle Bar (50X50X5)	kg/s	843.07		
8	Angle Bar (38X38X5)	kg/s	815.31		
9	Angle Bar (25X25X5)	kg/s	417.89		
10	Flat Bar (25X3)	kg/s	21.83		
11	Steel Matting #4 (1.20m x 2.40m)	pcs	19.00		
12	C-Purlins (50x100x1.5mm)	pcs	93.00		
13	Angle Cleats (25x25x3)	kg/s	654.90		
14	Pre-painted Metal Roofing Sheets (Rib-Type)	pcs	99.00		

PORT MANAGEMENT OFFICE - ZAMBOANGA

R.T. Lim Boulevard, Zamboanga City 7000, Philippines
 PO Box No. 360 Tel. Nos. (062) 991-2037 to 2039; 991-0650 TeleFax (062) 991-2360;
 Email : pmozamboanga@ppa.com.ph/ppa.pmozamboanga@gmail.com website: www.ppa.com.ph

INTEGRATED MANAGEMENT SYSTEM





15	12 x 25 Tekscrew	pcs	19.80		
16	Rubber Sealant	can	20.00		
17	Red Oxide Primer	gal	15.97		
18	Enamel Paint	gal	39.92		
19	Paint Thinner	lit/s	99.79		
20	Tinting Color	pint	3.99		
21	25W Solar Flood Lights and Solar Panel (AOI Integrated Controller)	set	19.00		
X X X Nothing Follows X X X					
A	MATERIAL COST				
B	LABOR COST				
C	EQUIPMENT COST				
D	DIRECT COST; [(A) + (B) + (C)]				
E	OCM [15% OF (D)]				
F	PROFIT [Up to 10% OF (D)]				
G	5% VAT OF [(D)+(E)+(F)]				
H	TOTAL PROJECT COST; [(D) + (E) + (F) + (G)]				≤Php997,991.72

PORT MANAGEMENT OFFICE - ZAMBOANGA

R.T. Lim Boulevard, Zamboanga City 7000, Philippines


PO Box No. 360 Tel. Nos. (062) 991-2037 to 2039; 991-0650 TeleFax (062) 991-2360;

Email : pmozamboanga@ppa.com.ph/ppa.pmozamboanga@gmail.com website: www.ppa.com.ph


INTEGRATED MANAGEMENT SYSTEM




THIS SITE
MAINTENANCE OF PEDESTRIAN WALKSHED, PI STA.0+562.32 TO PI STA. 0+529.41
& PI STA. 0+496.25 TO STA. 0+403.25, PEDESTRIAN LANE, AT PORT OF
ZAMBOANGA, ZAMBOANGA CITY

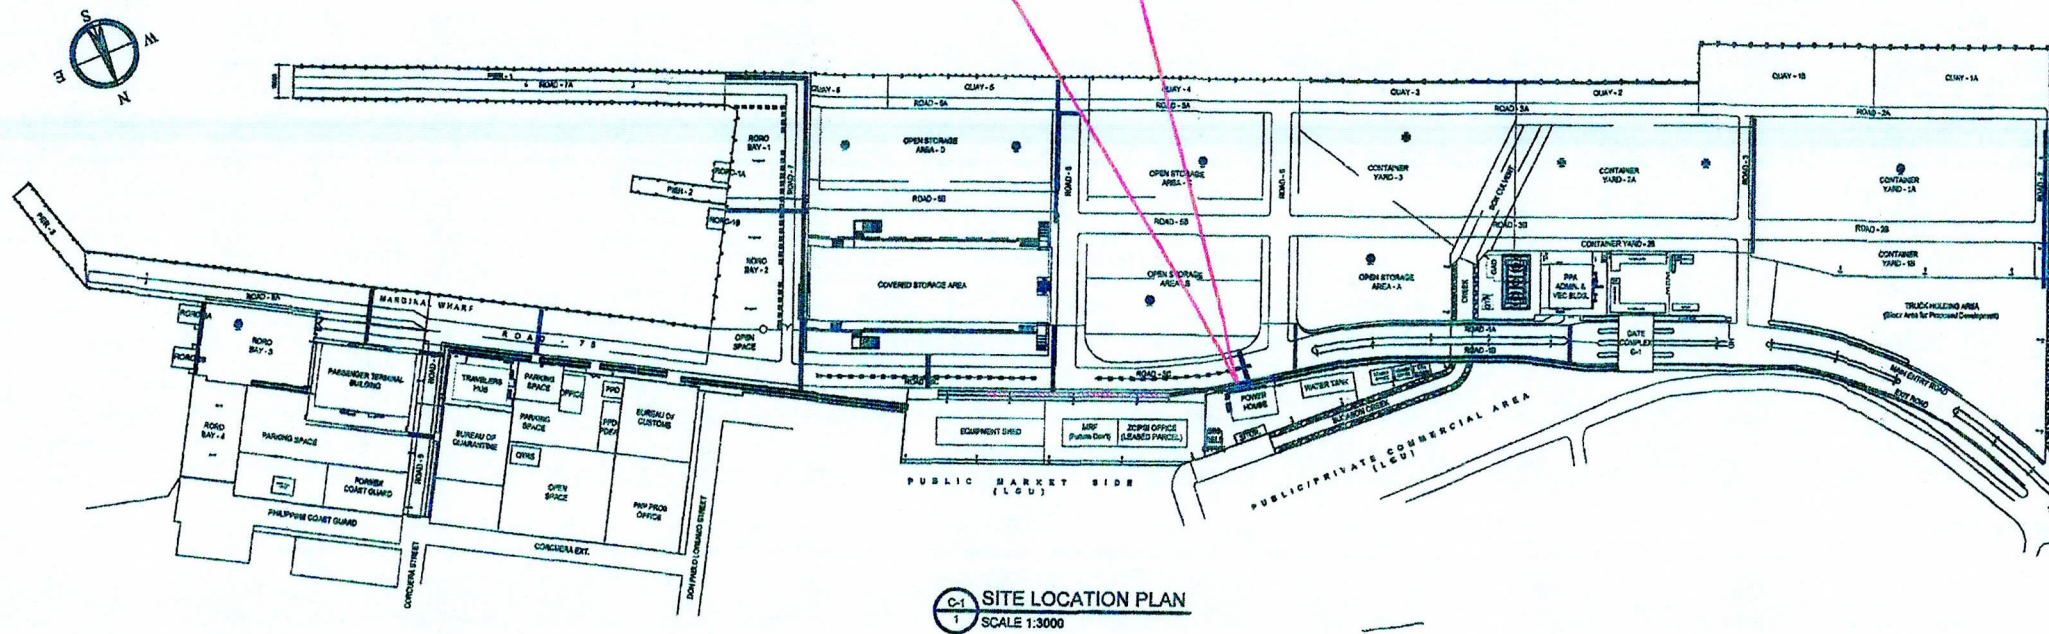

C-1 SITE LOCATION PLAN
1 SCALE 1:3000


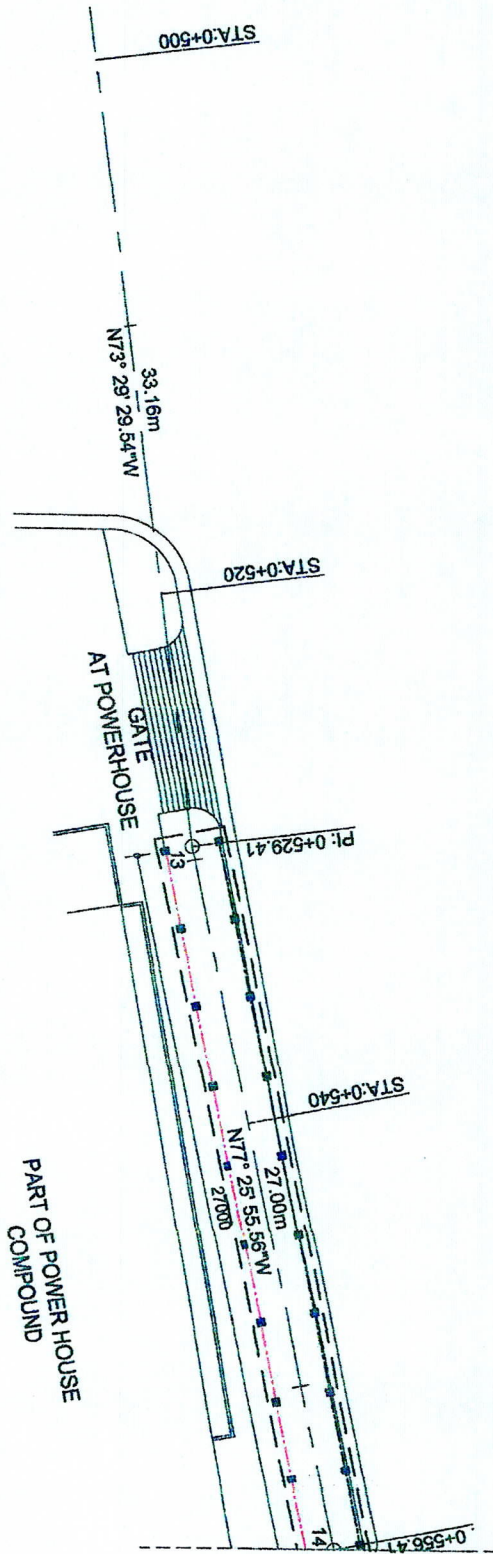


EXISTING PROFILE PLAN P.I. 0+562.32 TO P.I. 0+529.41
SCALE 1:300

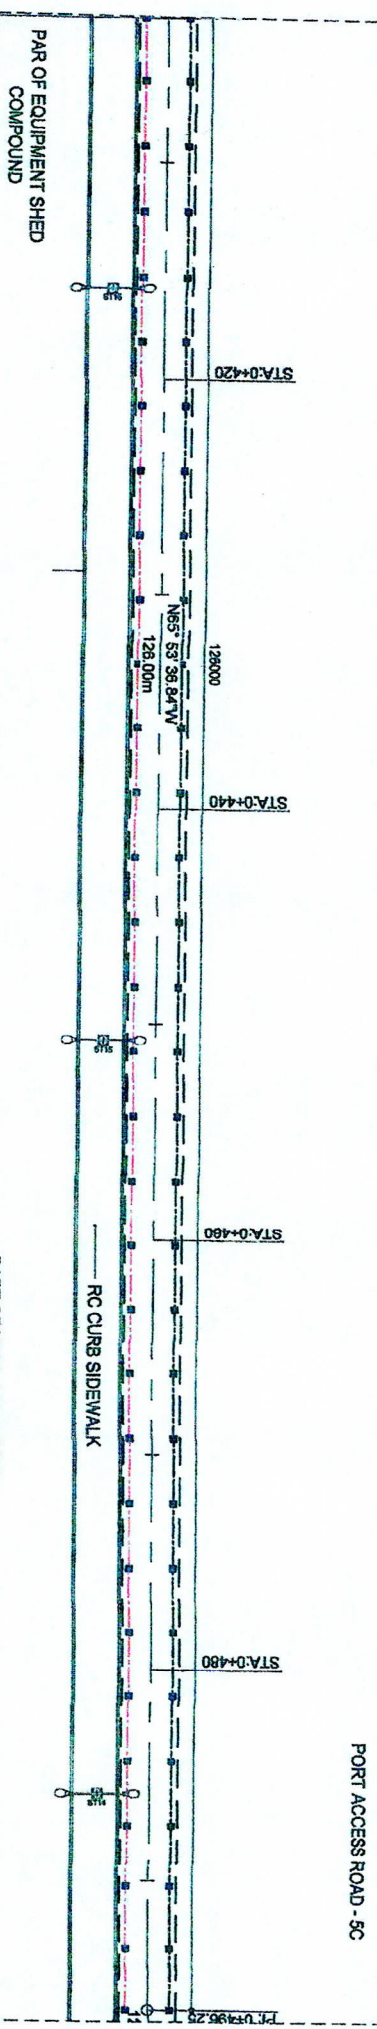

EXISTING PROFILE PLAN P.I. 0+496.25 TO STA. 0+397.25
SCALE 1:300

		PHILIPPINE PORTS AUTHORITY 3RD ZAMBANGA FEBRUARY 2025	
TITLE: MAINTENANCE OF PEDESTRIAN WALKSHED			
LOCATION: P.I. STA. 0+562.32 TO P.I. STA. 529.41 & P.I. STA. 0+496.25 TO STA. 0+403.25, PEDESTRIAN LANE, PORT AREA, PORT OF ZAMBANGA, ZAMBANGA CITY	DRAWN BY: HASSAN, N.M.	PREPARED BY: SHARIFA SHEETIN, ARAP	CHECKED BY: EUGENIO B. CALVEZ
DRAFTSMAN (OJ): SENIOR ENGINEER B (OJS)	REVIEWED BY: MAHSON S. UKKOH	APPROVED BY: TASHIMA H. ASID-MAADIL	ESD MANAGER: AROIDI S. JUMAANI
SHEET CONTENT: AS-SHOWN		SHEET NO.: 2	
SET NO.: 6		PORT MANAGER:	

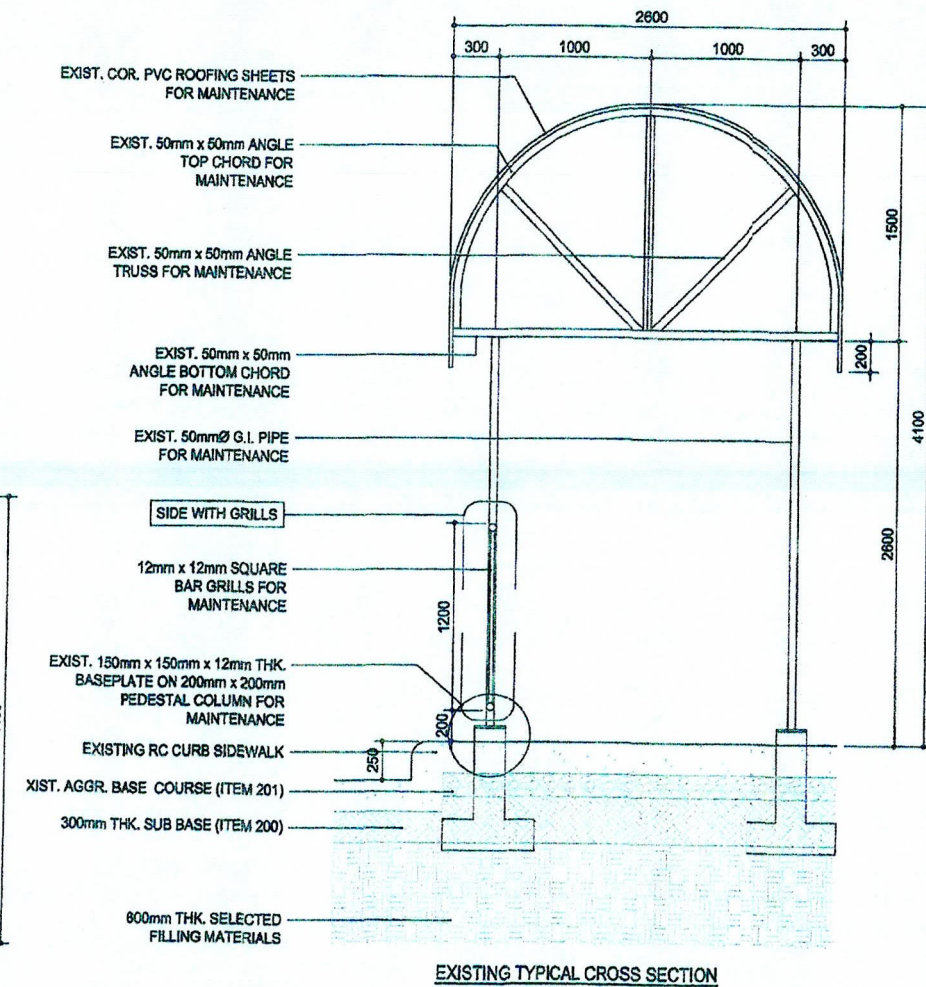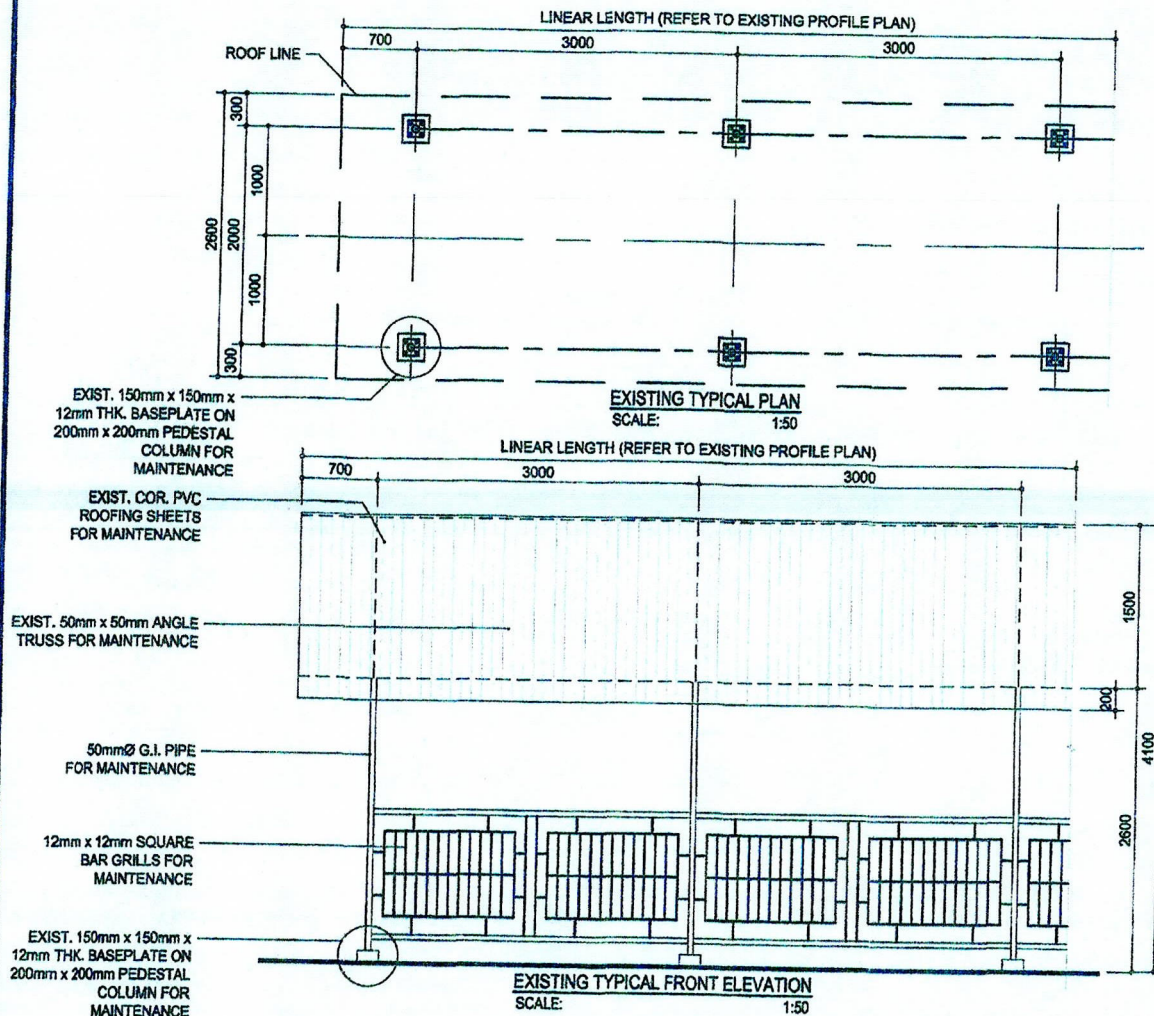

C-4 TYPICAL DETAILS OF EXISTING WALKSHED FOR MAINTENANCE
SCALE 1:35

TITLE: MAINTENANCE OF PEDESTRIAN WALKSHED						
LOCATION: PI STA. 0+562.32 TO PI STA. 529.41 & PI STA. 0+496.25 TO STA. 0+403.25, PEDESTRIAN LANE, PORT AREA, PORT OF ZAMBOANGA, ZAMBOANGA CITY						
DRAWN BY:	PREPARED BY:	CHECKED BY:	REVIEWED BY:	RECOMMENDED BY:	APPROVED BY:	
HASSAN, N.M.	SHAFIRA SHEEYIN Y. ARAP	EUGENIO B. GALVEZ	MAHSON S. UKKOH	TASHMATH: ASID-MAADIL	ARCIDI S. JUMAANI	
DRAFTSMAN (OP)	SENIOR ENGINEER B (COS)	SUPERVISING ENGINEER A	PRINCIPAL ENGINEER A	ESD MANAGER	PORT MANAGER	

SHEET CONTENT:


AS-SHOWN

SHEET

SET NO.

3

6

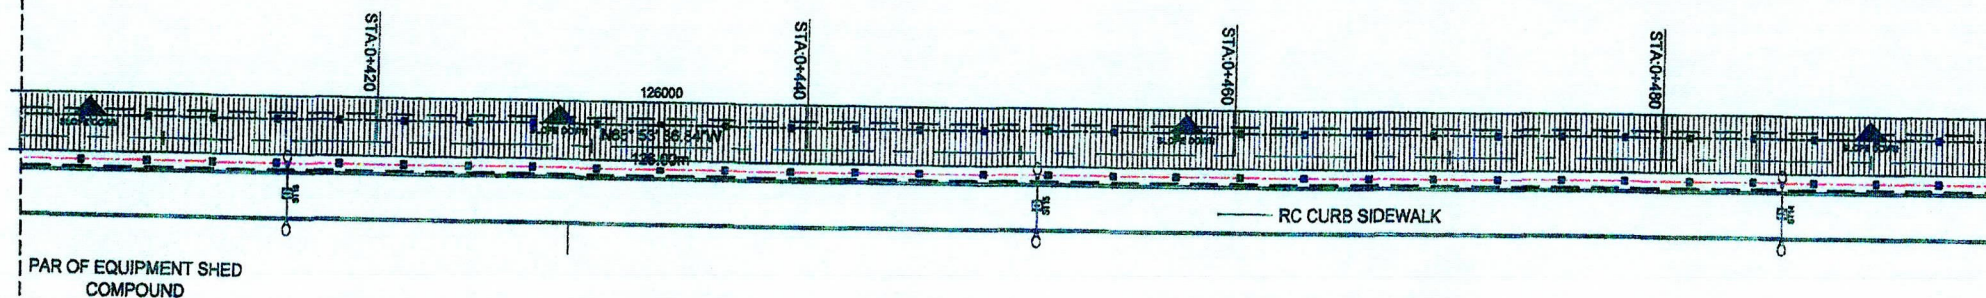


PART OF MFSR COMPOUND




PROPOSED PROFILE PLAN PI: 0+496.25 TO STA. 0+397.25

SCALE 1:300

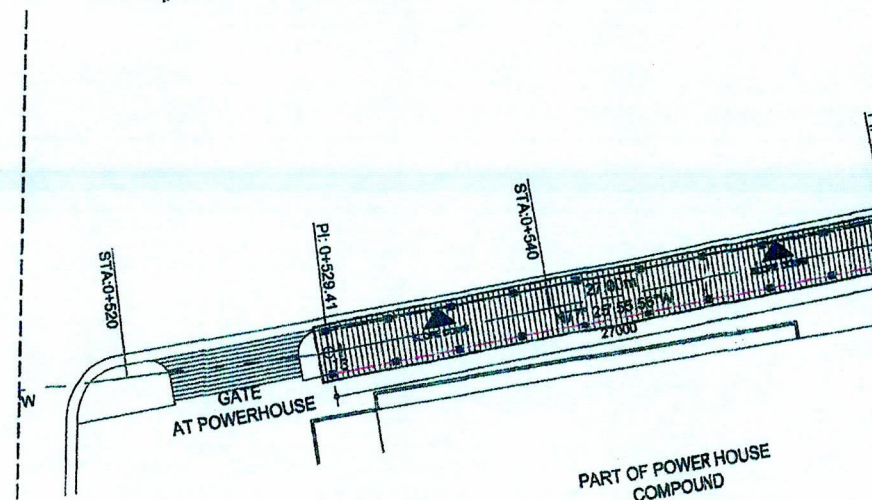

PROPOSED PROFILE PLAN PI: 0+562.32 TO PI: 0+529.41

SCALE 1:300

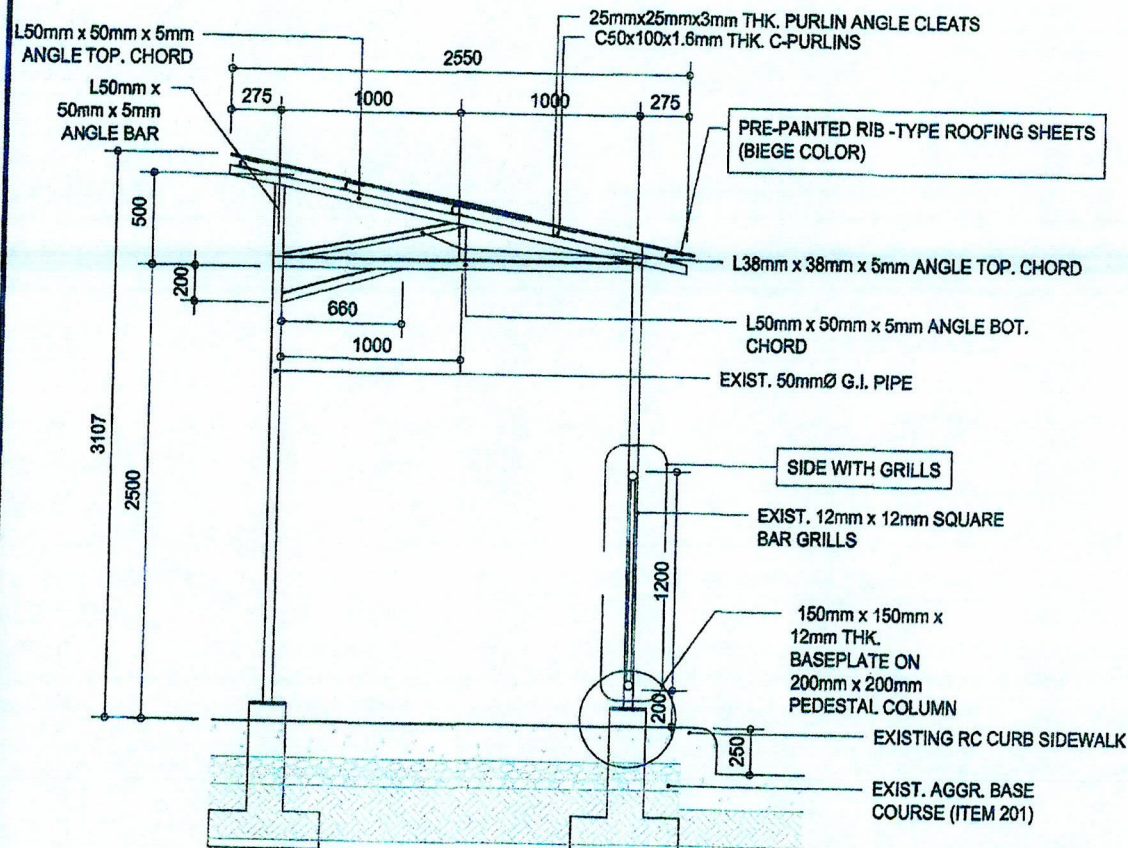

S-1 CROSS SECTION
SCALE 1:30

TITLE: MAINTENANCE OF PEDESTRIAN WALKSHED

LOCATION: PI STA. 0+562.32 TO PI STA. 529.41 & PI STA. 0+496.25 TO STA. 0+403.25, PEDESTRIAN LANE, PORT AREA, PORT OF ZAMBOANGA, ZAMBOANGA CITY

DRAWN BY:

HASSAN, N.M.

DRAFTSMAN (OP)

PREPARED BY:

SHARIFA SHEEYIN T. ARAP

SENIOR ENGINEER B (COS)

CHECKED BY:

EUGENIO B. SALVEZ

SUPERVISING ENGINEER A

REVIEWED BY:

MAHSON S. UKKOH

PRINCIPAL ENGINEER A

RECOMMENDED BY:

TASHMA H. ASID-MAADIL

ESD MANAGER

APPROVED BY:

AROLDI S. JUJMAANI

PORT MANAGER

SHEET CONTENT:


AS-SHOWN

SHEET


SET NO.

4


6

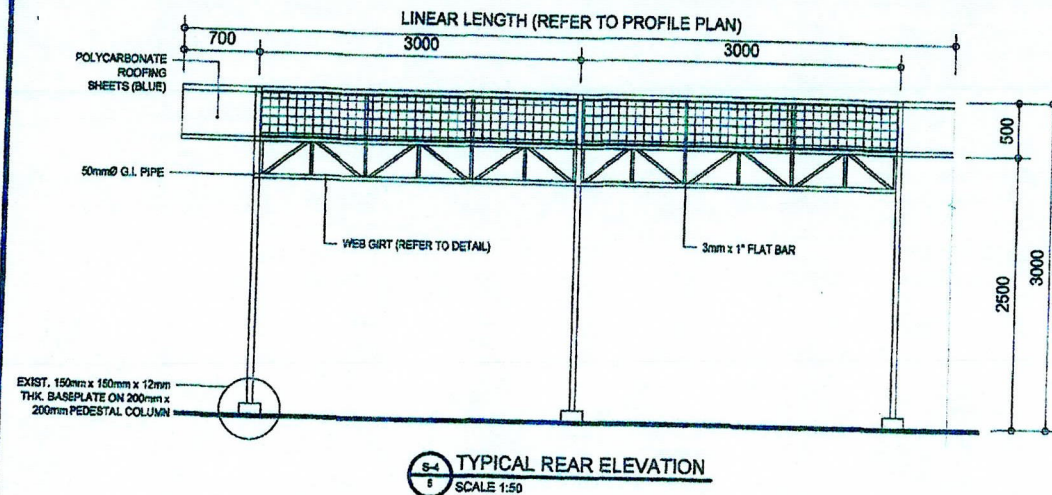


S-4
TYPICAL REAR ELEVATION
SCALE 1:50

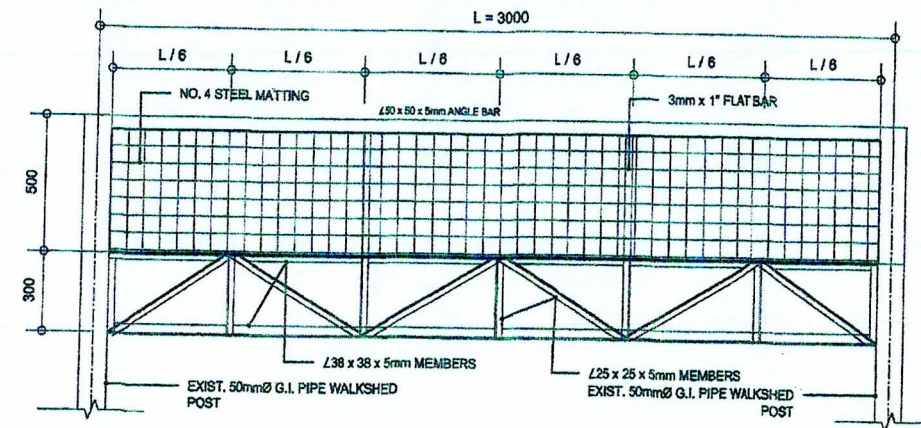

S-5
TYPICAL OPEN WEB GIRT DETAIL
SCALE 1:20

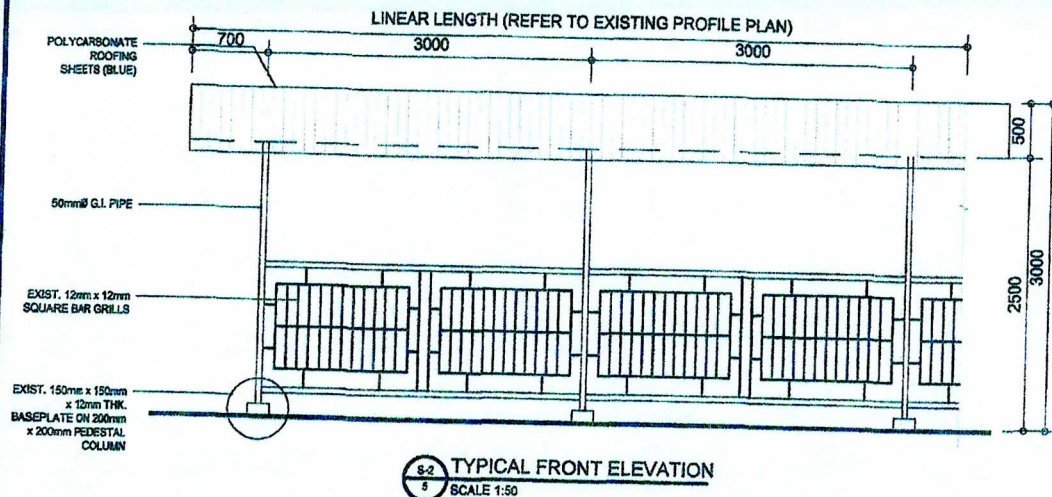

S-2
TYPICAL FRONT ELEVATION
SCALE 1:50

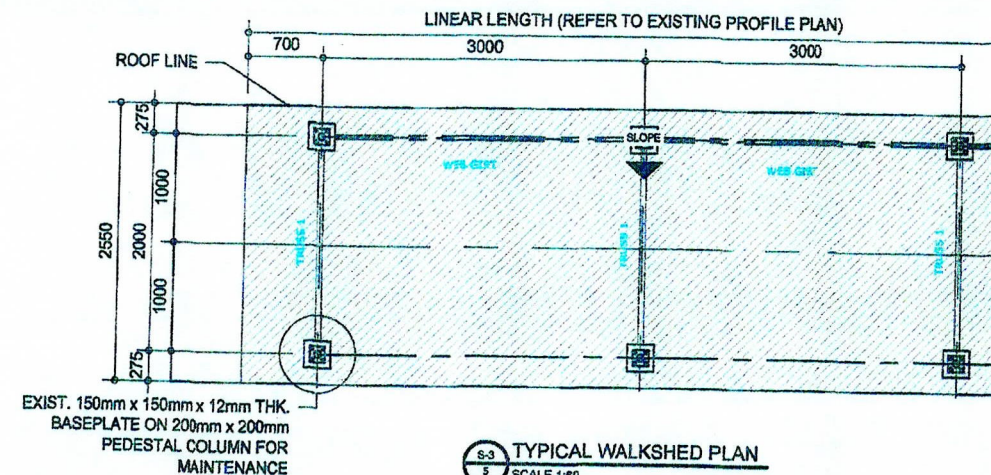

S-3
TYPICAL WALKSHED PLAN
SCALE 1:50

TITLE: MAINTENANCE OF PEDESTRIAN WALKSHED		LOCATION: PI STA. 0+562.32 TO PI STA. 529.41 & PI STA. 0+496.25 TO STA. 0+403.25, PEDESTRIAN LANE, PORT AREA, PORT OF ZAMBOANGA, ZAMBOANGA CITY			
DRAWN BY: HASSAN, N.M.	PREPARED BY: SHARIFA SHEEYIN TARAP	CHECKED BY: EUGENIO B. GALVEZ	REVIEWED BY: MAHSON S. UKKOH	RECOMMENDED BY: TASHIMA H. ASID-JAADIL	APPROVED BY: ARODIS. JUMAANI
DRAFTSMAN (OP)	SENIOR ENGINEER B (COS)	SUPERVISING ENGINEER A	PRINCIPAL ENGINEER A	ESD MANAGER	PORT MANAGER

SHEET CONTENT:


AS-SHOWN

SHEET



SET NO.

5


6

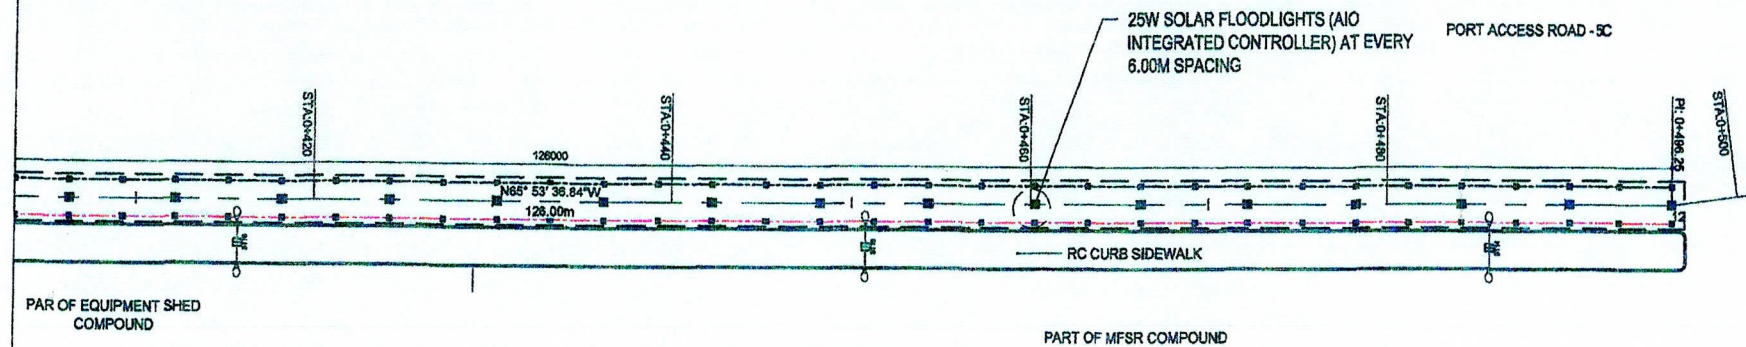


E-1 PROPOSED PROFILE PLAN PI: 0+496.25 TO STA. 0+397.25
SCALE 1:300

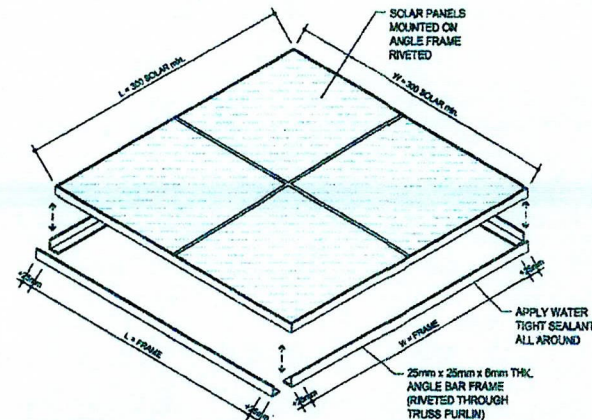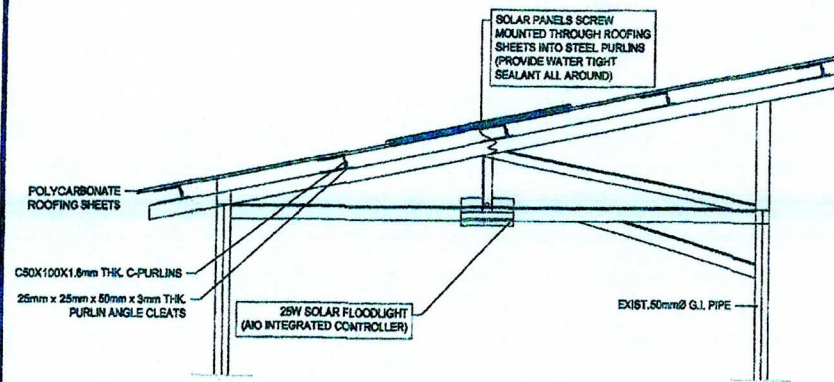

E-3 SOLAR UNIT MOUNTING DETAIL
SCALE 1:150

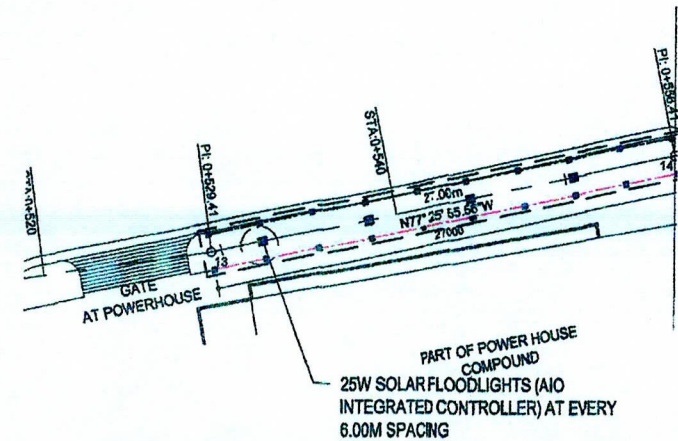

E-2 ELECTRICAL LAYOUT PLAN PI: 0+562.32 TO PI: 0+529.41
SCALE 1:300

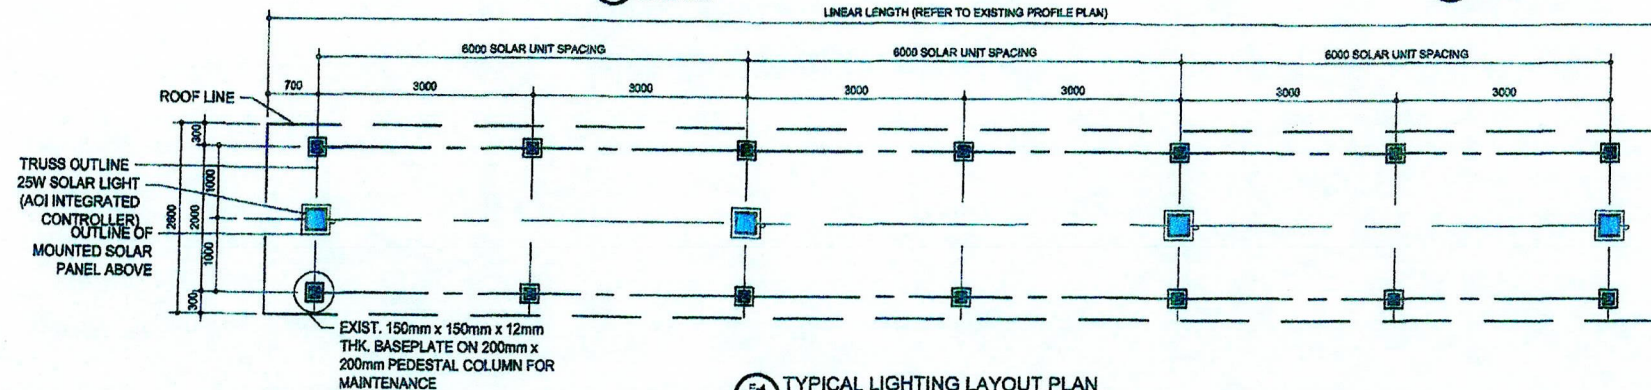

E-4 TYPICAL LIGHTING LAYOUT PLAN
SCALE 1:150

TITLE: MAINTENANCE OF PEDESTRIAN WALKSHED						
LOCATION: PI STA. 0+562.32 TO PI STA. 529.41 & PI STA. 0+496.25 TO STA. 0+403.25, PEDESTRIAN LANE/PORT AREA, PORT OF ZAMBOANGA, ZAMBOANGA CITY						
DRAWN BY:	PREPARED BY:	CHECKED BY:	REVIEWED BY:	RECOMMENDED BY:	APPROVED BY:	
HASSAN, N.M.	SHARIFA SHEEYIN PARAP	EUGENIO B. GALVEZ	MAHSON S. UKKOH	TASHIMA H. ASID-MAADIL	ARCIDI S. JUMAANI	
DRAFTSMAN (OP)	SENIOR ENGINEER B (COS)	SUPERVISING ENGINEER A	PRINCIPAL ENGINEER A	ESD MANAGER	PORT MANAGER	

SHEET CONTENT:

AS-SHOWN

SHEET

SET NO.

6

6