



REQUEST FOR QUOTATION

RFQ No. **ZBA-217-2026**

Dated: July 28, 2026

The **Philippine Ports Authority, Port Management Office of Zamboanga, PPA, PMO-Zamboanga** through its Bids and Awards Committee (BAC), invites suppliers to submit price quotation for the **Project One (1) Lot Supply of Labor, Tools, Materials and Equipment for the Maintenance of Gate No. 9 (Corcuerra), Port of Zamboanga, Zamboanga City** with Approved Budget for the Contract of **Nine Hundred Ninety-Six Thousand Nine Hundred Eighty-Four & 75/100 (Php 996,984.75) Pesos Only** through **Section 34-Small Value Procurement** of the Implementing Rules and Regulations of Republic Act No. 12009.

The Opening of Sealed Quotation Envelopes duly signed by your authorized representative not later than **August 06, 2026 @ 10:00AM**, at the Engineering Services Division/BAC Secretariat, 3rd floor PPA, PMO-Zamboanga, Admin Bulding, RT Lim Boulevard, Zamboanga City and address to:

ATTY. DATU ALFAZAR B. ANDAS

Vice Chairperson

PPA, PMO-ZAMBOANGA-BAC

RT. Lim Boulevard, Port Area, Zamboanga City

Tel No. 991-2037, local 111

Interested supplier provider shall also submit a copy of the Following documents along with the RFQ on or before specified deadline.

- **2026 Mayor's/Business Permit;**
- **PhilGEPS Registration Number/ Certificate of Platinum Membership**
- **Notarized Omnibus Sworn Statement** and if applicable, Original Notarized Secretary's Certificate in case of a corporation, partnership, or cooperative.
- **Philippine Contractors Accreditation Board (PCAB) License**
- **Income/Business Tax Return CY 2025**

The Head of Procuring Entity (HOPE) of PPA, PMO-Zamboanga reserves the right to reject any and all bids, declare a failure of bidding, or not award the contract at any time prior to contract award in accordance with Section 70 of IRR of RA No. 12009, without thereby incurring any liability to the affected bidder or bidders.

For any Clarification, you may contact us at telephone no. (062) 991-2037 local 111 or email at pmozamboanga@ppa.com.ph

ATTY. DATU ALFAZAR B. ANDAS

Vice Chairperson, PMO-ZAMBOANGA-BAC

PORT MANAGEMENT OFFICE - ZAMBOANGA

R.T. Lim Boulevard, Zamboanga City 7000, Philippines

PO Box No. 360 Tel. Nos. (062) 991-2037 to 2039; 991-0650 TeleFax (062) 991-2360;

Email : ppa.pmozamboanga@gmail.com/pmozamboanga@ppa.com.ph website: www.ppa.com.ph

INTEGRATED MANAGEMENT SYSTEM





PHILIPPINE
PORTS
AUTHORITY



INSTRUCTIONS

1. The PPA, PMO-Zamboanga shall validate whether it is entering into a contract with a technically, legally and financially capable supplier or contractor by requiring the submission of prescribed documentary documents.
 2. Sealed Quotation together with documentary requirements shall be submitted before the above-mentioned deadline.
 3. Do not alter the contents of this RFQ and Quotation Form shall be properly filled up indicating the total price quotation/s or offer/s of the invited supplier/s. Please do not leave blank any required item/s in the said quotation form, any erasure/s or interlineation/s shall be signed by the supplier/s.
 4. All technical specifications must be complied with. Failure to comply with the mandatory requirements shall render the quotation ineligible/disqualified.
 5. Prescribed Canvass Form shall be properly filled up indicating the total price quotation/s or offer/s of the Invited supplier/s. Please do not leave blank any required item/s in the said canvass form. Any erasure/s or interlineation/s shall be initiated by supplier/s.
- Canvass Form shall be supported by the Summary Sheet/Breakdown of Estimates indicating the Unit Price of construction materials, labor, tools rated and other cost used in coming up with the Quotation/Bid.

TERMS AND CONDITIONS

1. Accomplish this RFQ Form/Quotation form correctly and accurately.
2. Any interlineations, erasures, or overwriting shall be valid only if they are signed or initialed by you or any of your duly authorized representative.
3. All price quotations shall be valid for a period of Thirty (30) calendar days from the opening of sealed quotation envelopes and shall be inclusive of the applicable value added tax (VAT).
4. Quotation exceeding the Approved Budget for the Contract (ABC) shall be rejected.
5. Award of contract shall be made to the Lowest Calculated Quotation which complies the technical specifications, requirements and other terms and conditions stated herein.
6. Prior to Contract/PO Signing the winning contractor/s must post a Performance Security. The Performance Security shall be in the form as prescribed under Section 68.4 of RA 12009.
7. The Item/s shall be delivered/completed according to the requirements specified/ accepted offer by the bidder.
8. Liquidating damages equivalent to one-tenth of one (0.1%) of the value of the goods not delivered within the prescribed delivery period shall be imposed per day of delay. The PPA, PMO-Zamboanga may terminate the contract/PO once the cumulative amount of liquidated damages reaches ten percent (10%) of the amount of the contract, without prejudice to other courses of action and remedies open to it.
9. All transactions are subject to withholding of creditable Value Added Tax (VAT), and other applicable taxes and other charges as may be applicable under relevant laws, and regulations.
10. Payment shall be processed after delivery and/or completion of the project subject to the submission of the required supporting documents, i.e., Billing Statement, Delivery receipt, by the supplier, in accordance with existing government accounting rules and regulations.
11. The winning contractor shall post a Warranty Security upon completion and acceptance of the project in accordance with Section 90 of RA 12009.
12. The Procuring Entity may cancel or terminate the contract at any time in accordance with the grounds provided under RA 12009 and its IRR.
13. The RFQ, Purchase Order, TOR, and other related documents for the above-stated procurement projects shall be deemed to form part of the contract.

CONFORME:

Signature Over Printer Name of the Contractor/
Supplier's Authorized Representative

Designation

PORT MANAGEMENT OFFICE - ZAMBOANGA

R.T. Lim Boulevard, Zamboanga City 7000, Philippines

PO Box No. 360 Tel. Nos. (062) 991-2037 to 2039; 991-0650 TeleFax (062) 991-2360;

Email : ppa.pmozamboanga@gmail.com/pmozamboanga@ppa.com.ph website: www.ppa.com.ph

INTEGRATED MANAGEMENT SYSTEM



CANVASS FORM



_____ Date: _____
 _____ JO/PR Number: ZBA-217-2026

 (Supplier) _____

Gentlemen: Please quote your government price/s for the article/s listed hereunder:

Item No.	Qty	Unit	Articles	Unit Cost	Amount
Maintenance of Gate No. 9 (Corcuerra), Port of Zamboanga, Zamboanga City					
1	1.0	lot	Maintenance of Gate No. 9 (Corcuerra) - Demolition and Disposal work – 44.16 sq.m - Fabrication of Steel Gate including Painting Works – 8.64 ln.m - Installation of Fabricated Steel Gate – 8.64 sq.m - Replacement of concrete moulding and stone finishes – 33.08 sq.m		
			x-x-x- Nothing Follows -x-x-x		
Total:					

Terms and Conditions:

1. Term of Payment – 100% Payment upon completion;
2. Project Duration - 71 Calendar Days;
3. Performance Security – in accordance with schedule provided under Section 68 of R.A 12009;
4. Warranty: One (1) year after acceptance;
5. Quotation should be submitted in a sealed envelope.
X X X Nothing Follows X X X

MAHSON S. UKKOH
 Principal Engineer
 Canvasser

Very truly yours,

TASHMA H. ASID-MAADIL
 ESD Manager

The above price/s and/or quotation/s for the article/s you wish to purchase/repair is/are available within _____ from the date of quotation.

AUTHORIZED SIGNATURE

Name of Supplier/Firm/Company _____
 Date: _____

PORT MANAGEMENT OFFICE - ZAMBOANGA

R.T. Lim Boulevard, Zamboanga City 7000, Philippines
 PO Box No. 360 Tel. Nos. (062) 991-2037 to 2039; 991-0650 TeleFax (062) 991-2360;
 Email : ppa.pmozamboanga@gmail.com/pmozamboanga@ppa.com.ph website: www.ppa.com.ph





PHILIPPINE
PORTS
AUTHORITY



APPROVED AGENCY ESTIMATES

Project: One (1) Lot Supply of Labor, Material and Equipment for the Maintenance of Gate No. 9 (Corcuerra), Port of Zamboanga, Zamboanga City
Location: Port of Zamboanga, Zamboanga City
Owner: PMO-Zamboanga
Subject: Maintenance of Gate No. 9 (Corcuerra)

Item	Description	Unit	Qty.	Unit Cost	Amount
Scope of Work:					
Maintenance of Gate No. 9 (Corcuerra) – 1 lot					
• Demolition and Disposal work – 44.16 sq.m • Fabrication of Steel Gate including Painting Works – 8.64 ln.m • Installation of Fabricated Steel Gate – 8.64 sq.m • Replacement of concrete moulding and stone finishes – 33.08 sq.m					
Materials:					
1	Acetylene	kgs	109.93		
2	Oxygen	kgs	219.85		
3	50mm dia x 6m G.I Pipe Sch-40	pcs	15.00		
4	38mm dia x 6m G.I Pipe Sch-40	pcs	10.00		
5	8mm thk 25mm x 25mm Angle Bar	kgs	1,742.75		
6	6mm thk x 25mm Flat Bar	kgs	288.00		
7	Welding Rod	kg	113.71		
8	Paint Red Lead Oxide	gal	10.80		
9	Paint Enamel	gal	7.34		
10	Paint Thinner	gal	17.28		
11	Baby Roller#6 with Handle	pc	6.00		
12	Paint Brush#2	pc	6.00		
13	Putty Knife#4	pc	2.00		
14	2" Heavy Duty Pillow Block	unit	8.00		
15	Fabricated G.I. Steel Hinges	unit	24.00		
16	Heavy Duty Caster Roller	unit	8.00		
17	Fabricated Steel Plates 1/2" thk	pc	8.00		
18	16mm dia Expansion Bolts	pc	32.00		
19	Fabricated Barrel Bolt (Bottom)	set	6.00		
20	Fabricated Safety Bolt (Lock)	set	3.00		
21	Good Lumber	bdf	200.00		
22	Common Nails Assorted	kg	4.00		

PORT MANAGEMENT OFFICE - ZAMBOANGA


R.T. Lim Boulevard, Zamboanga City 7000, Philippines
PO Box No. 360 Tel. Nos. (062) 991-2037 to 2039; 991-0650 TeleFax (062) 991-2360;
Email : pmozamboanga@ppa.com.ph/ppa.pmozamboanga@gmail.com website: www.ppa.com.ph

INTEGRATED MANAGEMENT SYSTEM






23	Decorative Concrete Moulding	l.m	16.28		
24	100mm x 200mm Decorative Stone Block	pc	870.00		
25	Portland Cement	bag	49.63		
26	Fine Aggregates	cu.m	1.65		
X X X Nothing Follows X X X					
A	MATERIAL COST				
B	LABOR COST				
C	EQUIPMENT COST				
D	DIRECT COST; [(A) + (B) + (C)]				
E	OCM [15% OF (D)]				
F	PROFIT [Up to 10% OF (D)]				
G	5% VAT OF [(D)+(E)+(F)]				
H	TOTAL PROJECT COST; [(D) + (E) + (F) + (G)]				≤Php996,984.75

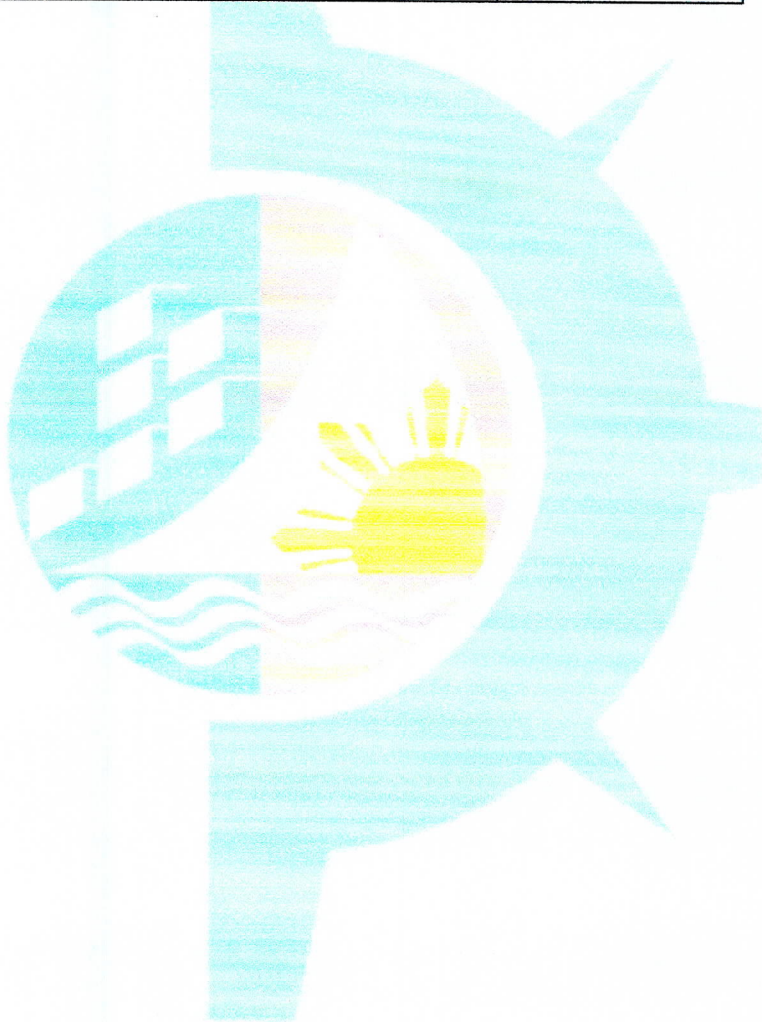

THIS SITE
MAINTENANCE OF GATE 9 (CORCUERRA GATE), PORT OF
ZAMBOANGA, ZAMBOANGA CITY

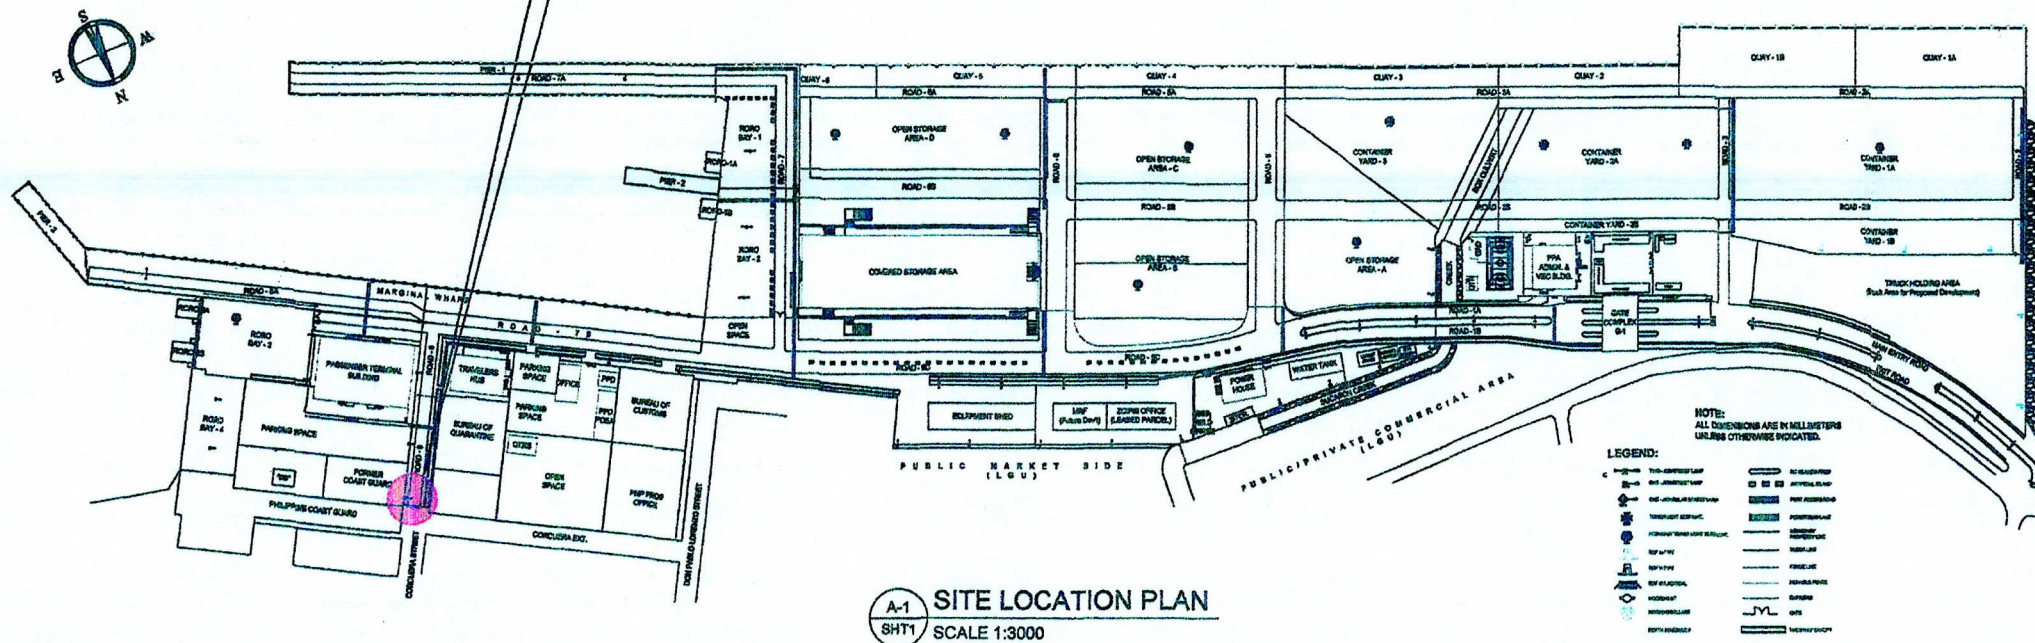



SITE LOCATION PLAN
SCALE 1:3000

NOTE:
ALL DIMENSIONS ARE IN MILLIMETERS
UNLESS OTHERWISE INDICATED.

- LEGEND:**
- | | | | |
|---|-------------------------|---|----------------------|
|  | TRAIL-CONTINUED LINE |  | ICE GLAZED LINE |
|  | END-CONTINUED LINE |  | REFLECTOR SLASH |
|  | END-UNLINED AND UNLINED |  | PAINT APPLICATION |
|  | TRAIL-CONTINUED LINE |  | TRAIL-CONTINUED LINE |
|  | TRAIL-CONTINUED LINE |  | MINOR ROADWAY |
|  | TRAIL-CONTINUED LINE |  | MAJOR ROADWAY |
|  | TRAIL-CONTINUED LINE |  | TRAIL-CONTINUED LINE |
|  | TRAIL-CONTINUED LINE |  | TRAIL-CONTINUED LINE |
GRAPHICAL SCALE: 1:450

TITLE: MAINTENANCE OF GATE 8 (CORCUERRA GATE)					SHEET CONTENT: AS-SHOWN		SHEET		
LOCATION: PORT OF ZAMBOANGA, ZAMBOANGA CITY							SET	NO.	
DRAFTED BY: 		CHECKED BY: 		REVIEWED BY: 			APPROVED BY: 		
HASSAN, N.M.		EUGENIO B. GALVEZ		MAHSON S. UKKOH			TASHMA H. ASID-MAADIL		
DRAFTSMAN A (COS)		SUPERVISING ENGINEER A		PRINCIPAL ENGINEER A			ESD MANAGER		
							ARCIDI S. JUMAANI		
							PORT MANAGER		
								1	
								5	

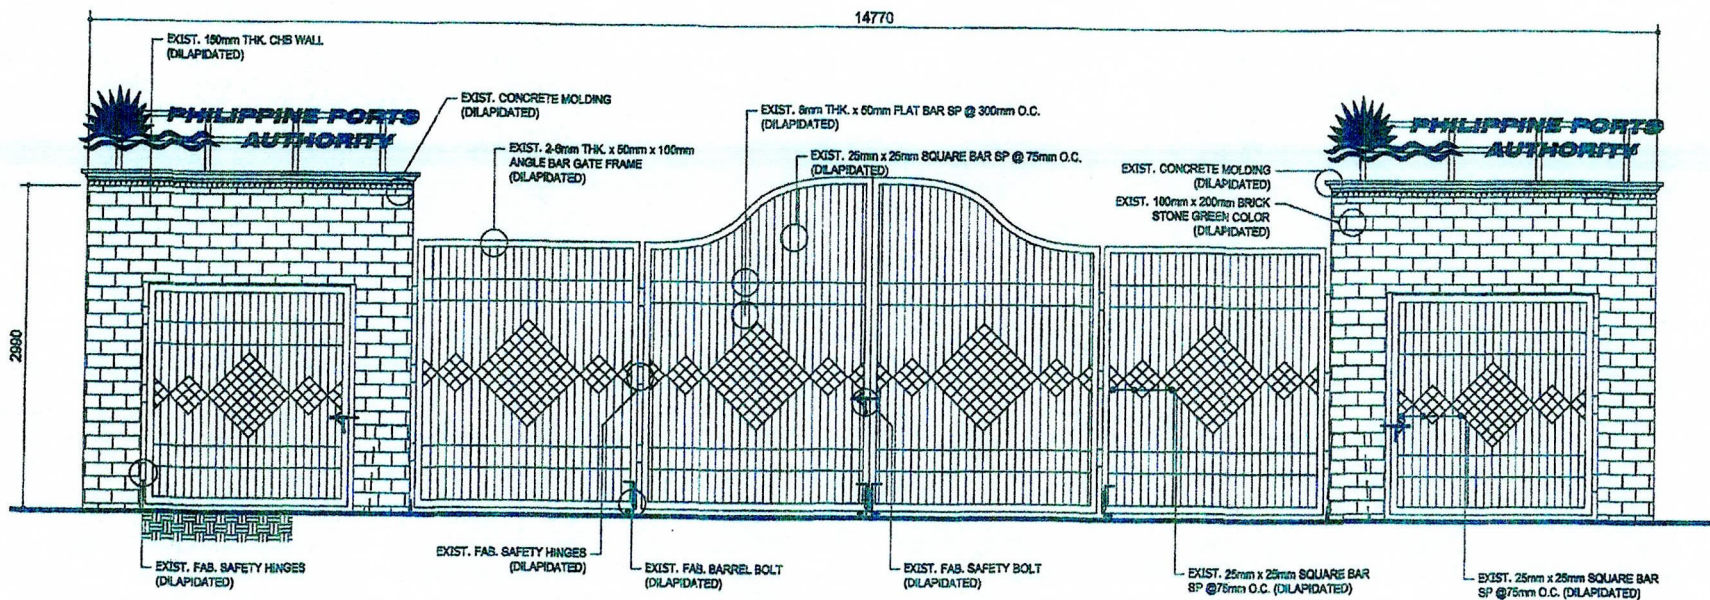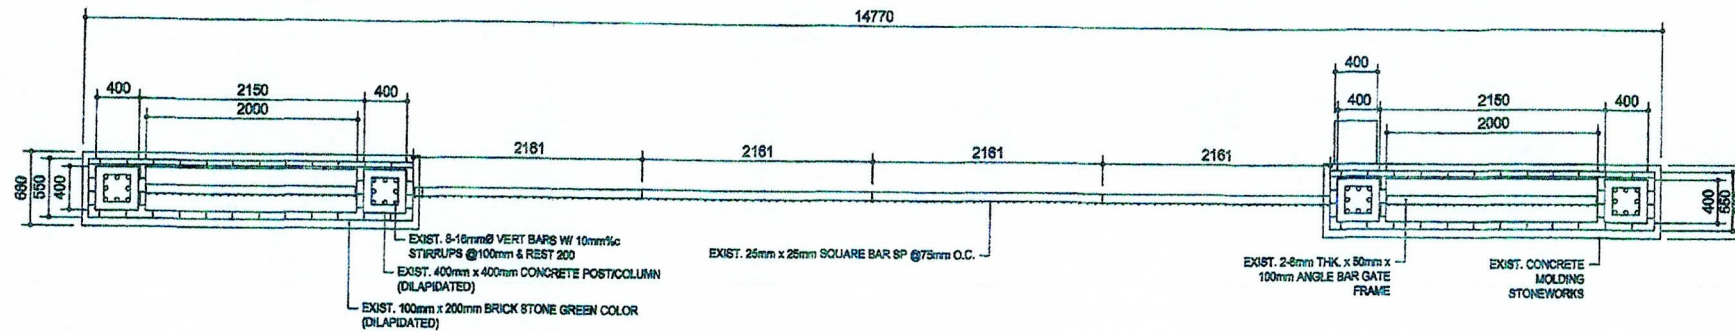

EXISTING TYPICAL PLAN



EXISTING FRONT ELEVATION

TYPICAL DETAILS OF EXISTING DILAPIDATED/DAMAGED GATE-9 (FOR MAINTENANCE)

A-1
SHT2
SCALE 1:50

TITLE:	MAINTENANCE OF GATE 9 (CORCUERRA GATE)				
LOCATION:	PORT OF ZAMBOANGA, ZAMBOANGA CITY				
DRAFTED BY:	HASSAN, N.M.	CHECKED BY:	EUSENIO B. CALVEZ	REVIEWED BY:	MAHSON S. UKKOH
	DRAFTSMAN A (COS)		SUPERVISING ENGINEER A		PRINCIPAL ENGINEER A
				RECOMMENDED BY:	TASHMA H. ASID-MAADIL
					ESD MANAGER
				APPROVED BY:	ARCIDI S. JUMAANI
					PORT MANAGER

SHEET CONTENT:	SHEET	
AS-SHOWN	SET	NO.
		2
		5

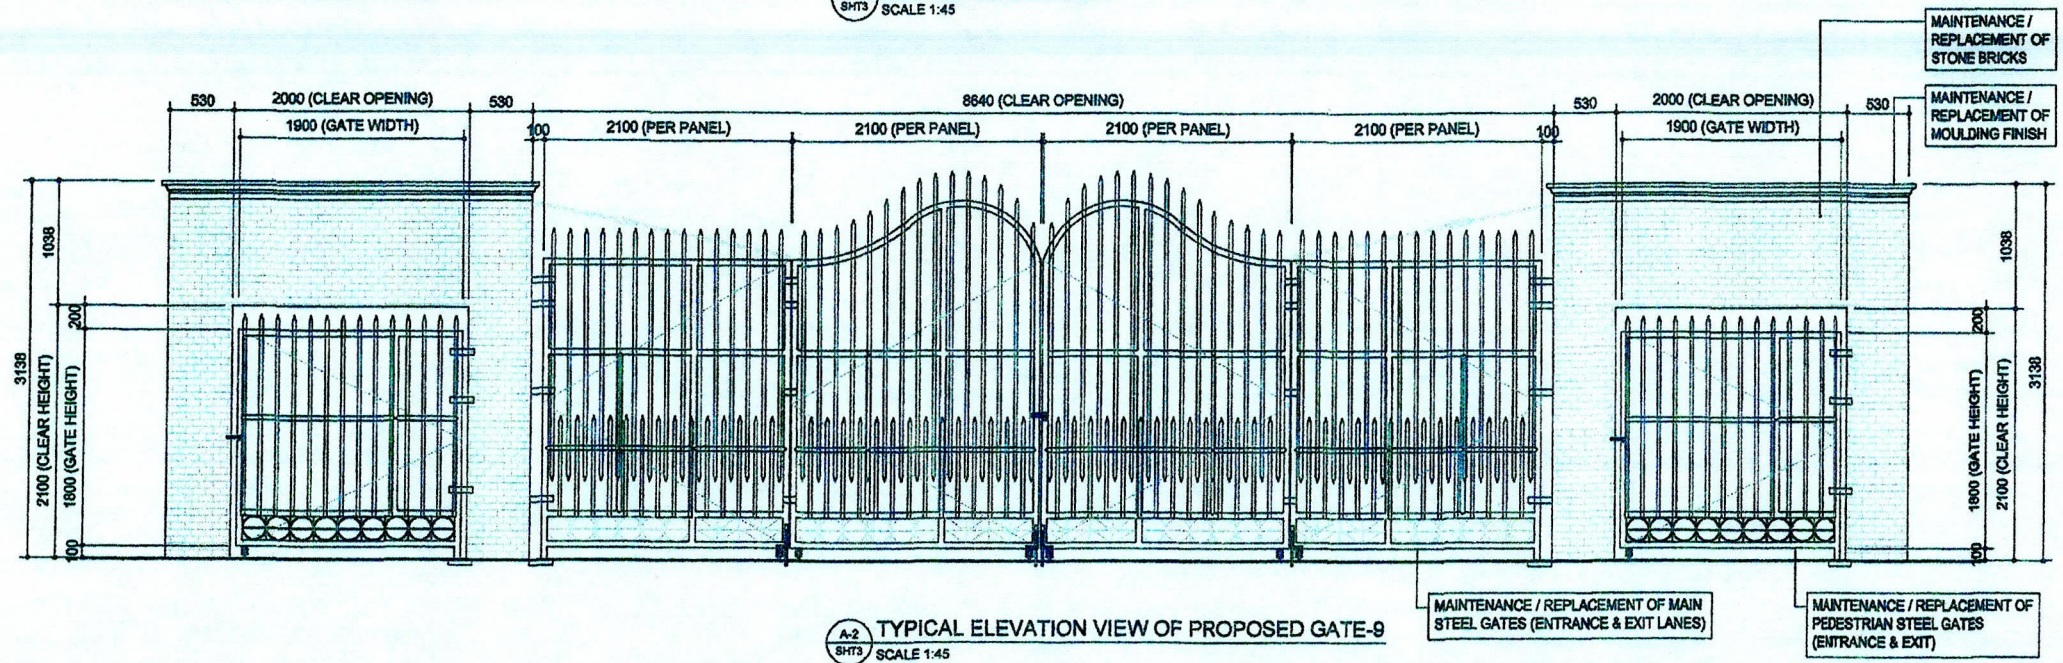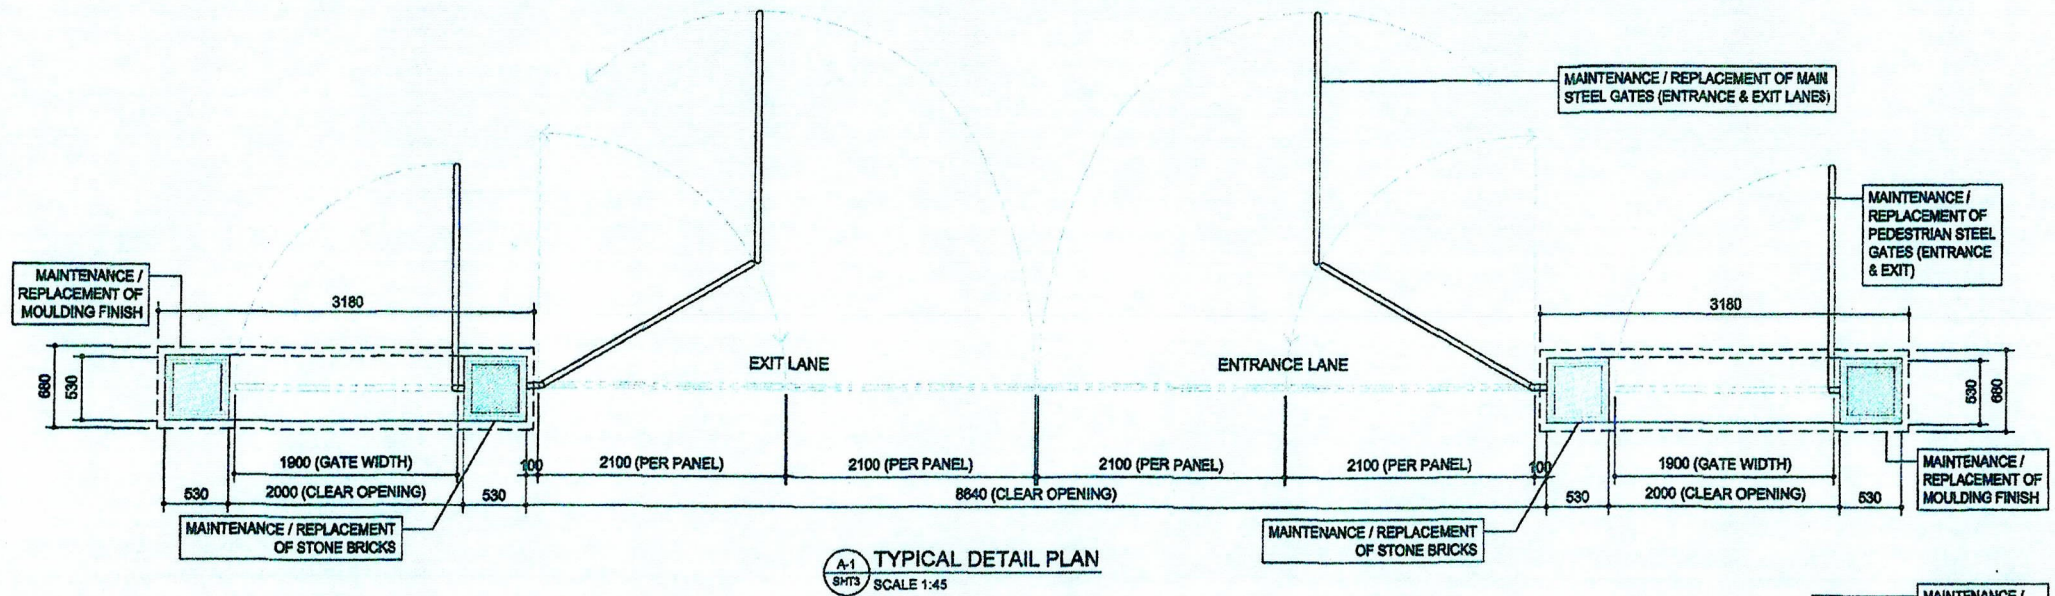


REF: -N.M.I.L.-MPF-ZBA-22-2026 (ZBA GATE-9). REV. A




TITLE: MAINTENANCE OF GATE 9 (CORCUERRA GATE)					
LOCATION: PORT OF ZAMBOANGA, ZAMBOANGA CITY					
DRAFTED BY:	CHECKED BY:	REVIEWED BY:	RECOMMENDED BY:	APPROVED BY:	
HASSAN, N.M.	EUGENIO B. CALVEZ	MAHSON S. UKKOH	TASHMA H. ASID-MAADIL	ARCIDI S. JUMAANI	
DRAFTSMAN A (COS)	SUPERVISING ENGINEER A	PRINCIPAL ENGINEER A	ESD MANAGER	PORT MANAGER	



SHEET CONTENT:		SHEET	
AS-SHOWN		SET	NO.
			3
			5

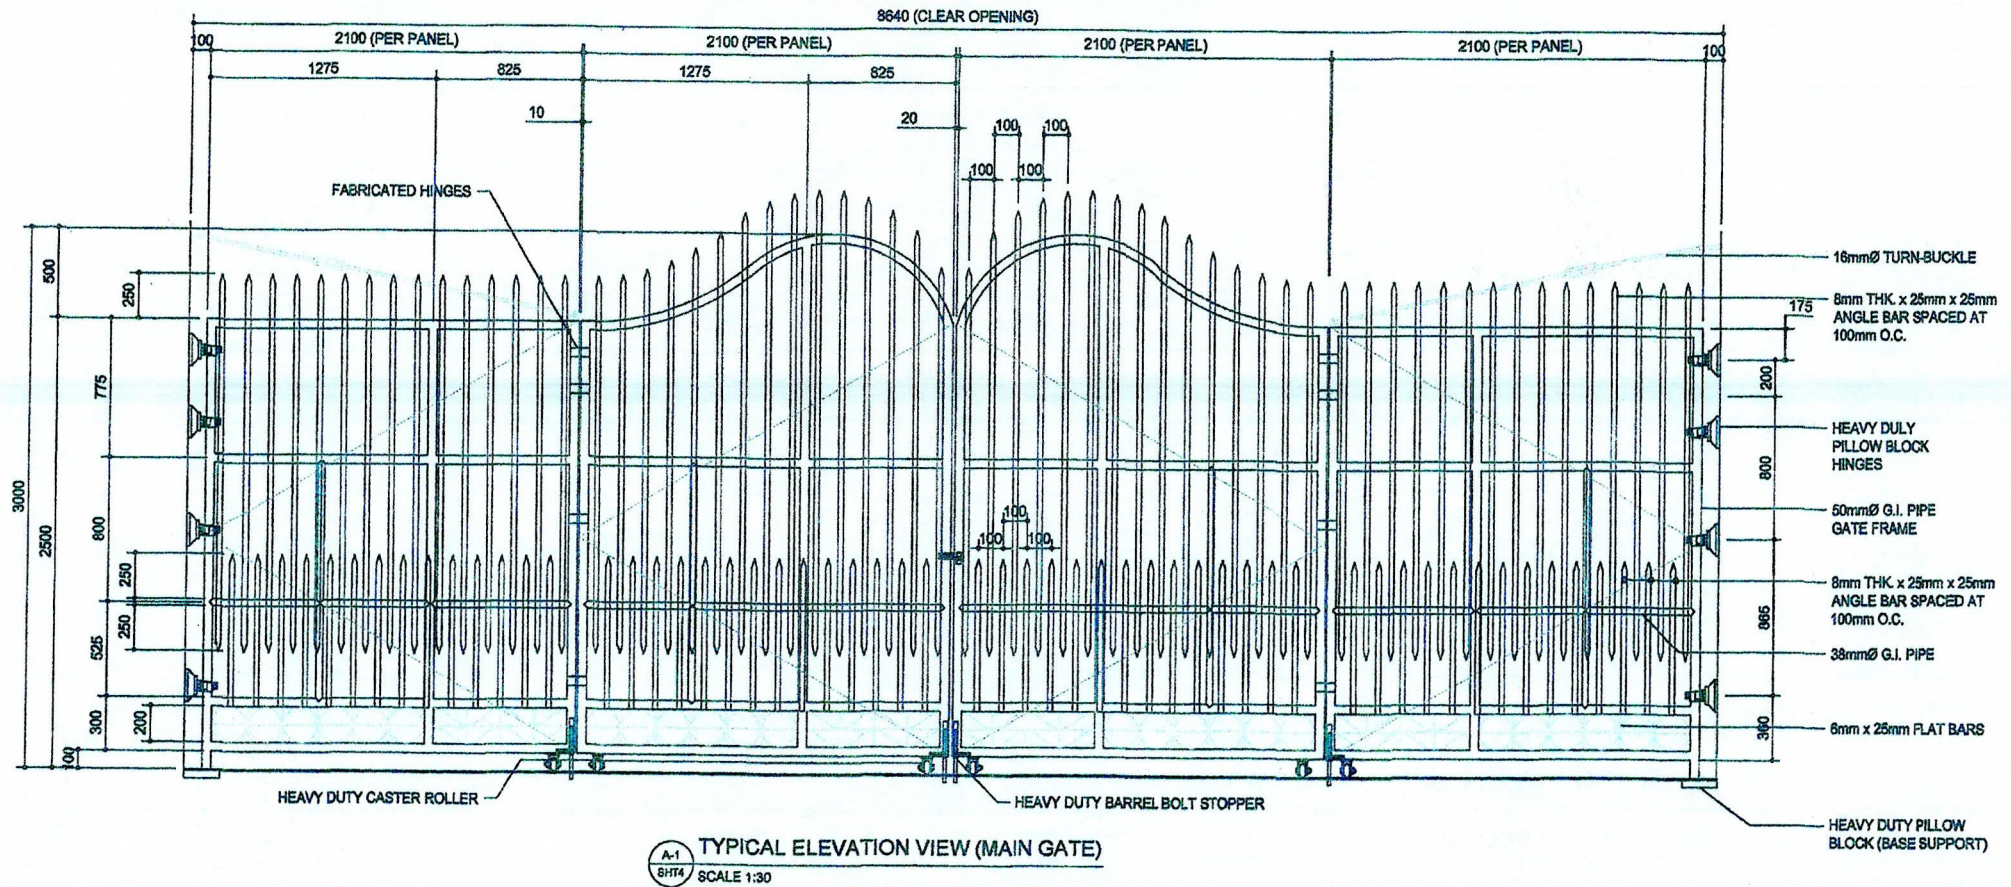



REF: -N.M.FL-WPF-ZBA-22-3029 (ZBA GATE-9), REV. A

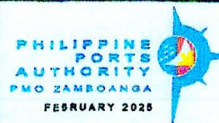


TITLE: MAINTENANCE OF GATE 9 (CORCUERRA GATE)		SHEET CONTENT:			SHEET	
LOCATION: PORT OF ZAMBOANGA, ZAMBOANGA CITY		AS-SHOWN			SET	NO.
DRAFTED BY: HASSAN, N.M.	CHECKED BY: EUGENIO B. GALVEZ					4
DRAFTSMAN A (CDS)	SUPERVISING ENGINEER A					5
REVIEWED BY: MAHSON S. UKKOH		RECOMMENDED BY: TASHMA H. ASID-MAADIL		APPROVED BY: ARCIDI S. JUMAANI		
PRINCIPAL ENGINEER A		ESD MANAGER		PORT MANAGER		

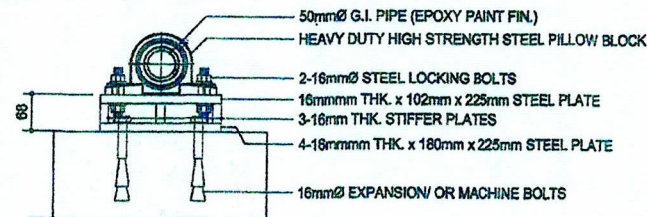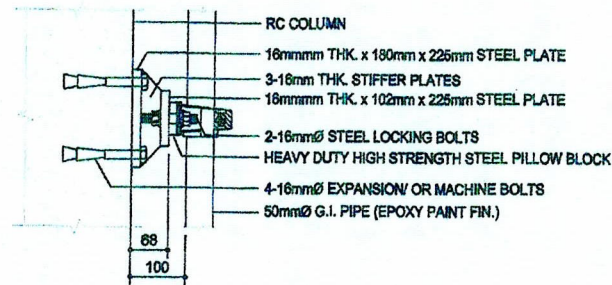


A-2
SHTS
TYPICAL PILLOW BLOCK DETAIL
SCALE 1:10

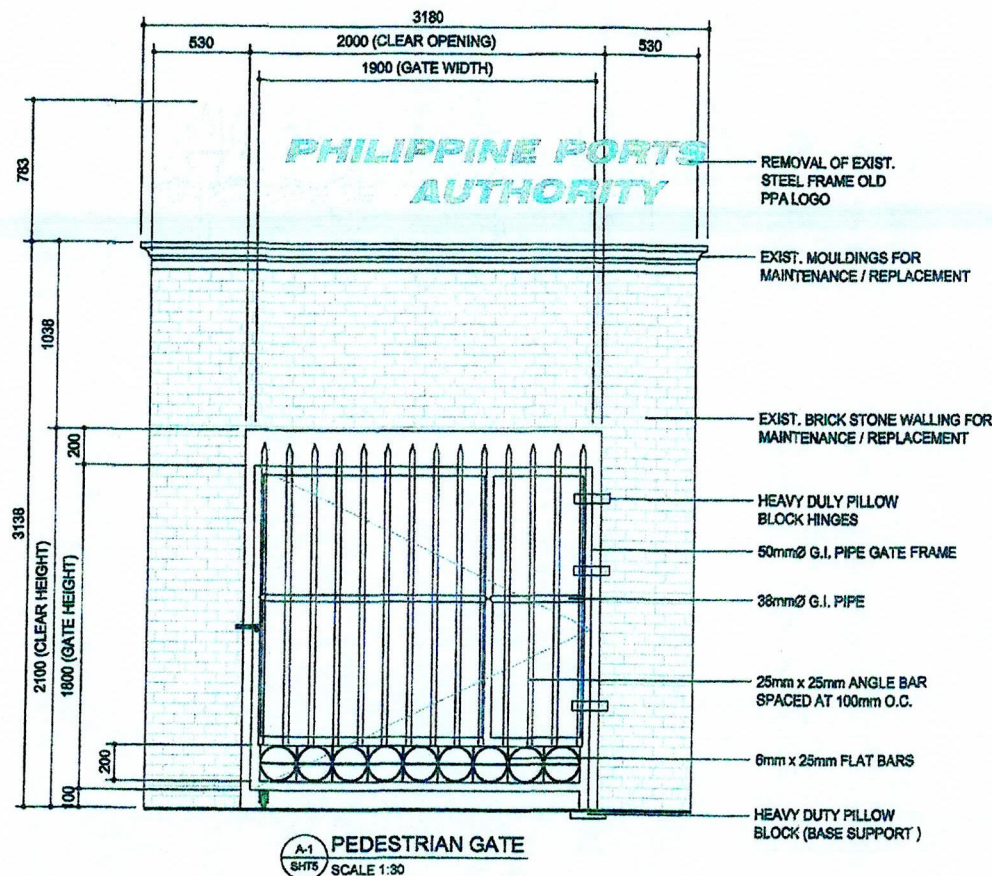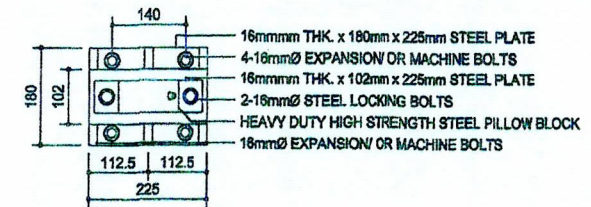

A-1
SHTS
PEDESTRIAN GATE
SCALE 1:30

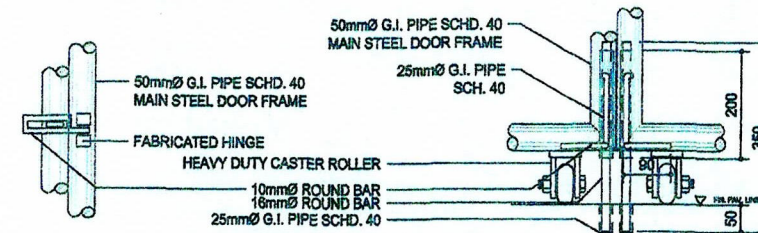

A-3
SHTS
TYPICAL DETAIL OF BARREL BOLT STOPPER & SAFETY LOCKER
SCALE 1:10

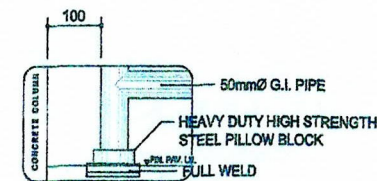

A-4
SHTS
TYPICAL PILLOW BLOCK DETAIL (BASE SUPPORT)
SCALE 1:10

REF: NLM-HL-MPP-ZBA-22-008 (ZBA GATE-9), REV. A



TITLE: MAINTENANCE OF GATE 9 (CORCUERRA GATE)						SHEET CONTENT:		SHEET	
LOCATION: PORT OF ZAMBOANGA, ZAMBOANGA CITY						AS-SHOWN		SET	NO.
DRAFTED BY: HASSAN, N.M.		CHECKED BY: EUGENIO B. GALVEZ		REVIEWED BY: MAHSON S. UKKOH					5
DRAFTSMAN A (COS)		SUPERVISING ENGINEER A		PRINCIPAL ENGINEER A					5
				RECOMMENDED BY: TASHMA H. ASID-MAADIL					
				ESD MANAGER		APPROVED BY: ARCIDI S. JUMAANI			
						PORT MANAGER			