


THIS SITE
EMERGENCY INSTALLATION OF GLASS WINDOW PANEL INCLUDING TABLE TOP GLASS AT NEW ADMIN. ROOM & ADMIN. SUPPLY ROOM, PPA ADMIN. BUILDING, PORT AREA, PORT OF ZAMBOANGA, ZAMBOANGA CITY

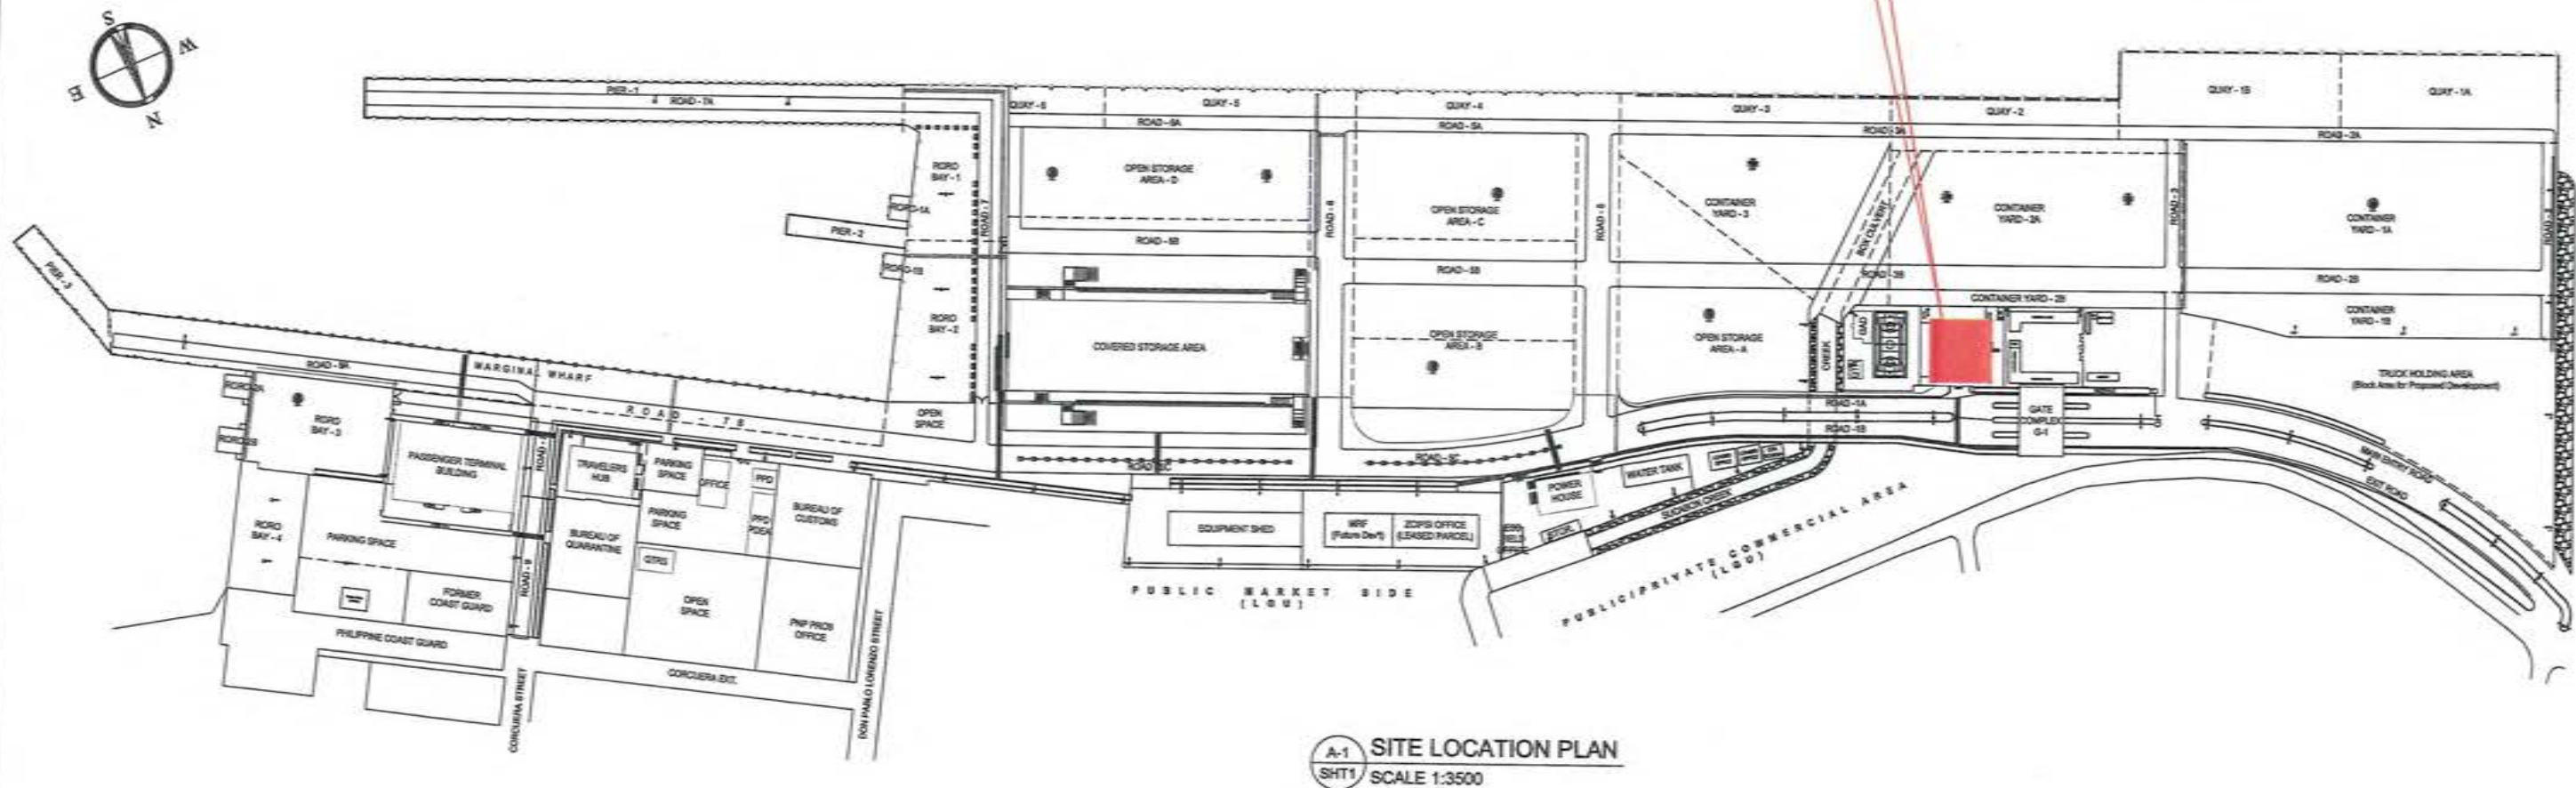

TITLE: EMERGENCY INSTALLATION OF GLASS WINDOW PANEL INCLUDING TABLE TOP GLASS					
LOCATION: NEW ADMIN. ROOM & ADMIN. SUPPLY ROOM, PPA ADMIN. BUILDING, PORT AREA, PORT OF ZAMBOANGA, ZAMBOANGA CITY					
PREPARED BY:	CHECKED BY:	REVIEWED BY:	RECOMMENDED BY:	APPROVED BY:	
EUGENIO B. GALVEZ	MAHSON S. UKKOH	TASHMA H. ASID-MAADIL	JOHNSON D. KHO	ARCIDI S. JUMAANI	
SENIOR ENGINEER A	SUPERVISING ENGINEER A	PRINCIPAL ENGINEER A	ESD MANAGER	PORT MANAGER	

SHEET CONTENT:


AS-SHOWN

SHEET


SET NO.

1






8

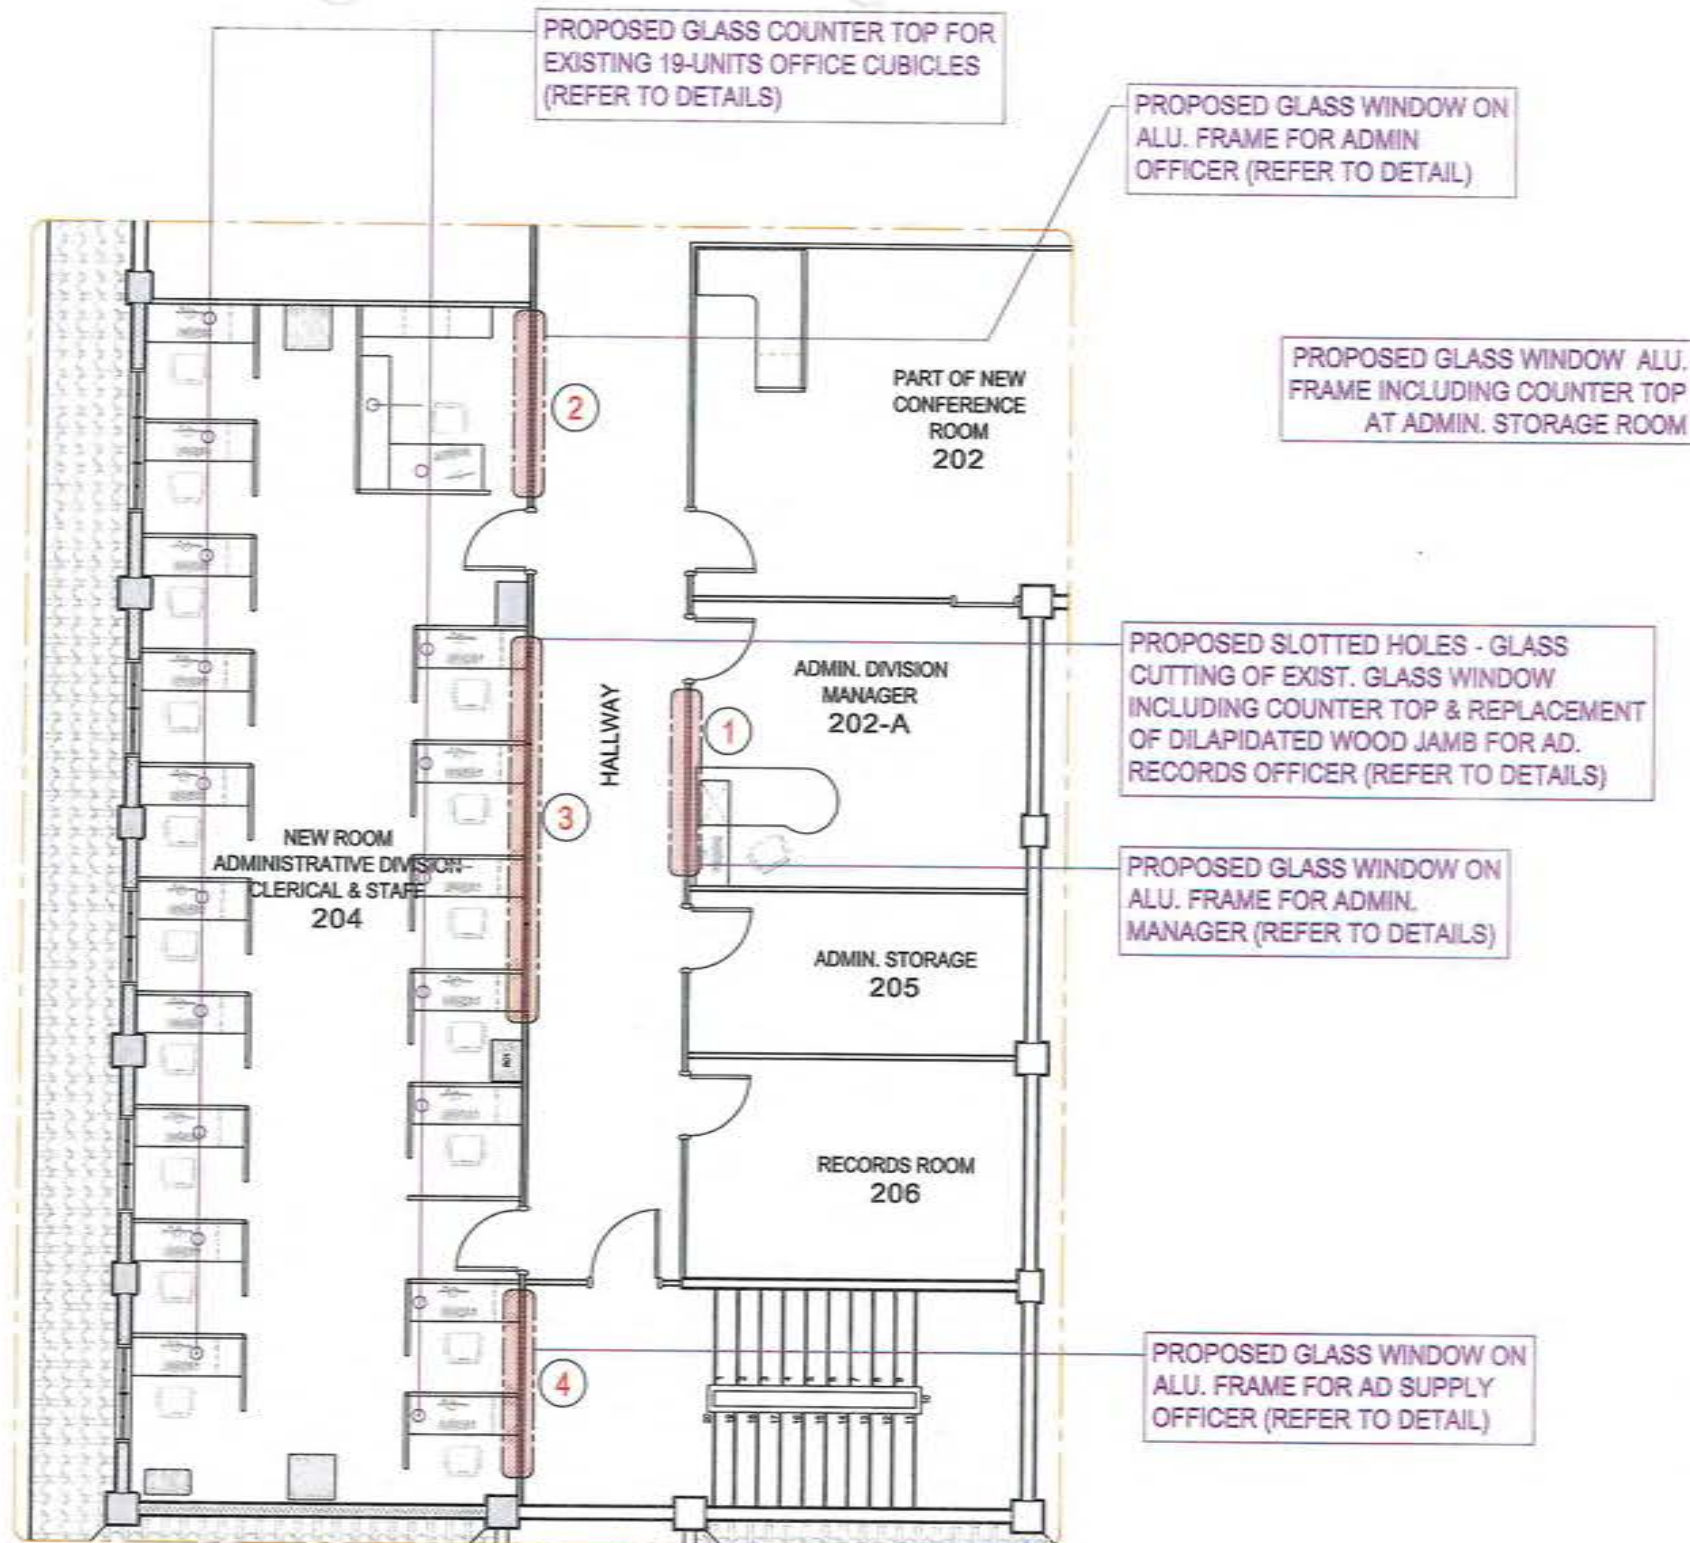

**SECOND FLOOR PLAN
PARTIAL LAYOUT PLAN**
A-1
SHT02
SCALE 1:100

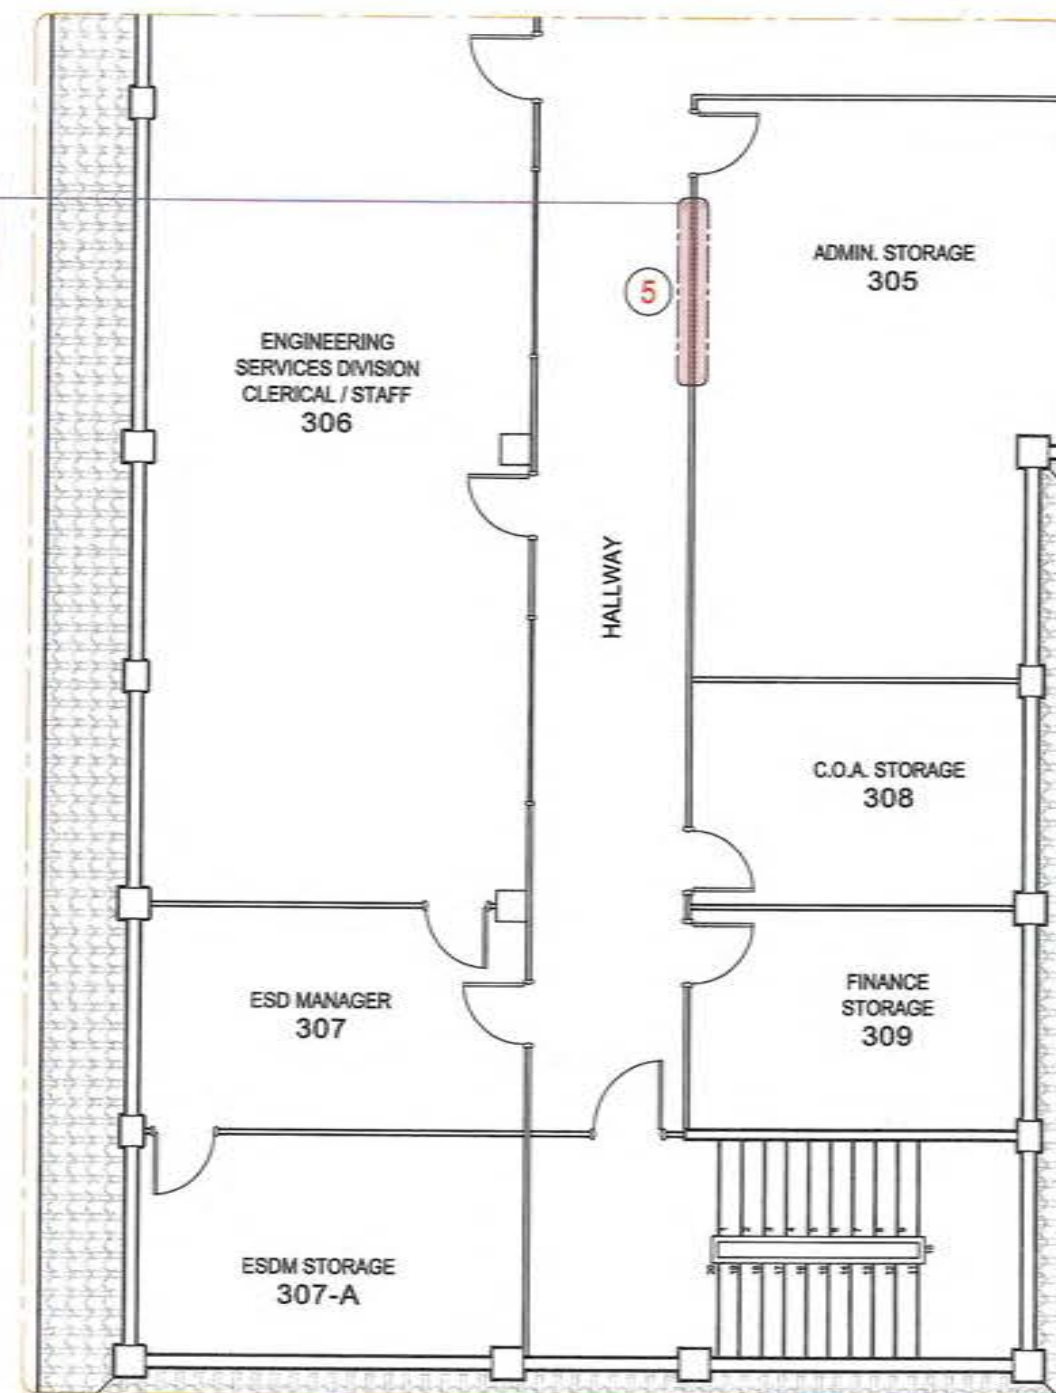

**THIRD FLOOR PLAN
PARTIAL LAYOUT PLAN**
A-2
SHT02
SCALE 1:100

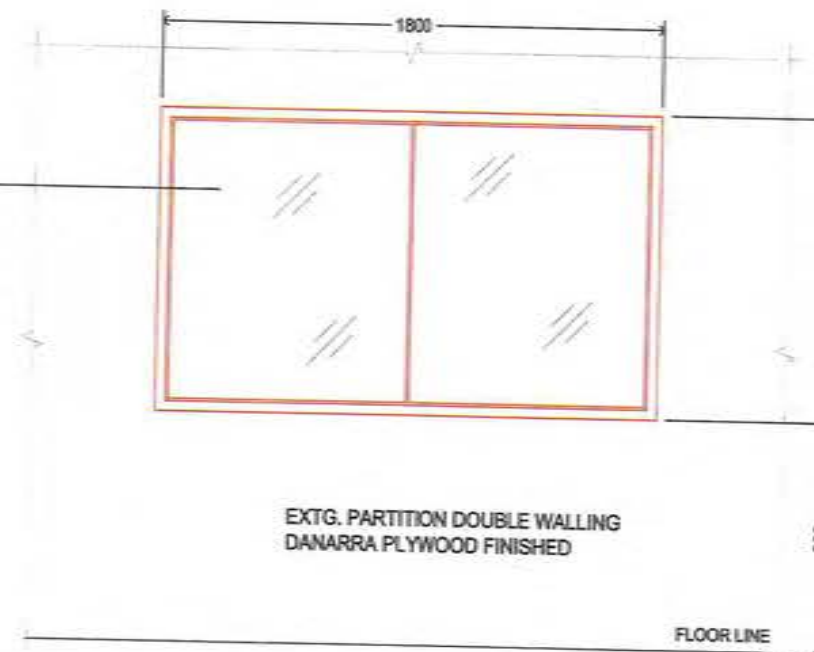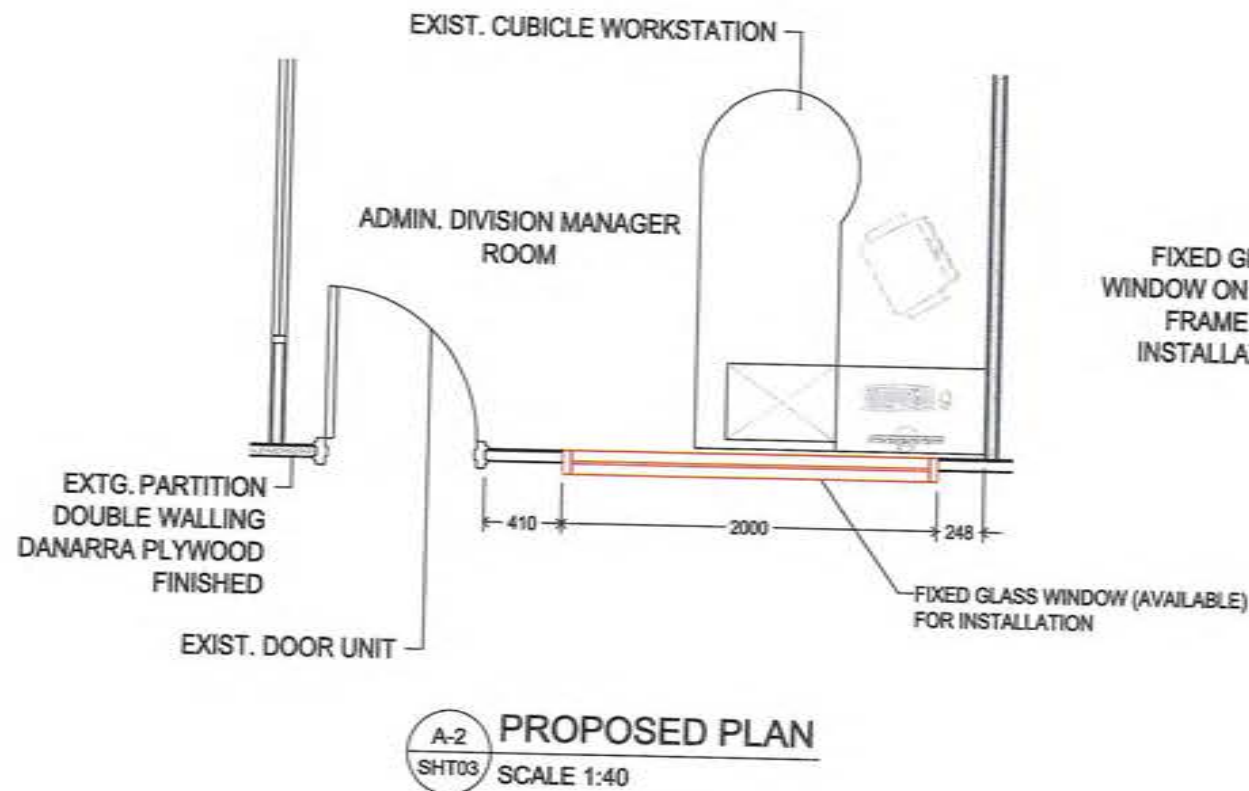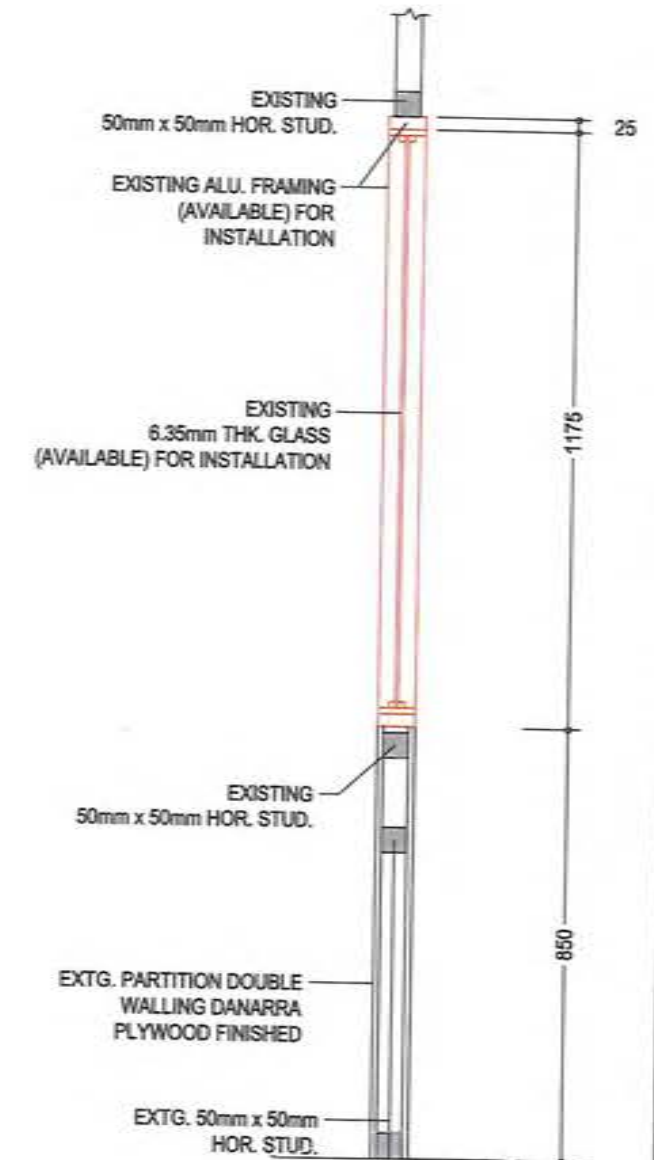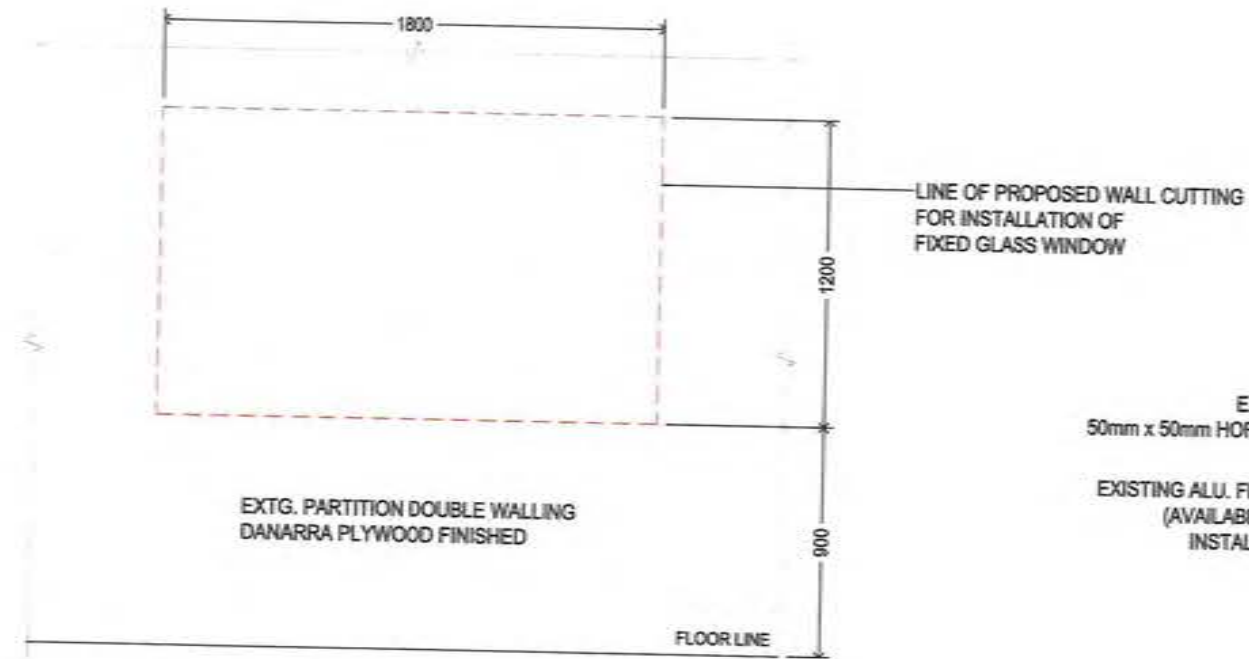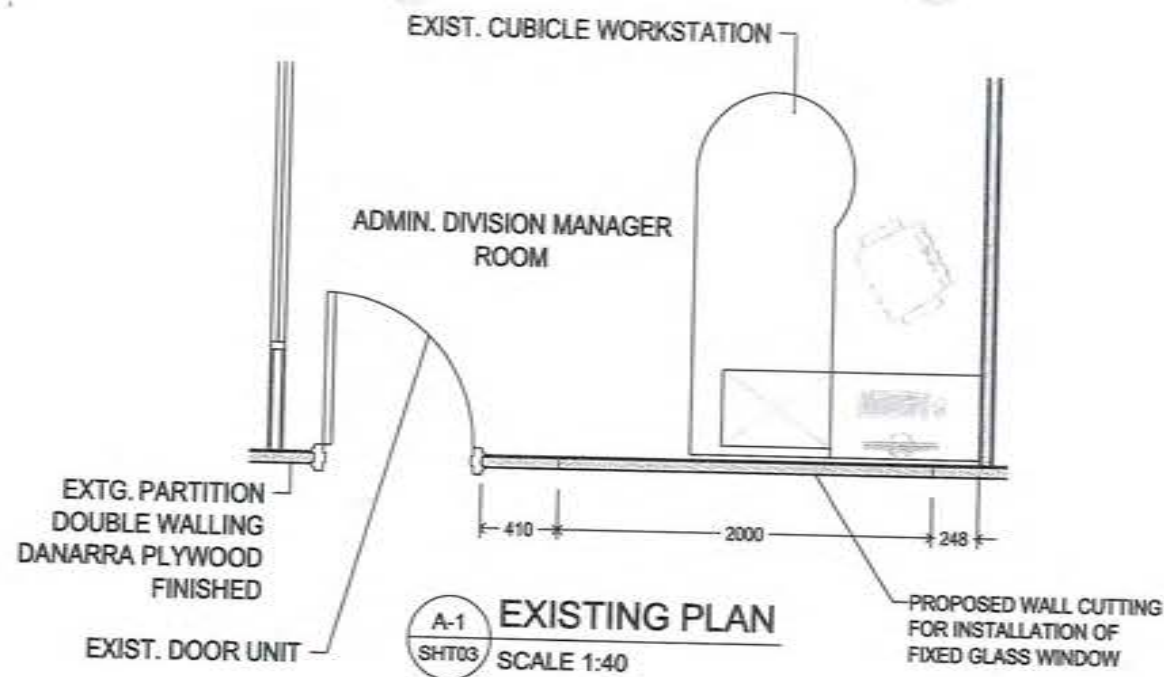

A-0
SHT03
DETAIL PLAN - 1 (GLASS WINDOW FOR ADMIN. DIVISION MANAGER)
AS SHOWN

TITLE: EMERGENCY INSTALLATION OF GLASS WINDOW PANEL INCLUDING TABLE TOP GLASS					
LOCATION: NEW ADMIN. ROOM & ADMIN. SUPPLY ROOM, PPA ADMIN. BUILDING, PORT AREA, PORT OF ZAMBOANGA, ZAMBOANGA CITY					
PREPARED BY:	CHECKED BY:	REVIEWED BY:	RECOMMENDED BY:	APPROVED BY:	
EUGENIO B. GALVEZ	MAHSON S. UKKOH	TASHMA H. ASID-MAADIL	JOHNSON D. KHO	ARCIDI S. JUMAANI	
SENIOR ENGINEER A	SUPERVISING ENGINEER A	PRINCIPAL ENGINEER A	ESD MANAGER	PORT MANAGER	

SHEET CONTENT:

AS-SHOWN

SHEET


SET NO.

3


8

CUTTING OF EXIST. PARTITION DOUBLE WALLING
DANARRA PLYWOOD FINISHED FOR INSTALLATION
OF GLASS WINDOW ON ALU. FRAME

EXIST. DOOR UNIT

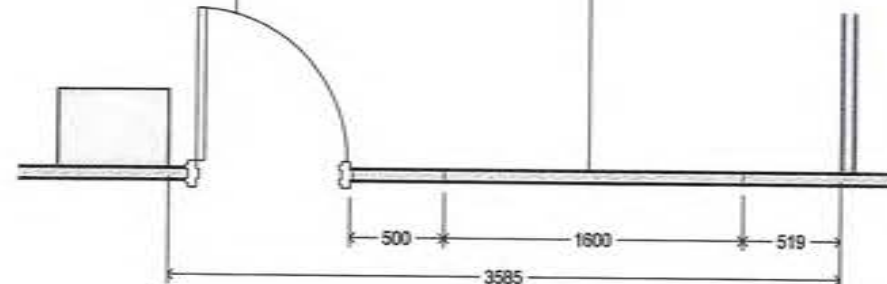


A-1
SHT04
EXISTING PLAN
SCALE 1:40

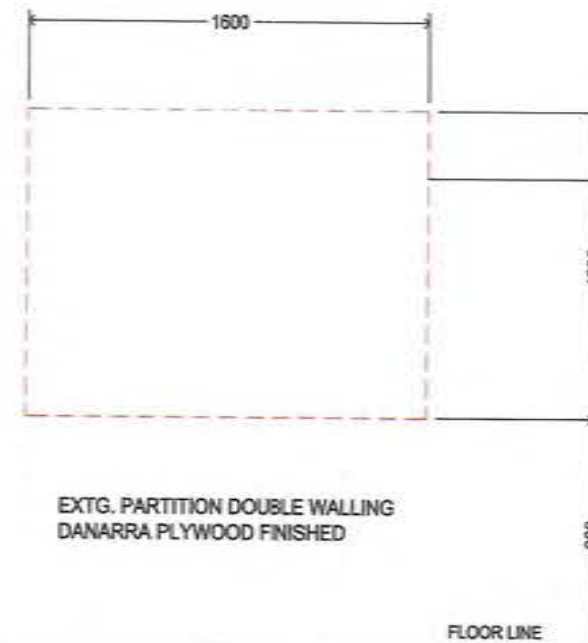


LINE OF PROPOSED WALL
CUTTING FOR INSTALLATION
OF FIXED GLASS WINDOW

EXTG. PARTITION DOUBLE WALLING
DANARRA PLYWOOD FINISHED

A-3
SHT04
EXISTING ELEVATION VIEW
SCALE 1:30

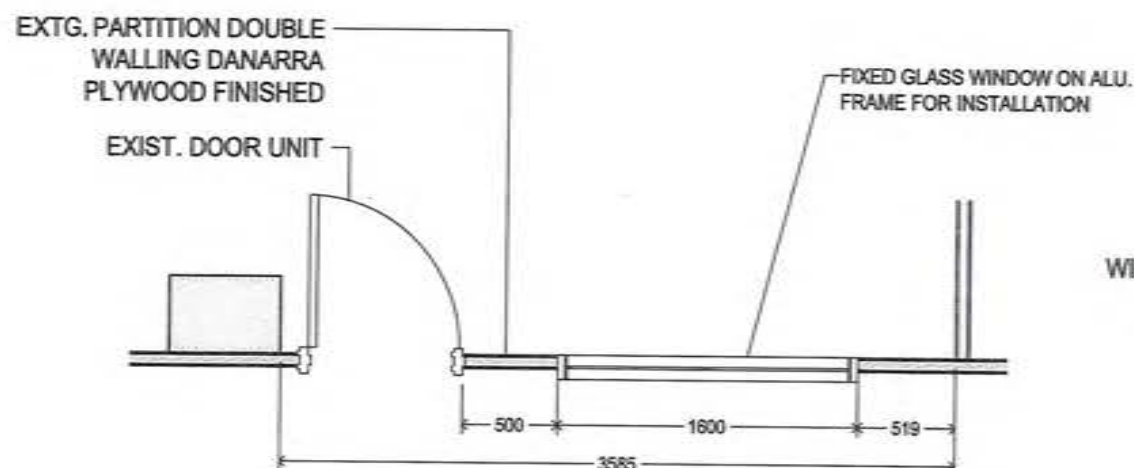


A-2
SHT04
PROPOSED PLAN
SCALE 1:40

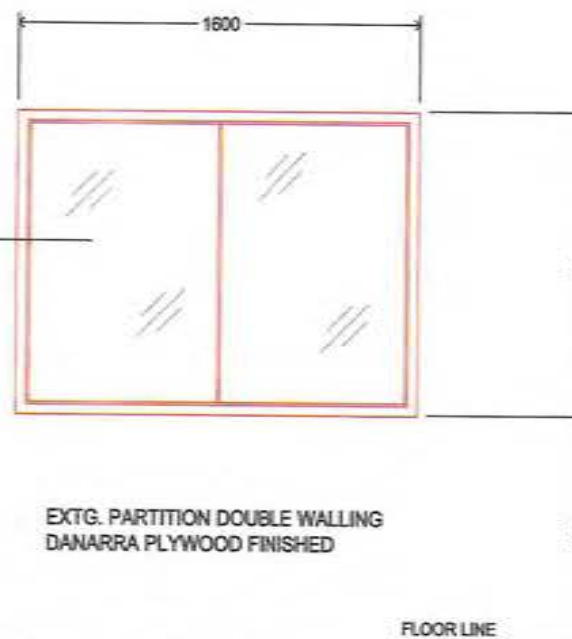

FIXED GLASS
WINDOW ON ALU.
FRAME FOR
INSTALLATION

EXTG. PARTITION DOUBLE WALLING
DANARRA PLYWOOD FINISHED

A-4
SHT04
PROPOSED ELEVATION VIEW
SCALE 1:30

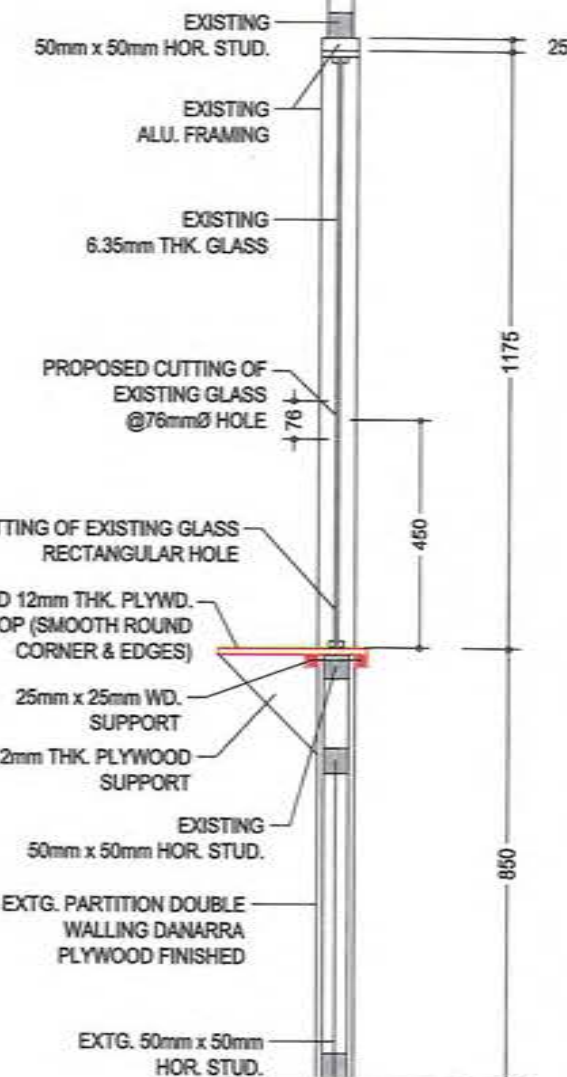

EXISTING
50mm x 50mm HOR. STUD.
EXISTING
ALU. FRAMING
EXISTING
6.35mm THK. GLASS
PROPOSED CUTTING OF
EXISTING GLASS
@ 76mm Ø HOLE
PROPOSED CUTTING OF EXISTING GLASS
RECTANGULAR HOLE
PROPOSED 12mm THK. PLYWD.
COUNTER TOP (SMOOTH ROUND
CORNER & EDGES)
25mm x 25mm WD.
SUPPORT
12mm THK. PLYWOOD
SUPPORT
EXISTING
50mm x 50mm HOR. STUD.
EXTG. PARTITION DOUBLE
WALLING DANARRA
PLYWOOD FINISHED
EXTG. 50mm x 50mm
HOR. STUD.

A-5
SHT04
SECTION VIEW
SCALE 1:15

A-0
SHT04
DETAIL PLAN - 2 (GLASS WINDOW FOR ADMIN. OFFICER)
AS SHOWN

TITLE: EMERGENCY INSTALLATION OF GLASS WINDOW PANEL INCLUDING TABLE TOP GLASS					
LOCATION: NEW ADMIN. ROOM & ADMIN. SUPPLY ROOM, PPA ADMIN. BUILDING, PORT AREA, PORT OF ZAMBOANGA, ZAMBOANGA CITY					
PREPARED BY:	CHECKED BY:	REVIEWED BY:	RECOMMENDED BY:	APPROVED BY:	
EUGENIO B. GALVEZ	MAHSON S. UKKOH	TASHMA H. ASID-MAADIL	JOHNSON D. KHO	ARCIDI S. JUMAANI	
SENIOR ENGINEER A	SUPERVISING ENGINEER A	PRINCIPAL ENGINEER A	ESD MANAGER	PORT MANAGER	

SHEET CONTENT:


AS-SHOWN

SHEET


SET NO.

4


8

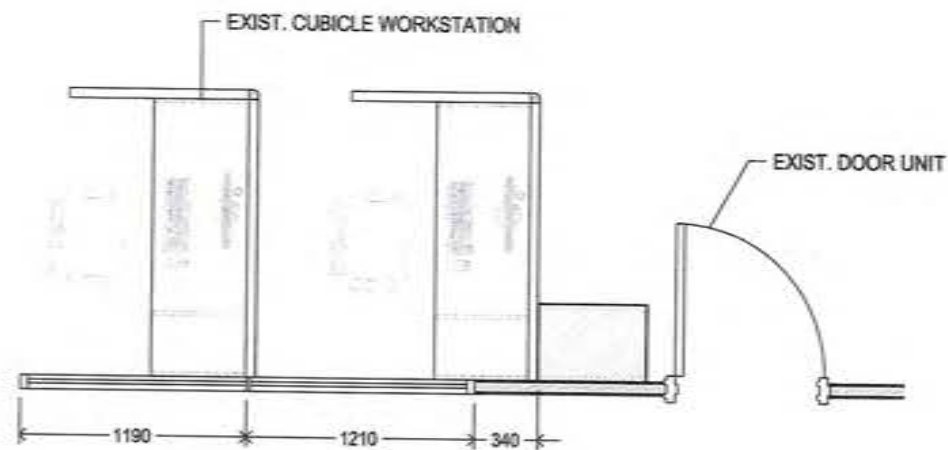


A-1 EXISTING PLAN
SHT05 SCALE 1:40

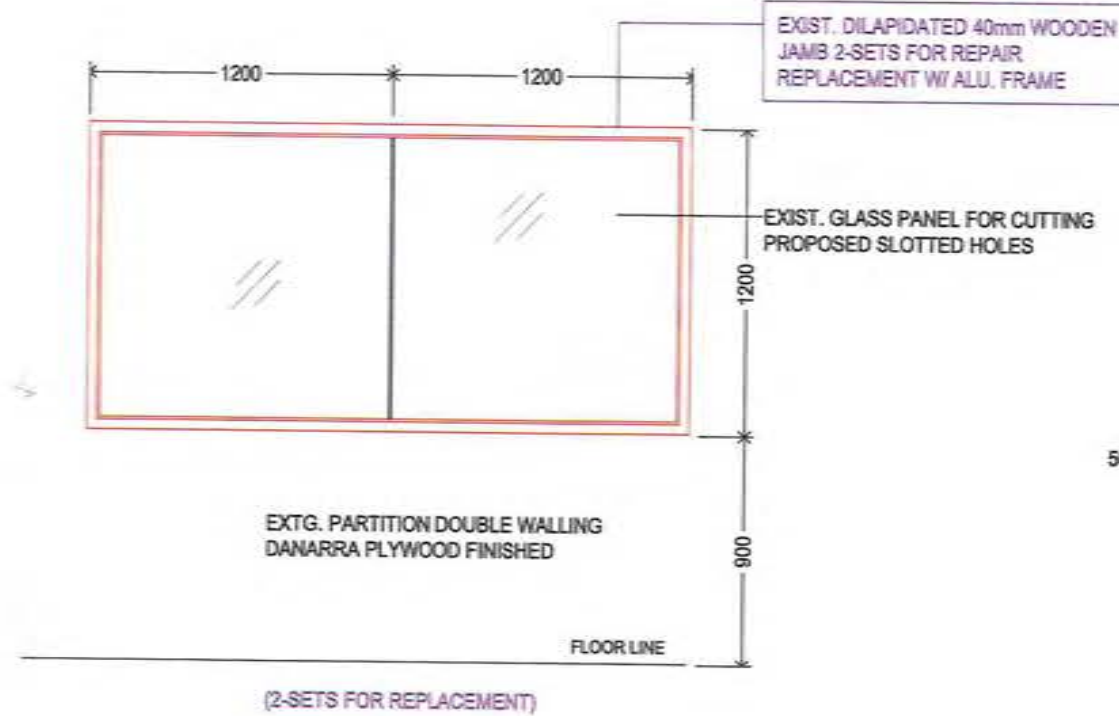


A-3 EXISTING ELEVATION VIEW
SHT05 SCALE 1:30

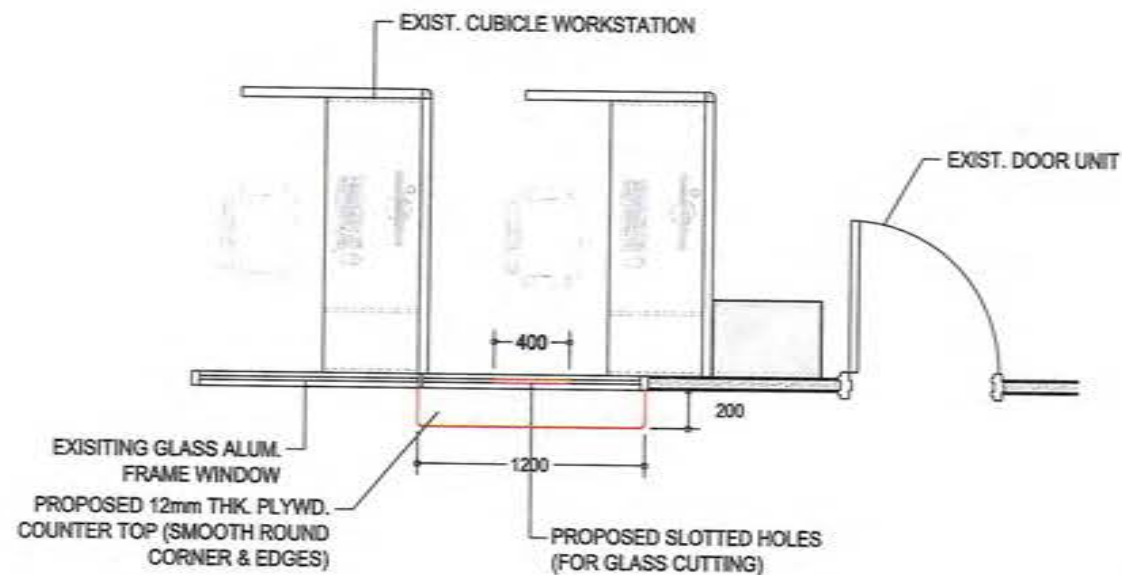

A-2 PROPOSED PLAN
SHT05 SCALE 1:40

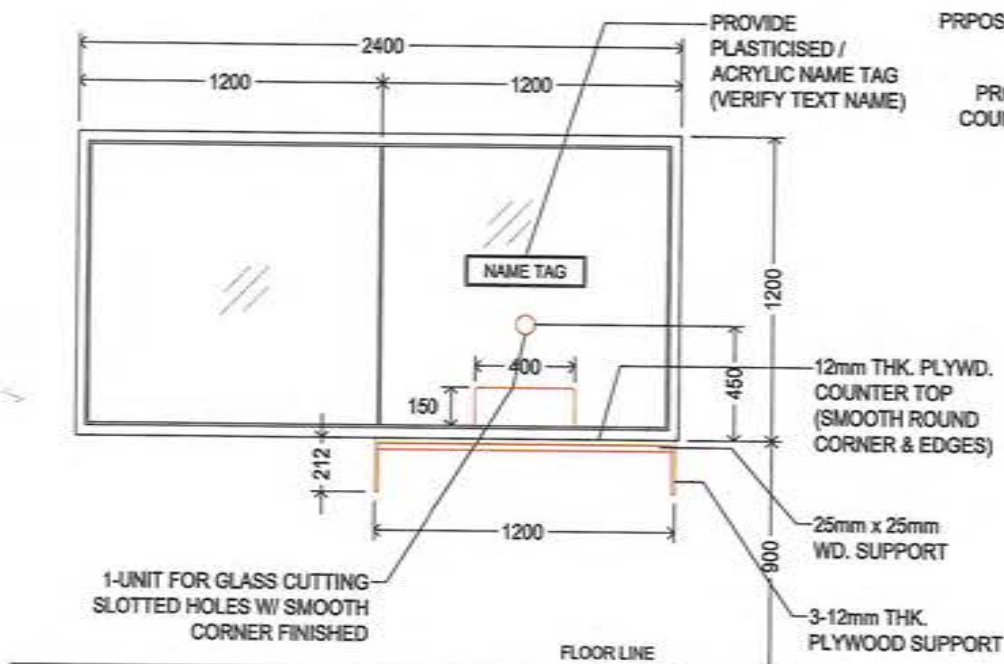


A-4 PROPOSED ELEVATION VIEW
SHT05 SCALE 1:30

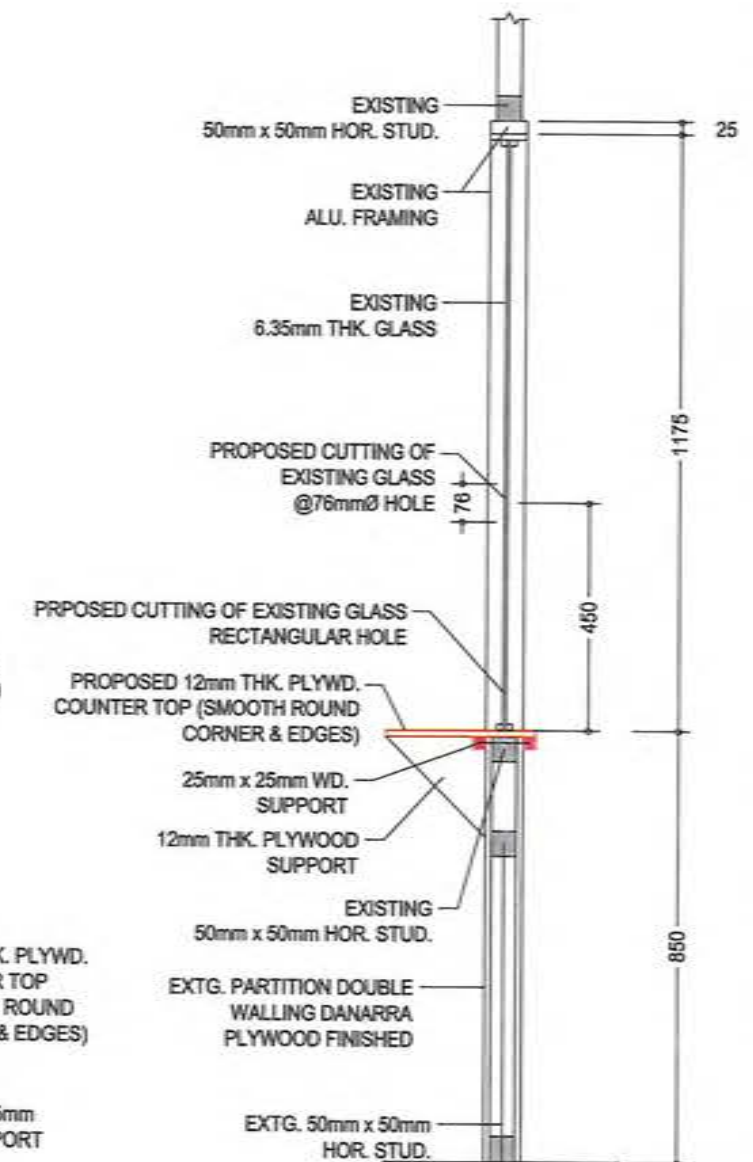


A-5 SECTION VIEW
SHT05 SCALE 1:15

A-0 DETAIL PLAN - 3 (COUNTER TOP & GLASS CUTTING AT RECORDS OFFICER)
SHT05 AS SHOWN

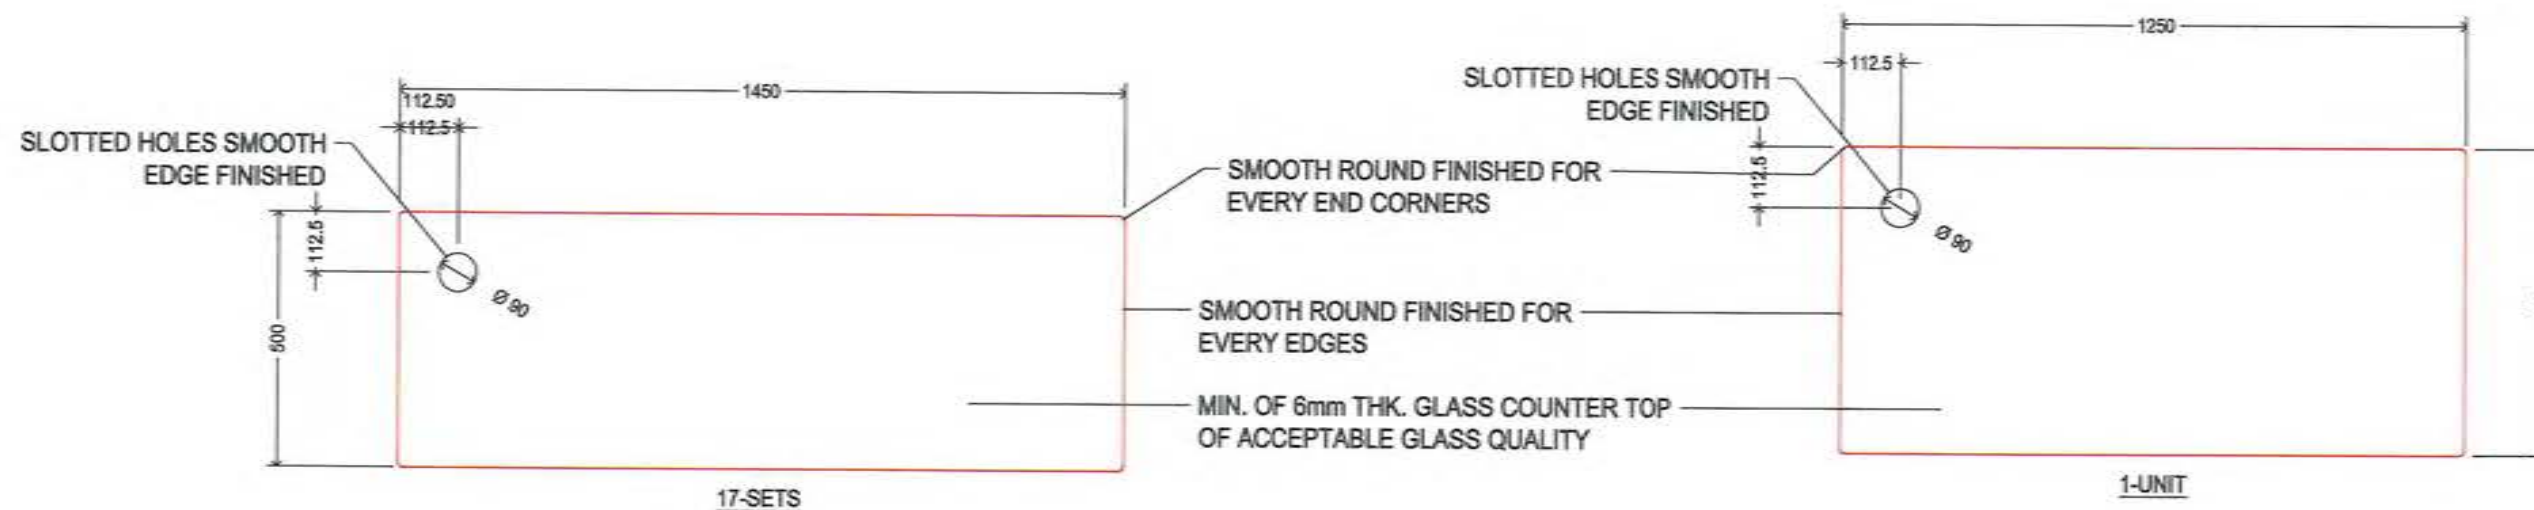

TYPICAL DETAIL PLAN OF GLASS COUNTER TOP FOR ADMIN. STAFF
A-3
SHT07
SCALE 1:15

TYPICAL DETAIL PLAN -1 OF GLASS COUNTER TOP FOR ADMIN. OFFICER
A-4
SHT07
SCALE 1:15

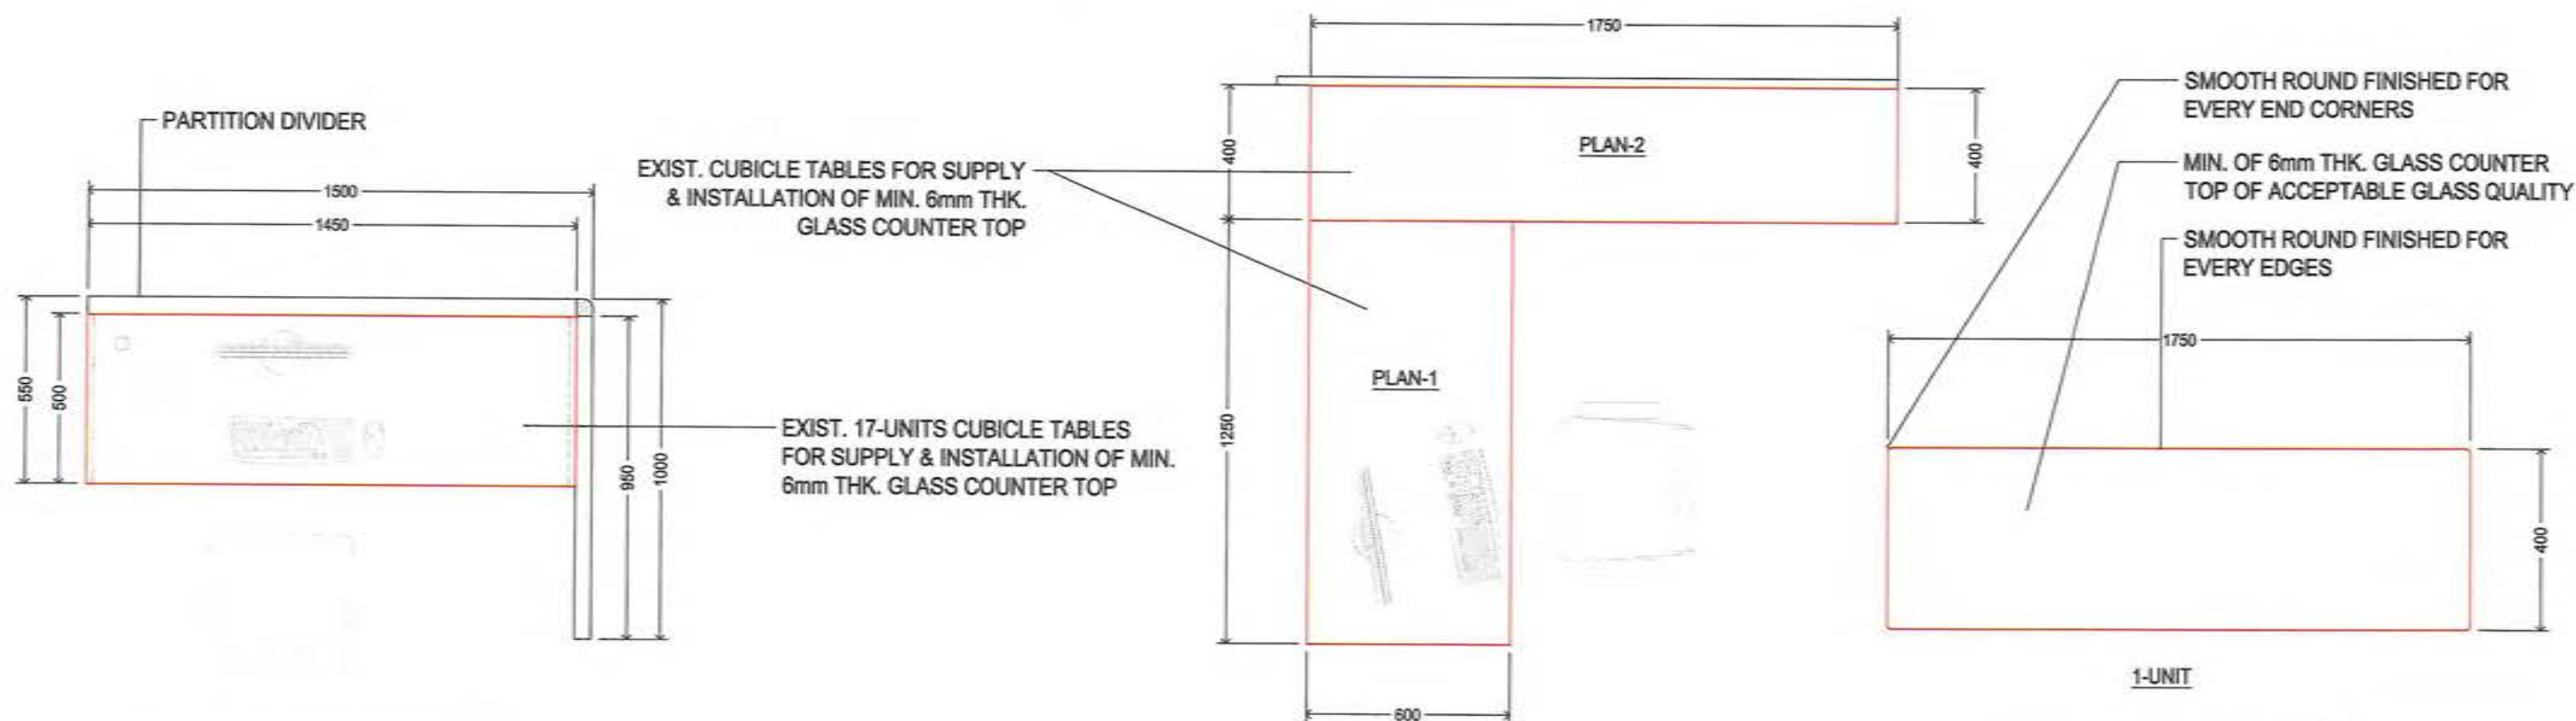

DETAIL PLAN OF EXIST. 17-UNITS CUBICLE TABLE FOR ADMIN. STAFFS
A-1
SHT07
SCALE 1:20

DETAIL PLAN OF EXIST. 1-SET CUBICLE TABLE FOR ADMIN. OFFICER
A-2
SHT07
SCALE 1:20

TYPICAL DETAIL PLAN -2 OF GLASS COUNTER TOP FOR ADMIN. OFFICER
A-5
SHT07
SCALE 1:15