




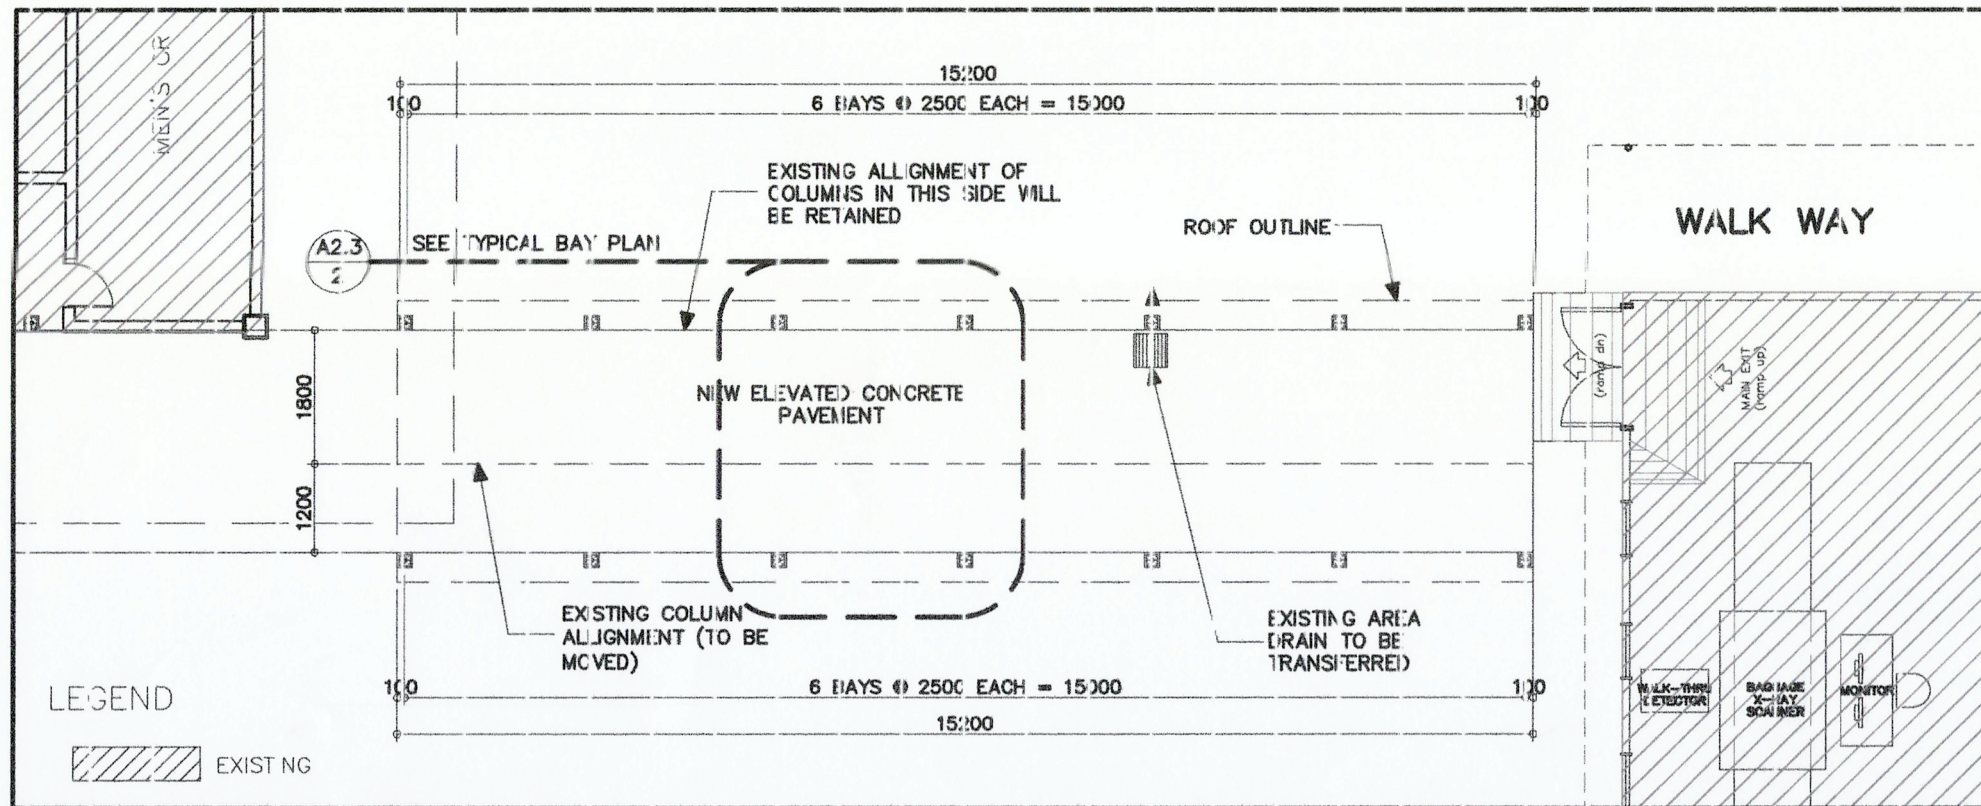


A2.1 PLAN (COVERED WALKWAY - 1)

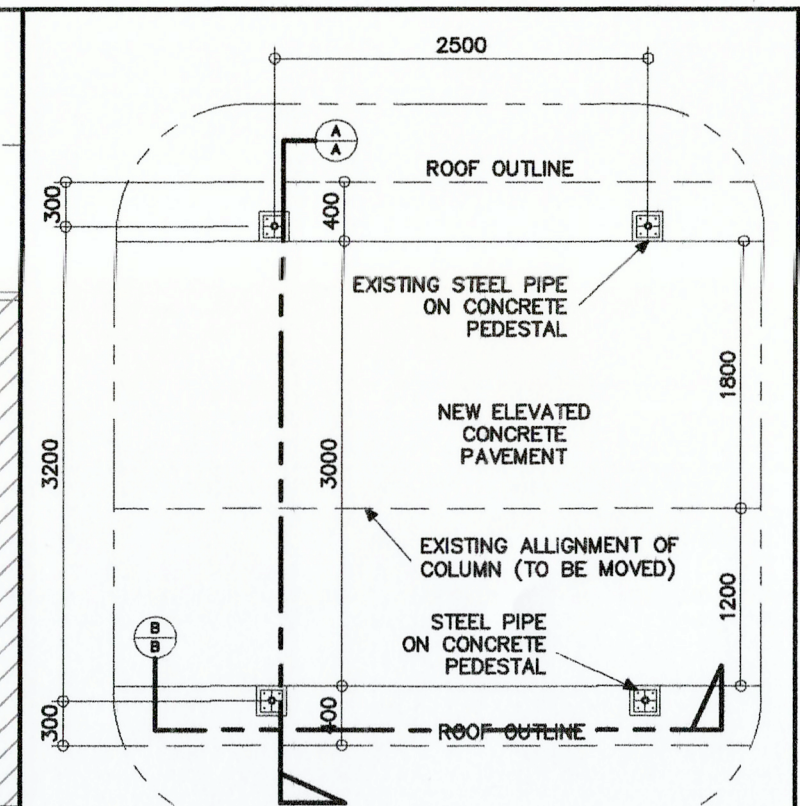

A2.3 BLOW-UP PLAN (COVERED WALKWAY - 1)




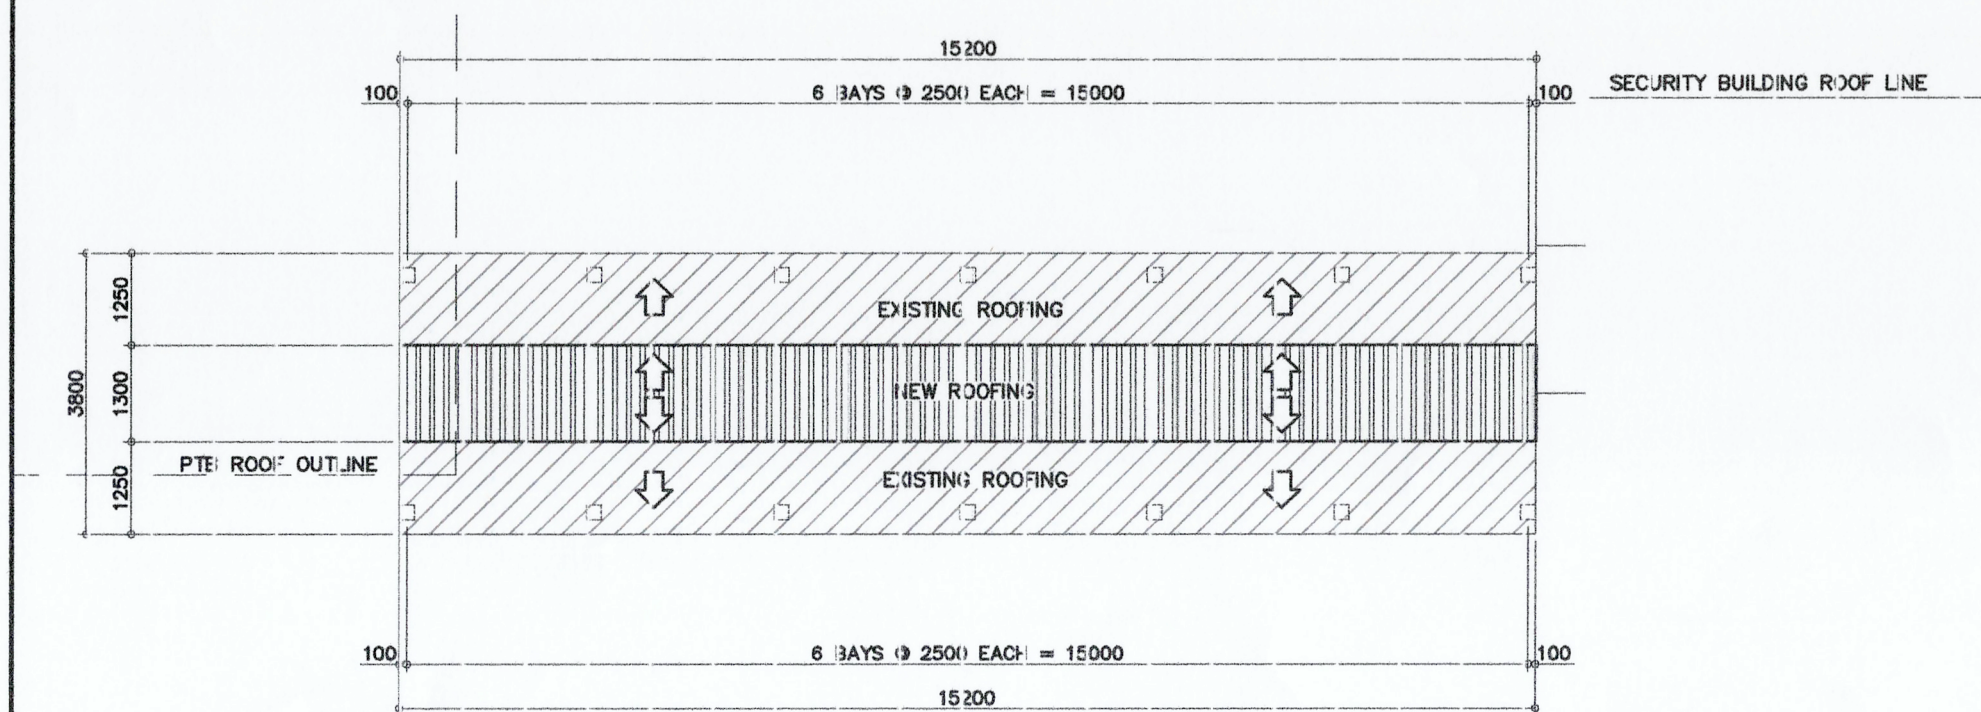




A2.2 REFLECTED CEILING PLAN (COVERED WALKWAY - 1)

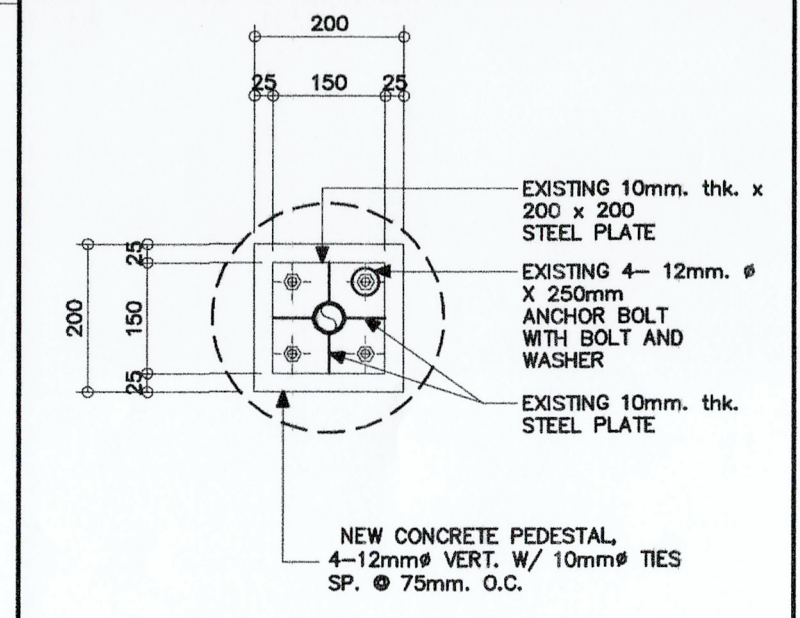

A2.4 NEW CONCRETE PEDESTAL - DETAIL


PHILIPPINE PORTS AUTHORITY PORT OF DAVAO	PREPARED BY: VICTOR A. JASPE ENGINEERING ASSISTANT-A	CHECKED AND REVIEWED BY: EDEL PETER L. DE LA ROSA SUPERVISING ENGINEER	RECOMMENDING APPROVAL BY: JARA SIMONE L. ALIA ACTING ESD MANAGER	APPROVED BY: ANALEE G. AGUILA PORT MANAGER	OWNER: ANALEE G. AGUILA PORT MANAGER	SHEET CONTENTS: PLAN (CW - 1), BLOW-UP PLAN (CW - 1), ROOF PLAN (CW - 1), NEW CONCRETE PEDESTAL - DETAIL	PROJECT TITLE: MAINTENANCE OF COVERED WALKWAY AT PASSENGER TERMINAL BUILDING - SASA PORT	LOCATION: SASA PORT, KM. 10 PORT AREA, DAVAO CITY	<table><tr><th colspan="2">REVISIONS</th></tr><tr><th>DATE</th><th>REMARKS</th></tr><tr><td> </td><td> </td></tr><tr><td> </td><td> </td></tr></table> ADDENDUM <table><tr><th>NO.</th><th>PROJECT</th><th>DATE</th><th>DRAWN</th></tr><tr><td> </td><td> </td><td> </td><td> </td></tr></table>	REVISIONS		DATE	REMARKS					NO.	PROJECT	DATE	DRAWN					<table><tr><td>CADD BY: KJR</td><td>DATE DRAWN: 1/6/25</td><td>DATE UPDATED: MM/DD/YY</td></tr></table>	CADD BY: KJR	DATE DRAWN: 1/6/25	DATE UPDATED: MM/DD/YY	SHEET NO. OF A23
	REVISIONS																													
	DATE	REMARKS																												
NO.	PROJECT	DATE	DRAWN																											
CADD BY: KJR	DATE DRAWN: 1/6/25	DATE UPDATED: MM/DD/YY																												

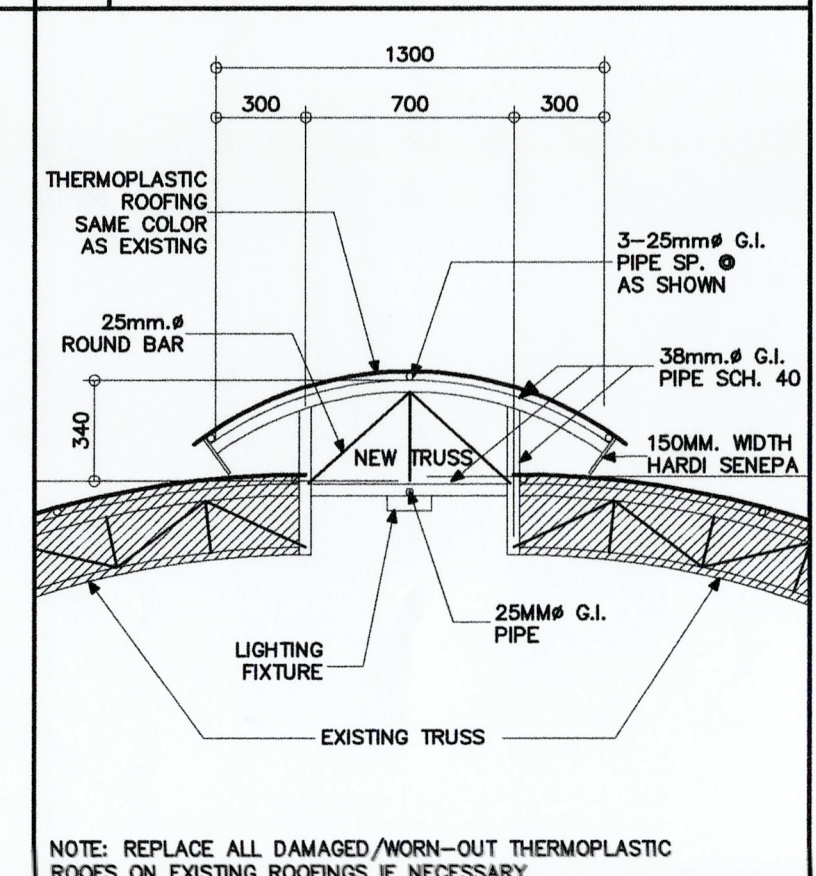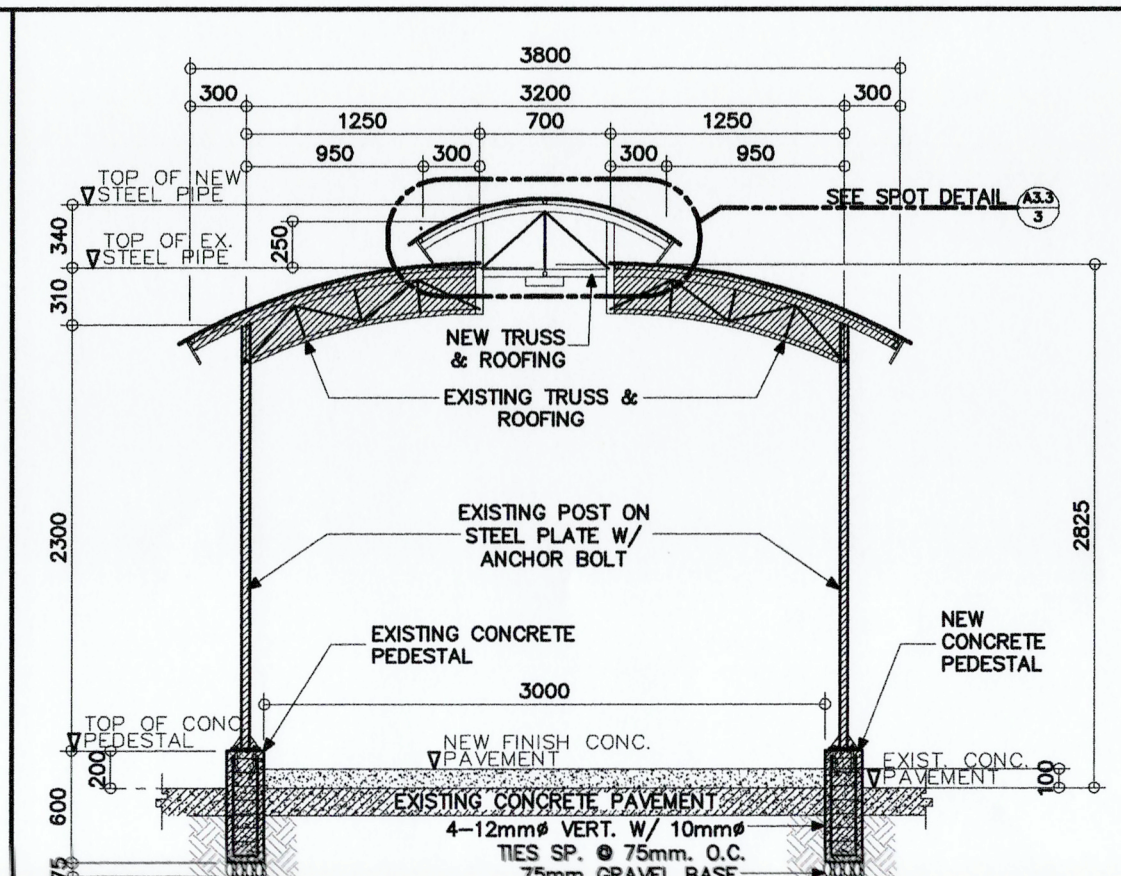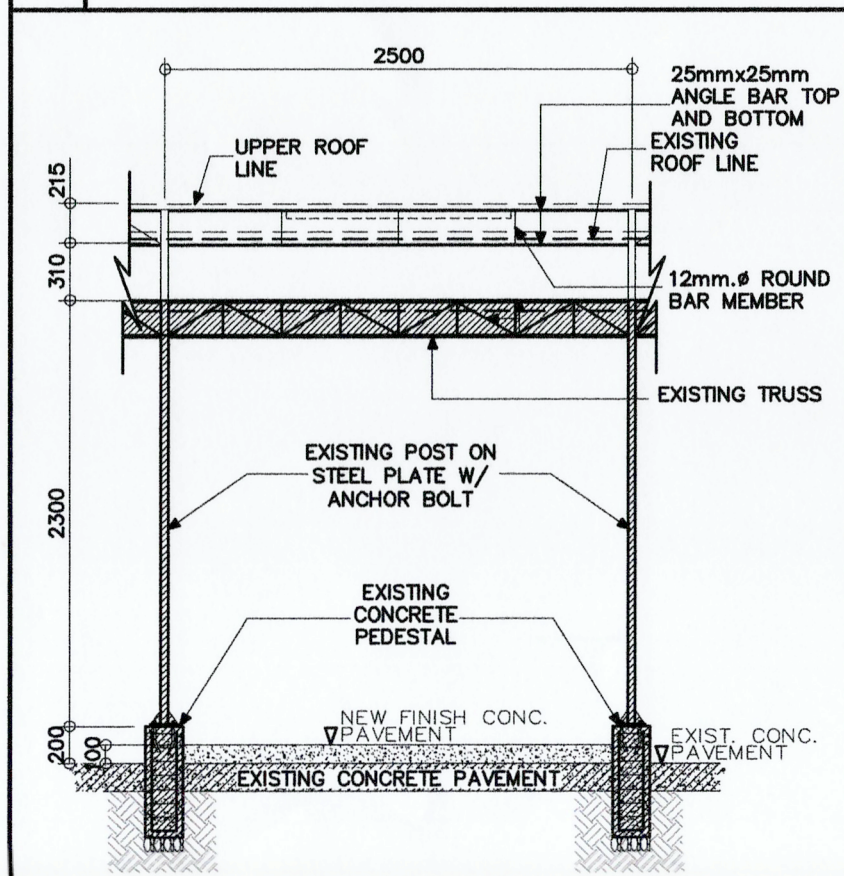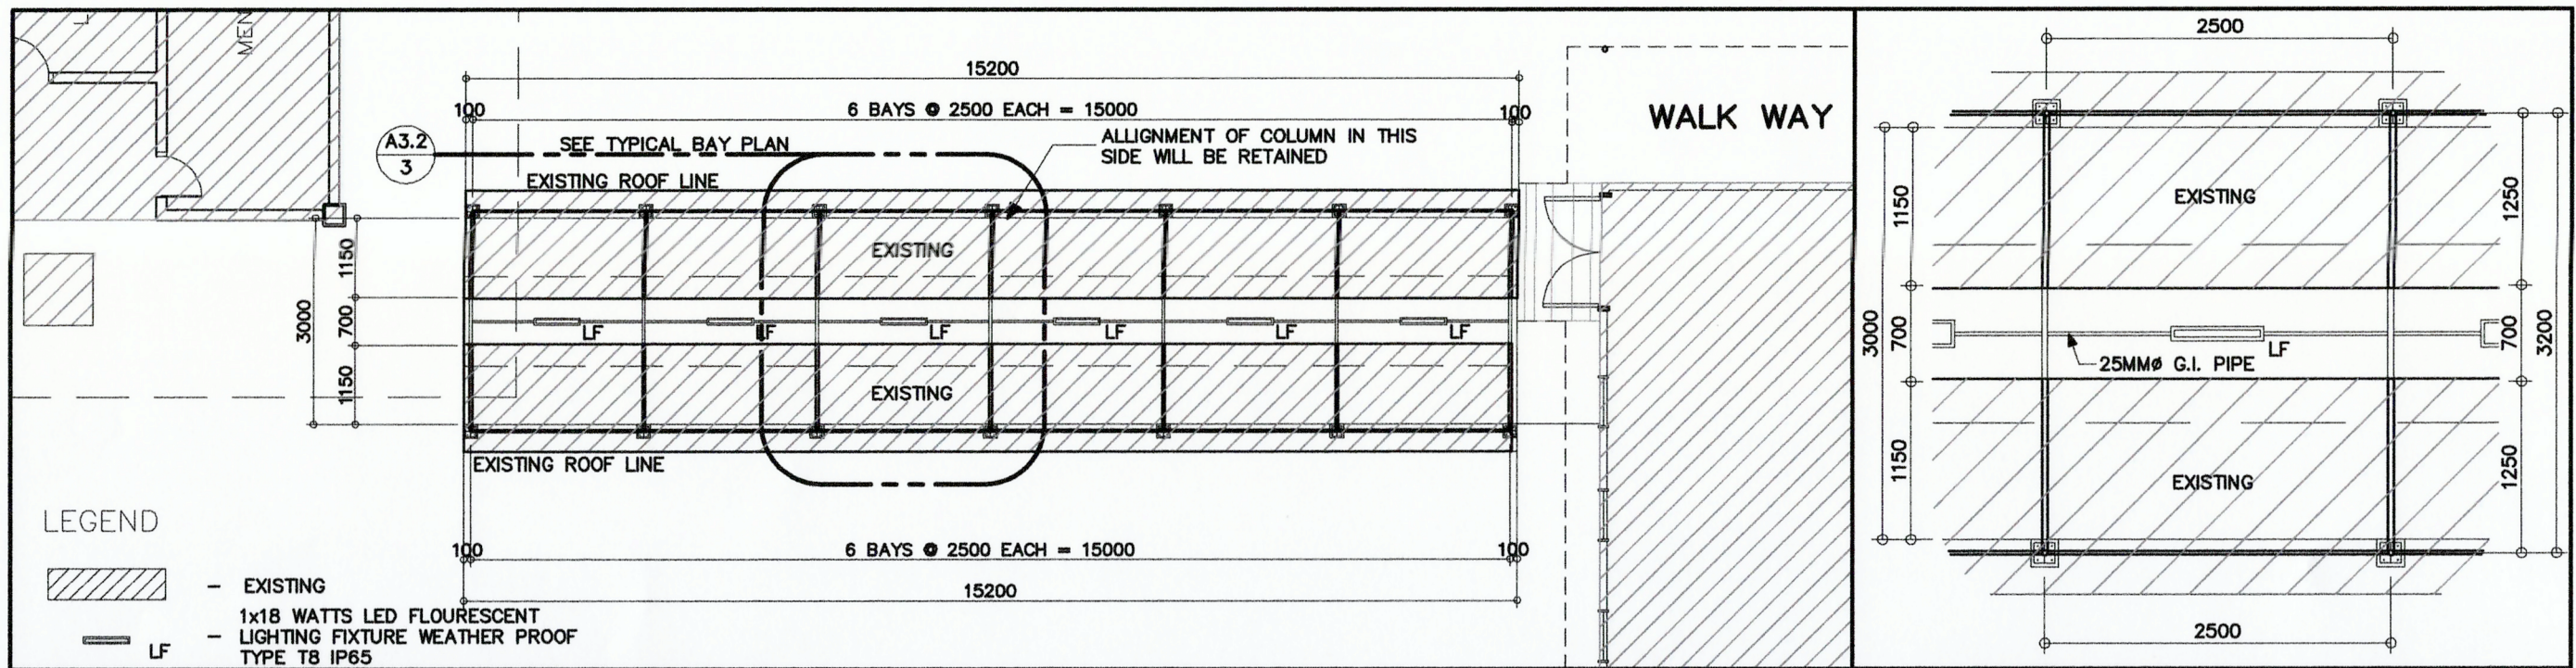

  
 PHILIPPINE PORTS AUTHORITY P.O. DAVAO	PREPARED BY:	CHECKED AND REVIEWED BY:	RECOMMENDING APPROVAL BY:	APPROVED BY:	OWNER:	PROJECT TITLE:	REVISIONS		SHEET NO.	OF	
	 VICTOR A. JASPE ENGINEERING ASSISTANT-A	 EDELPETER L. DE LA ROSA SUPERVISING ENGINEER	 LARA SIMONE L. ABA ACTING ESD MANAGER	 ANALEE G. AGUILA PORT MANAGER	ANALEE G. AGUILA PORT MANAGER	MAINTENANCE OF COVERED WALKWAY AT PASSENGER TERMINAL BUILDING - SASA PORT	LOCATION: SASA PORT, KM. 10 PORT AREA, DAVAO CITY	DATE	REMARKS	A3	3
SHEET CONTENTS:							ADDENDUM				
REFLECTED CEILING PLAN (CW - 1), BLOW-UP PLAN (CW - 1), SECTION A-A (CW - 1), SECTION B-B (CW - 1), SPOT DETAIL							NO.		CADD BY: KJR		
							PROJECT		DATE DRAWN: 1/6/25		
							DATE		DATE UPDATED: MM/DD/YY		
							DRAWN				

LEGEND

LF — 1x18 WATTS LED FLOURESCENT
LIGHTING FIXTURE WEATHER PROOF
TYPE T8 IP65

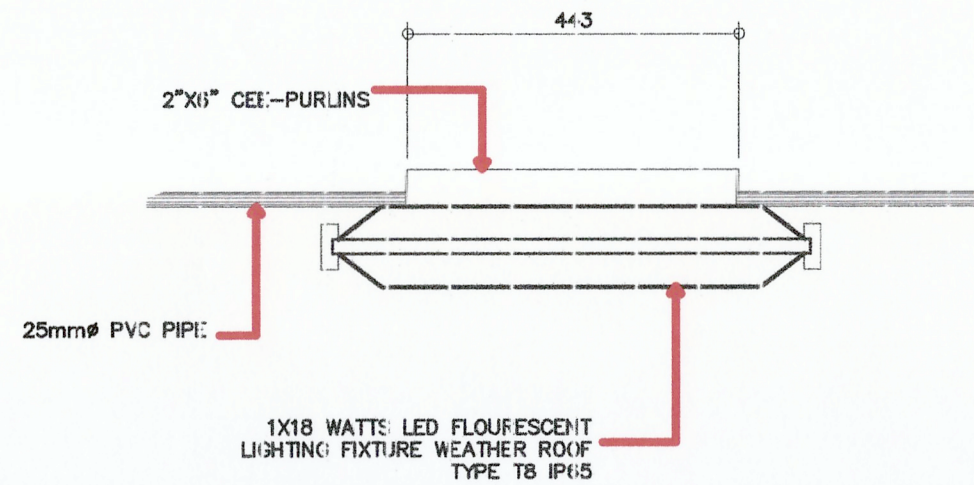

E1.2 LIGHT FIXTURE ATTACHMENT DETAIL

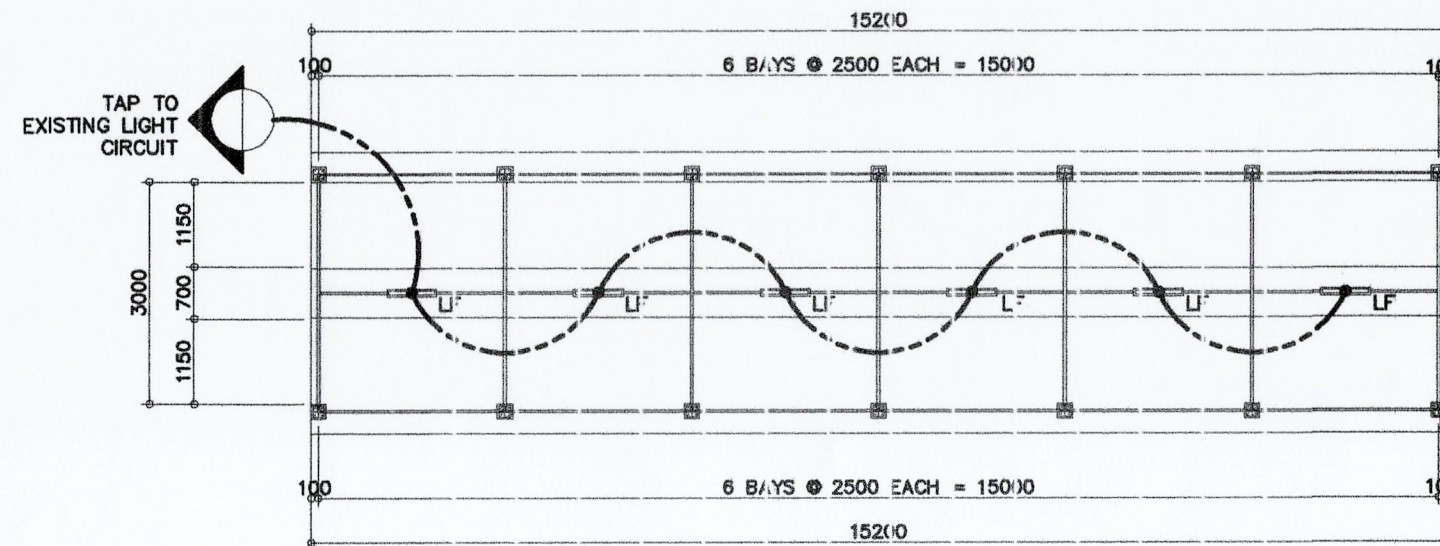

E1.2 LIGHTING LAYOUT (COVERED WALKWAY - 1)

PHILIPPINE PORTS AUTHORITY PSA DAVAO	PREPARED BY: VICTOR A. JASPE ENGINEERING ASSISTANT-A	CHECKED AND REVIEWED BY: EDEL PETER L. DE LA ROSA SUPERVISING ENGINEER	RECOMMENDING / APPROVAL BY: LARA SMONE L. ABA ACTING ESD MANAGER	APPROVED BY: ANALEE G. AGUILA PORT MANAGER	OWNER: ANALEE G. AGUILA PORT MANAGER	PROJECT TITLE: MAINTENANCE OF COVERED WALKWAY AT PASSENGER TERMINAL BUILDING - SASA PORT	REVISIONS DATE REMARKS	SHEET NO. OF E1 1
						LOCATION: SASA PORT, KIL 10 PORT AREA, DAVAO CITY	NO. -- PROJECT -- DATE -- DRAWN --	

DRAWING AND SPECIFICATION DULY SIGNED, STAMPED OR SEALED AS INSTRUMENTS OF SERVICES ARE THE PROPERTY OF THE ARCHITECT, WHETHER THE OBJECTS FOR WHICH THEY ARE MADE ARE EXECUTED OR NOT. IT SHALL BE UNLAWFUL FOR ANY PERSON WITHOUT THE WRITTEN CONSENT OF THE ARCHITECT OF THE SAID DOCUMENTS TO DUPLICATE OR TO MAKE COPIES OF THE SAID DOCUMENTS FOR USE IN REPETITION OF AND FOR PROJECTS OR BUILDINGS WHETHER PARTLY OR WHOLELY EXECUTED. R.A.545 SECTION 25(4).