



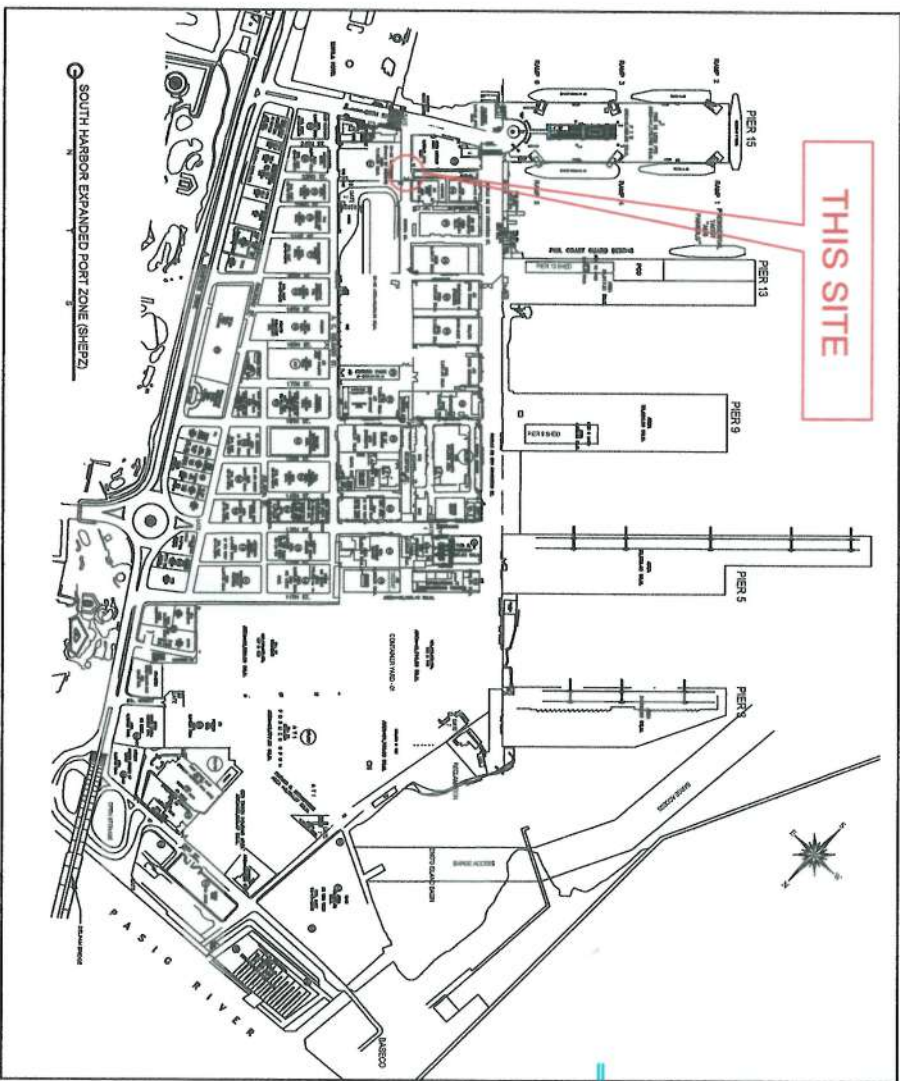


VICINITY MAP

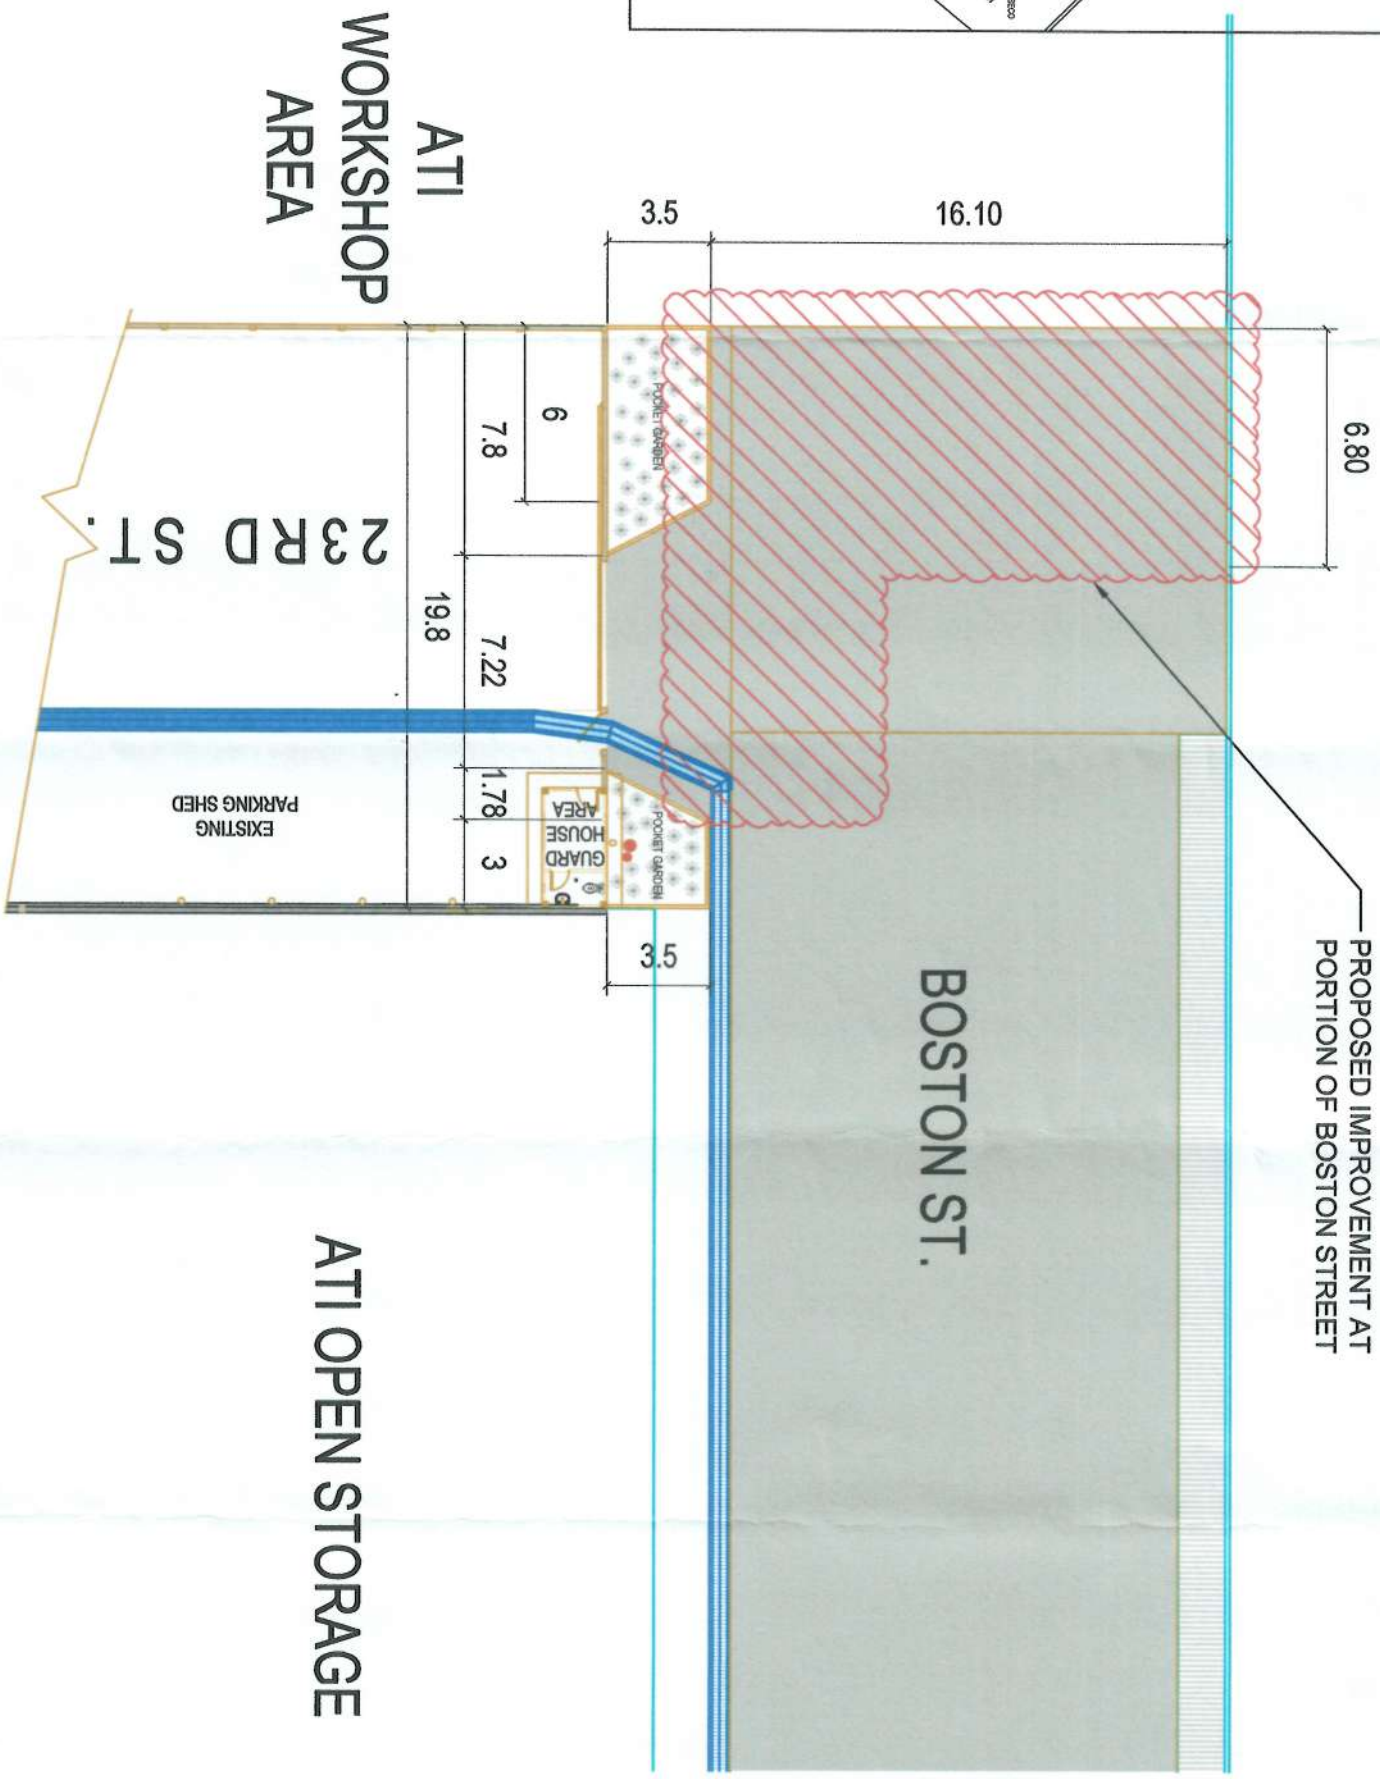


1 LOCATION PLAN
S2/S2 SCALE: NTS

PROJECT TITLE: Maintenance of existing pavement at a portion of Boston Street, South Harbor, Port Area, Manila			
PREPARED BY:  LEO H. JURIAL Engineer II		REVIEWED & CHECKED BY:  JAMES B. GALLETO Principal Engineer A	
RECOMMENDED BY:  ARNOLD B. MUNGAS Division Manager/Resid		APPROVED BY:  CATHERINE R. ESTO Port Manager, PMO NCR-South	
SHEET NO.			S1 S4



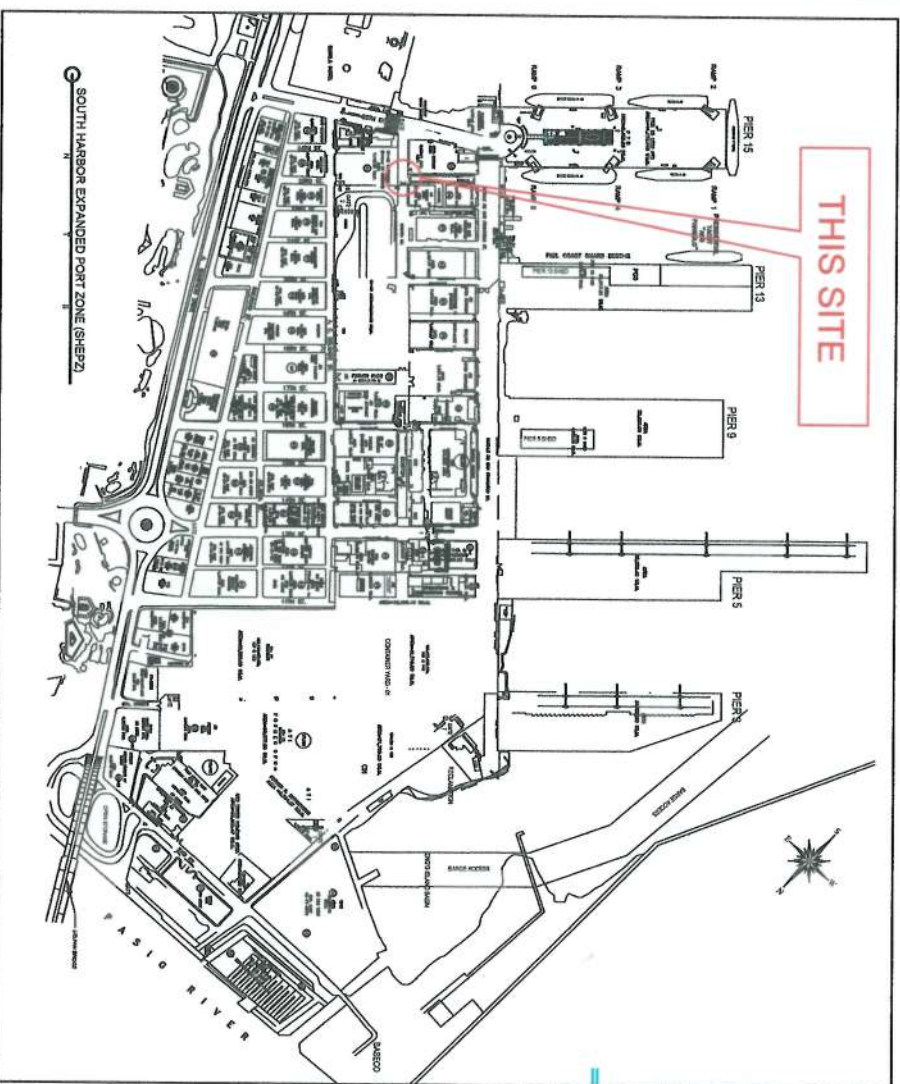

VICINITY MAP

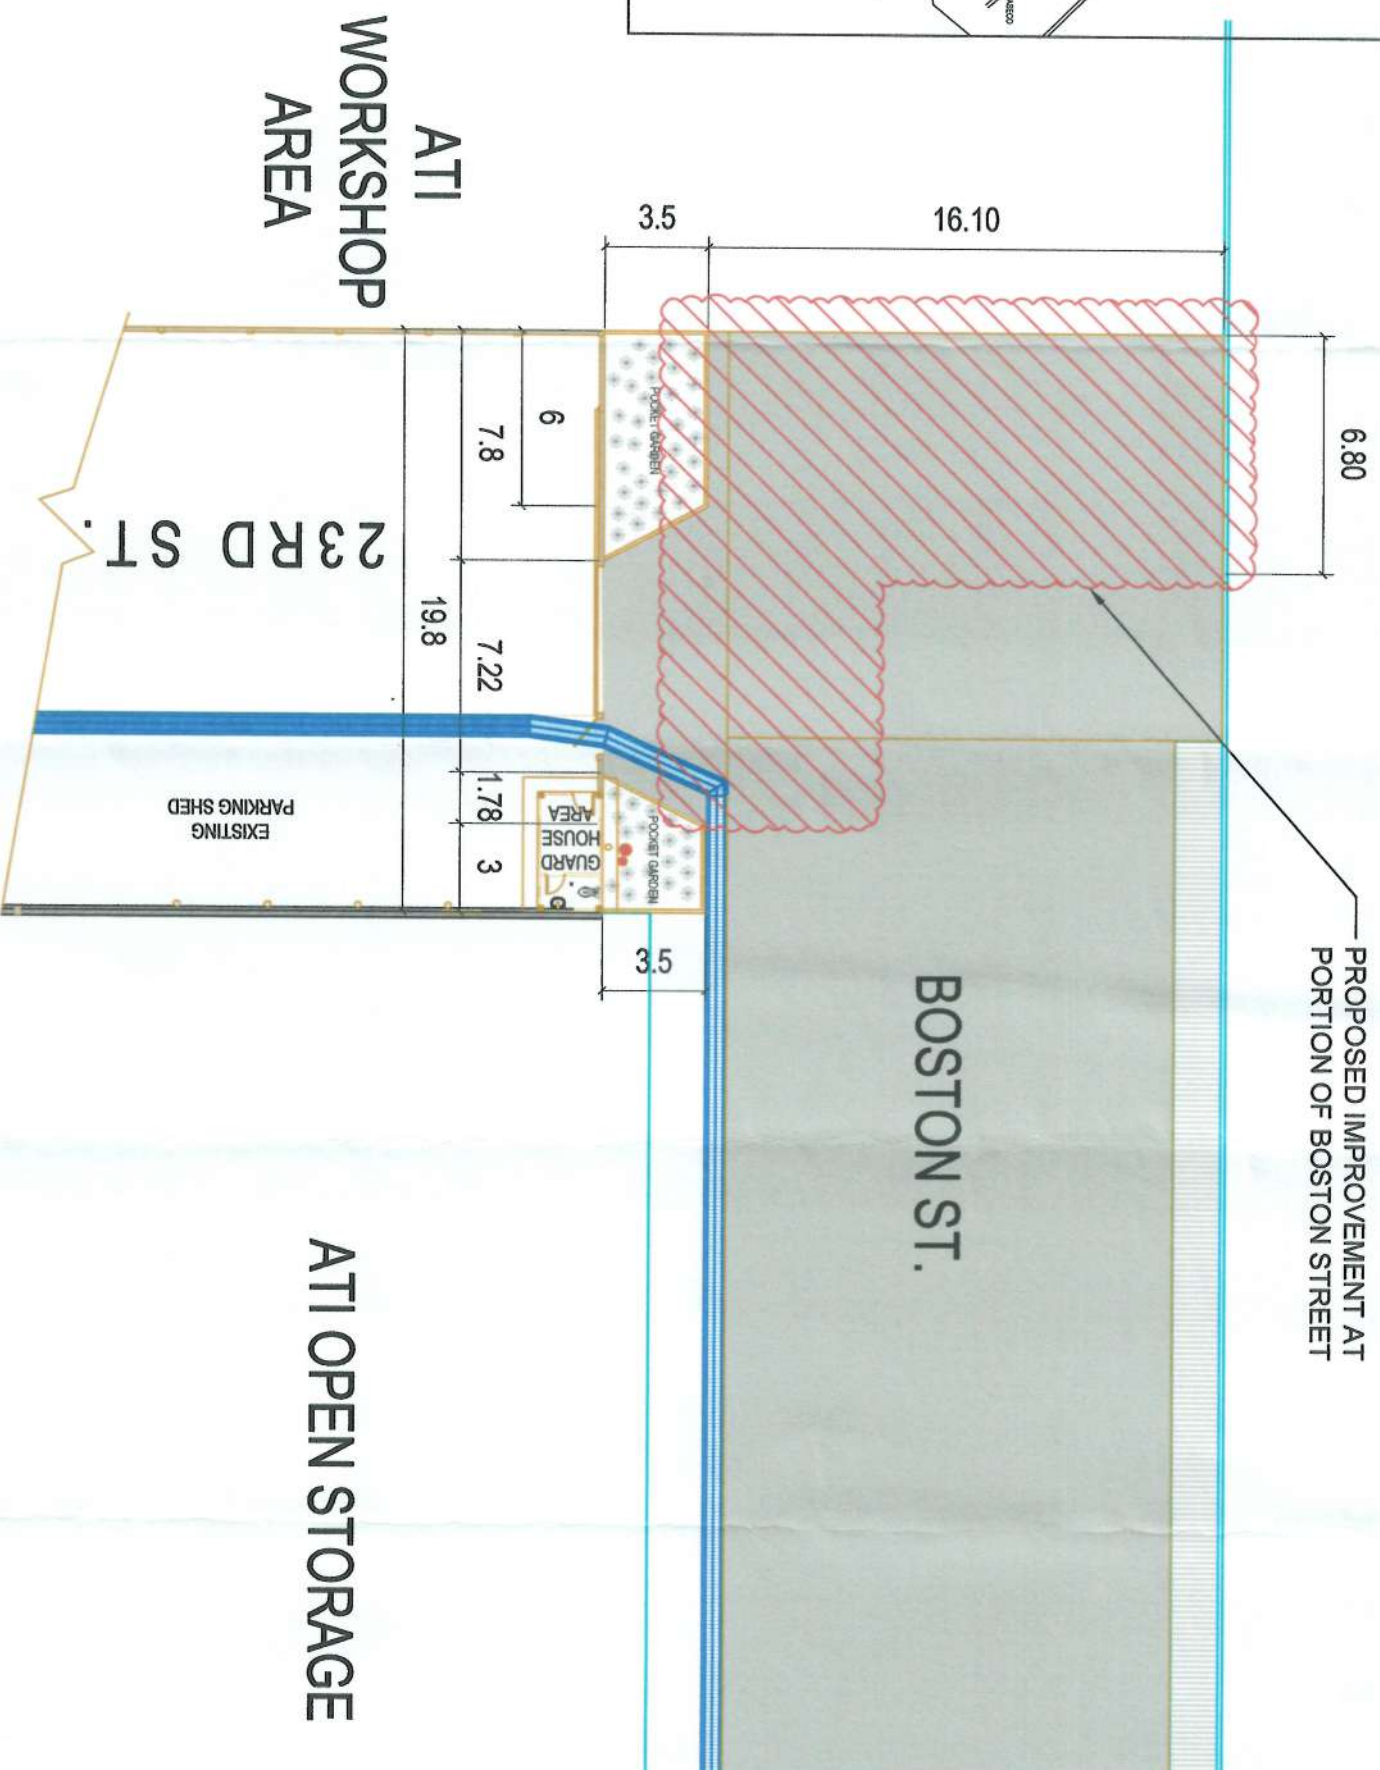

1 LOCATION PLAN
S2 | S2 SCALE: NTS

PROJECT TITLE: Maintenance of existing pavement at a portion of Boston Street, South Harbor, Port Area, Manila

PREPARED BY:

LEO H. JURIAL
Engineer II

REVIEWED & CHECKED BY:

JAME B. GALLETO
Principal Engineer A

RECOMMENDED BY:

ARNOLD B. VILLEGAS
Division Manager/ROAD

APPROVED BY:

CATHERINE R. ESTO
Port Manager, PMO NOR-South

PHILIPPINE
PORTS
AUTHORITY




SHEET NO.
S1

S4


LEGEND:

- EXISTING ROADWAY PAVEMENT
- PROPOSED ADDITIONAL ELEVATION OF PAVEMENT
- EXISTING LATERAL DRAIN
- PROPOSED PIPE DRAIN W/ REINFORCED CONCRETE COVER
- PROPOSED LATERAL DRAIN
- CONCRETE CUTTING

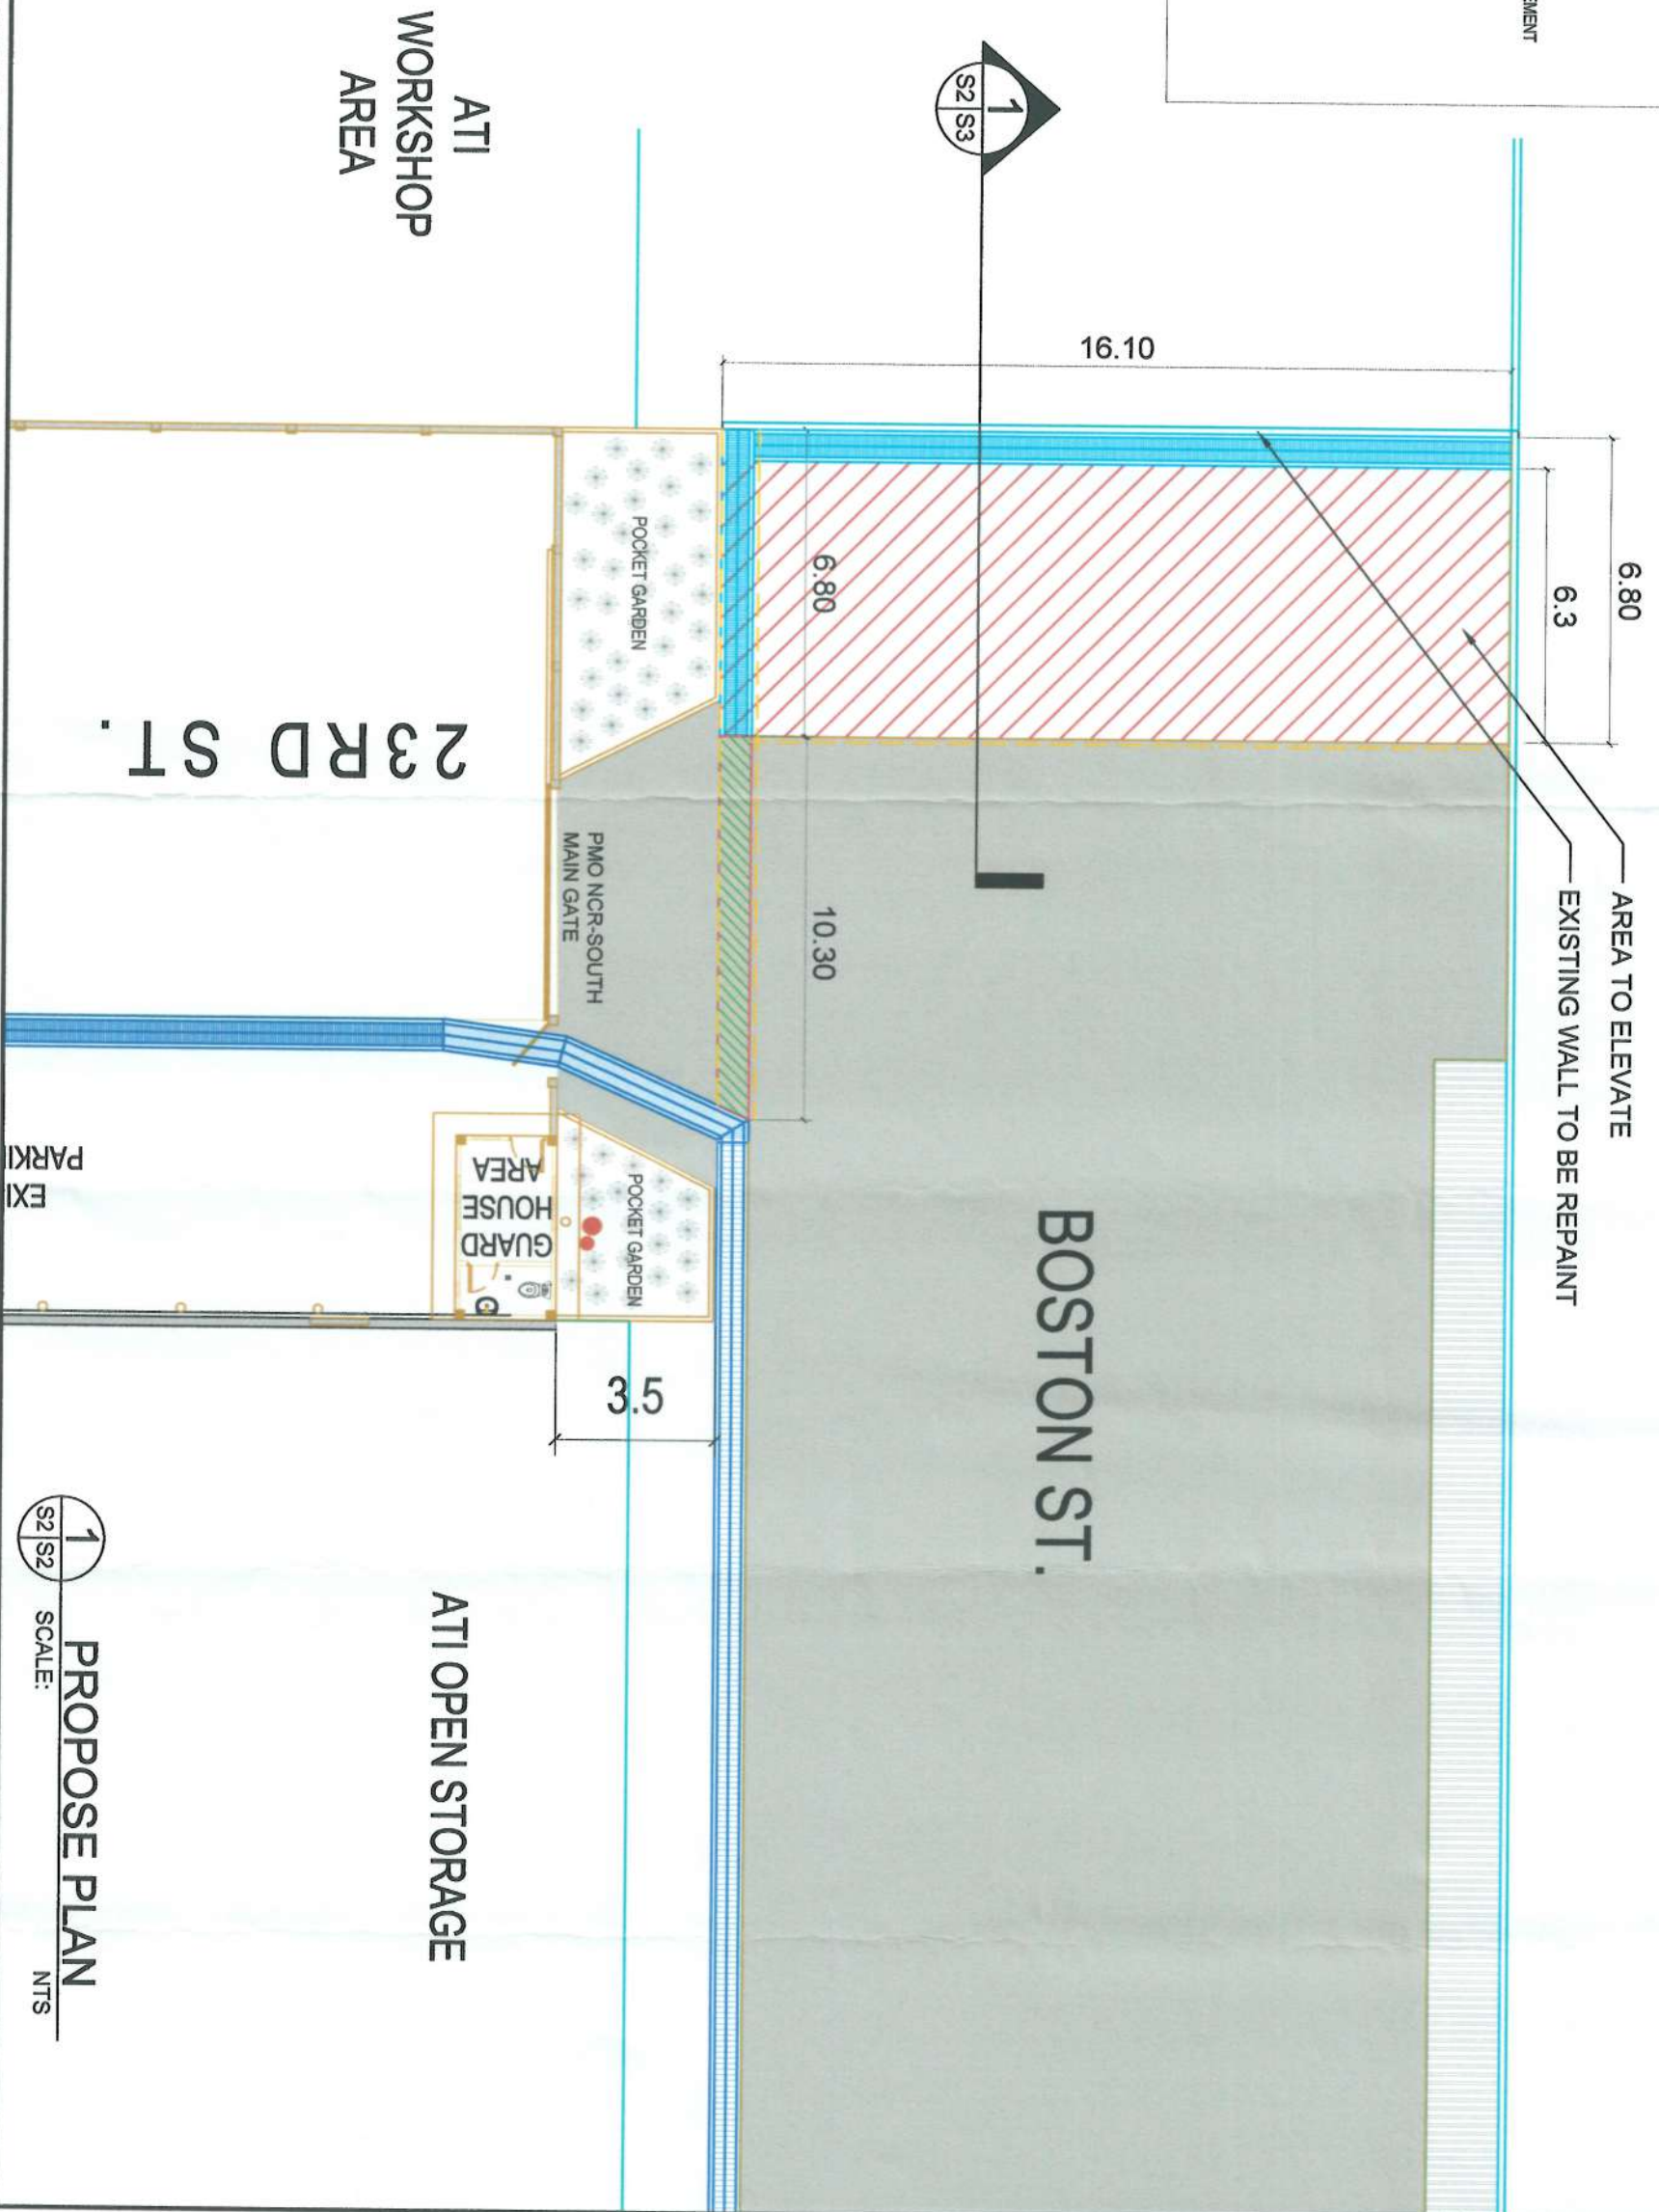


1
S2 S2
SCALE: NTS
PROPOSE PLAN

PHILIPPINE PORTS AUTHORITY		PROJECT TITLE: Maintenance of existing pavement at a portion of Boston Street, South Harbor, Port Area, Manila		RECOMMENDED BY: JANE E. GALLETTO, Division Manager, PMO NCR-South		APPROVED BY: CARMELINE R. ESTO, Port Manager, PMO NCR-South		SHEET NO. S2 / S4	
PREPARED BY: LEO H. JURIAL, Engineer II		REVIEWED & CHECKED BY: JANE E. GALLETTO, Principal Engineer A		RECOMMENDED BY: JANE E. GALLETTO, Division Manager, PMO NCR-South		APPROVED BY: CARMELINE R. ESTO, Port Manager, PMO NCR-South		SHEET NO. S2 / S4	

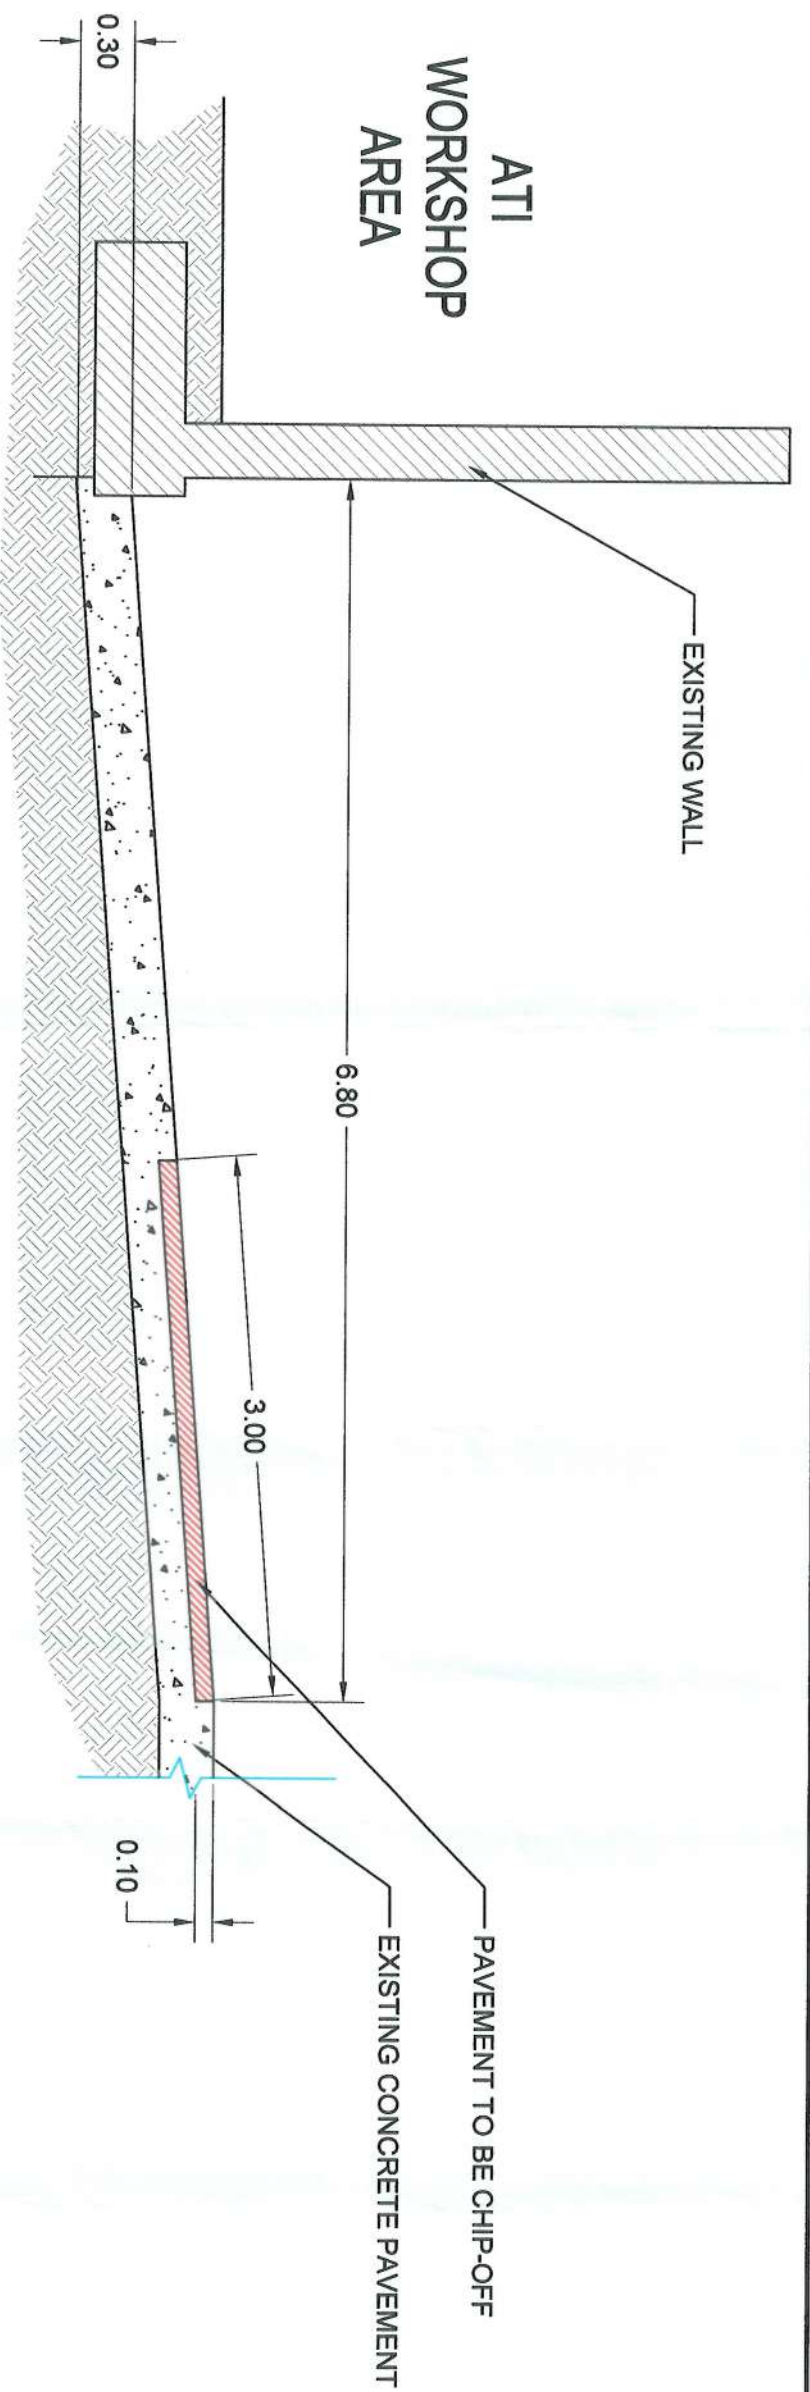

1 SECTION
SCALE: NTS

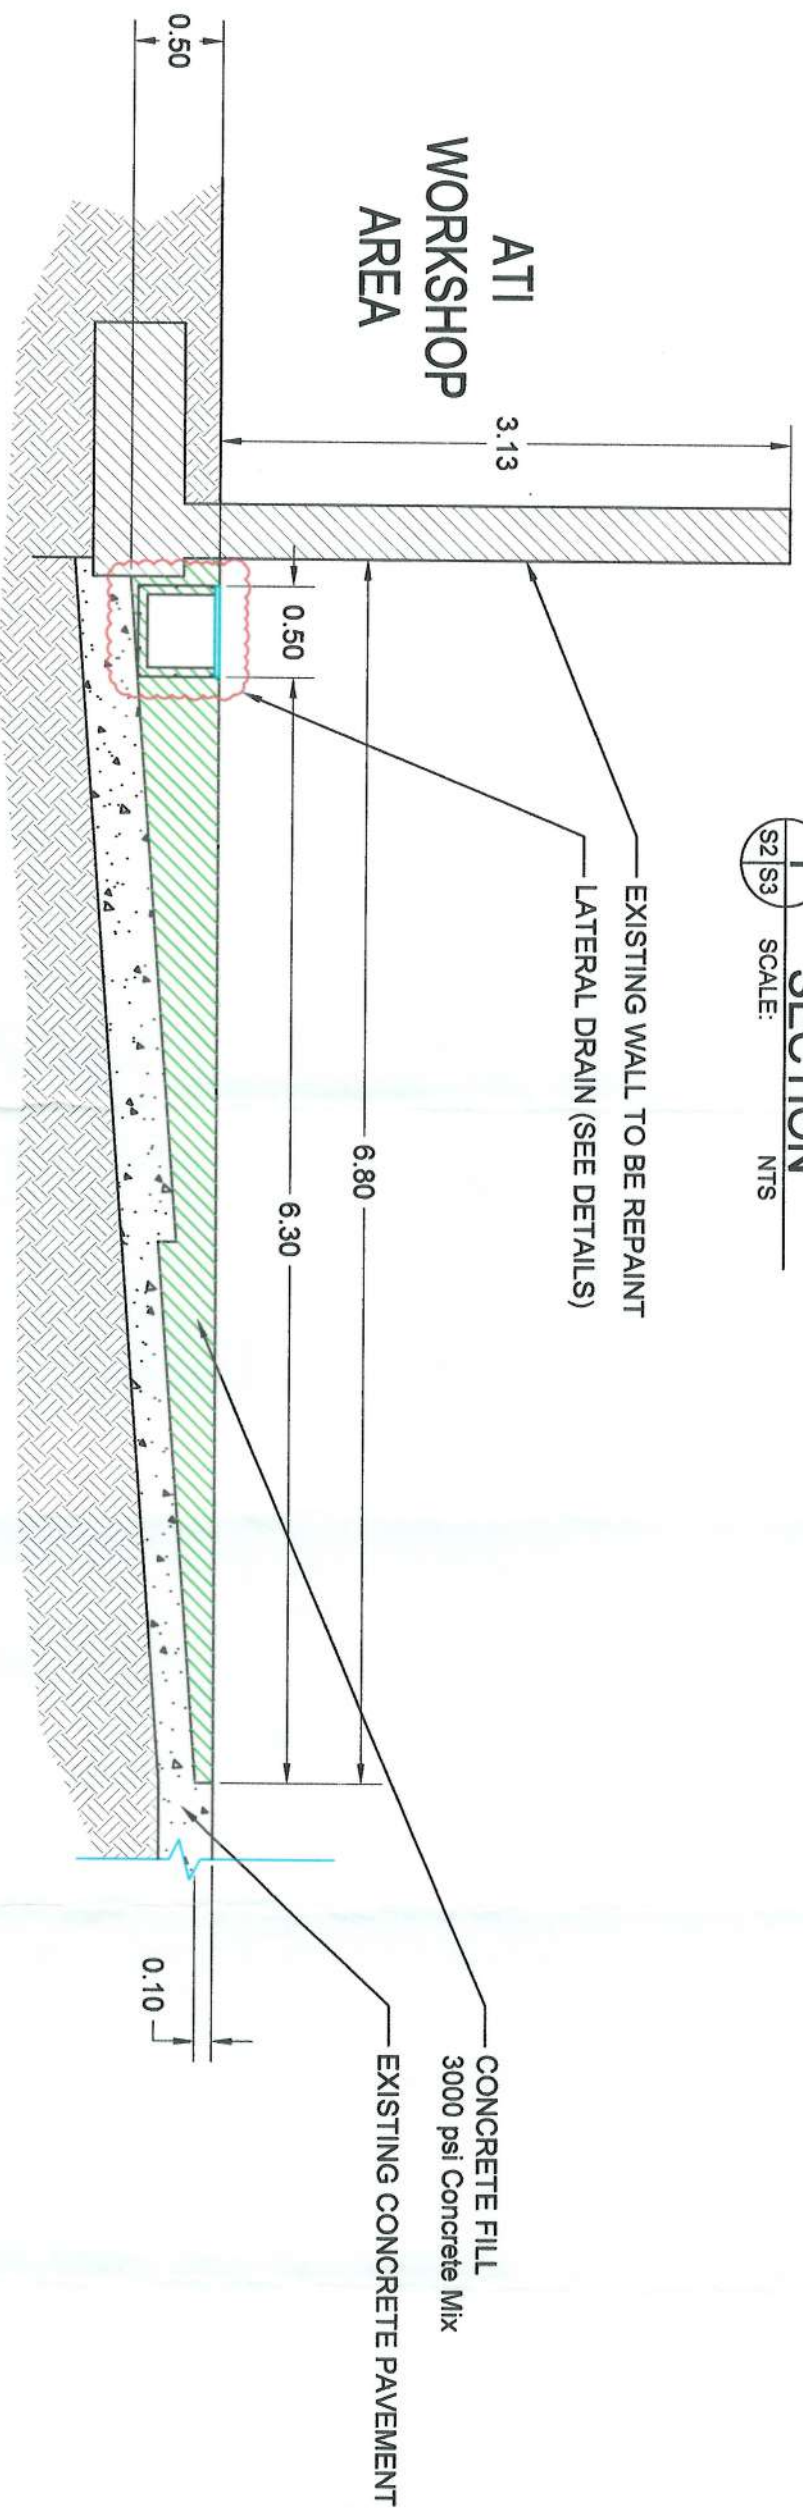

2 SECTION
SCALE: NTS

PROJECT TITLE: Maintenance of existing pavement at a portion of Boston Street, South Harbor, Port Area, Manila

PREPARED BY: LEO H. JURIAL, Engineer II

REVIEWED & CHECKED BY: JANNIE GALLETO, Principal Engineer A

RECOMMENDED BY: ARNOLD B. MEGAS, Division Manager, R&MD


APPROVED BY: CATHERINE R. ESTO, Port Manager, PMO NCR-South

PHILIPPINE
PORTS
AUTHORITY




SHEET NO.
S3


S4

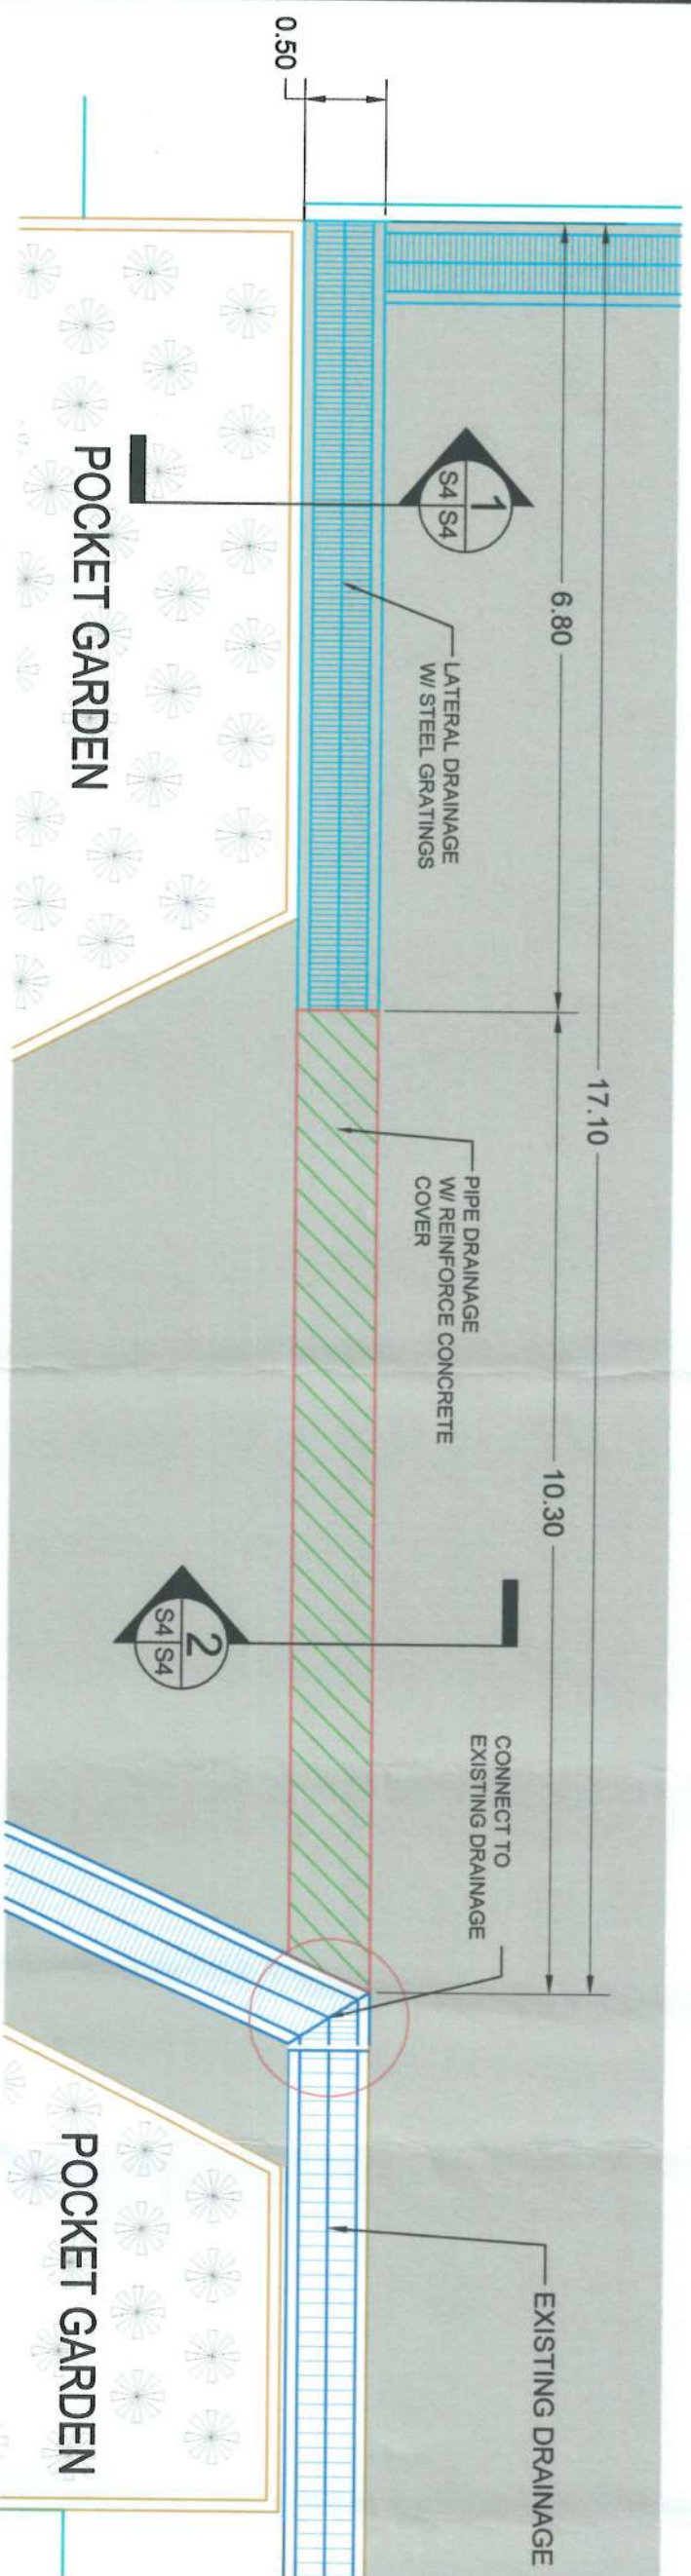


1 DRAINAGE PLAN
SCALE: NTS

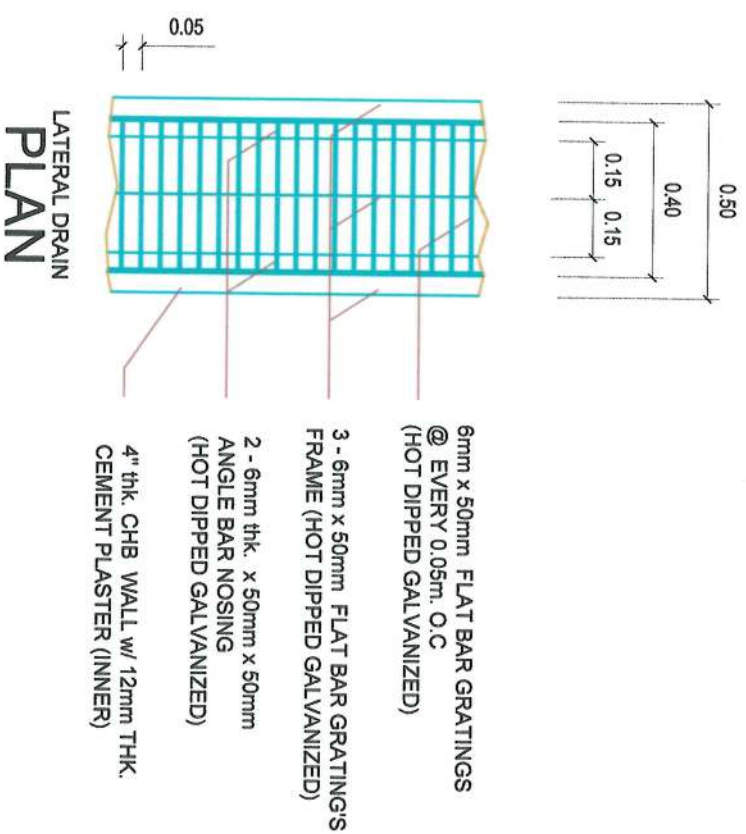

LATERAL DRAIN
SECTION AT "1"

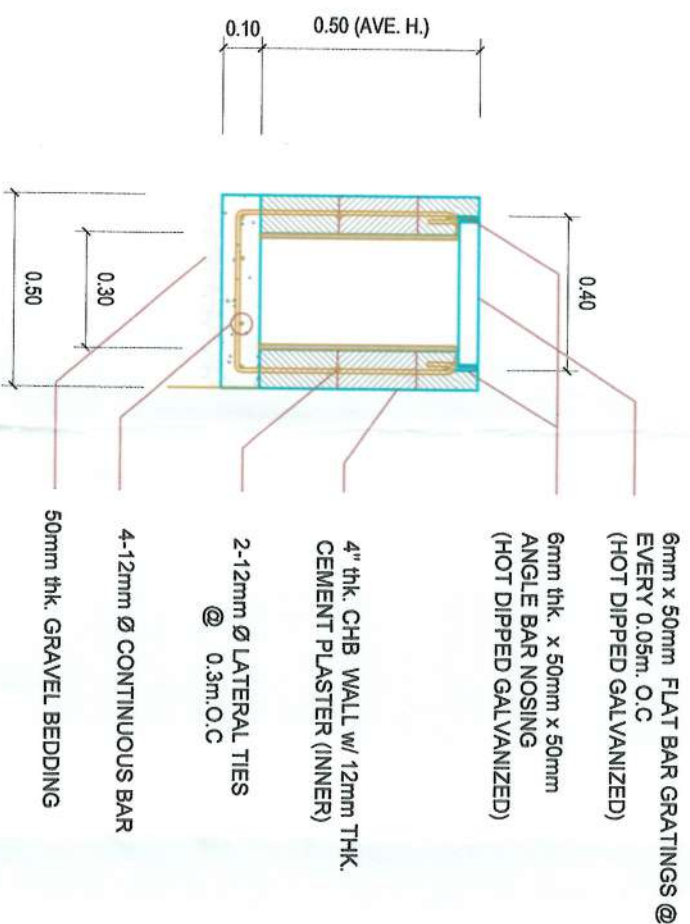

PIPE DRAINAGE SYSTEM
SECTION AT "2"

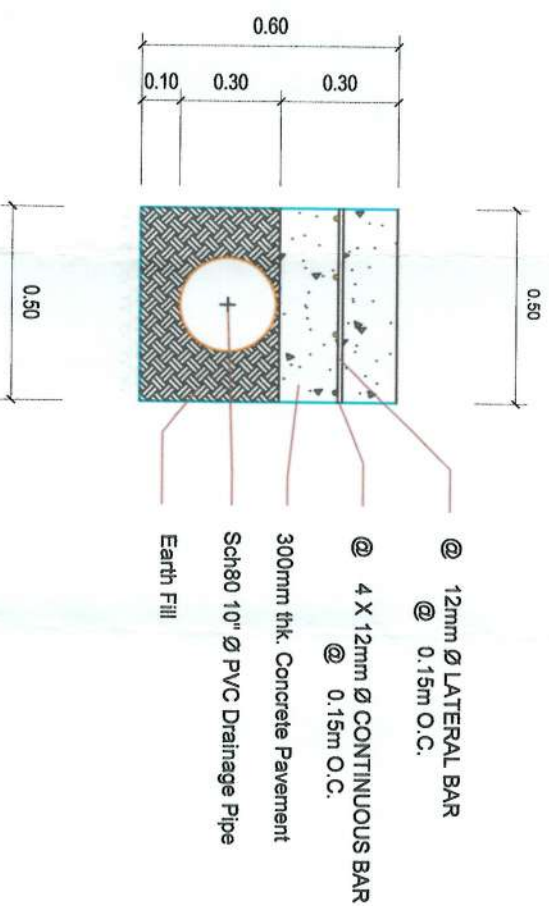

PROJECT TITLE: Maintenance of existing pavement at a portion of Boston Street, South Harbor, Port Area, Manila

PREPARED BY: LEO H. JURAL
Engineer II

REVIEWED & CHECKED BY: JANE E. GALLETO
Principal Engineer A

RECOMMENDED BY: ARNOLD E. NUTEGAS
Division Manager, REMD

APPROVED BY: CATHERINE R. ESTO
Port Manager, PMO NCR-South

SHEET NO.
S4