



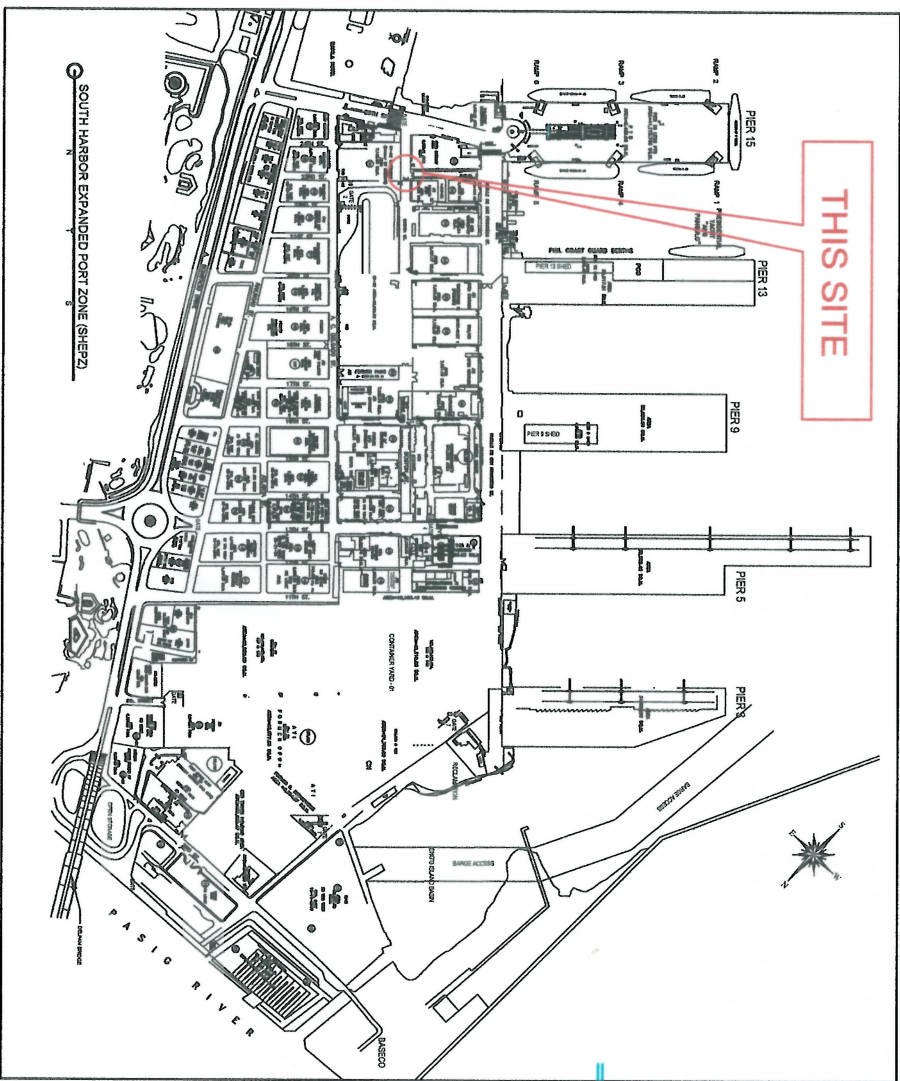


VICINITY MAP

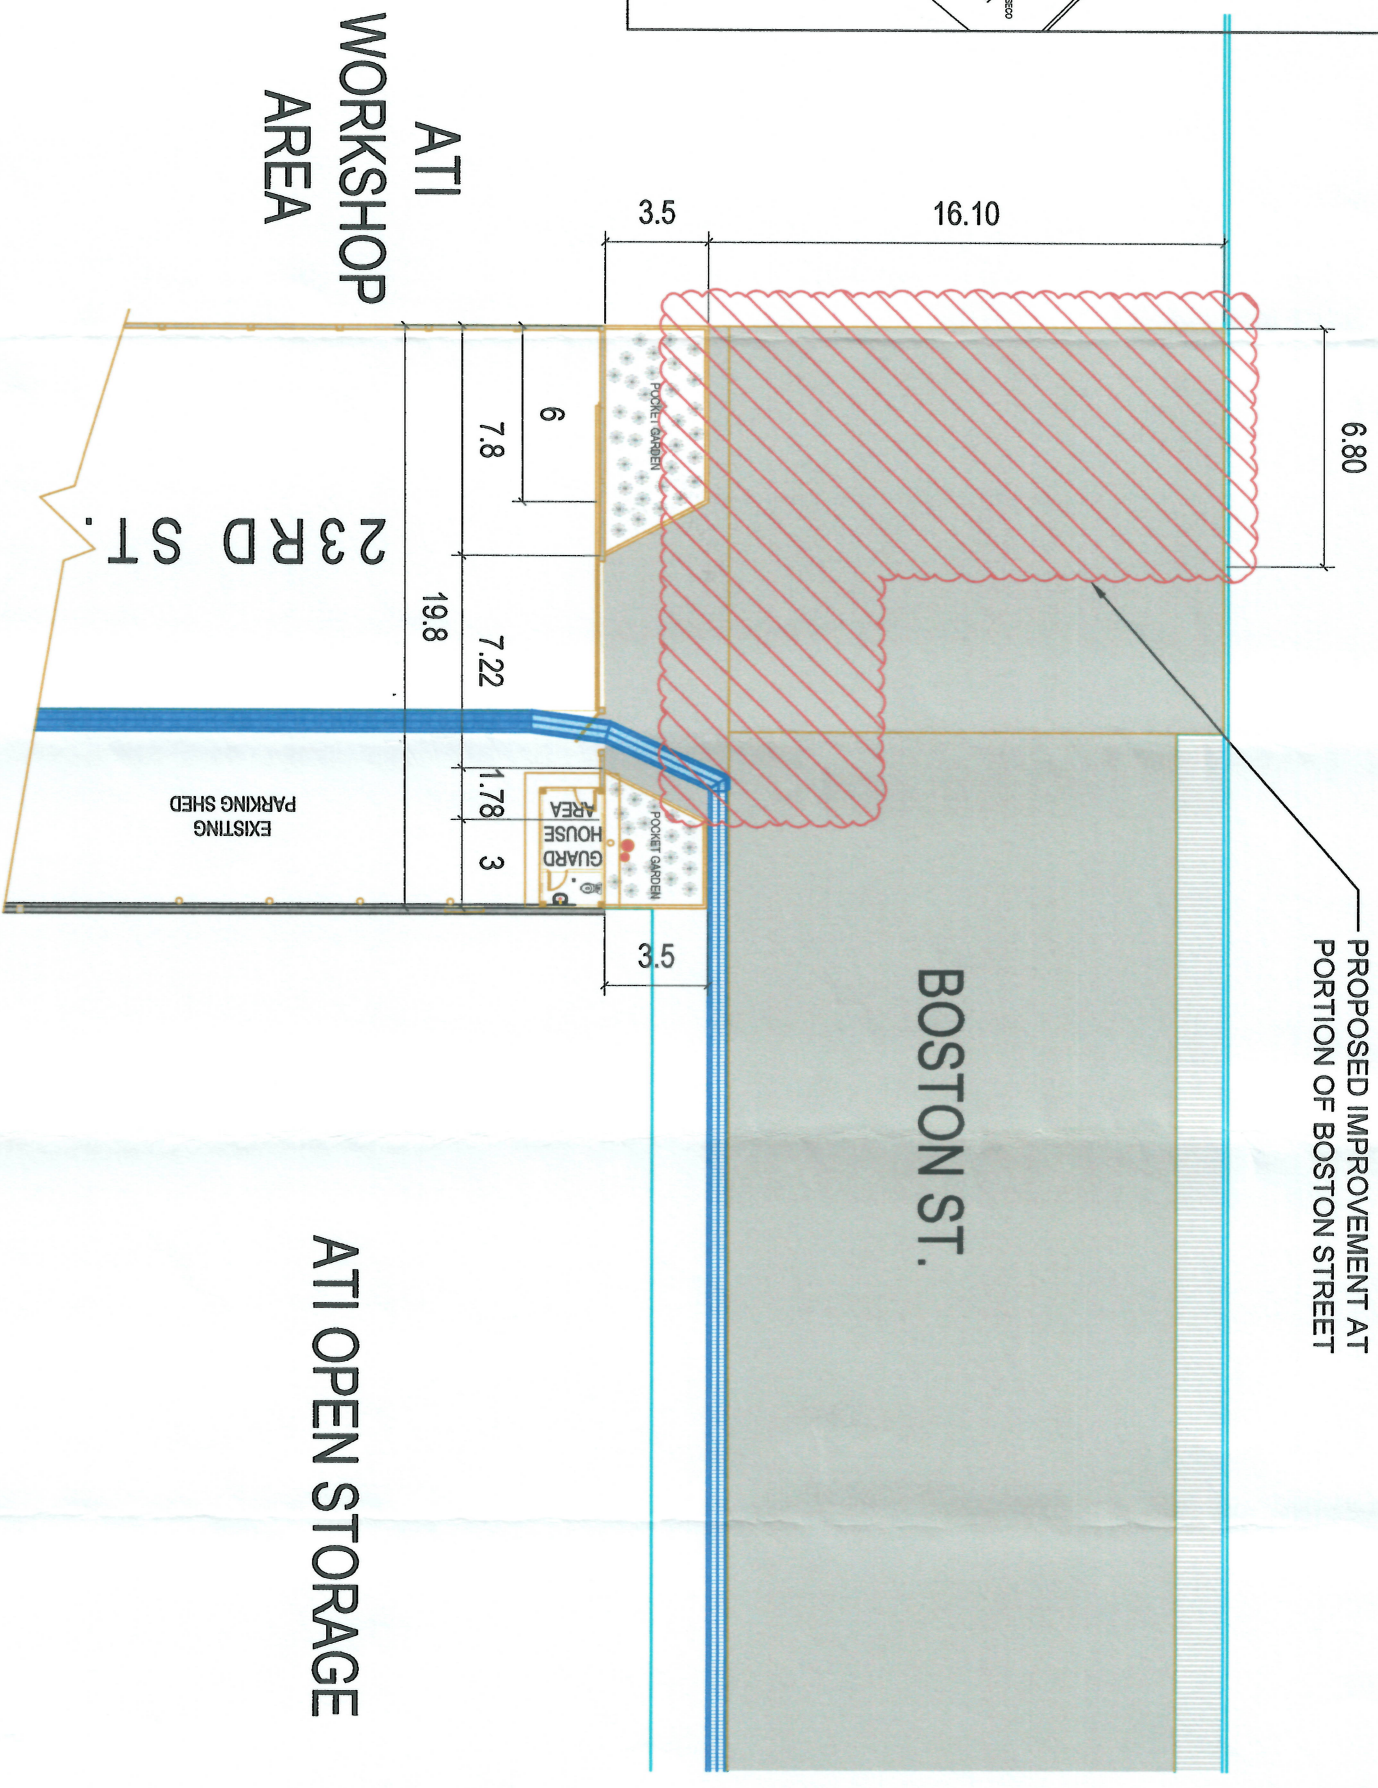


1 LOCATION PLAN
S2|S2 SCALE: NTS

				
PHILIPPINE PORTS AUTHORITY				
PROJECT TITLE: Maintenance of existing pavement at a portion of Boston Street, South Harbor, Port Area, Manila				
PREPARED BY:	REVIEWED & CHECKED BY:	RECOMMENDED BY:	APPROVED BY:	SHEET NO.
 LEO H. JURIAL Engineer II	 JAMES B. GALLEGO Principal Engineer A	 ARNOLD B. MUNGAS Division Manager/REMD	 CATHERINE R. ESTO Port Manager, PMO NCR-South	S1 S4

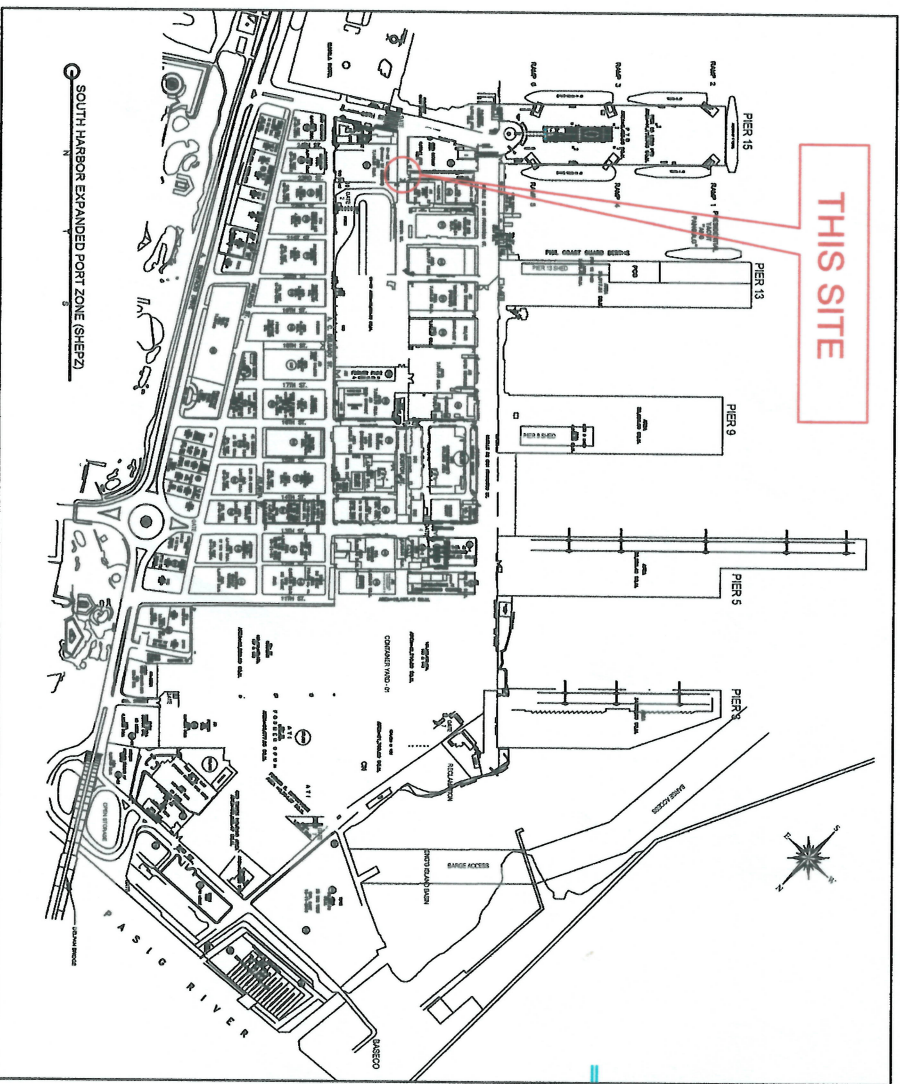

VICINITY MAP

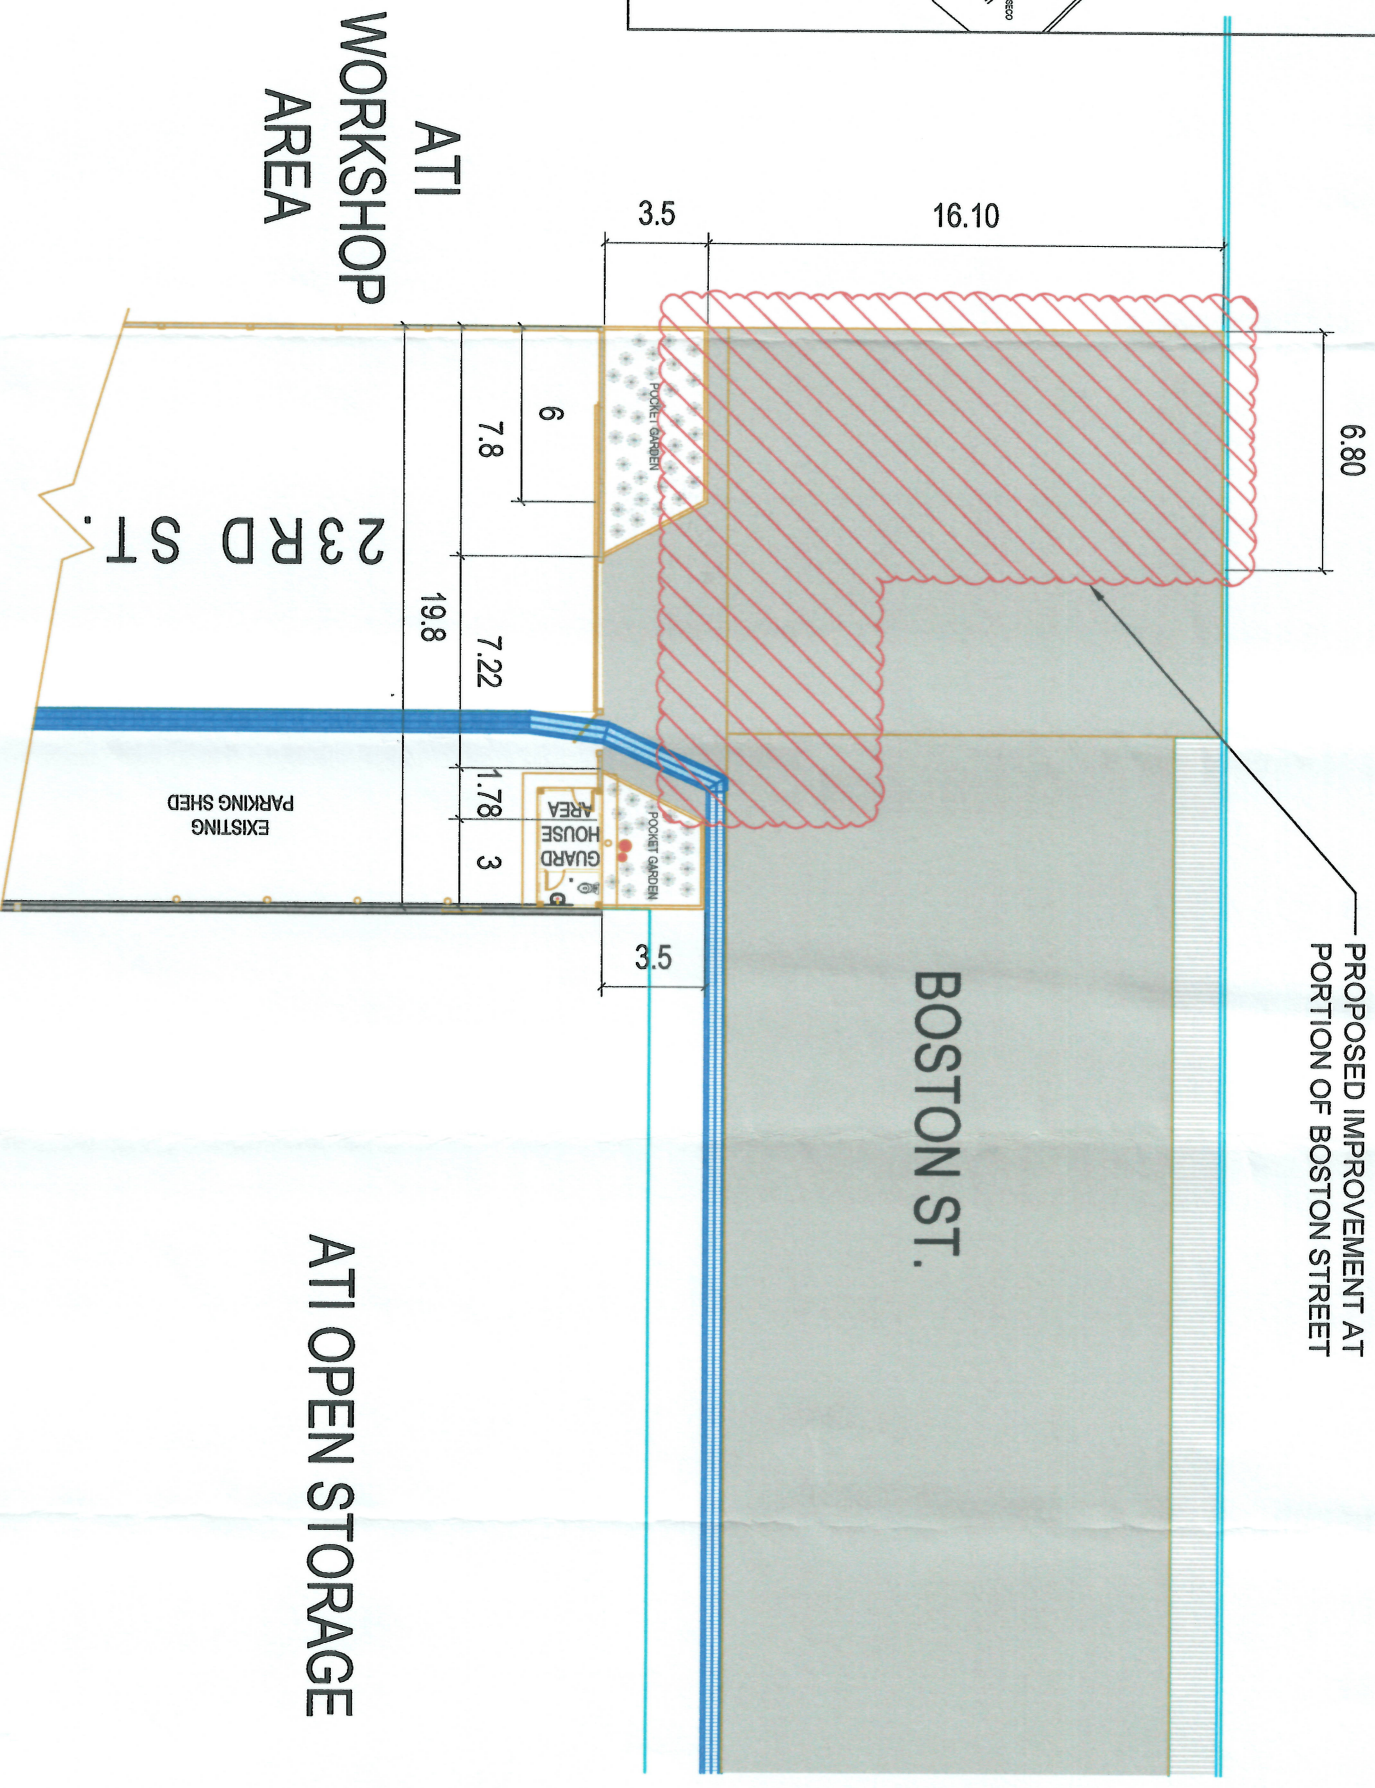

1 LOCATION PLAN
SCALE: 1:2000
NTS

PROJECT TITLE: Maintenance of existing pavement at a portion of Boston Street, South Harbor, Port Area, Manila

PREPARED BY:

LEO H. JURIAL
Engineer II

REVIEWED & CHECKED BY:

JANE E. GALLETO
Principal Engineer A

RECOMMENDED BY:

ARNOLD B. VILLEGAS
Division Manager/ROAD

APPROVED BY:

CATHERINE R. ESTO
Port Manager, PMO NOR-South

SHEET NO.


S1

S4




LEGEND:


- EXISTING ROADWAY PAVEMENT
- PROPOSED ADDITIONAL ELEVATION OF PAVEMENT
- EXISTING LATERAL DRAIN
- PROPOSED PIPE DRAIN W/ REINFORCED CONCRETE COVER
- PROPOSED LATERAL DRAIN
- CONCRETE CUTTING

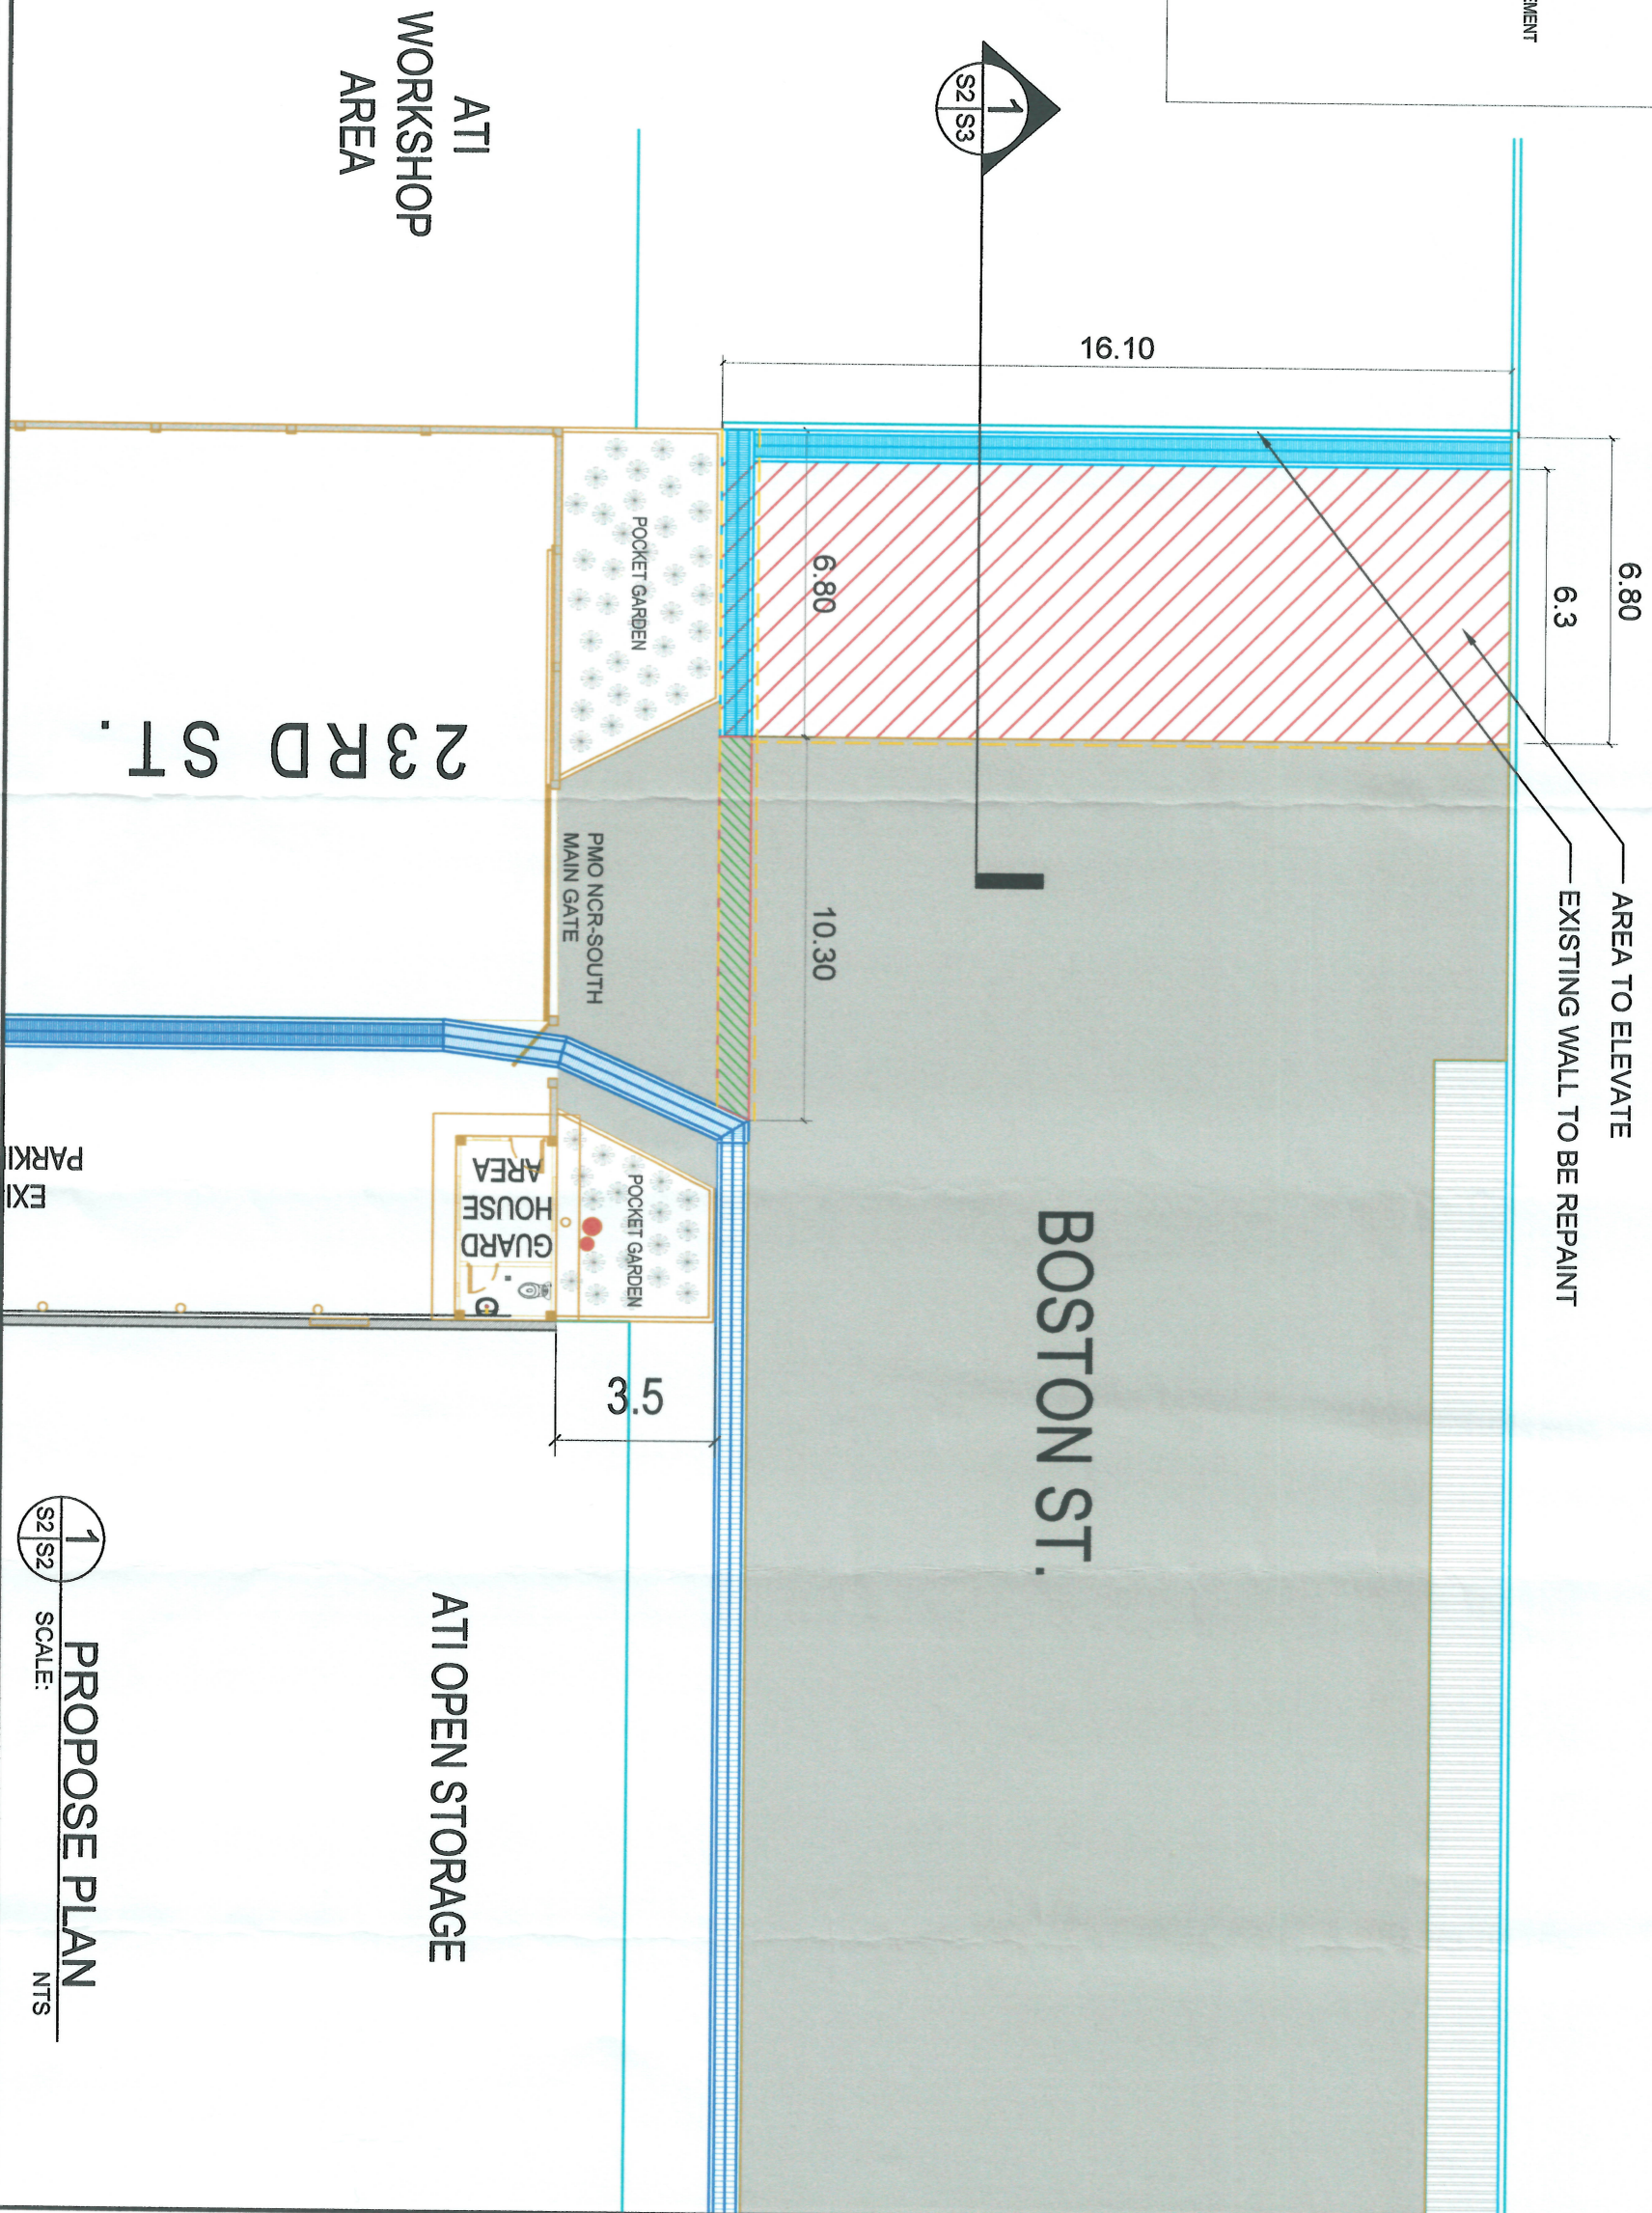

PHILIPPINE PORTS AUTHORITY	
PROJECT TITLE: Maintenance of existing pavement at a portion of Boston Street, South Harbor, Port Area, Manila	
PREPARED BY: LEO H. JURIAL Engineer II	REVIEWED & CHECKED BY: JANE ETGALLETO Principal Engineer A
RECOMMENDED BY: JANETTE B. VILLEGAS Division Manager, R&MD	APPROVED BY: CARMERINE R. ESTO Port Manager, PMO NCR-South
SHEET NO. S2 / S4	

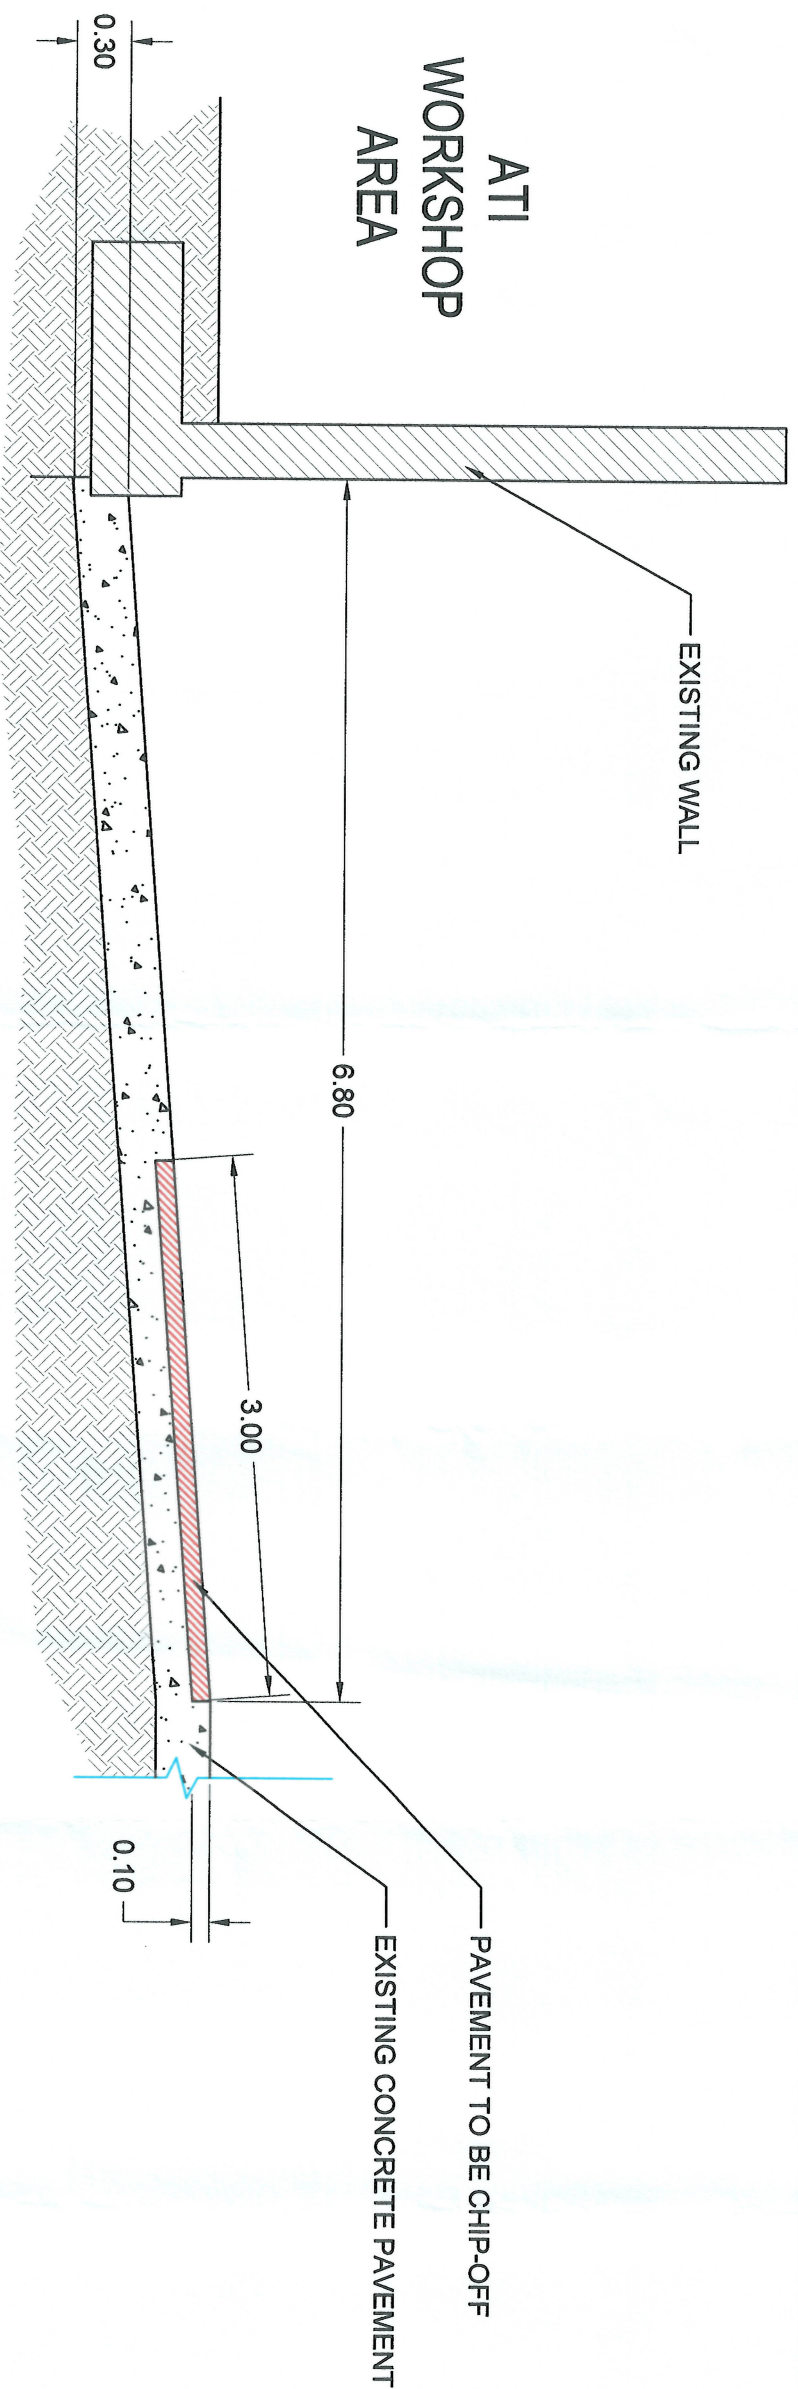


1 SECTION
SCALE: NTS

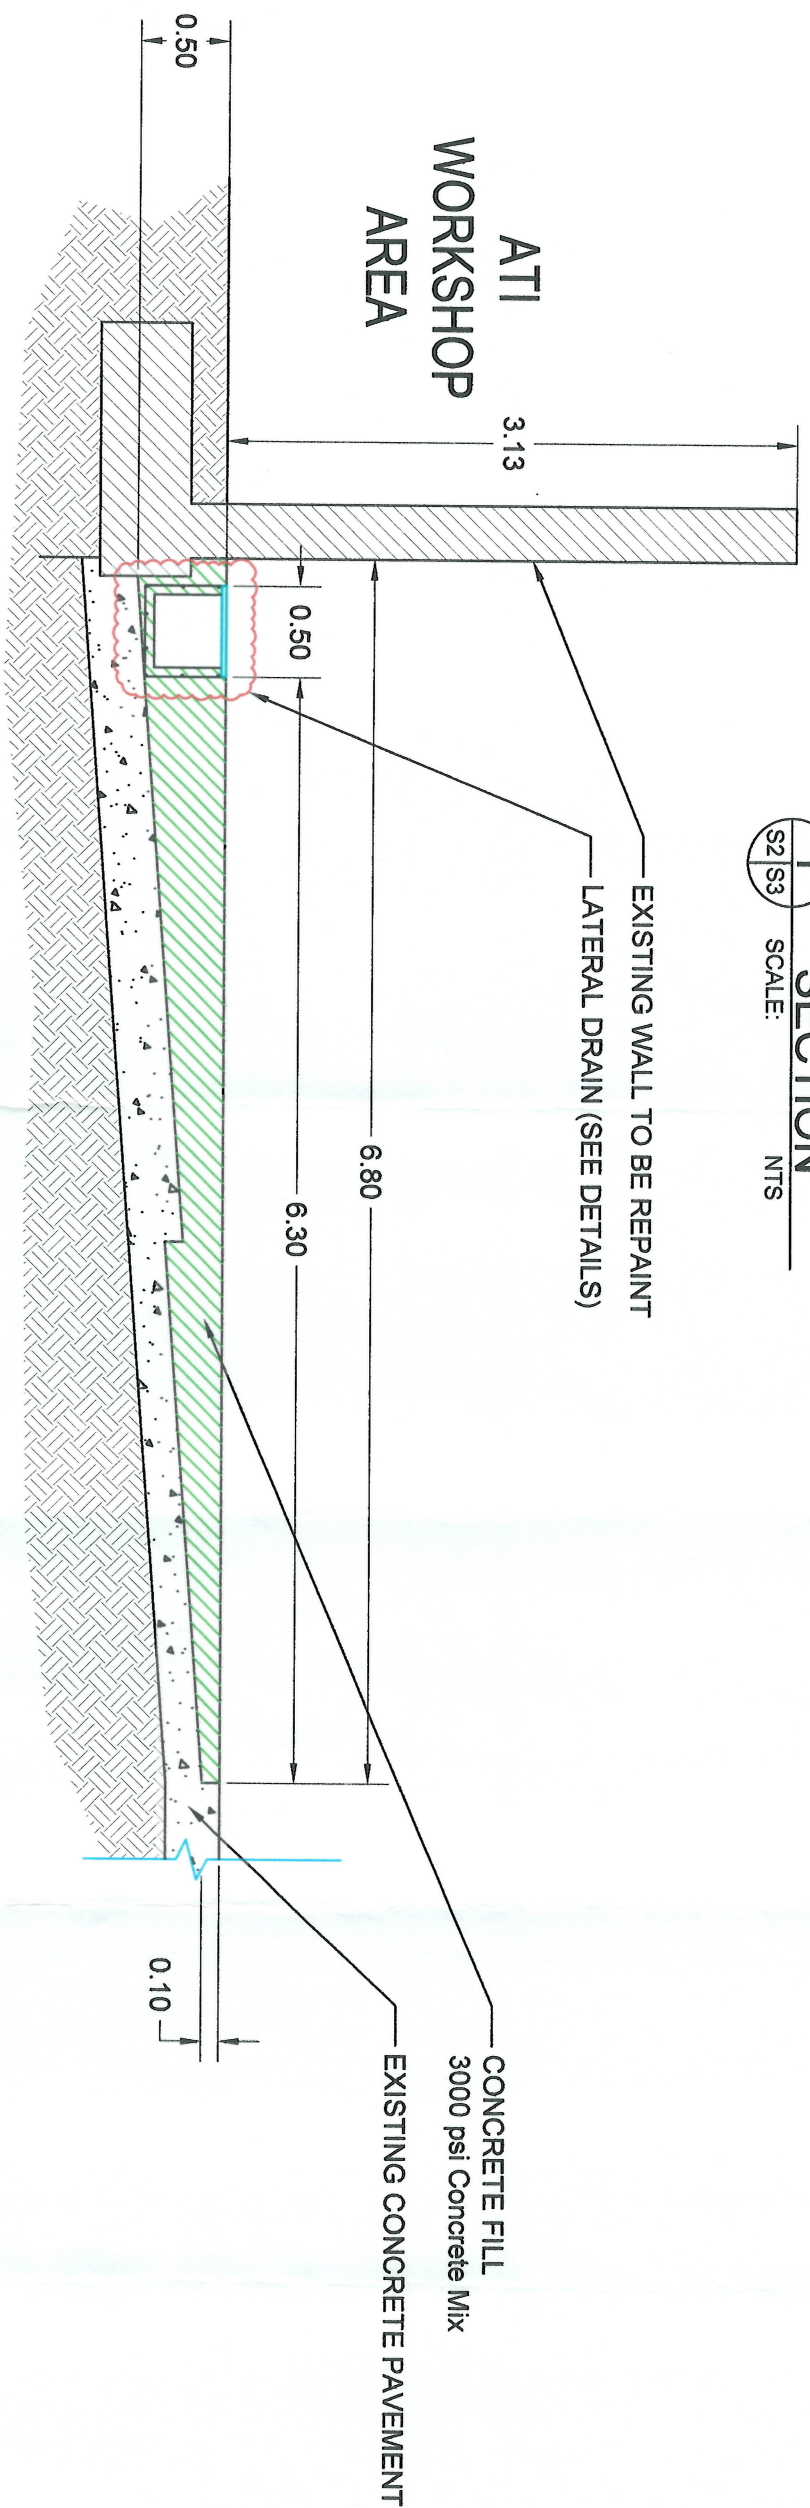


2 SECTION
SCALE: NTS


PHILIPPINE PORTS AUTHORITY				
PROJECT TITLE: Maintenance of existing pavement at a portion of Boston Street, South Harbor, Port Area, Manila				
PREPARED BY: LEO H. JURIAL Engineer II	REVIEWED & CHECKED BY: JANETTE GALLETO Principal Engineer A	RECOMMENDED BY: ARNOLD B. MUEGAS Division Manager, R&MD	APPROVED BY: CATHERINE R. ESTO Port Manager, PMO NCR-South	SHEET NO. S3 / S4

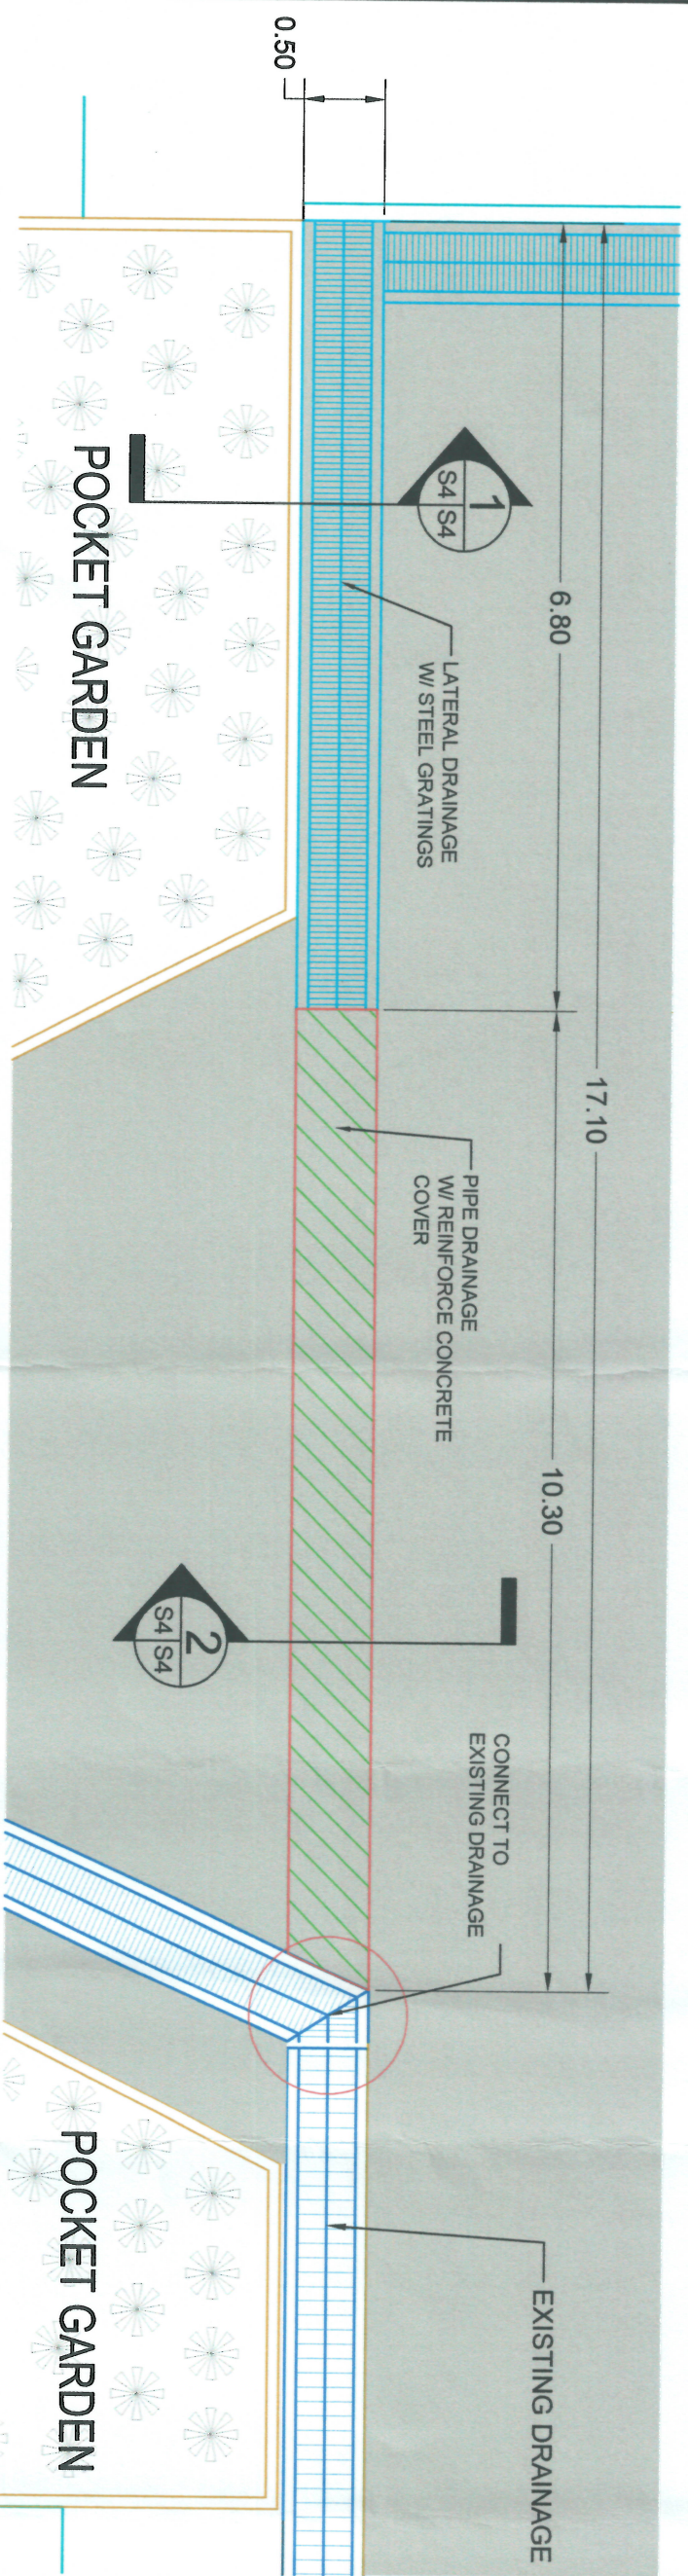


1 DRAINAGE PLAN
SCALE: NTS

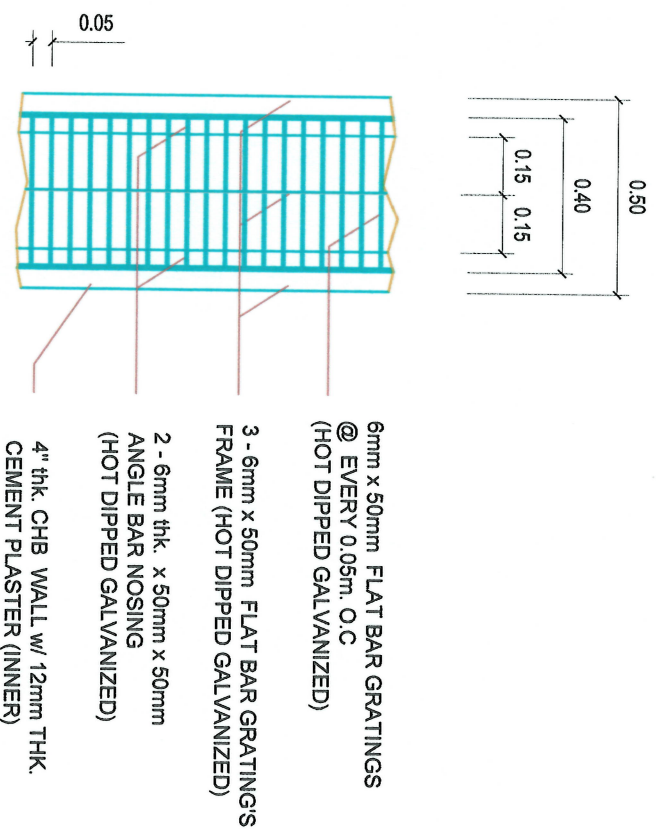

LATERAL DRAIN
PLAN

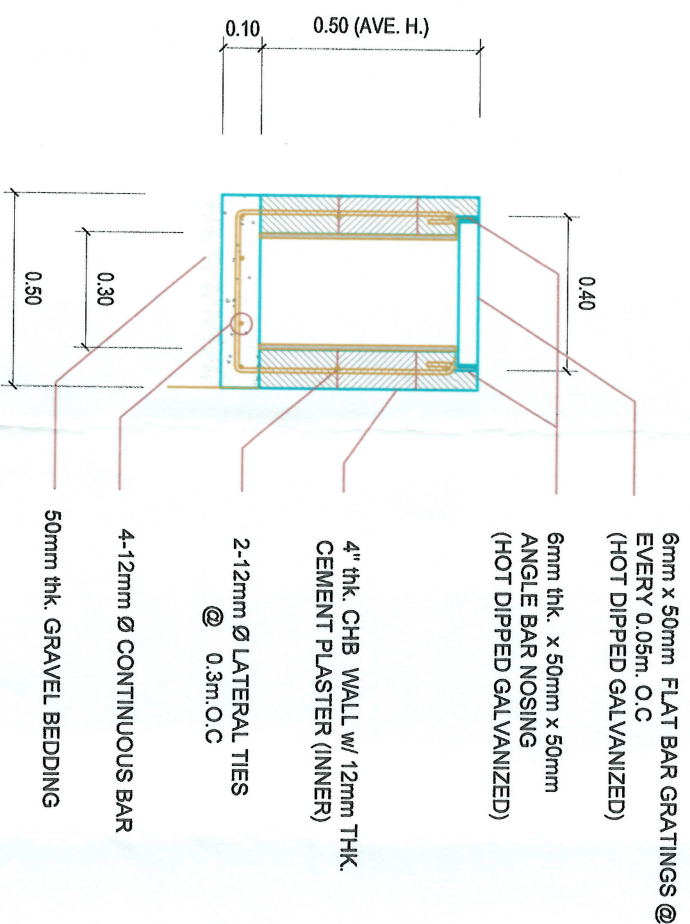

LATERAL DRAIN
SECTION AT "1"

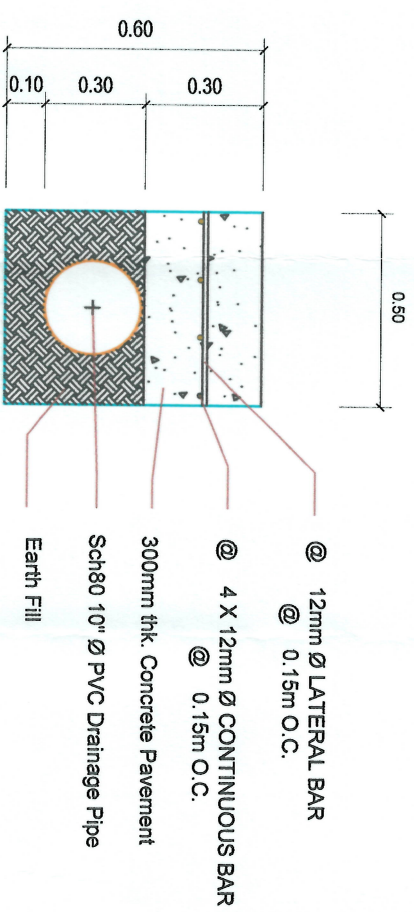

PIPE DRAINAGE SYSTEM
SECTION AT "2"

PHILIPPINE
PORTS
AUTHORITY



PROJECT TITLE: Maintenance of existing pavement at a portion of Boston Street, South Harbor, Port Area, Manila

PREPARED BY:

LEO H. JURIAL
Engineer II

REVIEWED & CHECKED BY:

JANIE E. GALLETO
Principal Engineer A

RECOMMENDED BY:

ARNOLD E. NUNEZ
Division Manager, REMD

APPROVED BY:

CATHERINE R. ESTO
Port Manager, PMO NCR-South

SHEET NO.
S4