



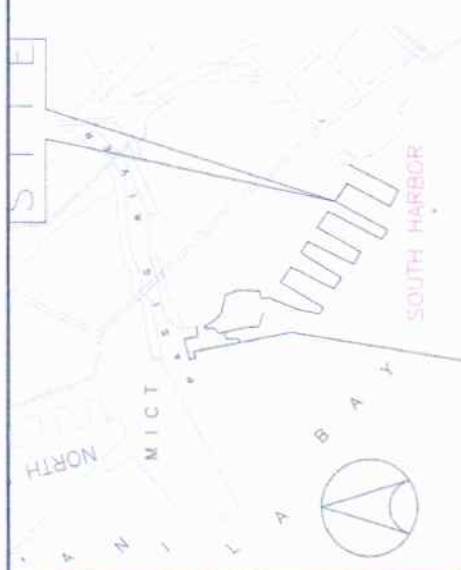

VICINITY MAP


SITE

MUELLE DE SAN FRANCISCO ST.

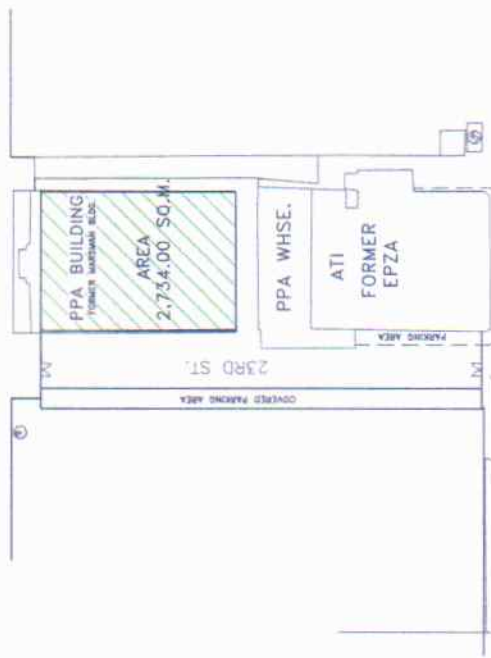

BOSTON ST.

LOCATION PLAN
SCALE 1/16"

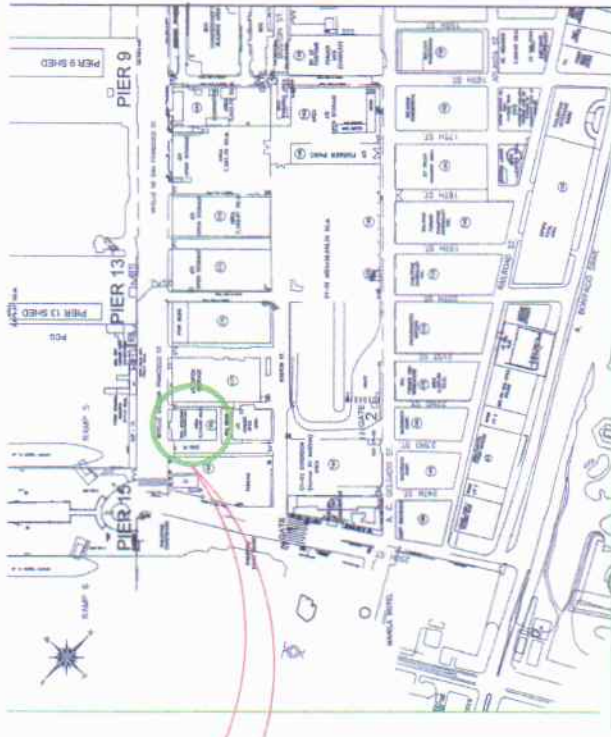

SITE PLAN
SCALE 1/8"

PROJECT TITLE: Maintenance of Reception Feature Wall / Display Area at PMO Admin. Bldg., 2nd floor, South Harbor, Port Area, Manila

PREPARED BY:

REVIEWED & RECOMMENDED BY:

APPROVED BY:

SHEET NO.

PHILIPPINE
PORTS
AUTHORITY
PMO ACP - South

LEON J. JURAL
SUPERVISOR ENGINEER A

JANE D. GALLETO
ACTING SUPERVISOR ENGINEER B

CATHERINE R. ESTO
PORT MANAGER PMO ACP - South

S1

S7



2ND FLOOR RECEPTION LOBBY
REALISTIC VIEW
SCALE 1/8"



OPM FEATURE WALL WITH CEILING
REALISTIC VIEW
SCALE 1/8"





PROJECT TITLE: Maintenance of Reception Feature Wall / Display Area at PMO Admin. Bldg., 2nd floor, South Harbor, Port Area, Manila

PREPARED BY:
LEON H. JURIAL
SUPERVISING ENGINEER A

REVIEWED & RECOMMENDED BY:
JANE V. CALLETO
ACTING DIVISION ENGINEER (PMO)


APPROVED BY:
CATHERINE R. ESTO
PORT MANAGER & PROJECT SUPERVISOR

SHEET NO.
S2 / S7

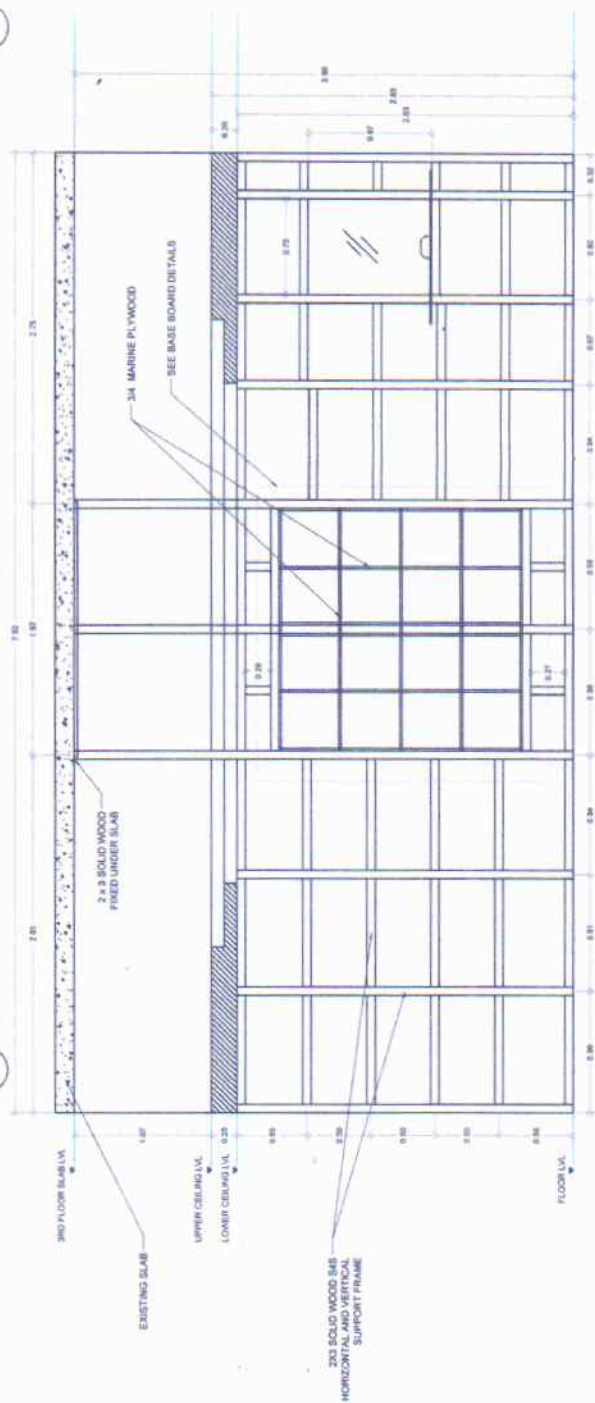
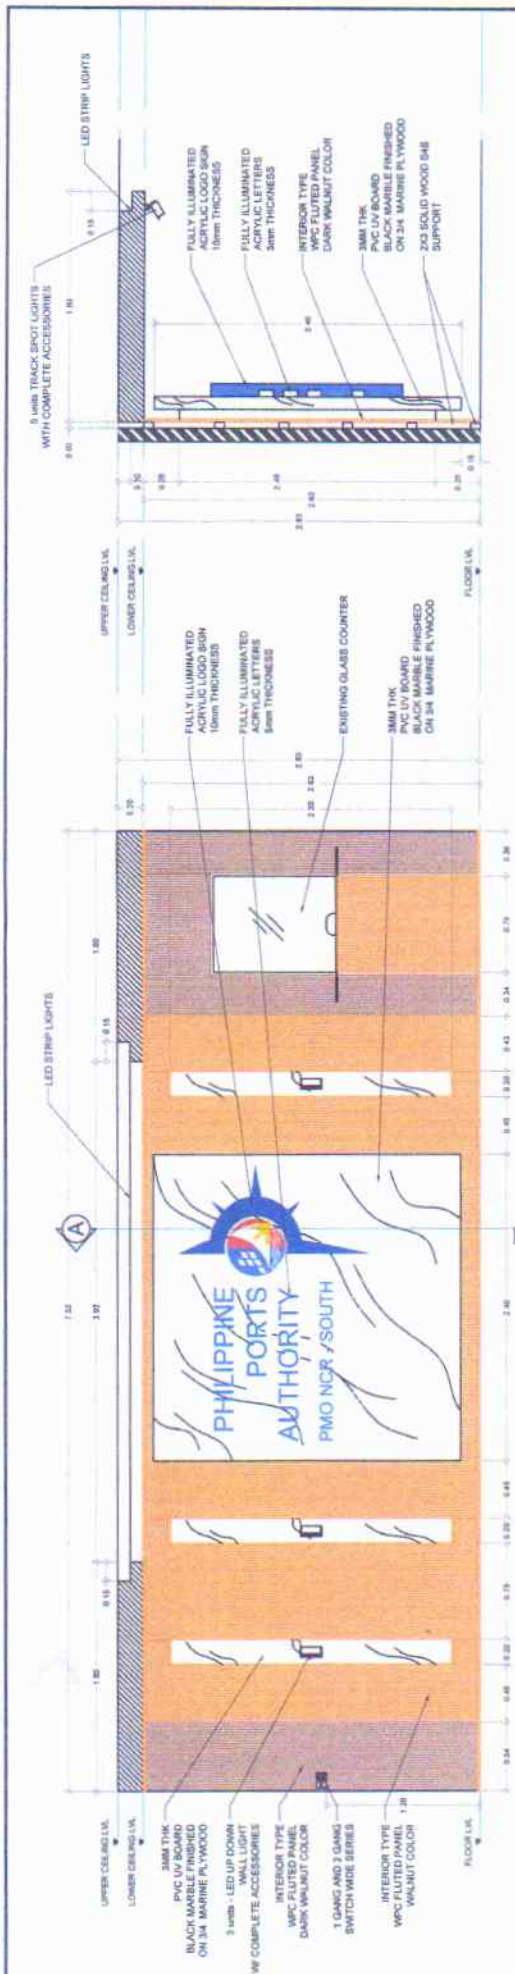



SUPPORT PLAN
© 2012

 PHILIPPINE PORTS AUTHORITY PMO MOP - South	PROJECT TITLE: Maintenance of Reception Feature Wall / Display Area at PMO Admin. Bldg., 2nd floor, South Harbor, Port Area, Manila	REVIEWED & RECOMMENDED BY:  LEONARDO A. JARIAL SUPERVISING ENGINEER 1	APPROVED BY:  CATHERINE R. YSIO ACTING SUPERVISING ENGINEER 1 (MOP)	SHEET NO. S3 / S7
	PREPARED BY:			

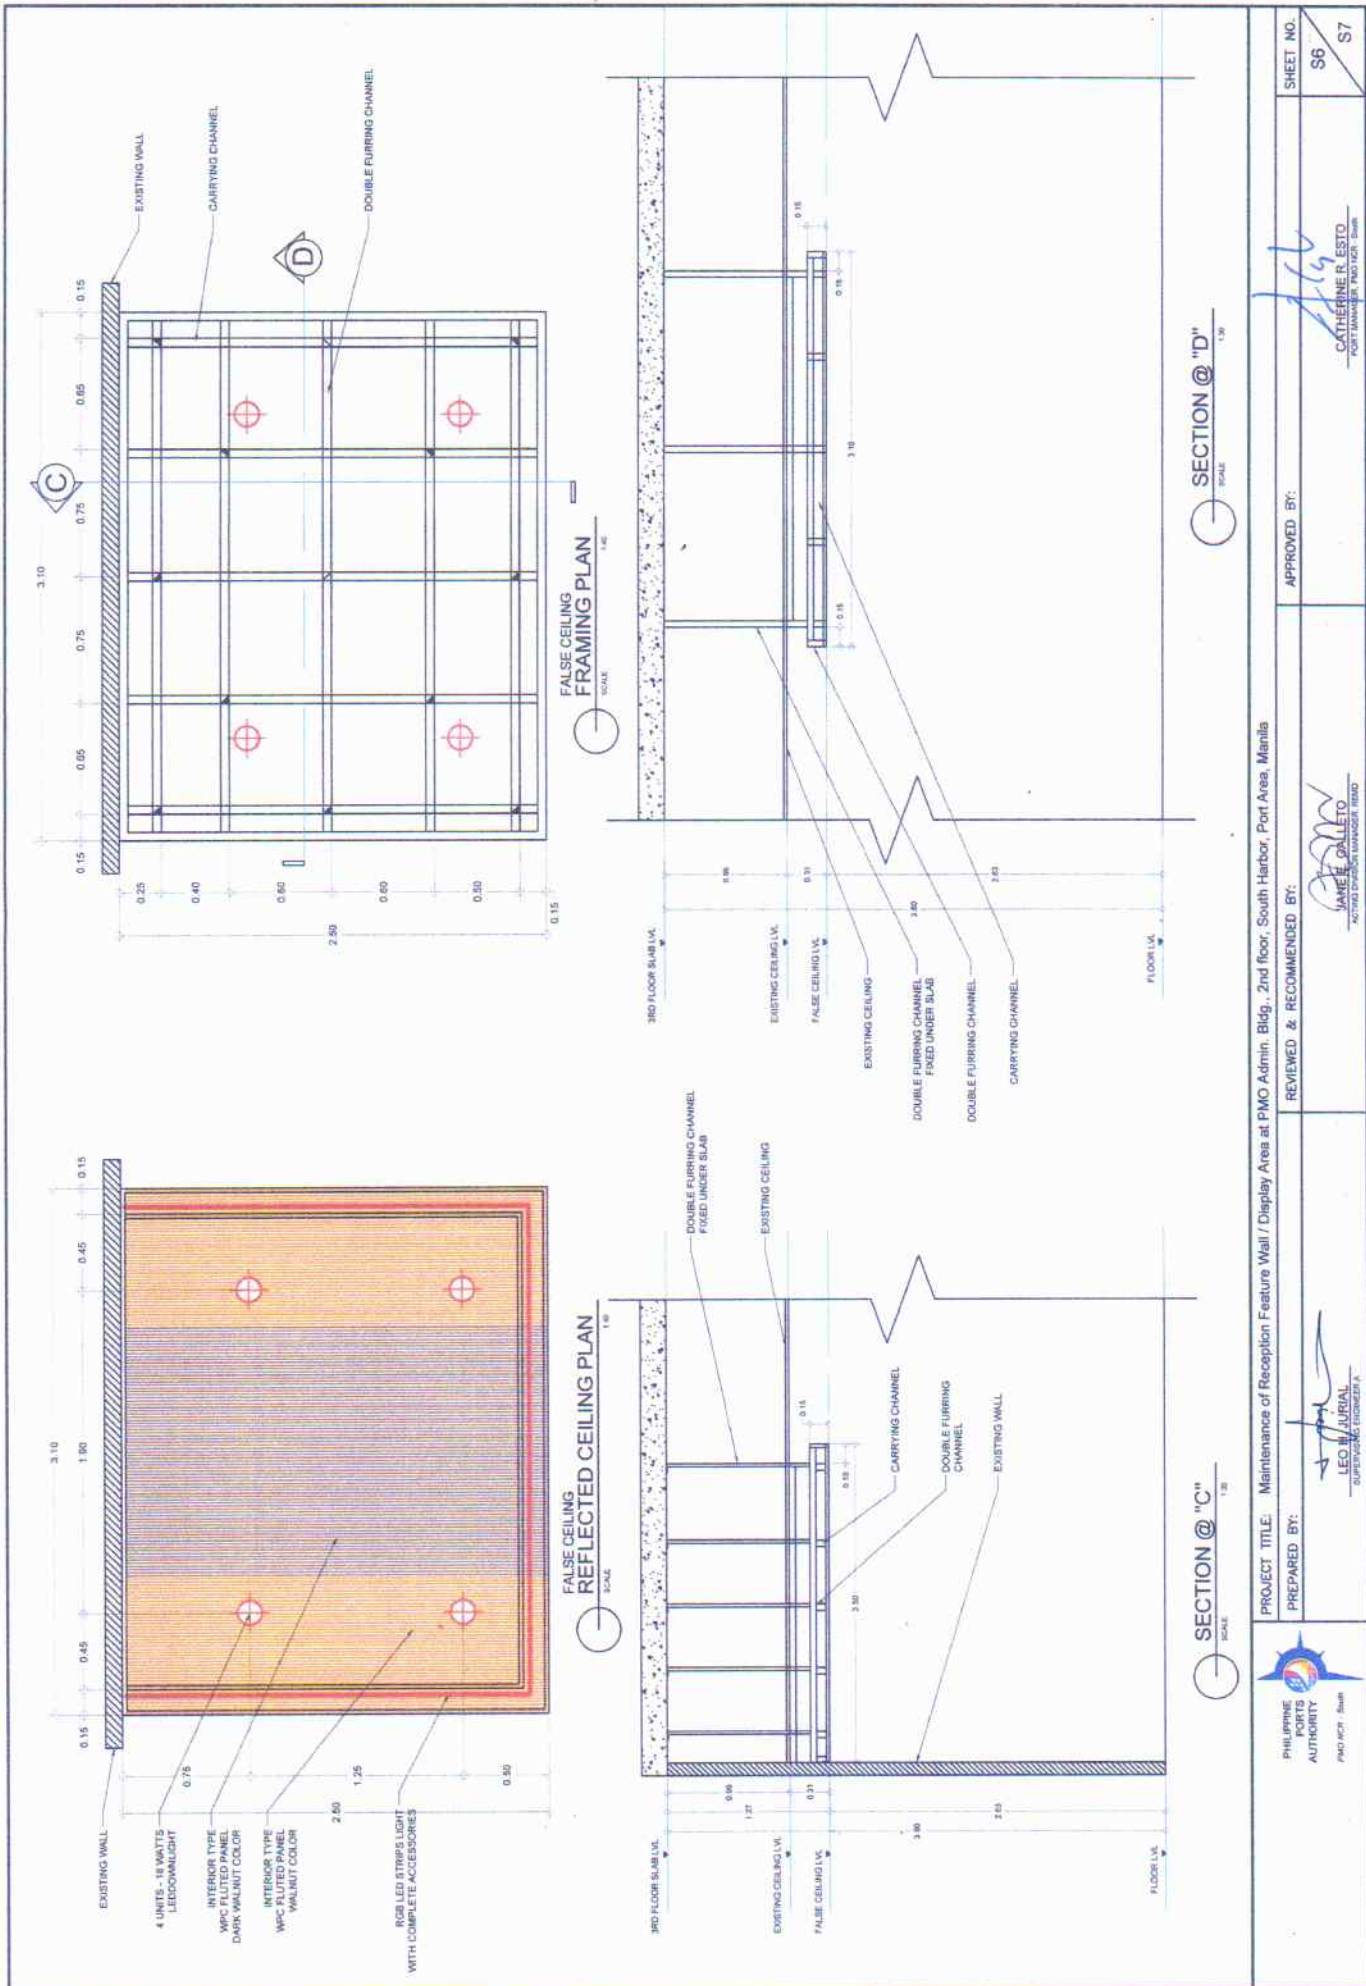

 PHILIPPINE PORTS AUTHORITY PMO PCA - South	PROJECT TITLE: Maintenance of Reception Feature Wall / Display Area at PMO Admin. Bldg., 2nd floor, South Harbor, Port Area, Manila	APPROVED BY:  CATHERINE R. ESTIO PORT MANAGER AND ASST. ENGR.	SHEET NO. S6 S7
PREPARED BY:  LEO M. JURAL SUPERVISOR	REVIEWED & RECOMMENDED BY:  VALERIE GALLEGO ACTING OFFICE MANAGER	APPROVED BY:  VALERIE GALLEGO ACTING OFFICE MANAGER	SHEET NO. S6 S7

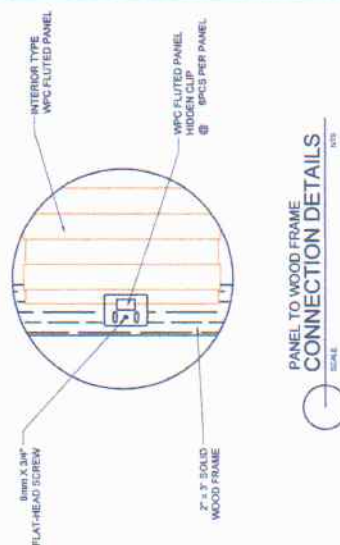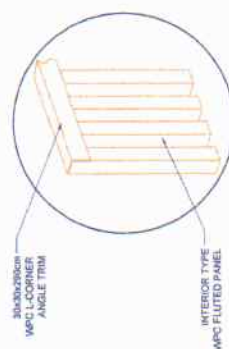

PANEL TO WOOD FRAME
CONNECTION DETAILS

PROJECT TITLE:	Maintenance of Reception Feature Wall / Display Area at PMO Admin. Bldg., 2nd floor, South Harbor, Port Area, Manila
----------------	--

PREPARED BY:

REVIEWED & RECOMMENDED BY:

APPROVED BY:

SHEET NO.



PHILIPPINE
PORTS
AUTHORITY

AND NCR - South

LEO W. JURIAL

JANE E. GALLETO
STAFF DEVELOPMENT MANAGER, HHS

CATHERINE R. ESTO
PORT MANAGER, PORTNER - DASH

S7