



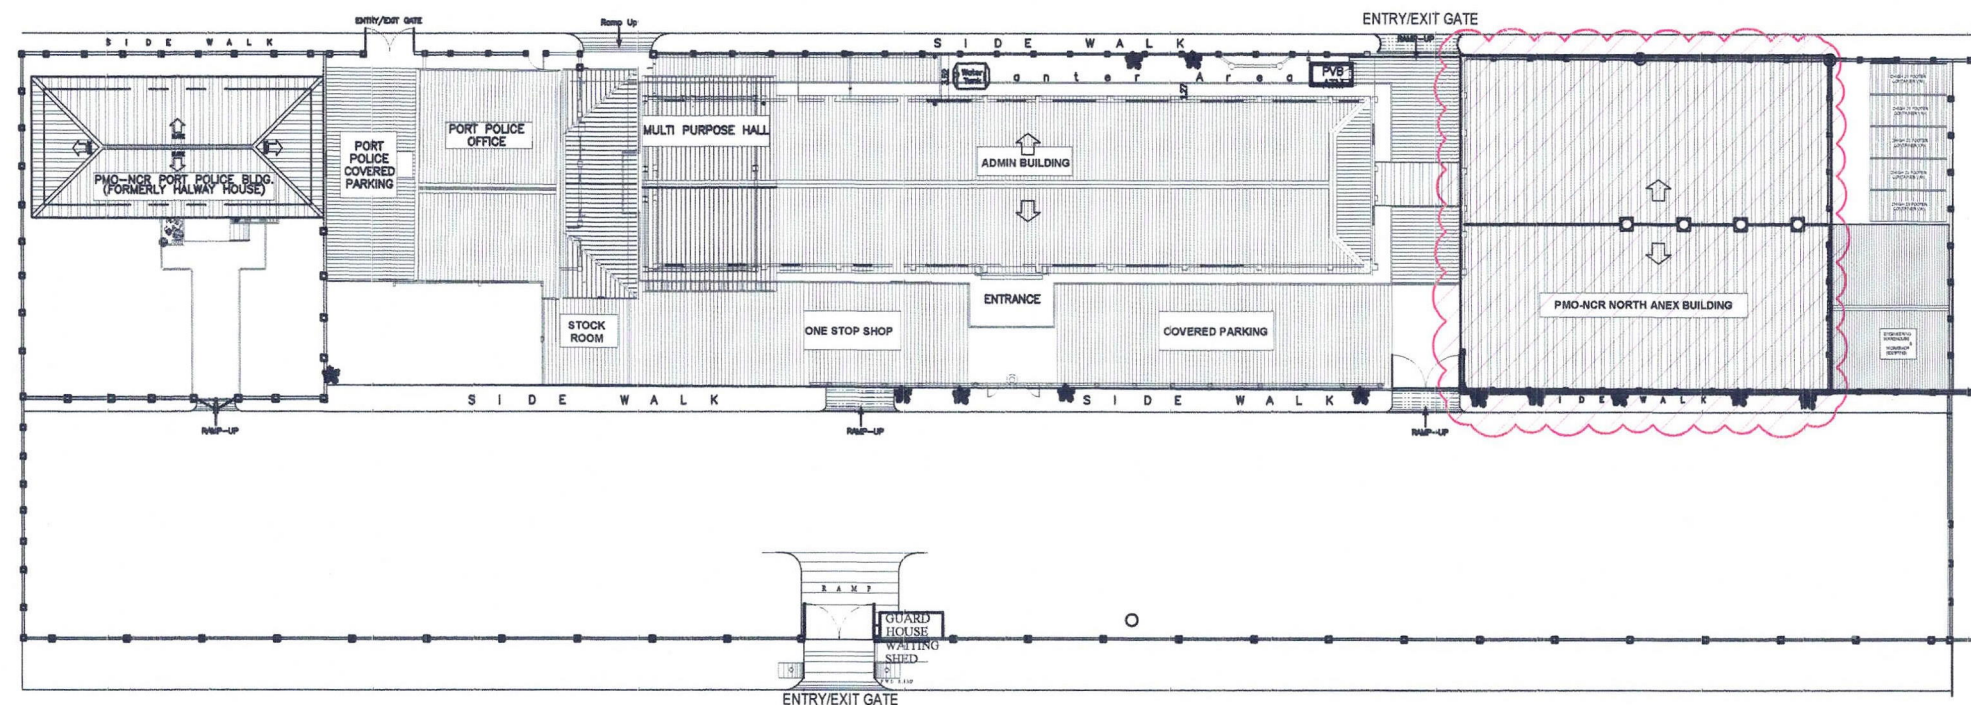

 - PPA PMO NCR NORTH ADMINISTRATION ANNEX BUILDING


PMO NCR NORTH ADMINISTRATION BUILDING
SITE DEVELOPMENT PLAN
 SCALE 1:600MTS

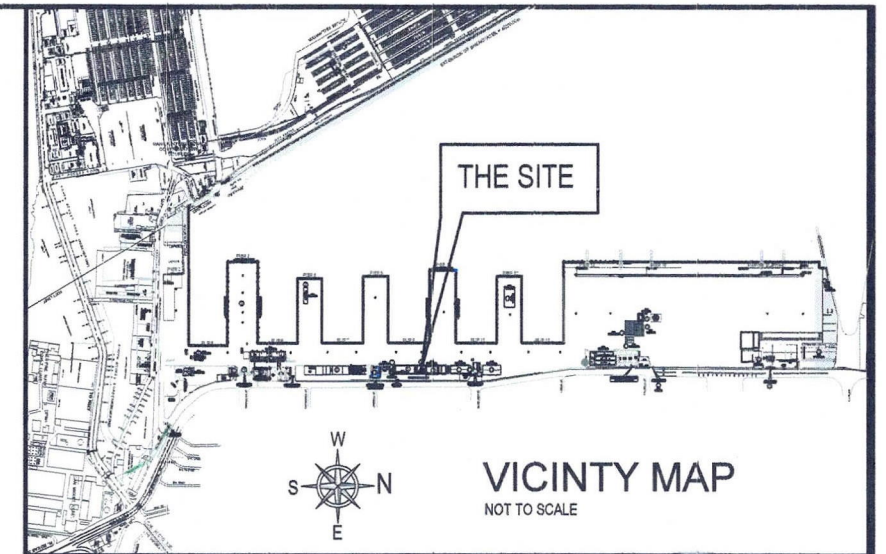

PROJECT TITLE: Maintenance of Second (2nd) Floor Administration Annex Building North Harbor, Tondo, Manila

PORT MANAGEMENT OFFICE-
NCR NORTH

PREPARED BY:

 
 ANDRIAN F. ABANILLA
 Engineer II

REVIEW & SUBMITTED BY:


 ROUELLA MARIE D. SABATE
 Supervising Engineer A

APPROVED:



 JENNELIZA D. REBONG
 Port Manager PMO-NCR North

SHEET CONTENT:

AS SHOWN

SHEET NO:


A-1

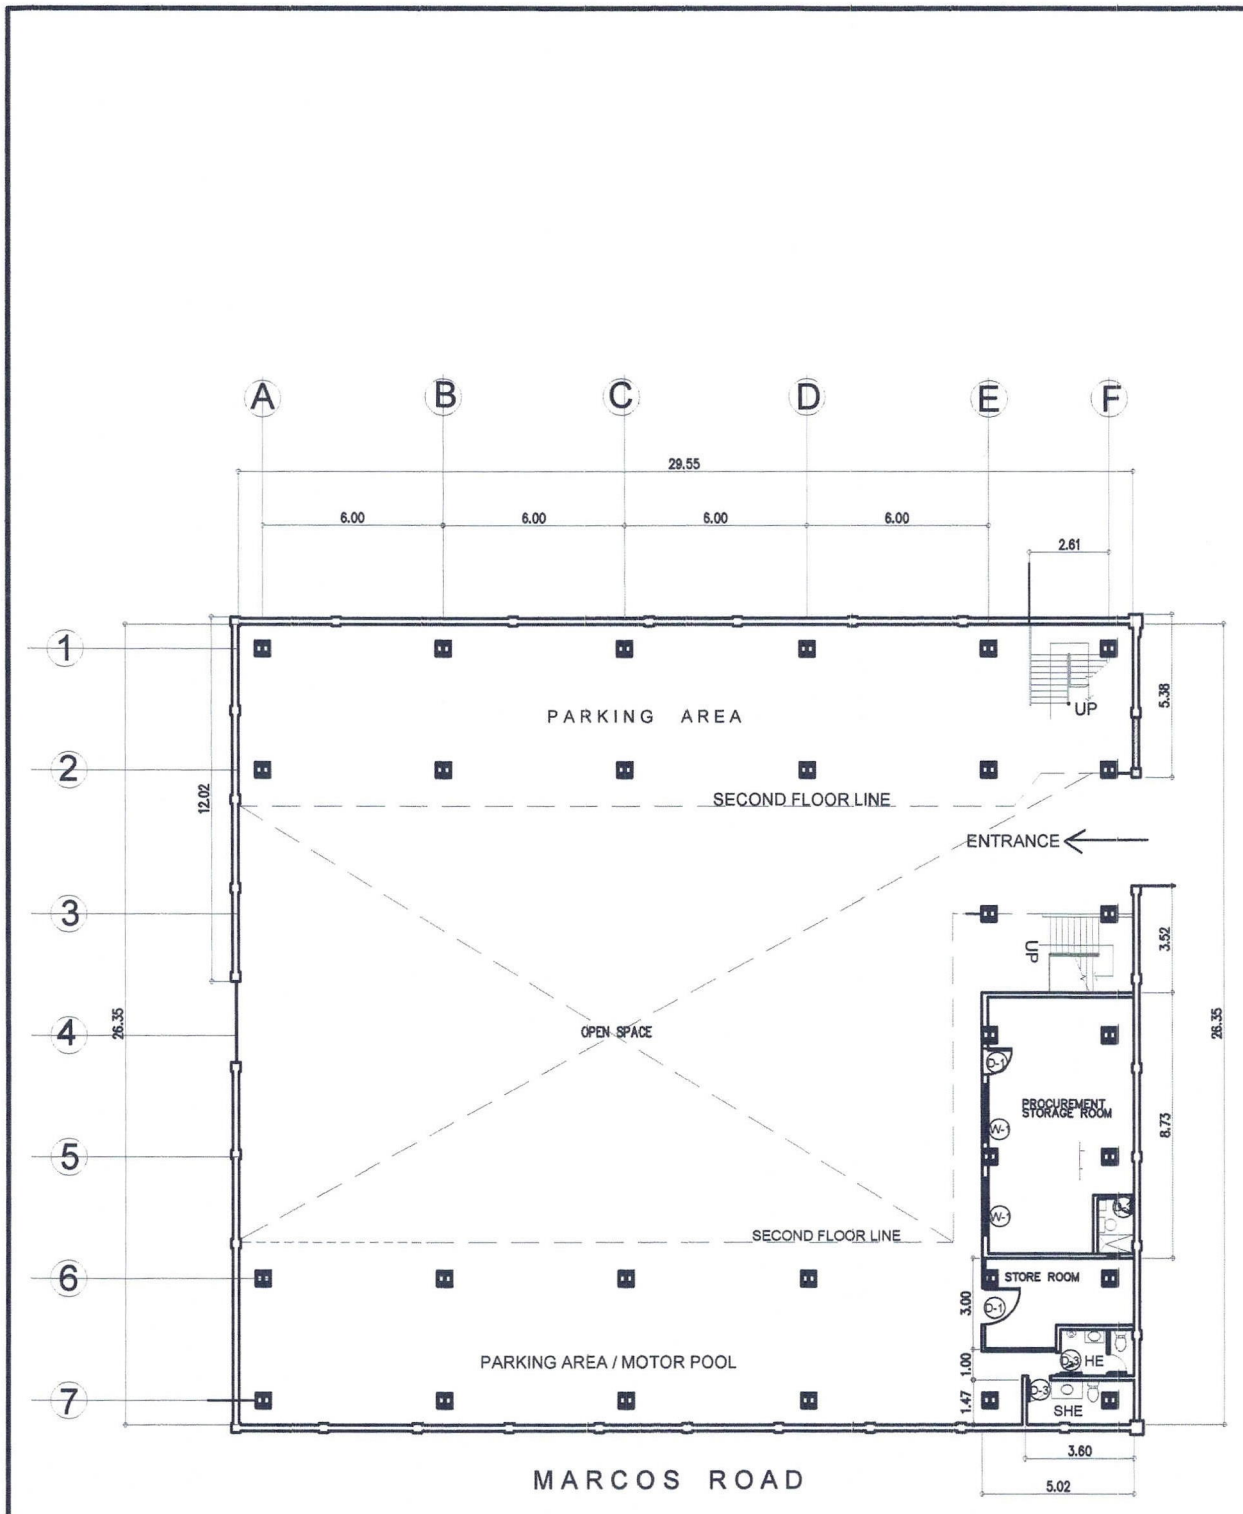

ANNEX BUILDING
GROUND FLOOR PLAN
 SCALE 1:250MTS

NOTE:

1. REMOVAL OF EXISTING FLOOR TILES, SURFACE PREPARATION AND LEVELING OF SUBSTRATE, AND SUPPLY AND INSTALLATION OF NEW FLOOR TILES AT BRIDGEWAY AND WALKWAY, AS INDICATED IN THE PLAN
2. REMOVAL OF EXISTING WOODEN DOOR AND SUPPLY AND INSTALLATION OF UPVC DOOR WITH LOUVER AND LOCKSET AT VISITOR'S QUARTERS CR

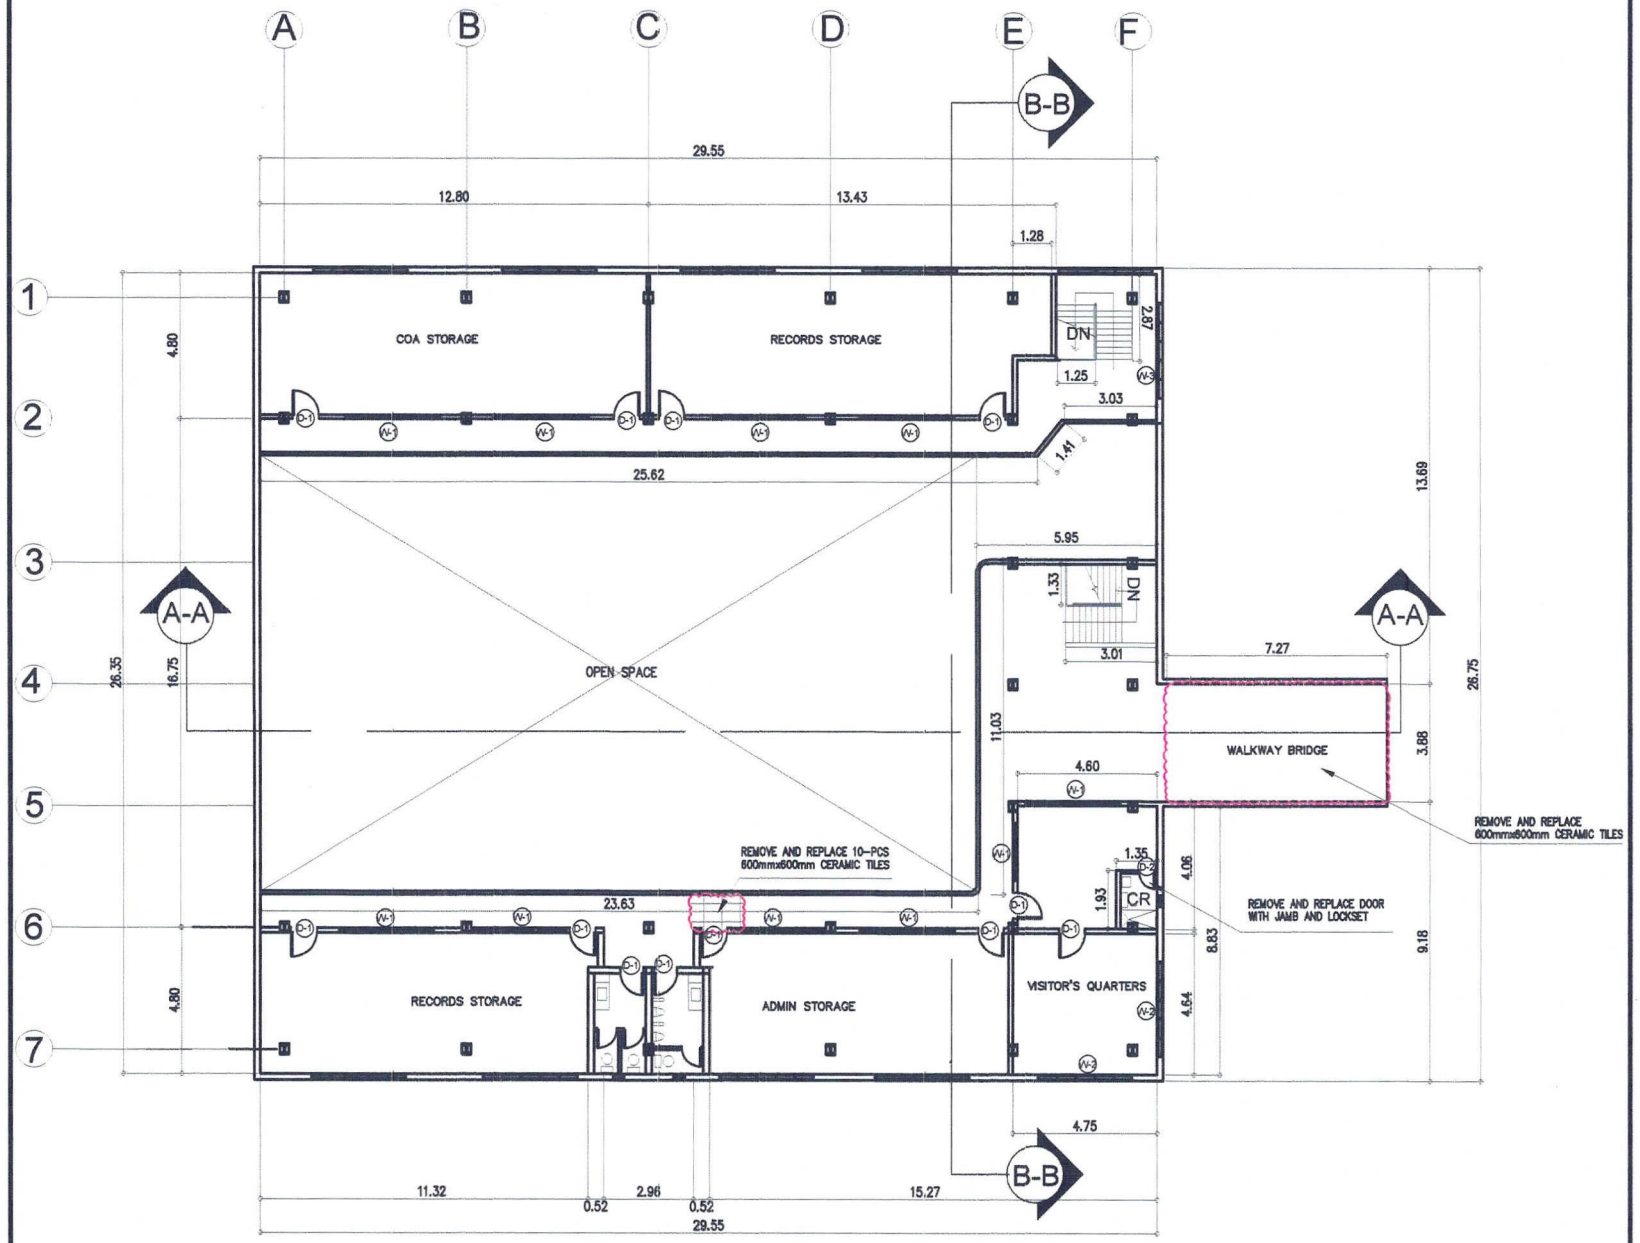

ANNEX BUILDING
SECOND FLOOR PLAN
 SCALE 1:250MTS



PROJECT TITLE: Maintenance of Second (2nd) Floor Administration Annex Building North Harbor, Tondo, Manila

PORT MANAGEMENT OFFICE-
 NCR NORTH


PREPARED BY:
Andrian F. Abanilla
ANDRIAN F. ABANILLA
 Engineer II

REVIEW & SUBMITTED BY:
Rouella Marie D. Sabate
ROUELLA MARIE D. SABATE
 Supervising Engineer A


APPROVED:
Jenneliza D. Rebong
JENNELIZA D. REBONG
 Port Manager PMO-NCR North

SHEET CONTENT:
 AS SHOWN


SHEET NO:
A-2

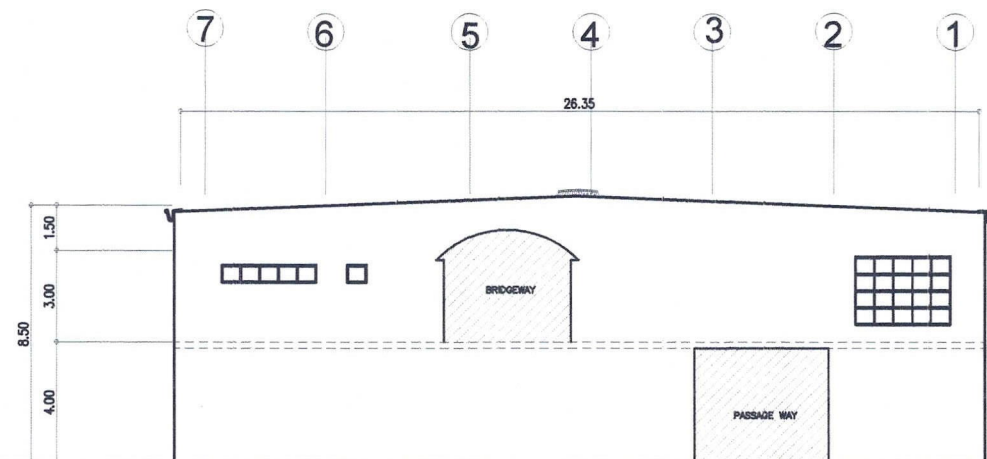


ANNEX BUILDING
FRONT ELEVATION
SCALE 1:250MTS

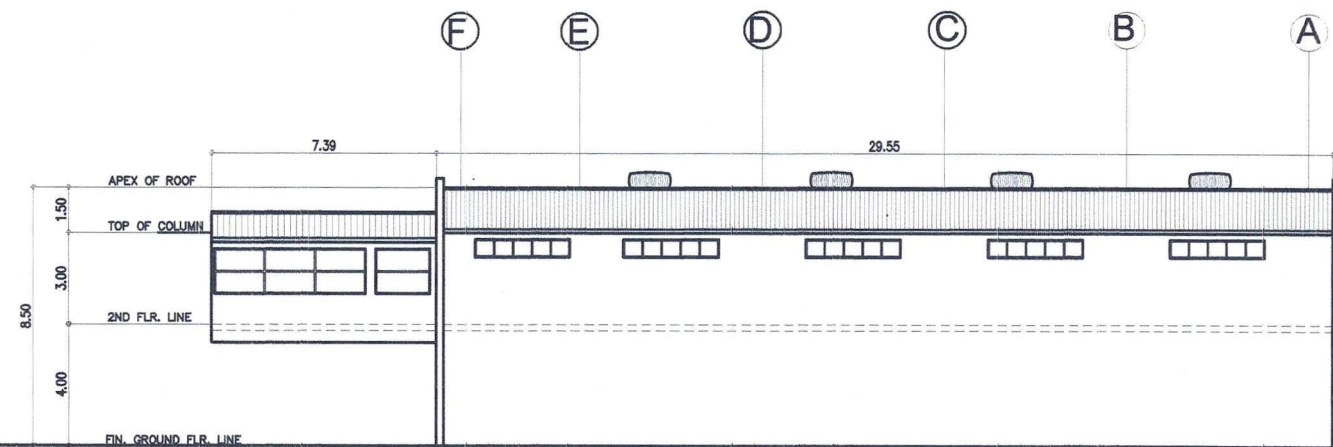

ANNEX BUILDING
RIGHT ELEVATION
SCALE 1:250MTS

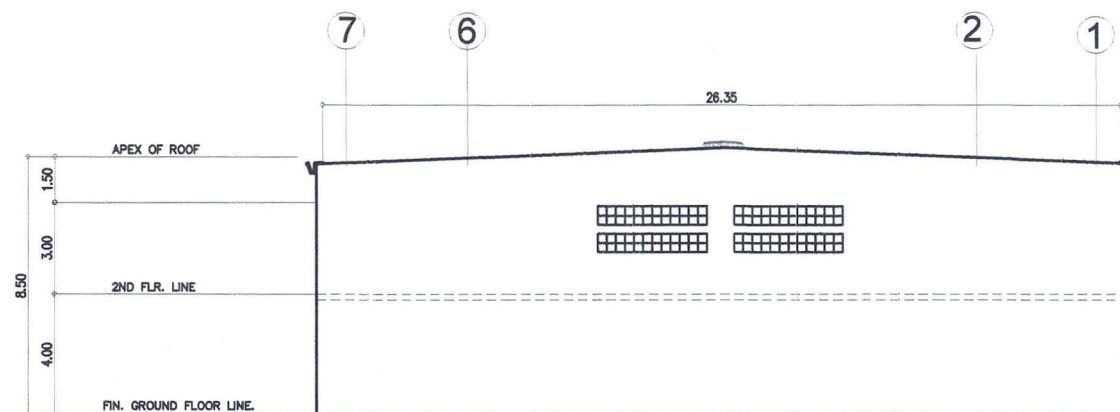

ANNEX BUILDING
REAR ELEVATION
SCALE 1:250MTS

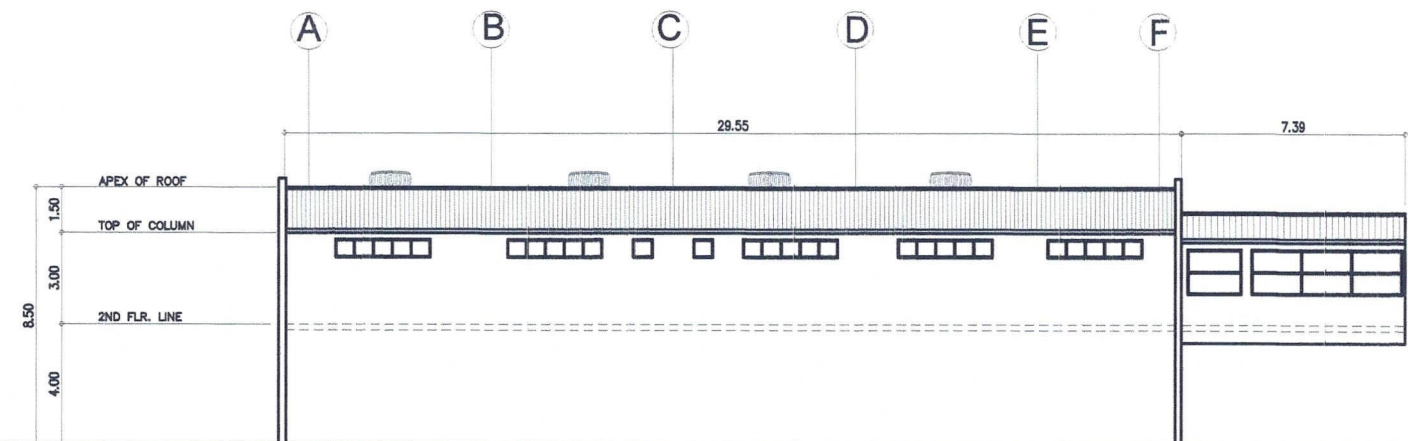

ANNEX BUILDING
LEFT ELEVATION
SCALE 1:250MTS



PROJECT TITLE: Maintenance of Second (2nd) Floor Administration Annex Building North Harbor, Tondo, Manila

PORT MANAGEMENT OFFICE-
NCR NORTH

PREPARED BY:

Andrian F. Abanilla
ANDRIAN F. ABANILLA
Engineer II

REVIEW & SUBMITTED BY:

Rouella Marie D. Sabate
ROUELLA MARIE D. SABATE
Supervising Engineer A

APPROVED:


Jenneliza D. Rebong
JENNELIZA D. REBONG
Port Manager, PMO-NCR North

SHEET CONTENT:

AS SHOWN

SHEET NO:

A-3

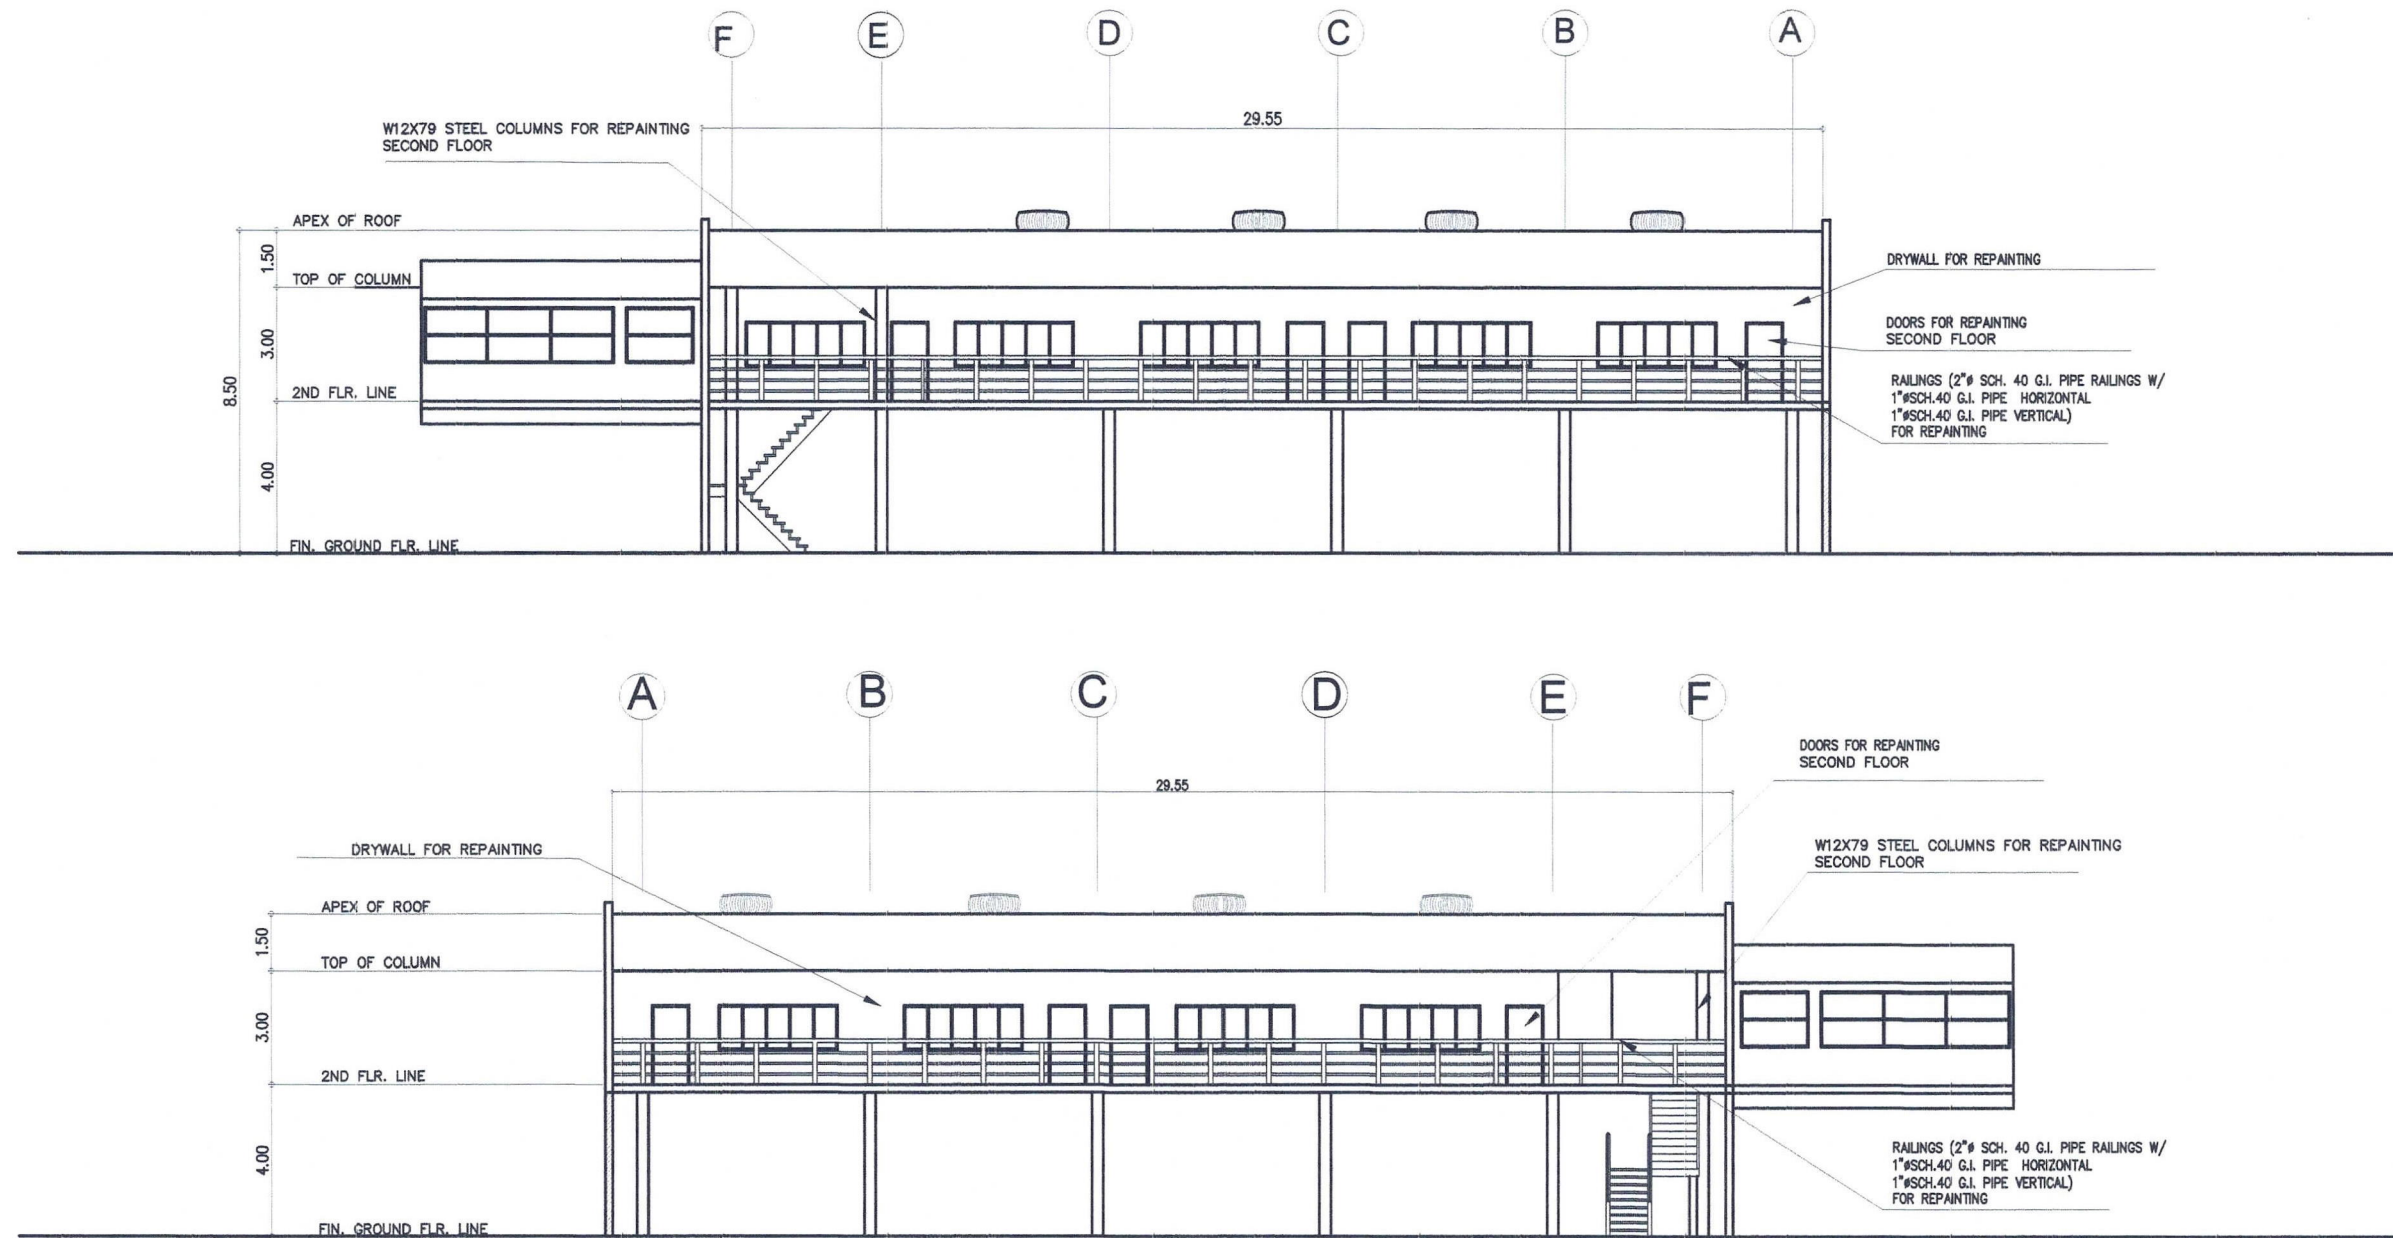

ANNEX BUILDING
SECTION THRU A-A
SCALE 1:200MTS

NOTE:

1. SURFACE PREPARATION, APPLICATION OF PATCHING COMPOUND/SKIM COAT ON UNEVEN SURFACES AND APPLY 1- COAT FLAT LATEX AND 2-COATS GLOSS LATEX PAINT ON SECOND FLOOR INTERIOR MASONRY WALL, DRYWALL (ONE SIDE ONLY), DOORS AND INTERIOR WALL OF VISITOR'S QUARTERS
2. SURFACE PREPARATION AND APPLICATION OF 1-COAT EPOXY PRIMER AND 2-COATS ENAMEL PAINT ON STEEL RAILINGS AND STEEL COLUMNS AT SECOND FLOOR



PROJECT TITLE: Maintenance of Second (2nd) Floor Administration Annex Building North Harbor, Tondo, Manila

PORT MANAGEMENT OFFICE-
NCR NORTH

PREPARED BY:

Andrian F. Abanilla
ANDRIAN F. ABANILLA
Engineer II

REVIEW & SUBMITTED BY:

Rouella Marie D. Sabate
ROUELLA MARIE D. SABATE
Supervising Engineer A

APPROVED:


Jenneliza D. Rebong
JENNELIZA D. REBONG
Port Manager, PMO-NCR North

SHEET CONTENT:

AS SHOWN

SHEET NO:

A-4

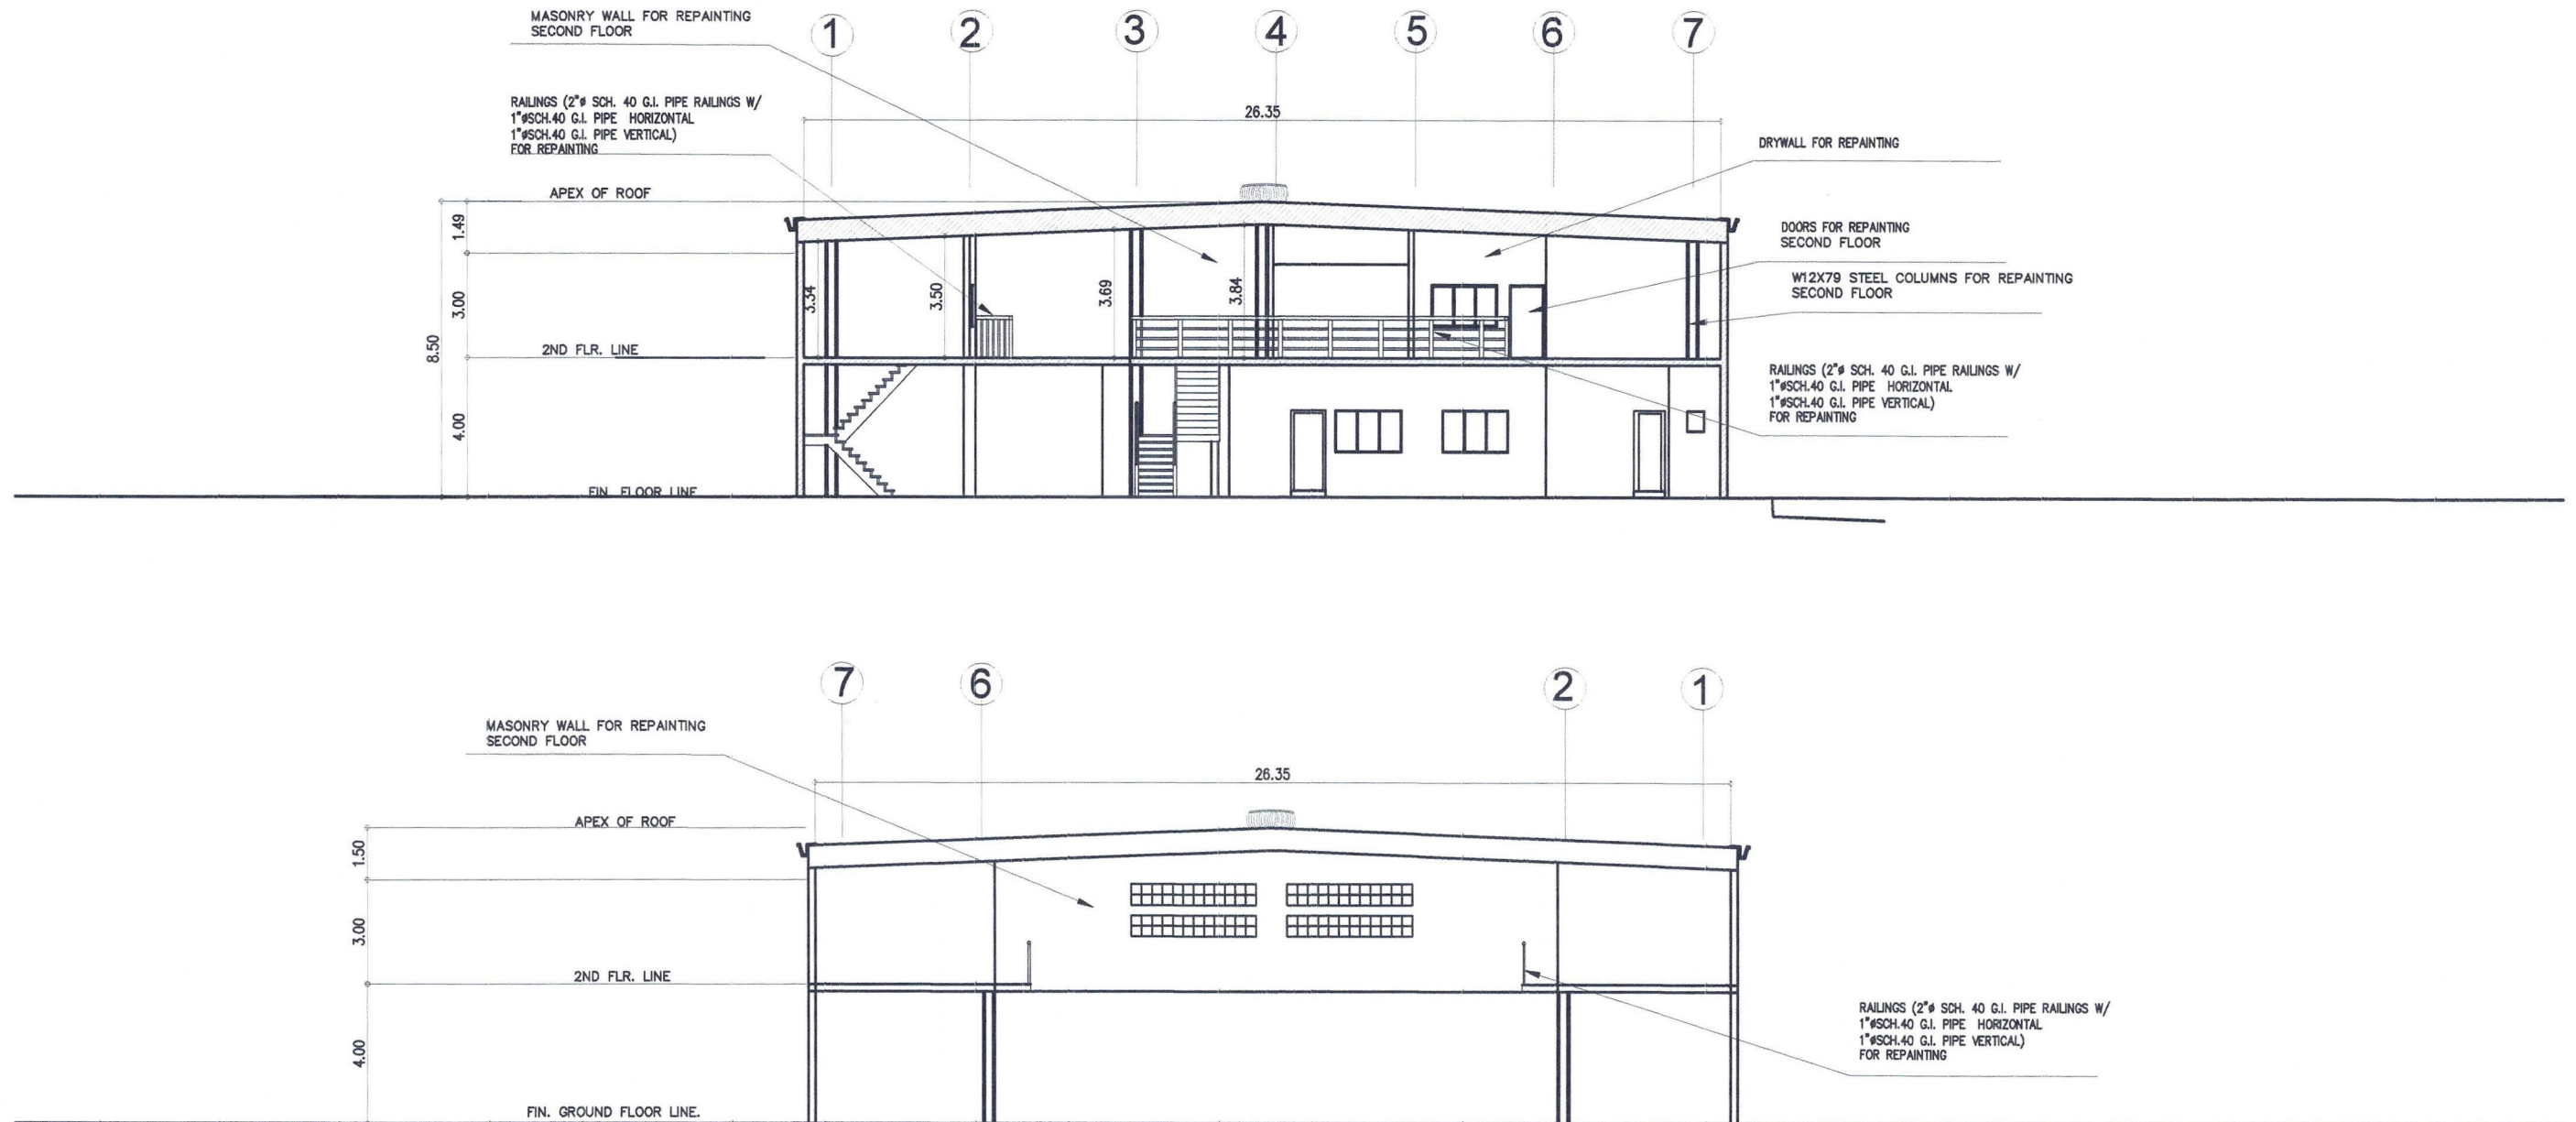

ANNEX BUILDING
SECTION THRU B-B
SCALE 1:200MTS

NOTE:

1. SURFACE PREPARATION, APPLICATION OF PATCHING COMPOUND/SKIM COAT ON UNEVEN SURFACES AND APPLY 1- COAT FLAT LATEX AND 2-COATS GLOSS LATEX PAINT ON SECOND FLOOR INTERIOR MASONRY WALL, DRYWALL (ONE SIDE ONLY), DOORS AND INTERIOR WALL OF VISITOR'S QUARTERS
2. SURFACE PREPARATION AND APPLICATION OF 1-COAT EPOXY PRIMER AND 2-COATS ENAMEL PAINT ON STEEL RAILINGS AND STEEL COLUMNS AT SECOND FLOOR



PROJECT TITLE: Maintenance of Second (2nd) Floor Administration Annex Building North Harbor, Tondo, Manila

PORT MANAGEMENT OFFICE-
NCR NORTH

PREPARED BY:

Andrian F. Abanilla
ANDRIAN F. ABANILLA
Engineer II

REVIEW & SUBMITTED BY:

Rouella Marie D. Sabate
ROUELLA MARIE D. SABATE
Supervising Engineer A

APPROVED:


Jenneliza D. Rebong
JENNELIZA D. REBONG
Port Manager, PMO-NCR North

SHEET CONTENT:

AS SHOWN

SHEET NO:

A-5

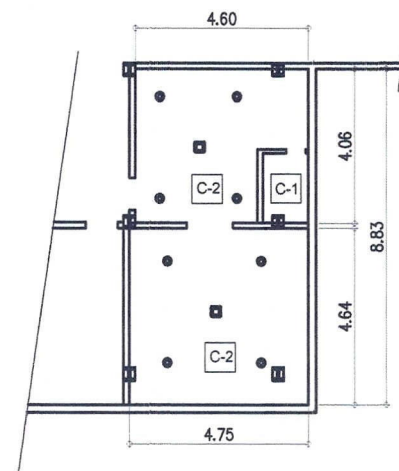


CEILING FINISH LEGEND :

- C-1 4.5 MM THK. FIBER CEMENT PAINTED WITH FLAT LATEX
- C-2 PLYWOOD PAINTED WITH ENAMEL PAINT

NOTE:

- SUPPLY AND INSTALLATION OF FIBER CEMENT BOARD CEILING ON LIGHT METAL FRAME AT VISITOR'S QUARTER (COMFORT ROOM NOT INCLUDED)
- SURFACE PREPARATION AND APPLICATION OF 3-COATS FLAT LATEX PAINT ON CEILING
- SURFACE PREPARATION AND APPLICATION OF 3-COATS FLAT ENAMEL PAINT ON CEILING AT VISITOR'S QUARTERS COMFORT ROOM

VISITOR'S QUARTERS ANNEX BUILDING
REFLECTED CEILING PLAN
SCALE 1:200MTS

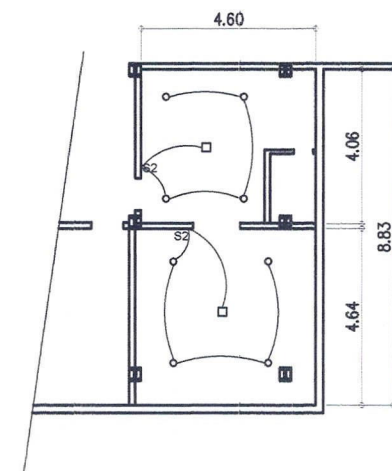


LEGEND :

- 18 WATTS LED PANEL LIGHT SQUARE RECESSED TYPE
- 12 WATTS LED PANEL LIGHT ROUND RECESSED TYPE
- S2 2-GANG SWITCH

NOTE:

- SUPPLY AND INSTALLATION OF 8-UNITS 12 WATTS CIRCULAR AND 2-UNITS 18 WATTS SQUARE RECESSED LED LIGHT, 2-UNITS 2 GANG SWITCH, WIRING AND ACCESSORIES
- CONNECT TO THE EXISTING POWER SUPPLY OF THE PREVIOUS CEILING LIGHTING SYSTEM

VISITOR'S QUARTERS ANNEX BUILDING
LIGHTING LAYOUT PLAN
SCALE 1:200MTS

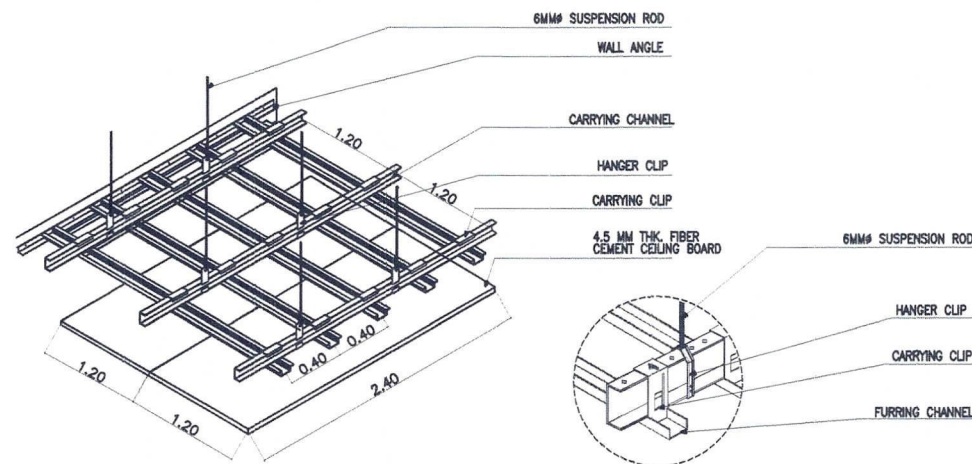

FIBER CEMENT CEILING DETAIL
SCALE NTS

D-1	D-2	W-1	W-2	W-3
DESIGNATION	D - 1	D - 2	W-1	W-1
DESCRIPTION	HOLLOW CORE W/ 2"x6" JAMB	UPVC DOOR	SLIDING WINDOW	AWNING WINDOW
SPECIFICATION	MARINE PLYWOOD	50mm THK. PVC FRAME JAMB	GLASS WITH ALUMINUM FRAME	GLASS WITH ALUMINUM FRAME
LOCATION	AS SHOWN	COMFORT ROOM (VISITOR'S QUARTERS)	AS SHOWN	AS SHOWN
QUANTITY	12 SETS	1 SET	2 SET	1 SET
NOTE	FOR REPAINTING	SUPPLY AND INSTALL		

SCHEDULE OF DOORS AND WINDOW GRILL
SCALE NTS



PROJECT TITLE: Maintenance of Second (2nd) Floor Administration Annex Building North Harbor, Tondo, Manila

PORT MANAGEMENT OFFICE-
NCR NORTH

PREPARED BY:

Andrian F. Abanilla
ANDRIAN F. ABANILLA
Engineer II

REVIEW & SUBMITTED BY:

Rouella Marie D. Sabate
ROUELLA MARIE D. SABATE
Supervising Engineer A

APPROVED:

Jenneliza D. Rebong
JENNELIZA D. REBONG
Port Manager, PMO-NCR North

SHEET CONTENT:

AS SHOWN

SHEET NO:

A-6