
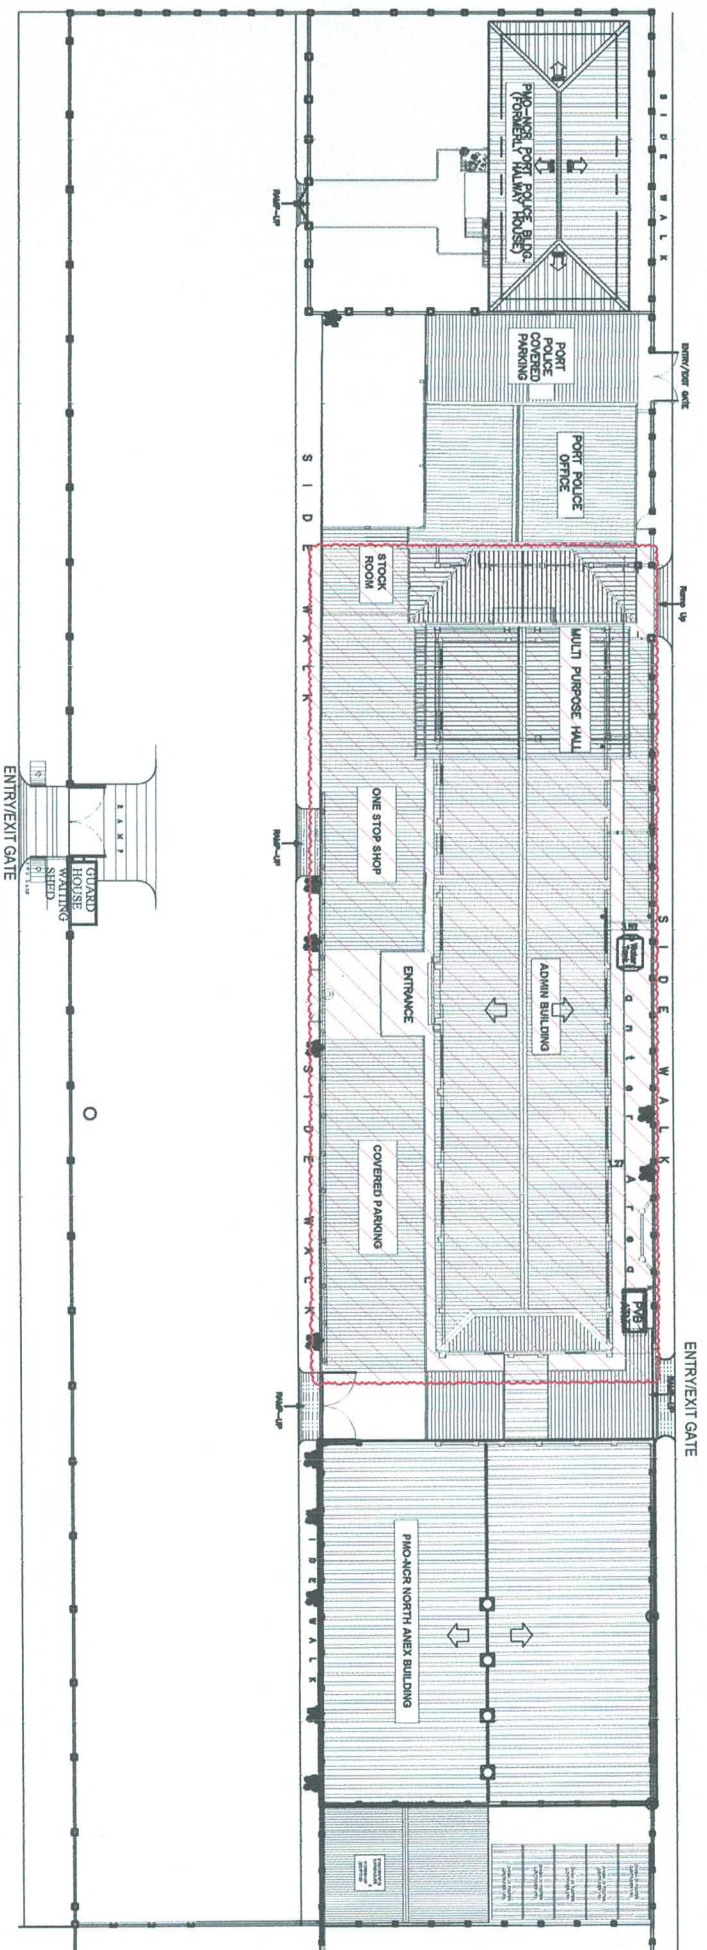


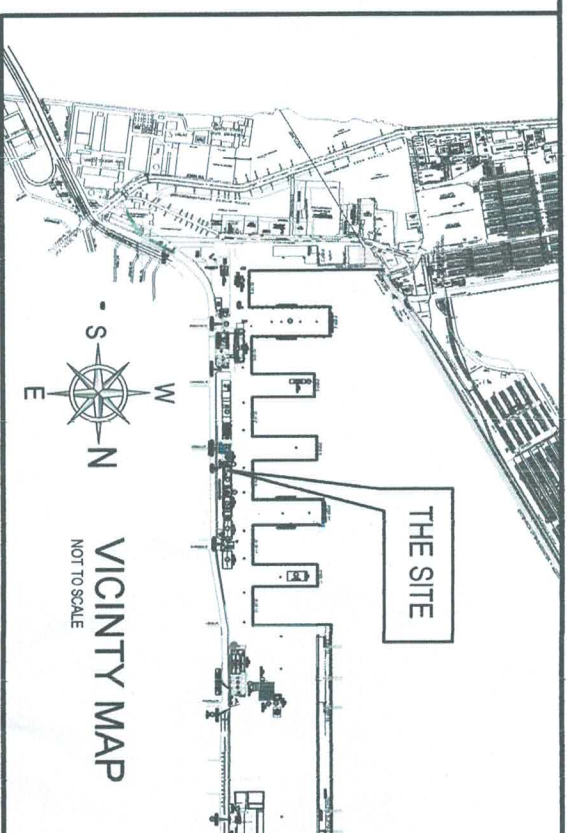

PMO NCR NORTH ADMINISTRATION BUILDING
SITE DEVELOPMENT PLAN
SCALE -1:6000MTS

PROJECT TITLE: Maintenance of Administration Office Building Facade, Mel Lopez Blvd, North Harbor, Tondo, Manila

PREPARED BY:

PORT MANAGEMENT OFFICE-
NCR NORTH

Andrian F. Abanilla
ANDRIAN F. ABANILLA
Engineer II

REVIEW & SUBMITTED BY:

Rouella Marie D. Sabate
ROUELLA MARIE D. SABATE
Supervising Engineer

APPROVED:

Jennelza D. Rebong
JENNELZA D. REBONG
Port Manager, PMO-NCR North

SHEET CONTENT:

AS SHOWN

SHEET NO:

A-1



REPAINTING WORKS

Note/s:

ADMINISTRATION BUILDING EXTERIOR WALL


1. Surface Preparation, removal of loose paints, cleaning and application of patching compound for uneven surfaces and flat latex for base coat.
2. Supply and apply 2 coats of elastomeric paint for top coat.

CHB MASONRY FENCE (FRONT FENCE ONLY EXCLUDING REAR)


1. Surface Preparation, removal of loose paints, cleaning and application of patching compound for uneven surfaces and flat latex for base coat.
2. Supply and apply 2 coats of elastomeric paint for top coat.

CHB MASONRY FENCE STEEL GRILLS AND GATE (FRONT
FENCE ONLY EXCLUDING REAR)


1. Surface Preparation, cleaning of steel grills and gate.
2. Supply and apply 2 coats of enamel paint for top coat.

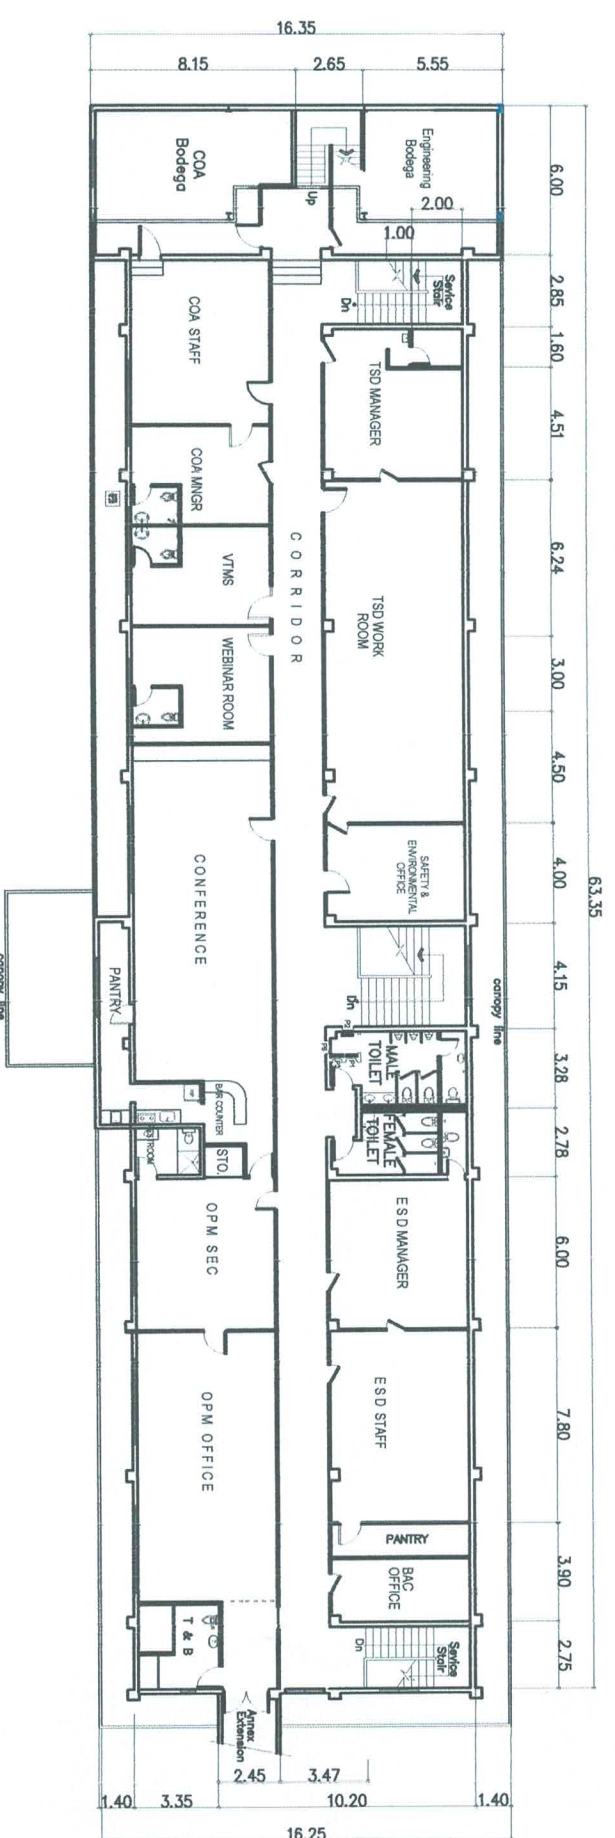


PHD-NCR NORTH ADMINISTRATION BUILDING
SECOND FLOOR LAYOUT
SCALE 1:300MMS

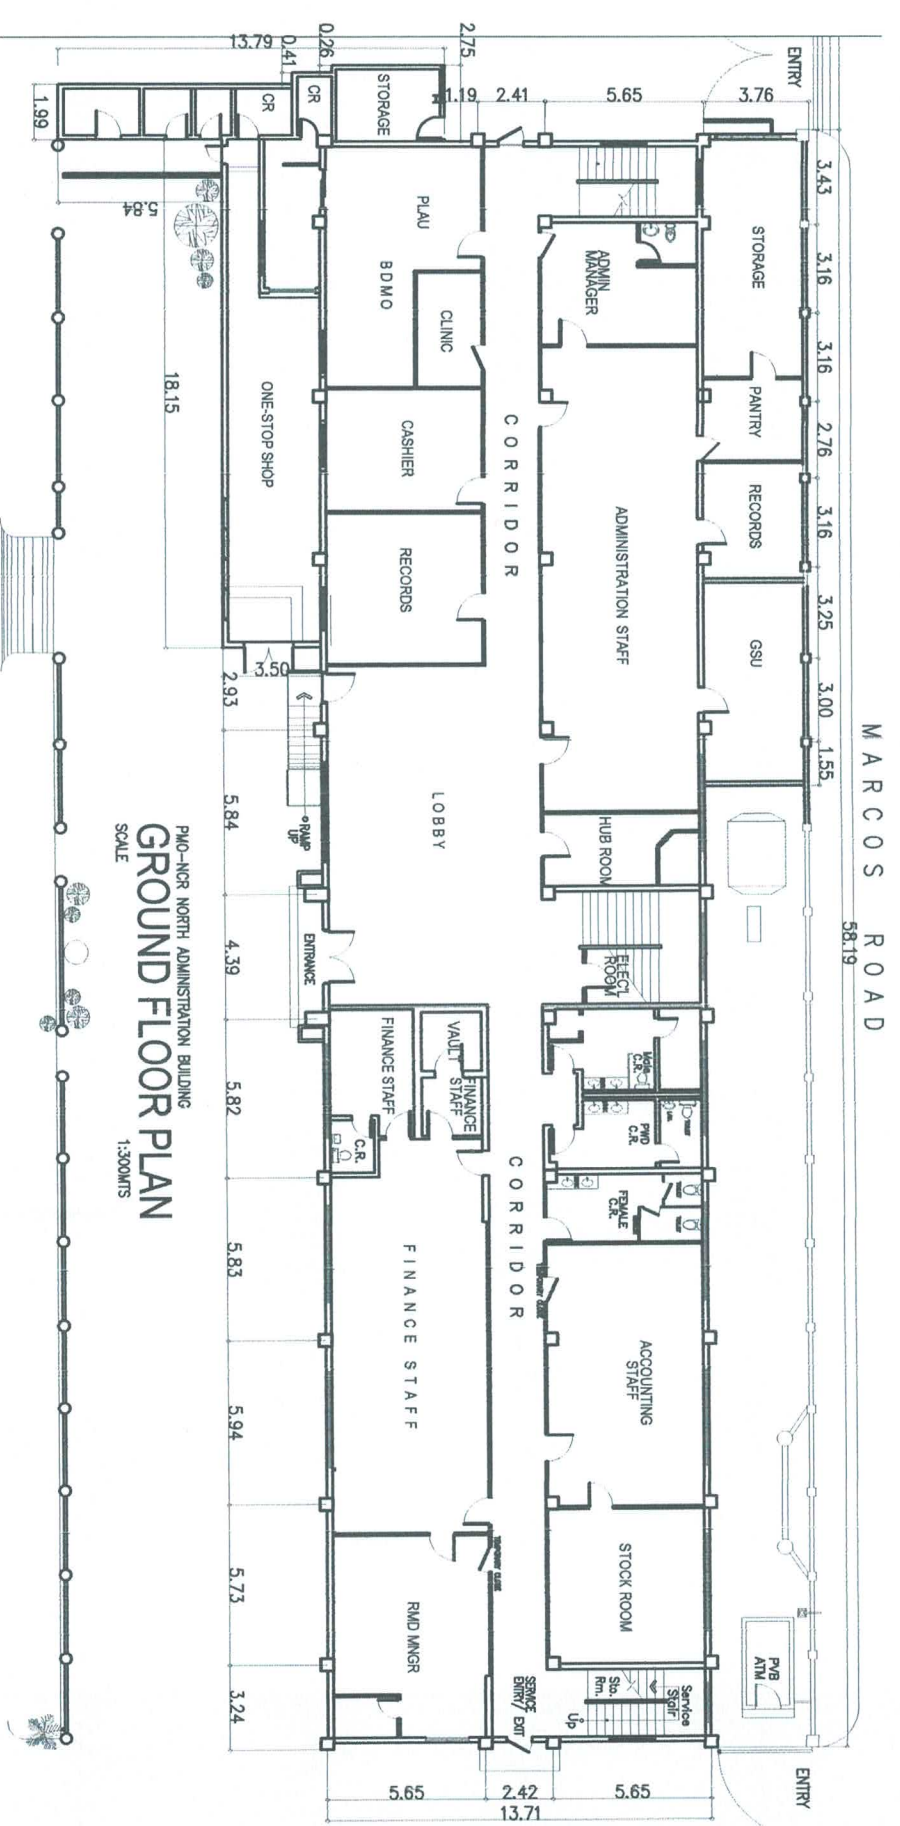

PMO-NCR NORTH ADMINISTRATION BUILDING
GROUND FLOOR PLAN
SCALE 1:300MMS

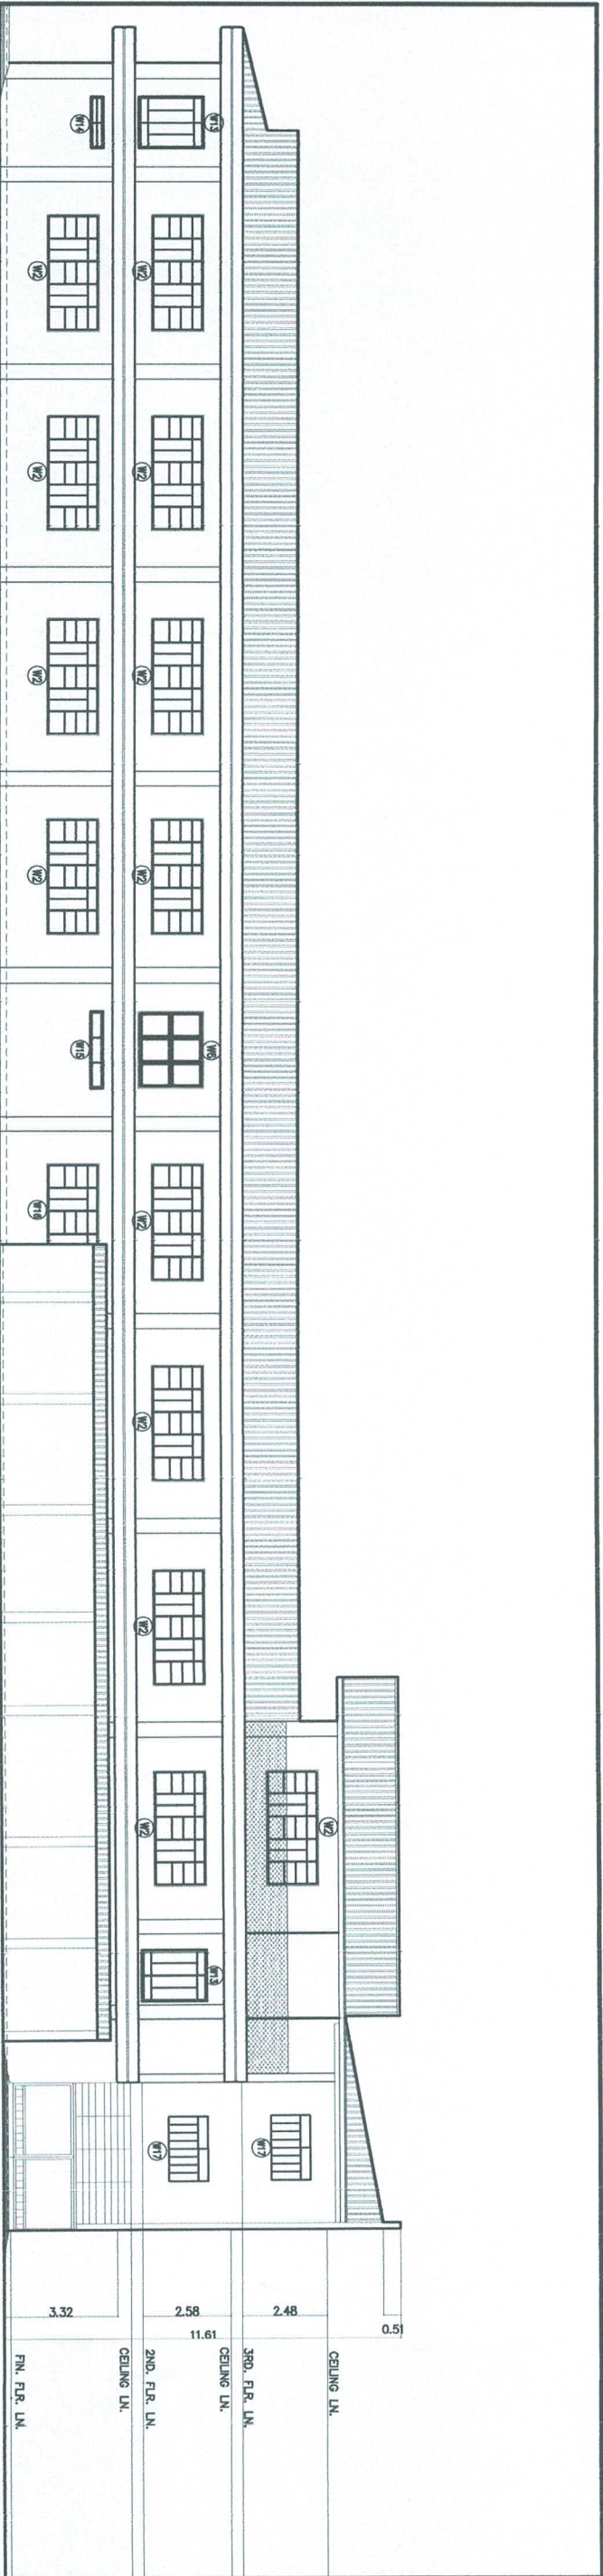

REAR ELEVATION
SCALE 1:200M

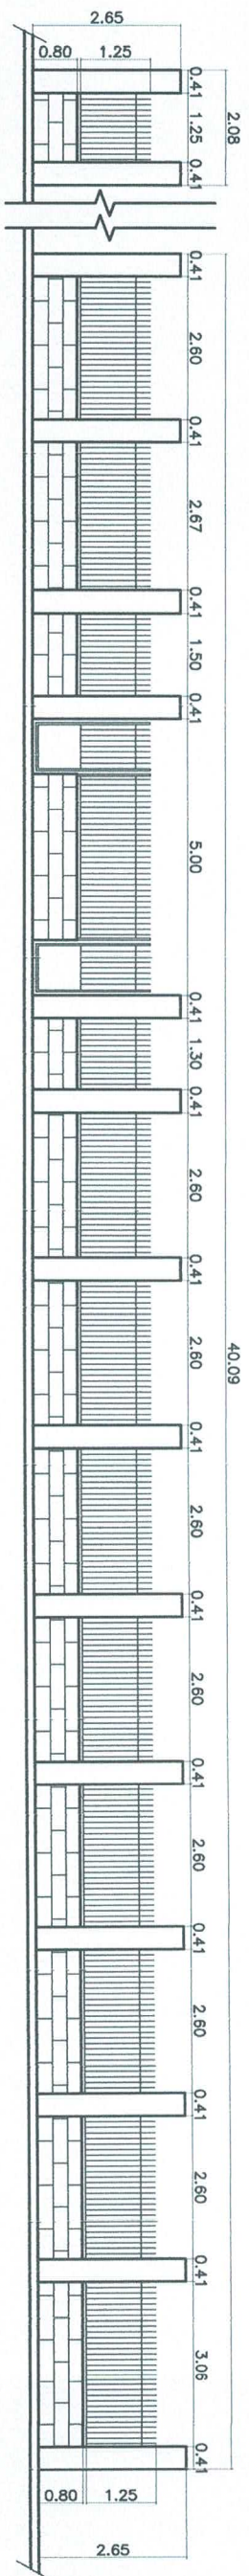

FENCE
SCALE 1:130M/TS

PROJECT TITLE: Maintenance of Administration Office Building Facade, Mel Lopez Blvd, North Harbor, Tondo, Manila

PREPARED BY:

REVIEW & SUBMITTED BY:

APPROVED:

SHEET CONTENT:

SHEET NO:



PORT MANAGEMENT OFFICE-
NCR NORTH

Andrian F. Abanilla
ANDRIAN F. ABANILLA
Engineer II

Rouella Marie D. Sabate
ROUELLA MARIE D. SABATE
Supervising Engineer

Jennel R. Rebong
JENNEL R. REBONG
Port Manager, PMO-NCR North

AS SHOWN

A-4

