



PORT OF CASIGURAN

PROJECT TITLE: MAINTENANCE OF FCMD BUILDING AT PORT OF CASIGURAN, AURORA

PREPARED BY:

SHIRLYN S. MORALES
ACTING SUPERVISING ENGINEER A, PMO-BATN

... ADVISING ENGINEER A, PMO-BATAVIA/AURORA

CHECKED & REVIEWED BY:

ALBERT FRANCIS T/GOLES
PRINCIPAL ENGINEER - PRO-BATAAN/UPDOA

PRINCIPAL ENGINEER & MODERATOR

RECOMMENDING APPROVAL _____

VAL JONATHAN V. PINEDA

VAL JONAHIAN V. PINEDA

APPROVED BY:

NIÑO PAOLO M. BISCOCHO

NIÑO PAOLO M. BISCOCHO

CONTENTS

LOCATION PLAN

DATE _____


MAY 2026

MON-

M

SHEET No.

1 of 3

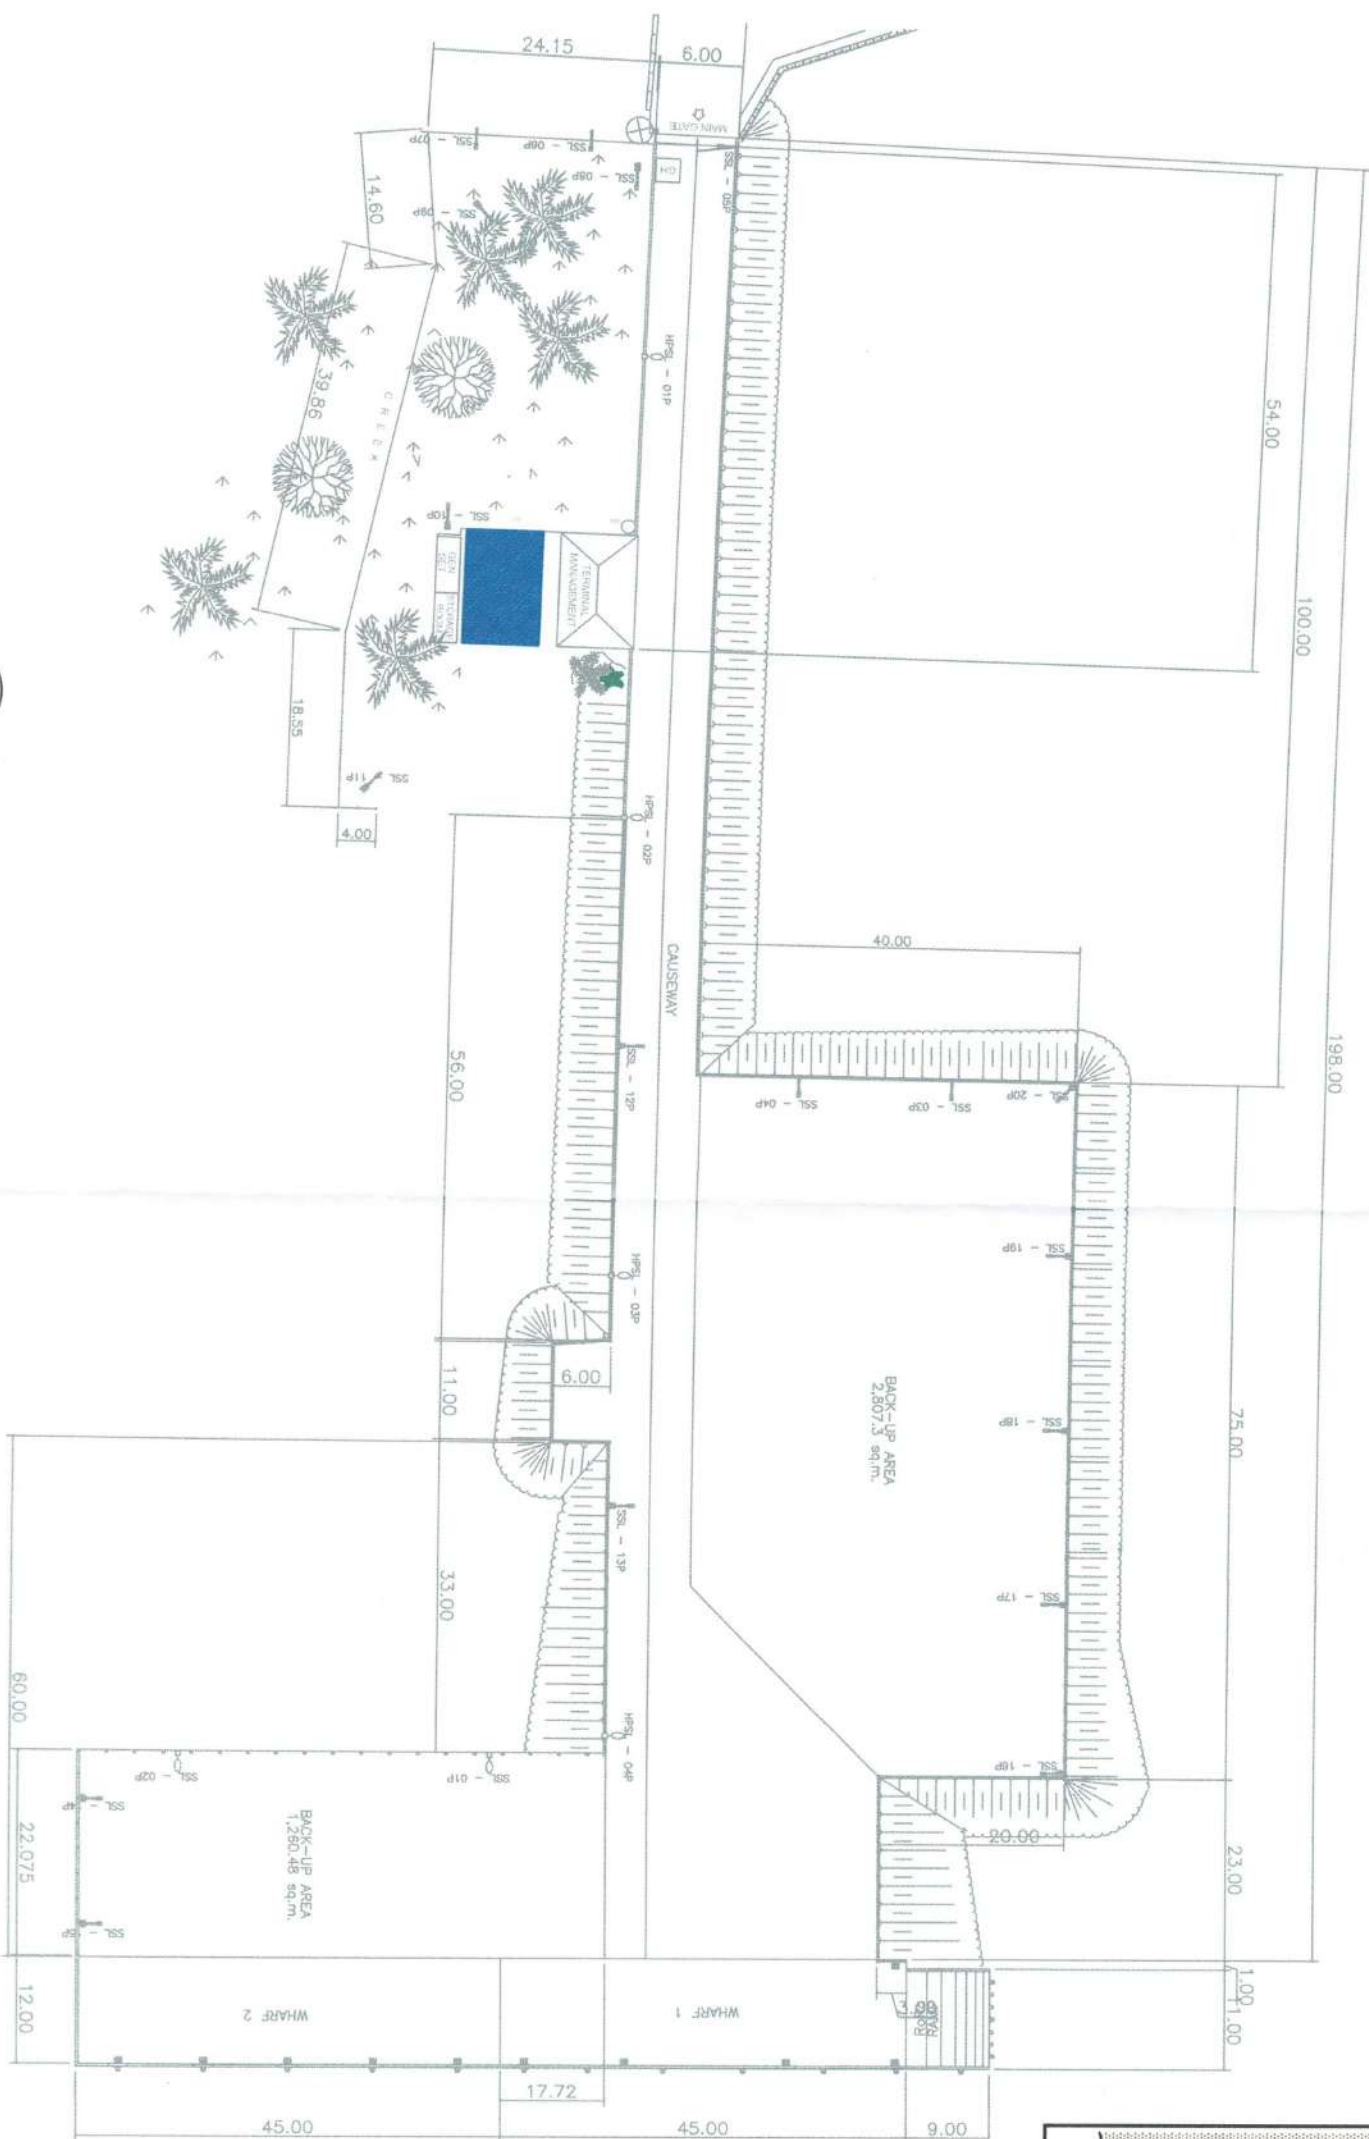

LOCATION PLAN


SCALE







NTS

NTS



FCMD BUILDING AT PORT OF CASIGURAN, AURORA

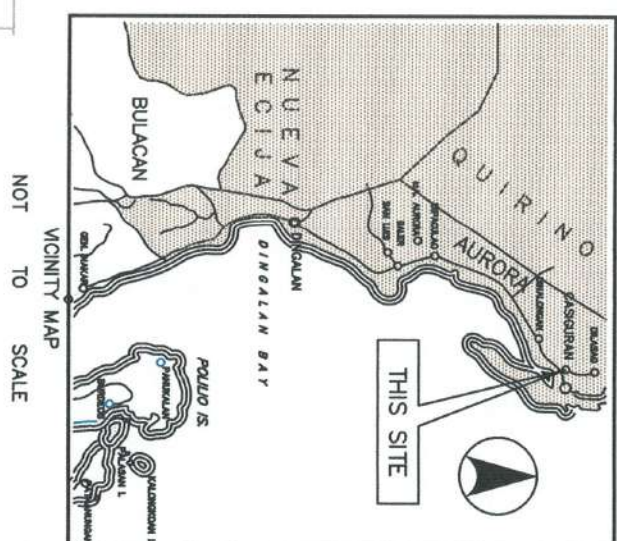

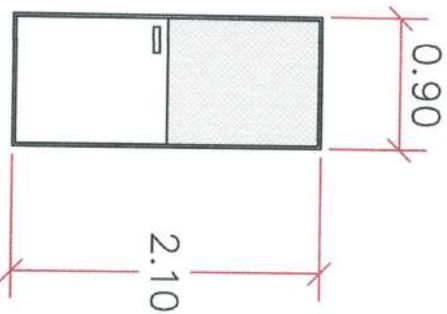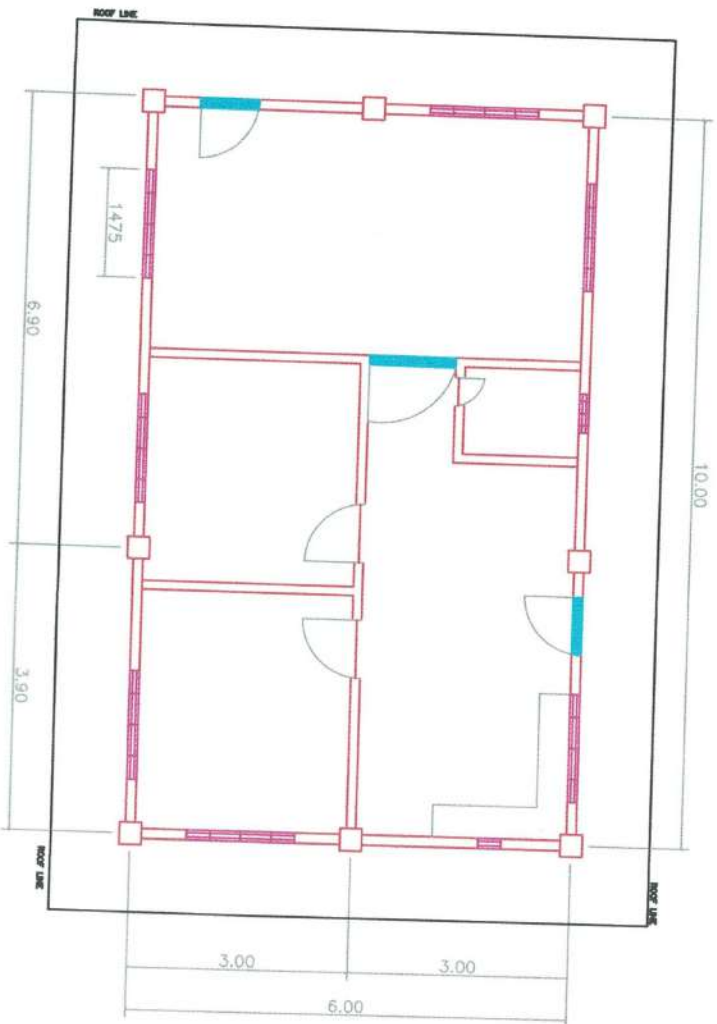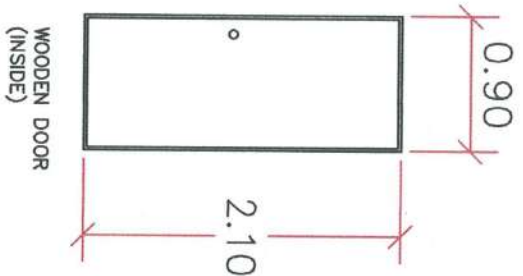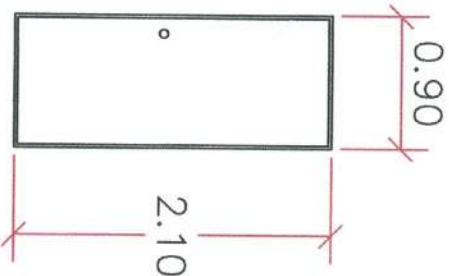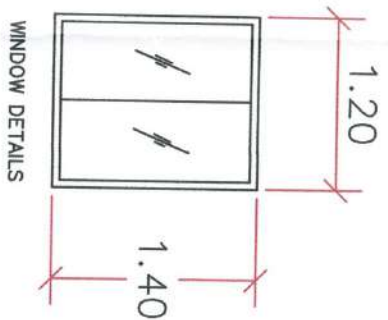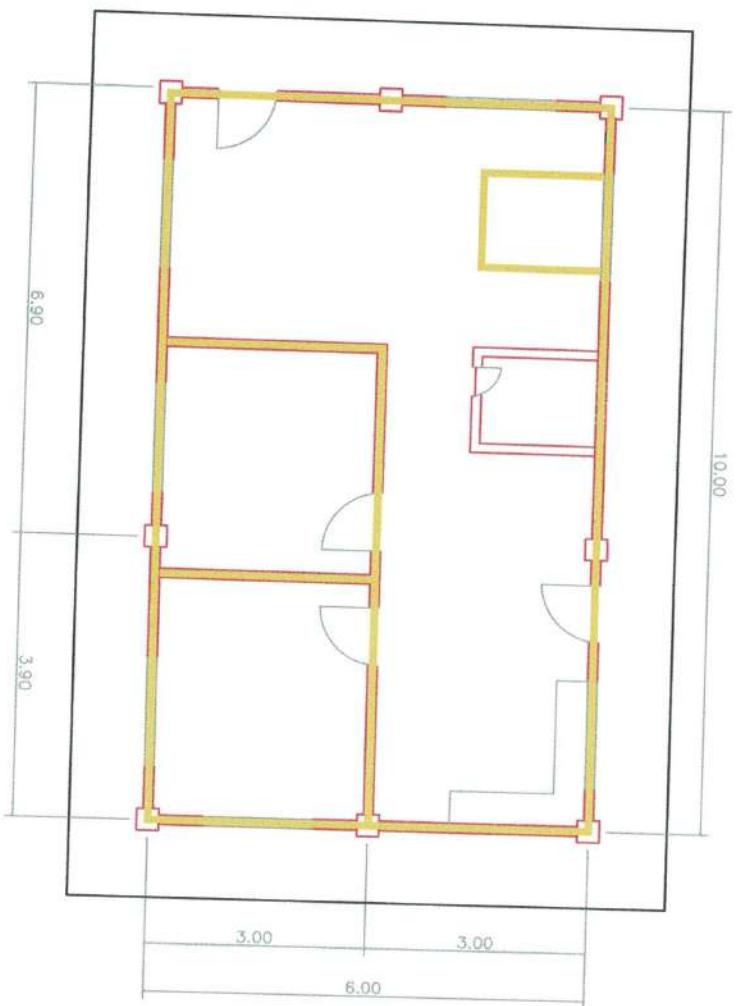

FCMD OFFICE
DOORS & WINDOWS DETAILS
SCALE NTS

FCMD OFFICE
FLOOR PLAN
SCALE NTS

LEGEND:	FACILITY	SCOPE OF WORKS
	FCMD BUILDING INTERIOR & EXTERIOR WALLS	1. PAINTING OF EXTERIOR AND INTERIOR WALL OF THE FCMD BUILDING, INCLUDING WOODEN DOORS, WINDOW GRILLS AND REMOVAL OF OLD PAINT
	FCMD BUILDING DOORS	1. REMOVAL OF EXISTING DOORS AND DOOR JAMBS (MAIN, BACK AND INSIDE DOORS), INCLUDING THE SCREEN DOOR AND UPPER DOOR PANEL, WITH PROPER DISPOSAL 2. REPLACEMENT OF DOORS WITH DOOR JAMBS, AND SCREEN DOOR (MAIN & BACK) INCLUDING ALL NECESSARY ACCESSORIES
	FCMD BUILDING WINDOWS	1. REMOVAL OF EXISTING DAMAGED WINDOWS AND WINDOW GRILLS INCLUDING PROPER DISPOSAL 2. REPLACEMENT OF WINDOWS AND INSTALLATION OF WINDOW GRILLS INCLUDING ALL NECESSARY ACCESSORIES (SLIDING WINDOW W/ SCREEN ALUMINUM COATED W/ 6MM THICK BROWN GLASS)



PORT OF CASIGURAN
BRUX, SIBACONG, CASIGURAN, AURORA

PROJECT TITLE: MAINTENANCE OF FCMD BUILDING AT PORT OF CASIGURAN, AURORA

PREPARED BY:

SHIRLYN S. MORALES
ACTING SUPERVISING ENGINEER A, PNO-BATAVIA/AURORA

CHECKED & REVIEWED BY:

ALBERT FRANCIS T. GOLES
PRINCIPAL ENGINEER A, PNO-BATAVIA/AURORA

RECOMMENDING APPROVAL:

VAL JONATHAN V. PINEDA
ACTING ESD MANAGER, PNO-BATAVIA/AURORA

APPROVED BY:

NIÑO PAOLO M. BISCOCHO
ACTING PORT MANAGER, PNO-BATAVIA/AURORA

SHEET CONTENT:

FLOOR PLAN
DOORS & WINDOWS
DETAILS

DATE:

MAY 2026

DIMENSION:


M

SHEET NO.


2 of 3



FCMD OFFICE
CEILING PLAN
SCALE NTS

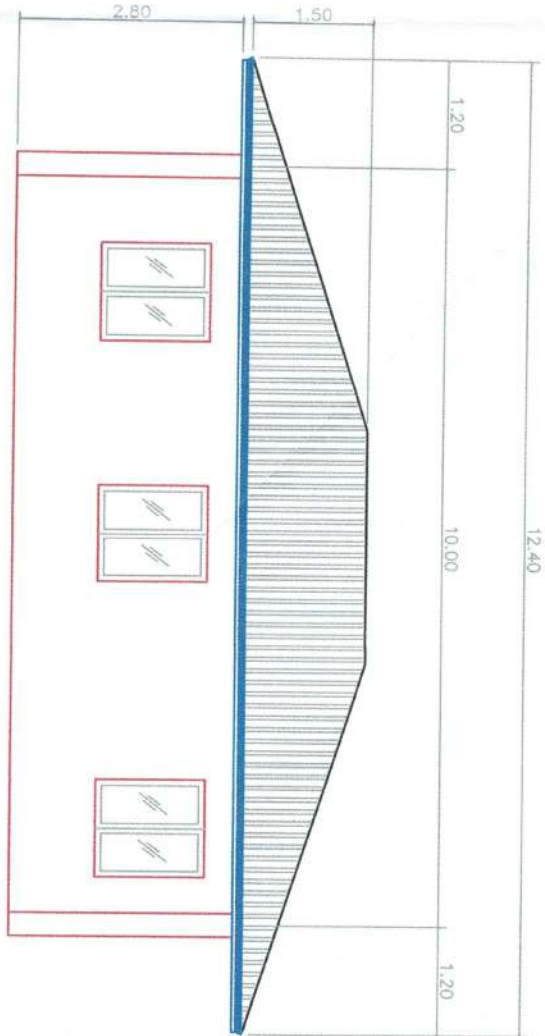

FCMD OFFICE
RIGHT SIDE ELEVATION
SCALE NTS

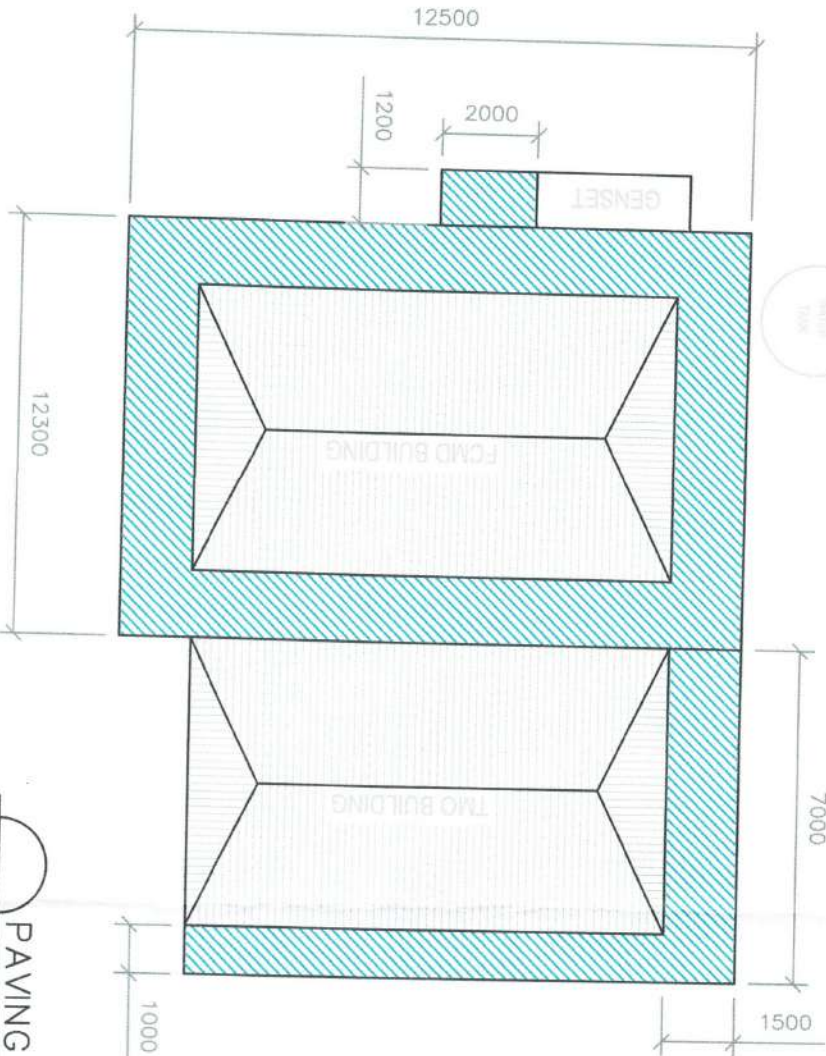

FCMD OFFICE
PAVING AREA
SCALE NTS

LEGEND:	FACILITY	SCOPE OF WORKS
	FCMD BUILDING ROOF EAVES	1. REMOVAL OF EXISTING ROOF EAVES, METAL FRAMING, AND PARTIALLY DAMAGED GUTTERS, INCLUDING PROPER DISPOSAL.
	GUTTERS	2. REPLACEMENT OF ROOF EAVES, METAL FRAMING, GUTTERS, DOWNSPOUT AND APPLICATION OF SEALANT TO THE ROOFING, INCLUDING RESTORATION OF AFFECTED LIGHTING SYSTEM
	PAVING AREA	1. REMOVAL OF EXISTING PAVEMENT INCLUDING PROPER DISPOSAL 2. RESTORATION OF EXISTING PAVEMENT AND THE ENCLOSURE OF THE OPEN PORTION CREATED BY THE INSTALLATION OF THE NEW DOOR

PROJECT TITLE: MAINTENANCE OF FCMD BUILDING AT PORT OF CASIGURAN, AURORA

PREPARED BY:

SHIRLYN S. MORALES
ACTING SUPERVISING ENGINEER A, PRO-BATANGAN/AURORA

CHECKED & REVIEWED BY:

ALBERT FRANCIS T. GOLES
PRINCIPAL ENGINEER A, PRO-BATANGAN/AURORA

RECOMMENDING APPROVAL:

VAL JONATHAN V. PINEDA
ACTING ESD MANAGER, PRO-BATANGAN/AURORA

APPROVED BY:

NINOTPAOLO M. BISCOCHO
ACTING PORT MANAGER, PRO-BATANGAN/AURORA

DATE:

MAY 2026

SHEET CONTENT:

CEILING PLAN
PAVING AREA

DIMENSION:

M & mm

SHEET No.

3 of 3



PORT OF CASIGURAN
BRGY. CALICONG, CASIGURAN, AURORA