
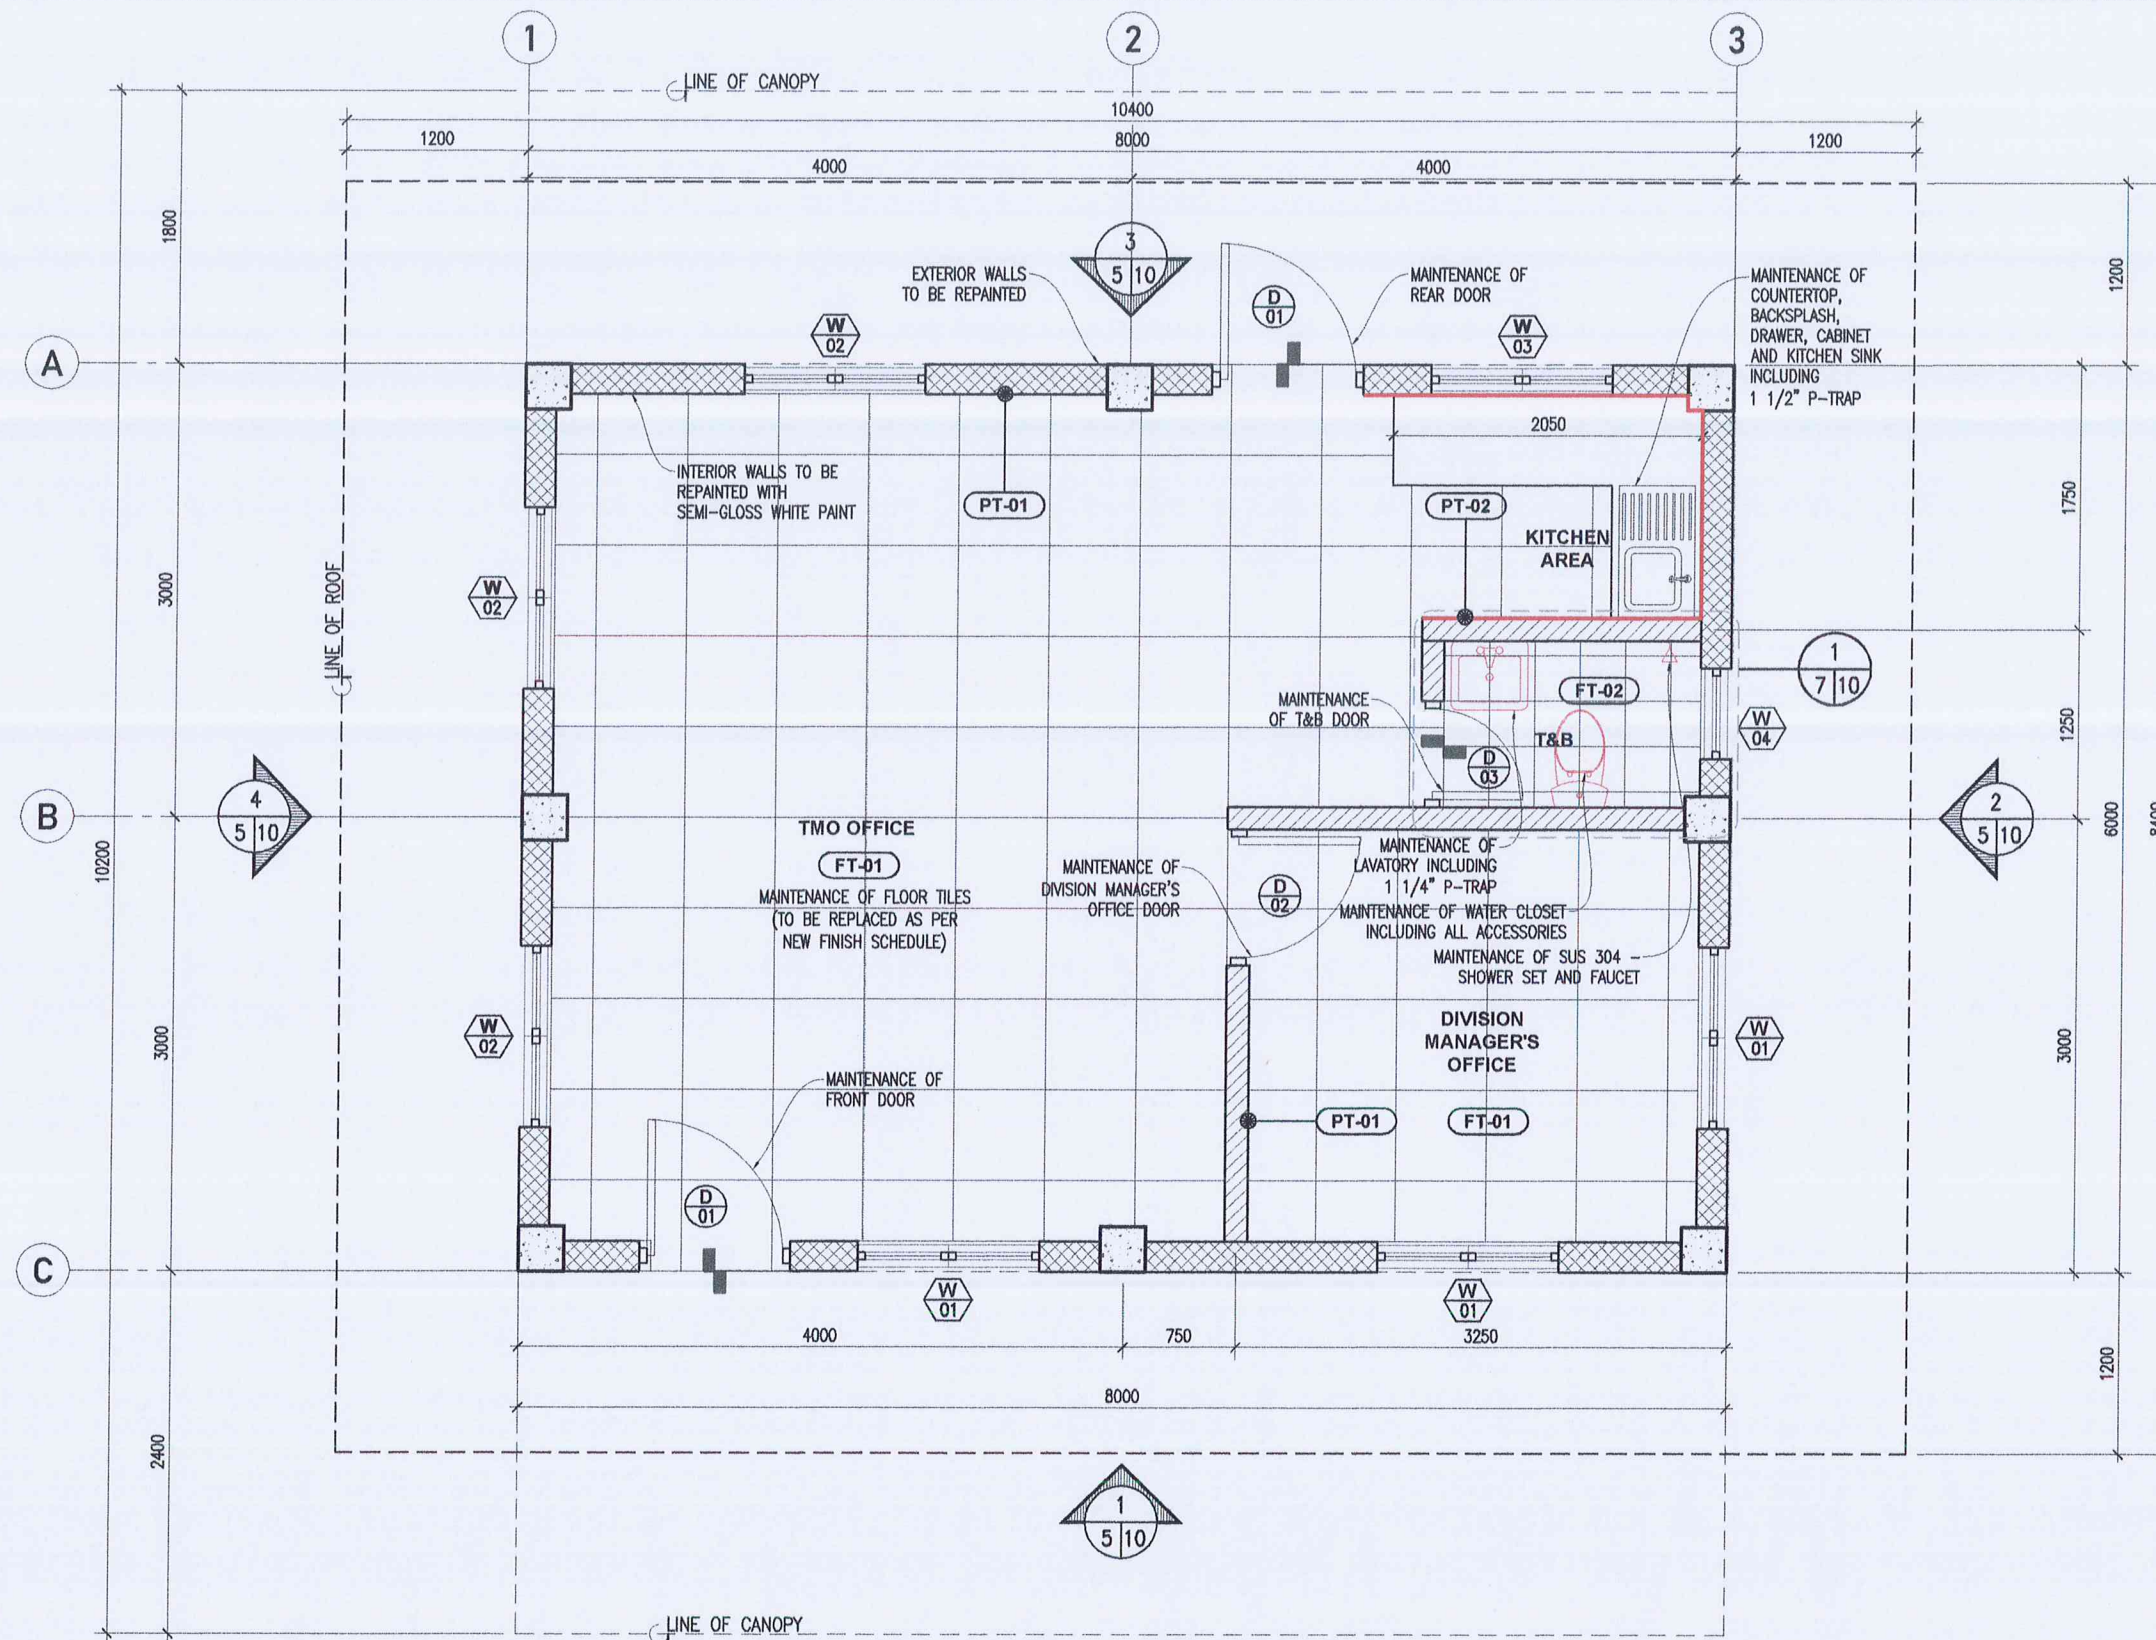
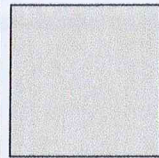
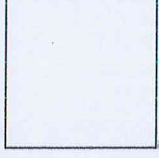


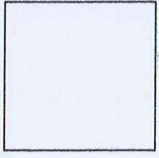

1
**TERMINAL MANAGEMENT OFFICE BLDG
 FLOOR PLAN**
 SCALE 1:50mts

NOTE	
MAINTENANCE OF ALL DOORS AND WINDOWS AS PER EXISTING DOOR AND WINDOW OPENING (VERIFY IN FIELD)	
FINISH SCHEDULE	
FLOOR TILE	
	FT-01 AREA: 38.02 m ² SPECIFICATIONS: 60cm x 60cm GLAZED PORCELAIN FLOOR TILES INSTALLATION: STRAIGHT MATCH
	FT-02 AREA: 1.87 m ² SPECIFICATIONS: 30cm x 30cm ANTI-SLIP FLOOR TILES INSTALLATION: STRAIGHT MATCH
WALL TILE	
	WT-01 AREA: 12.57 m ² SPECIFICATIONS: 30cm x 60cm GLAZED PORCELAIN WALL TILES IN WHITE COLOR INSTALLATION: VERTICAL STRAIGHT MATCH
PAINT SCHEDULE (INTERIOR)	
	PT-01 AREA: 15.40 m ² COLOR: WHITE SHEEN: SEMI-GLOSS
	PT-02 AREA: 8.69 m ² COLOR: WHITE SHEEN: GLOSS