


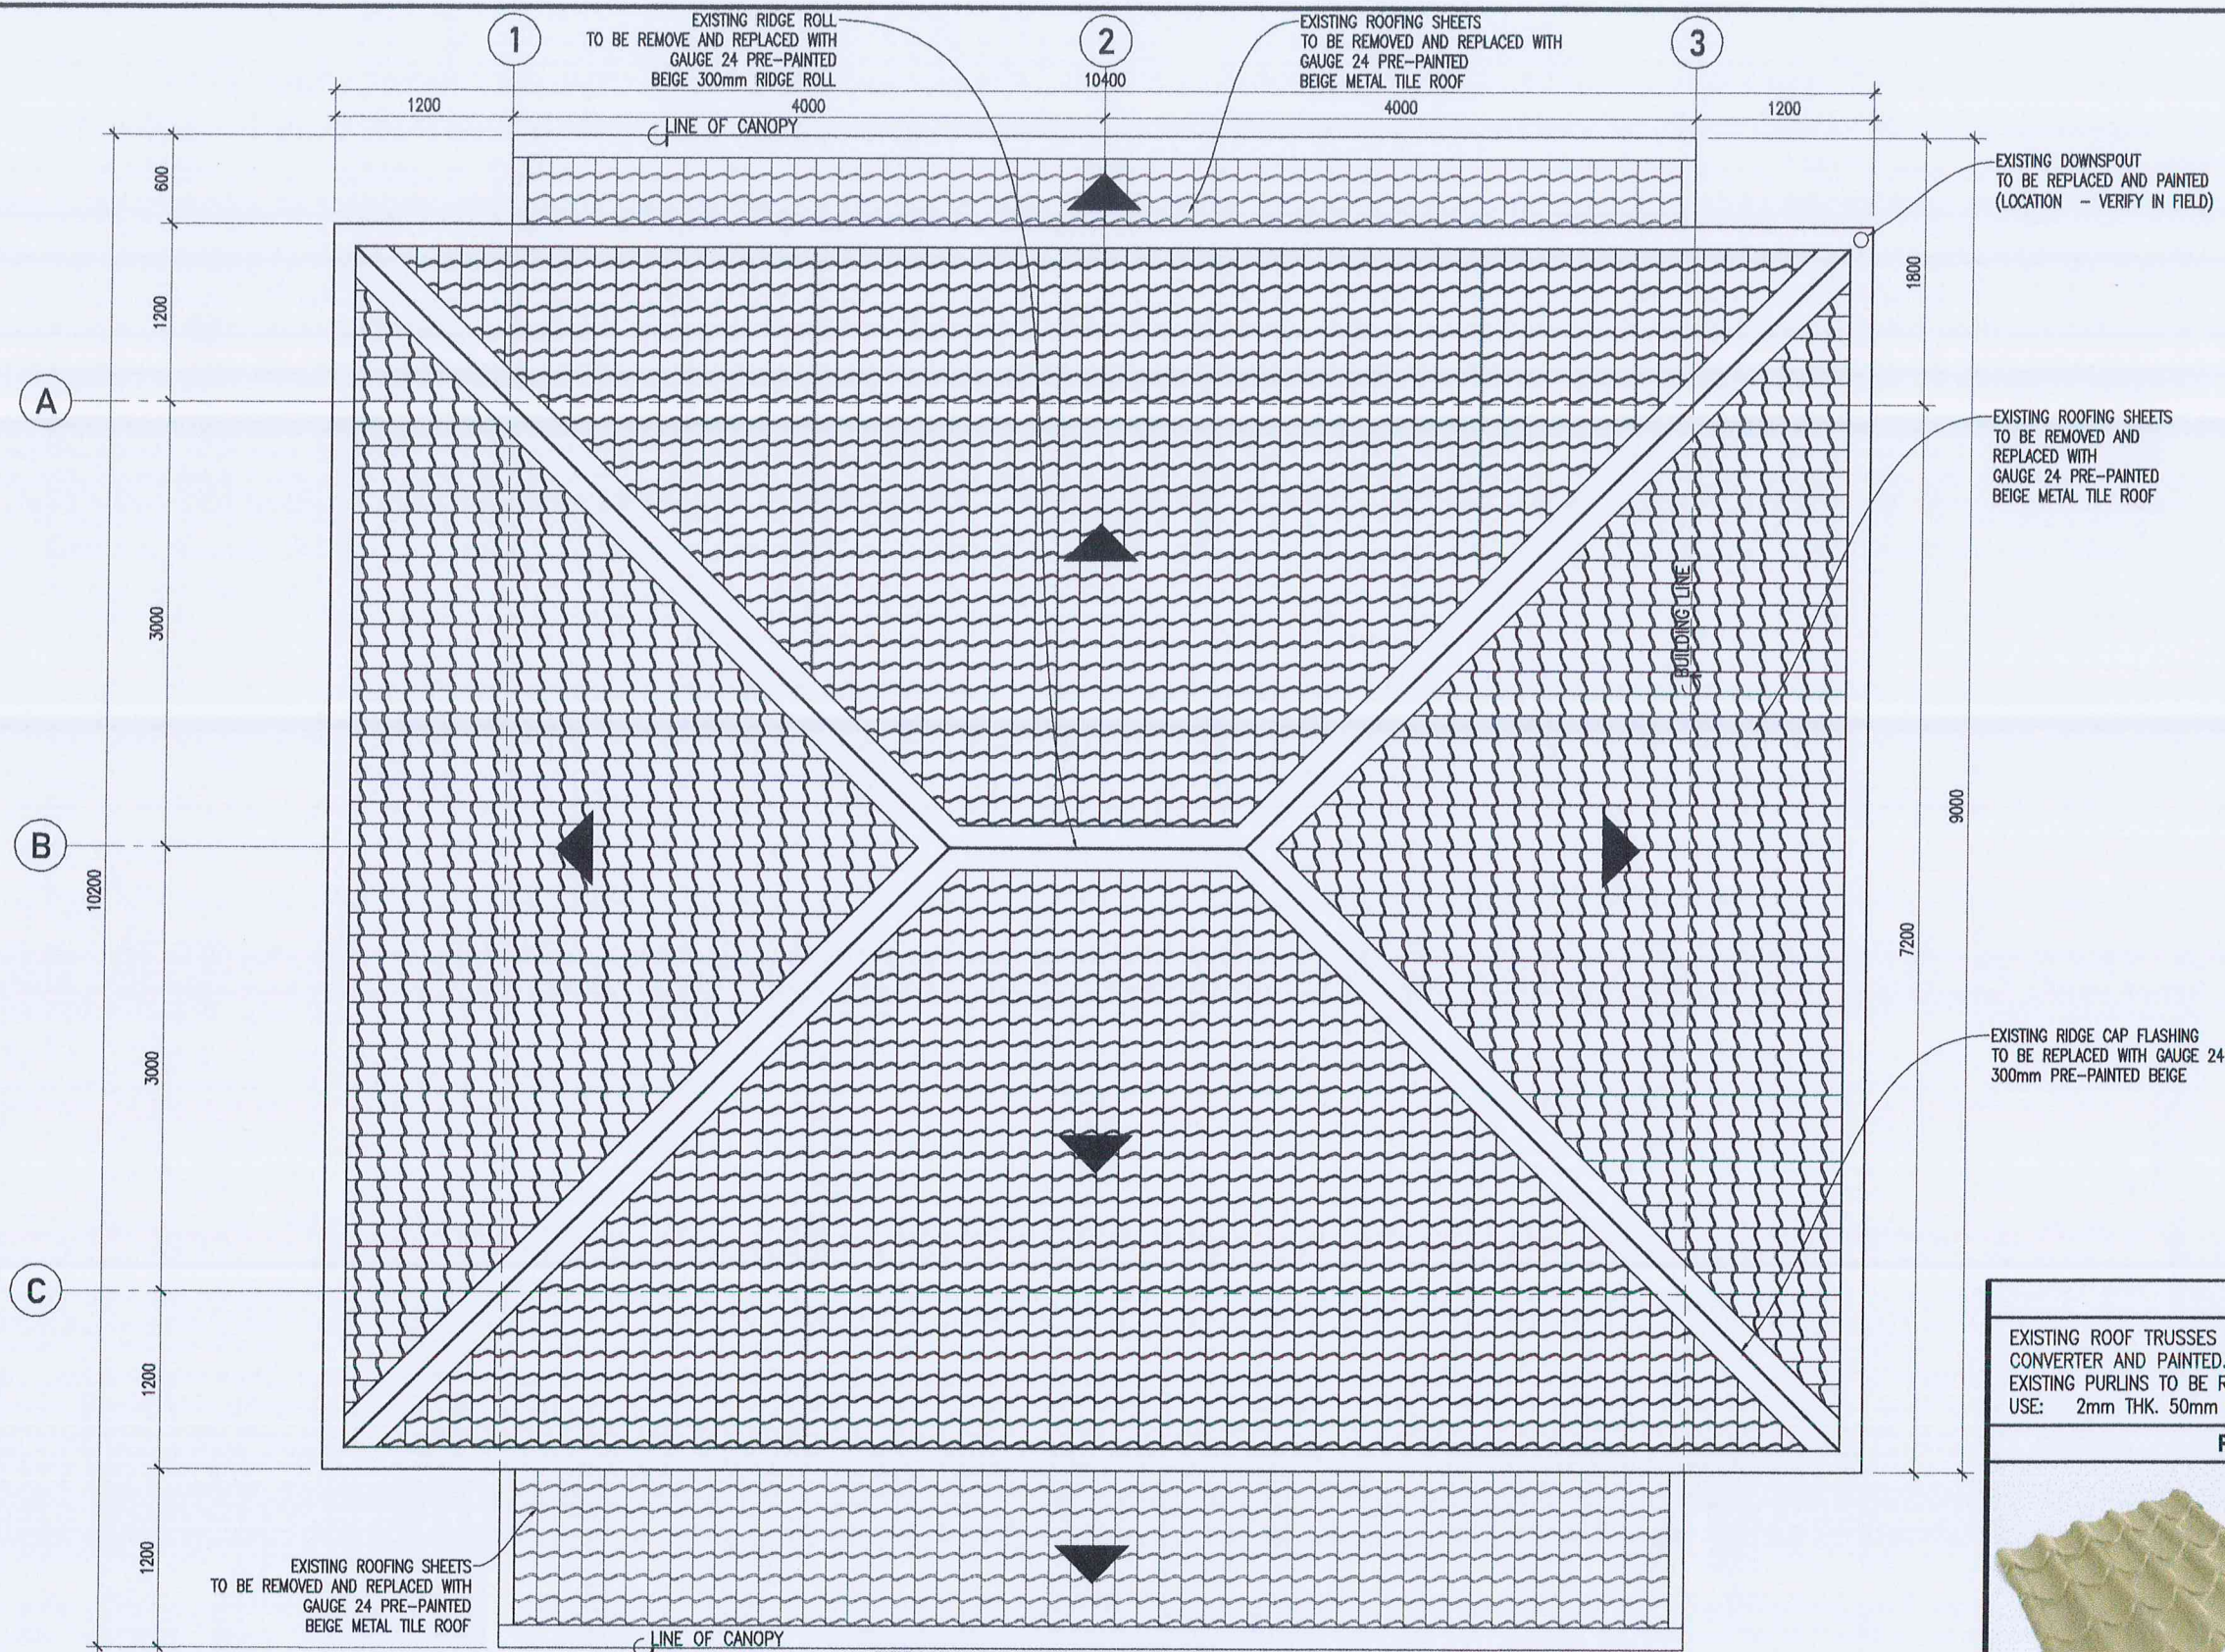

NOTE	
EXISTING ROOF TRUSSES TO BE RETAINED; APPLIED WITH RUST CONVERTER AND PAINTED. EXISTING PURLINS TO BE REPLACED USE: 2mm THK. 50mm x 75mm C-PURLINS SPACED @ 600mm O.C.	
ROOF SCHEDULE	
	TYPE: METAL TILE ROOF THICKNESS: GAUGE 24 COLOR: BEIGE

1
 SCALE 1:50mts
**TERMINAL MANAGEMENT OFFICE BLDG
ROOF PLAN**