


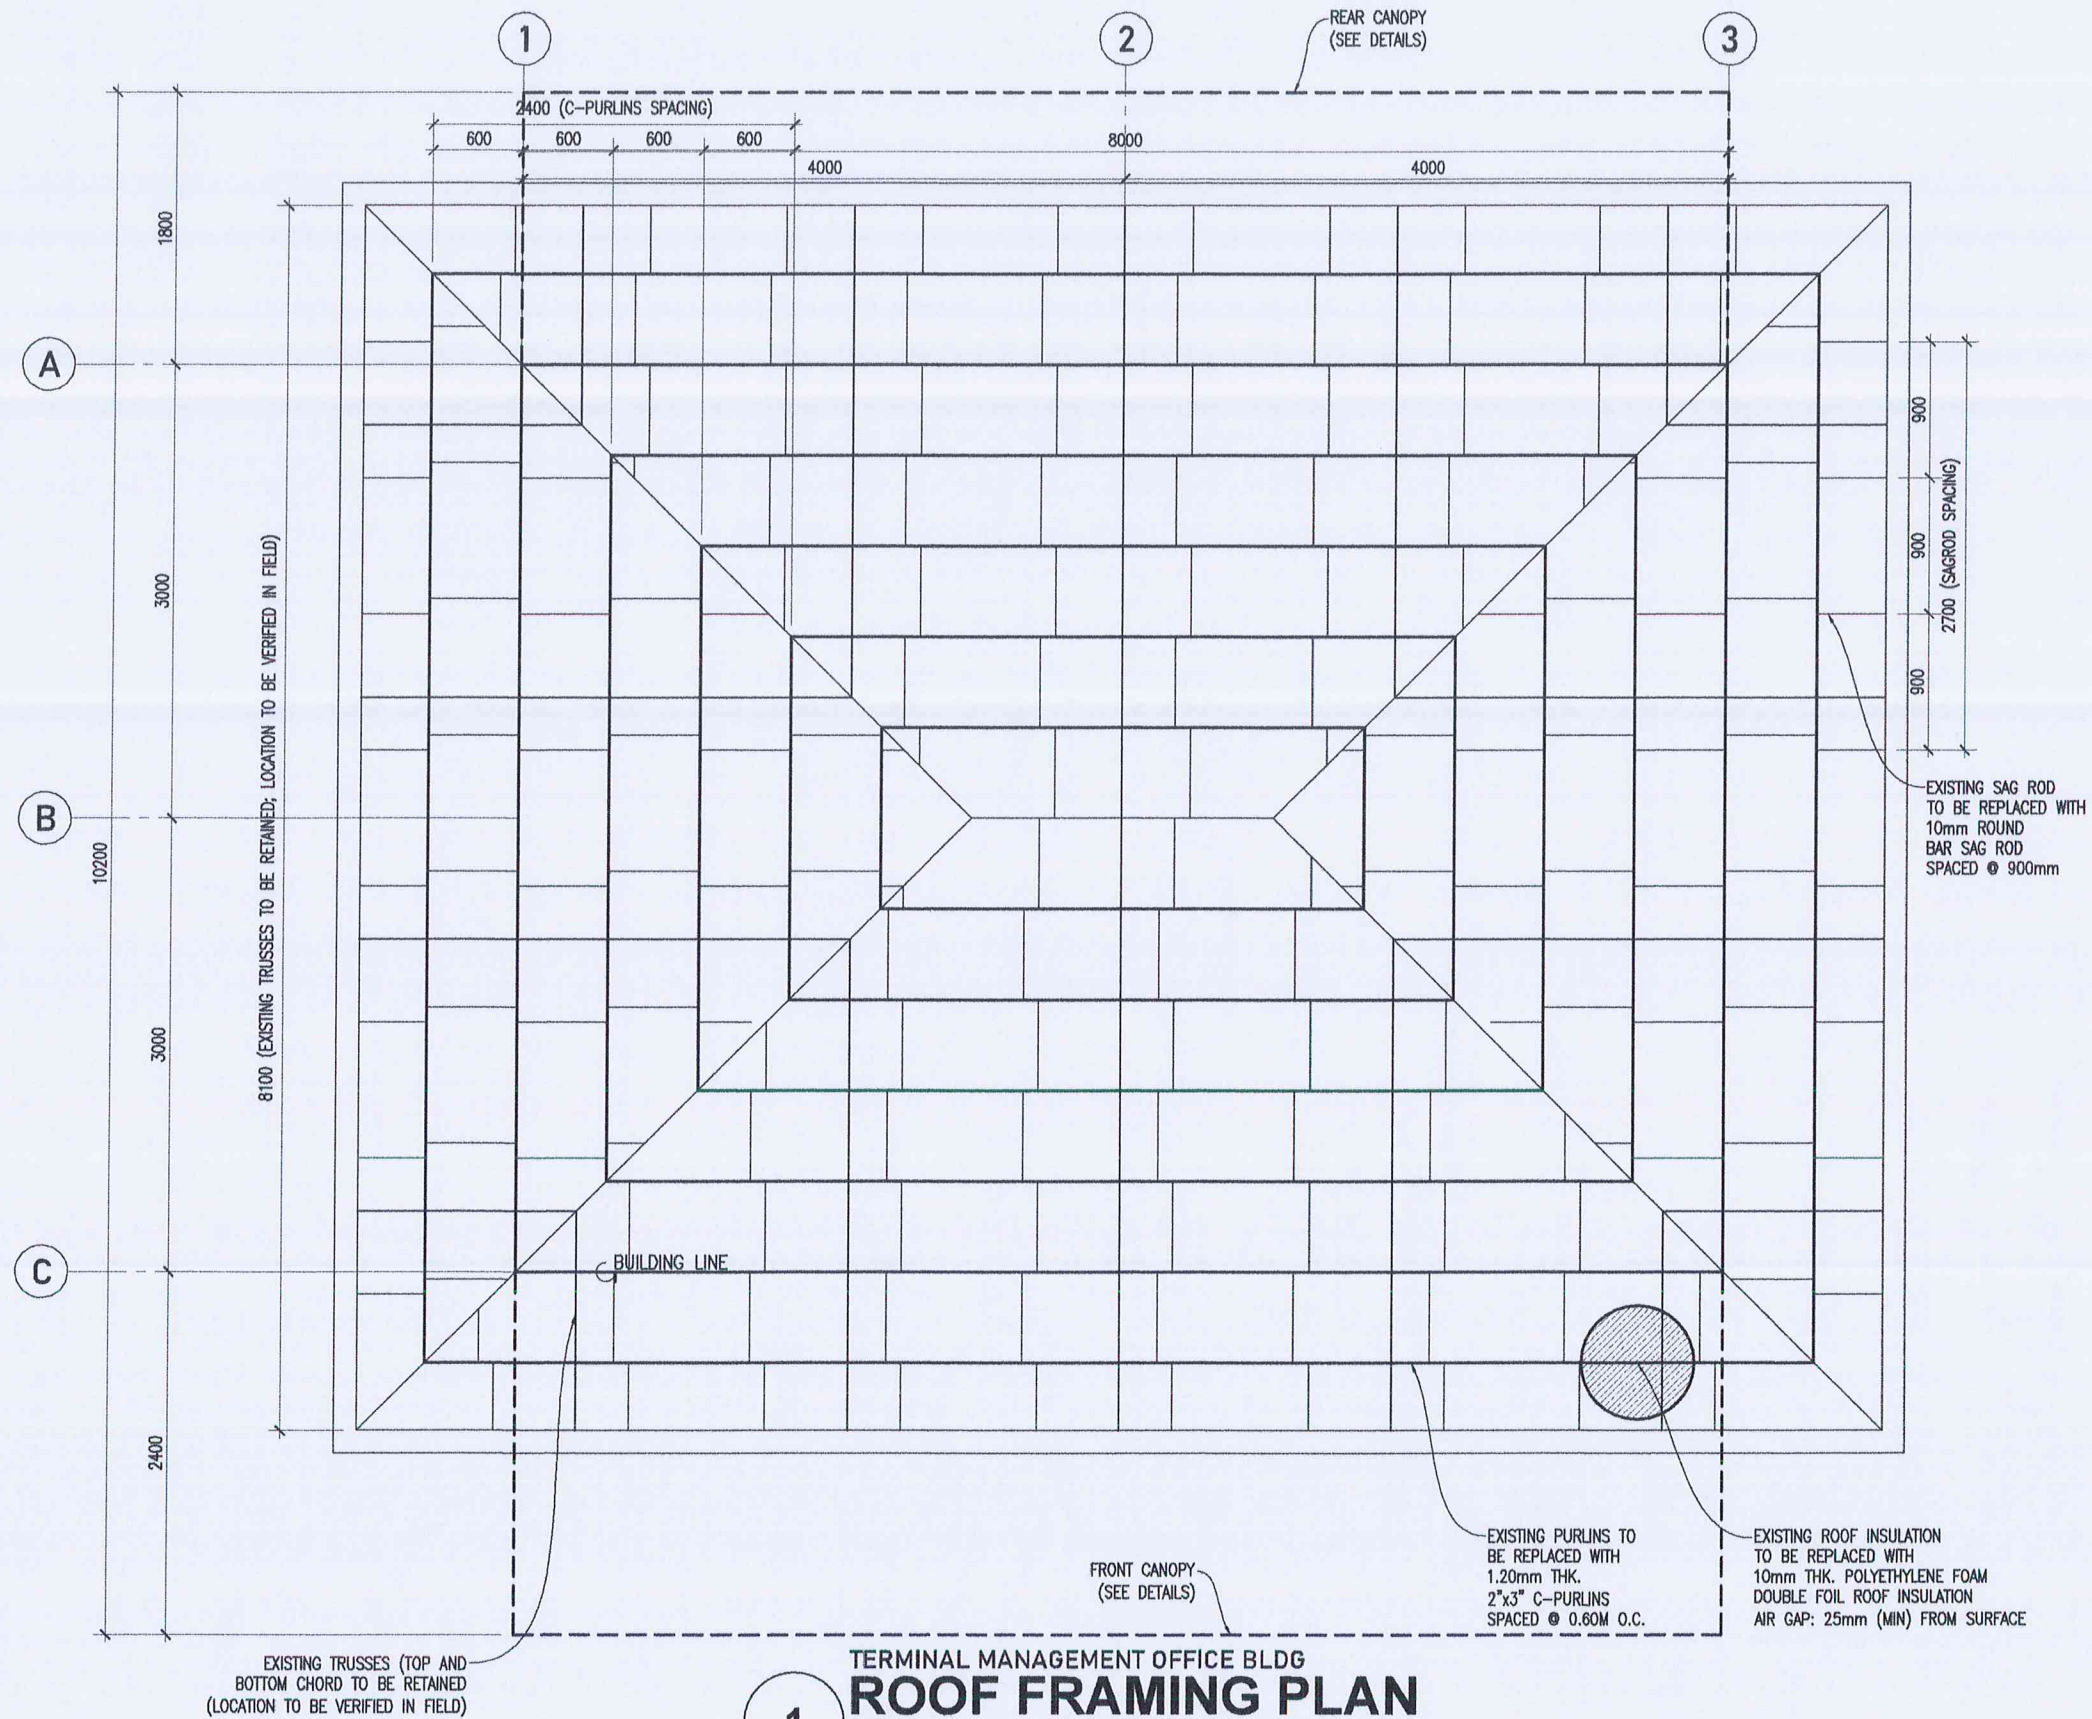

1
TERMINAL MANAGEMENT OFFICE BLDG
ROOF FRAMING PLAN
 SCALE 1:50mts