


GENERAL NOTE

ALL EXISTING ROOFING TO BE DEMOLISHED AND REPLACED WITH GAUGE 24 PRE-PANDED BEIGE LONG SPAN METAL TILE ROOF.

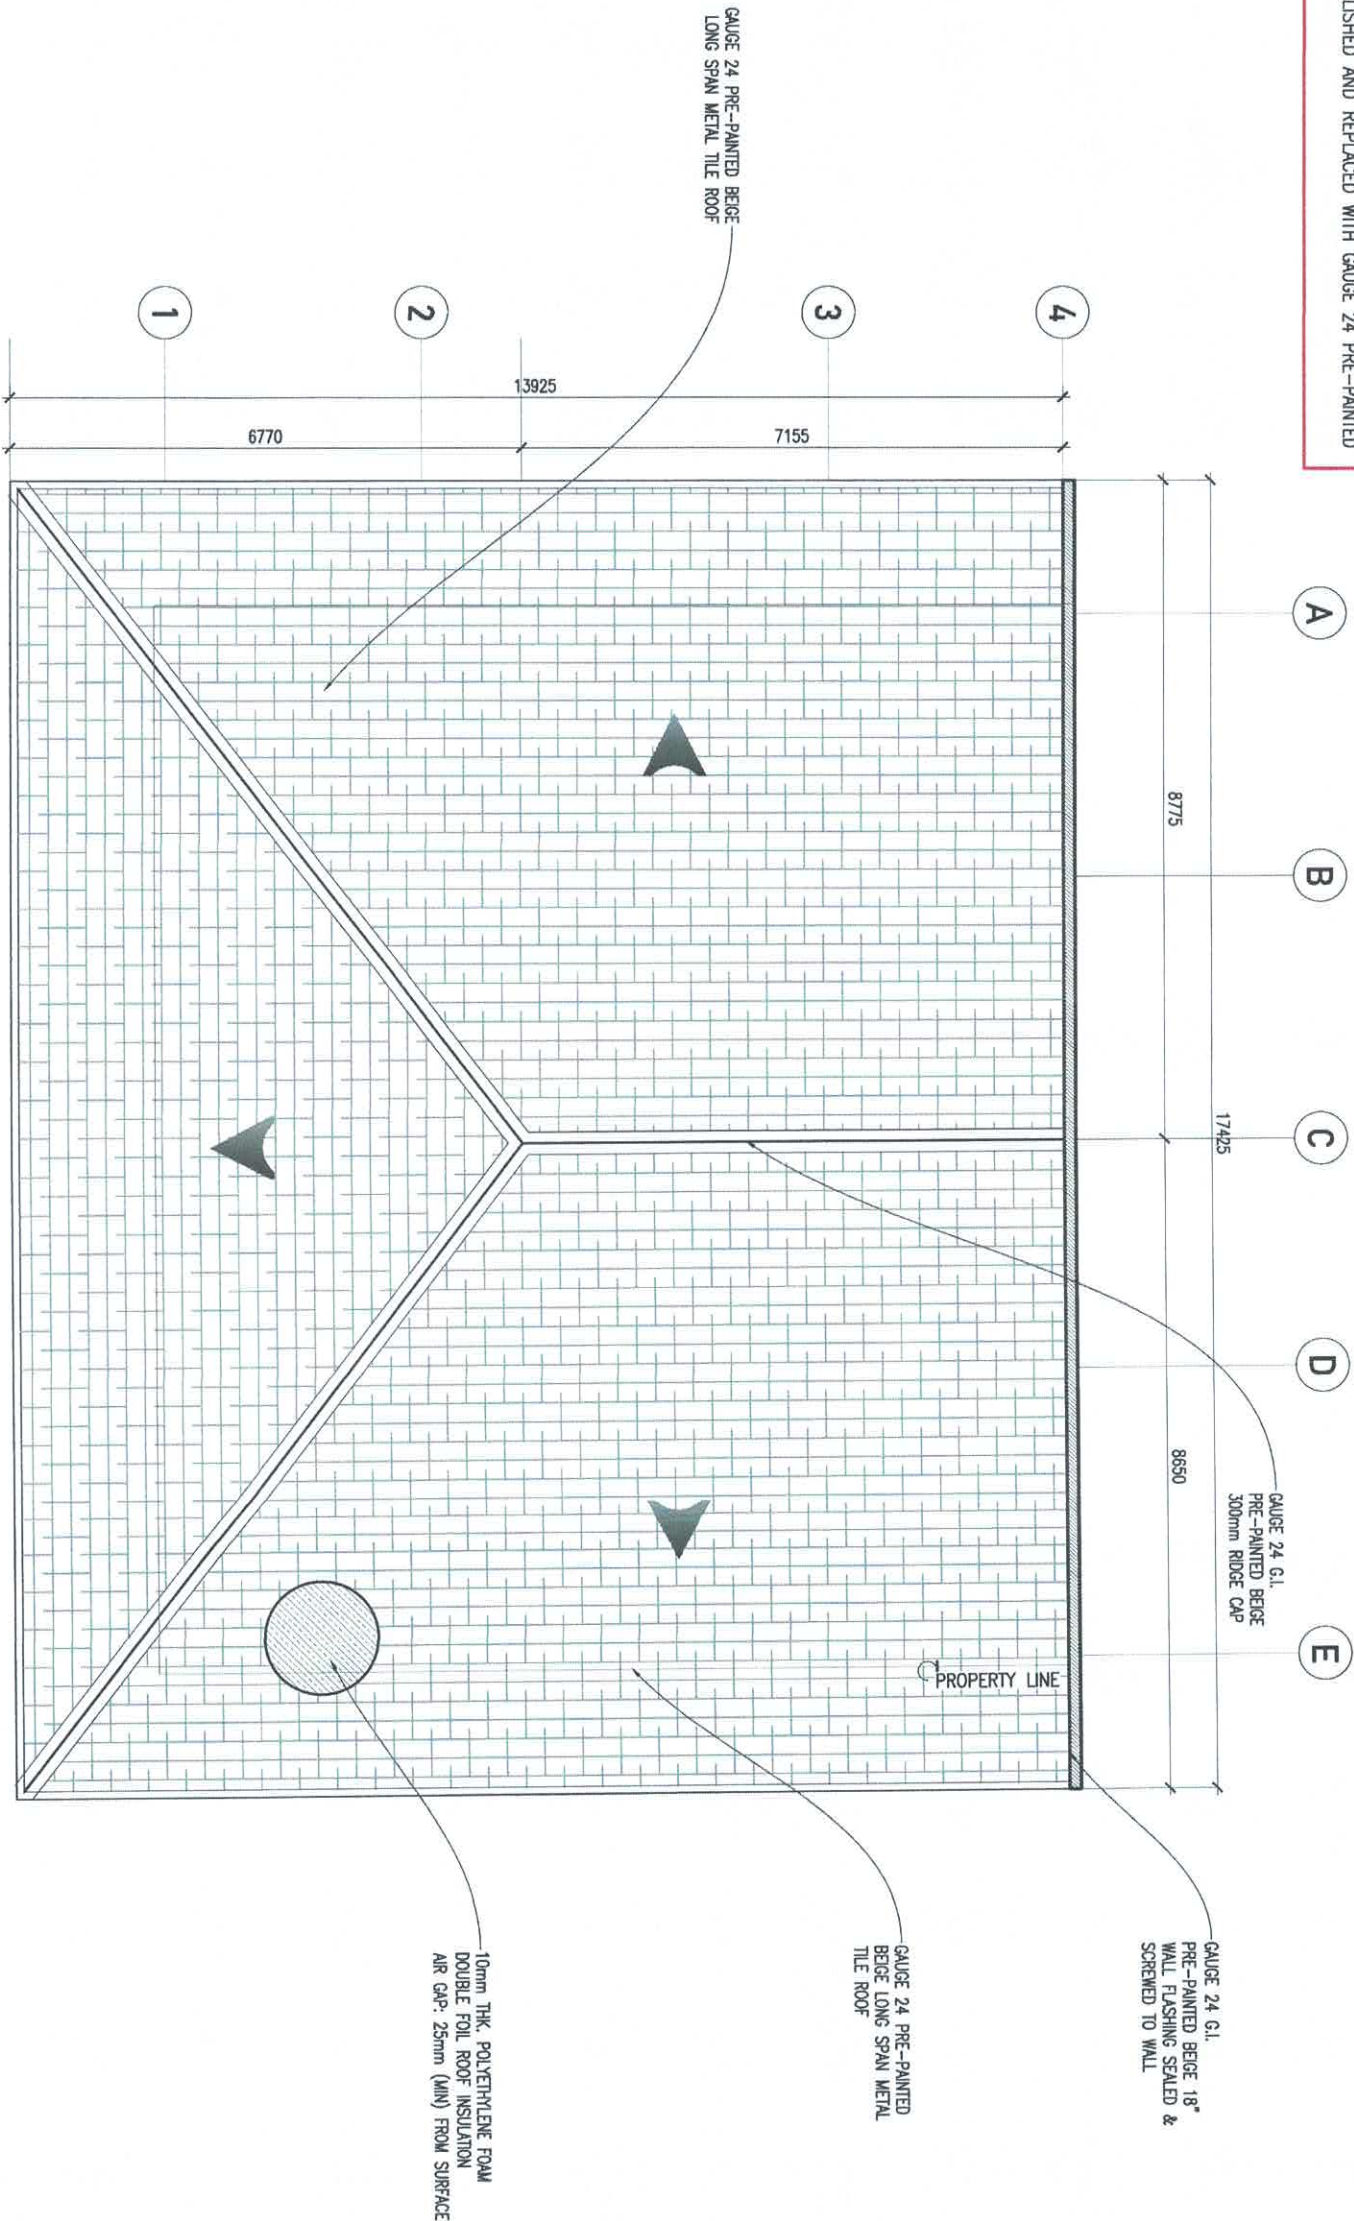

TERMINAL MANAGEMENT OFFICE BUILDING
ROOF PLAN
1
SCALE 1:100mts

PROJECT TITLE

EMERGENCY MAINTENANCE OF ROOFING, CEILING AND ELECTRICAL SYSTEM AT TMO BUILDING

SHEET NO.



PORT MANAGEMENT OFFICE OF BICOL
REGIONAL GOVERNMENT CENTER,
RIMS, LEGASPI CITY 4500

PREPARED BY

MA. JULIA A. SALES, uap

DRAFTSMAN IV

CHECKED/REVIEWED BY

CHRISTOPHER M. CADAG

SUPERVISING ENGINEER A

RECOMMENDING APPROVAL

JOHN S. DE LOS SANTOS

ACTING DIVISION MANAGER A, ESD

APPROVED

MA. MAGNOLIA SINSON-REQUEJO

PORT MANAGER

6

16

AUGUST 04, 2025