


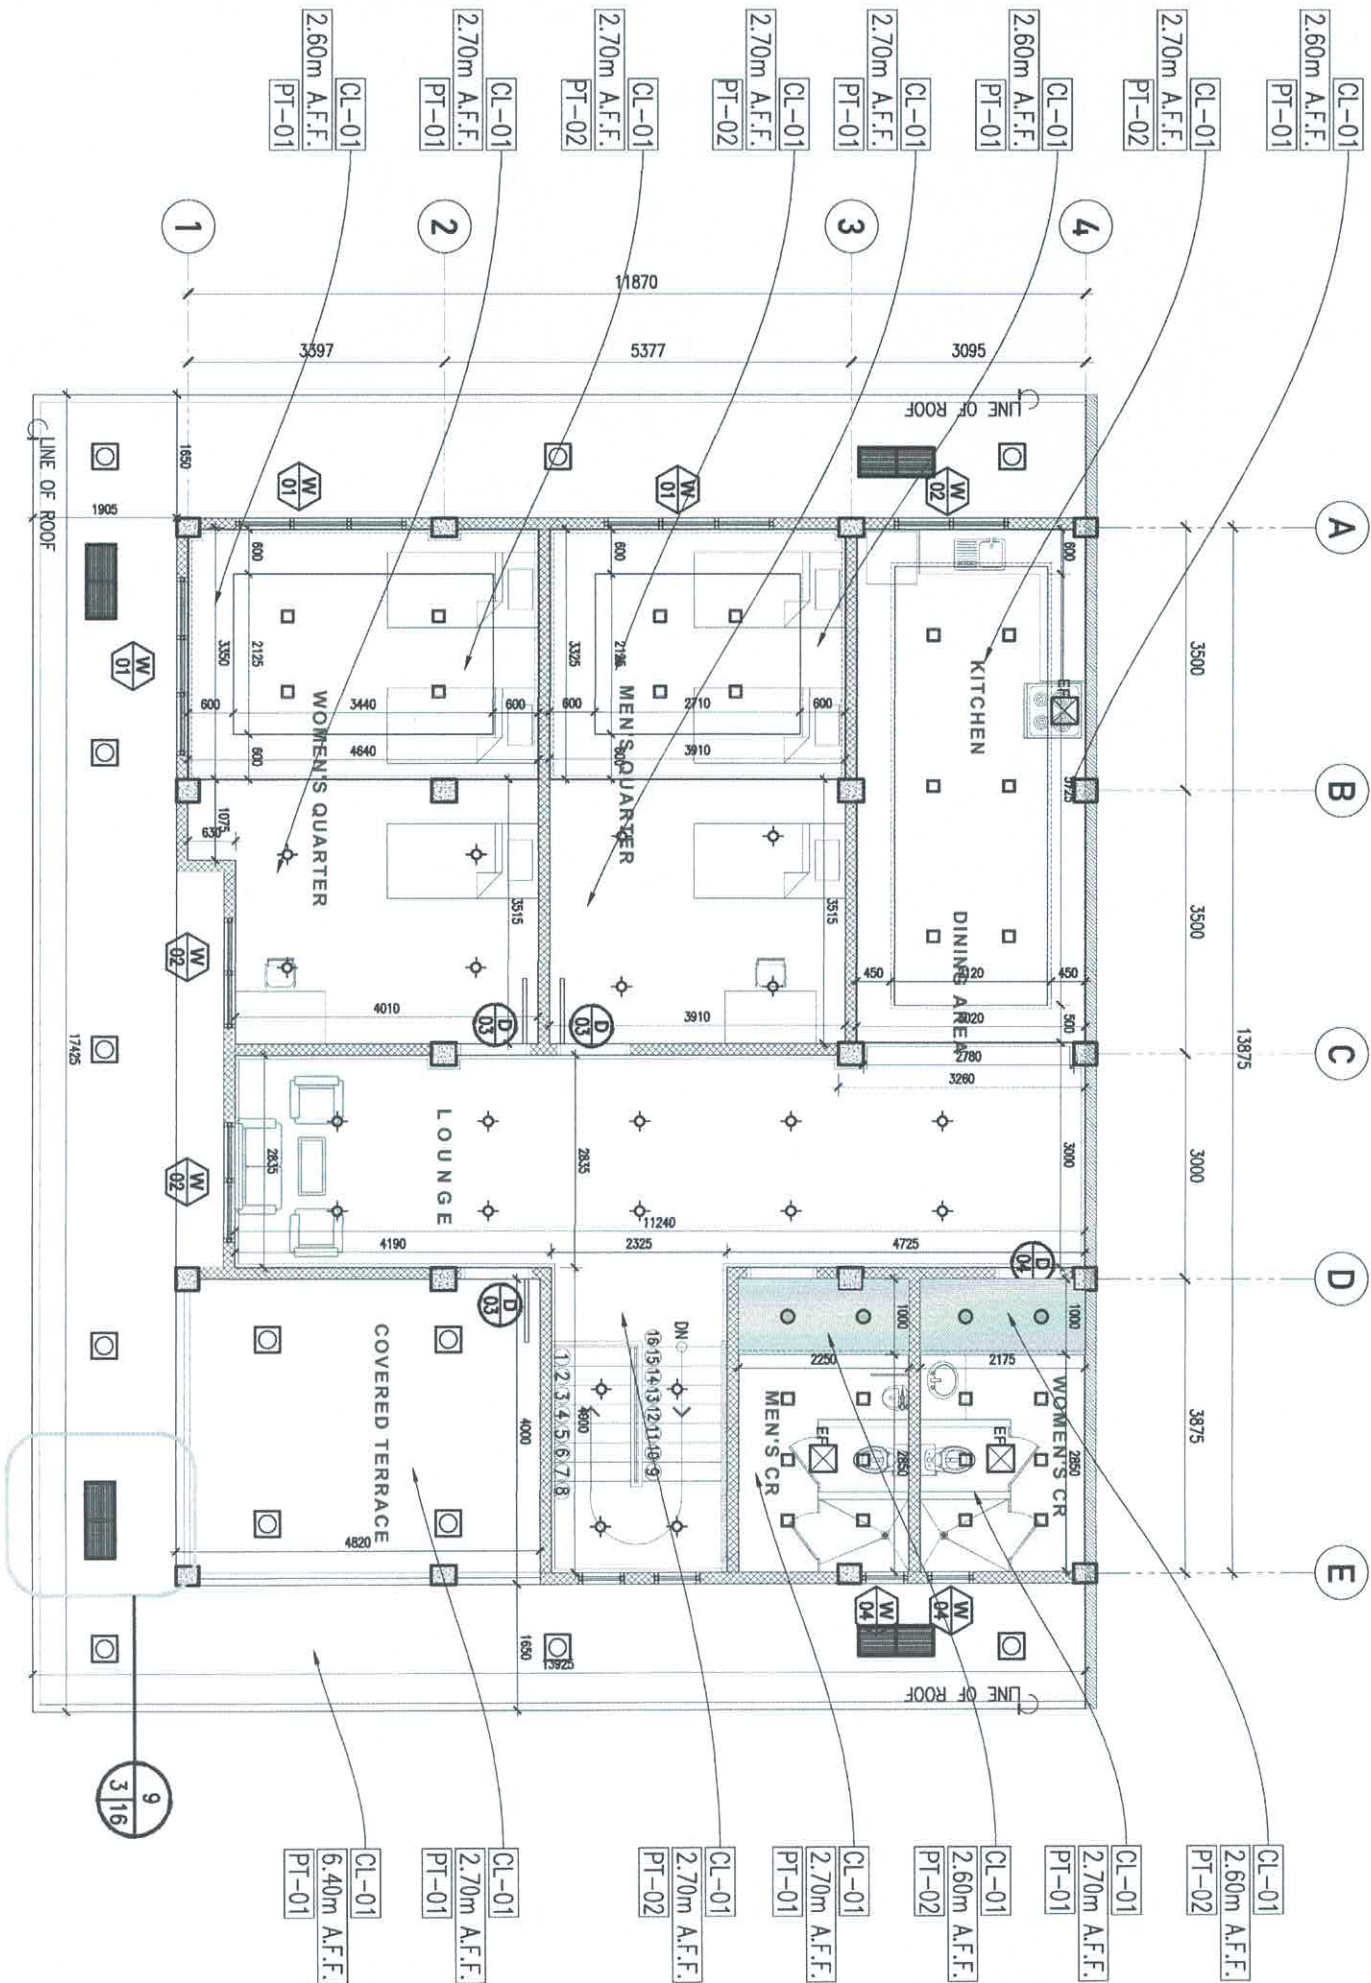

TERMINAL MANAGEMENT OFFICE BUILDING - SECOND FLOOR
REFLECTED CEILING PLAN
1
SCALE
1:100mts

FINISH SCHEDULE	
CEILING TYPES	PAINT FINISH
CL-01 TYPE: 12mm thk. GYPSUM BOARD CEILING on 0.40mm THK. GALVANIZED STEEL CEILING SUSPENSION SYSTEM @ 0.40m O.C. (FURRING), 0.60m O.C. (CARRYING CHANNEL), AND 0.20 - 1.20m O.C.B.W. (SUSPENSION ROD) W/ TAPED JOINTS SANDED SMOOTH & PREPARED FOR PAINT FINISH AT HEIGHT PER PLAN SECOND FLOOR AREA: 227.09m ²	PT-01 COLOR: WHITE SPECIFICATIONS: ELASTOMERIC PAINT SHEEN: SEMI-GLOSS SECOND FLOOR AREA: 198.04m ²
	PT-02 COLOR: WALNUT BROWN SPECIFICATIONS: ELASTOMERIC PAINT SHEEN: SEMI-GLOSS SECOND FLOOR AREA: 29.05m ²

GENERAL NOTE
ALL EXISTING CEILING TO BE DEMOLISHED AND REPLACED.

 PHILIPPINE PORTS AUTHORITY PORT MANAGEMENT OFFICE OF BICOL REGIONAL GOVERNMENT CENTER, RAMS, LESOPI CITY 4500		PROJECT TITLE EMERGENCY MAINTENANCE OF ROOFING, CEILING AND ELECTRICAL SYSTEM AT TMO BUILDING PORT OF MANTOG, SORSOGON		SHEET NO. 7 16 AUGUST 04, 2025	
PREPARED BY  MA. JULIA A. SALAS, uap DRAFTSMAN IV		CHECKED/REVIEWED BY  CHRISTOPHER M. CADAG SUPERVISING ENGINEER A		APPROVED  MA. MAGNOLIA SINSON-REQUEJO PORT MANAGER	
RECOMMENDING APPROVAL  JOHN S. DE LOS SANTOS ACTING DIVISION MANAGER A, ESD					