

**PHILIPPINE
PORTS
AUTHORITY**



PORT MANAGEMENT OFFICE - MARINDUQUE/QUEZON

CONSTRUCTION DRAWINGS

MAINTENANCE OF TMO BUILDING AND MINOR STRUCTURES


PORT OF STA. CRUZ

MARINDUQUE



VICINITY MAP
NOT TO SCALE



- MAINTENANCE OF MINOR STRUCTURES
 - REPAINTING OF GUARDHOUSE, ELEVATED WATER TANK, GATES AND SECURITY FENCE (152.00 SQ.M.)
 - REPAINTING OF R.C. CURB AND CONCRETE PEDESTAL ALONG PORT ACCESS ROAD (670.00 SQ.M.)
 - REPAINTING OF VENDOR'S STALL KITCHEN WALLS AND PARTITIONS INCLUDING CLEANING OF EXISTING KITCHEN TILES (107.00 SQ.M.)

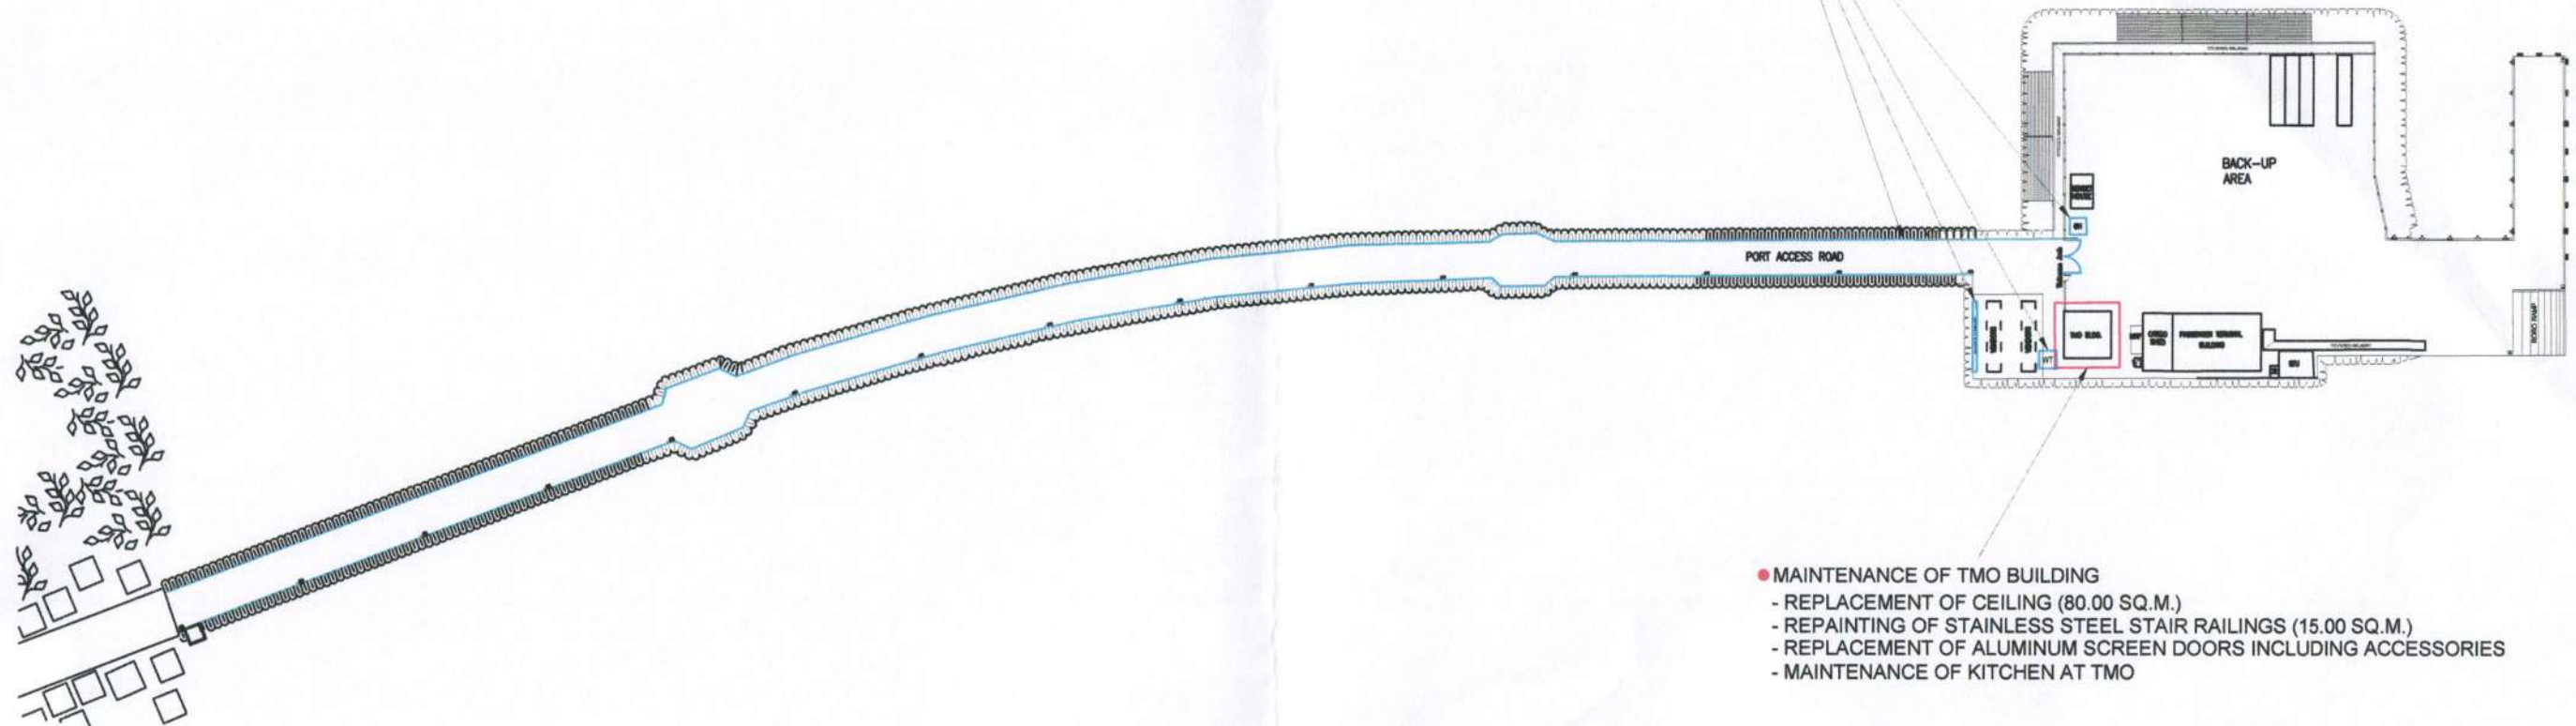


- MAINTENANCE OF TMO BUILDING
 - REPLACEMENT OF CEILING (80.00 SQ.M.)
 - REPAINTING OF STAINLESS STEEL STAIR RAILINGS (15.00 SQ.M.)
 - REPLACEMENT OF ALUMINUM SCREEN DOORS INCLUDING ACCESSORIES
 - MAINTENANCE OF KITCHEN AT TMO

DEVELOPMENT PLAN

SCALE 1:400 M

 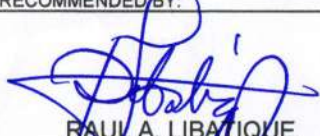 PHILIPPINE PORTS AUTHORITY PORT MANAGEMENT OFFICE - MARQUEZ	PROJECT/LOCATION: MAINTENANCE OF TMO BUILDING AND MINOR STRUCTURES PORT OF STA. CRUZ MARINDUQUE	PREPARED BY:  MARK ANDREW S. PIÑEDA ACTING SUPERVISING ENGINEER A	CHECKED/REVIEWED BY:  GERLIE D. TABOGO PRINCIPAL ENGINEER A	RECOMMENDED BY:  PAUL A. LIBATIQUE ESD MANAGER	APPROVED BY:  ANNA THERESA M. BISCOCHO ACTING PORT MANAGER	SHEET CONTENT: ● DEVELOPMENT PLAN 1 / 8
---	--	---	---	--	--	--

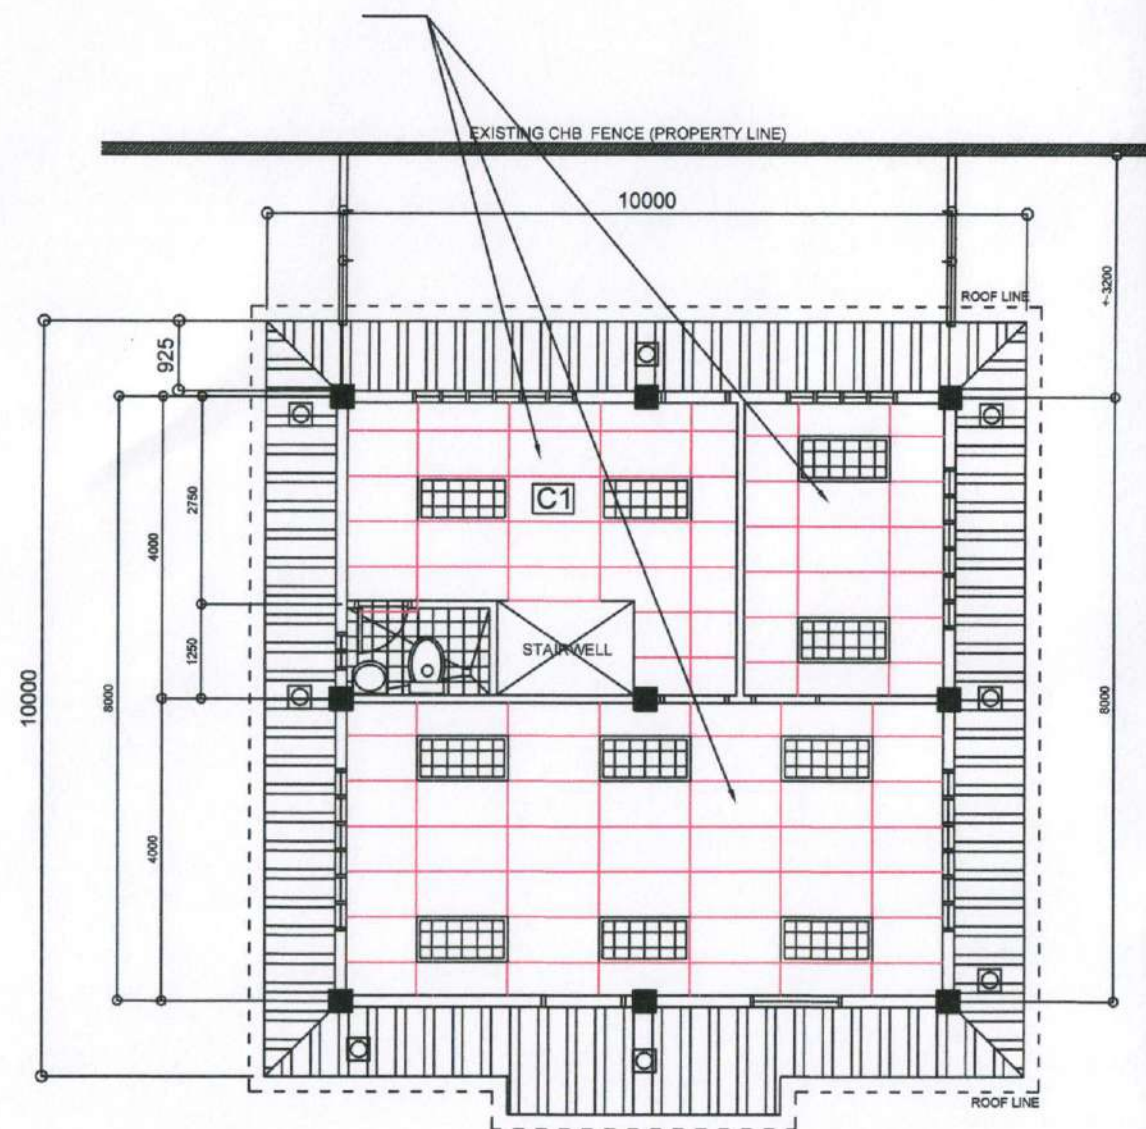


**TMO GROUND FLOOR
REFLECTED CEILING PLAN**

SCALE 1:100


LEGEND:


C1 PERFORATED METAL PANELS, 2' x 4' x 0.70 mm.,
BONE WHITE, OR EQUIVALENT

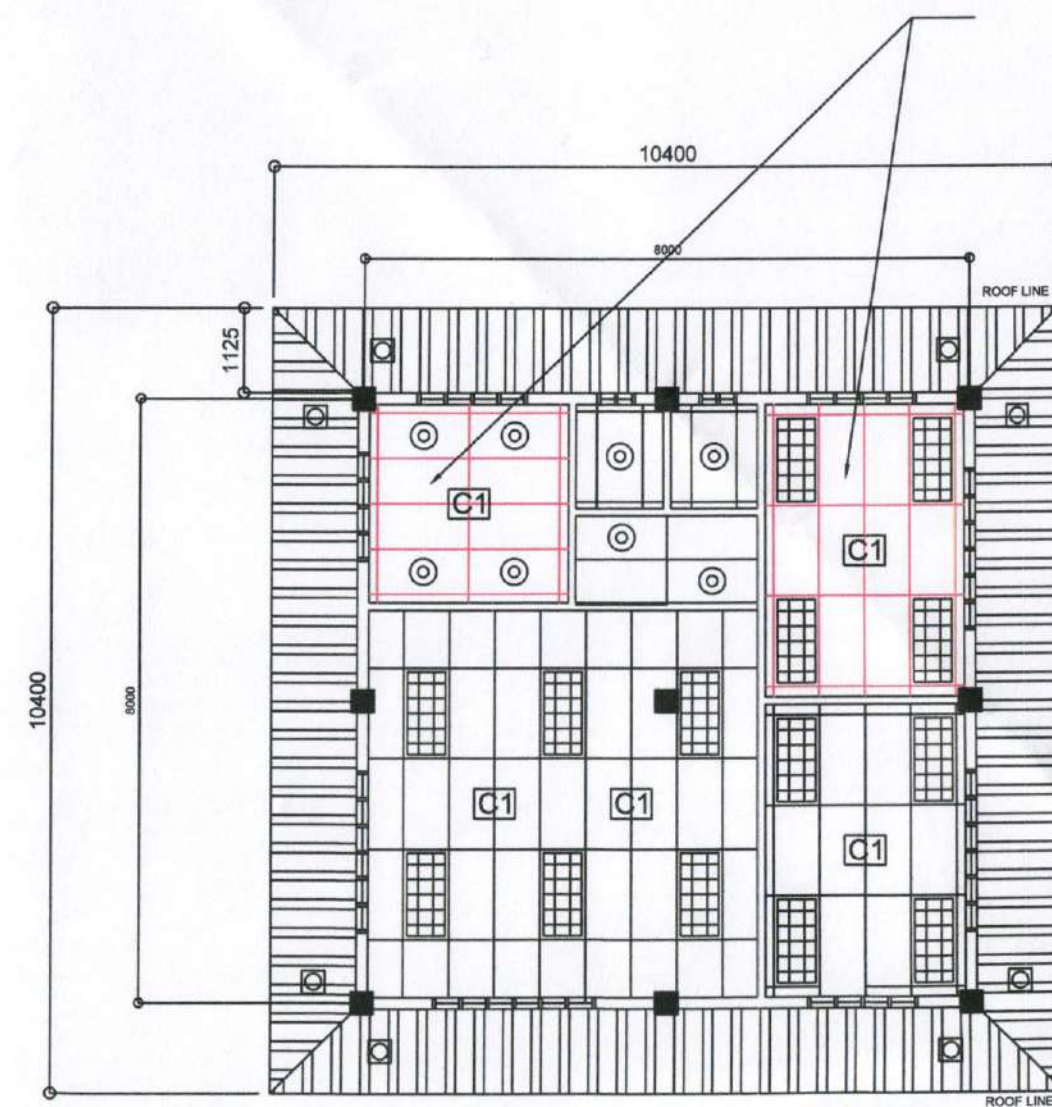


**TMO SECOND FLOOR
REFLECTED CEILING PLAN**

SCALE 1:100

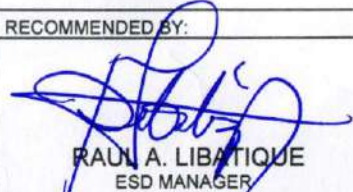
 PHILIPPINE PORTS AUTHORITY PORT MANAGEMENT OFFICE - MARQUEZ	PROJECT/LOCATION: MAINTENANCE OF TMO BUILDING AND MINOR STRUCTURES PORT OF STA. CRUZ MARINDUQUE	PREPARED BY:  MARK ANDREW S. PIÑEDA ACTING SUPERVISING ENGINEER A	CHECKED/REVIEWED BY:  GERLIE D. TABOCO PRINCIPAL ENGINEER A	RECOMMENDED BY:  RAUL A. LIBATIQUE ESD MANAGER	APPROVED BY:  ANNA THERESA M. BISCOCHO ACTING PORT MANAGER	SHEET CONTENT: ● TMO GROUND FLOOR REFLECTED CEILING PLAN ● TMO SECOND FLOOR REFLECTED CEILING PLAN 2 / 8
--	--	--	--	---	---	--

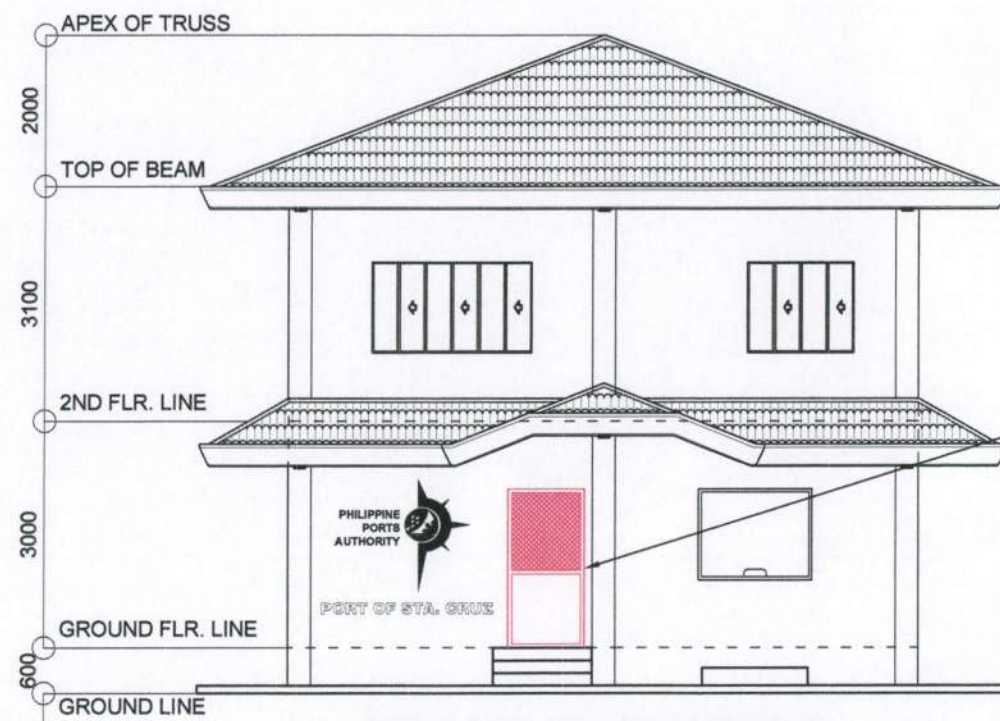

FRONT ELEVATION
SCALE 1:100

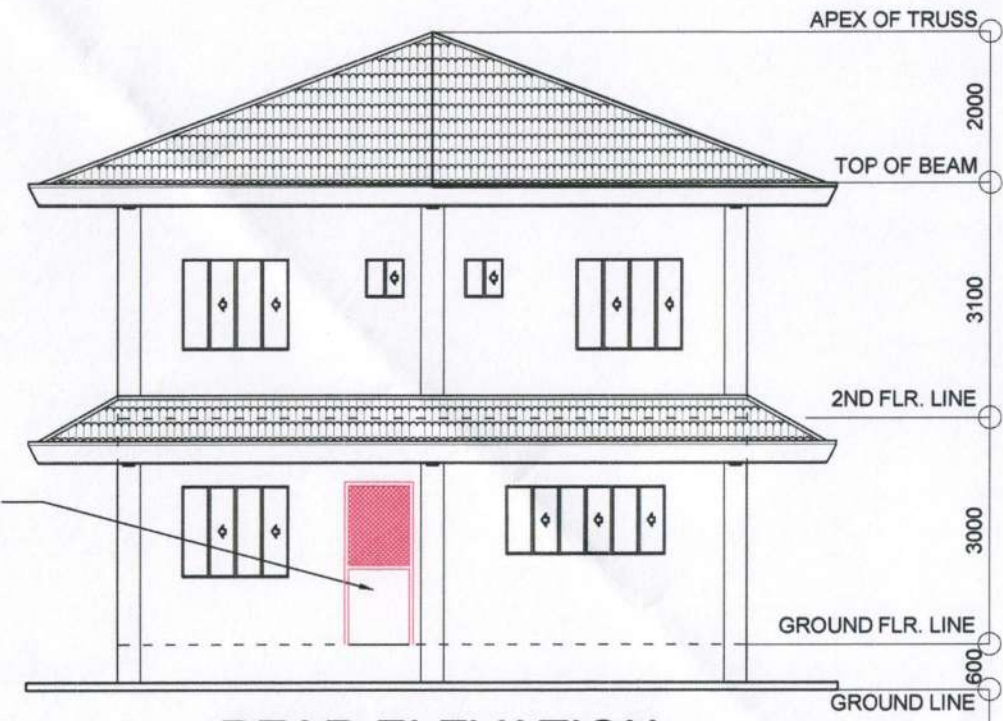

REAR ELEVATION
SCALE 1:100



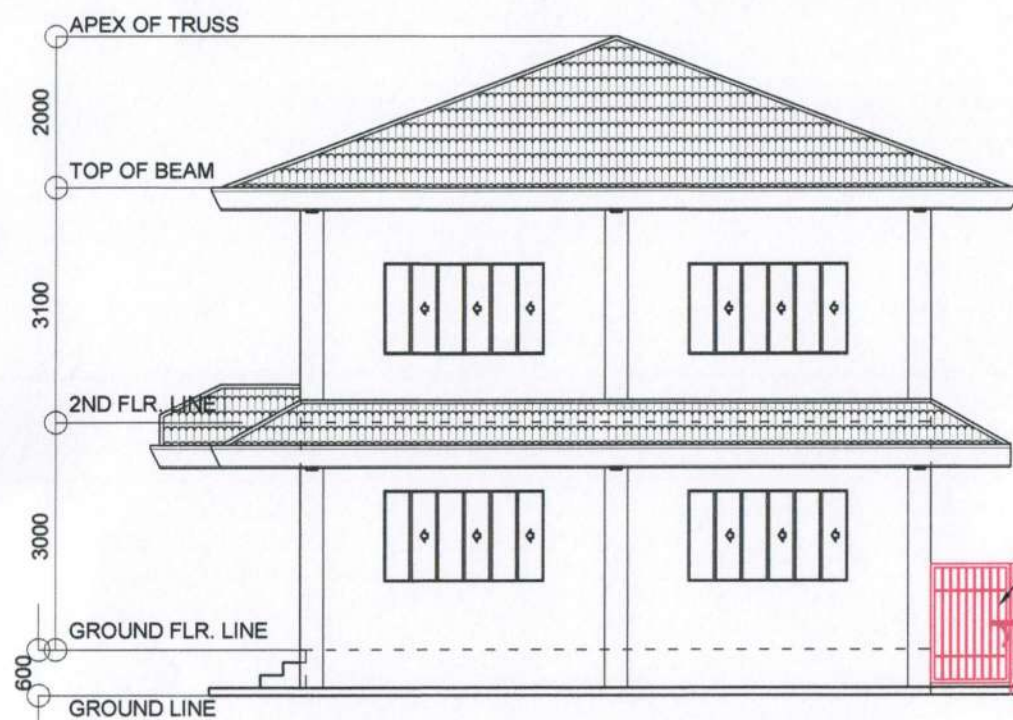


RIGHT SIDE ELEVATION
SCALE 1:100




LEFT SIDE ELEVATION
SCALE 1:100


TMO BUILDING ELEVATION

 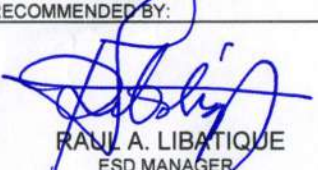  PHILIPPINE PORTS AUTHORITY PORT MANAGEMENT OFFICE - MARQUEZ	PROJECT/LOCATION: MAINTENANCE OF TMO BUILDING AND MINOR STRUCTURES PORT OF STA. CRUZ MARINDUQUE	PREPARED BY:  MARK ANDREW S. PINEDA ACTING SUPERVISING ENGINEER A	CHECKED/REVIEWED BY:  GERLIE D. TABOCO PRINCIPAL ENGINEER A	RECOMMENDED BY:  RAUL A. LIBATIQUE ESD MANAGER	APPROVED BY:  ANNA THERESA M. BISCOCHO ACTING PORT MANAGER	SHEET CONTENT: ● FRONT ELEVATION ● REAR ELEVATION ● RIGHT SIDE ELEVATION ● LEFT SIDE ELEVATION 3 / 8
---	--	---	---	--	--	--





NOTE: CONNECT TO EXISTING PLUMBING LINE

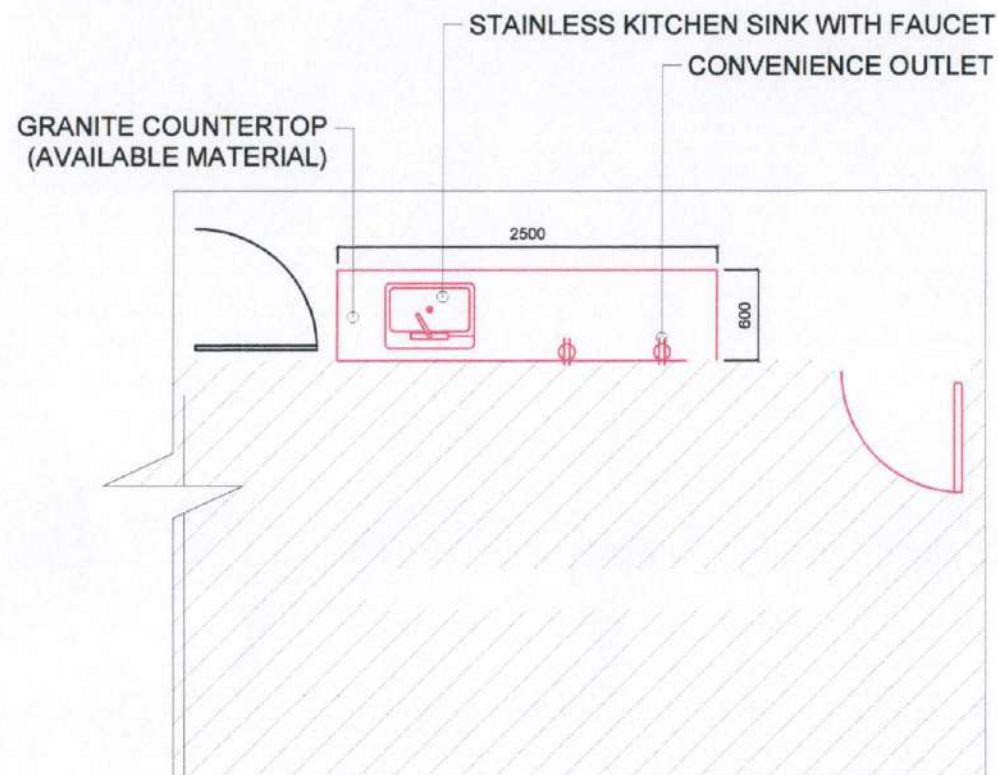


TMO KITCHEN FLOOR PLAN
SCALE 1:50

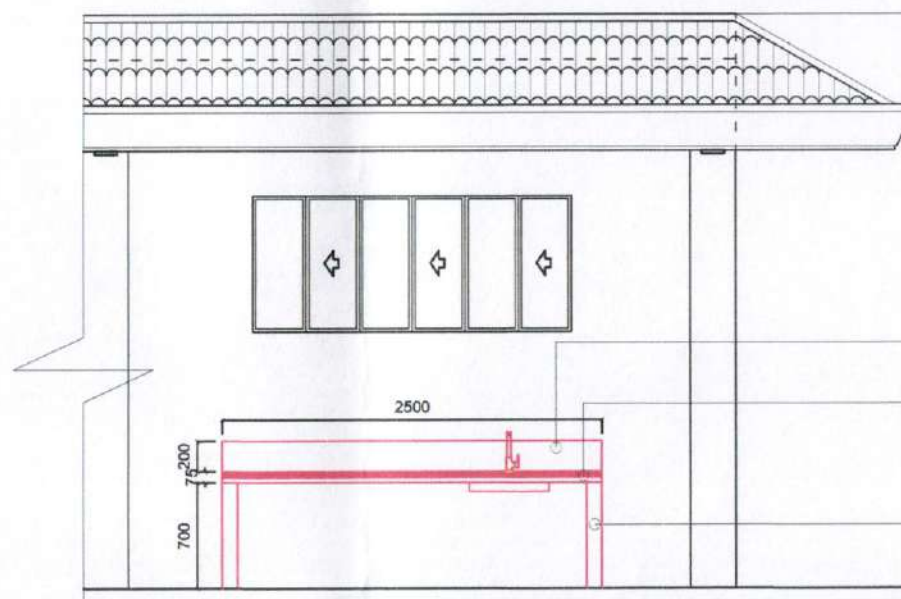

TMO KITCHEN FRONT AND SIDE ELEVATION PLAN
SCALE 1:50

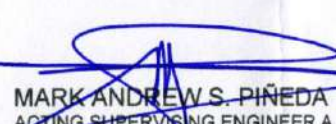 
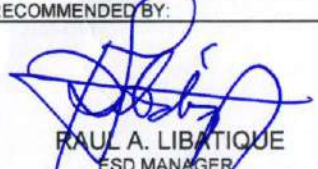
 
 PHILIPPINE PORTS AUTHORITY PORT MANAGEMENT OFFICE - MARQUEZ	PROJECT/LOCATION: MAINTENANCE OF TMO BUILDING AND MINOR STRUCTURES PORT OF STA. CRUZ MARINDUQUE	PREPARED BY:  MARK ANDREW S. PINEDA ACTING SUPERVISING ENGINEER A	CHECKED/REVIEWED BY:  GERLIE D. TABOCO PRINCIPAL ENGINEER A	RECOMMENDED BY:  PAUL A. LIBATIQUE ESD MANAGER	APPROVED BY:  ANNA THERESA M. BISCOCHO ACTING PORT MANAGER	SHEET CONTENT: ● TMO KITCHEN FLOOR PLAN ● TMO KITCHEN FRONT AND SIDE ELEVATION PLAN 4 / 8
---	---	---	---	--	--	---

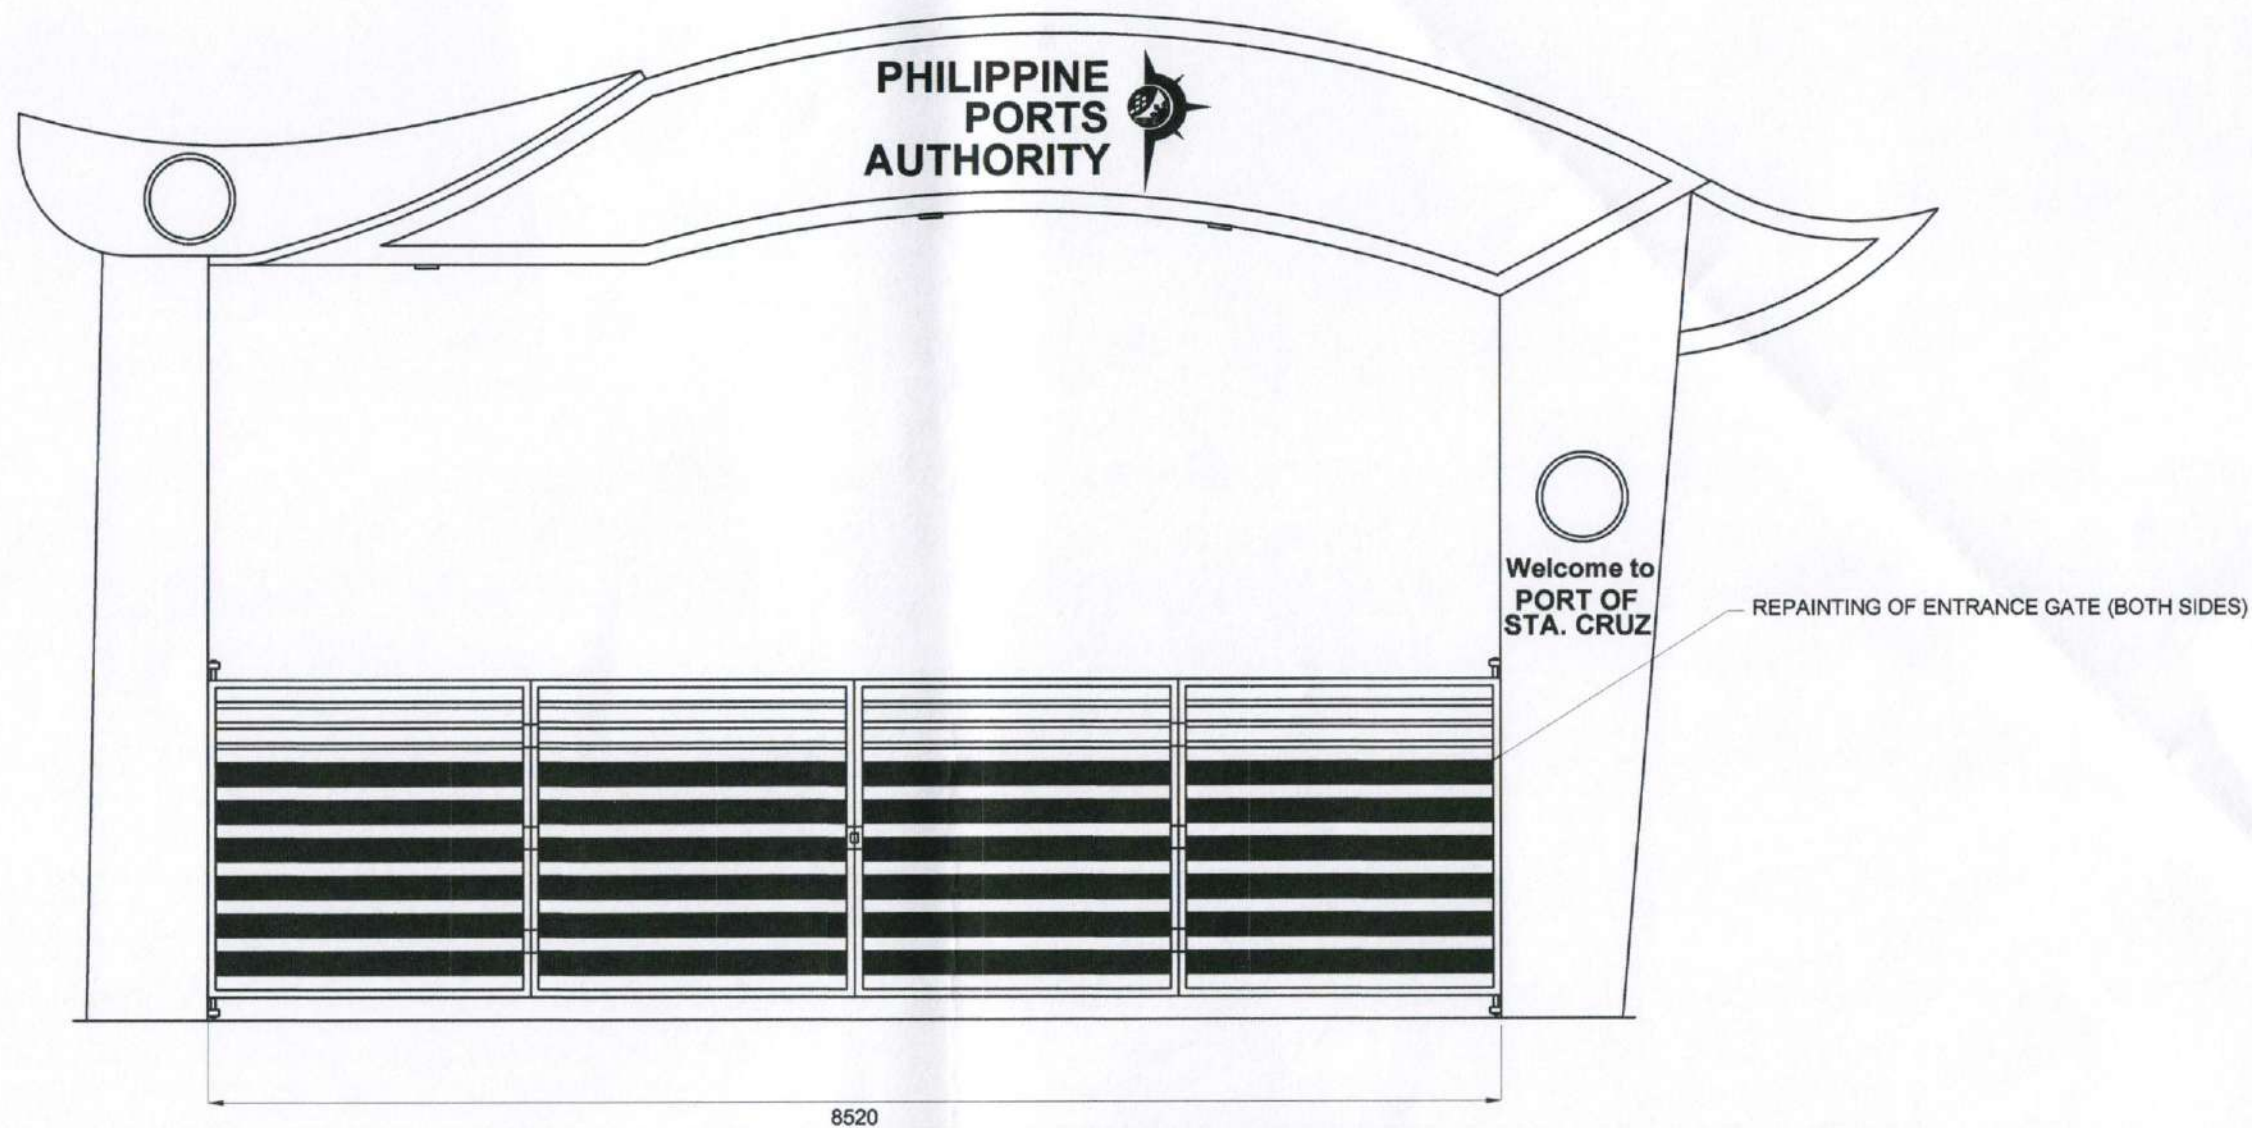


WELCOME ARCH AND GATE ENTRANCE ELEVATION

SCALE

1:50

 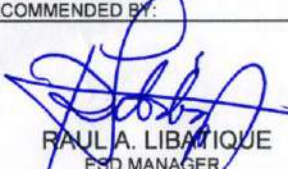  PHILIPPINE PORTS AUTHORITY PORT MANAGEMENT OFFICE - MARQUEZ	PROJECT/LOCATION: MAINTENANCE OF TMO BUILDING AND MINOR STRUCTURES PORT OF STA. CRUZ MARINDUQUE	PREPARED BY:  MARK ANDREW S. PINEDA ACTING SUPERVISING ENGINEER A	CHECKED/REVIEWED BY:  GERLIE D. TABOCO PRINCIPAL ENGINEER A	RECOMMENDED BY:  RAUL A. LIBATIQUE ESD MANAGER	APPROVED BY:  ANNA THERESA M. BISCOCHO ACTING PORT MANAGER	SHEET CONTENT: ● TMO KITCHEN FLOOR PLAN ● TMO KITCHEN FRONT AND SIDE ELEVATION PLAN 5 / 8
---	--	---	---	--	--	---


REPAINTING OF ELEVATED WATER TANK

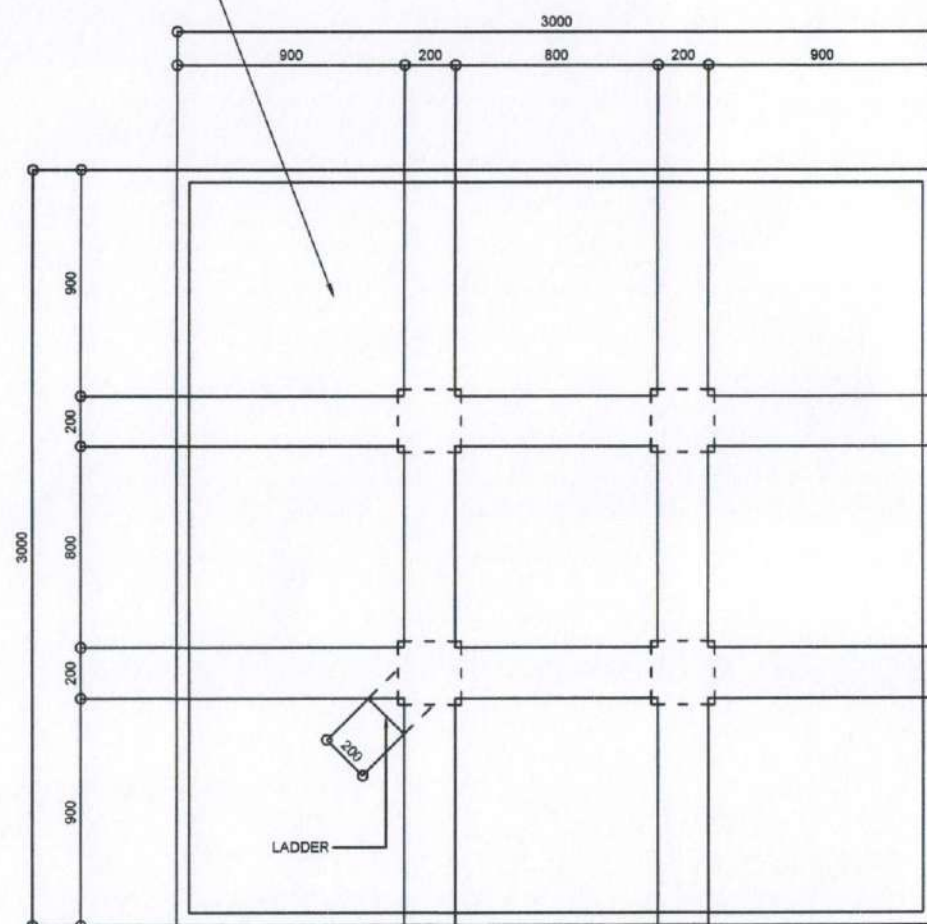

ELEVATED WATER TANK PLAN

SCALE

1:20


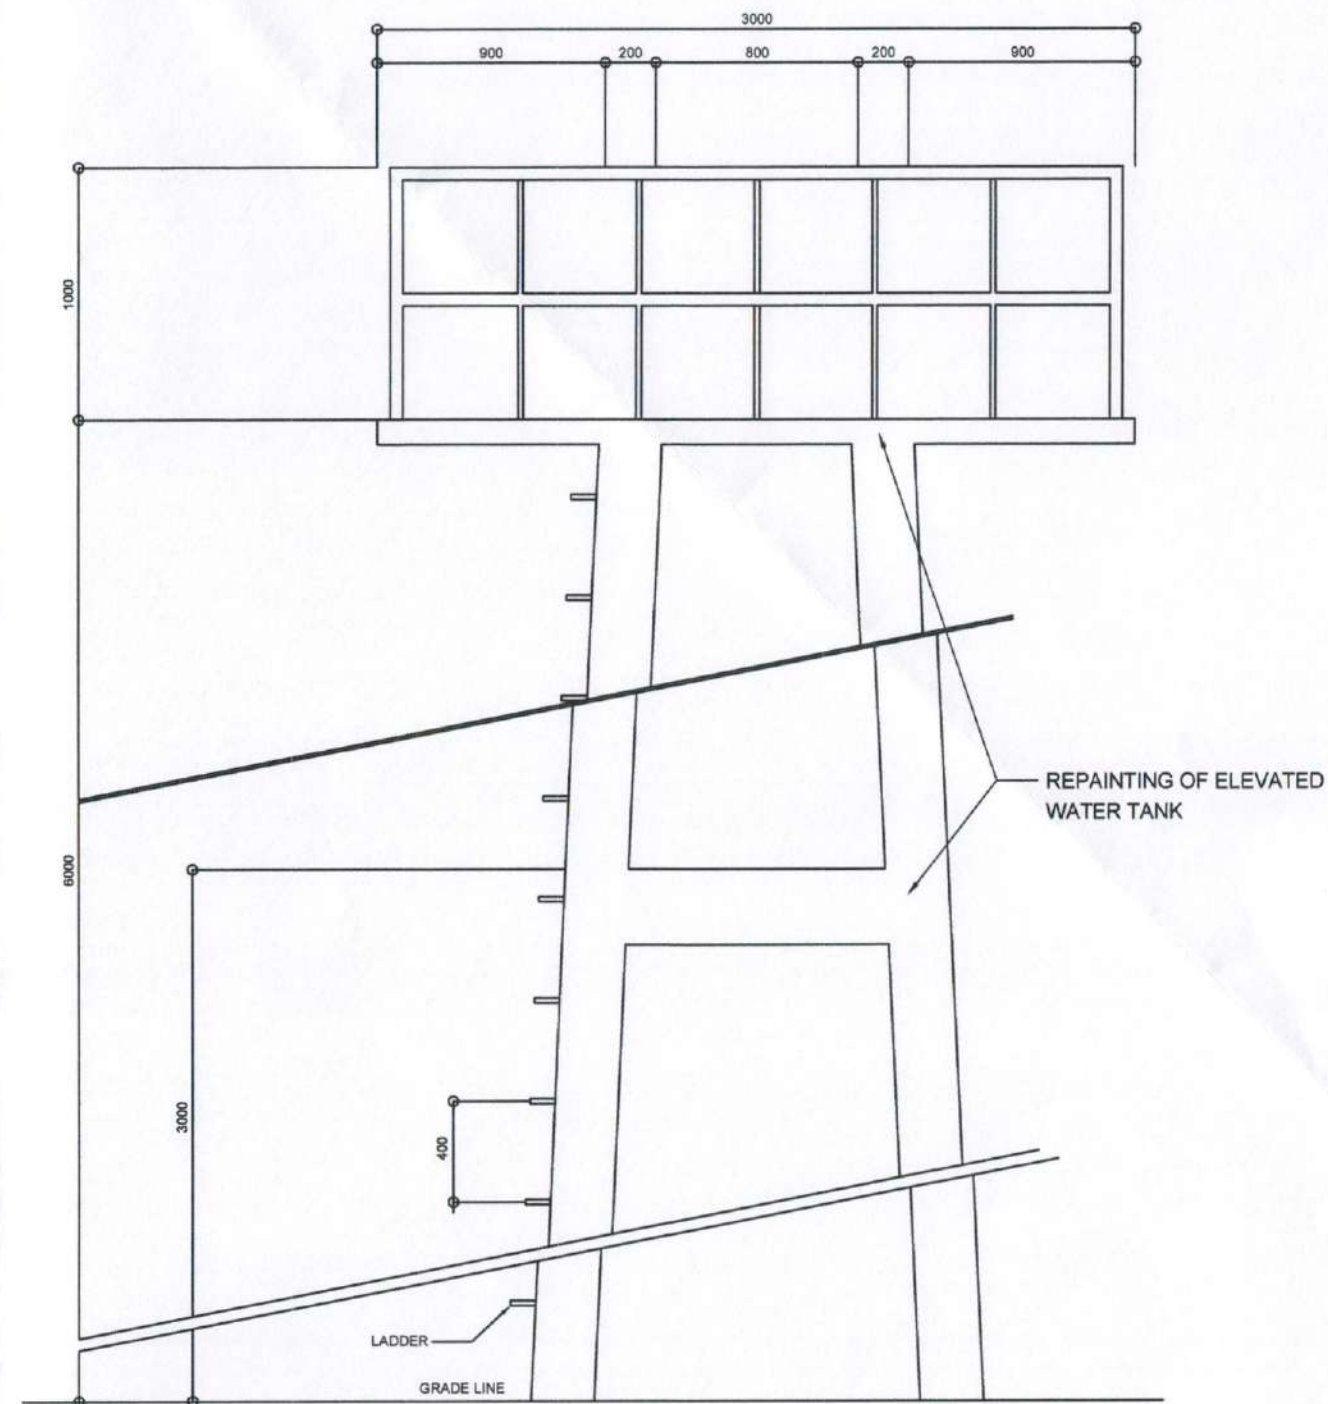



REPAINTING OF ELEVATED WATER TANK

ELEVATION PLAN

SCALE

1:30

  
 PHILIPPINE PORTS AUTHORITY PORT MANAGEMENT OFFICE - MARQUEZ	PROJECT/LOCATION: MAINTENANCE OF TMO BUILDING AND MINOR STRUCTURES PORT OF STA. CRUZ MARINDUQUE	PREPARED BY:  MARK ANDREW S. PINEDA ACTING SUPERVISING ENGINEER A	CHECKED/REVIEWED BY:  GERLIE D. TABOCO PRINCIPAL ENGINEER A	RECOMMENDED BY:  RAUL A. LIBATIQUE ESD MANAGER	APPROVED BY:  ANNA THERESA M. BISCOCHO ACTING PORT MANAGER	SHEET CONTENT: ● ELEVATED WATER TANK PLAN ● ELEVATION PLAN 6 / 8
---	--	---	---	--	--	--

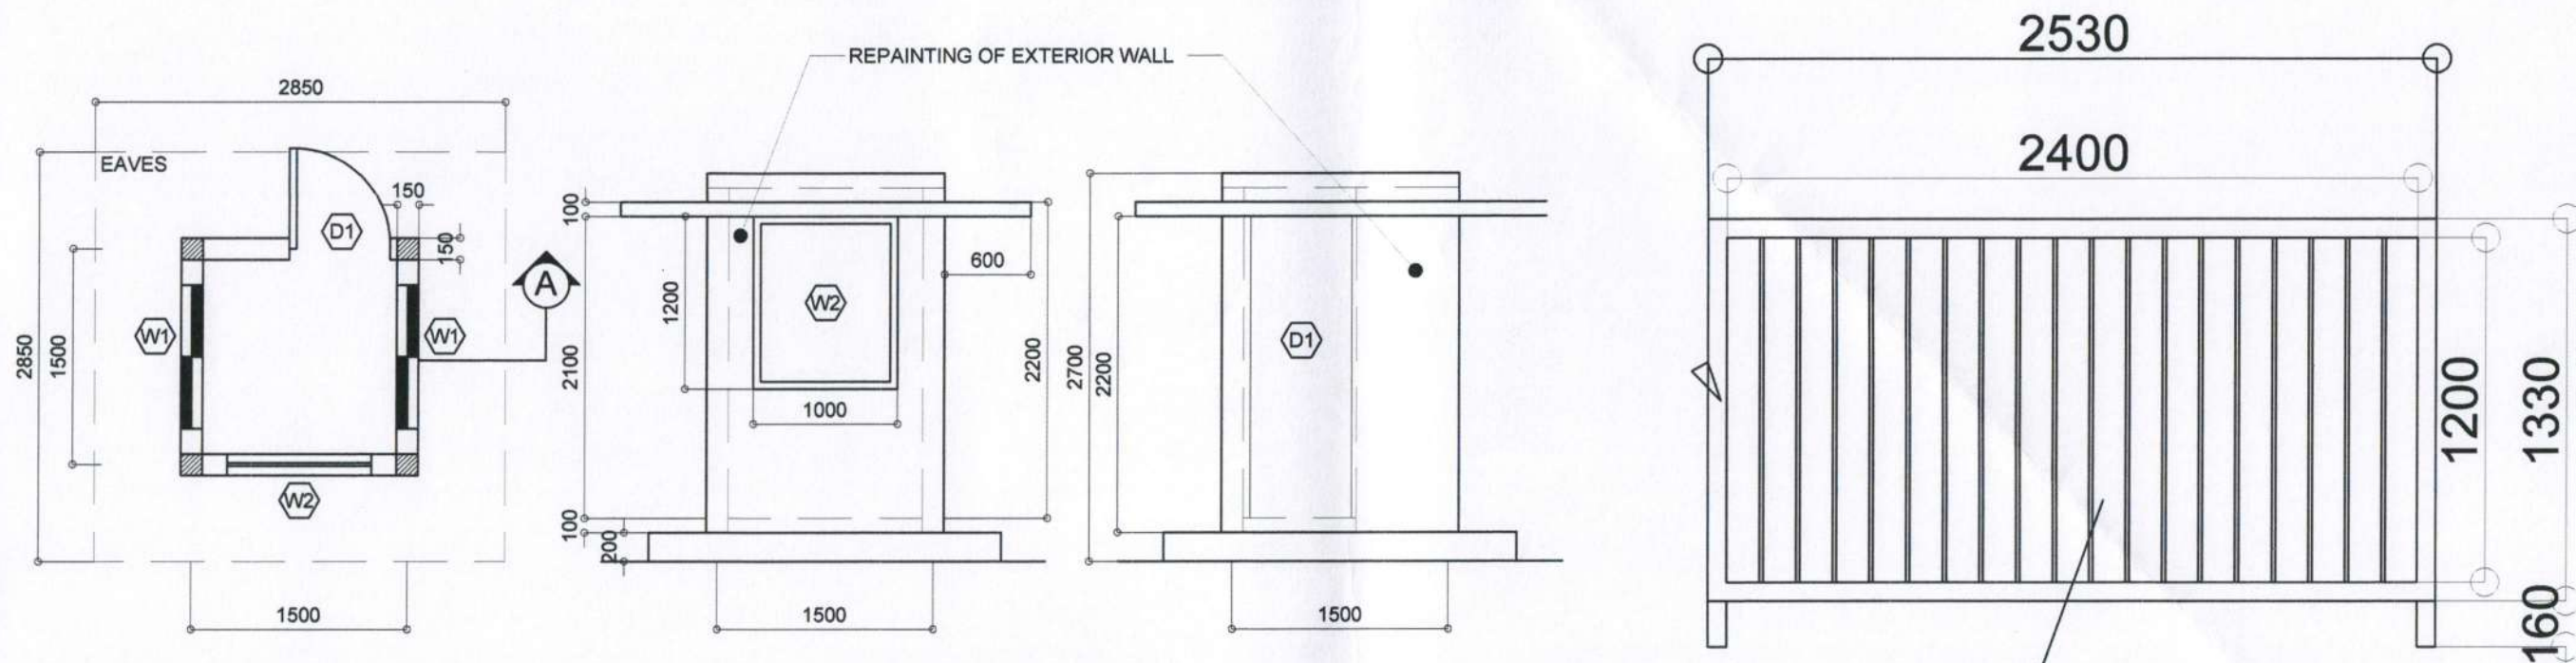


FLOOR PLAN
SCALE 1:50

FRONT ELEVATION
SCALE 1:50


REAR ELEVATION
SCALE 1:50

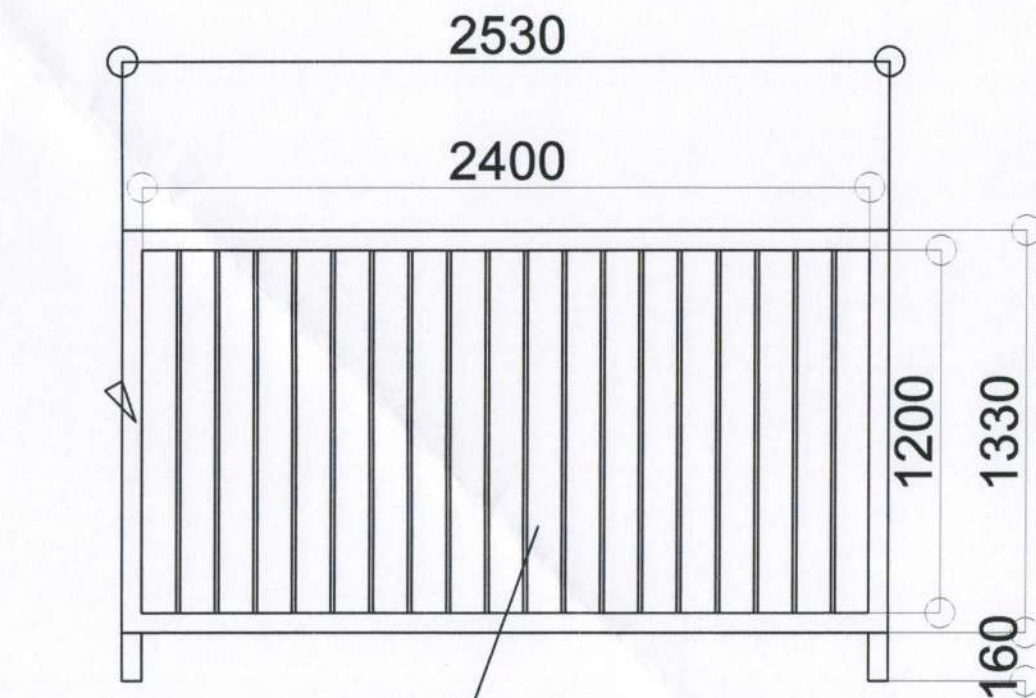


REPAINTING OF SECURITY FENCE
SCALE 1:25 M

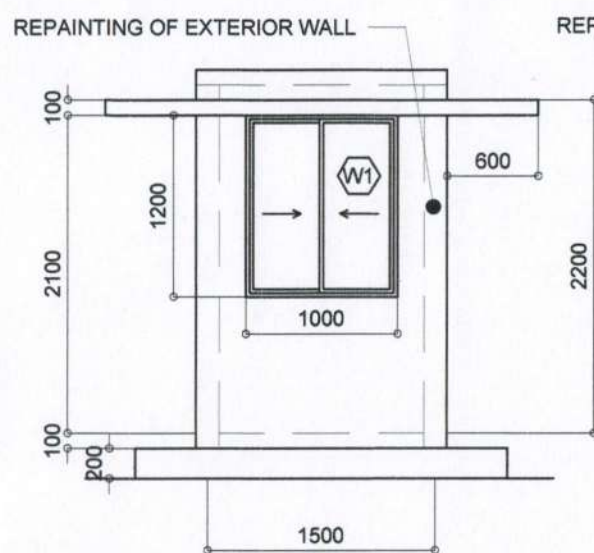

RIGHT & LEFT SIDE ELEVATION
SCALE 1:50

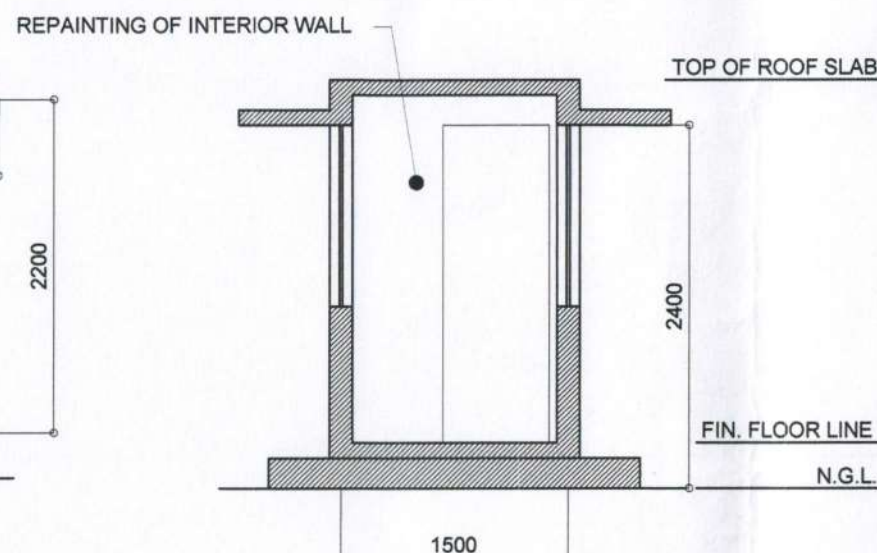


SECTION A
SCALE 1:50

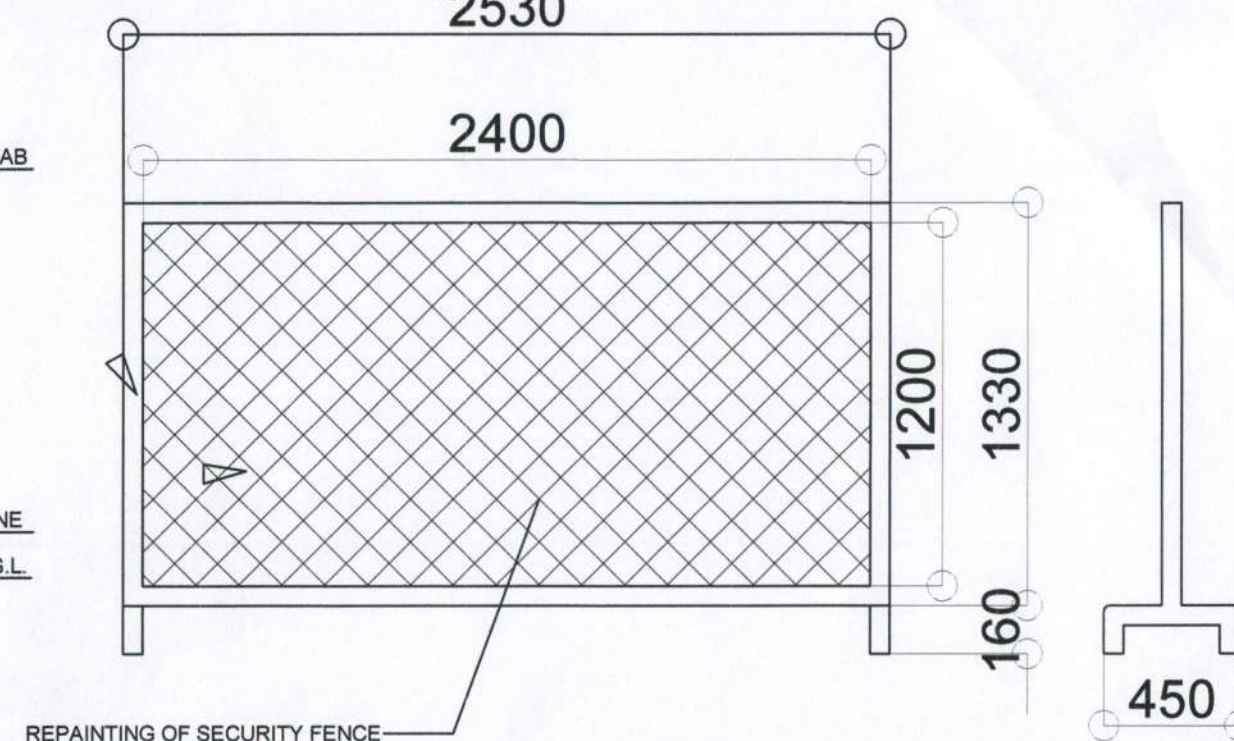


DETAIL OF SECURITY FENCE
SCALE 1:25 M

DETAIL OF GUARDHOUSE
SCALE 1:50


PHILIPPINE PORTS AUTHORITY PORT MANAGEMENT OFFICE - MARQUEZ	PROJECT/LOCATION: MAINTENANCE OF TMO BUILDING AND MINOR STRUCTURES PORT OF STA. CRUZ MARINDUQUE	PREPARED BY: MARK ANDREW S. PINEDA ACTING SUPERVISING ENGINEER A	CHECKED/REVIEWED BY: GERLIE D. TABAGO PRINCIPAL ENGINEER A	RECOMMENDED BY: RAUL A. LIBATIQUE ESD MANAGER	APPROVED BY: ANNA THERESA M. BISCOCHO ACTING PORT MANAGER	SHEET CONTENT: ● DETAIL OF GUARDHOUSE ● DETAIL OF SECURITY FENCE 7 / 8
--	---	--	--	---	---	--

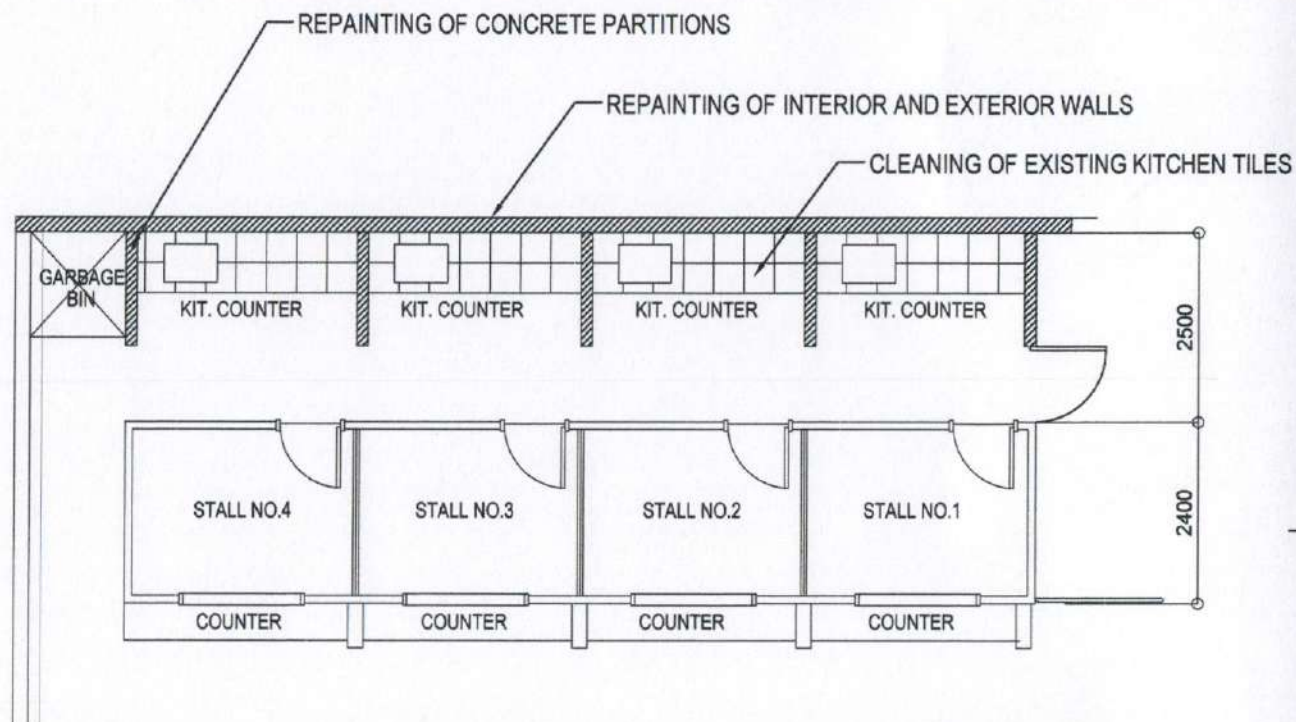

VENDOR'S STALL KITCHEN PLAN
SCALE 1:100

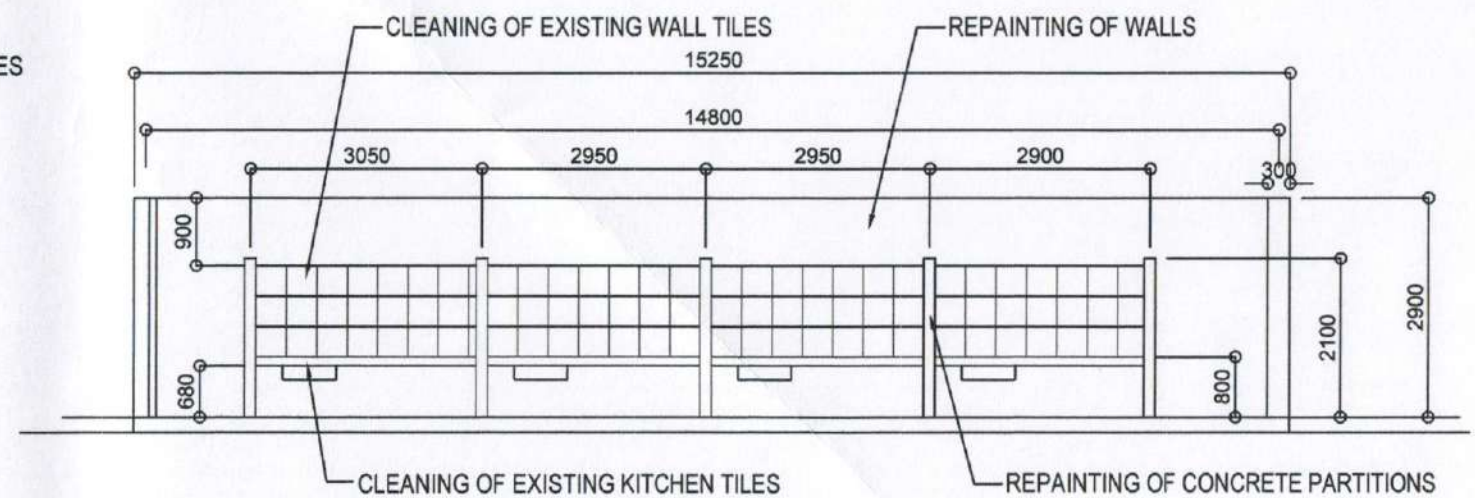

SECTION - A
SCALE 1:100

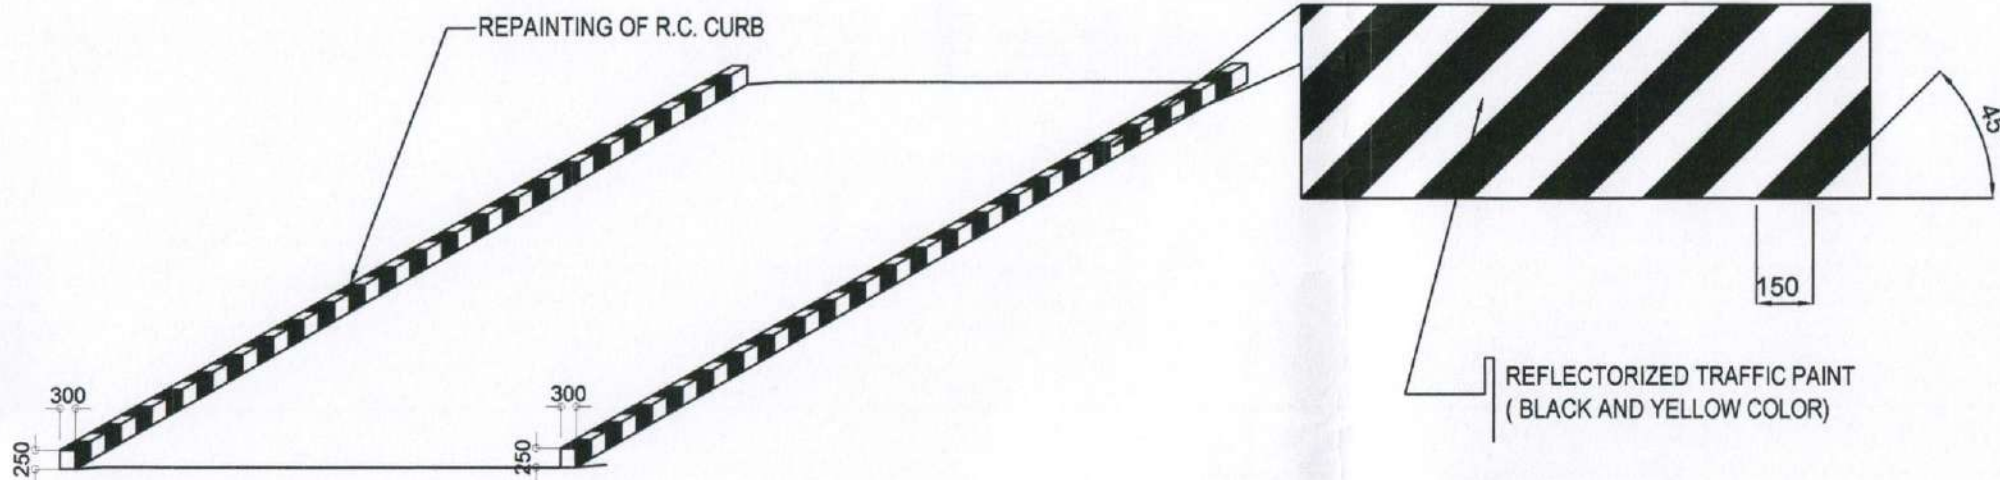

R.C. CURB ISOMETRIC VIEW
SCALE NTS

PHILIPPINE PORTS AUTHORITY PORT MANAGEMENT OFFICE - MARQUEZ	PROJECT/LOCATION: MAINTENANCE OF TMO BUILDING AND MINOR STRUCTURES PORT OF STA. CRUZ MARINDUQUE	PREPARED BY: MARK ANDREW S. PINEDA ACTING SUPERVISING ENGINEER A	CHECKED/REVIEWED BY: GERLIE D. TABOCO PRINCIPAL ENGINEER A	RECOMMENDED BY: RAUL A. LIBATIQUE ESD MANAGER	APPROVED BY: ANNA THERESA M. BISCOCHO ACTING PORT MANAGER	SHEET CONTENT: ● VENDOR'S STALL KITCHEN PLAN ● SECTION - A ● R.C. CURB ISOMETRIC VIEW 8 / 8
---	--	---	---	--	--	--