

**PHILIPPINE
PORTS
AUTHORITY**




PORT MANAGEMENT OFFICE - MARINDUQUE/QUEZON

CONSTRUCTION DRAWINGS

MAINTENANCE OF ROOFING AT PASSENGER TERMINAL BUILDING

PORT OF CAWIT

MARINDUQUE

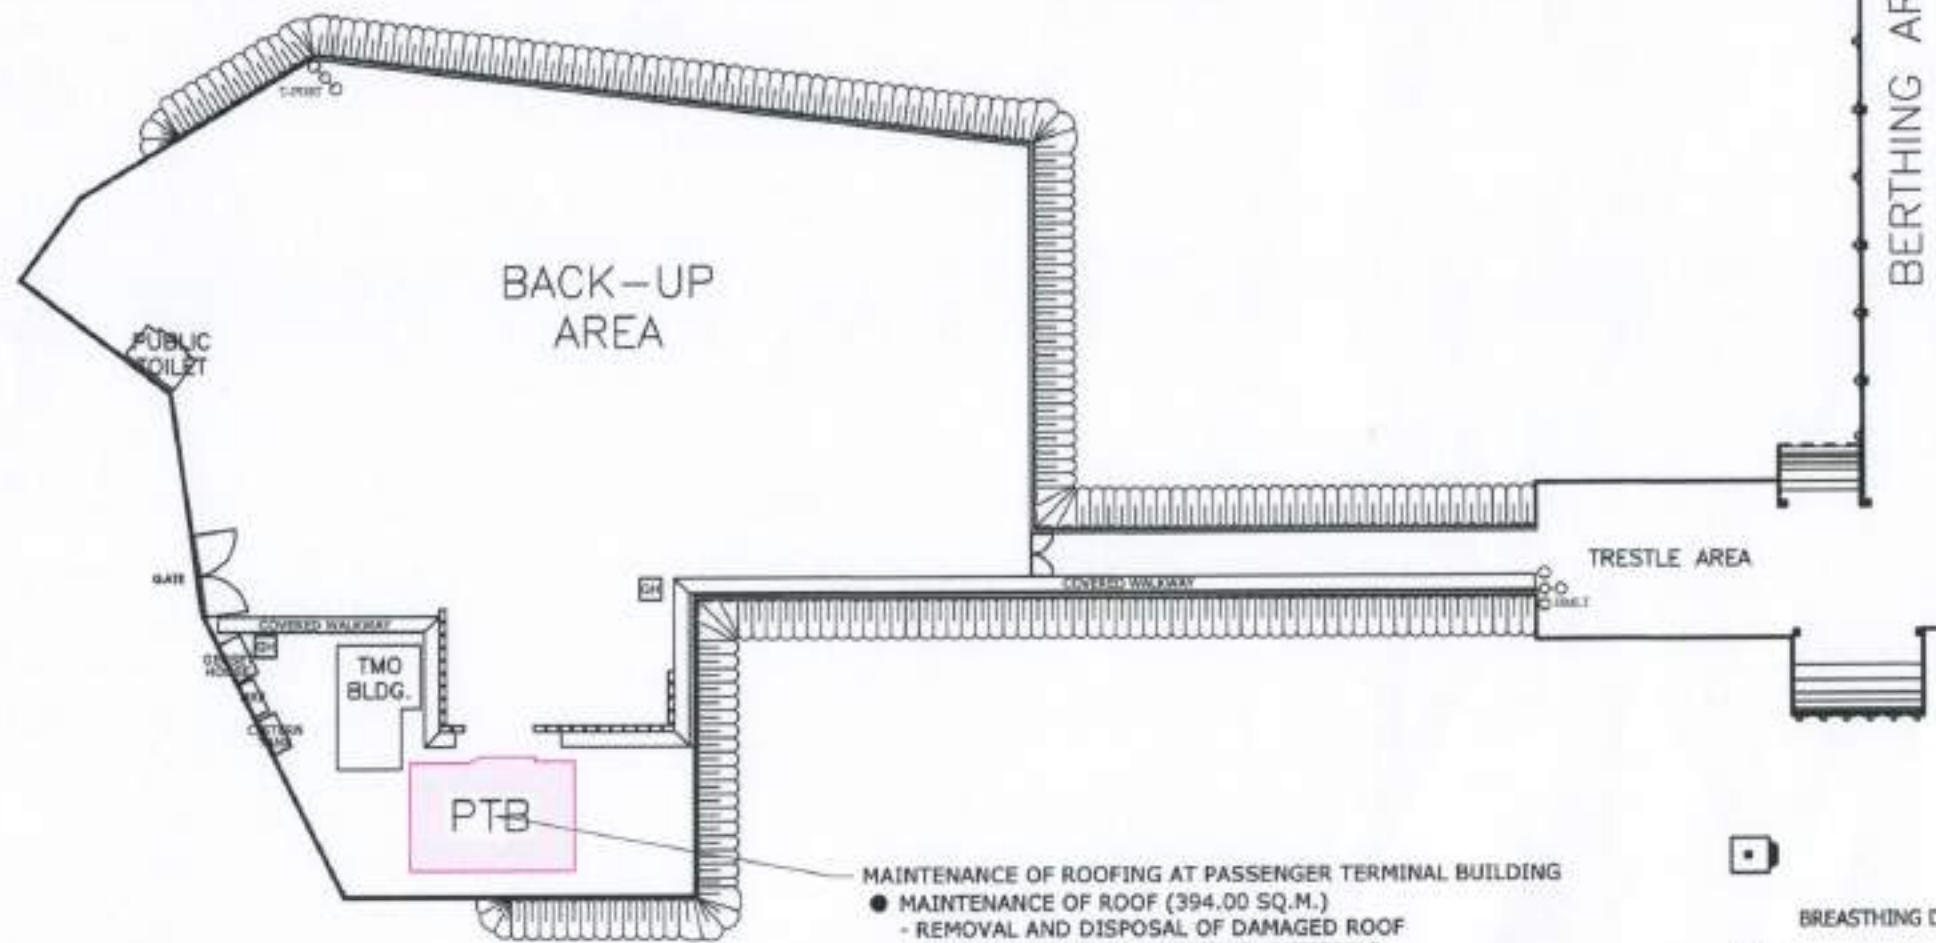

- MAINTENANCE OF ROOFING AT PASSENGER TERMINAL BUILDING
- MAINTENANCE OF ROOF (394.00 SQ.M.)
 - REMOVAL AND DISPOSAL OF DAMAGED ROOF
 - SUPPLY AND INSTALL ROOFING MATERIALS
 - MAINTENANCE OF CONCRETE GUTTER (107.10 SQ.M.)
 - APPLICATION OF WATERPROOFING (107.10 SQ.M.) AND REPLACEMENT OF STAINLESS DOWNSPOUT STRAINERS (20 UNITS)

DEVELOPMENT PLAN

SCALE 1:1000



VICINITY MAP
NOT TO SCALE

 PHILIPPINE PORTS AUTHORITY PORT MANAGEMENT OFFICE - MARQUEZ	PROJECT/LOCATION: MAINTENANCE OF ROOFING AT PASSENGER TERMINAL BUILDING PORT OF CAWIT MARINDUQUE	PREPARED BY:  JOHN PAULO M. GONZALES ACTING SENIOR ENGINEER A	CHECKED/REVIEWED BY:  GERLIE D. TABOC PRINCIPAL ENGINEER A	RECOMMENDING APPROVAL:  PAUL A. LIBATIQUE ESD MANAGER	APPROVED:  ANNA TRILLES M. BISCOCHO ACTING PORT MANAGER	SHEET CONTENTS ● VICINITY MAP ● DEVELOPMENT PLAN	SHEET NO. 1 / 2
---	---	---	--	---	---	--	---------------------------

REPLACEMENT OF DAMAGED ROOF


USE:

- 0.60MM THK., RIB-TYPE, PRE-PAINTED LONG SPAN ROOF (BLUE)
- 1M X 50M X 25MM THK., PE FOAM INSULATION (2 SIDED ALUMINUM FOIL)
- 24" X 8" X 0.60MM THK. PRE-PAINTED RIDGE ROLL (BLUE)

APPLICATION OF WATERPROOFING AT CONCRETE GUTTER (107.10 SQ.M.)


USE:

- WATERPROOFING PAINT (2 COATS)

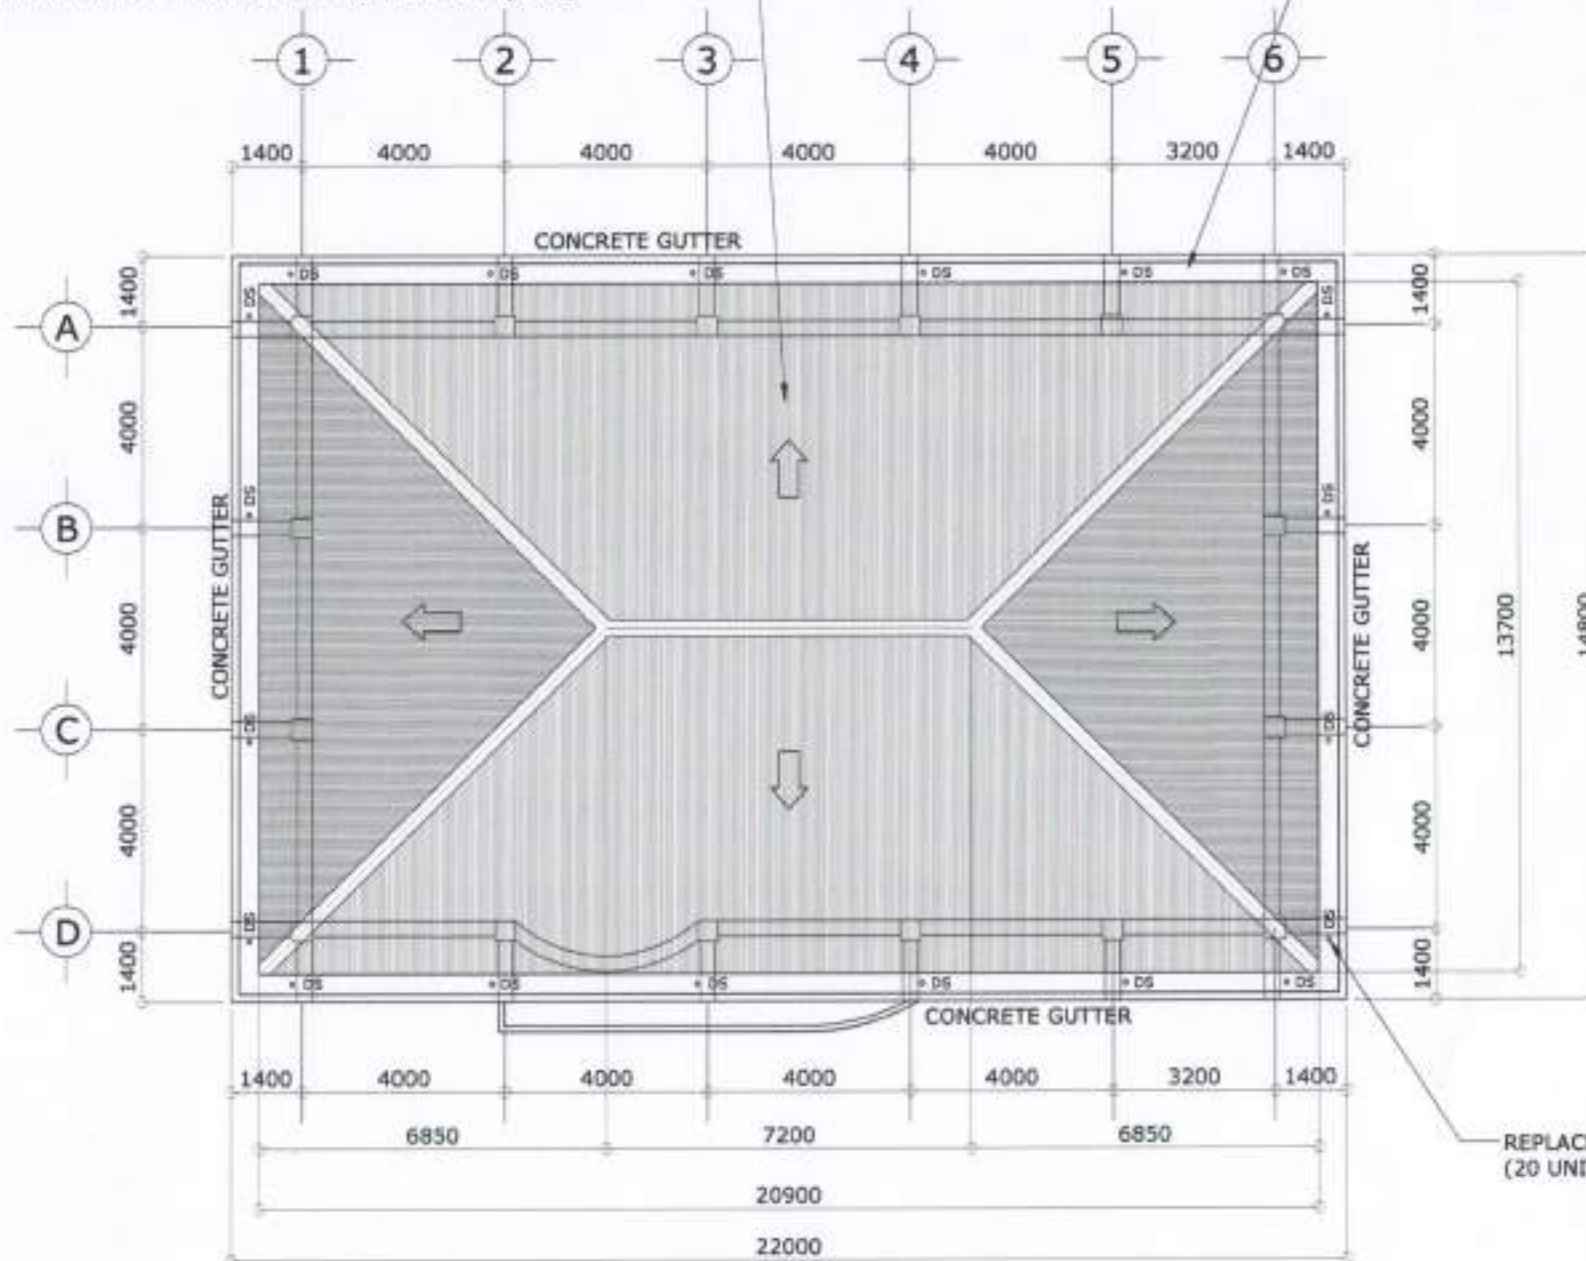

APPLICATION OF WATERPROOFING AT CONCRETE GUTTER (107.10 SQ.M.)

REPLACEMENT OF STAINLESS STRAINERS (20 UNITS)

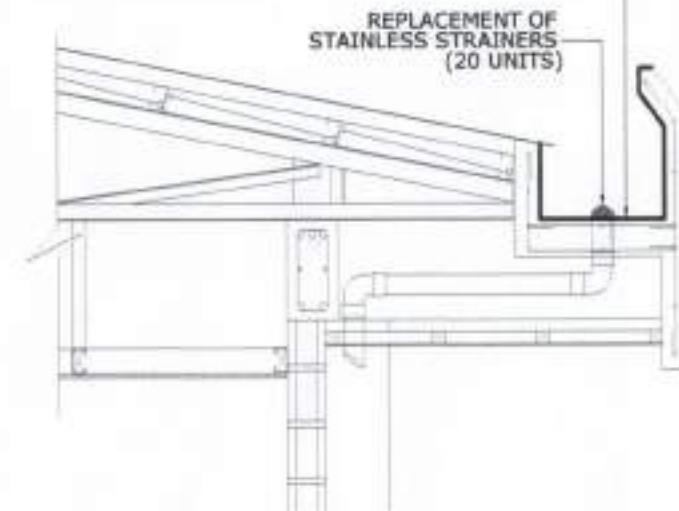

DETAIL OF CONCRETE GUTTER

SCALE

1:30 M

REPLACEMENT OF STAINLESS STRAINERS (20 UNITS)

ROOF PLAN

SCALE

1:150 M



PORT MANAGEMENT OFFICE - MARQUEZ

PROJECT/LOCATION:

MAINTENANCE OF ROOFING
AT PASSENGER TERMINAL BUILDING

PORT OF CAWIT

MARINDUQUE

PREPARED BY:

JOHN PAULO M. GONZALES
ACTING SENIOR ENGINEER A

CHECKED/REVIEWED BY:

GERLIE D. TABOSO
PRINCIPAL ENGINEER A

RECOMMENDING APPROVAL:

RAUL A. LIBATIQUE
ESD MANAGER

APPROVED:

ANNA THOMAS M. BISCOCHIO
ACTING PORT MANAGER

SHEET CONTENTS

- ROOF PLAN
- DETAIL OF CONCRETE GUTTER

SHEET NO.

2 / 2