




 **PERSPECTIVE**
SCALE NTS

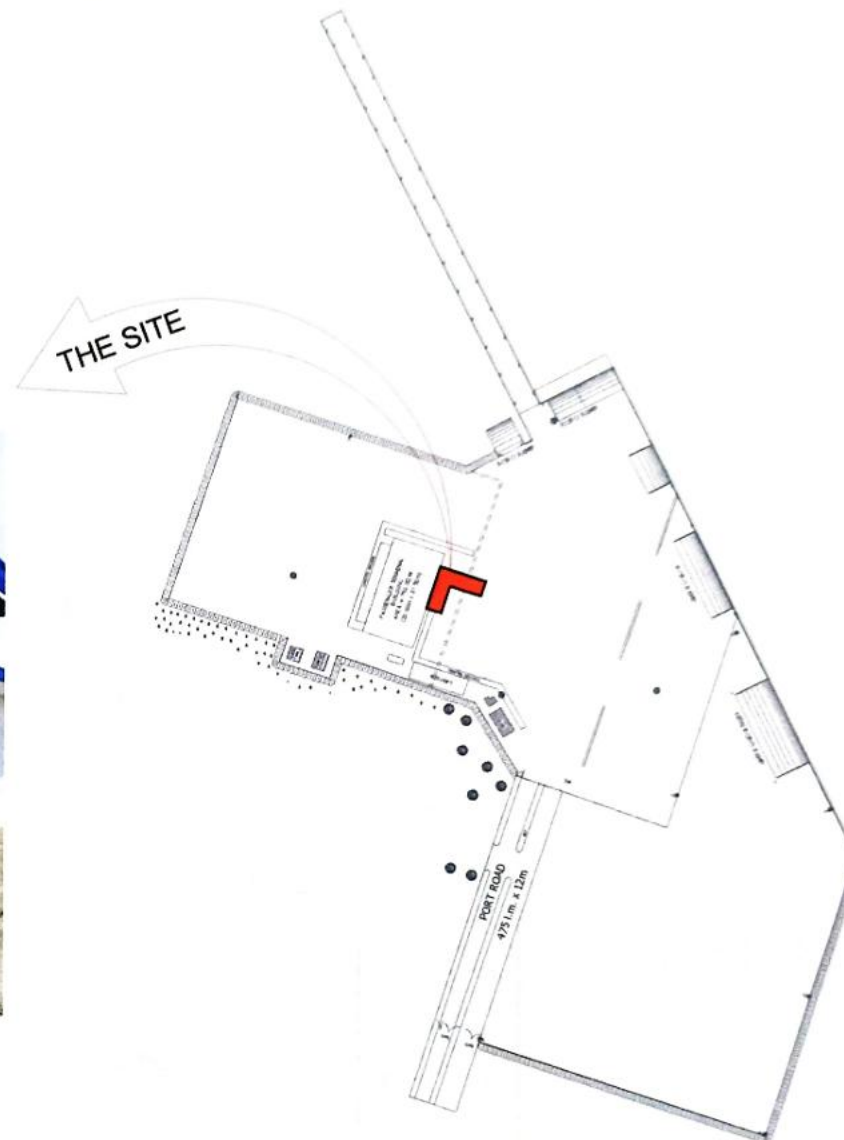

 **PORT LAYOUT PLAN**
SCALE 1:2,000M



PROJECT TITLE/LOCATION

MAINTENANCE OF PICO AT PORT OF DUMANGAS

SITIO NALU-OYAN, BRGY. SAPAO, DUMANGAS, ILOILO

SHEET CONTENTS
PERSPECTIVE
PORT LAYOUT PLAN

PREPARED BY


MARBEN M. SEALMOY
ADMINISTRATIVE ASSISTANT IV


REVIEWED/CHECKED BY


SAMSON M. LUNDA
ACTING PRINCIPAL ENGINEER

RECOMMENDING APPROVAL


MAYLENE G. ARANTE
ENR POWER

APPROVED

 

RODENG LAGMAY
DIST. MANAGER

SHEET NO.

1 OF 8

SCALE
AS SHOWN

DATE
FEBRUARY 2026

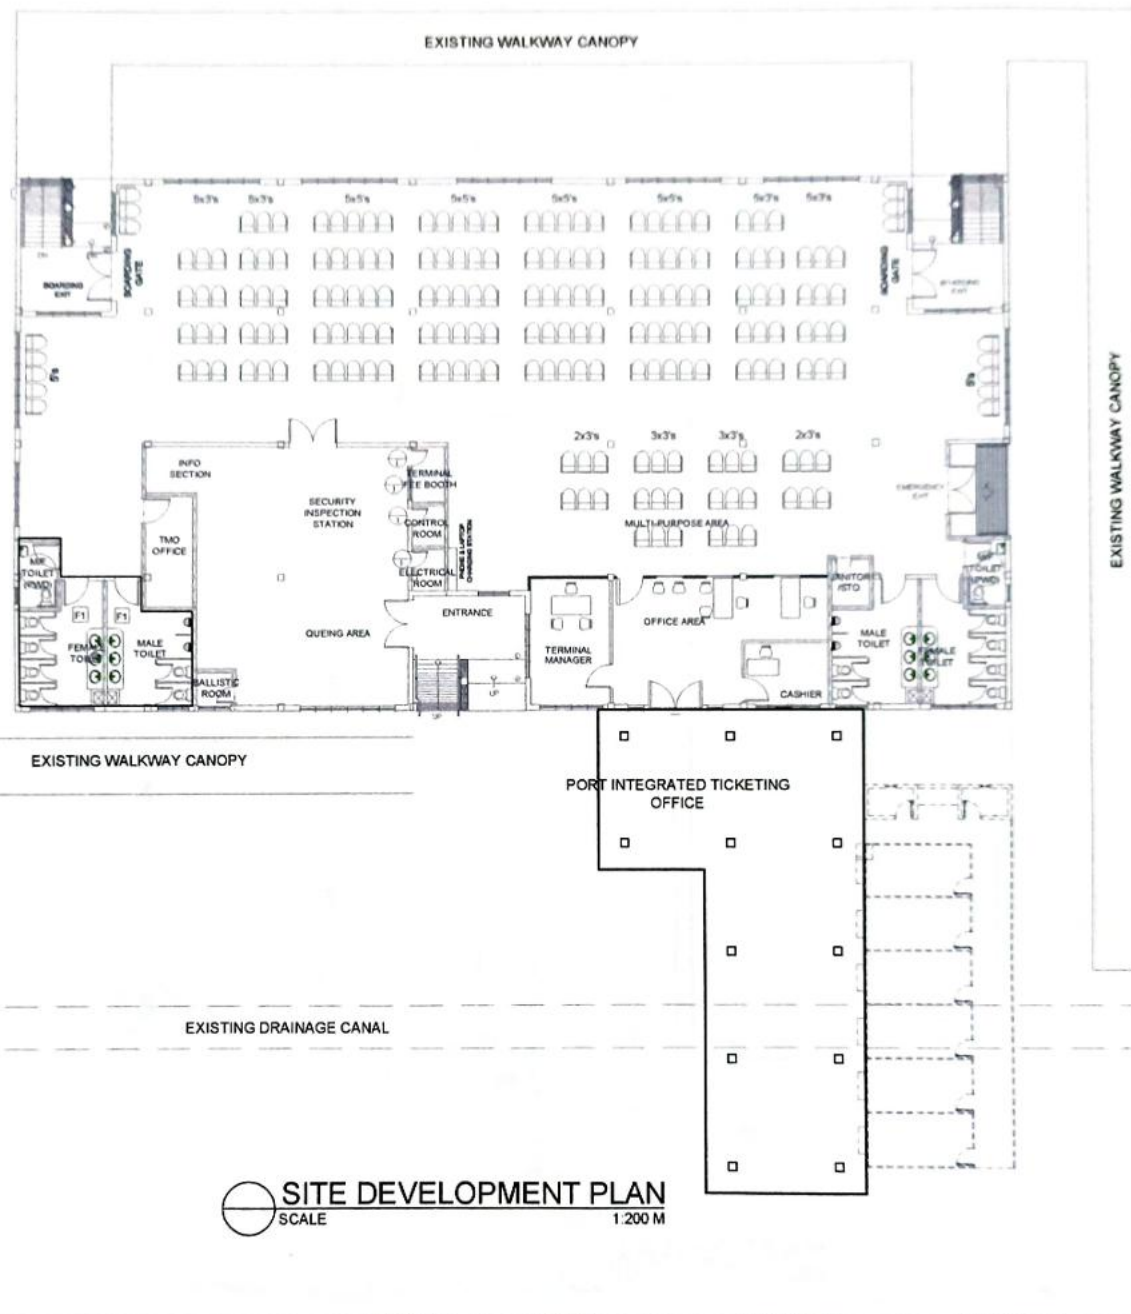

SITE DEVELOPMENT PLAN
SCALE 1:200 M



PROJECT TITLE/LOCATION
MAINTENANCE OF PICO AT PORT OF DUMANGAS
SITIO NALU-OYAN, BRGY. SAPAO, DUMANGAS, ILOILO

SHEET CONTENTS
SITE DEVELOPMENT PLAN


PREPARED BY
MARIBEN M. SALMOY
ADMINISTRATIVE ASSISTANT III

REVIEWED/CHIEFED BY
SAMELA BUNDA
ACTING PRINCIPAL ENGINEER

RECOMMENDING APPROVAL
MAYLENE G. ARANTE
DIST. MANAGER

APPROVED
RODRIG G. LAGMAY
PORT MANAGER

SHEET NO.
2 OF 8
SCALE:
AS SHOWN
DATE:
FEBRUARY 2026

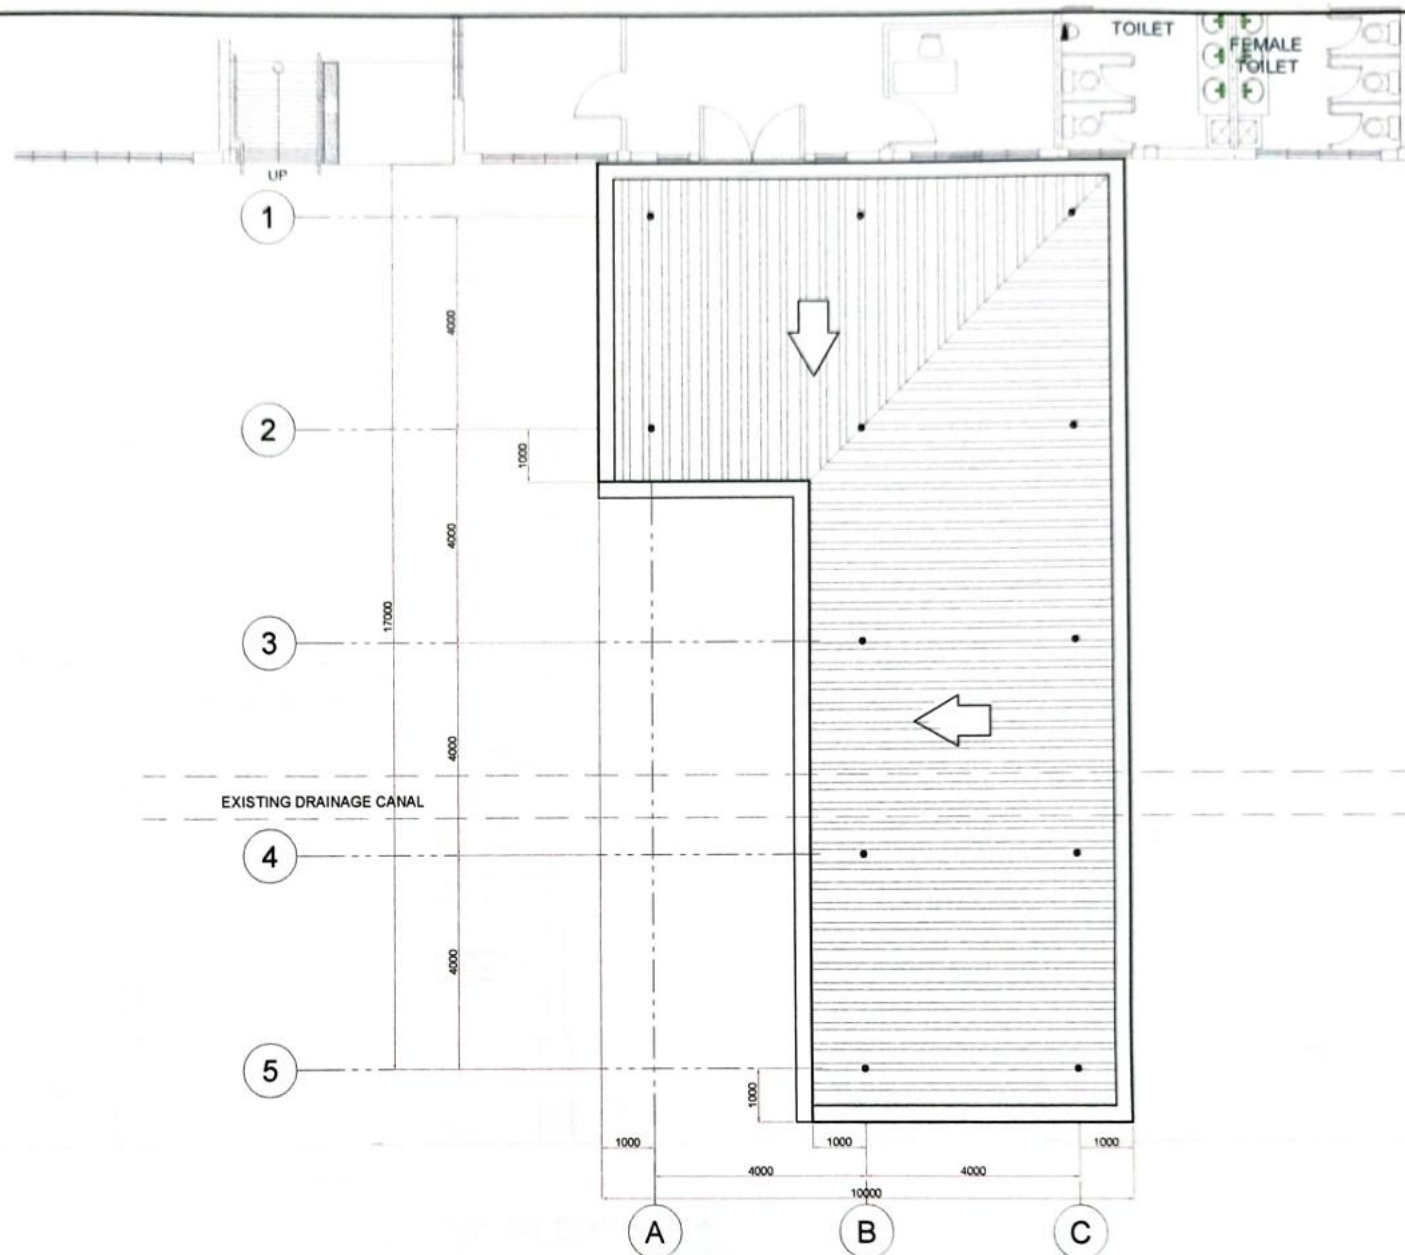

LAYOUT PLAN
SCALE 1:100 M



PROJECT TITLE/LOCATION

MAINTENANCE OF PICO AT PORT OF DUMANGAS
SITIO NALU-OYAN, BRGY. SAPAO, DUMANGAS, ILOILO

SHEET CONTENTS
LAYOUT PLAN

PREPARED BY

MARBER M. SALMOY
ARCHITECTURAL ASSISTANT IV

REVIEWED/CHECKED BY

SAMUEL L. LINDA
ACTING PROFESSIONAL ENGINEER

RECOMMENDING OFFICIAL'S

MAYLENE G. ARANTE
ESD MANAGER

APPROVED

RODEL G. LAGMAY
PORT MANAGER

SHEET NO.


3 OF 8

SCALE

AS SHOWN

DATE

FEBRUARY 2026

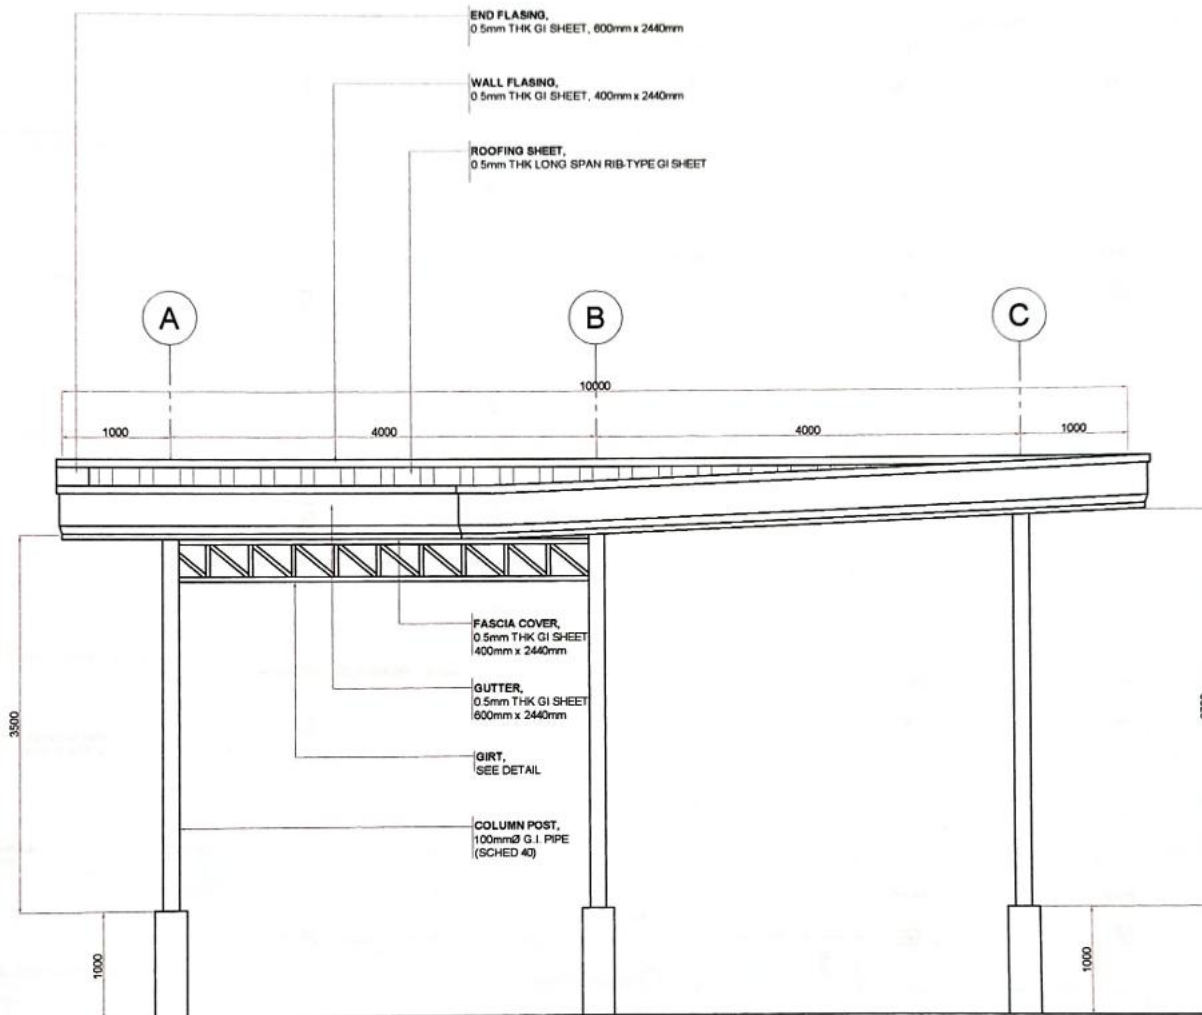

FRONT ELEVATION
SCALE 1:100 M



PROJECT TITLE/LOCATION

MAINTENANCE OF PICO AT PORT OF DUMANGAS

SITIO NALU-OYAN, BRGY. SAPAO, DUMANGAS, ILOILO

SHEET CONTENTS
ELEVATION

PREPARED BY

MARLEN R. SEALMOY
ADMINISTRATIVE ASSISTANT IV

REVIEWED/CHECKED BY

SAMELA BUNDA
ACTING PRINCIPAL ENGINEER

RECOMMENDING APPROVAL

MAYLENE G. ARANTE
ESD MANAGER

APPROVED

RODEL G. LAGMAY
PORT MANAGER

SHEET NO.


4 OF 8

SCALE:


AS SHOWN

DATE:

FEBRUARY 2026

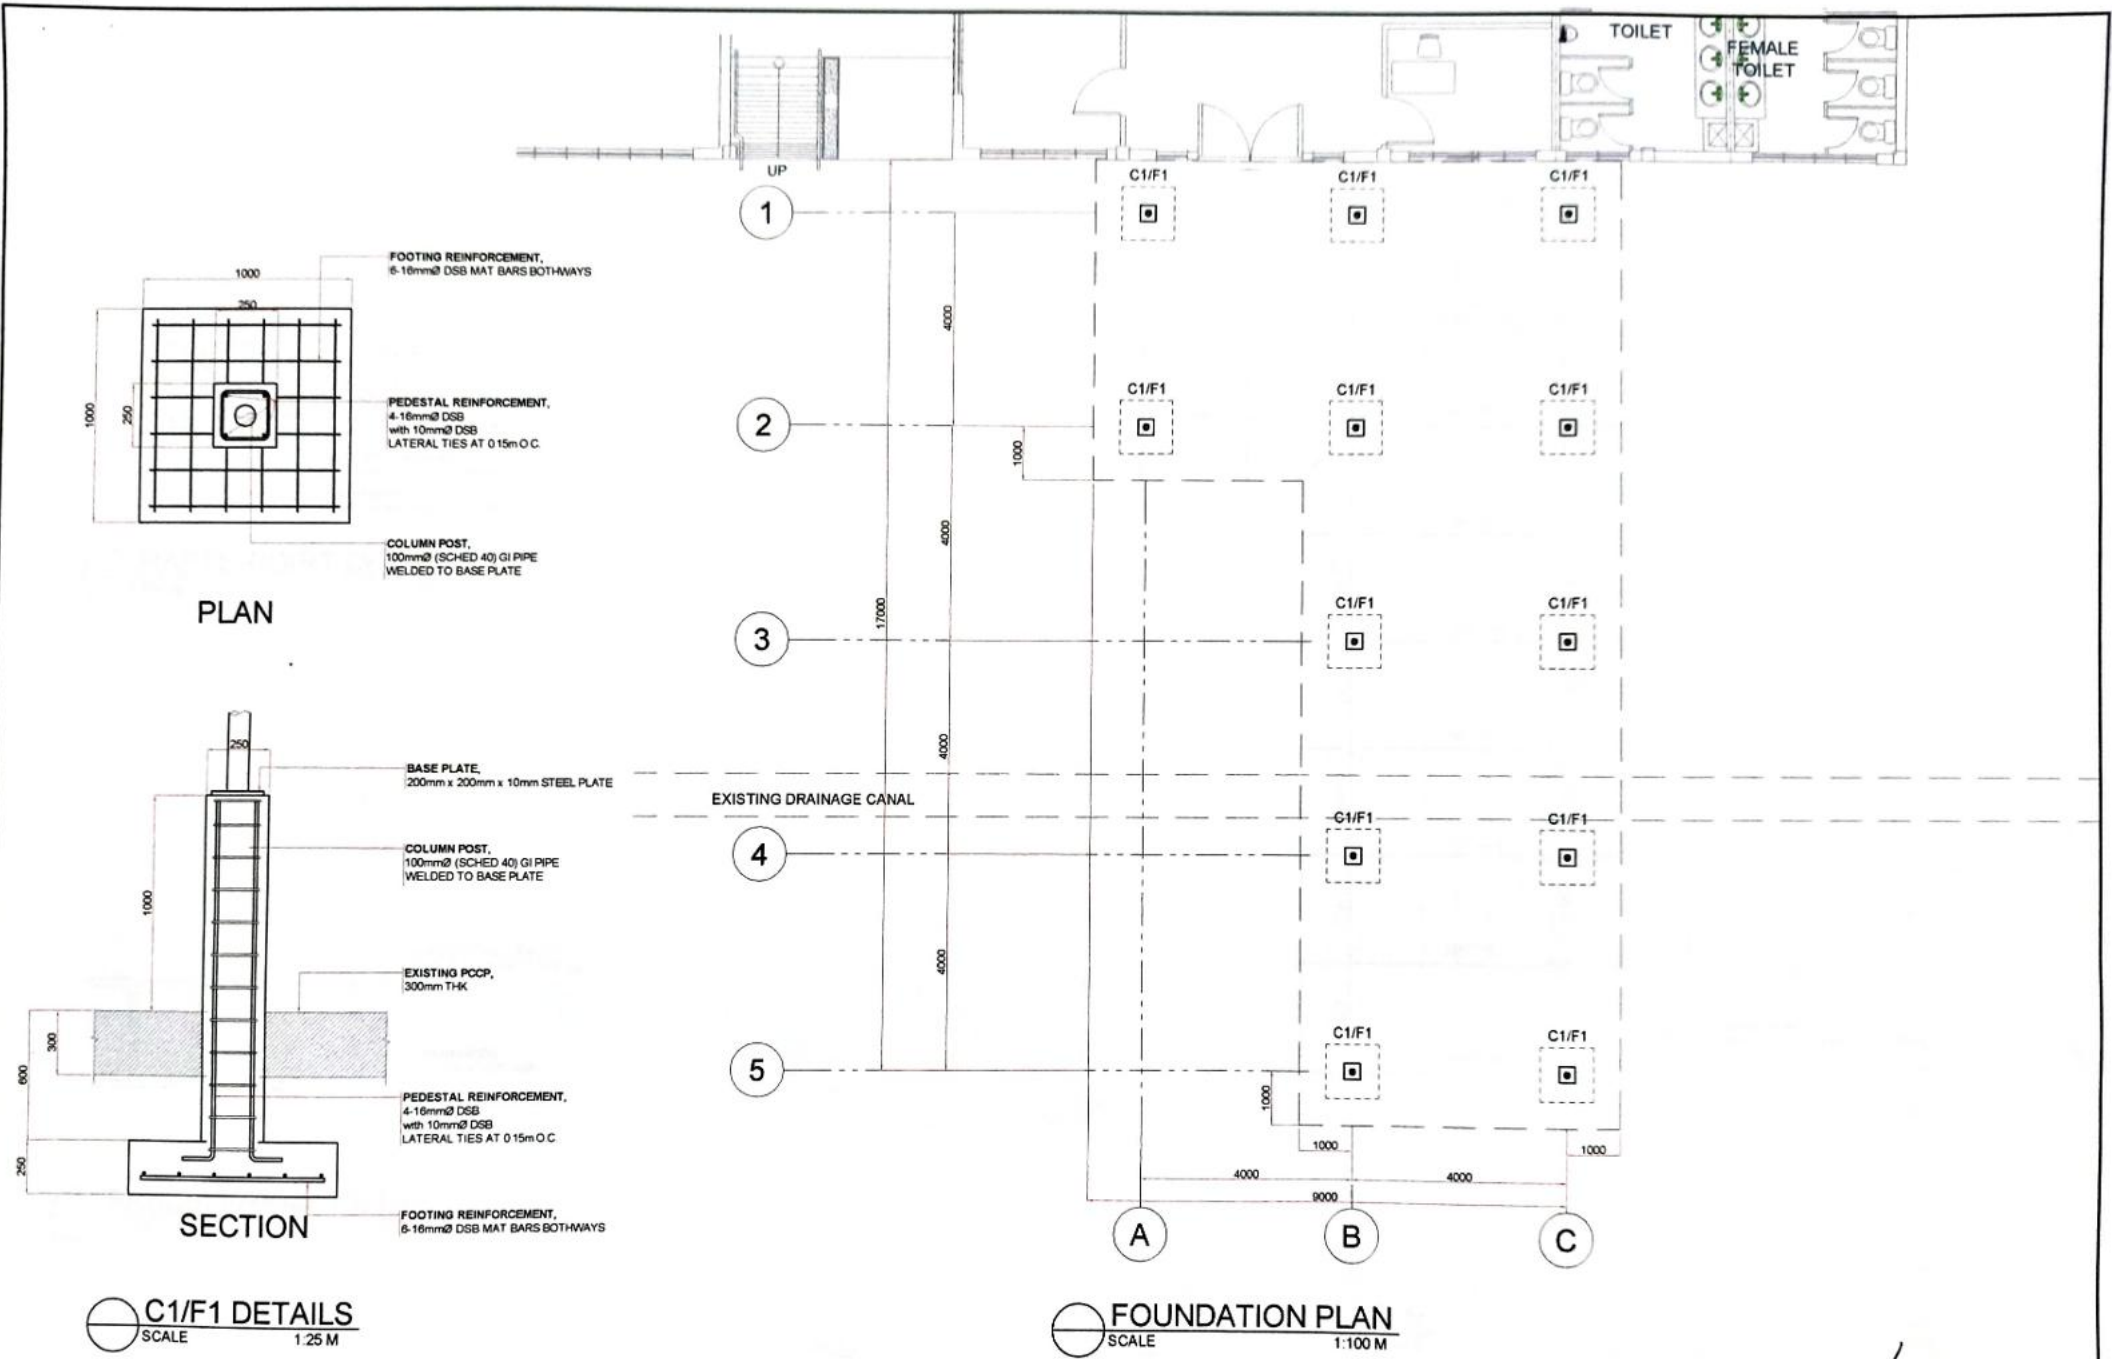



	PROJECT TITLE/LOCATION: MAINTENANCE OF PICO AT PORT OF DUMANGAS SITIO NALU-OYAN, BRGY. SAPAO, DUMANGAS, ILOILO	SHEET CONTENTS: FOUNDATION PLAN C1/F1 DETAILS	PREPARED BY: <i>MARBEN A. SELLMOY</i> ADMINISTRATIVE ASSISTANT IV	REVIEWED/CHECKED BY: <i>SAMUEL A. LINDA</i> ACTING PROJECT ENGINEER	RECOMMENDING APPROVAL: <i>MAYLENE G. ARANTE</i> ESD MANAGER	APPROVED: <i>ROSEL G. LAGMAY</i> PROJECT MANAGER	SHEET NO. 5 OF 8 SCALE: AS SHOWN DATE: FEBRUARY 2026
---	--	--	--	--	--	---	--

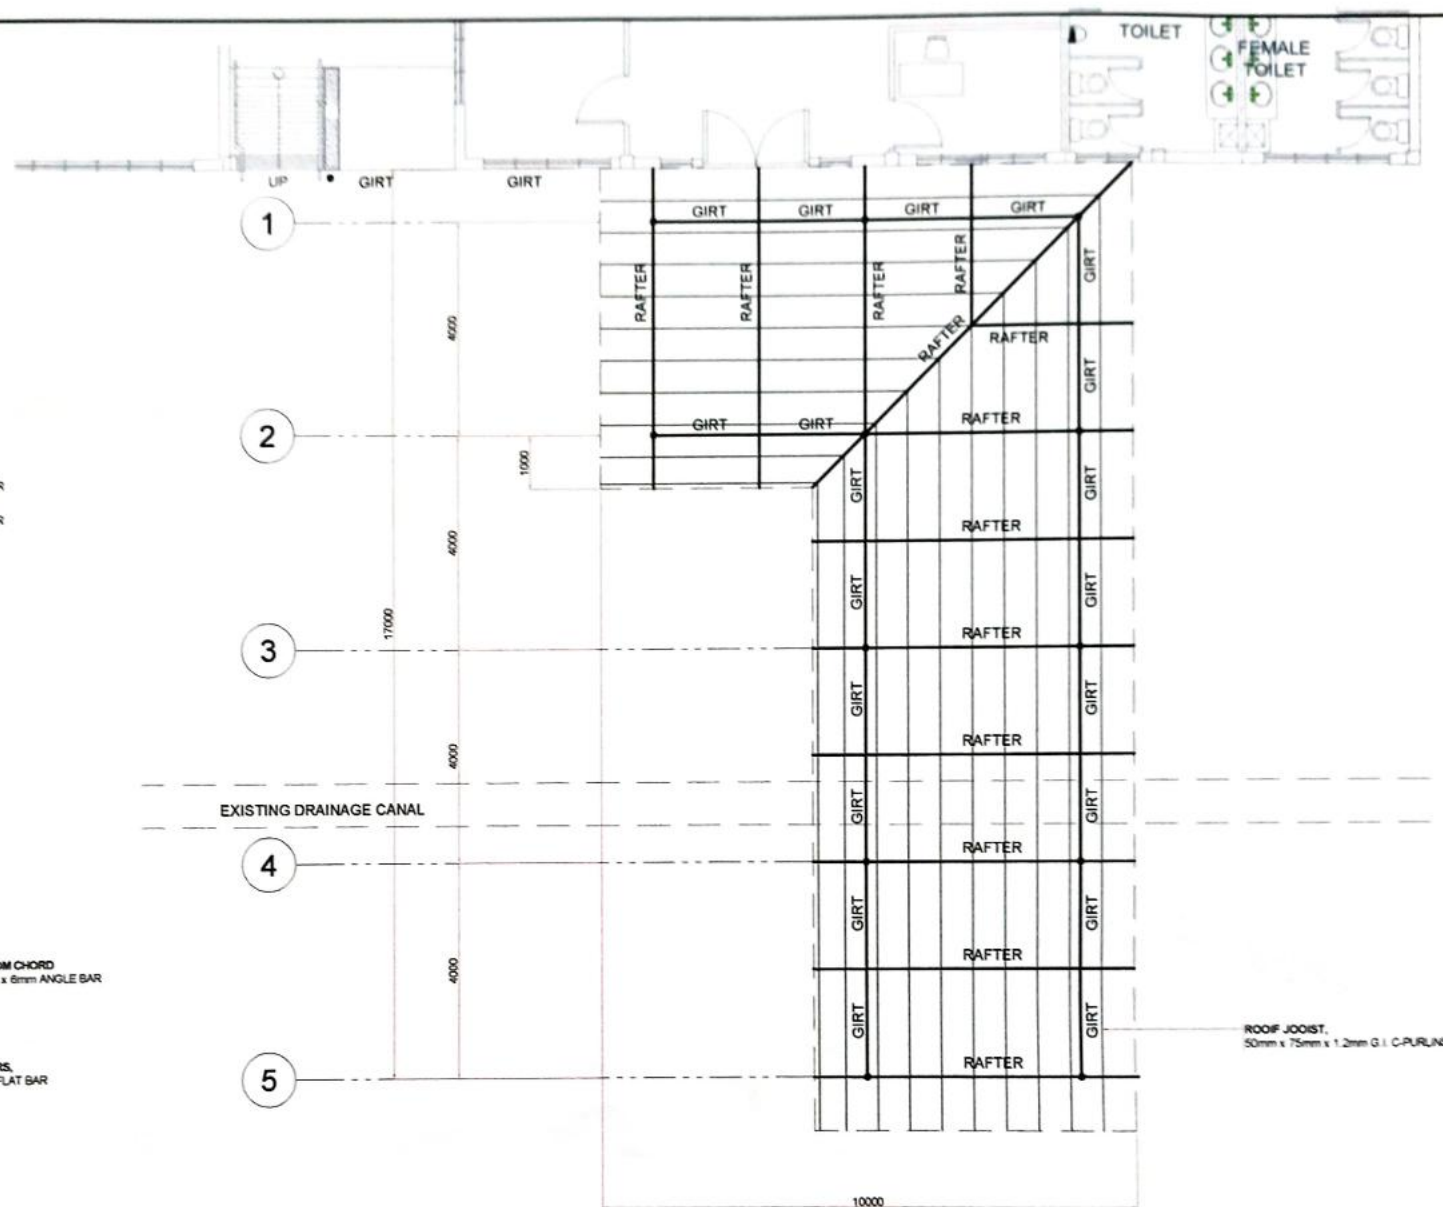


ROOF FRAMING PLAN

SCALE 1:100 M

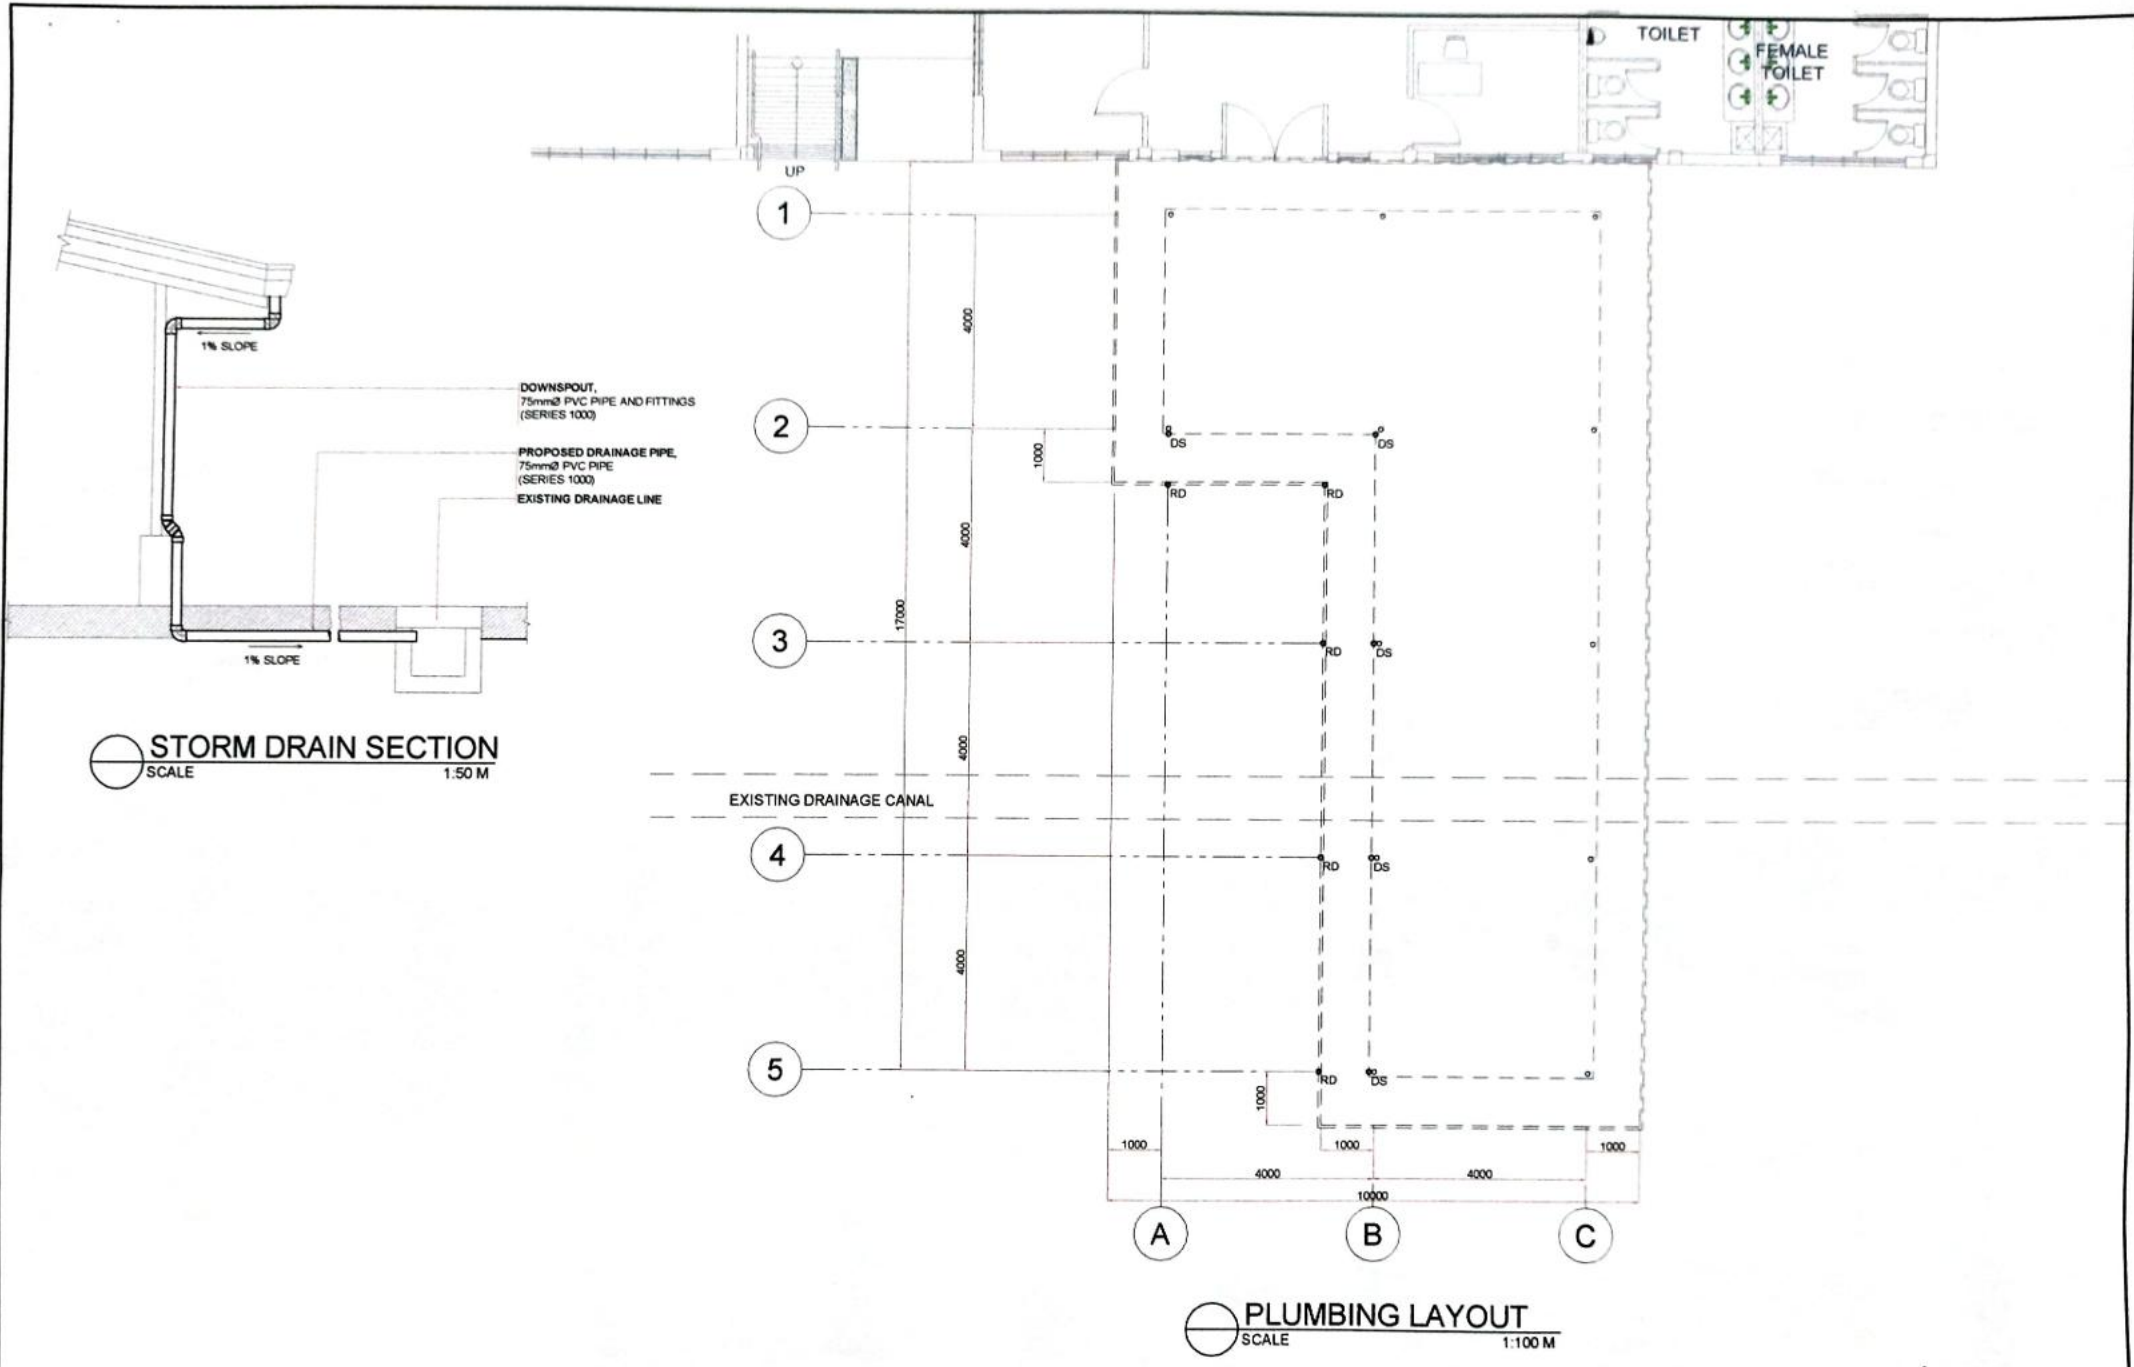

 	PROJECT TITLE & LOCATION MAINTENANCE OF PICO AT PORT OF DUMANGAS SITIO NALU-OYAN, BRGY. SAPAO, DUMANGAS, ILOILO	SHEET CONTENTS PLUMBING LAYOUT STORM DRAIN SECTION	PREPARED BY  MARBEN M. SEALMOY ADMINISTRATIVE ASSISTANT IV	REVIEWED/CHECKED BY  SAMUEL S. QUINA ACTING PERMANENT ENGINEER	RECOMMENDING OFFICER  MARLENE G. ARANTE DSD WORKER	APPROVED  RODEL G. LAGMAY PORT MANAGER	SHEET NO. 7 OF 8 SCALE AS SHOWN DATE FEBRUARY 2026
---	---	--	--	--	--	--	--

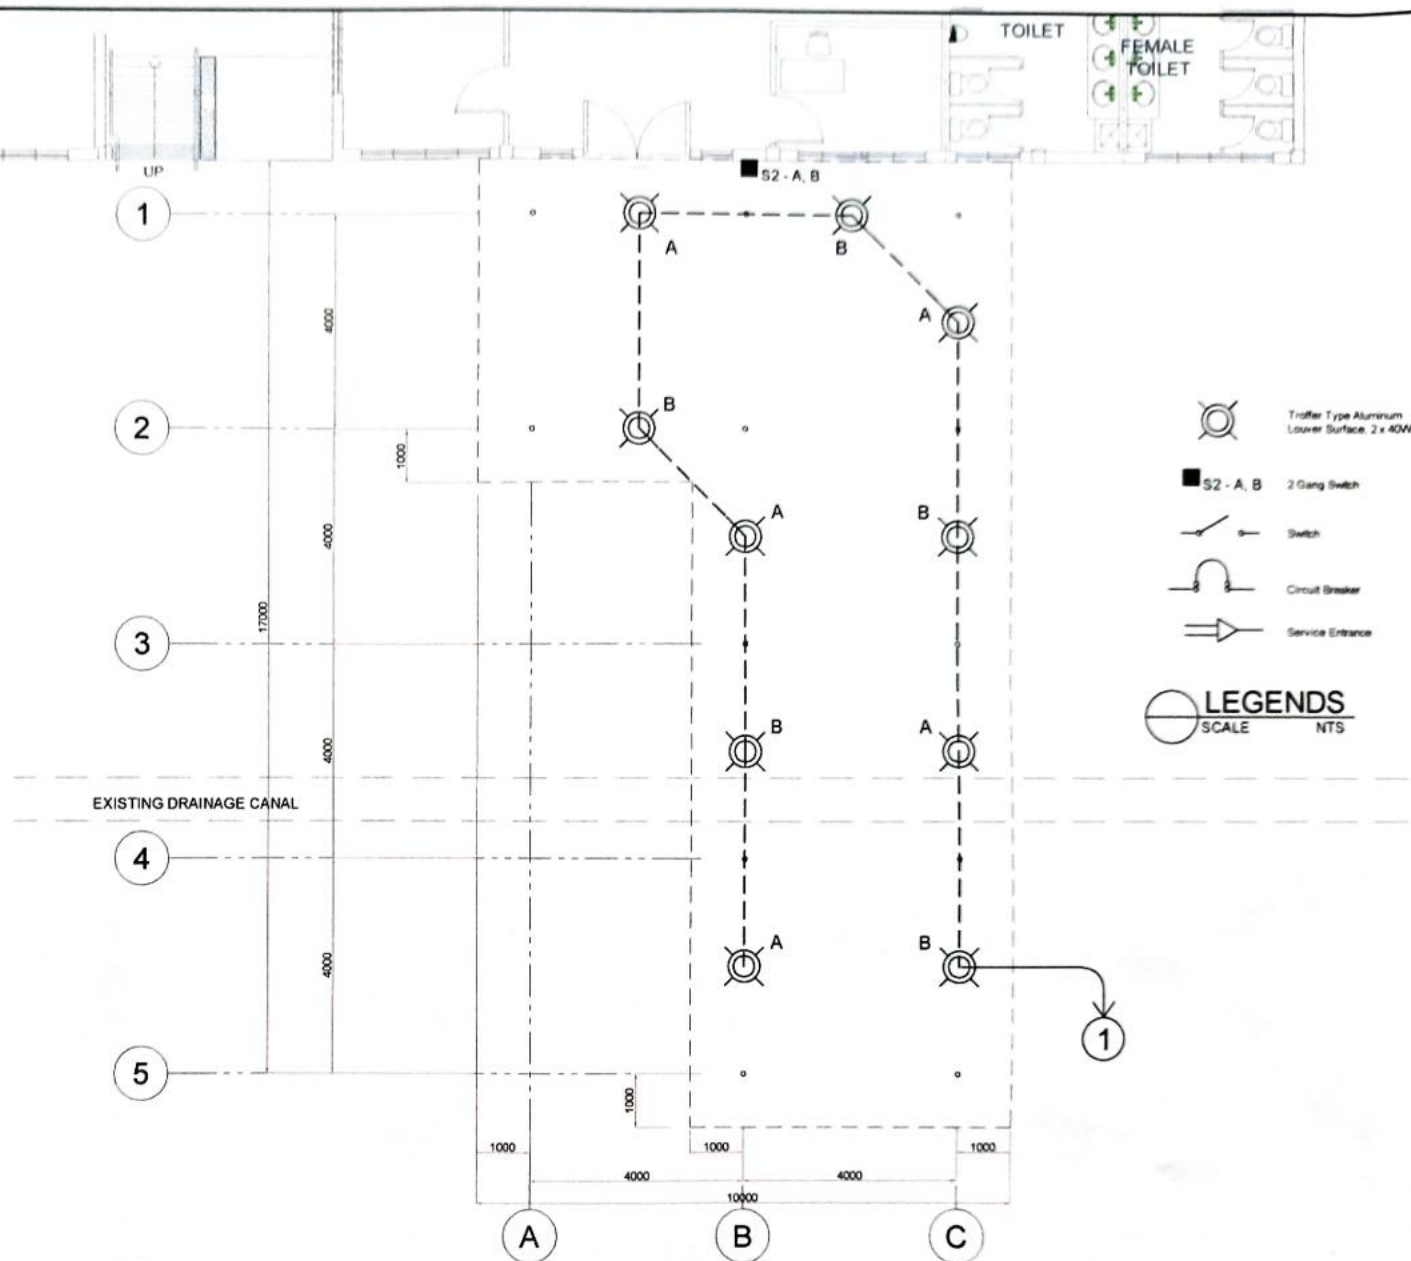

 ELECTRICAL LAYOUT
SCALE 1:100 M