



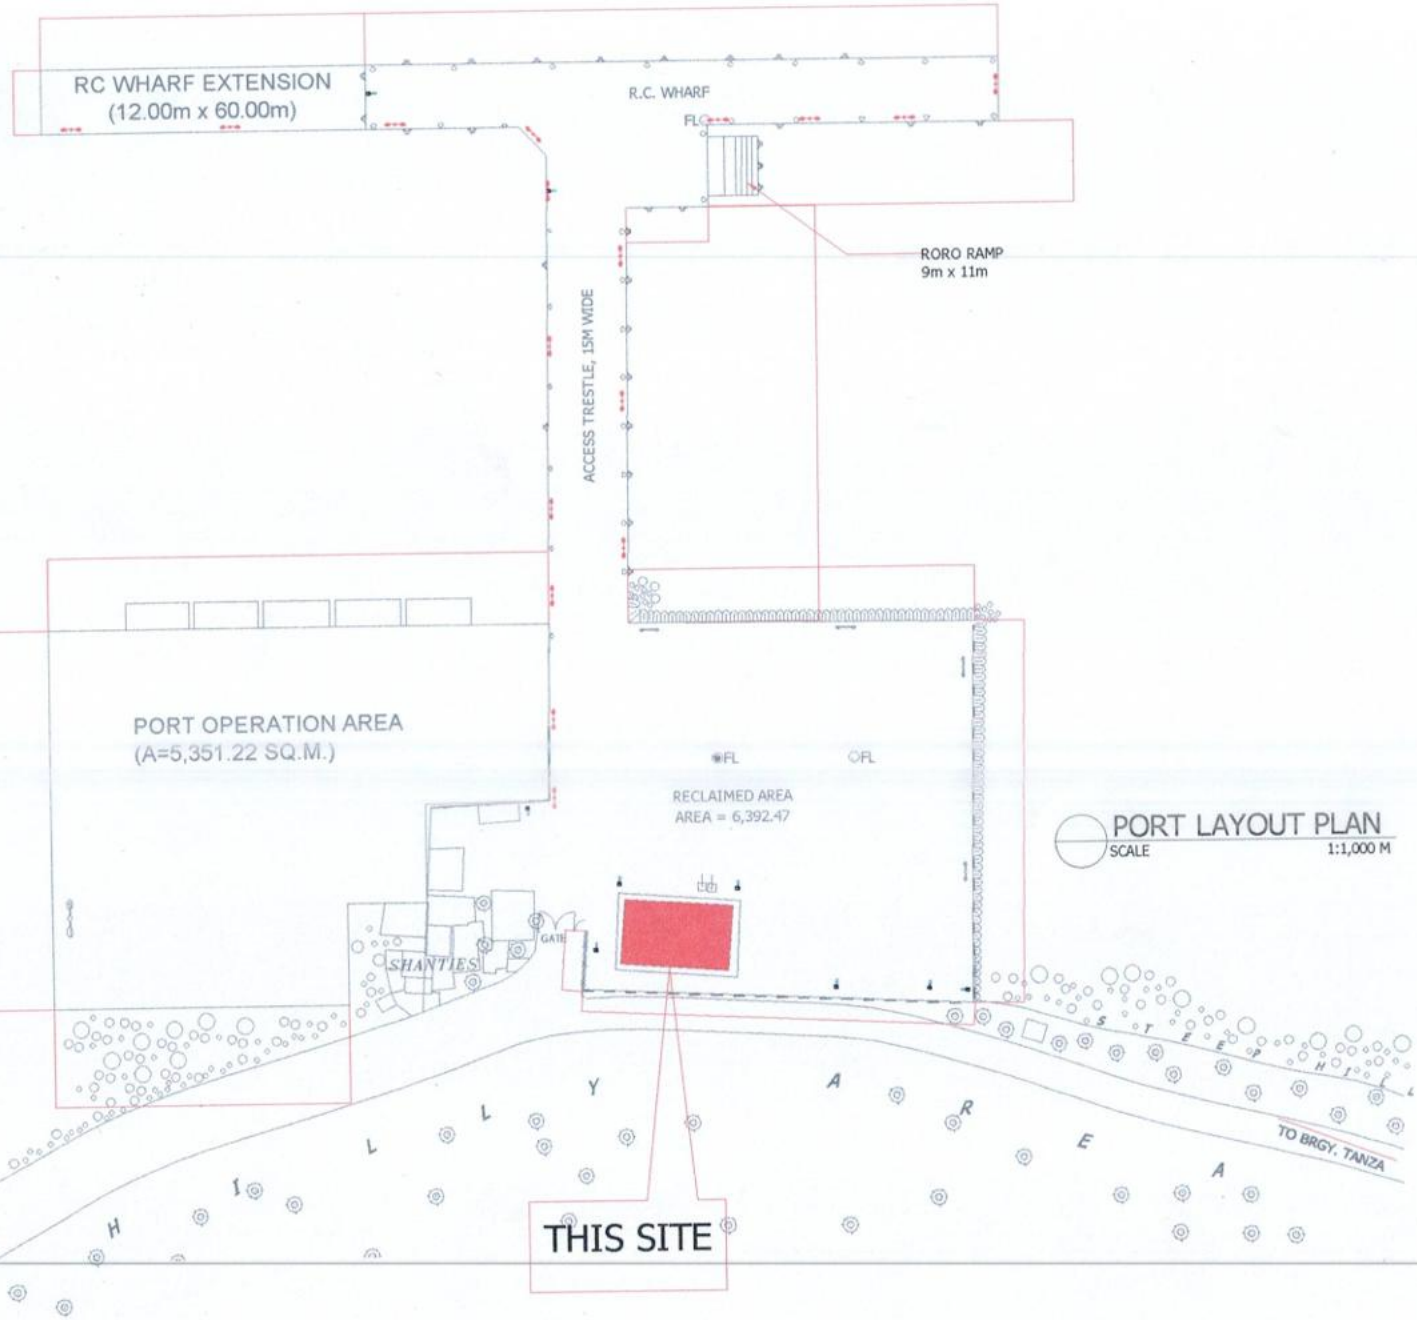

 PHILIPPINE PORTS AUTHORITY EST. 1978	PROJECT TITLE MAINTENANCE OF COMFORT ROOMS AT PORT OF ESTANCIA BRGY. BOTONGON, ESTANCIA, ILOILO	SHEET CONTENT PORT LAYOUT PLAN	PREPARED BY <i>Sai</i> MARLEN M. SALMOY ADMINISTRATIVE ASSISTANT IV	CHECKED/REVIEWED BY <i>[Signature]</i> ROCEL G. LAGMAY PORT MANAGER	RECOMMENDING APPROVAL MAYLENE G. ARANTE CFO MANAGER	APPROVED BY ROCEL G. LAGMAY PORT MANAGER	SHEET NO. 1 OF 8 SCALE AS SHOWN DATE MARCH 2005
--	---	--	---	---	---	--	--

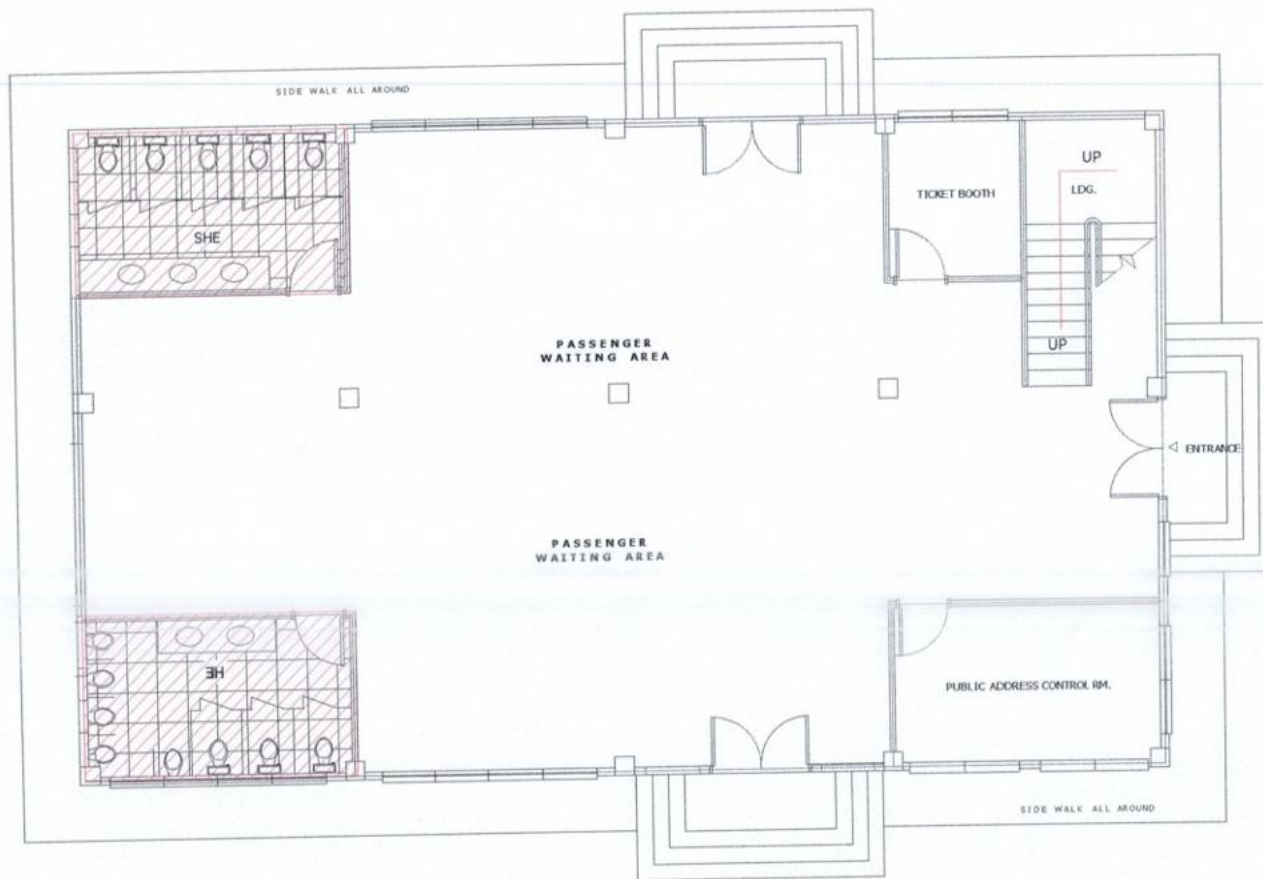

LEGENDS:

 MAINTENANCE OF COMFORT ROOMS

 **GROUND FLOOR PLAN**
SCALE 1:100 M



PROJECT TITLE

MAINTENANCE OF COMFORT ROOMS AT PORT OF ESTANCIA

BRGY. BOTONGON, ESTANCIA, ILOILO

SHEET CONTENT
GROUND FLOOR PLAN
LEGENDS

PREPARED BY


MAYLENE G. ARANTE
ESD MANAGER

CHECKED/REVIEWED BY


RODEL G. LAGMAY
PORT MANAGER


RECOMMENDING APPROVAL

MAYLENE G. ARANTE
ESD MANAGER

APPROVED BY

RODEL G. LAGMAY
PORT MANAGER

SHEET NO.
2 OF 8
SCALE
AS SHOWN
DATE
MARCH 2005

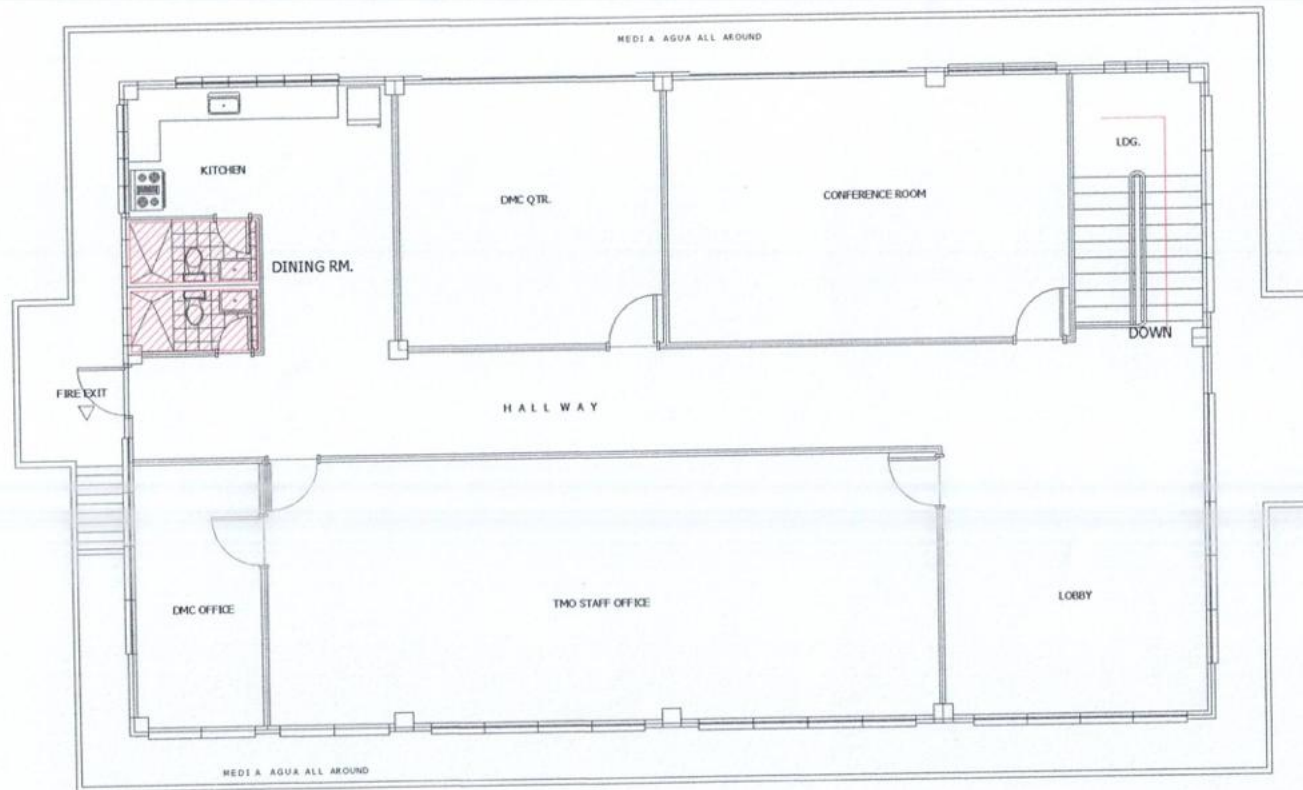

LEGENDS:



- MAINTENANCE OF COMFORT ROOMS



SECOND FLOOR PLAN

SCALE

1:100 M



PROJECT TITLE

MAINTENANCE OF COMFORT ROOMS AT PORT OF ESTANCIA

BRGY. BOTONGON, ESTANCIA, ILOILO

SHEET CONTENT
SECOND FLOOR PLAN
LEGENDS

PREPARED BY

MARCELO LAGMAY
ADMINISTRATIVE ASSISTANT IV

CHECKED/REVIEWED BY

RODEL G. LAGMAY
ADMINISTRATIVE ASSISTANT IV

RECOMMENDING APPROVAL

MAYLENE G. ARANTE
ESD MANAGER


APPROVED BY

RODEL G. LAGMAY
PORT MANAGER


SHEET NO.
3 OF 8

SCALE
AS SHOWN


DATE
MARCH 2006

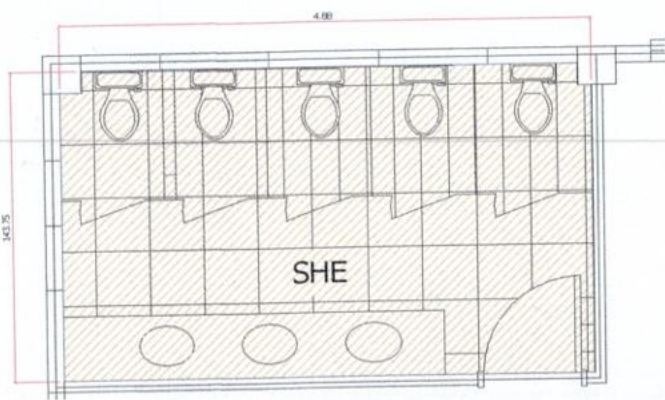

GROUND FLOOR FEMALE CR LAYOUT
SCALE 1 : 50M


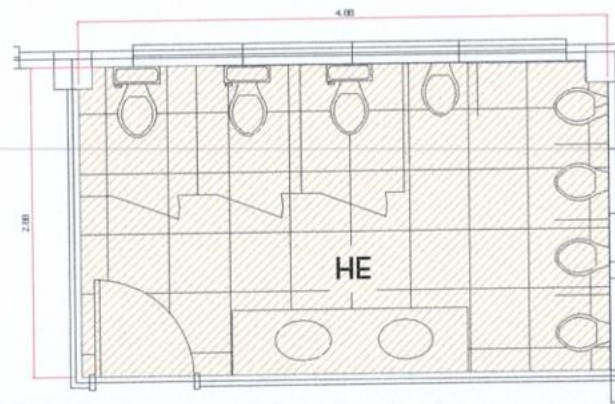


GROUND FLOOR MALE CR LAYOUT
SCALE 1 : 50M

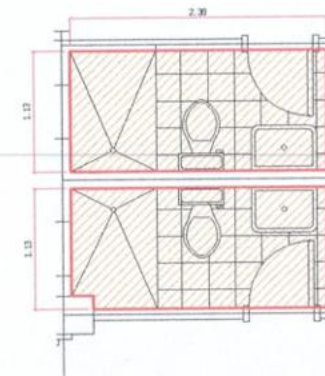


SECOND FLOOR CR LAYOUT
SCALE 1 : 50M

- LEGENDS:
- REPAIR OF FLOOR TILES (60cm x 60cm) AND CEILING (FIBER CEMENT BOARD)
 - REPAIR OF WALL TILES (60cm x 60cm)

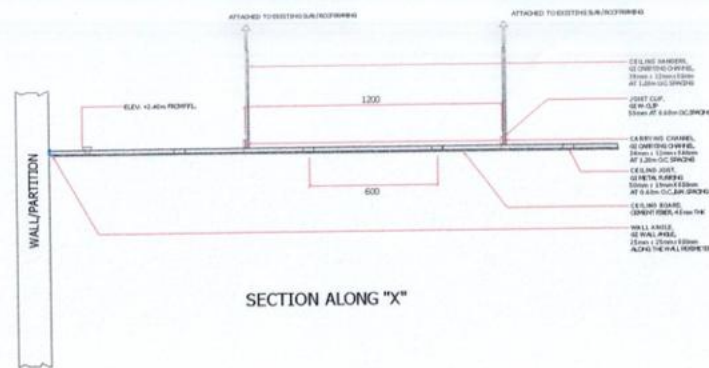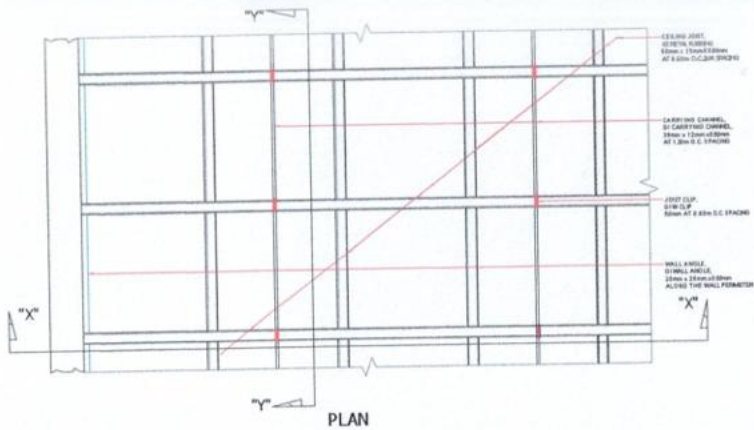

TYPICAL CEILING DETAIL
SCALE 1 : 25M

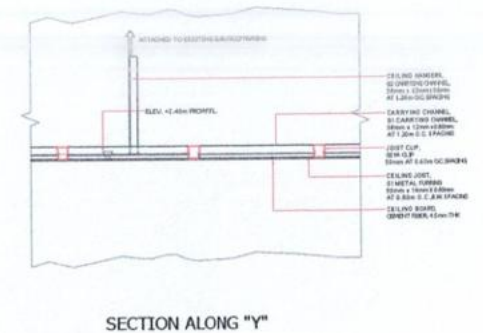

SECTION ALONG "Y"



PROJECT TITLE
MAINTENANCE OF COMFORT ROOMS AT PORT OF ESTANCIA
BRGY. BOTONGON, ESTANCIA, ILOILO

SHEET CONTENT
GROUND FLOOR MALE CR LAYOUT
GROUND FLOOR FEMALE CR LAYOUT
SECOND FLOOR CR LAYOUT
LEGENDS
TYPICAL CEILING DETAIL



PREPARED BY
MAYLENE G. ARANTE
EED MANAGER

CHECKED/REVIEWED BY
RODEL G. LAGMAY
PORT MANAGER


RECOMMENDING APPROVAL
MAYLENE G. ARANTE
EED MANAGER

APPROVED BY
RODEL G. LAGMAY
PORT MANAGER



SHEET NO.
4 OF 8
SCALE
AS SHOWN
DATE
MARCH 2006

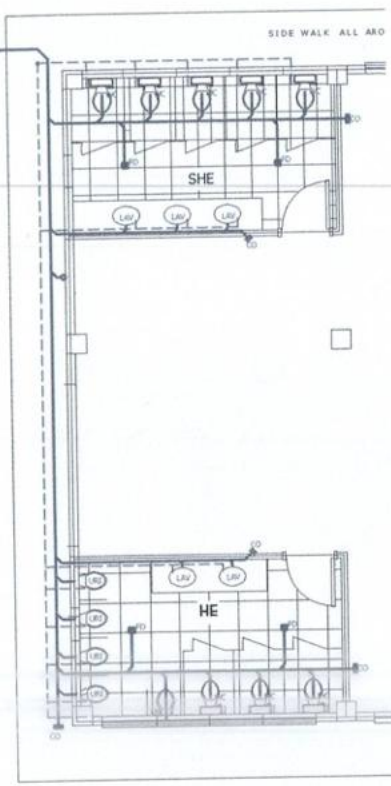 

GROUND FLOOR

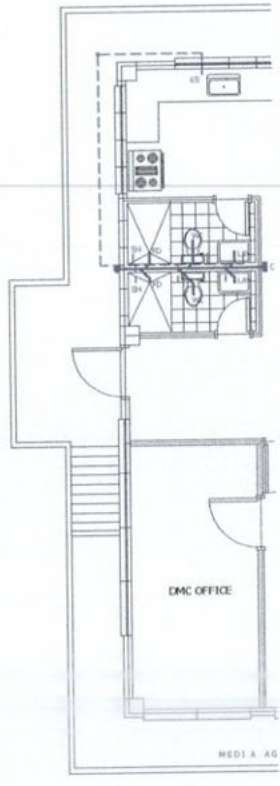


SECOND FLOOR

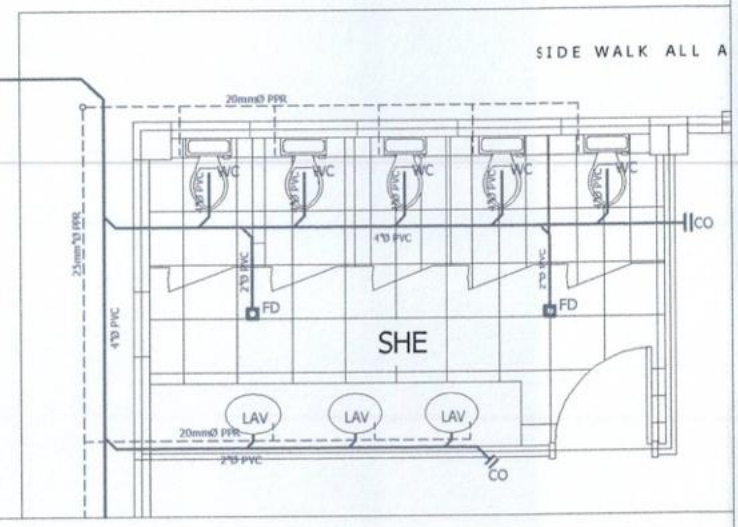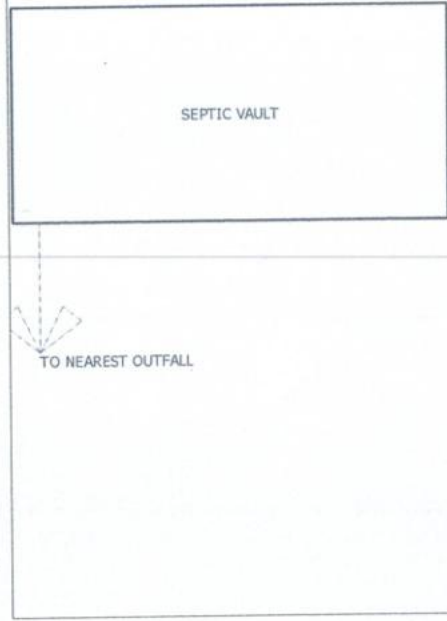


GROUND FLOOR FEMALE CR PLUMBING LAYOUT
SCALE 1 : 50M


PLUMBING LAYOUT
SCALE 1 : 100M

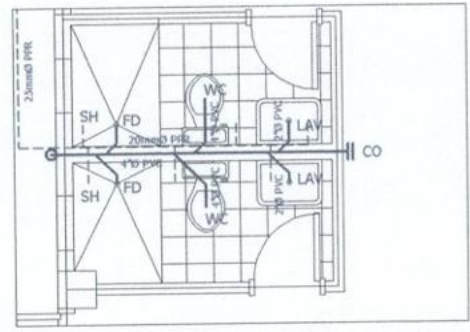


SECOND FLOOR CR PLUMBING LAYOUT
SCALE 1 : 50M

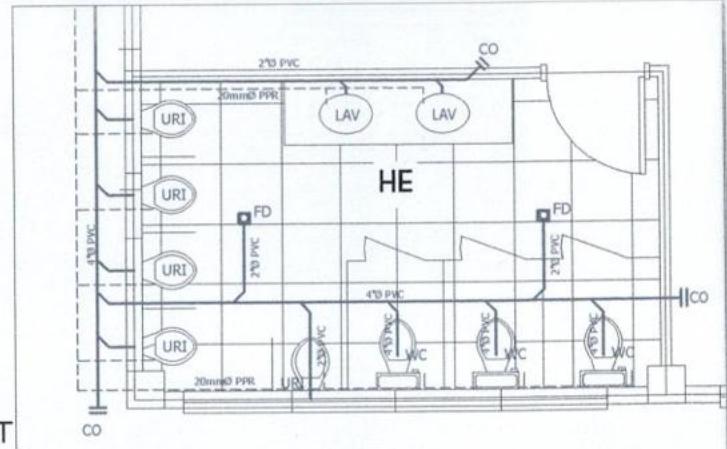


GROUND FLOOR MALE CR PLUMBING LAYOUT
SCALE 1 : 50M

 	PROJECT TITLE MAINTENANCE OF COMFORT ROOMS AT PORT OF ESTANCIA BRGY. BOTONGON, ESTANCIA, ILOILO	SHEET CONTENT PLUMBING LAYOUT	PREPARED BY  MAYLENE G. ARANTE ACTING ENGINEER	CHECKED/REVIEWED BY  RODOL G. LAGMAY PORT MANAGER	RECOMMENDING APPROVAL MAYLENE G. ARANTE ESD MANAGER	APPROVED BY RODOL G. LAGMAY PORT MANAGER	SHEET NO. 5 OF 8 SCALE AS SHOWN DATE MARCH 2005
--	---	---	--	---	---	--	---

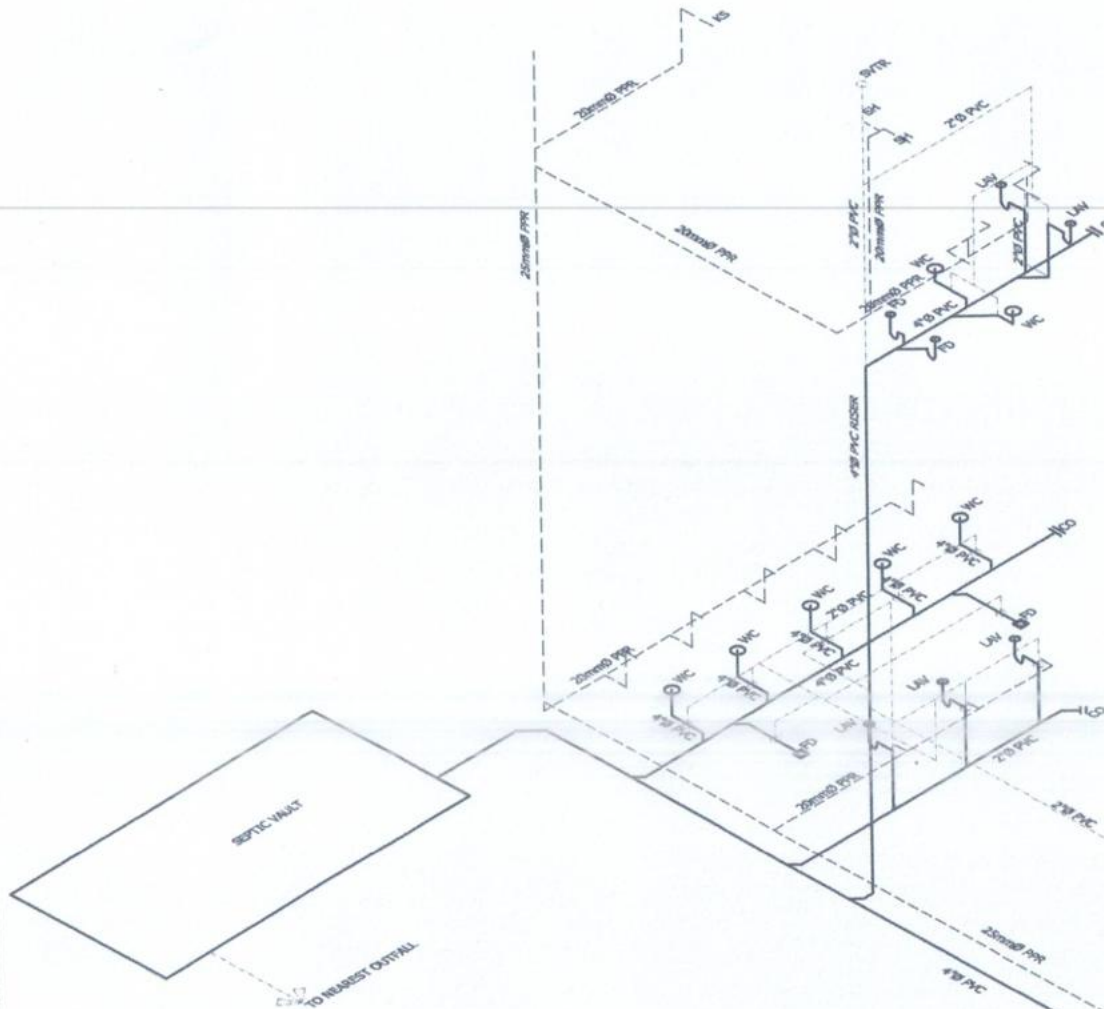


ISOMETRIC PLUMBING LAYOUT
SCALE 1: 50M

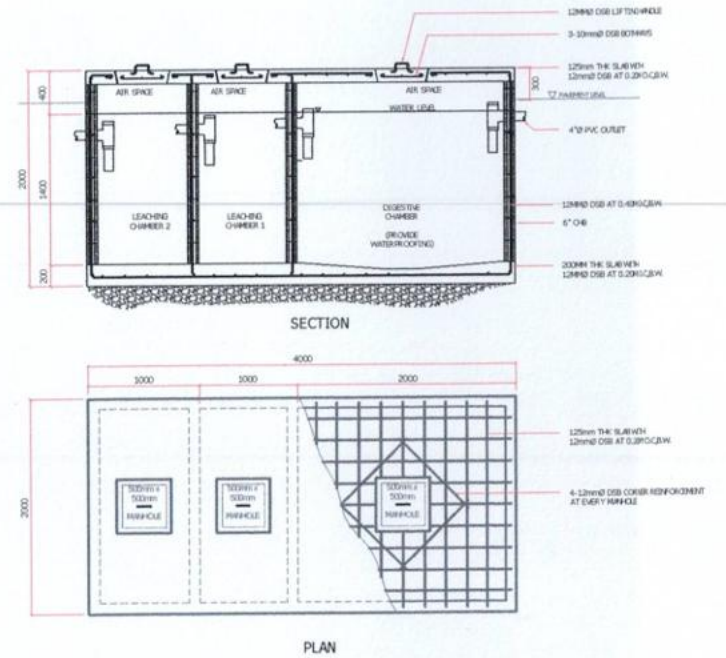


SEPTIC VAULT DETAILS
SCALE 1: 50M

	PROJECT TITLE MAINTENANCE OF COMFORT ROOMS AT PORT OF ESTANCIA BRGY. BOTONGON, ESTANCIA, ILOILO	SHEET CONTENT ISOMETRIC PLUMBING LAYOUT SEPTIC VAULT DETAILS	PREPARED BY MAYLENE G. ARANTE ARCHITECT	CHECKED/REVIEWED BY RODEL G. LAGMAY ARCHITECT	RECOMMENDING APPROVAL MAYLENE G. ARANTE ETO MANAGER	APPROVED BY RODEL G. LAGMAY PORT MANAGER	SHEET NO. 6 OF 8 SCALE AS SHOWN DATE MARCH 2008
--	---	---	--	--	--	---	---


2975
(DIVIDED INTO 3 EQUAL PARTITIONS)

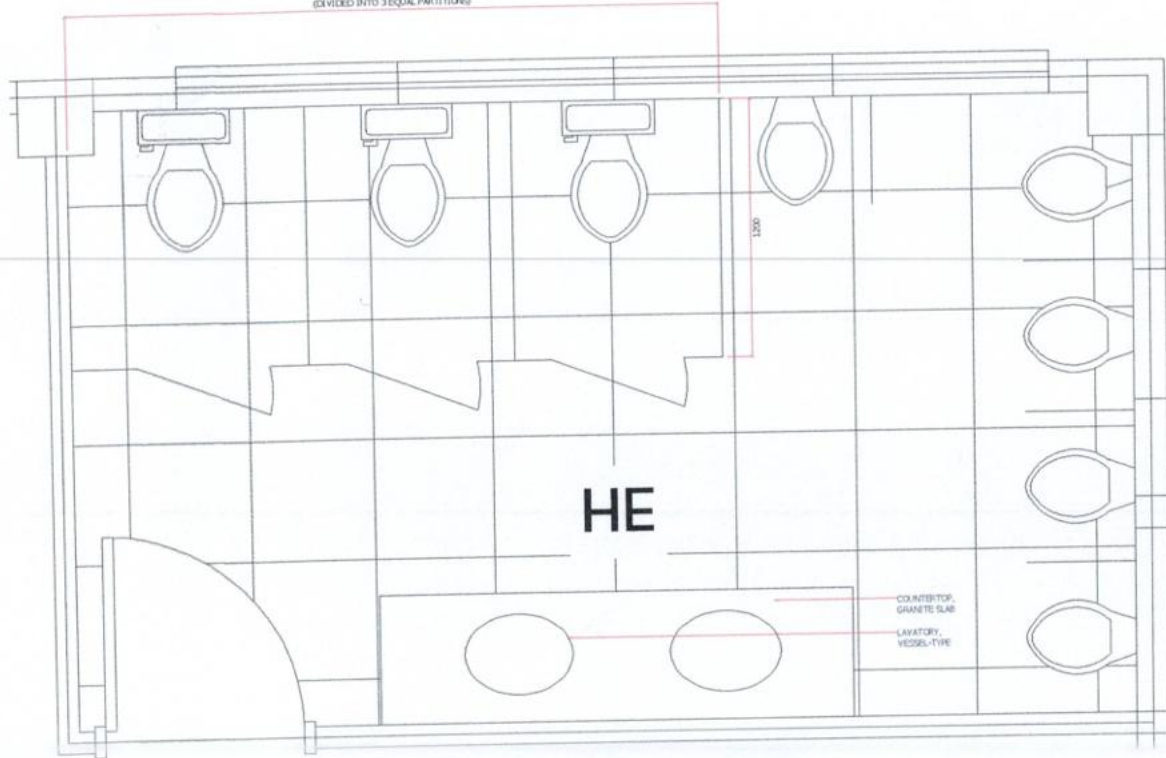


GROUND FLOOR MALE CR LAYOUT
SCALE 1 : 50M

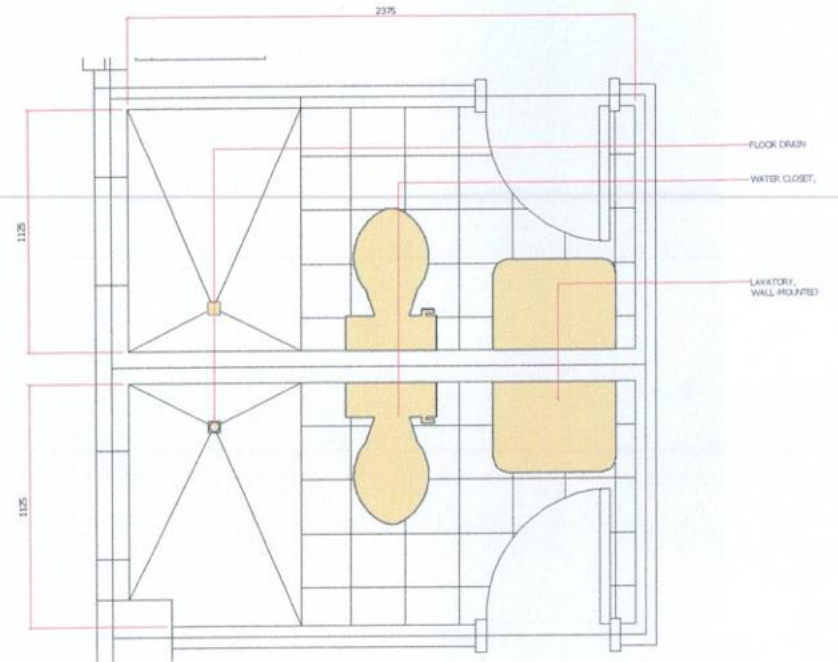

SECOND FLOOR CR LAYOUT
SCALE 1 : 50M

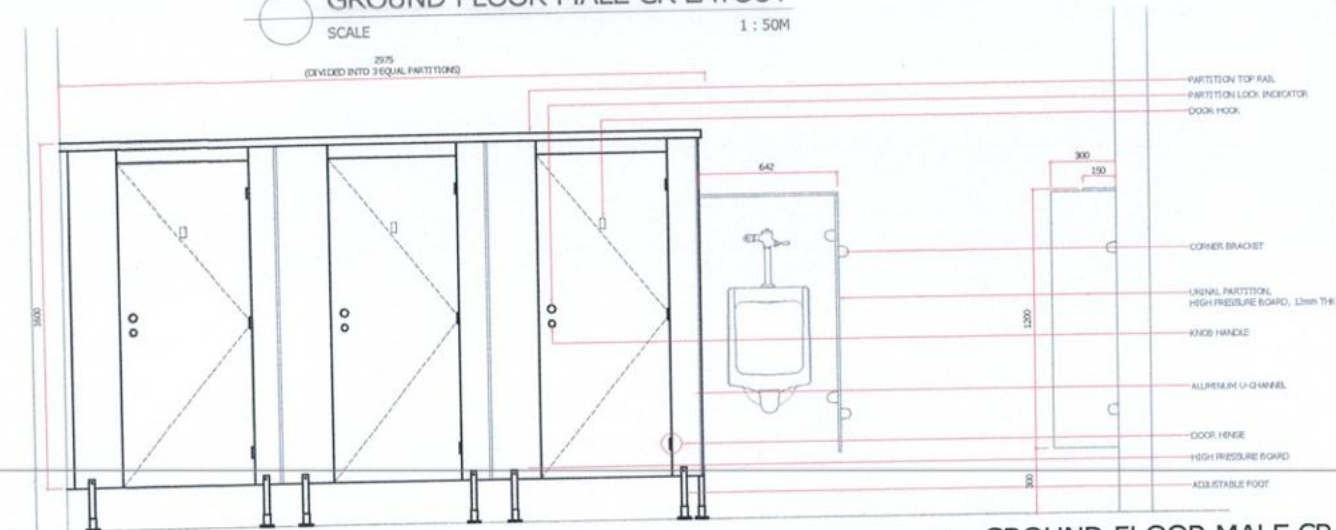

GROUND FLOOR MALE CR ELEVATION
SCALE 1 : 50M

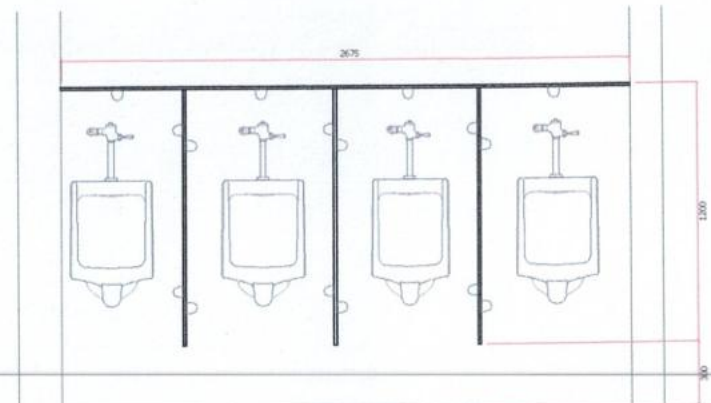

PROJECT TITLE

MAINTENANCE OF COMFORT ROOMS AT PORT OF ESTANCIA

BRGY. BOTONGON, ESTANCIA, ILOILO

SHEET CONTENT

MALE CR LAYOUT
SECOND FLOOR CR LAYOUT
MALE CR ELEVATION

PREPARED BY

SAVIL
MAYBEN P. SANCHEZ
ARCHITECTURAL ASSISTANT IV

CHECKED/REVIEWED BY

SAVIL
SANDRA L. SANCHEZ
ACTING PROJECT ENGINEER A

RECOMMENDING APPROVAL

MAYLENE G. ARANTE
ESD MANAGER

APPROVED BY

RODEL G. LAGMAY
PORT MANAGER

SHEET NO.

7 OF 8


SCALE

AS SHOWN


DATE

MARCH 2006


(DIVIDED INTO 5 EQUAL PARTITIONS)

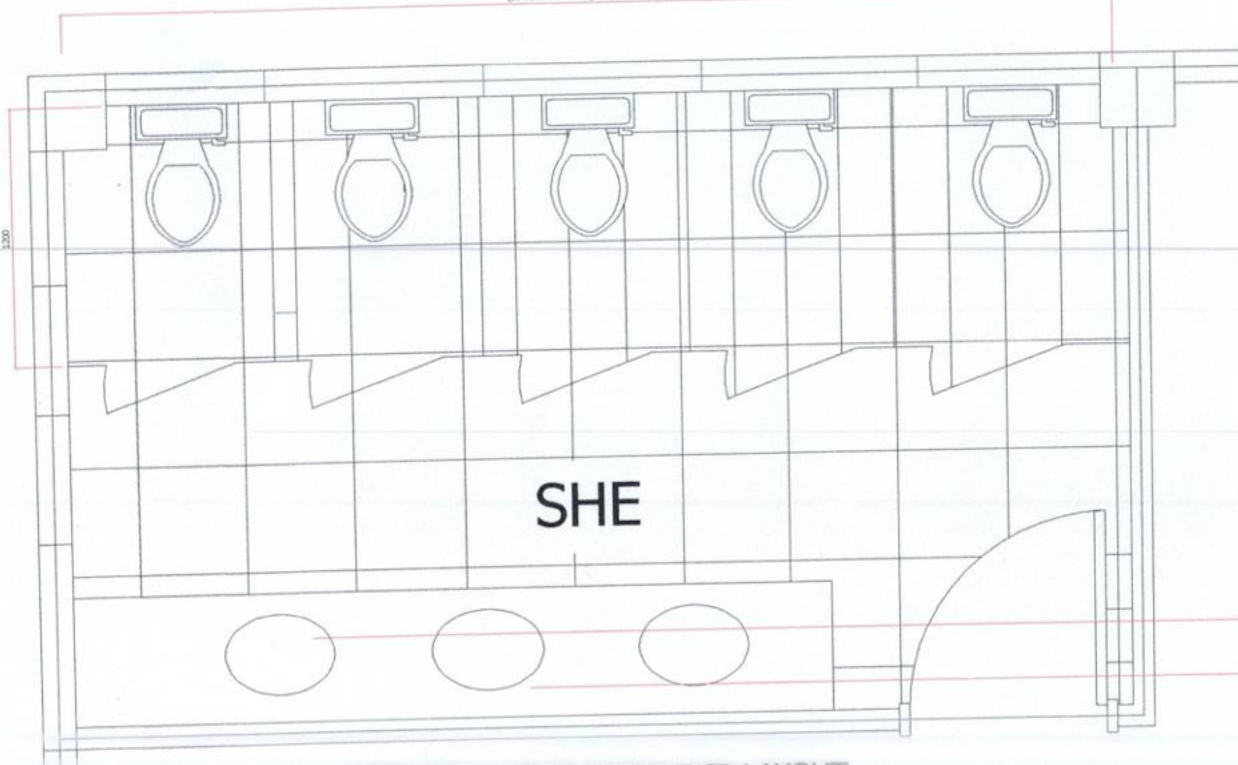

GROUND FLOOR FEMALE CR LAYOUT
SCALE 1 : 50M

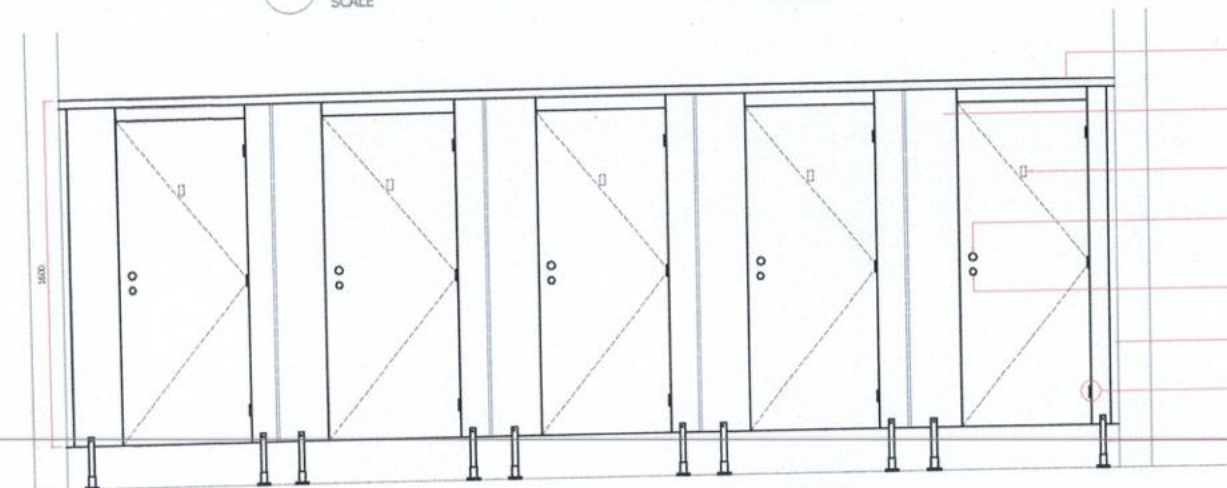

GROUND FLOOR FEMALE CR ELEVATION
SCALE 1 : 50M

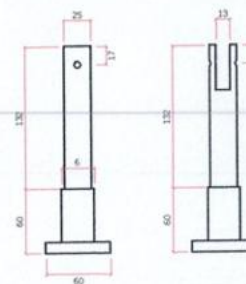

ADJUSTABLE FOOT



CORNER FASTENER



PARTITION INDICATOR LOCK



KNOB HANDLE



PARTITION TOP RAIL



PARTITION SIDE EDGE



ALUMINUM U-CHANNEL



ACCESSORIES DETAIL

SCALE 1 : 25M



PROJECT TITLE

MAINTENANCE OF COMFORT ROOMS AT PORT OF ESTANCIA

BRGY. BOTONGON, ESTANCIA, ILOILO

SHEET CONTENT

GROUND FLOOR FEMALE CR LAYOUT
GROUND FLOOR FEMALE CR ELEVATION
CR PARTITION ACCESSORIES DETAIL

PREPARED BY

MAYLENE G. ARANTE
ARCHITECTURAL ASSISTANT II

CHECKED/REVIEWED BY

RODEL G. LAGMAY
ACTING REGISTERED ENGINEER A

RECOMMENDING APPROVAL

MAYLENE G. ARANTE
EIO MANAGER

APPROVED BY

RODEL G. LAGMAY
PORT MANAGER

SHEET NO.

8 OF 8

SCALE

AS SHOWN

DATE

MARCH 2024