


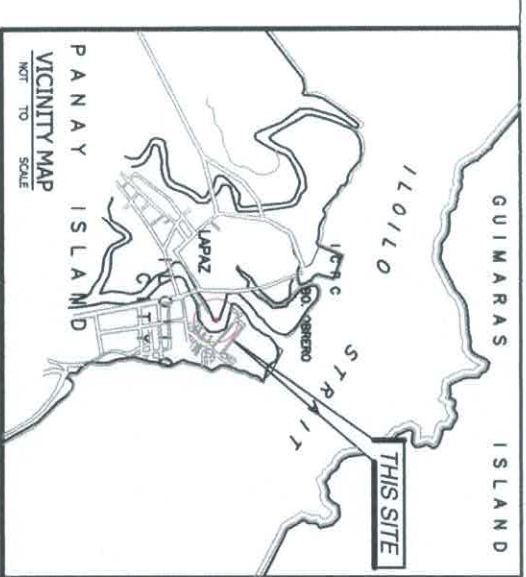


MAINTENANCE OF PASSENGER TERMINAL BUILDING CANOPIES AT ILOILO FASTCRAFT TERMINAL

BRGY. PROGRESO, LAPUZ, ILOILO CITY

LEGEND:

- FOR MAINTENANCE OF CANOPY ROOFING
(30 L.N.M.)
- FOR MAINTENANCE OF TERMINAL HALL CANOPY
(53.82 SQ.M.)
- ELEVATED WATER TANK FOR REPAIRING
(150.54 SQ.M.)

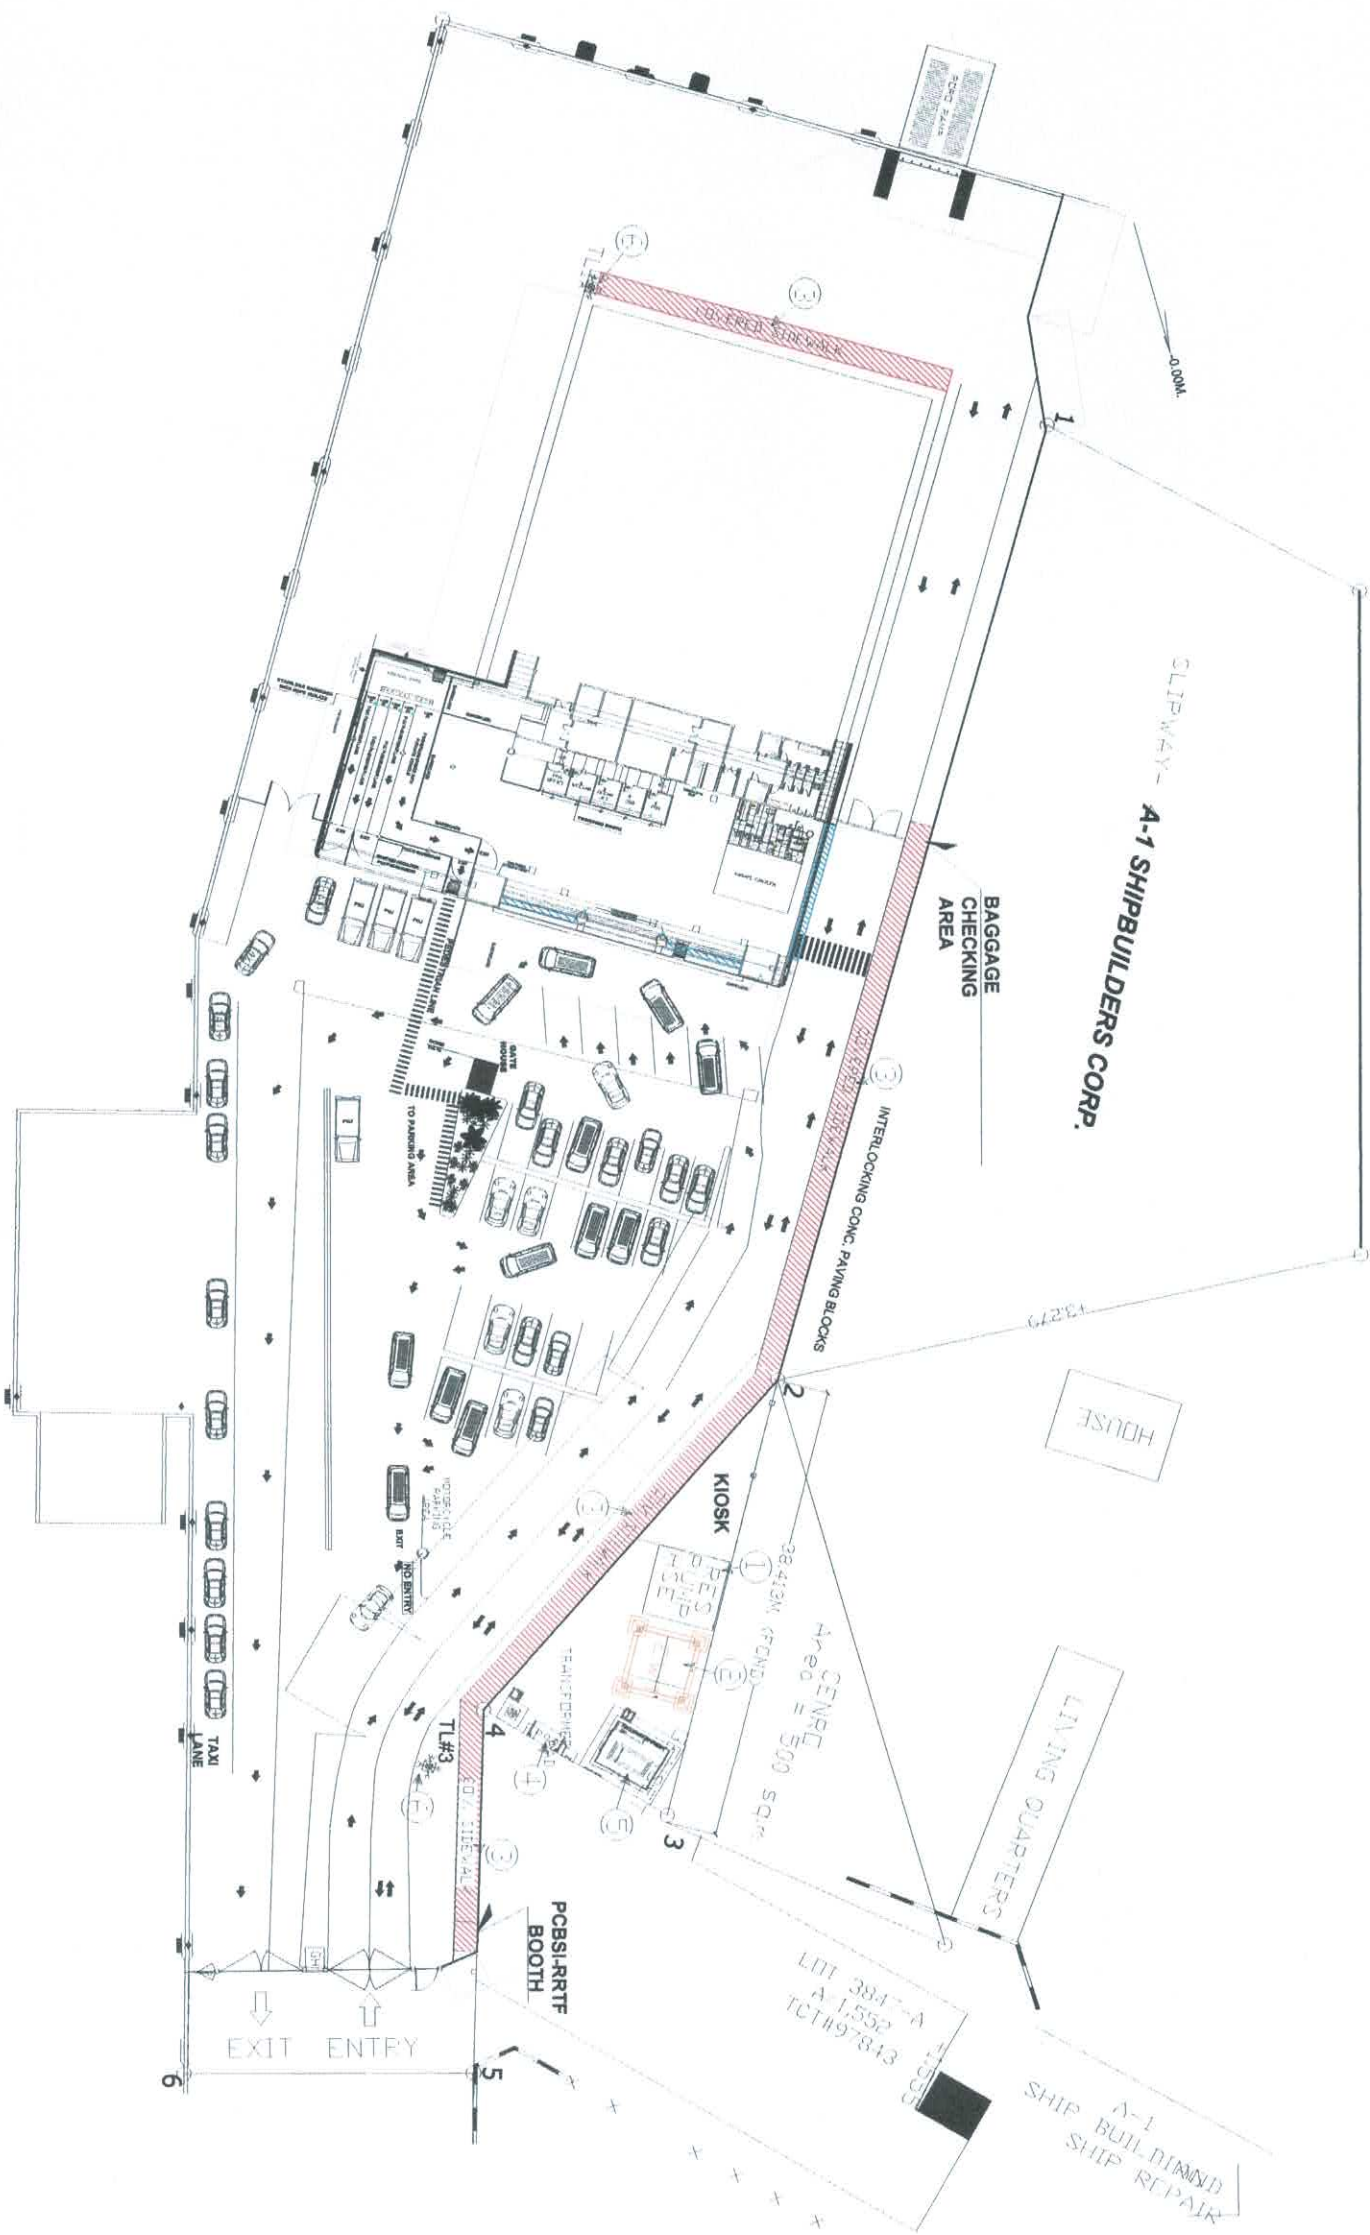

PROJECT TITLE/LOCATION :

MAINTENANCE OF PASSENGER TERMINAL BUILDING CANOPIES AT
ILOILO FASTCRAFT TERMINAL

BRGY. PROGRESO, LAPUZ, ILOILO CITY

SHEET CONTENTS:

LOCATION PLAN

PREPARED BY:

KRISTINE JOY N. NILLO
ENGINEERING ASSISTANT A

CHECKED/REVIEWED BY:

SAMANTHA BUNDA
ACTING PRINCIPAL ENGINEER A

RECOMMENDING APPROVAL:

MAYLENE G. ARANTE
ESD MANAGER

APPROVED BY:

RODEL G. LAGMAY
PORT MANAGER

SHEET NO.

1 OF 7


SCALE

AS SHOWN


DATE

FEB. 2026



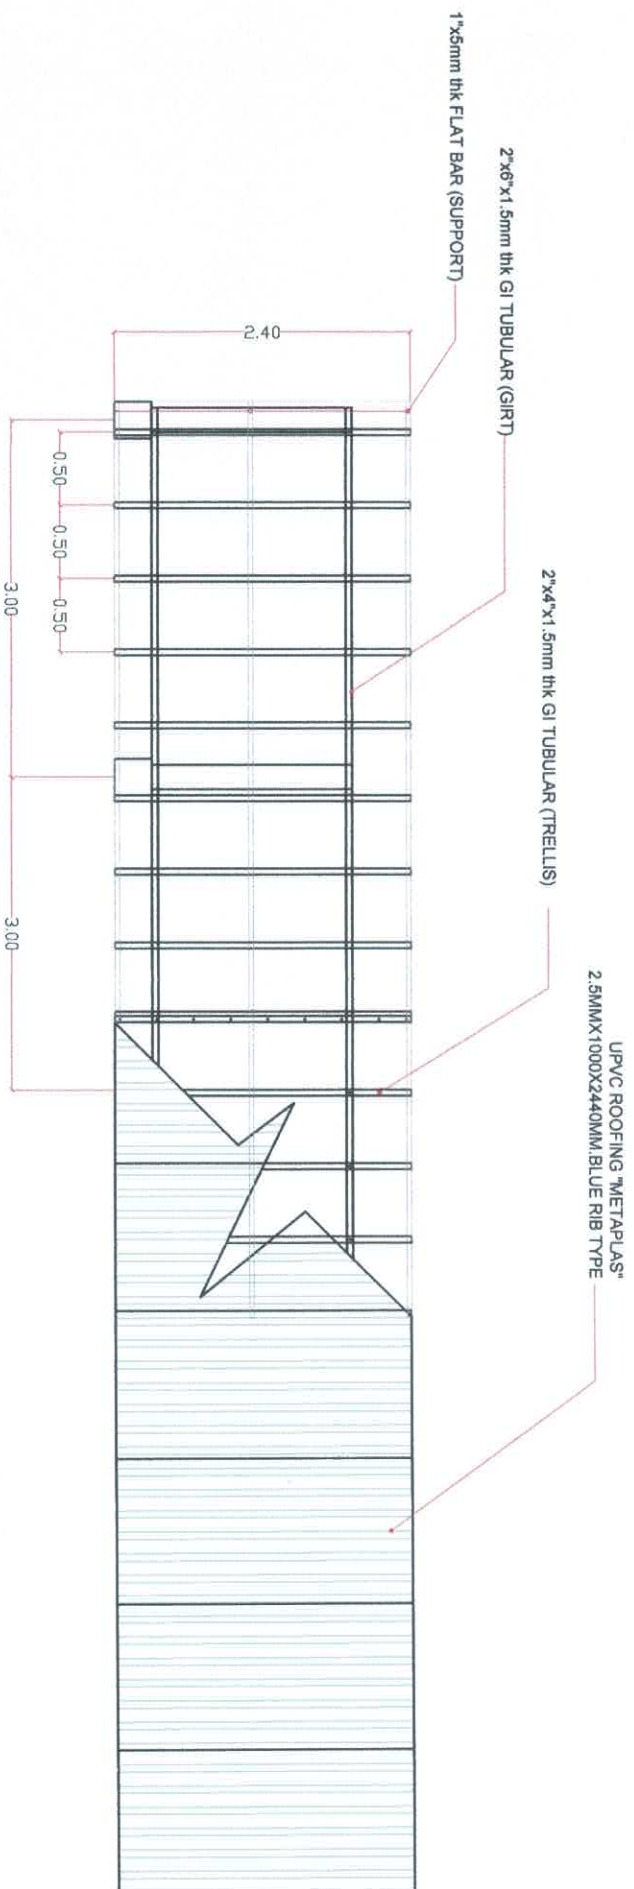

WALKWAY ROOF FRAMING PLAN

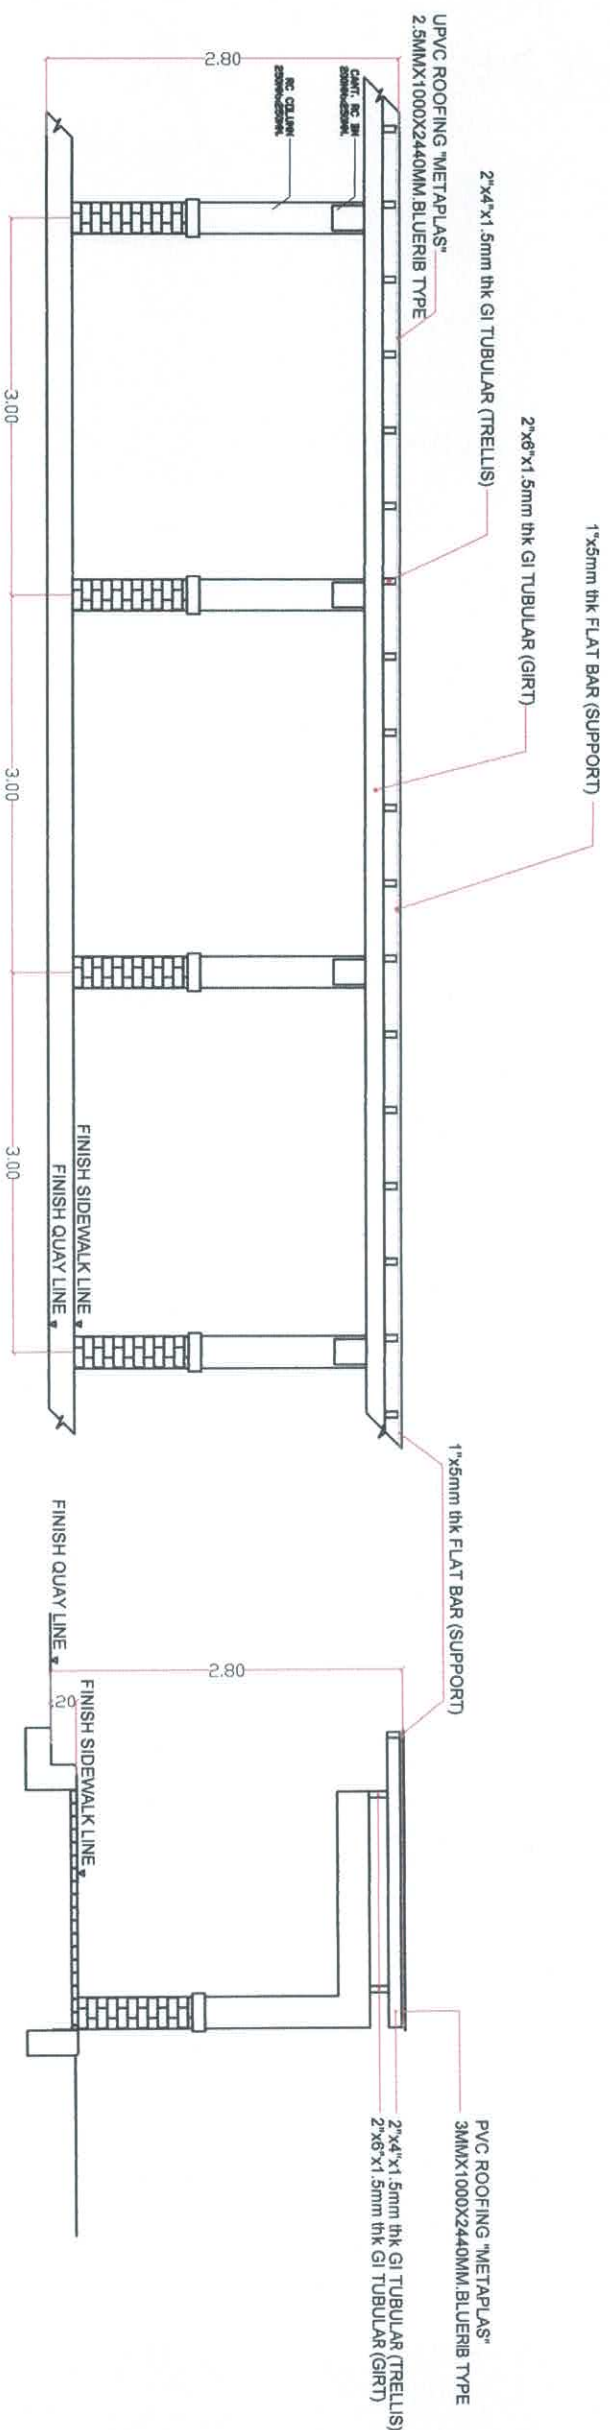

WALKWAY ELEV.

WALKWAY END ELEV.

DETAILS OF WALKWAY

PROJECT TITLE/ LOCATION :

MAINTENANCE OF PASSENGER TERMINAL BUILDING CANOPIES AT
ILOILO FASTCRAFT TERMINAL

BRGY. PROGRESO, LAPUZ, ILOILO CITY

SHEET CONTENTS:

DETAILS OF WALKWAY
ELEVATION PLAN
ROOF FRAMING PLAN

PREPARED BY:

KRISTINE JOY N. NILLO
ENGINEERING ASSISTANT A

CHECKED/REVIEWED BY:

SAMUEL BUNDA
ACTING PRINCIPAL ENGINEER A

RECOMMENDING APPROVAL:

MATHEW G. ARANTE
ESD MANAGER



APPROVED BY:

RODEL G. TAGMAY
PORT MANAGER

SHEET NO.


2 OF 7
AS SHOWN
DATE
FEB. 2026



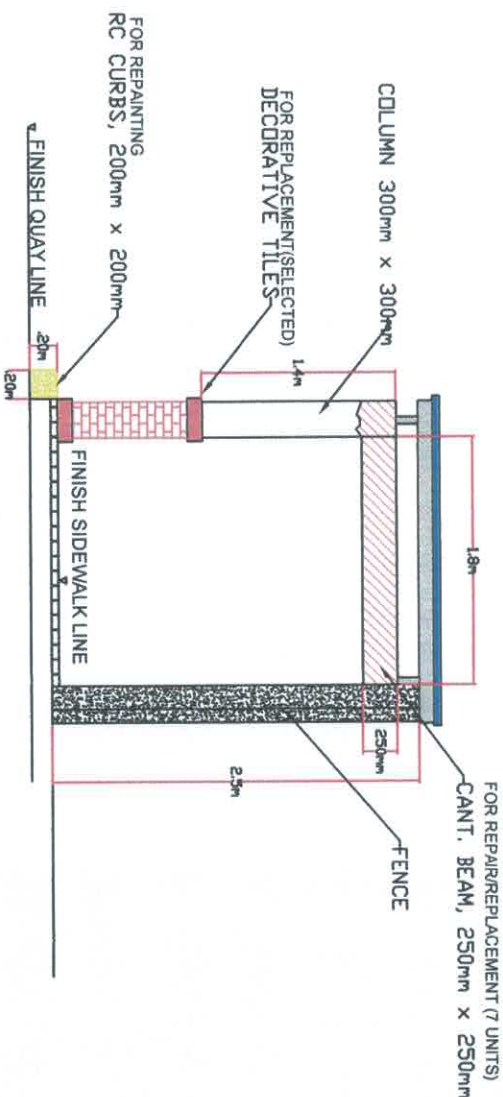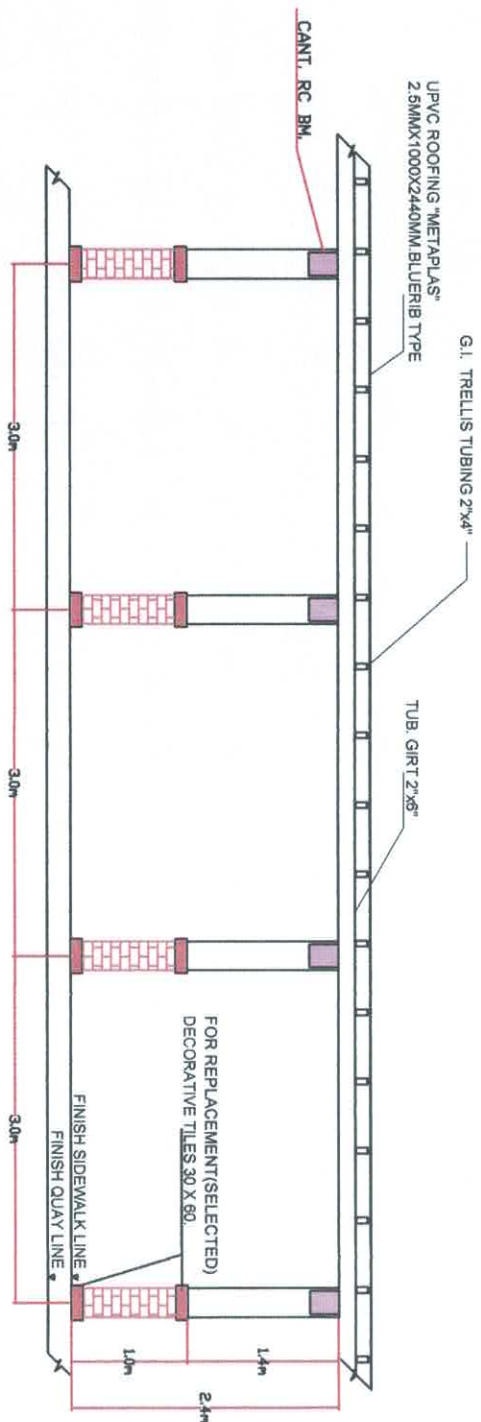

COVERED WALK ELEV.
NOT TO SCALE

COVERED WALK ELEV.
NOT TO SCALE

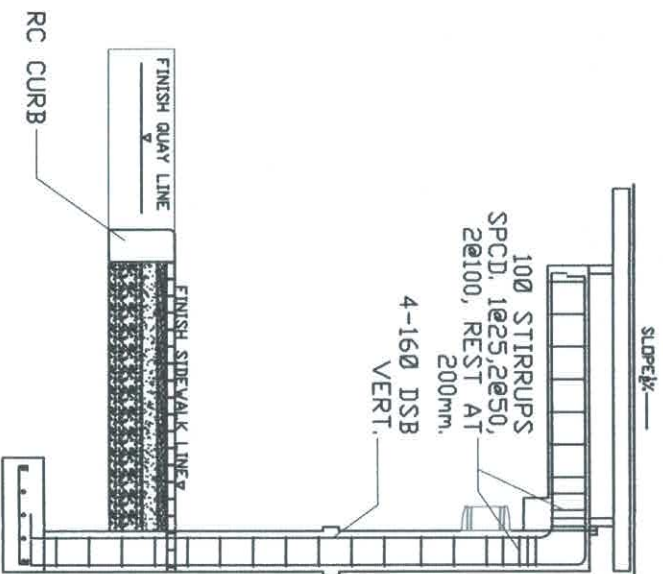

CANTILEVER BEAM SECTION

CANTILEVER BEAM DETAILS
NOT TO SCALE

PROJECT TITLE/LOCATION :

MAINTENANCE OF PASSENGER TERMINAL BUILDING CANOPIES AT
ILOILO FASTCRAFT TERMINAL

BRGY. PROGRESO, LAPUZ, ILOILO CITY

SHEET CONTENTS:

DETAILS OF WALKWAY
COVERED WALKWAY ELEVATION
CANTILEVER BEAM DETAILS

PREPARED BY:

KRISTINE M. NILLO
ENGINEERING ASSISTANT A

CHECKED/REVIEWED BY:

SAUL BUNDA
ACTING PRINCIPAL ENGINEER A

RECOMMENDING APPROVAL:

MAYLENE G. ARAÑA
ESD MANAGER

APPROVED BY:

RODOLFO TAGMAY
PORT MANAGER




SHEET NO.

3 OF 7


SCALE
AS SHOWN

DATE
FEB. 2025



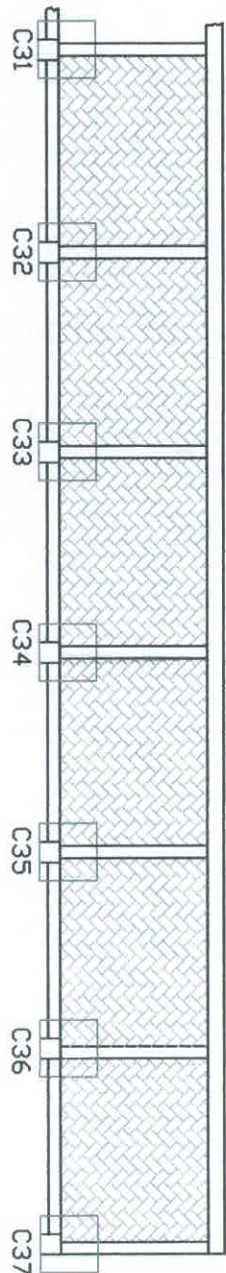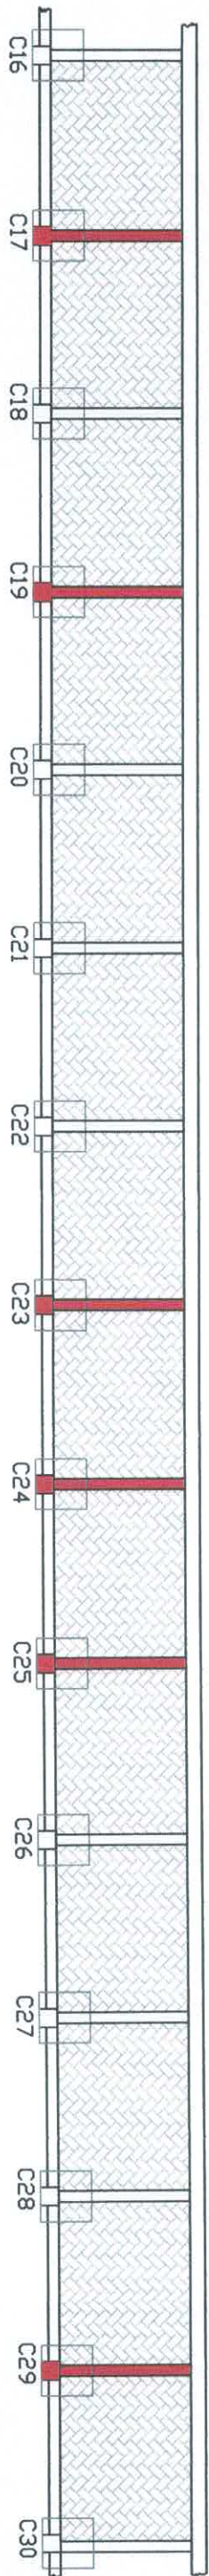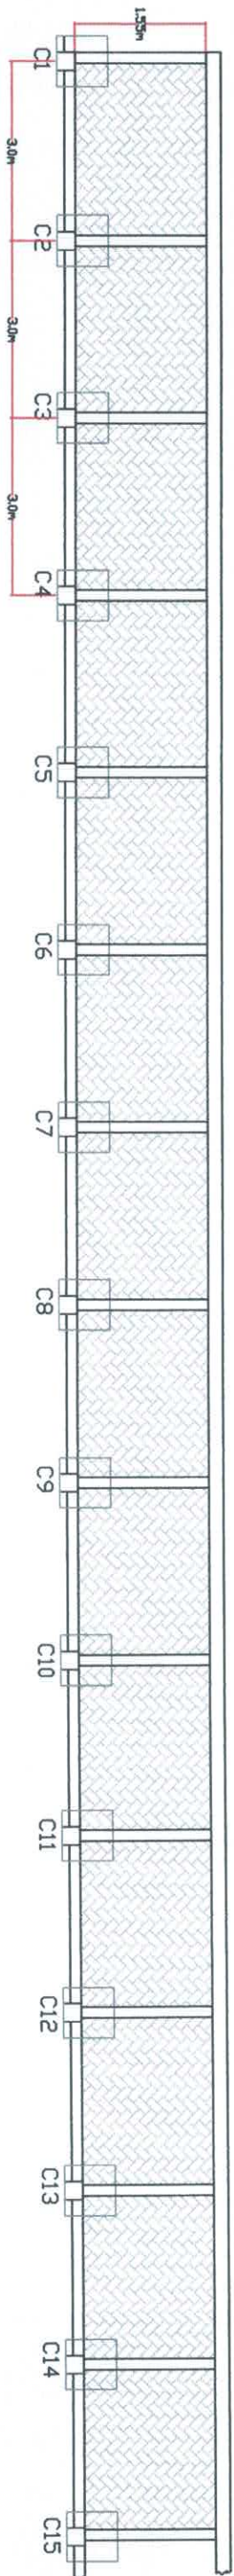

COVERED WALKWAY PLAN (FROM ENTRANCE)

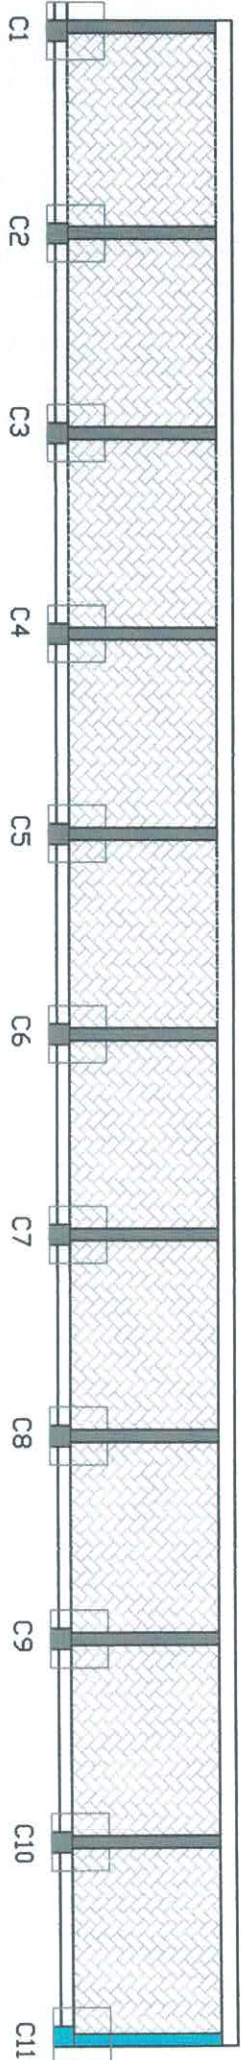

COVERED WALKWAY PLAN (AT BACK OF PTB)



LOCATION OF DAMAGED BEAM



NOTE:

DAMAGED CANTILEVER BEAM

CANTILEVER BEAM FOR RESTORATION

PROJECT TITLE/LOCATION :

MAINTENANCE OF PASSENGER TERMINAL BUILDING CANOPIES AT
ILOILO FASTCRAFT TERMINAL
BRGY. PROGRESO, LAPUZ, ILOILO CITY

SHEET CONTENTS:

LOCATION OF DAMAGED
BEAM

PREPARED BY:

KRISTINE DYNILLO
ENGINEERING ASSISTANT A

CHECKED/REVIEWED BY:

SAMUEL M. BUNDA
ACTING PRINCIPAL ENGINEER A

RECOMMENDING APPROVAL:

MARLENE G. ARANTE
ESD MANAGER

APPROVED BY:

RODOLFO G. LAGMAY
PORT MANAGER

SHEET NO.

4 OF 7

SCALE

AS SHOWN

DATE

FEB. 2026



MAINTENANCE OF PASSENGER TERMINAL BUILDING CANOPIES AT

ILOILO FASTCRAFT TERMINAL

BRGY. PROGRESO, LAPUZ, ILOILO CITY

ELEVATION OF TERMINAL HALL
CANOPY(SIDE)


KRISTINE JOY N. NILLO
ENGINEERING ASSISTANT A


SAMEL M. BUNDA
ACTING PRINCIPAL ENGINEER A


MAYLENE G. ARANTE
ESD MANAGER


RODDE G. LAGMA
PORT MANAGER


5 OF 7


SCALE:

AS SHOWN

DATE:

FEB. 2026

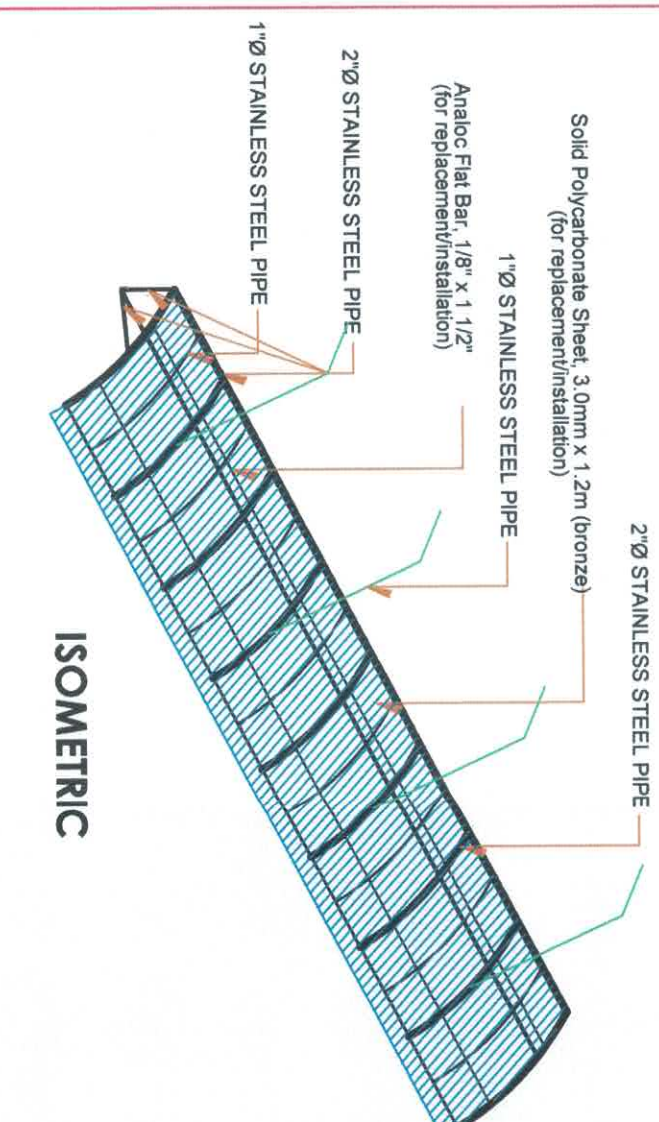

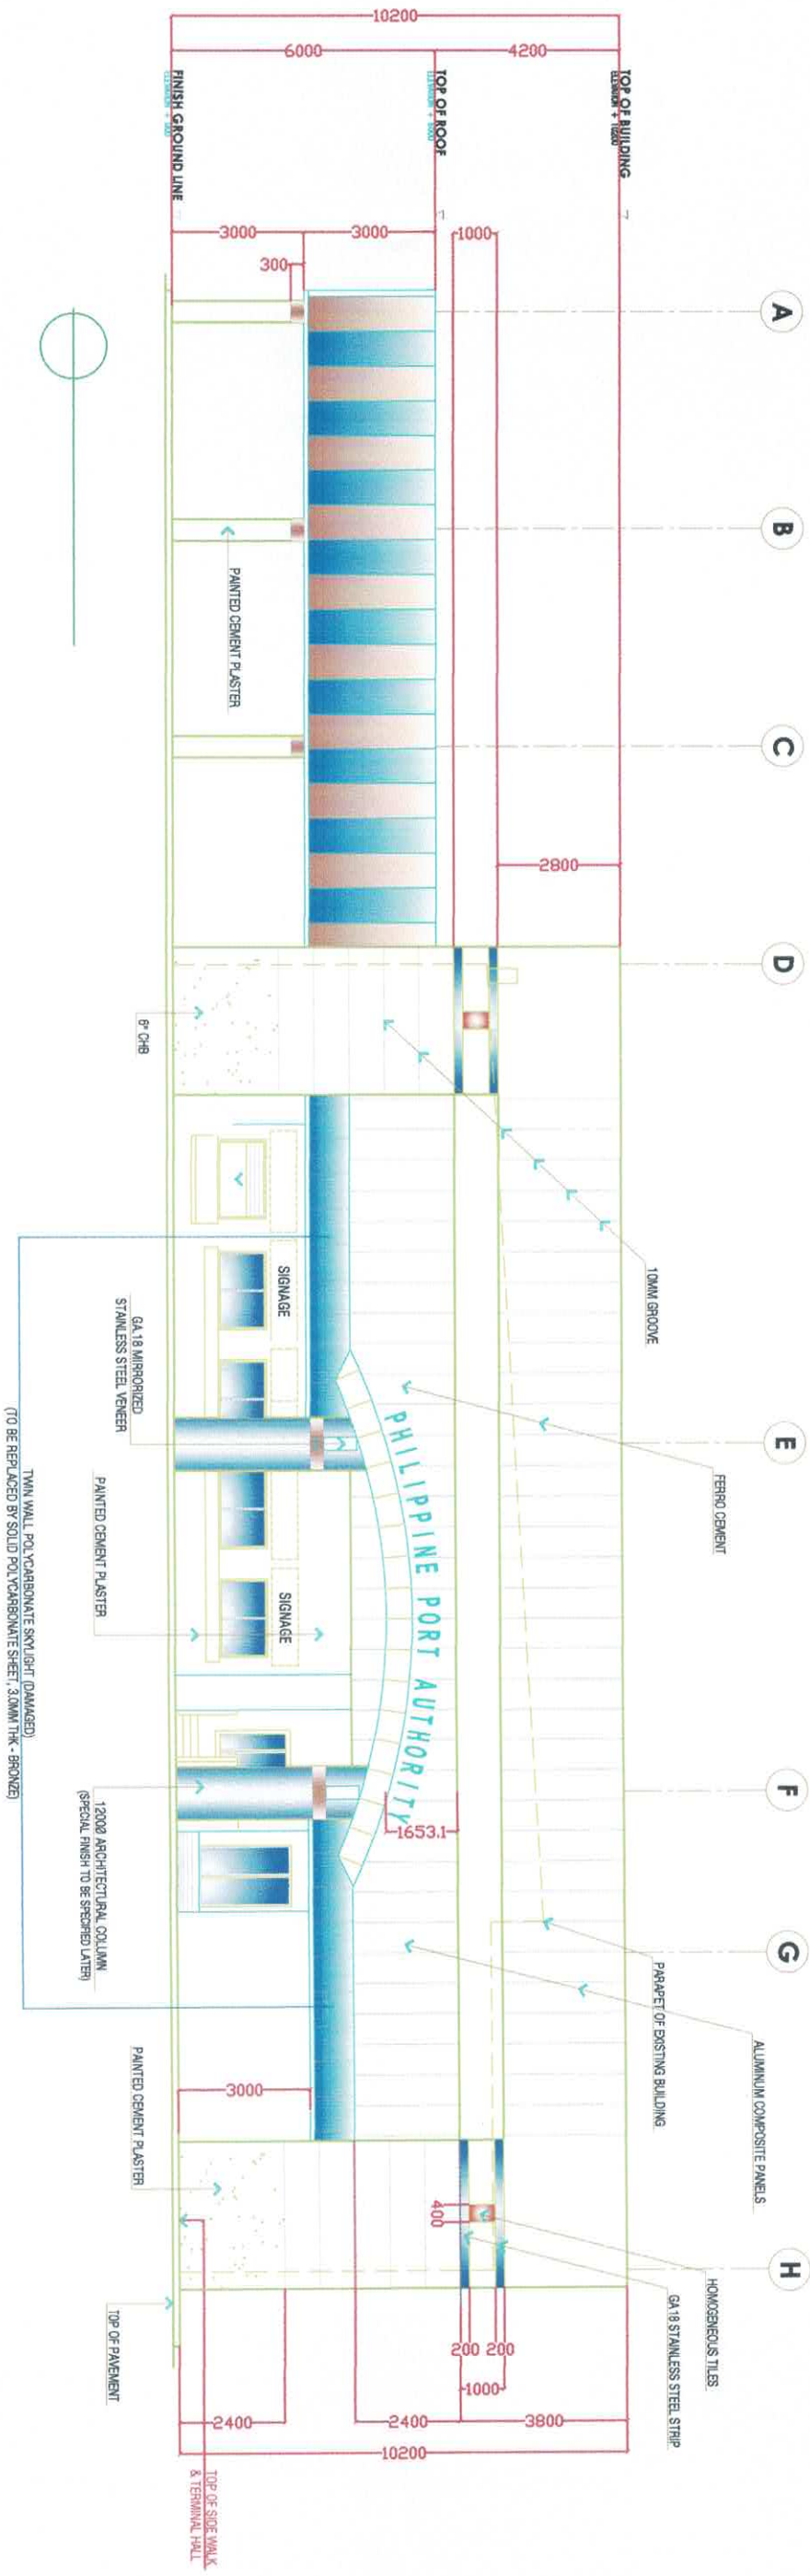

FRONT ELEVATION OF TERMINAL HALL CANOPY
SCALE NTS

PROJECT TITLE/LOCATION:		SHEET CONTENTS:		PREPARED BY:		CHECKED/REVIEWED BY:		RECOMMENDING APPROVAL:		APPROVED BY:		SHEET NO.	
MAINTENANCE OF PASSENGER TERMINAL BUILDING CANOPIES AT ILOILO FASTCRAFT TERMINAL		ELEVATION OF TERMINAL HALL CANOPY (FRONT)		KRISTINE JOY N. NILLO ENGINEERING ASSISTANT A		SAMSLEY BUNDA ACTING PRINCIPAL ENGINEER A		MAYLENE G. ARANTE ESD MANAGER		RODOLFO G. LAGMAY PORT MANAGER		6 OF 7	
BRGY. PROGRESO, LAPUZ, ILOILO CITY												SCALE AS SHOWN	
												DATE FEB. 2026	





BRGY. PROGRESO, LAPUZ, ILOILO CITY

ELEVATED WATER TANK DETAILS





KRISTIN
ENGINEER


SAMEDIA BUNDA
ACTING PRINCIPAL ENGINEER A


MAYLENE G. ARANTE
ESD MANAGER


RODOLPHE LAGMAY
PORT MANAGER

1 OF 1	SCALE	DATE
	AS SHOWN	FEB. 2026

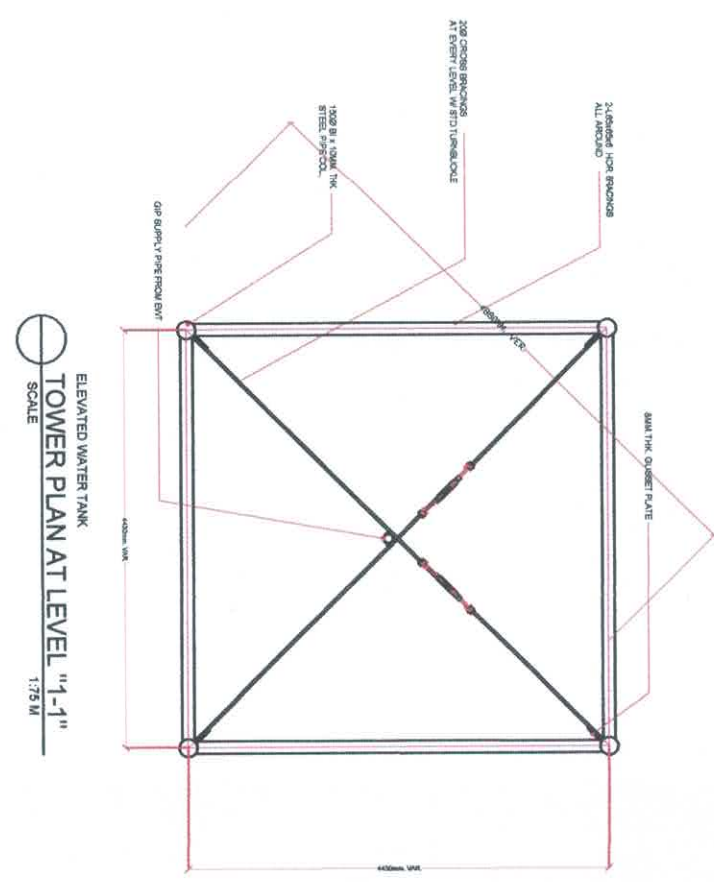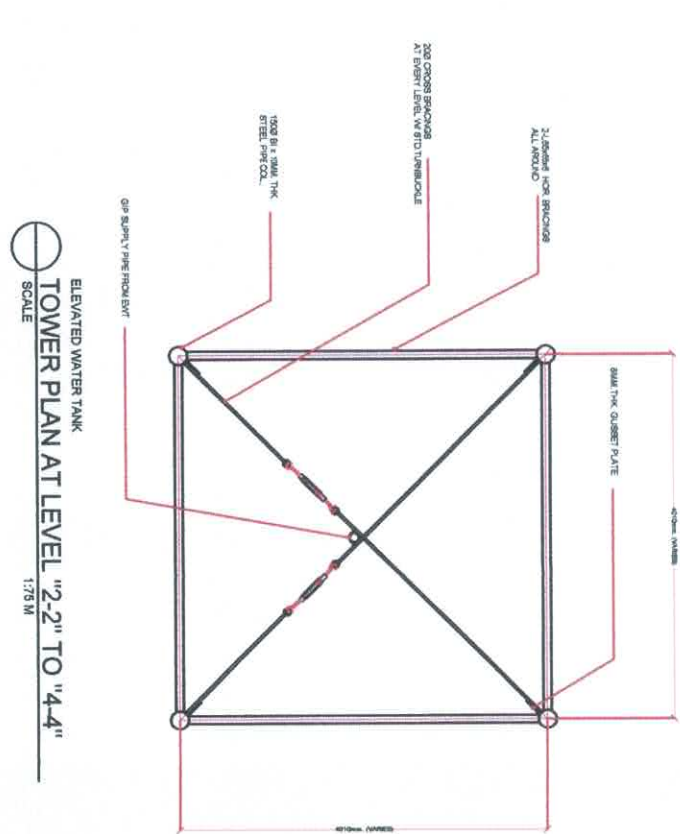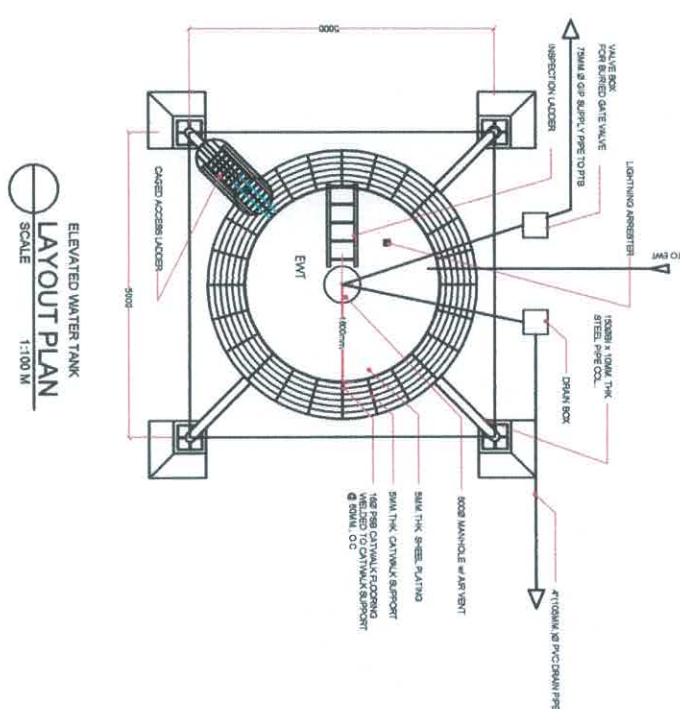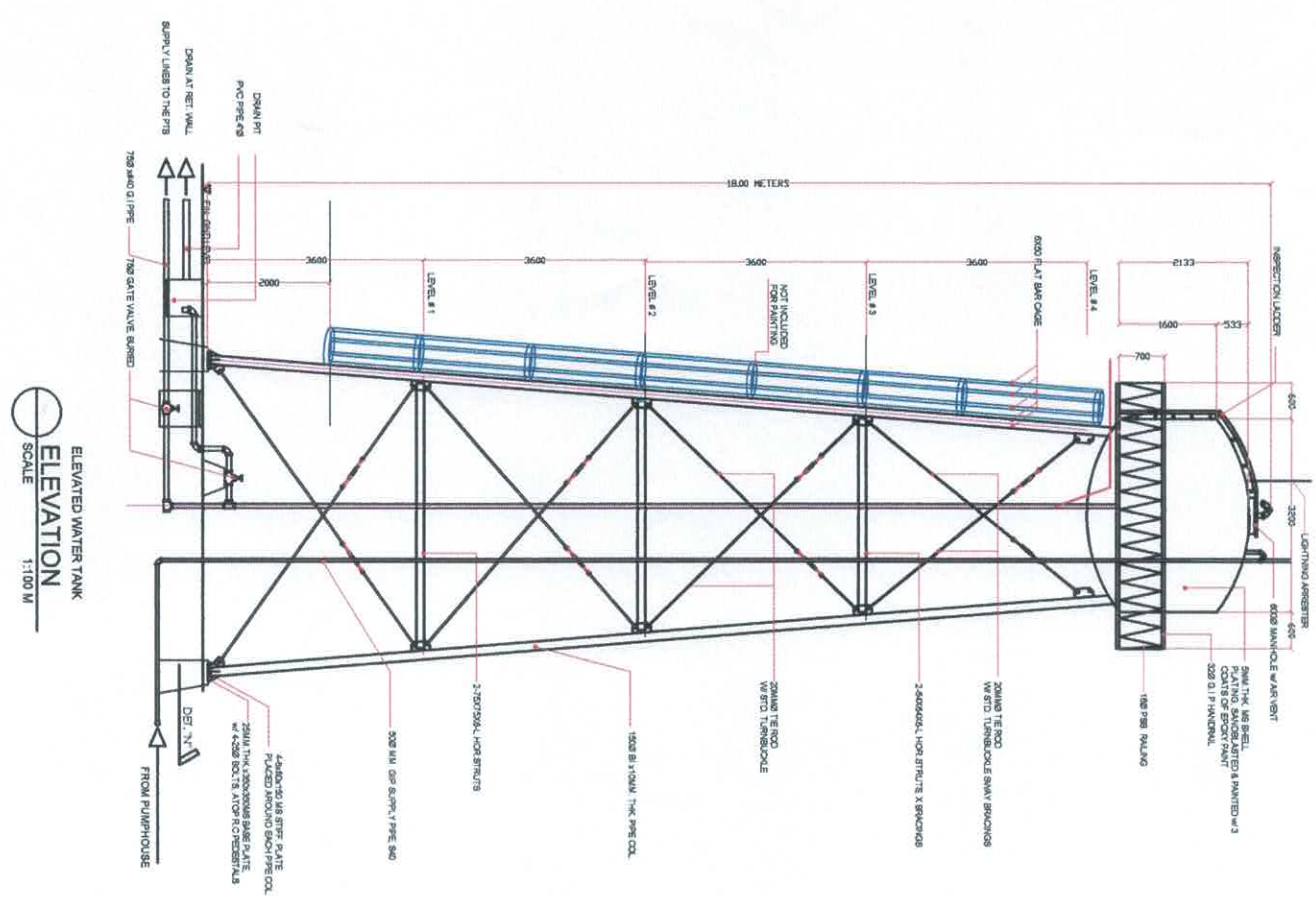

FOR REPAINTING
ELEVATED WATER TANK
SCALE: _____ NTS

NTS