



MAINTENANCE OF TMO BUILDING AT PORT OF SAN JOSE, ANTIQUE

SAN JOSE DE BUENAVISTA, ANTIQUE

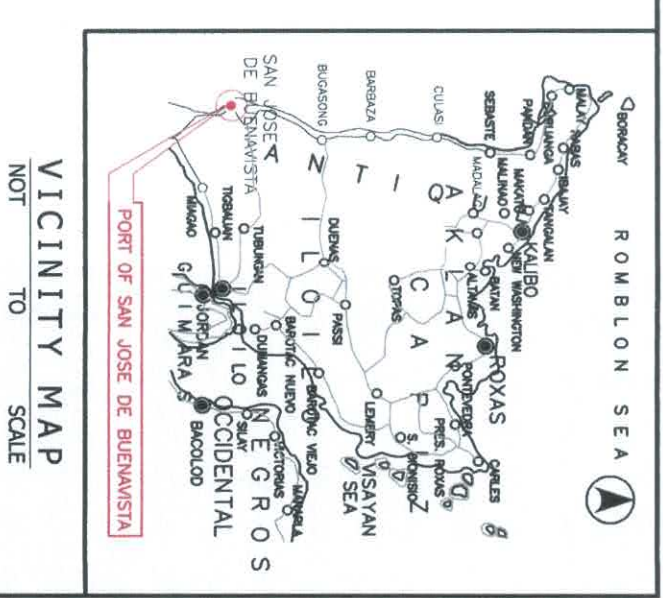


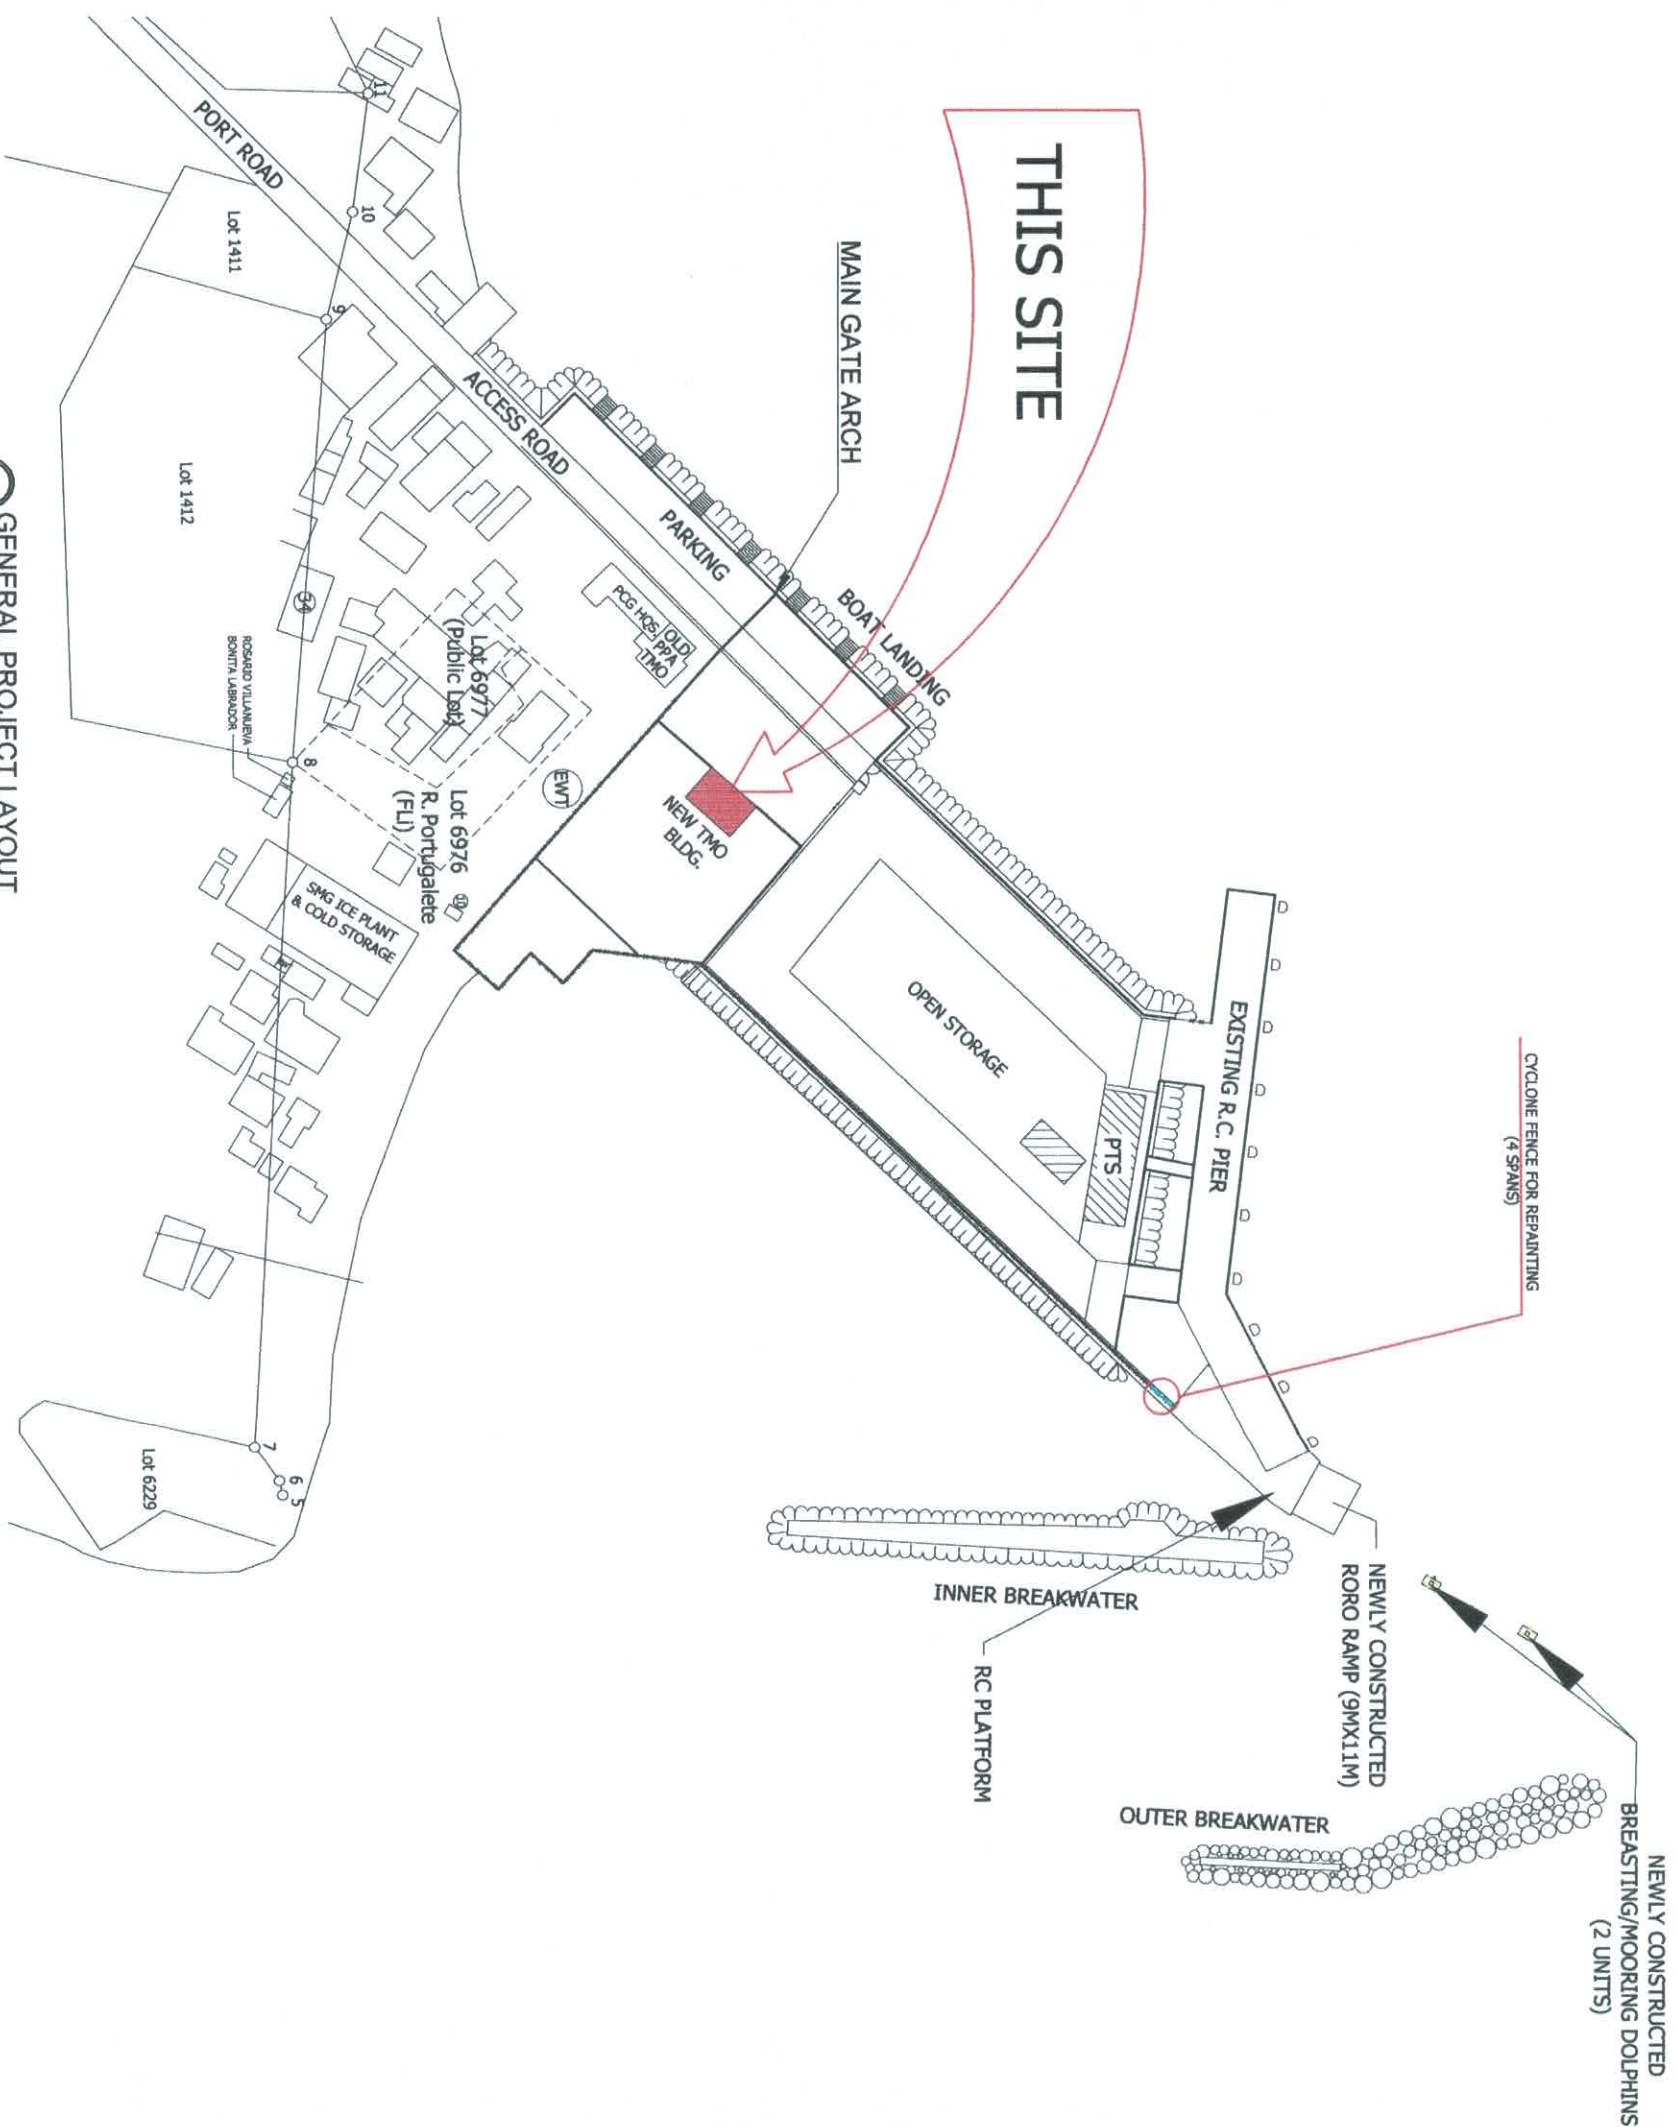


GENERAL PROJECT LAYOUT
SCALE : 1 : 1500 M

PROJECT TITLE:		PREPARED BY:	CHECKED/REVIEWED BY:	RECOMMENDING APPROVAL:	APPROVED BY:	SHEET CONTENTS:		SHEET NO. 1 OF 6	
MAINTENANCE OF TMO BUILDING AT PORT OF SAN JOSE, ANTIQUE		KRISTINE P. N. NILLO ENGINEERING ASSISTANT A	SAMELA B. BUNDA ACTING PRINCIPAL ENGINEER A	MAKLENE G. ARANTE ESD MANAGER	RODEL G. LAGMAY ASST. MANAGER	LOCATION PLAN		SCALE AS SHOWN	
LOCATION: SAN JOSE DE BUENAVISTA, ANTQUE								DATE: FEB. 2026	



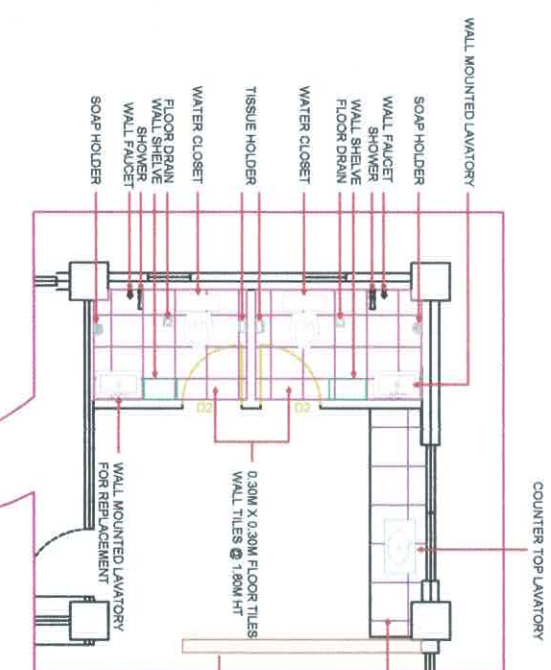

TILE TR

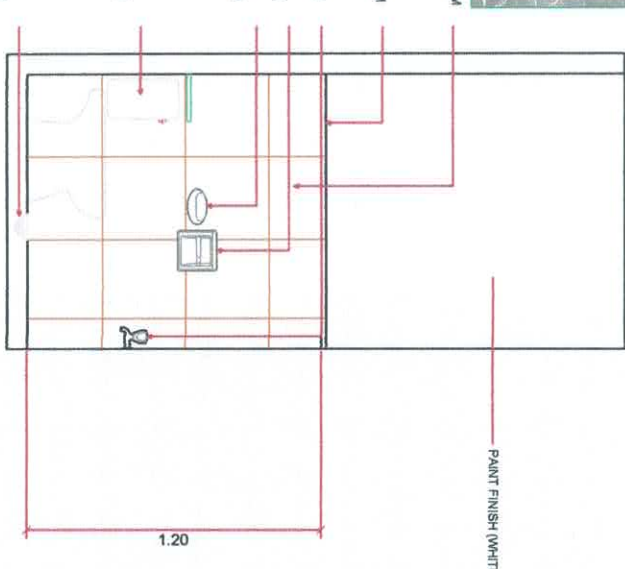


WALL PULLEY FOR REPLACEMENT
(GROUND FLR -2 SETS & 2ND FLR -2 SETS)
TISSUE HOLDER FOR REPLACEMENT
(GROUND FLR -2 SETS & 2ND FLR -2 SETS)
SOAP HOLDER FOR REPLACEMENT
(GROUND FLR -2 SETS & 2ND FLR -2 SETS)
WATER CLOSER FOR REPLACEMENT
(GROUND FLR -2 SETS & 2ND FLR -2 SETS)
FLOOR DRAIN FOR REPLACEMENT
(GROUND FLR -2 SETS & 2ND FLR -2 SETS)

The diagram is a detailed architectural floor plan of a building. The overall dimensions are 8.00 units wide and 12.00 units deep. The plan is divided into several rooms and a central staircase area. Key dimensions include:

- Overall width: 8.00
- Overall depth: 12.00
- Room widths: 4.00, 4.00, 4.00, 4.00, 4.00, 4.00
- Room depths: 2.50, 2.87, 1.80, 0.90, 1.20, 0.50, 1.13, 1.15, 2.65, 1.40
- Staircase area: 1.20 x 0.50
- Staircase dimensions: 1.13, 1.15, 2.65, 1.40
- Staircase labels: UP, DOWN

The plan includes a central staircase area with a circular inset highlighting the staircase. The staircase is labeled with 'UP' and 'DOWN' arrows. The plan also shows a large room with a curved wall and a smaller room with a curved wall. The dimensions are provided in a clear, legible font, and the plan is drawn with precise lines and shading.

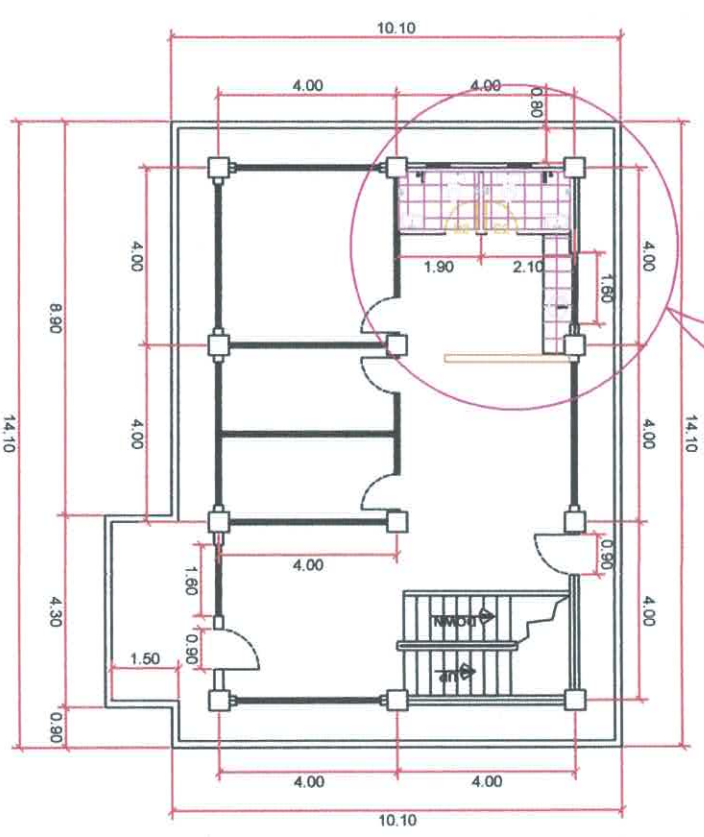


SECOND FLOOR


 PHILIPPINE PORTS AUTHORITY PAA		PROJECT TITLE:		PREPARED BY:		CHECKED/REVIEWED BY:		RECOMMENDING APPROVAL:		APPROVED BY:		SHEET CONTENTS:		SHEET NO. 2 OF 6	
MAINTENANCE OF TMO BUILDING AT PORT OF SAN JOSE, ANTIQUE		KRISTINE JOY N. NILLO ENGINEERING ASSISTANT A		SAMUEL BONDIA ACTING PRINCIPAL ENGINEER A		MARYLENE G. ARANTE ESD MANAGER		RODOLFO G. LAGIMAY PORT MANAGER		COMFORT ROOM LOCATIONS COMFORT ROOM DETAILS		SCALE AS SHOWN		DATE: FEB. 2026	

LEGEND:


- DAMAGED/DETERIORATED GLASS SLIDING WINDOW (FOR REPLACEMENT)
- ACU SLOT (FOR ENCLOSURE)

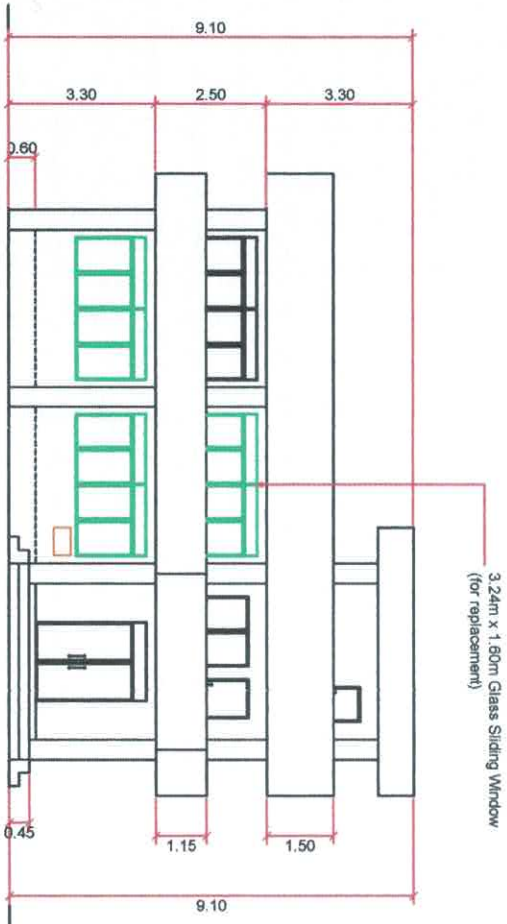


FRONT ELEVATION

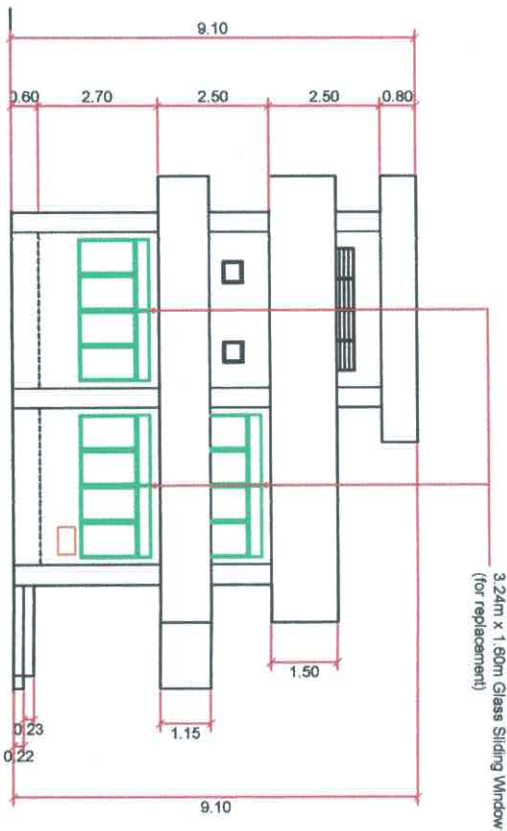

RIGHT SIDE ELEVATION

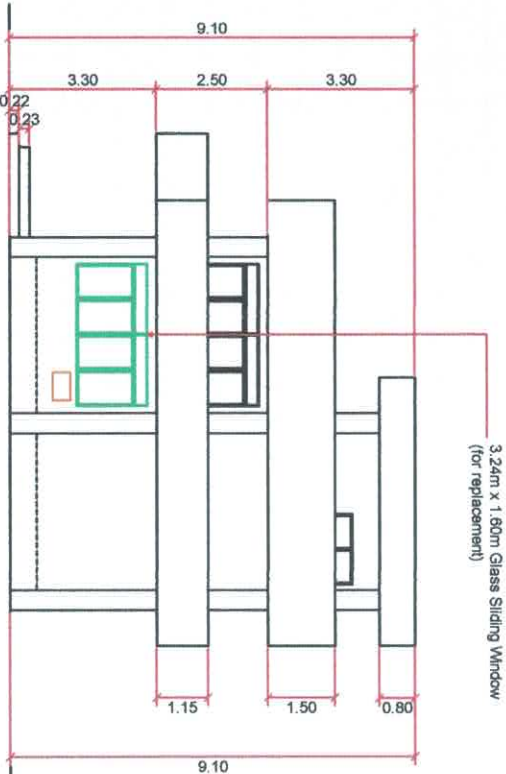


LEFT SIDE ELEVATION

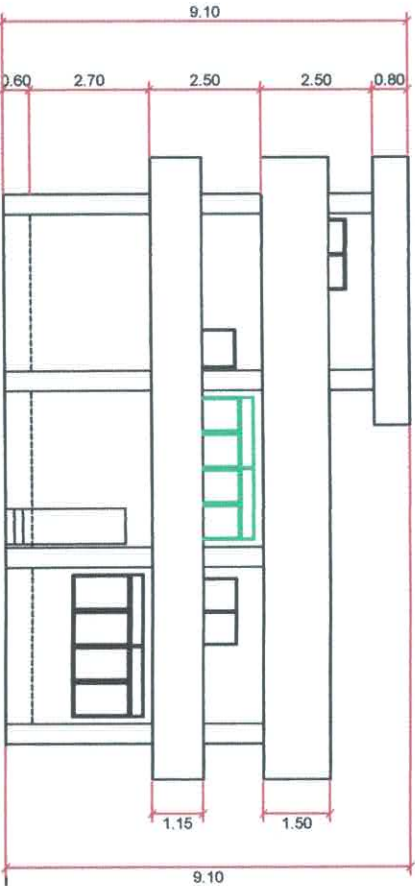


REAR SIDE ELEVATION


PHILIPPINE PORTS AUTHORITY PMA Pangasinan		PROJECT TITLE:		PREPARED BY:		CHECKED/REVIEWED BY:		RECOMMENDING APPROVAL:		APPROVED BY:		SHEET CONTENTS:		SHEET NO.	
MAINTENANCE OF TMO BUILDING AT PORT OF SAN JOSE, ANTIQUE		LOCATION: SAN JOSE DE BUENAVISTA, ANTIQUE		KRISTINE JOY N. NILLO ENGINEERING ASSISTANT A		SAMUEL L. BUNDA ACTING PRINCIPAL ENGINEER A		MAYLENE G. ARANTE ESD MANAGER		RODEL G. LAGMAY PORT MANAGER		WINDOWS FOR REMOVAL		3 OF 6	
														SCALE	
														AS SHOWN	
														DATE:	
														FEB. 2026	

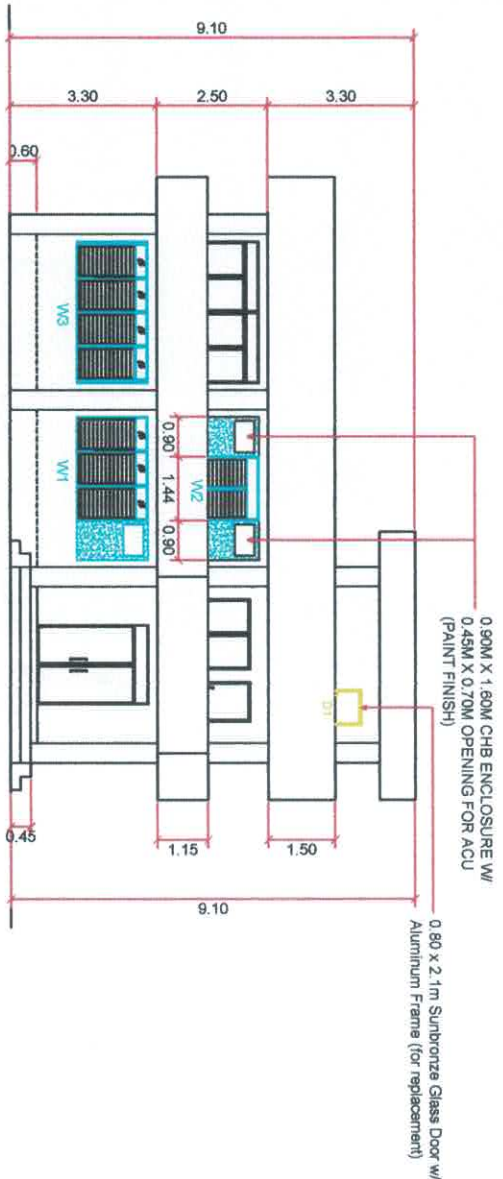


FRONT ELEVATION

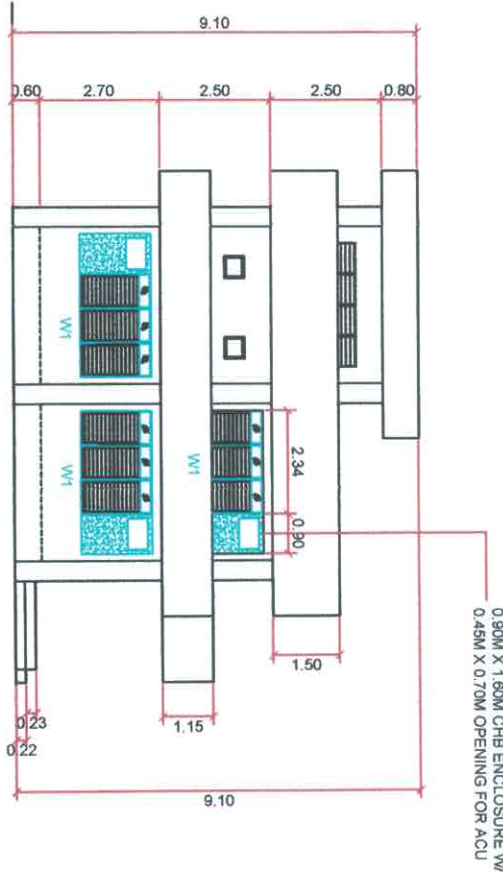

RIGHT SIDE ELEVATION

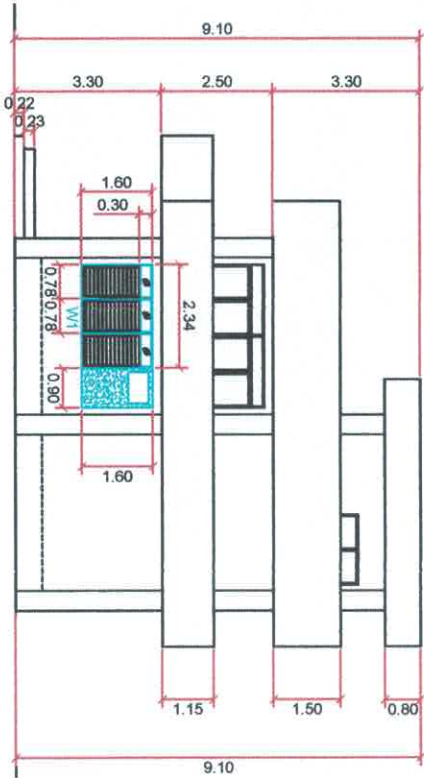

LEFT SIDE ELEVATION

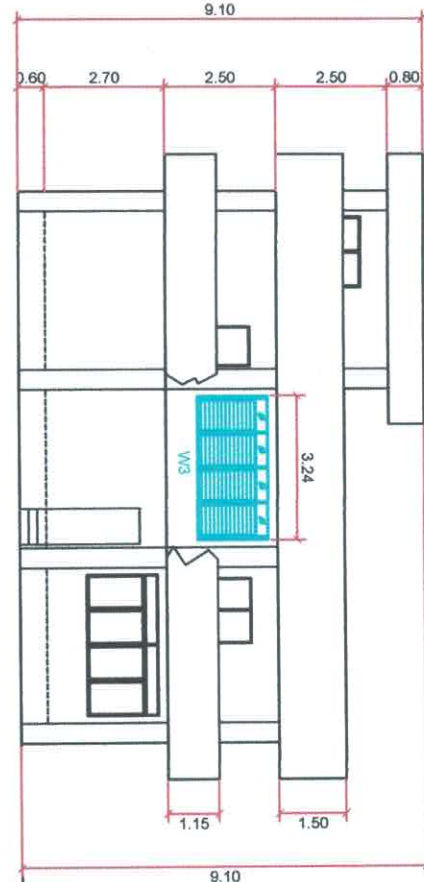


REAR SIDE ELEVATION

SCHEDULE OF DOORS AND WINDOWS	
W1	
W2	
W3	
D1	
D2	



PROJECT TITLE:	PREPARED BY:	CHECKED/REVIEWED BY:	RECOMMENDING APPROVAL:	APPROVED BY:	SHEET CONTENTS:	SHEET NO.
MAINTENANCE OF TMO BUILDING AT PORT OF SAN JOSE, ANTIQUE	KRISTINE JOY N. NILLO ENGINEERING ASSISTANT A	SAMELBA BUNDA ACTING PRINCIPAL ENGINEER A	MAXLENE G. ABANTE ESD MANAGER	RODEL G. LAGMAY PORT MANAGER	WINDOW DETAILS DOOR DETAILS	4 OF 6
LOCATION: SAN JOSE DE BUENAVISTA, ANTIQUE					SCALE AS SHOWN	
					DATE: FEB. 2026	

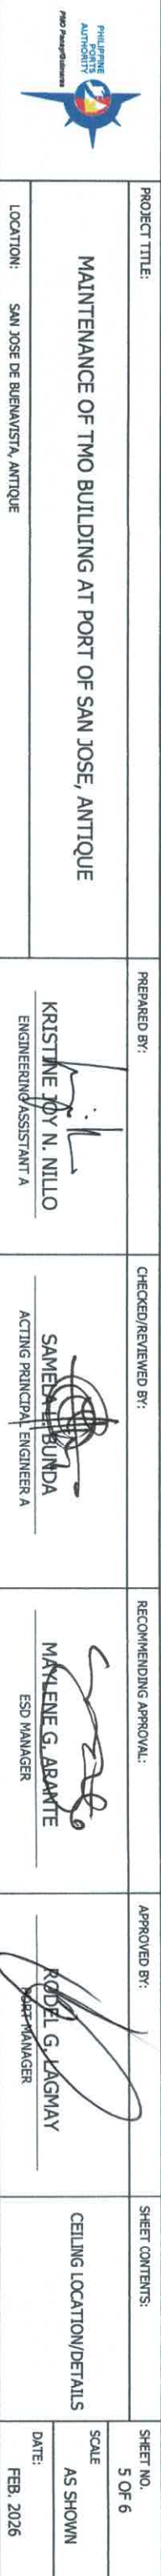


SHEET CONTENTS:


SCALE
AS SHOWN

CEILING LOCATION/DETAILS

FEB. 2026

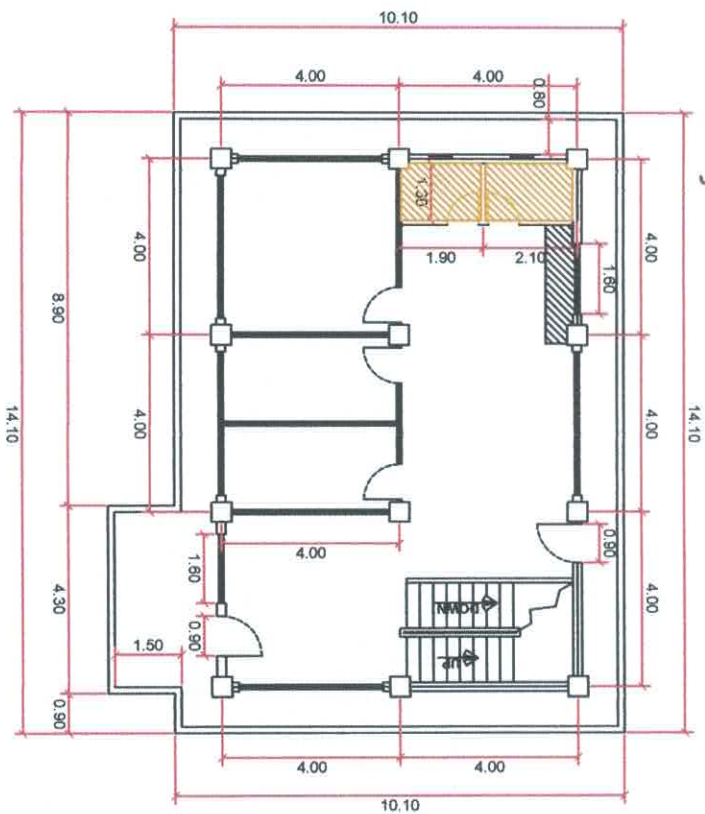


SECOND FLOOR

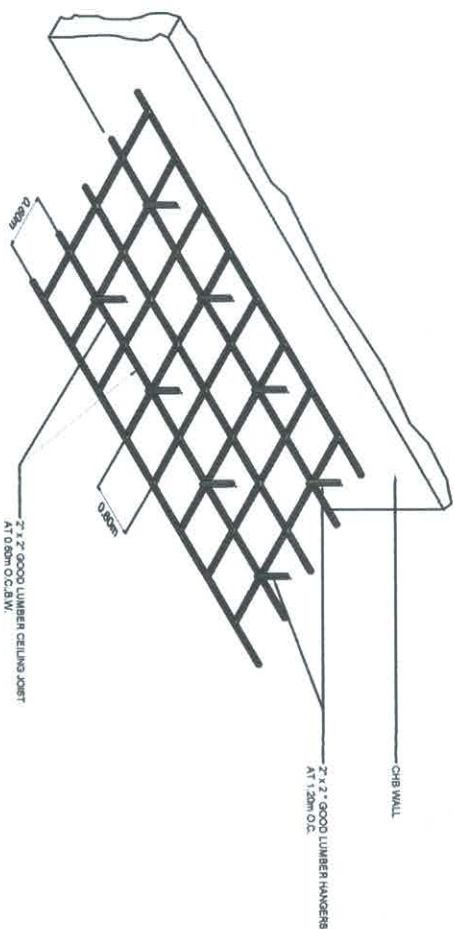


TYPICAL CEILING DETAIL

GLASS DOOR FOR REPLACEMENT

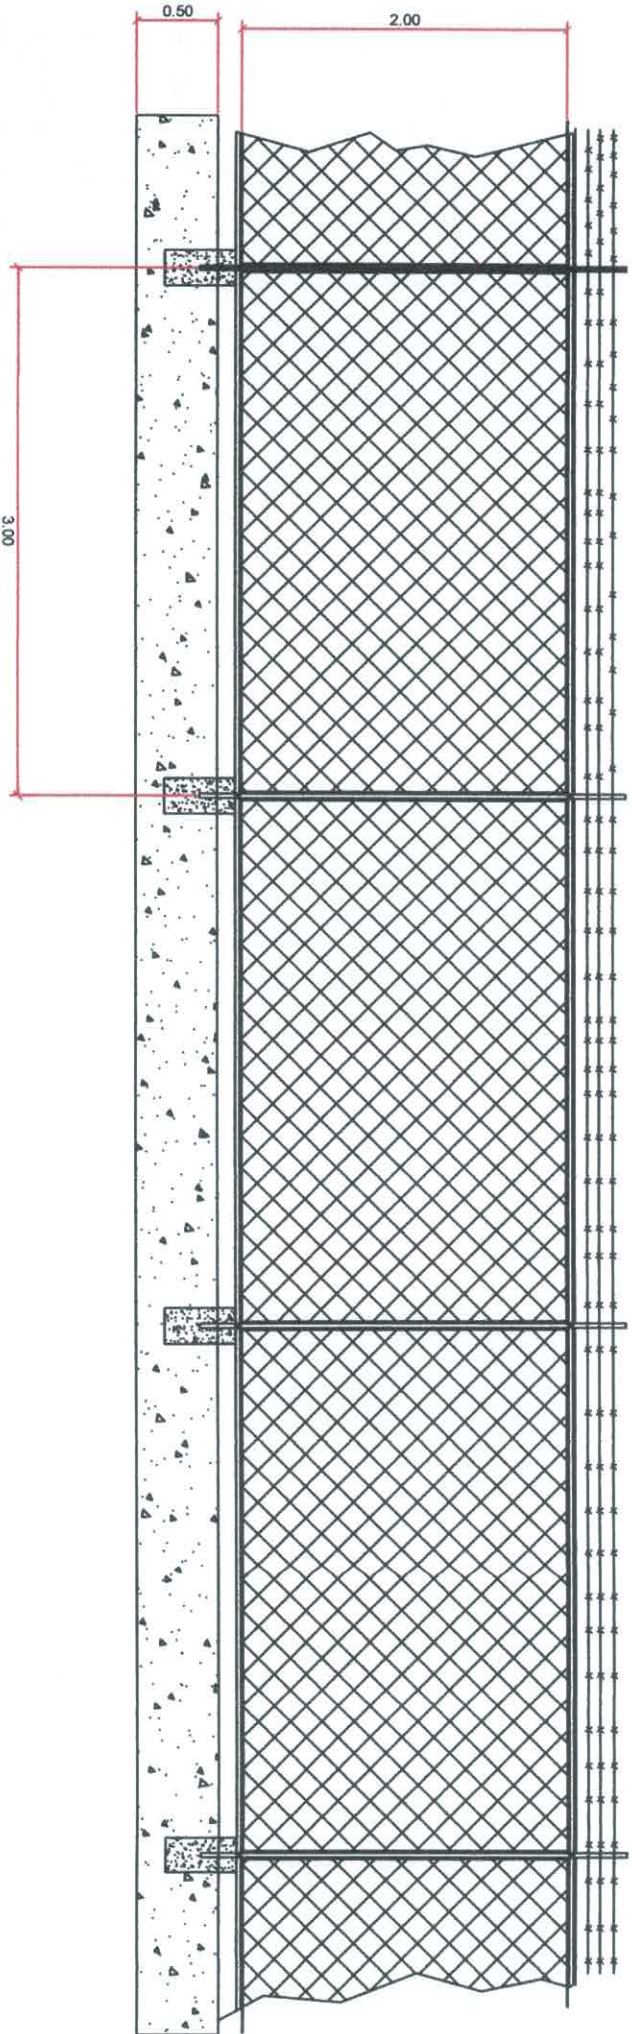

FOR REPAINTING
TYPICAL ELEVATION OF CYCLONE FENCE

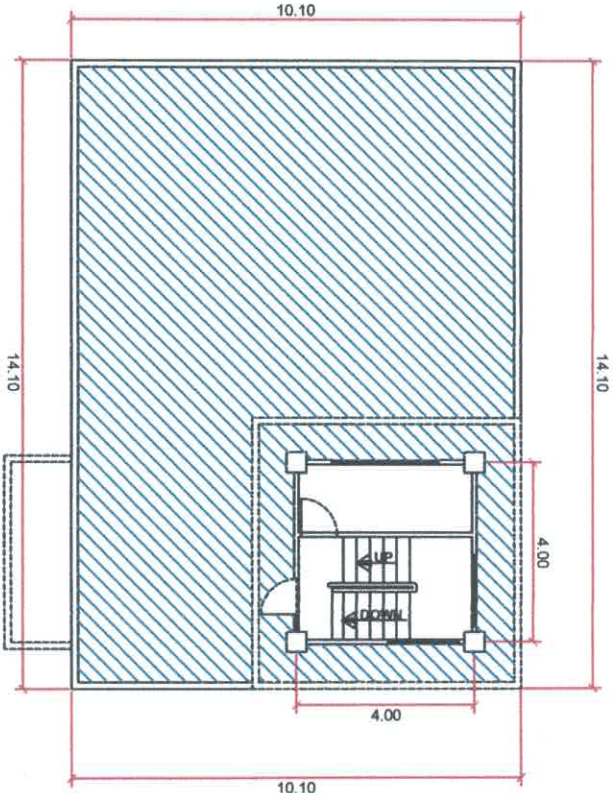

FOR WATER PROOFING
THIRD FLOOR ROOF DECK

PROJECT TITLE: MAINTENANCE OF TWO BUILDING AT PORT OF SAN JOSE, ANTIQUE		PREPARED BY: KRISTINE JOY N. NILLO ENGINEERING ASSISTANT A	CHECKED/REVIEWED BY: SAMELATA BUNDA ACTING PRINCIPAL ENGINEER A	RECOMMENDING APPROVAL: MAXLENE G. ARANTE ESD MANAGER	APPROVED BY: RODEL G. LAGMAY PORT MANAGER	SHEET CONTENTS: AREA FOR WATERPROOFING FENCE DETAILS	SHEET NO. 6 OF 6
LOCATION: SAN JOSE DE BUENAVISTA, ANTIQUE		SCALE AS SHOWN		DATE: FEB. 2026			

PHILIPPINE
AUTHORITY
AND Management