



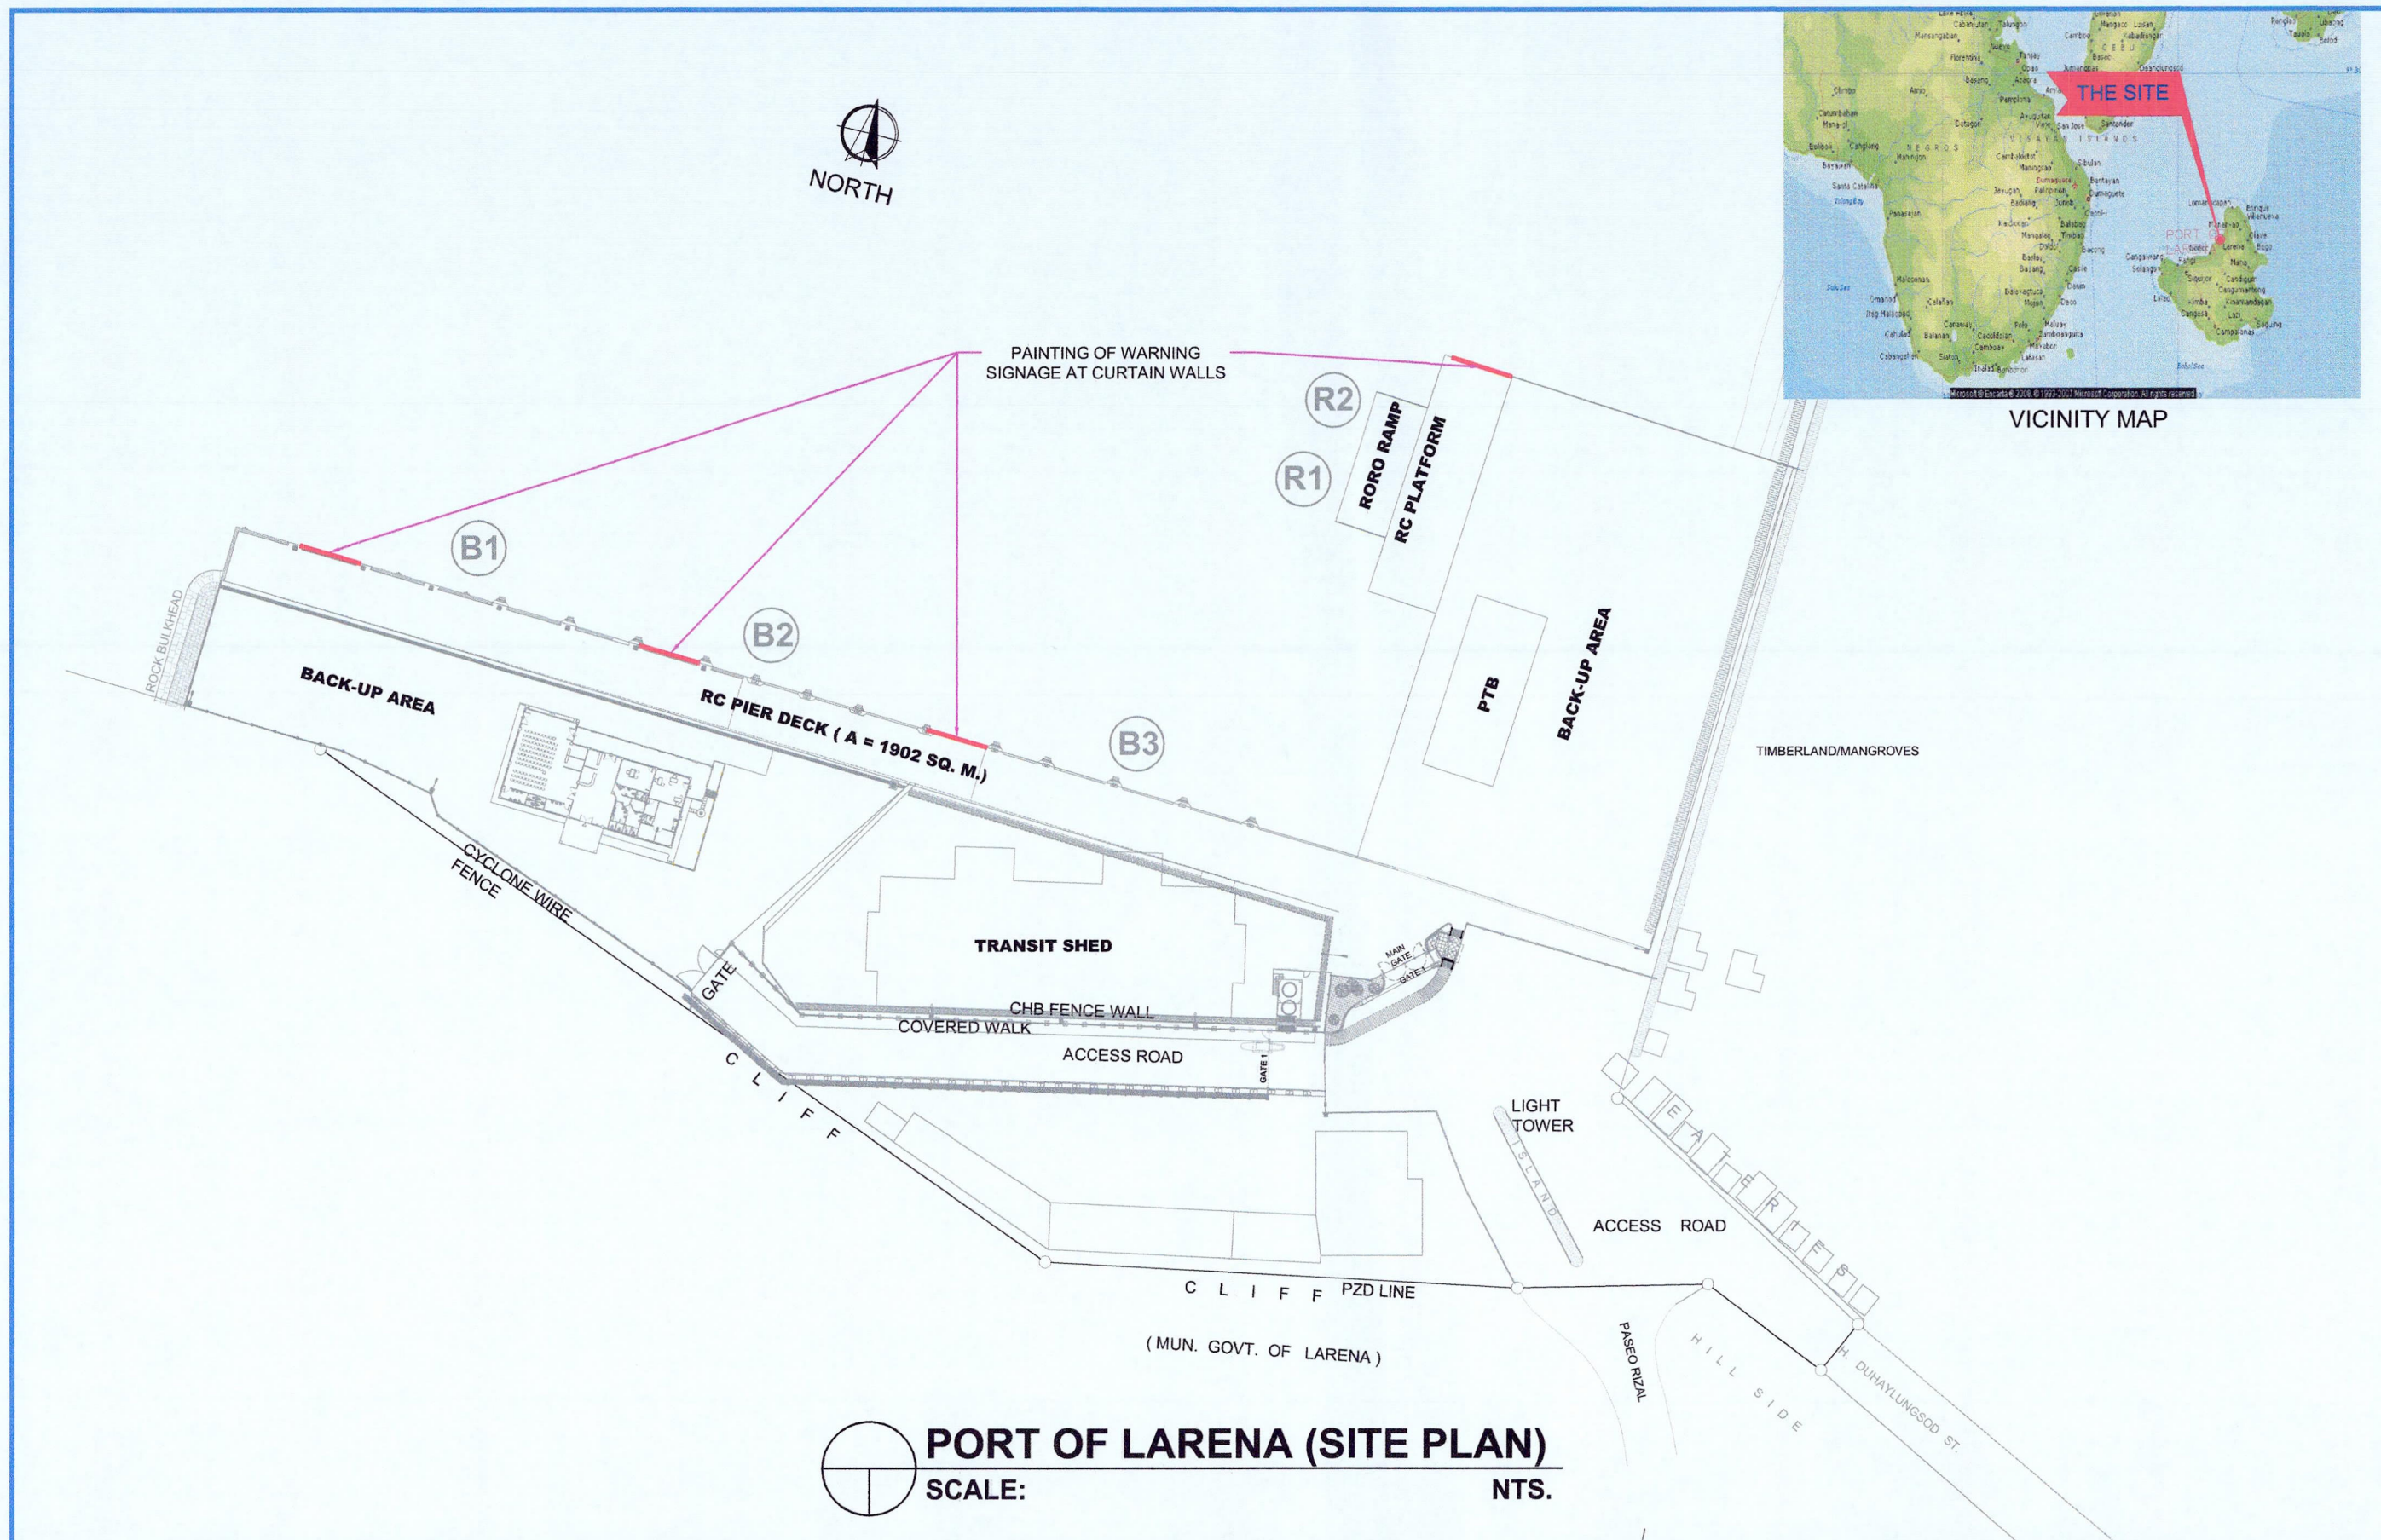


PHILIPPINE PORTS AUTHORITY PMO - NEGROS ORIENTAL / SIKUIJOR	PROJECT TITLE: MAINTENANCE OF SIGNAGES OF PMO-NOS PORTS LOCATION: PORT OF TANDAYAG, SIKUIJOR, LARENA, AND LAZI	SHEET CONTENTS: AS SHOWN	PREPARED BY: RICHIEVEL A. DE GUZMAN Draftman III	CHECKED BY: CECILLE N. DACUAN Principal Engineer A	RECOMMENDING APPROVAL: HUBERT P. MITMIT ESD Manager	APPROVED BY: AULAN M. ROJO Port Manager	SHEET NO.: 38
--	---	------------------------------------	---	---	--	--	-------------------------

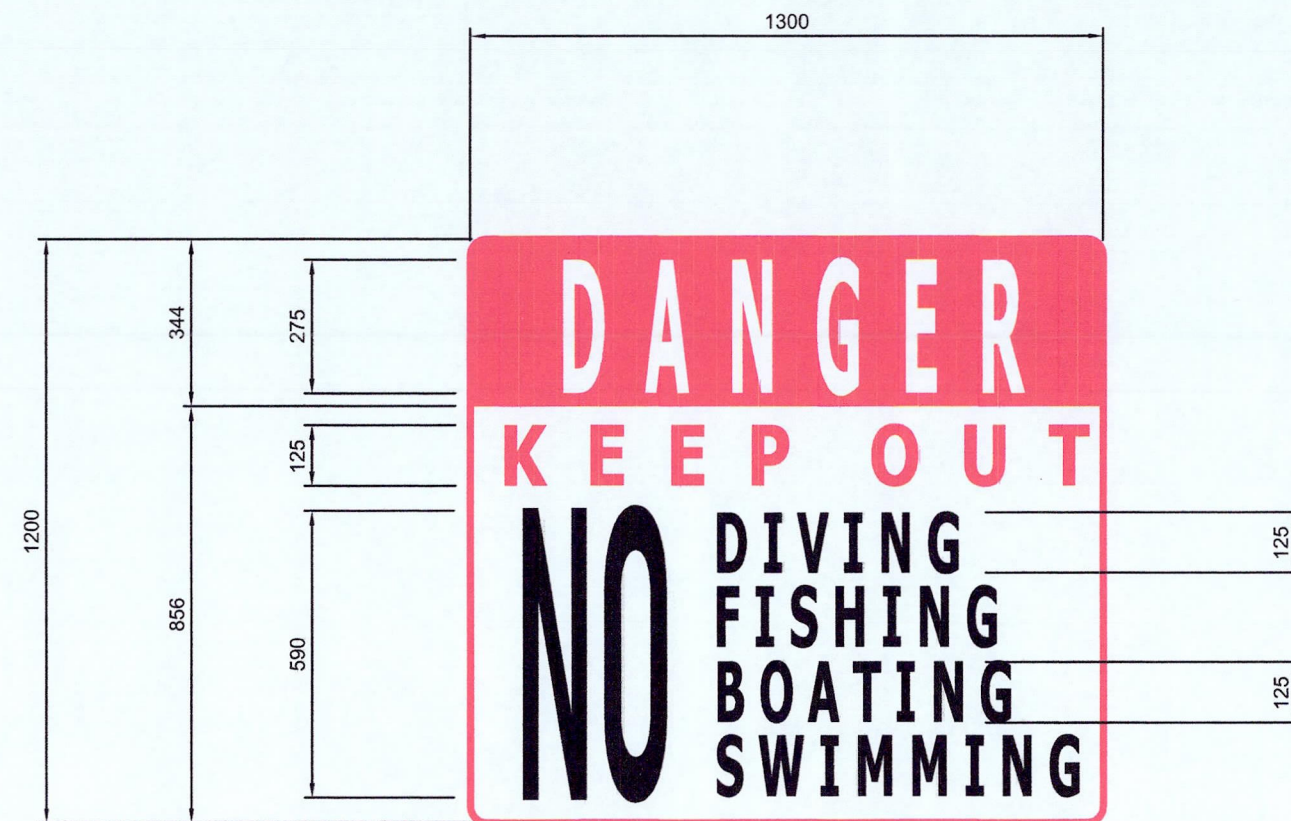

(A TOTAL OF 4 SIGNAGES)

- NOTE:** SCRAPE AND CLEAN THE SURFACE BEFORE APPLYING CONCRETE SEALER, PRIMER AND ACRYLIC LATEX PAINT
- THREE (3) COATS OF PRIMER SHALL BE APPLIED
 - FOUR (4) COATS OF FLAT LATEX PAINT SHALL BE APPLIED
 - FIVE (5) COATS OF MARKING PAINT SHALL BE APPLIED

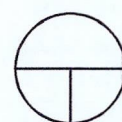

PORT OF LARENA SIGNAGE DETAIL

SCALE:

1:15 M.

PROJECT TITLE:

MAINTENANCE OF SIGNAGES OF PMO-NOS PORTS

LOCATION: PORT OF TANDAYAG, SIKUIJOR, LARENA, AND LAZI

SHEET CONTENTS:

AS SHOWN

PREPARED BY:

RITCHIE E. A. DE GUZMAN
Draftman III

CHECKED BY:

CECELLE N. DACUAN
Principal Engineer A

RECOMMENDING APPROVAL:



HUBERT P. MITMIT
ESD Manager

APPROVED BY:



ALLAN M. ROJO
Port Manager

SHEET NO.:

4
8

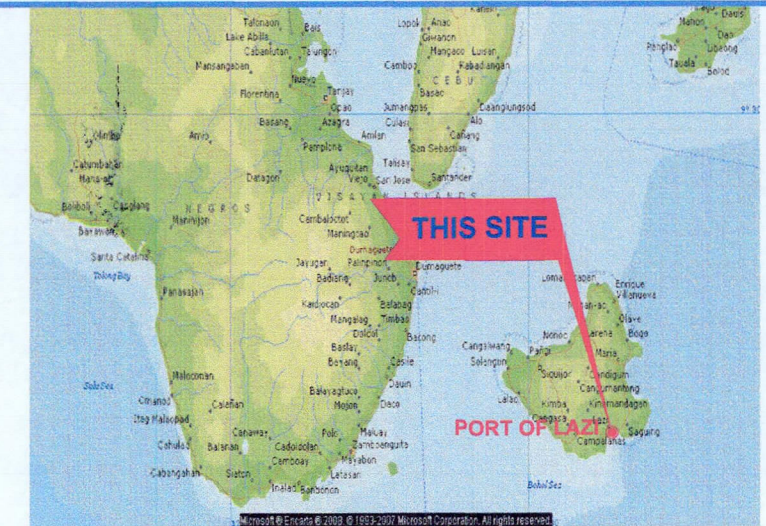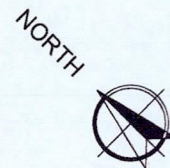

VICINITY MAP

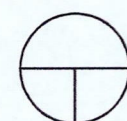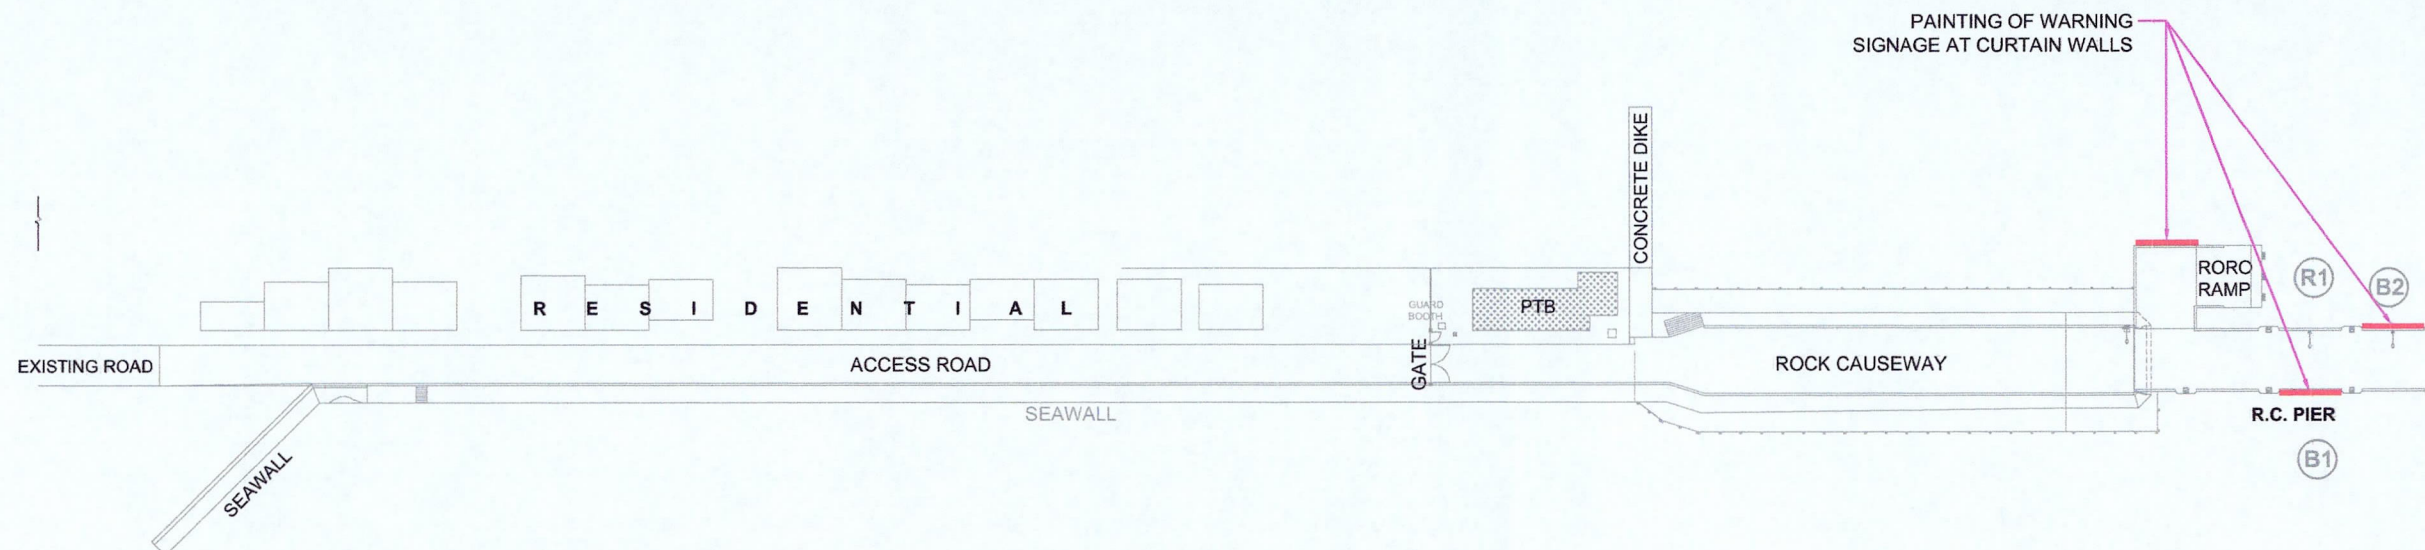

PORT OF LAZI (SITE PLAN)

SCALE:

NTS.

PROJECT TITLE:

MAINTENANCE OF SIGNAGES OF PMO-NOS PORTS

LOCATION: PORT OF TANDAYAG, SIKUIJOR, LARENA, AND LAZI

SHEET CONTENTS:

AS SHOWN

PREPARED BY:

RITCHIE VEL A. DE GUZMAN
Draftman III

CHECKED BY:

CECILLE N. DACUAN
Principal Engineer A

RECOMMENDING APPROVAL:


HUBERT P. MITMIT
ESD Manager

APPROVED BY:

ALLAN M. RUJO
Port Manager


SHEET NO.:

5
8

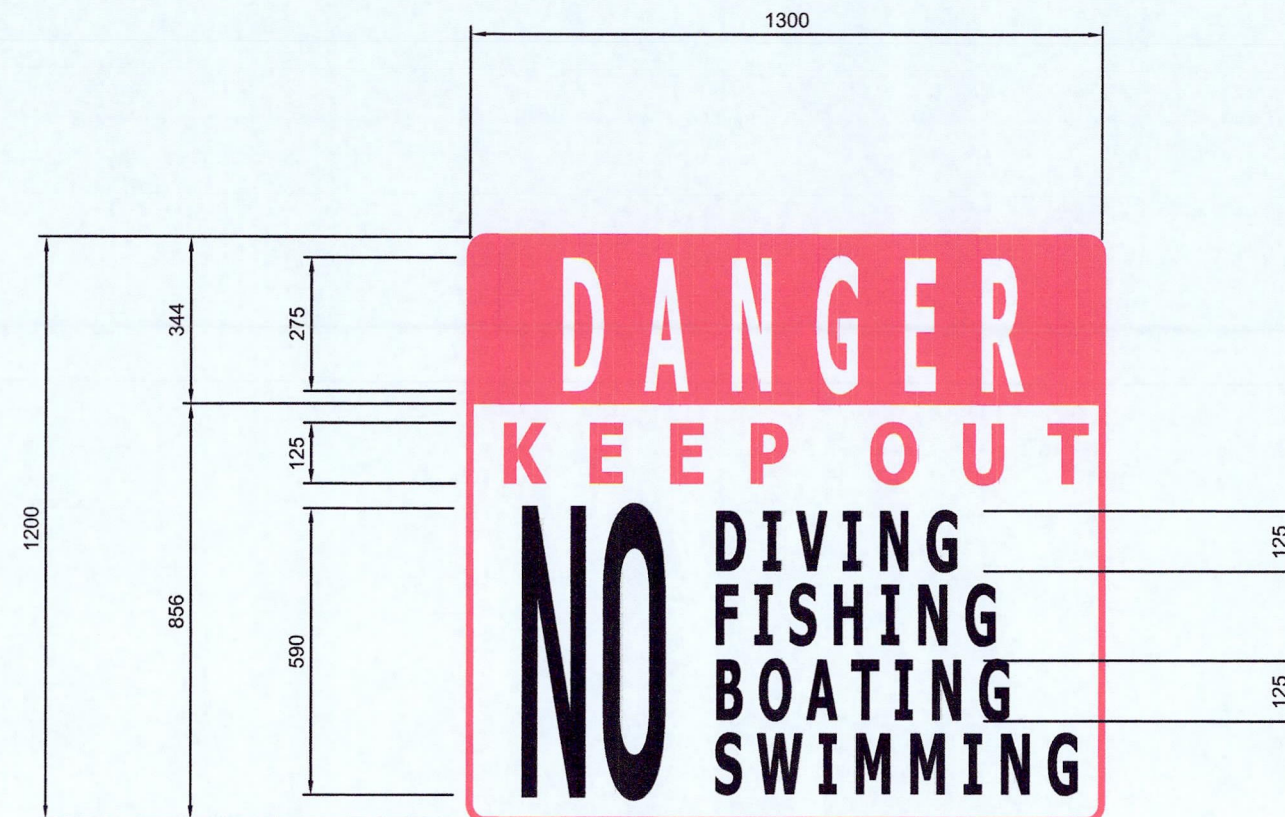

(A TOTAL OF 3 SIGNAGES)

- NOTE:** SCRAPE AND CLEAN THE SURFACE BEFORE APPLYING CONCRETE SEALER, PRIMER AND ACRYLIC LATEX PAINT
- THREE (3) COATS OF PRIMER SHALL BE APPLIED
 - FOUR (4) COATS OF FLAT LATEX PAINT SHALL BE APPLIED
 - FIVE (5) COATS OF MARKING PAINT SHALL BE APPLIED

 

PORT OF LAZI SIGNAGE DETAIL

SCALE:

1:15 M.

PROJECT TITLE:

MAINTENANCE OF SIGNAGES OF PMO-NOS PORTS

LOCATION: PORT OF TANDAYAG, SIKUIJOR, LARENA, AND LAZI

SHEET CONTENTS:

AS SHOWN

PREPARED BY:

RITCHIE VEL A. DE GUZMAN
Draftman III

CHECKED BY:

CECIELLE N. DACUAN
Principal Engineer A

RECOMMENDING APPROVAL:


HUBERT P. MITMIT
ESD Manager

APPROVED BY:


ALBANO RUIO
Port Manager


SHEET NO.:

6
8

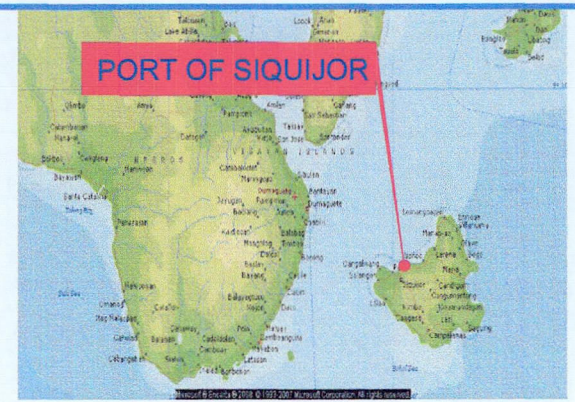


VICINITY MAP

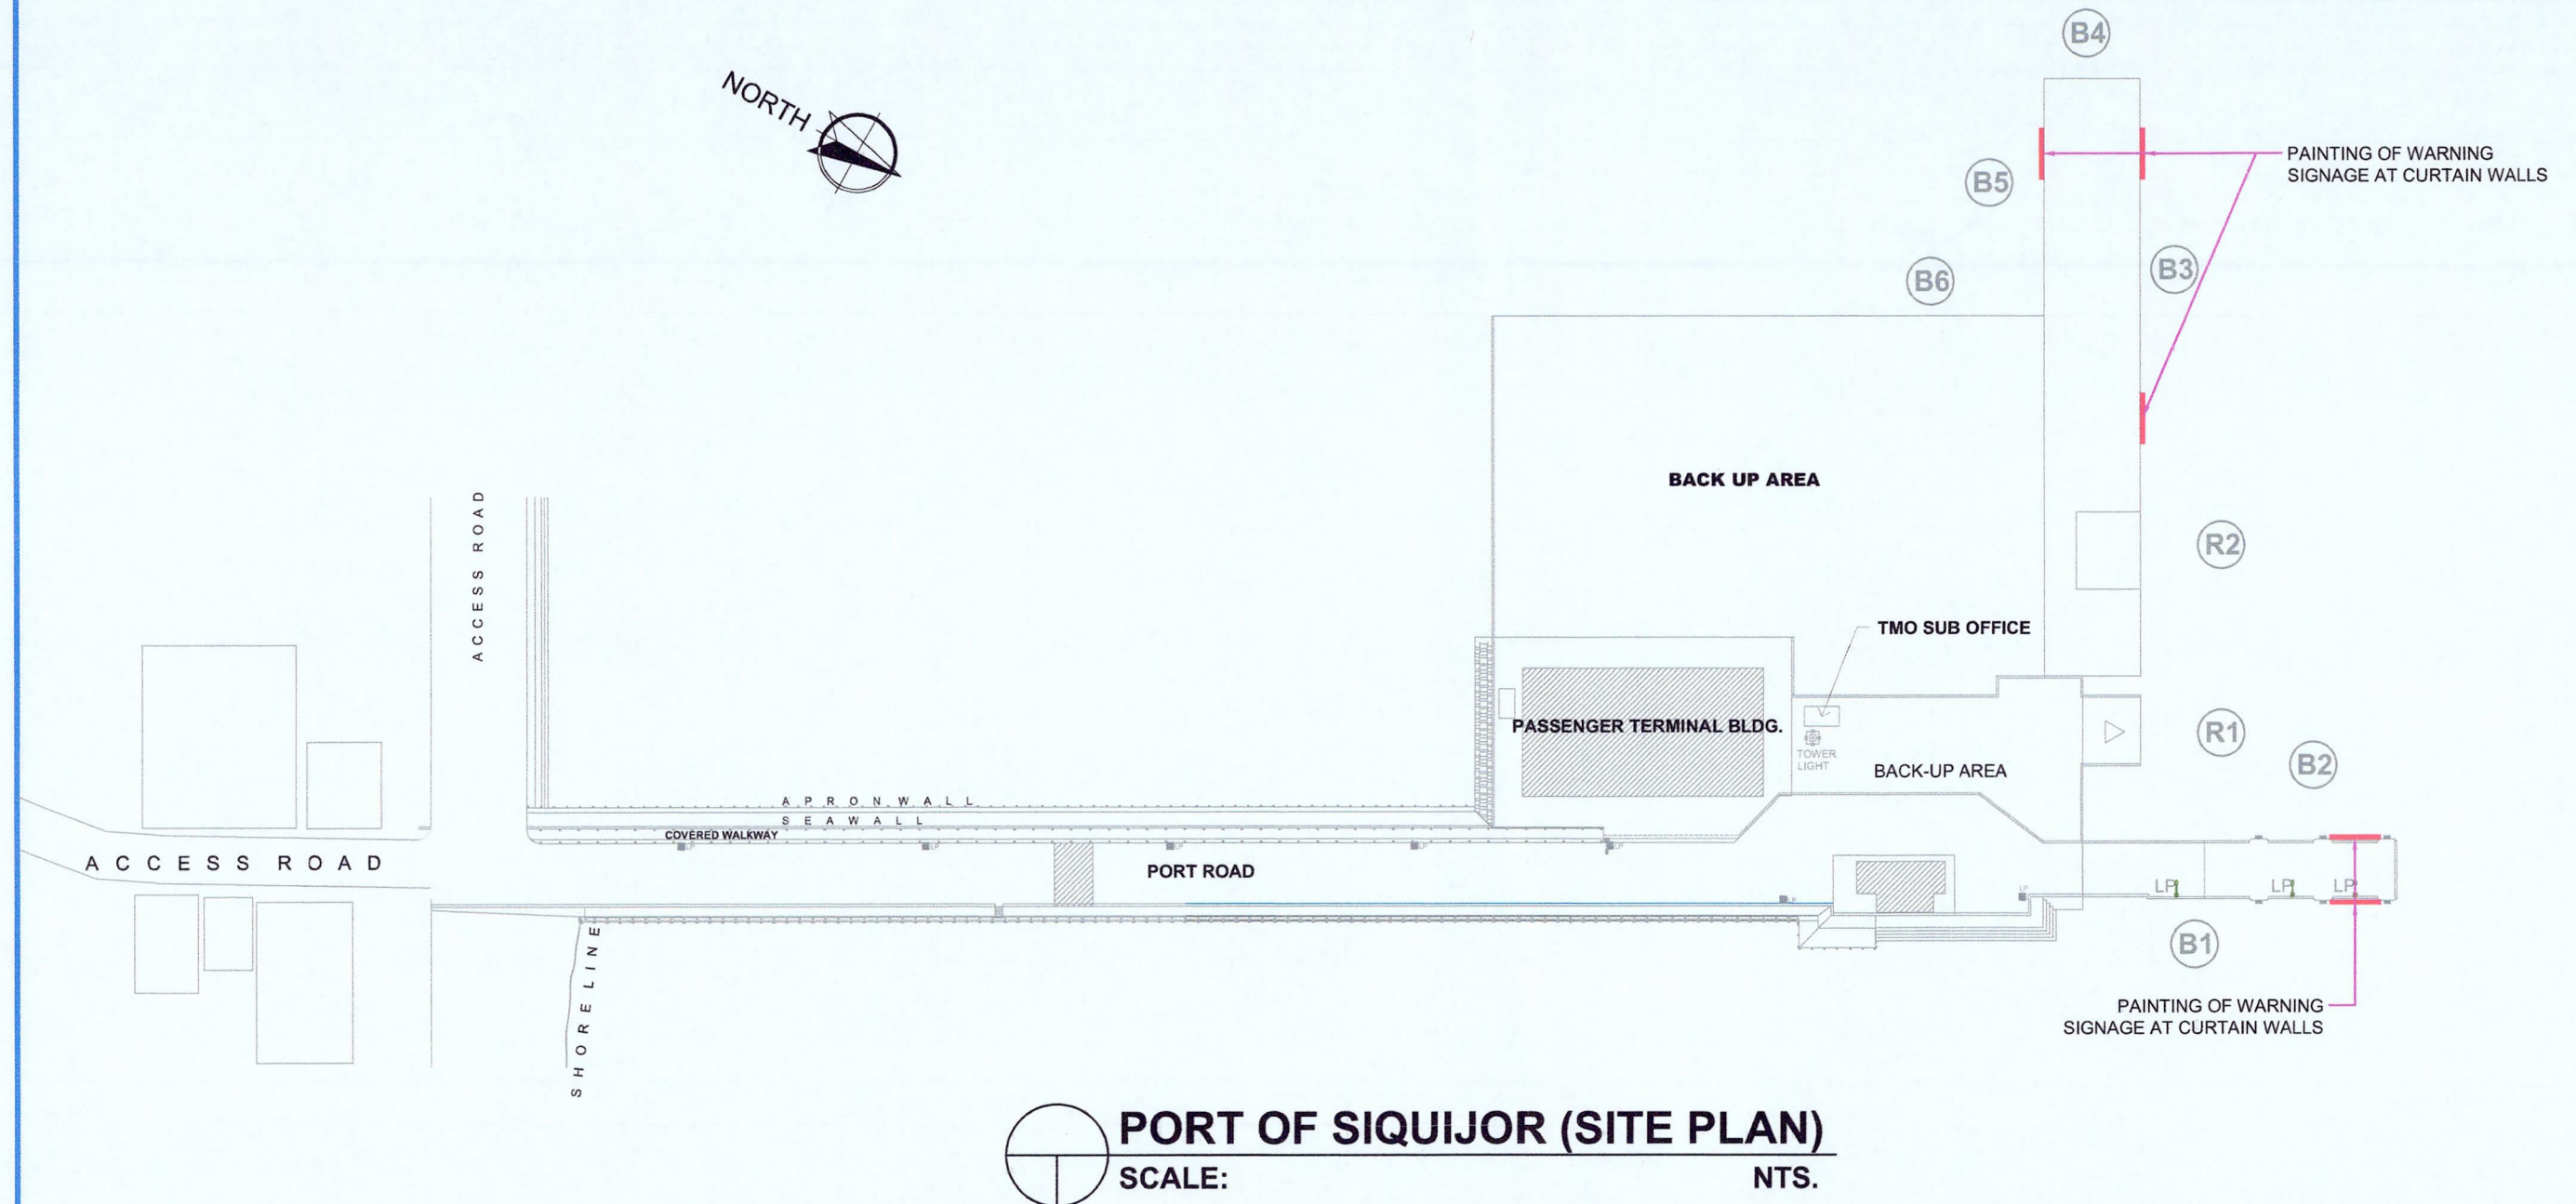

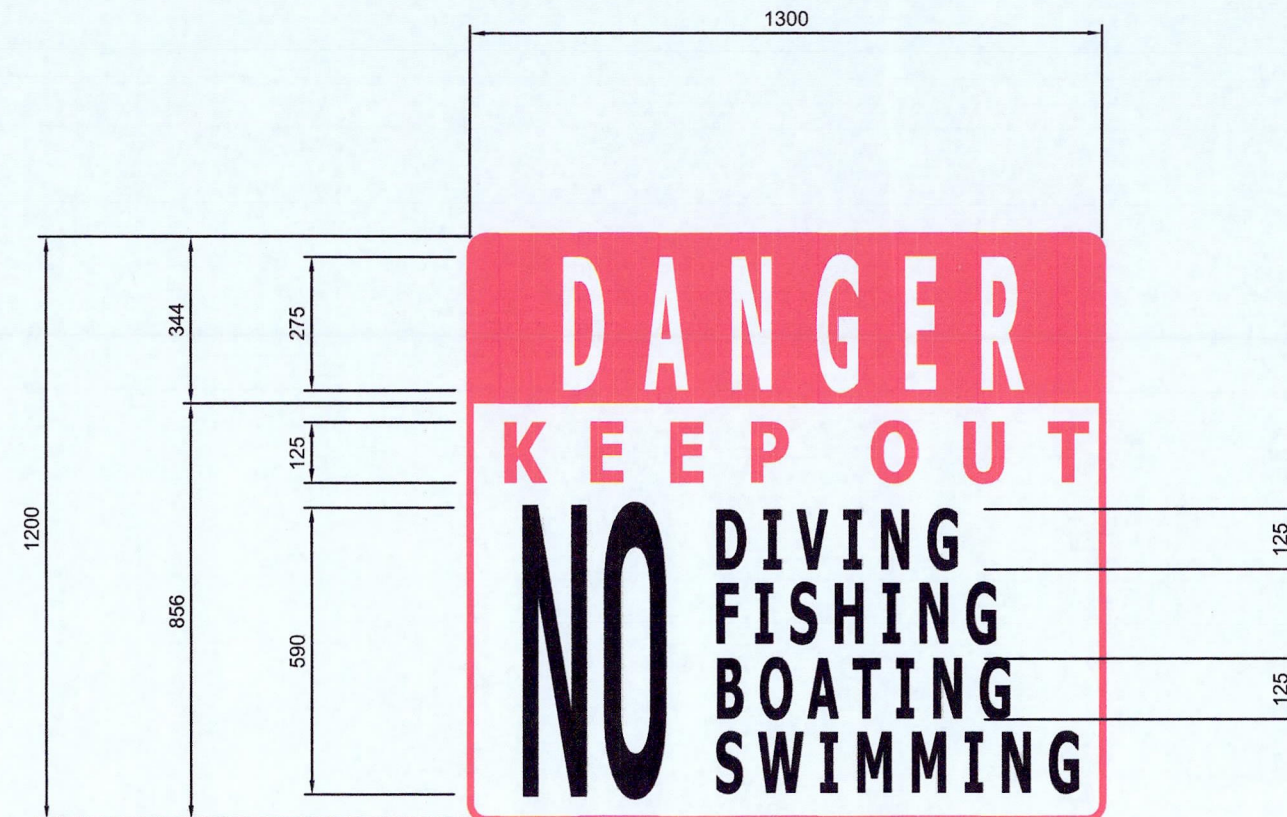

(A TOTAL OF 5 SIGNAGES)

- NOTE:** SCRAPE AND CLEAN THE SURFACE BEFORE APPLYING CONCRETE SEALER, PRIMER AND ACRYLIC LATEX PAINT
- THREE (3) COATS OF PRIMER SHALL BE APPLIED
 - FOUR (4) COATS OF FLAT LATEX PAINT SHALL BE APPLIED
 - FIVE (5) COATS OF MARKING PAINT SHALL BE APPLIED

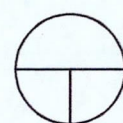

PORT OF SIQUIJOR SIGNAGE DETAIL

SCALE:

1:15 M.

PROJECT TITLE:

MAINTENANCE OF SIGNAGES OF PMO-NOS PORTS

LOCATION: PORT OF TANDAYAG, SIQUIJOR, LARENA, AND LAZI

SHEET CONTENTS:
AS SHOWN

PREPARED BY:

RITCHIE L. A. DE GUZMAN
Draftman III

CHECKED BY:

CECELLE N. DACUAN
Principal Engineer A

RECOMMENDING APPROVAL:

HUBERT P. MITMIT
ESD Manager


APPROVED BY:

ALAN M. ROJO
Port Manager



SHEET NO.:

2
8

T A N O N S T R A I T

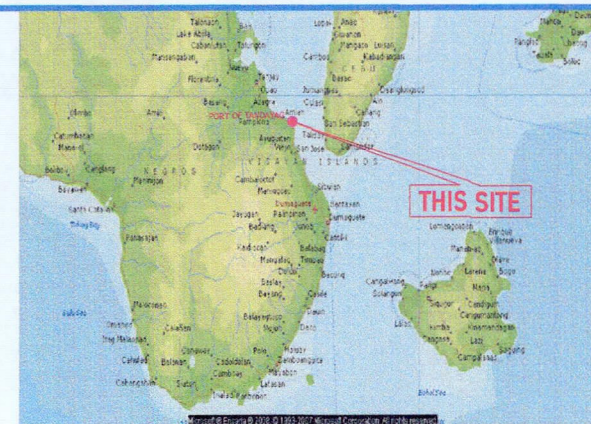


VICINITY MAP

 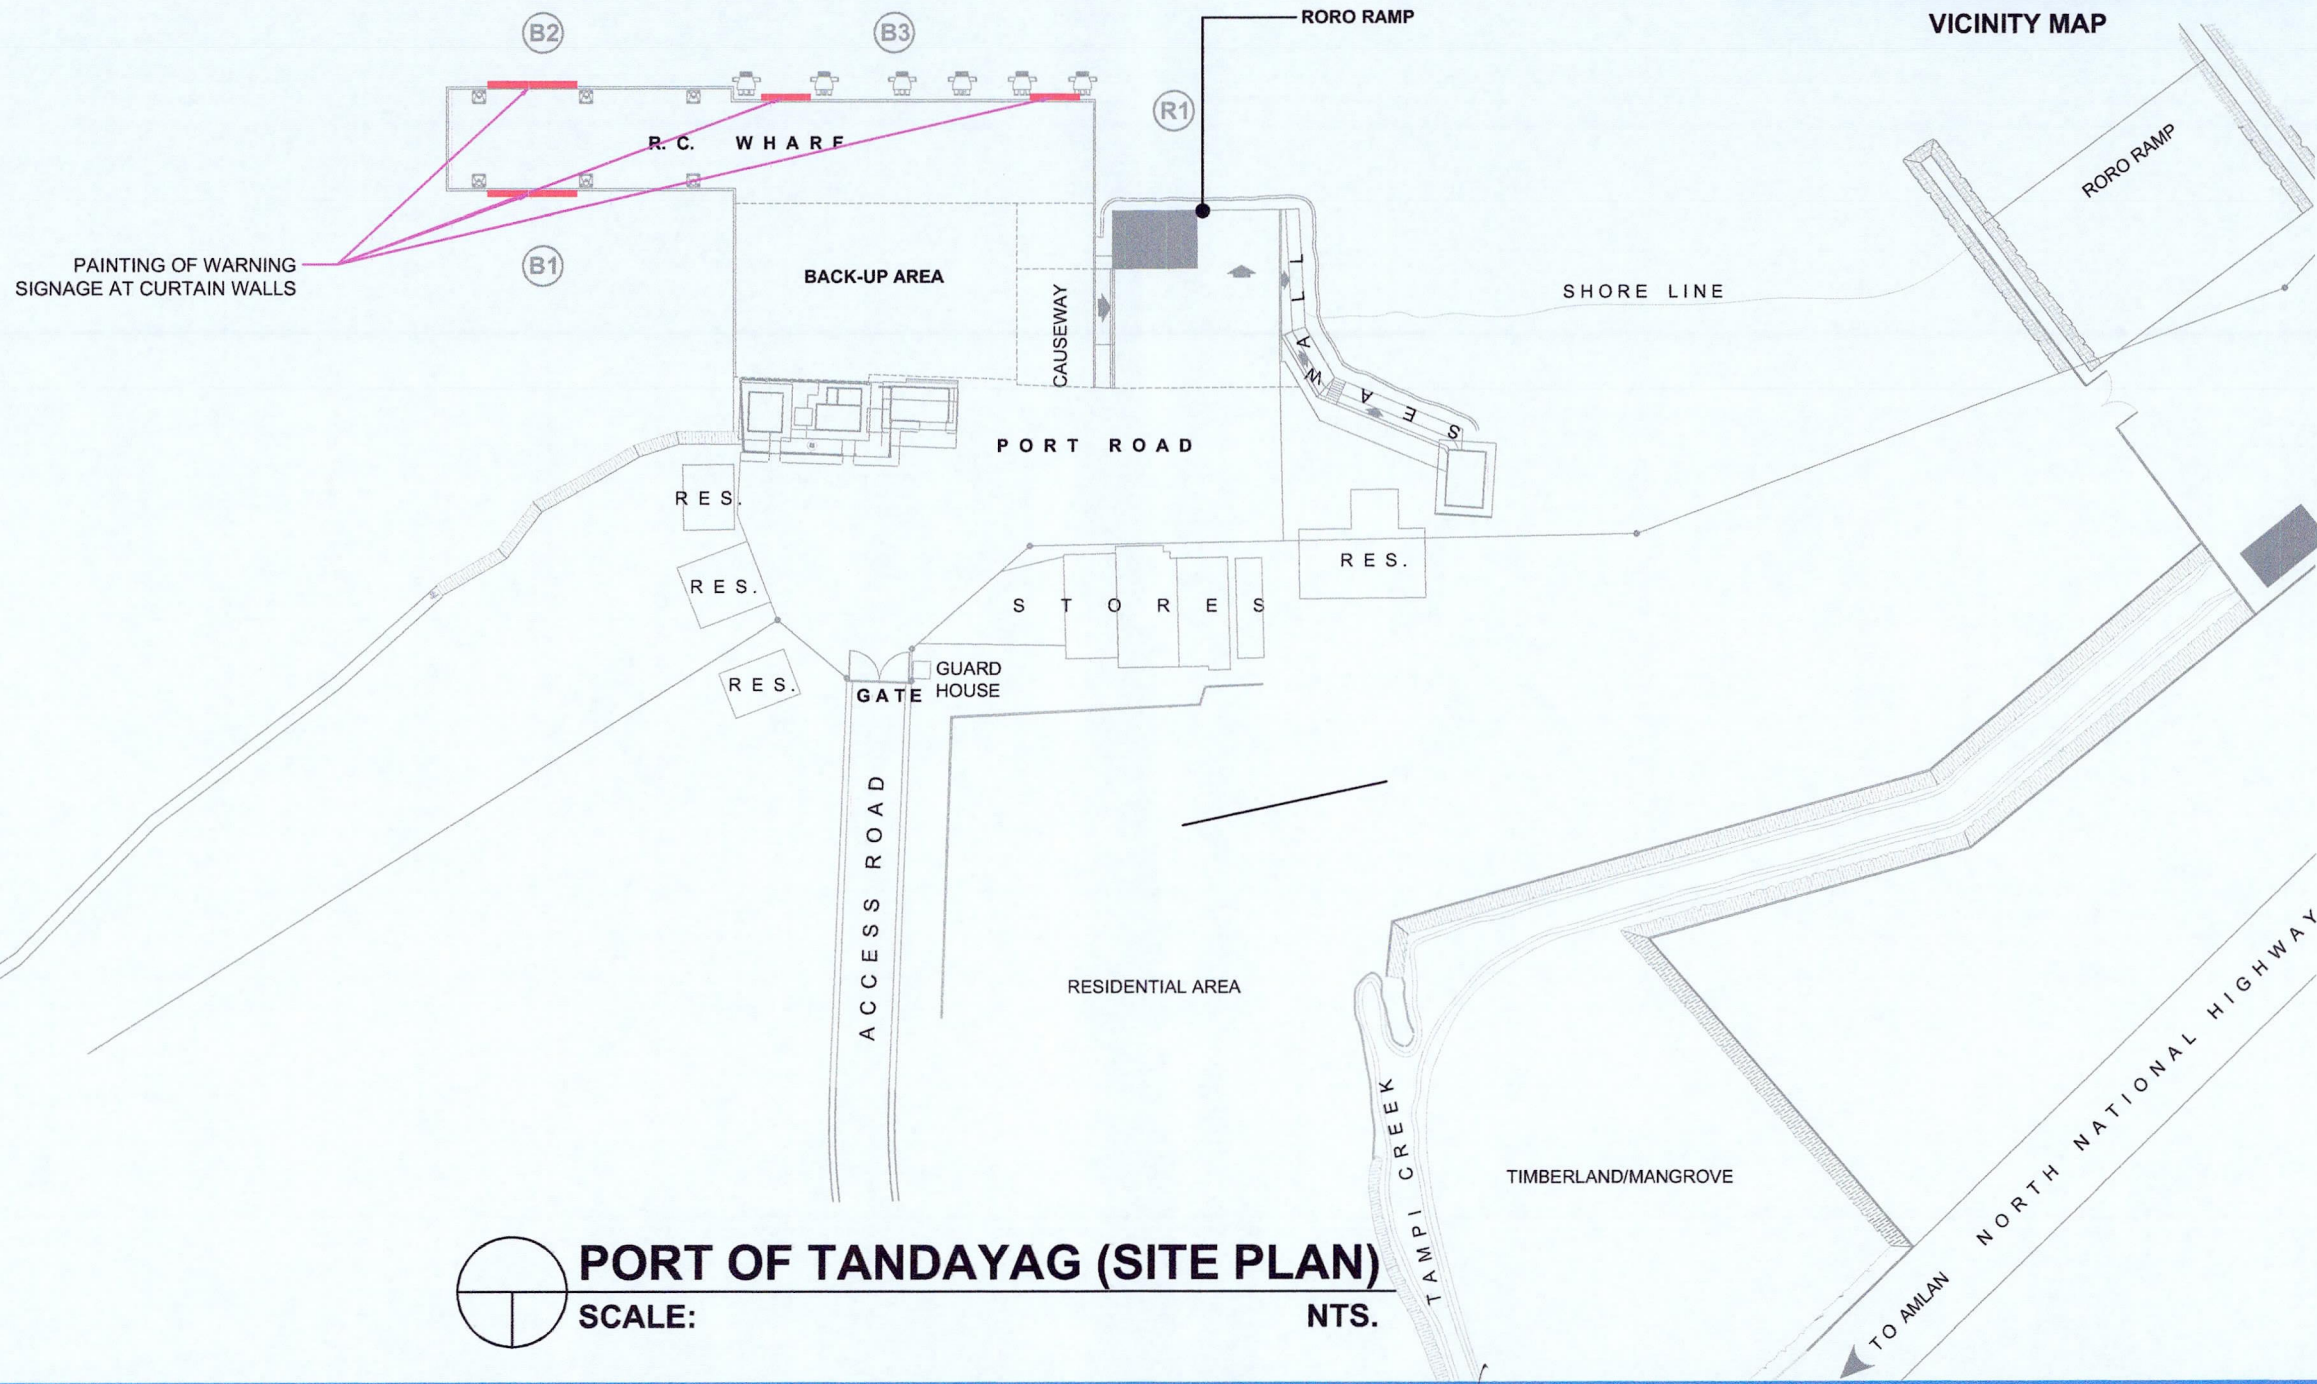


PORT OF TANDAYAG (SITE PLAN)

SCALE: NTS.

PHILIPPINE PORTS AUTHORITY PMO - NEGROS ORIENTAL / SIKUIJOR	PROJECT TITLE: MAINTENANCE OF SIGNAGES OF PMO-NOS PORTS LOCATION: PORT OF TANDAYAG, SIKUIJOR, LARENA, AND LAZI	SHEET CONTENTS: AS SHOWN	PREPARED BY: RITCHIE V. A. DE GUZMAN Draftman III	CHECKED BY: CECILLE N. DACUAN Principal Engineer A	RECOMMENDING APPROVAL: HUBERT P. MITMIT ESD Manager	APPROVED BY: ALLAN M. ROJO Port Manager	SHEET NO.: 7 8
--	--	-------------------------------------	---	--	---	---	---

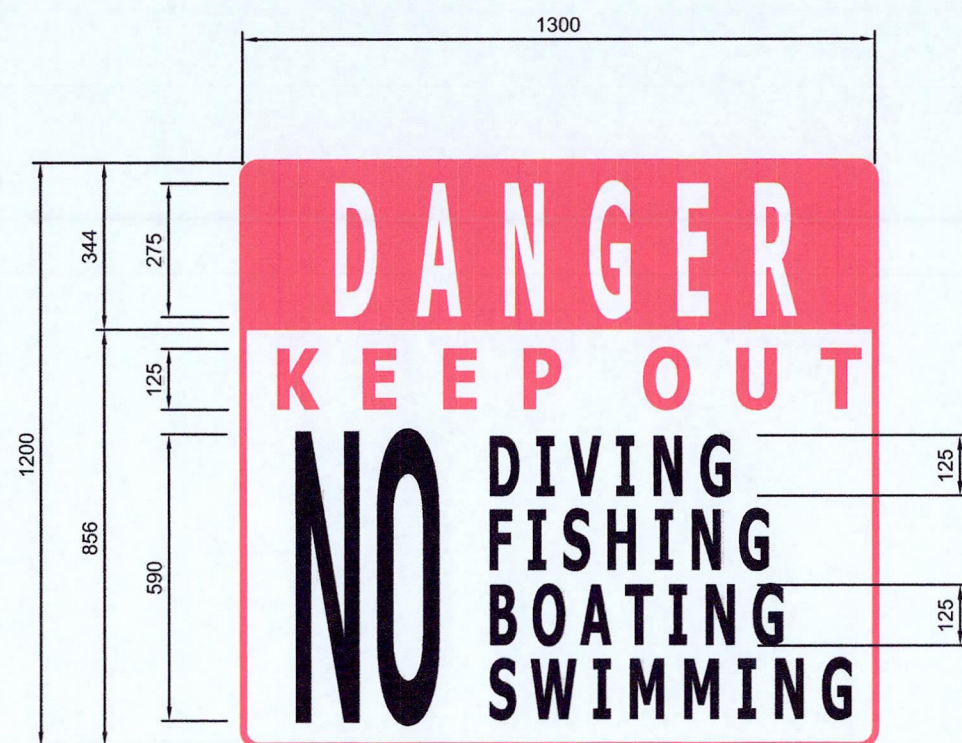


(A TOTAL OF 2 SIGNAGES FOR BERTH 1 & 2)

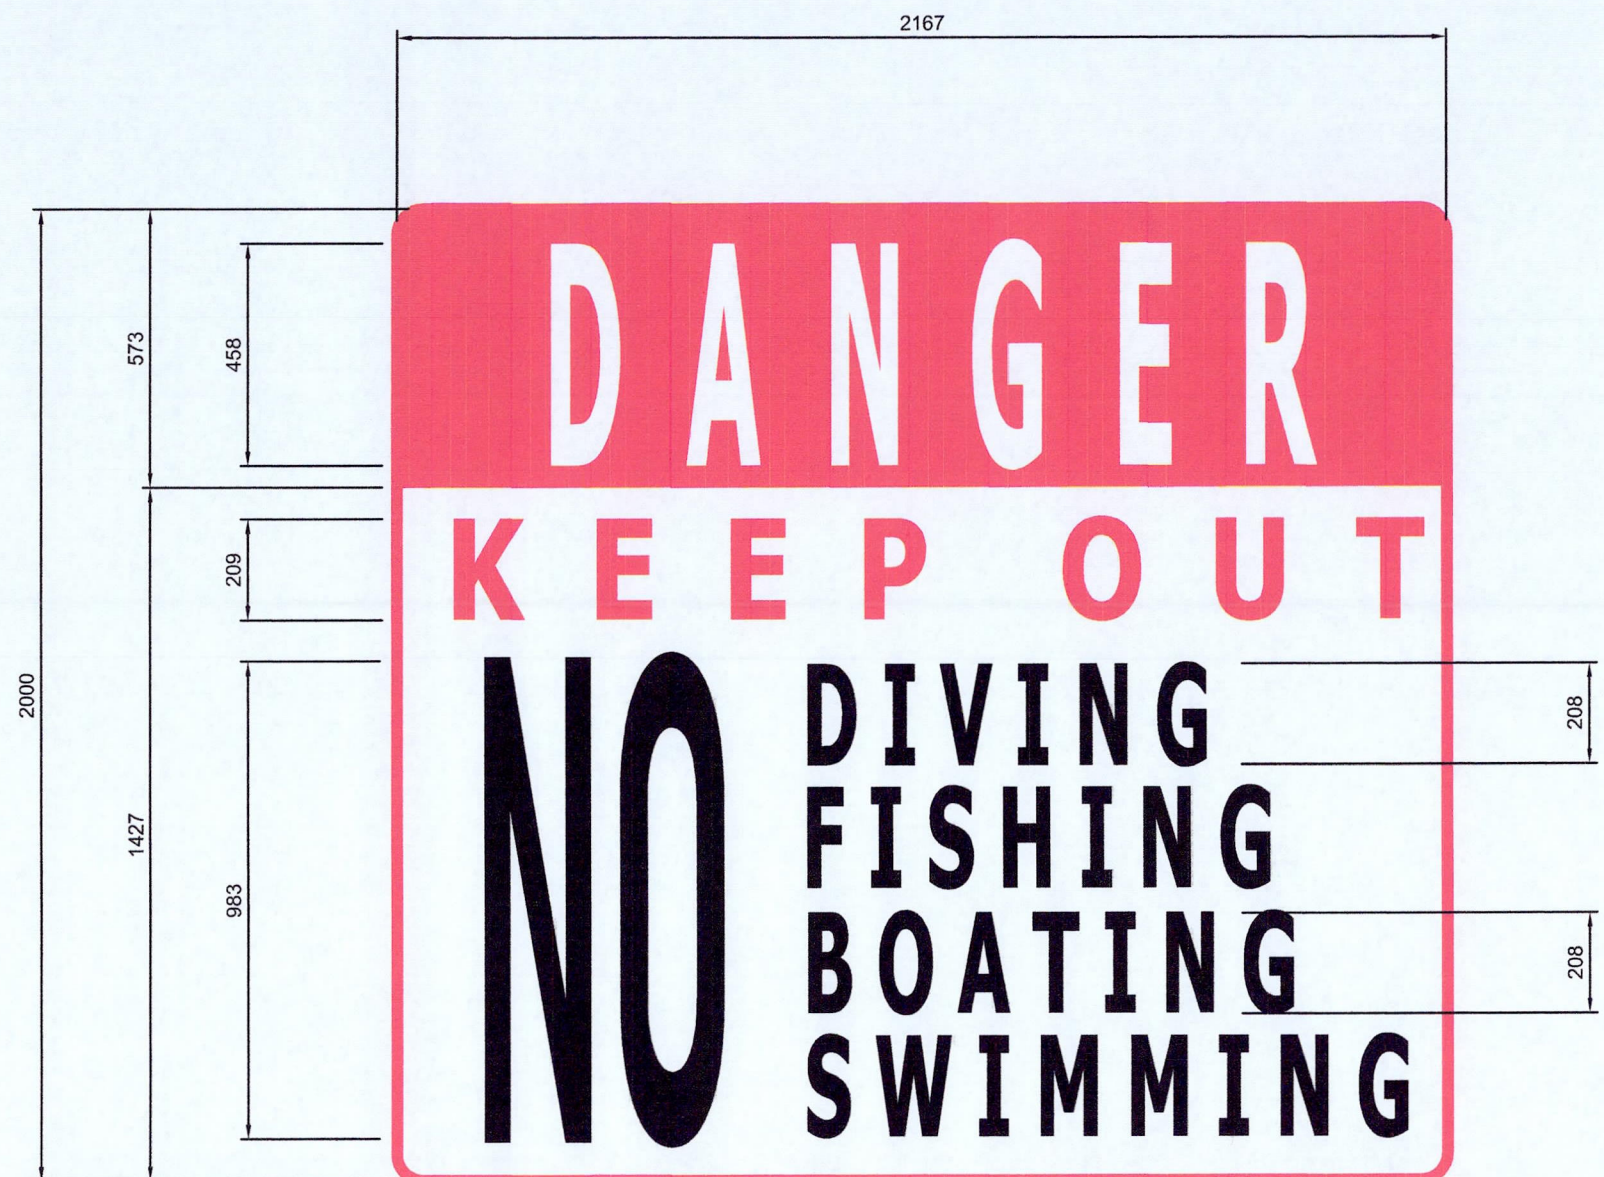

(A TOTAL OF 2 SIGNAGES FOR BERTH 3)

- NOTE:** SCRAPE AND CLEAN THE SURFACE BEFORE APPLYING CONCRETE SEALER, PRIMER AND ACRYLIC LATEX PAINT
- THREE (3) COATS OF PRIMER SHALL BE APPLIED
 - FOUR (4) COATS OF FLAT LATEX PAINT SHALL BE APPLIED
 - FIVE (5) COATS OF MARKING PAINT SHALL BE APPLIED

 

PORT OF TANDAYAG SIGNAGE DETAIL

SCALE:

1:15 M.

PHILIPPINE PORTS AUTHORITY PMO - NEGROS ORIENTAL / SIKUIJOR	PROJECT TITLE: MAINTENANCE OF SIGNAGES OF PMO-NOS PORTS LOCATION: PORT OF TANDAYAG, SIKUIJOR, LARENA, AND LAZI	SHEET CONTENTS: AS SHOWN	PREPARED BY: <i>[Signature]</i> RITCHIE L. A. DE GUZMAN Draftman III	CHECKED BY: <i>[Signature]</i> CECILLE N. DACUAN Principal Engineer A	RECOMMENDING APPROVAL: <i>[Signature]</i> HUBERT P. MITMIT ESD Manager	APPROVED BY: <i>[Signature]</i> ALLAN M. RUJO Port Manager	SHEET NO.: 8
---	--	--	--	---	--	--	----------------------------