




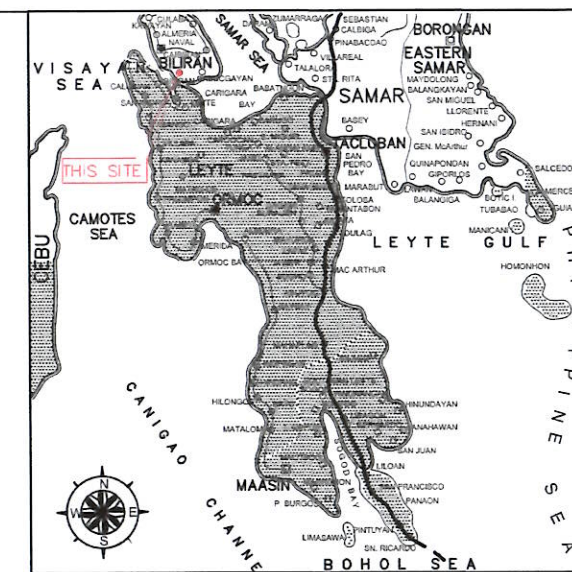

VICINITY MAP

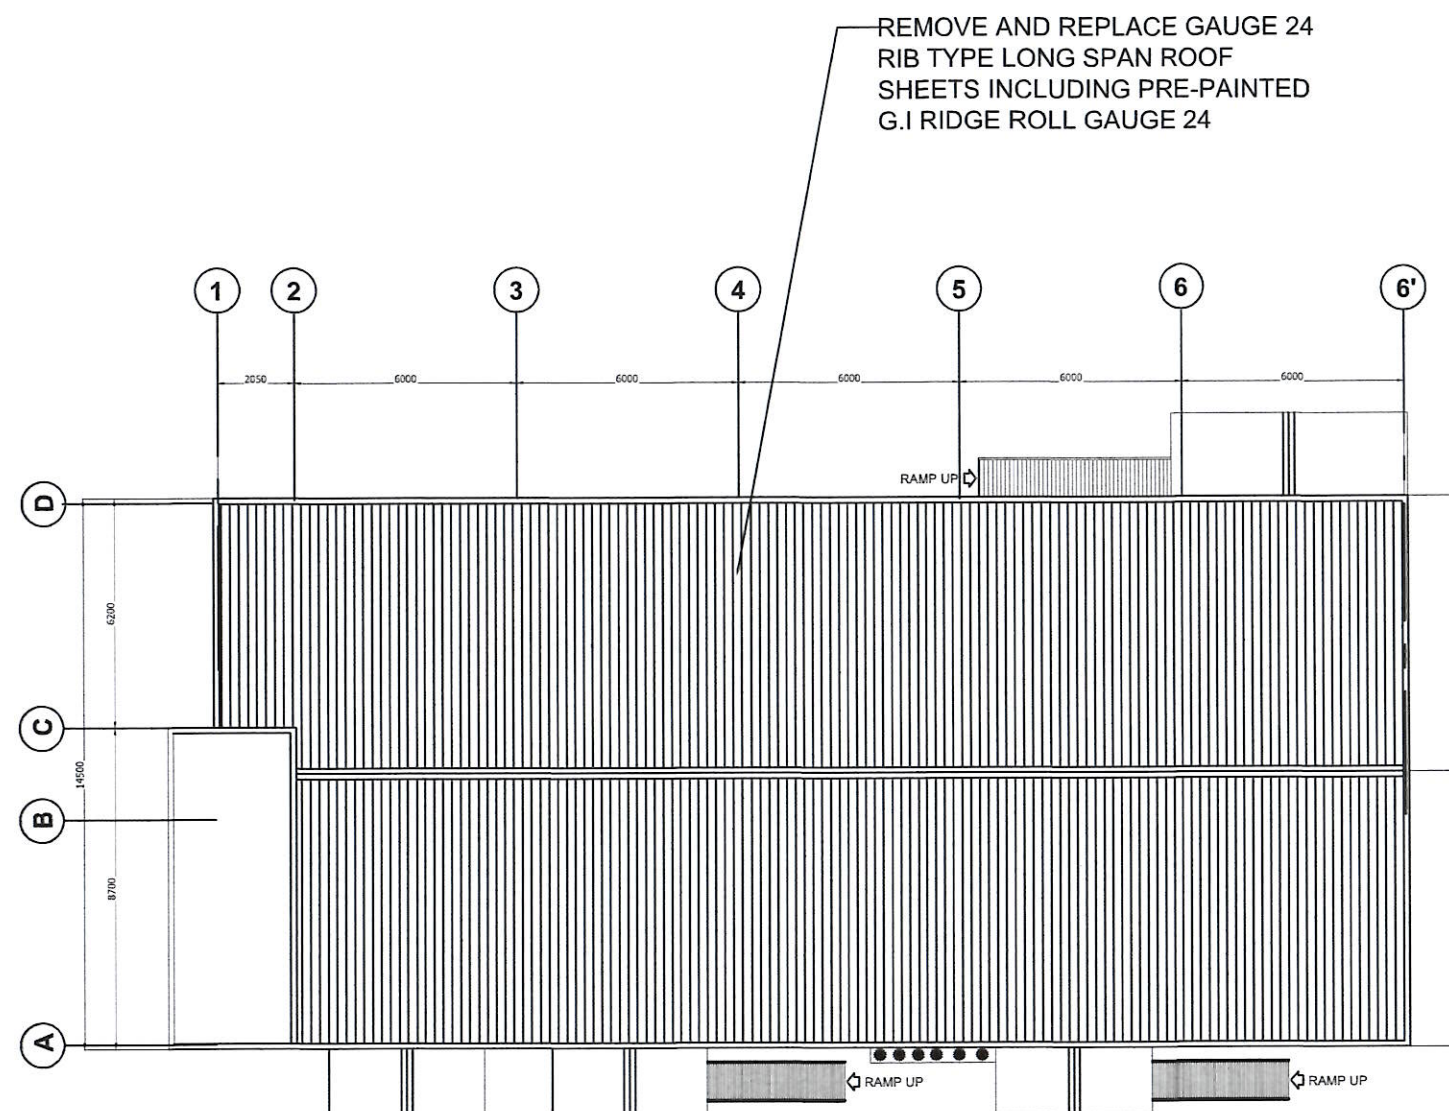


PTB ROOF PLAN
SCALE: 1:200

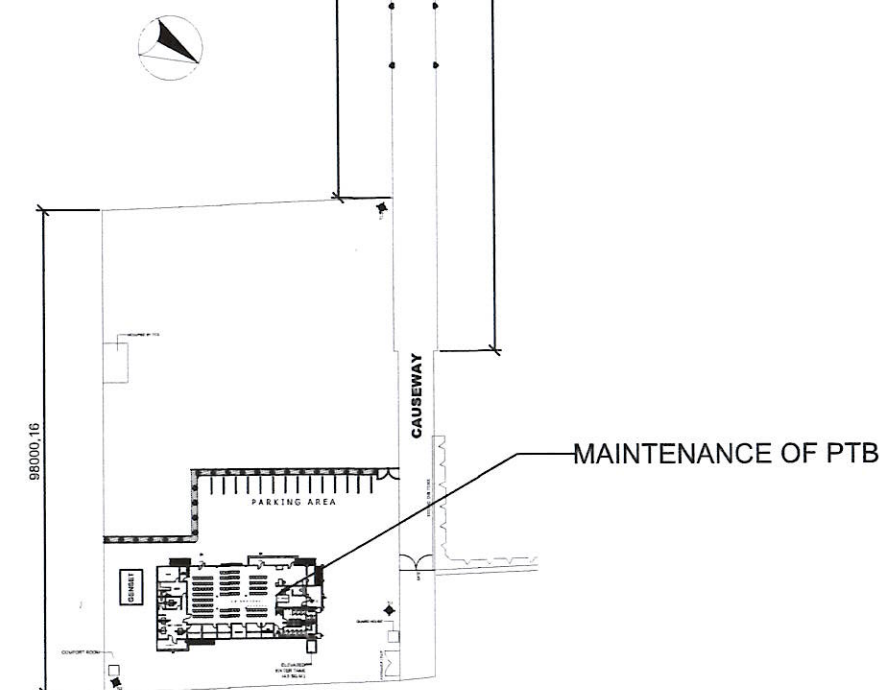

SITE DEVELOPMENT PLAN
PORT OF NAVAL, BILIRAN


	PROJECT TITLE:	SHEET CONTENT:	PREPARED BY:	REVIEWED AND CHECKED BY:	RECOMMENDING APPROVAL:	APPROVED BY:	SHEET NO.
	MAINTENANCE OF PTB ROOFING, GLASS DOORS AND WINDOWS	AS SHOWN					1
	LOCATION: PORT NAVAL, BILIRAN		AILYNNE E. DAGOHY DRAFTSMAN III	LORD TYRONE L. AGATON PRINCIPAL ENGINEER	GERRY D. LIQUIDO ESD MANAGER	BERNARD C. CALLEDO PORT MANAGER	4

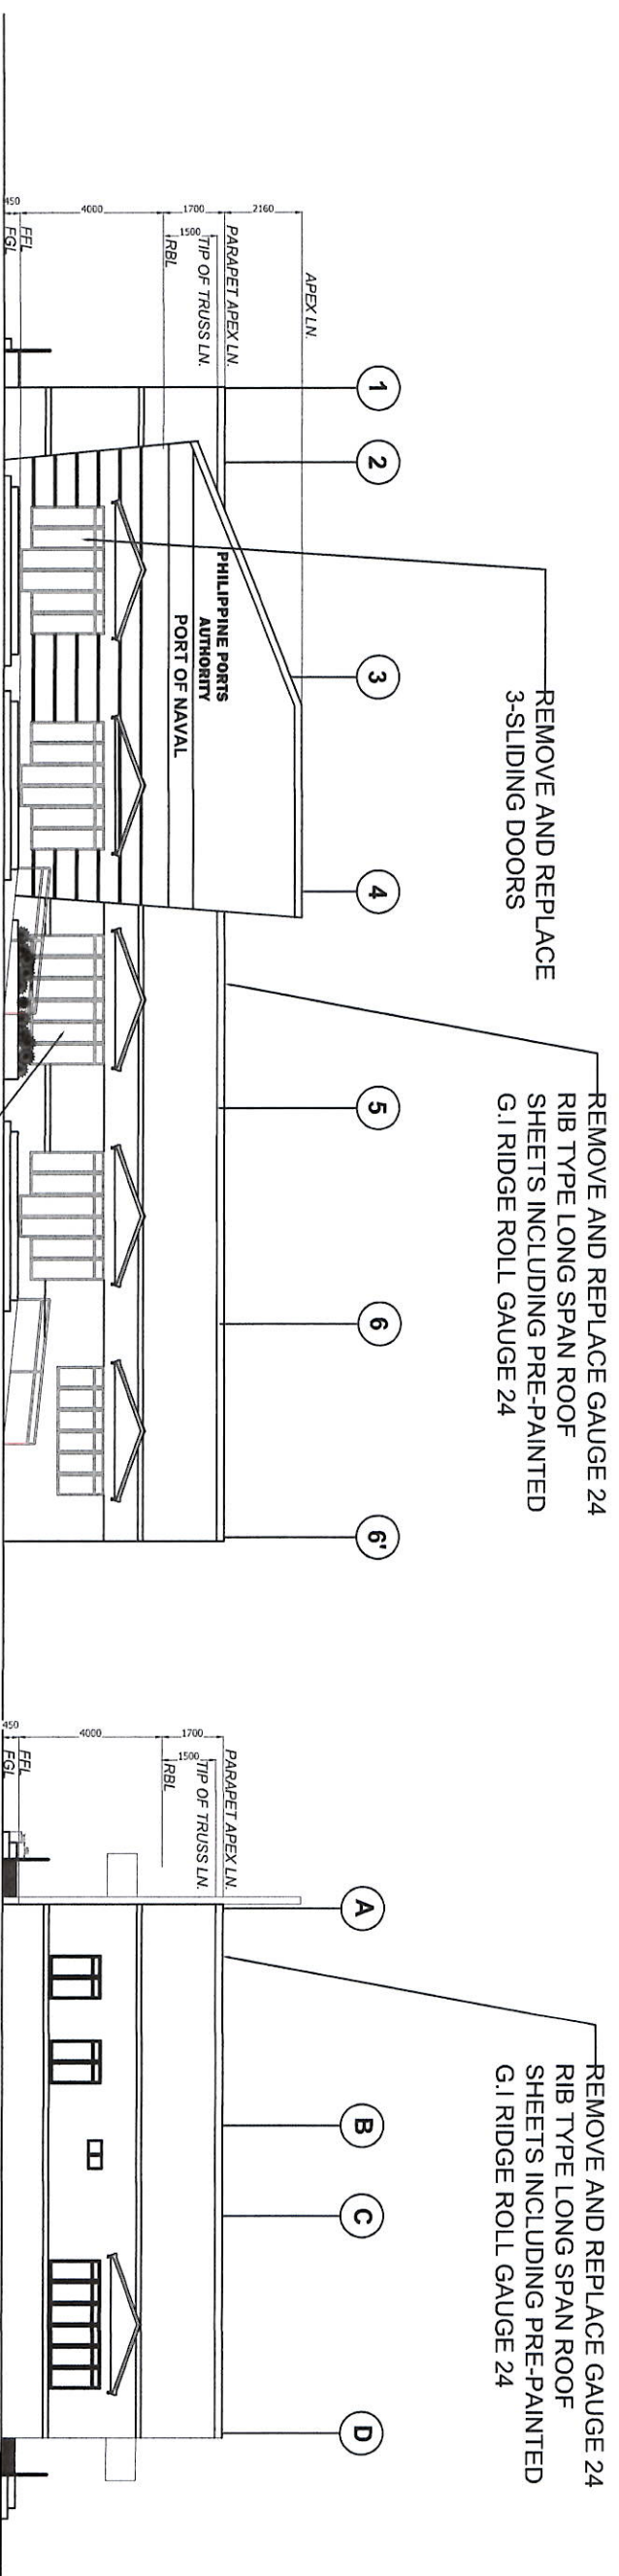

SCALE: 1:100



SCALE: 1:100

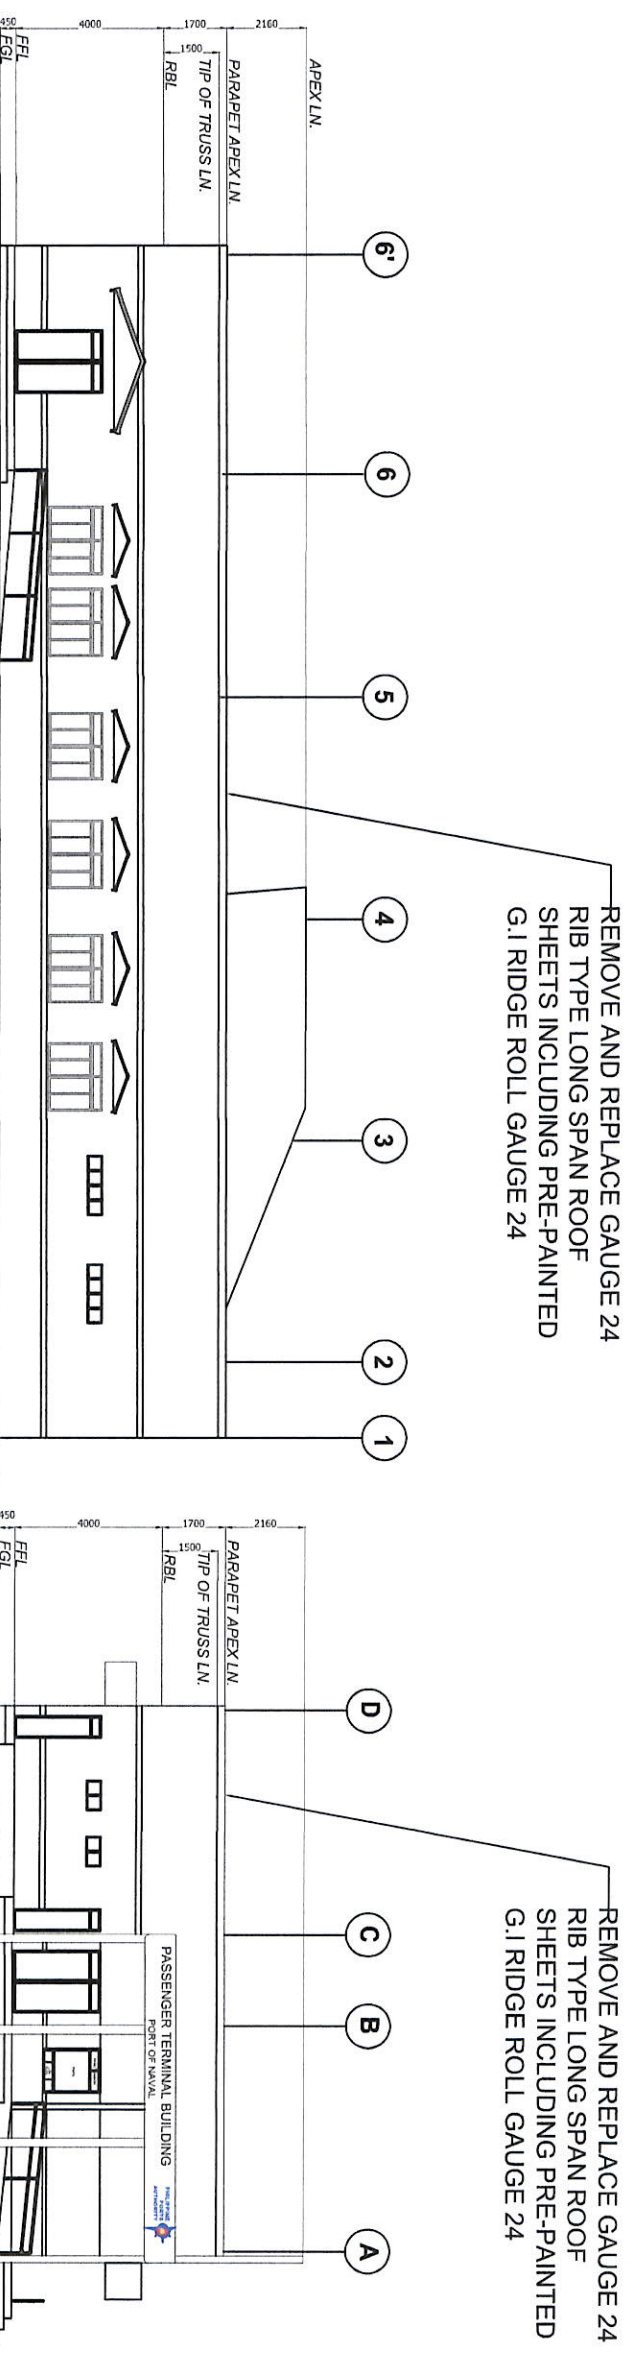

SCALE: 1:100



SCALE: 1:100



MAINTENANCE OF PTB ROOFING, GLASS DOORS AND WINDOWS

AS SHOWN


АЙЛҮННЭГ / DAGOHOOY

LORD TYRONE L. AGATON

GERRY D. LIQUIDO


BERNARD C. CALLEDO
PORT MANAGER

4

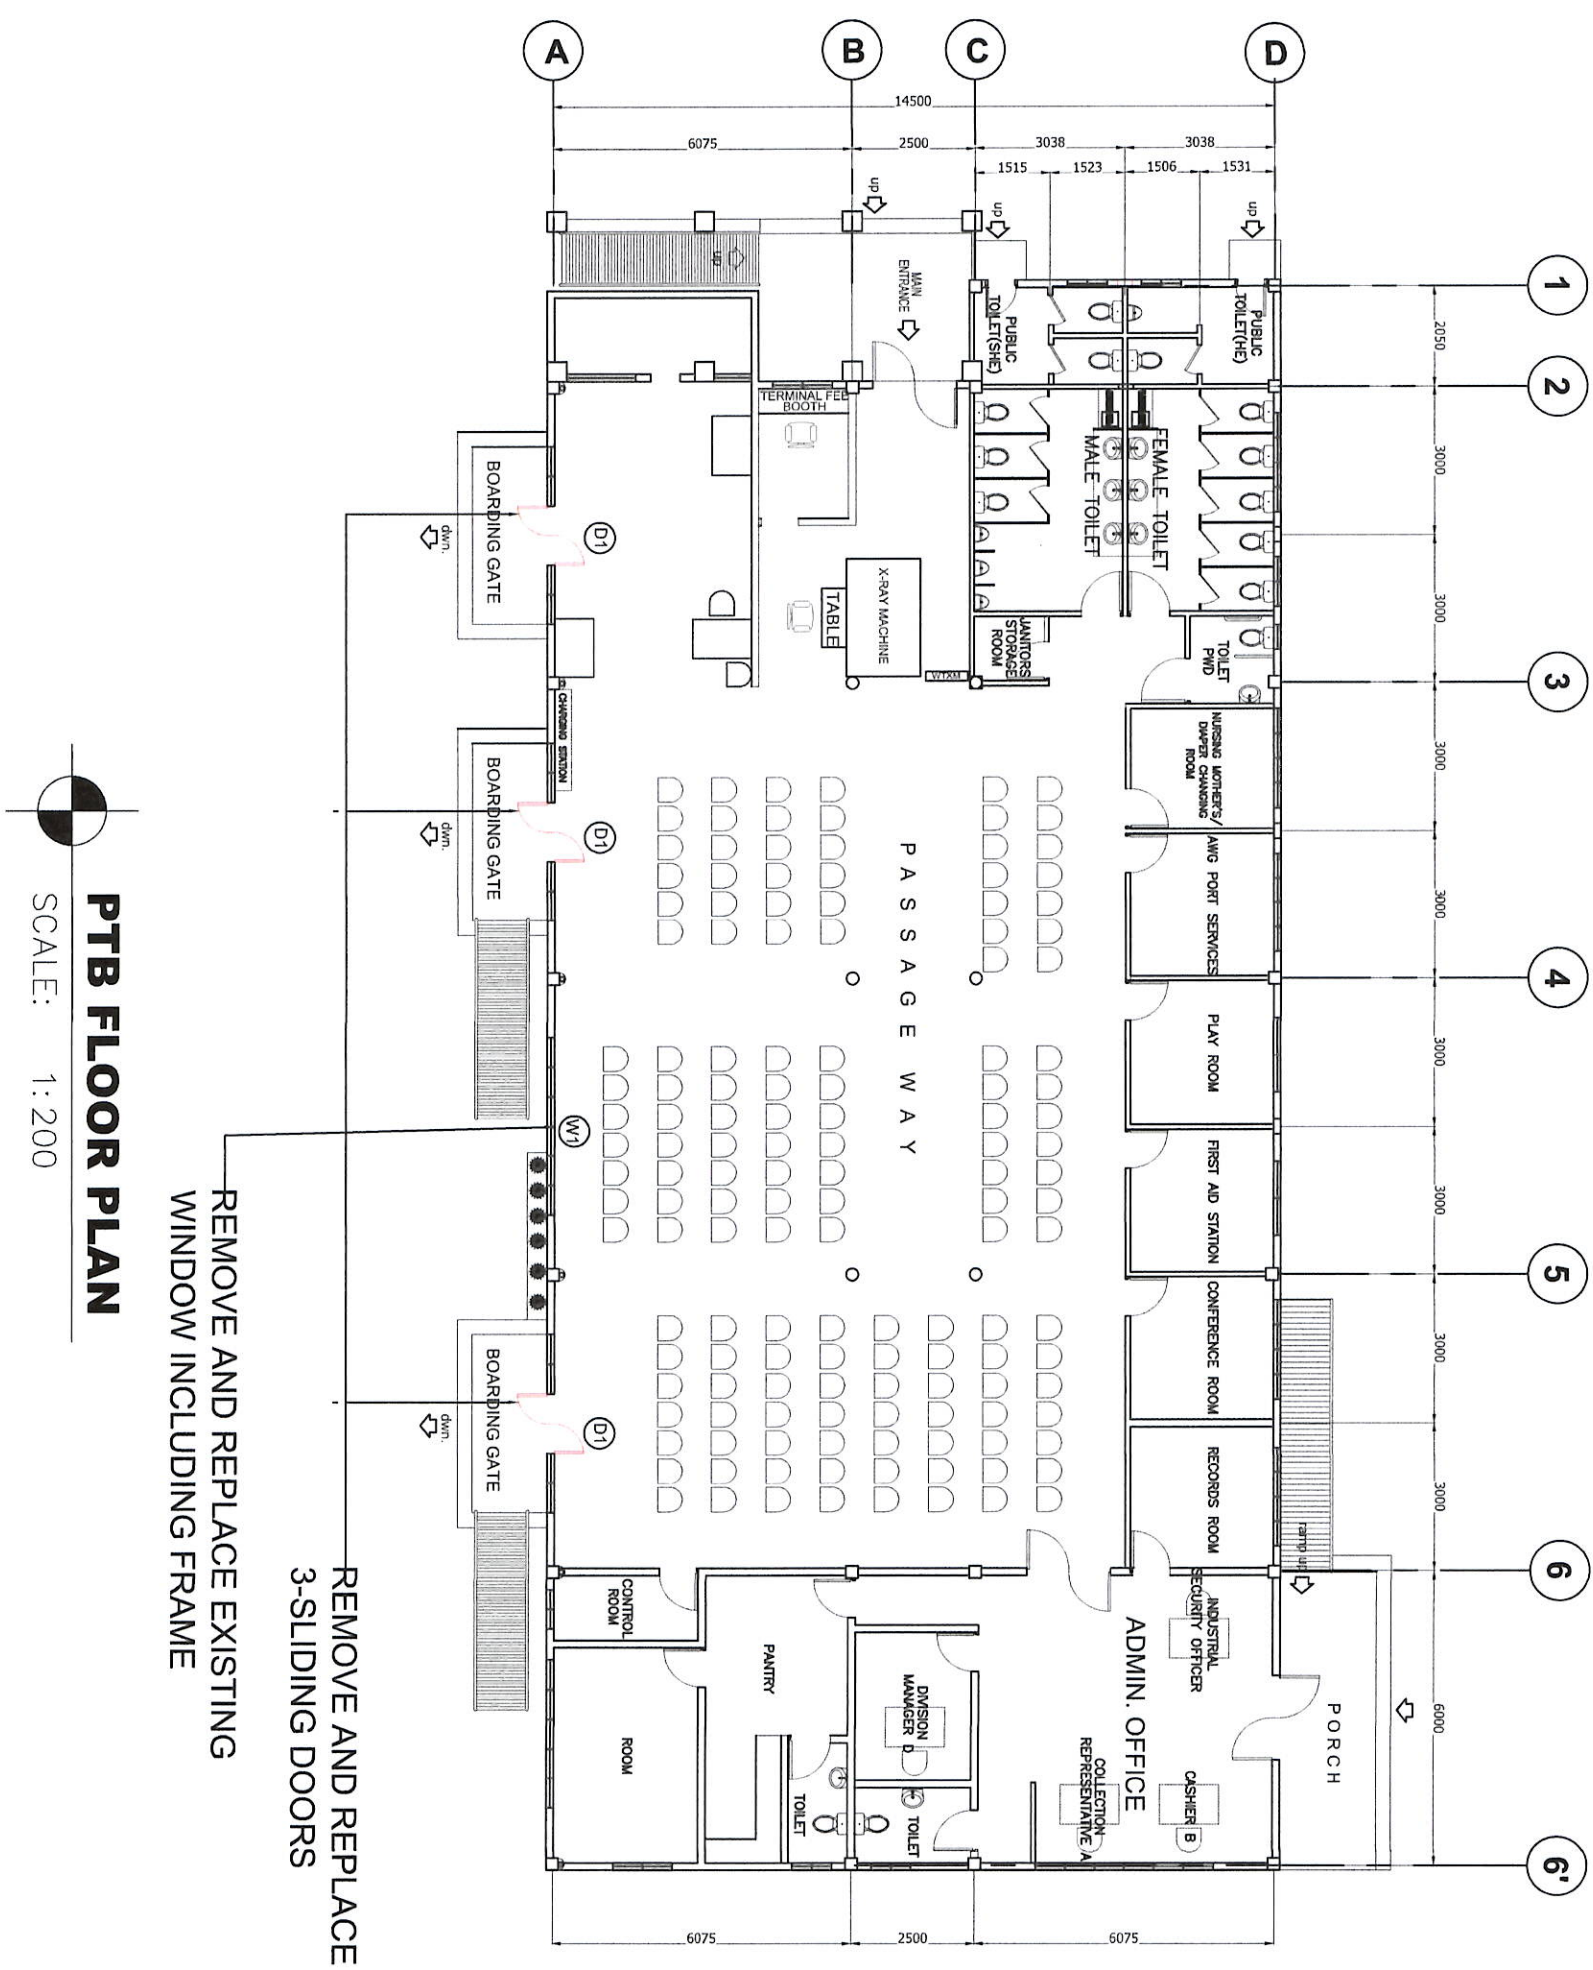


PTB FLOOR PLAN

SCALE: 1:200

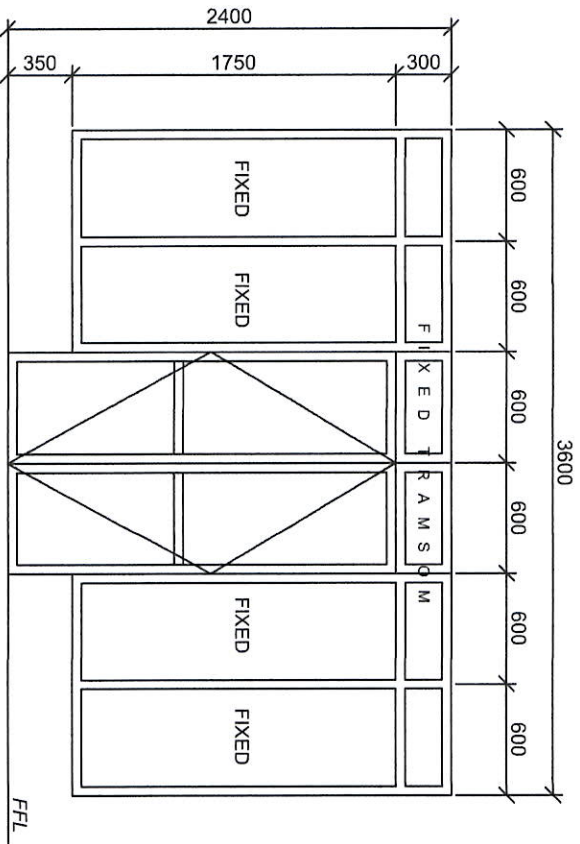

D1
TYPE: ALUMINUM DOOR-POWDER COATED FIN W/ 6.35MM THK. REFLECTIVE GLASS
LOCATION: BOARDING GATE
SETS: 3

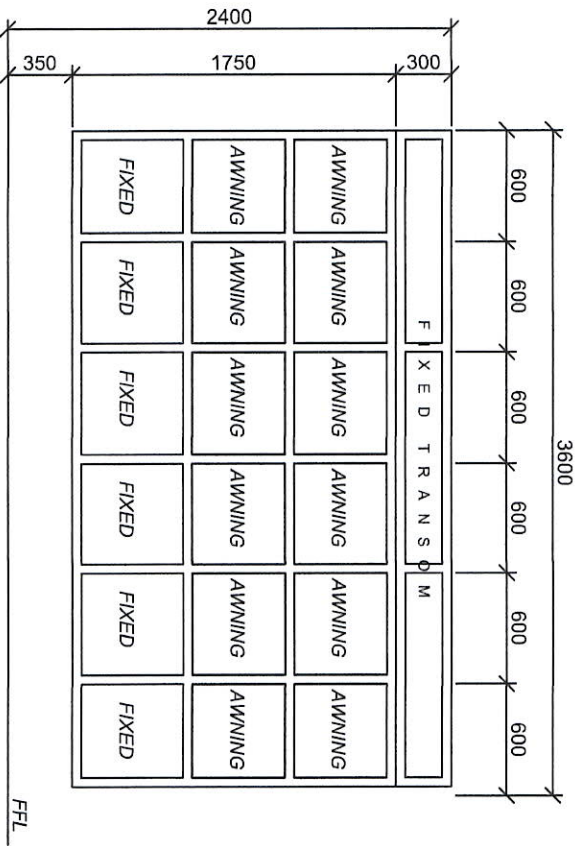

W1
TYPE: ALUMINUM POWDER COATED FIN W/ 6.5MM THK. REFLECTIVE GLASS
LOCATION: DEPARTURE AREA
SETS: 1

	PROJECT TITLE:	SHEET CONTENT:	PREPARED BY:	REVIEWED AND CHECKED BY:	RECOMMENDING APPROVAL:	APPROVED BY:	SHEET NO.
	MAINTENANCE OF PTB ROOFING, GLASS DOORS AND WINDOWS	AS SHOWN	 ALAYNE E. DAGOHAY DIRECTOR III	 LORD TYRONE L. AGATON PRINCIPAL ENGINEER	 GERRY D. LIQUIDO ESD MANAGER	 BERNARD C. GALLEO PORT MANAGER	4 4
	LOCATION: PORT NAVAL, BILIRAN						