


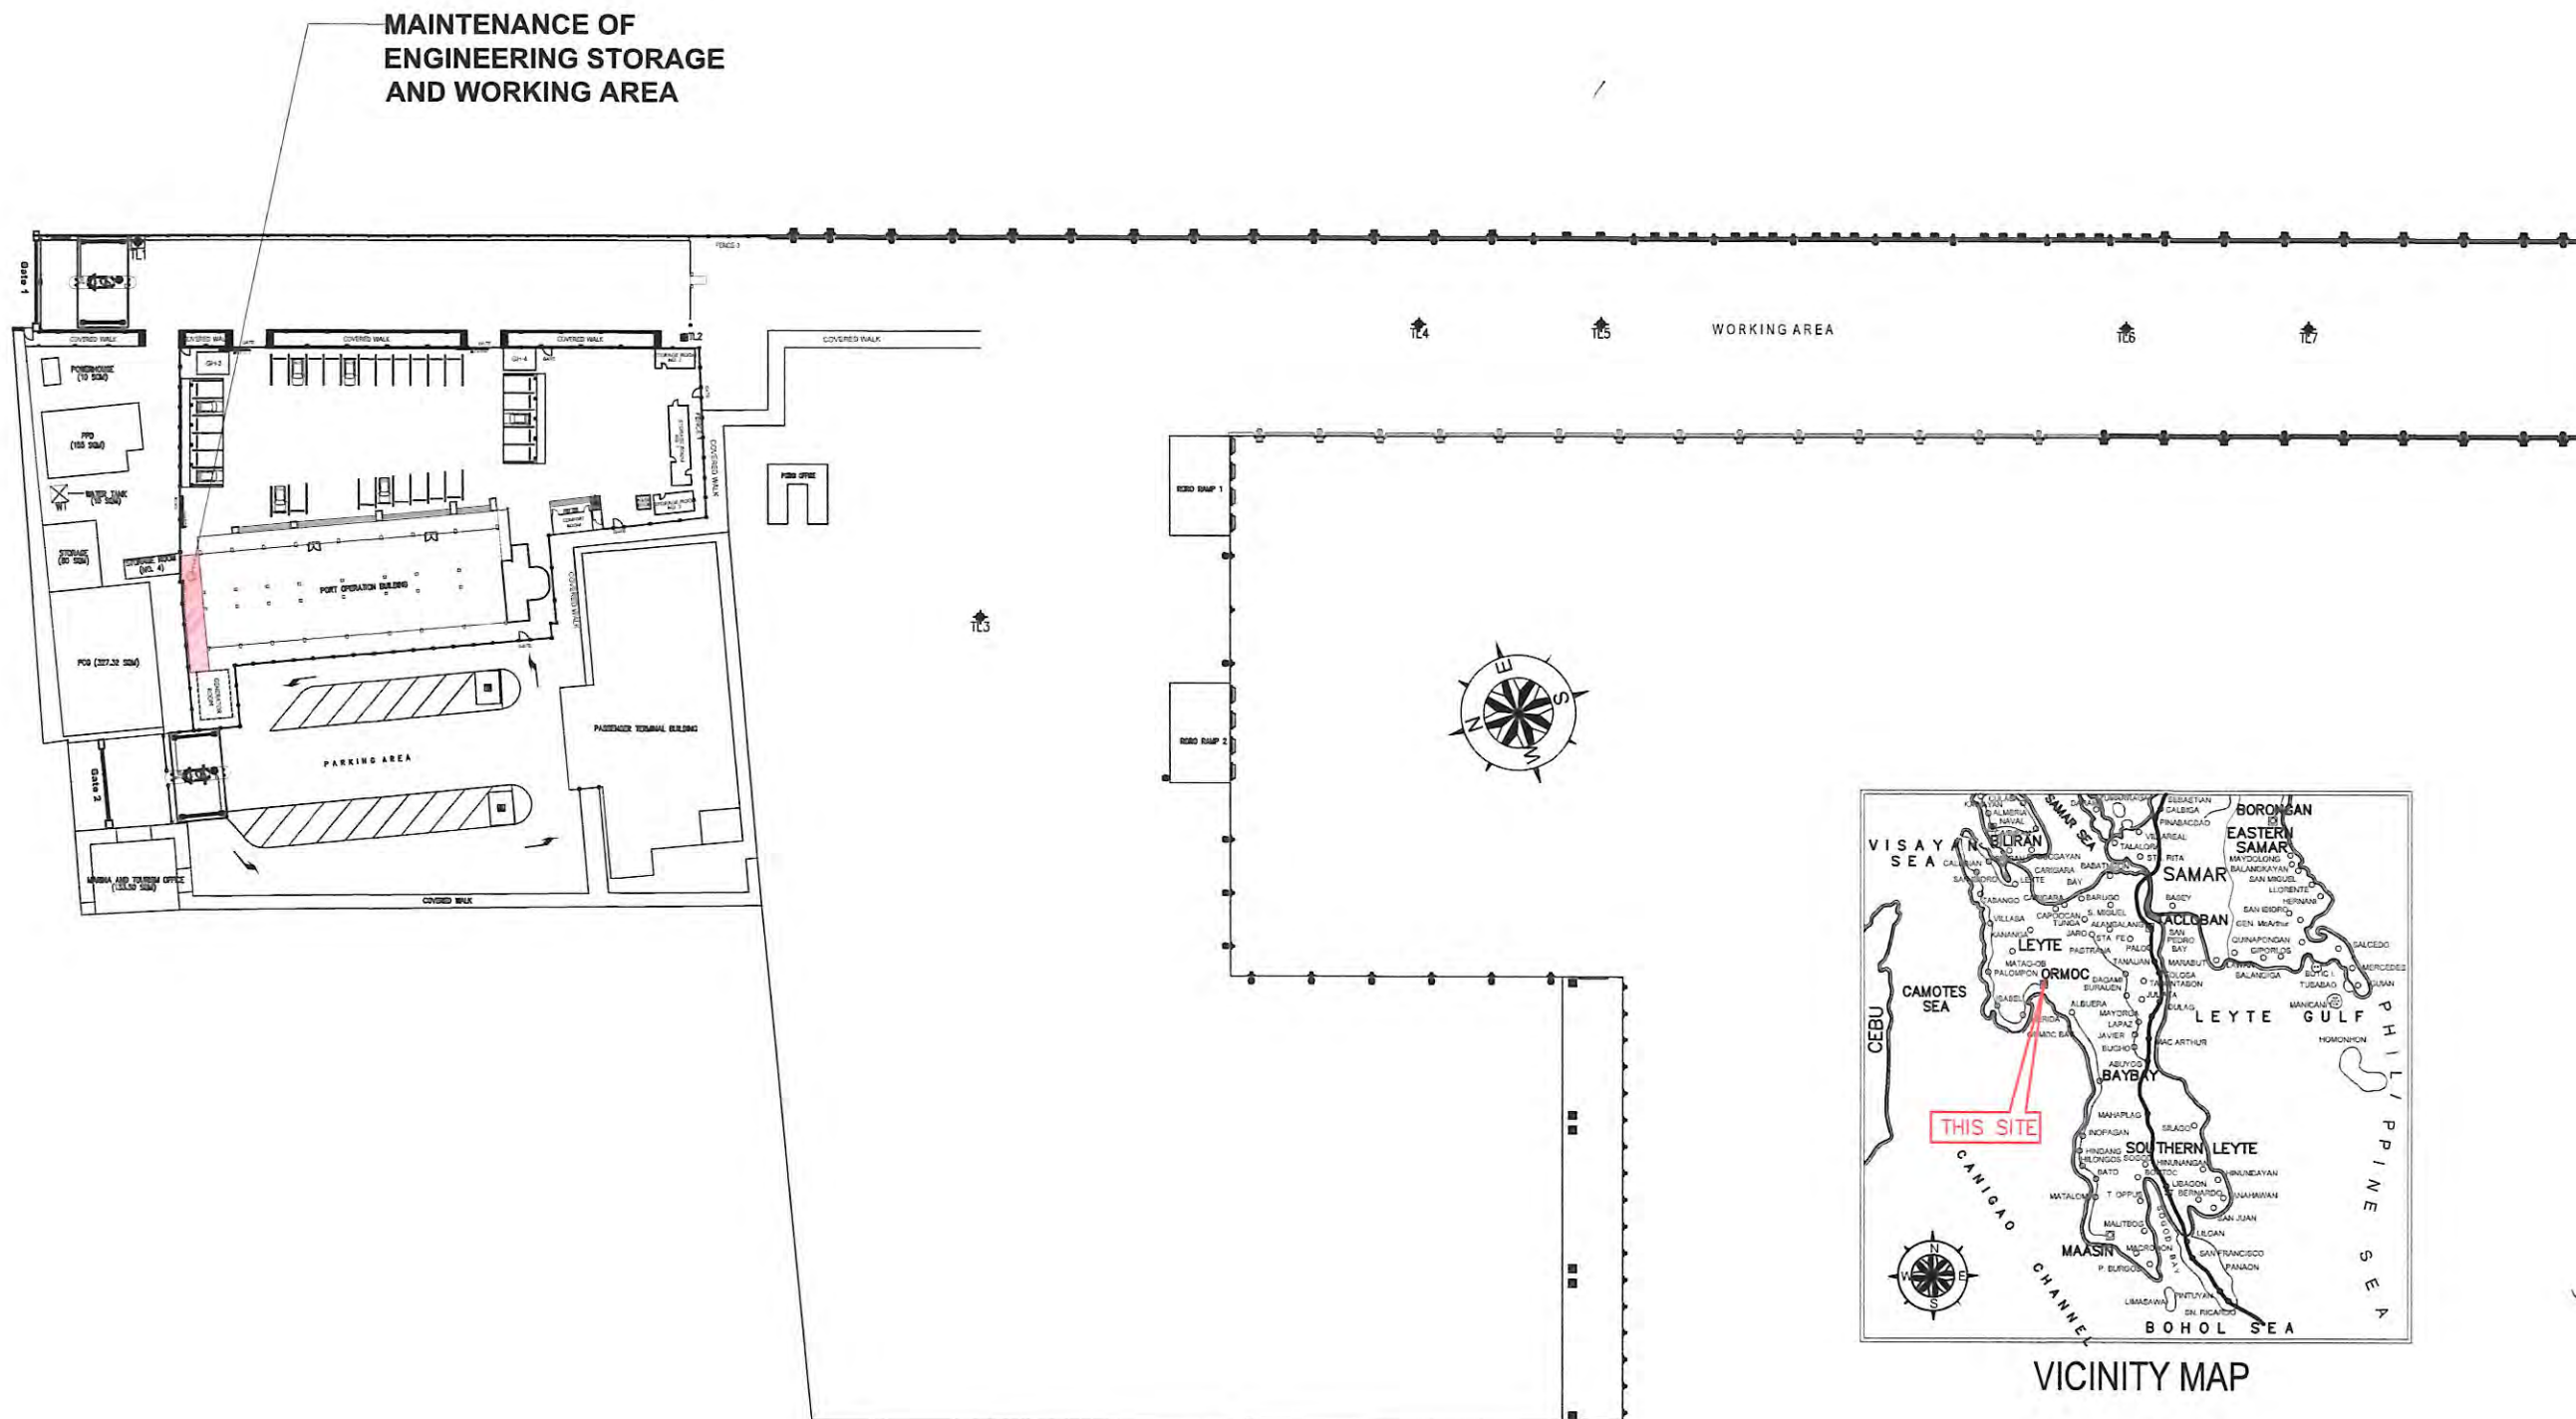


SITE DEVELOPMENT PLAN


SCALE: 1:200





	PROJECT TITLE: MAINTENANCE OF CANOPY AT EXISTING WORKING AREA LOCATION: PORT OF ORMOC, ORMOC CITY, LEYTE	SHEET CONTENT: AS SHOWN	PREPARED BY:  AILYNNE E. DAGOHEY DRAFTER III	REVIEWED AND CHECKED BY:  LORD TYRONE L. AGATON PRINCIPAL ENGINEER	RECOMMENDING APPROVAL:  GERRY D. LIQUIDO ESD MANAGER	APPROVED BY:  BERNARD C. CALLEDO PORT MANAGER	SHEET NO. 1 10
---	---	-----------------------------------	---	---	---	--	-----------------------------




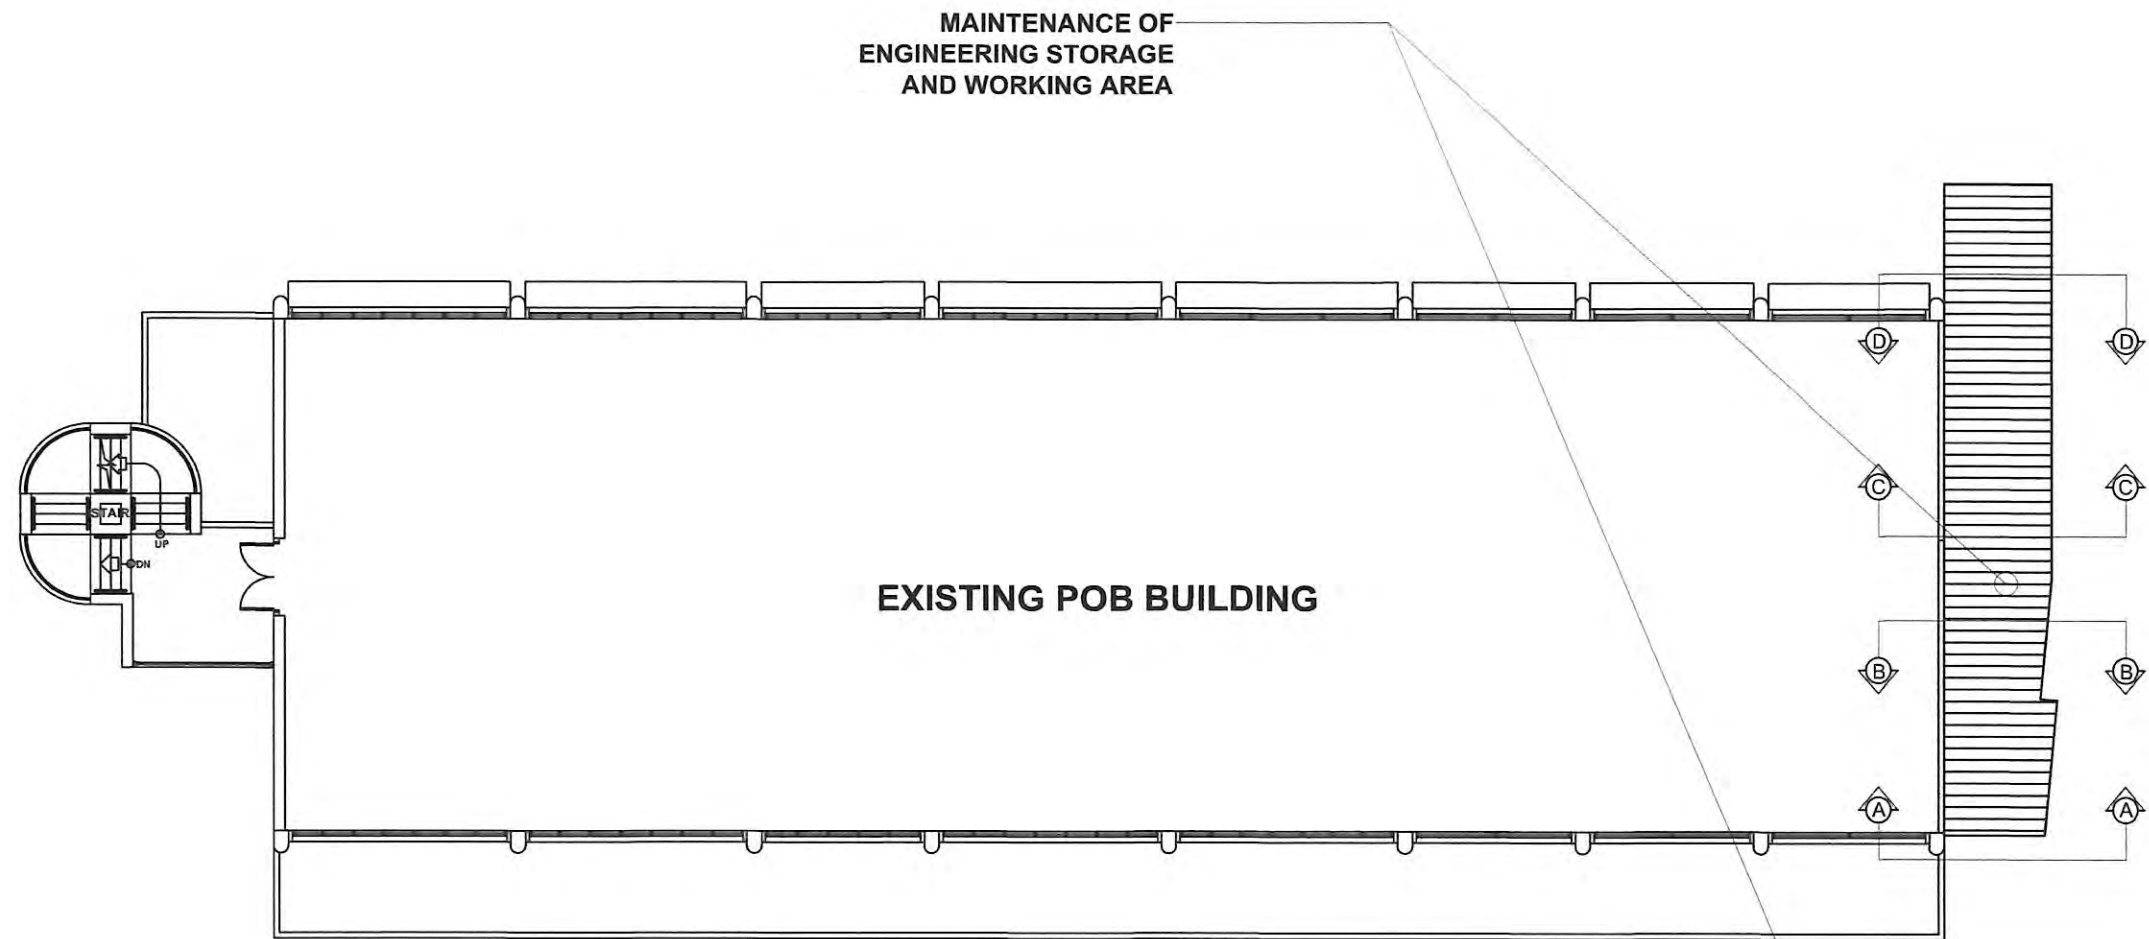


STORAGE LOCATION PLAN
SCALE: 1:150

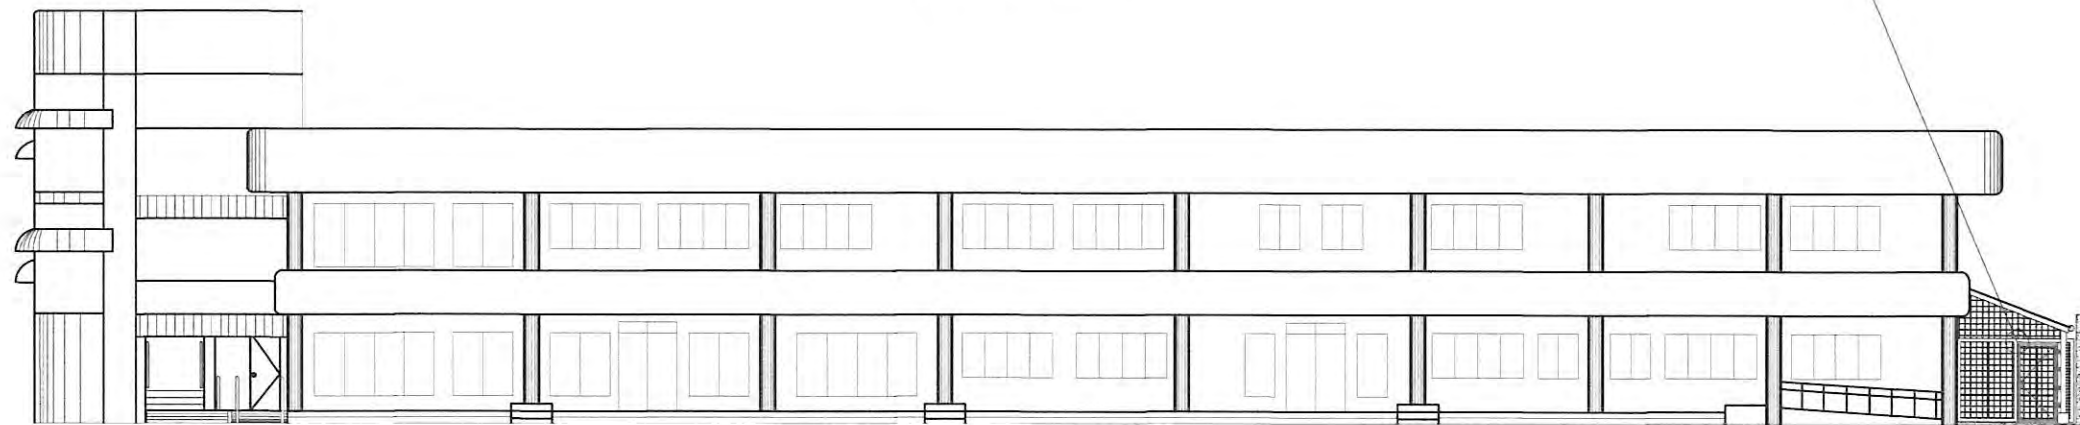

POB FRONT ELEVATION
SCALE: 1:200

 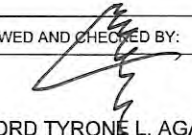	PROJECT TITLE: MAINTENANCE OF CANOPY AT EXISTING WORKING AREA LOCATION: PORT OF ORMOC, ORMOC CITY, LEYTE	SHEET CONTENT: AS SHOWN	PREPARED BY:  ALYNN E. DAGOHY DRAFTER III	REVIEWED AND CHECKED BY:  LORD TYRONE L. AGATON PRINCIPAL ENGINEER	RECOMMENDING APPROVAL:  GERRY D. LIQUIDO ESD MANAGER	APPROVED BY:  BERNARD C. CALLEDO PORT MANAGER	SHEET NO. 2 10
---	---	-----------------------------------	--	---	---	--	--

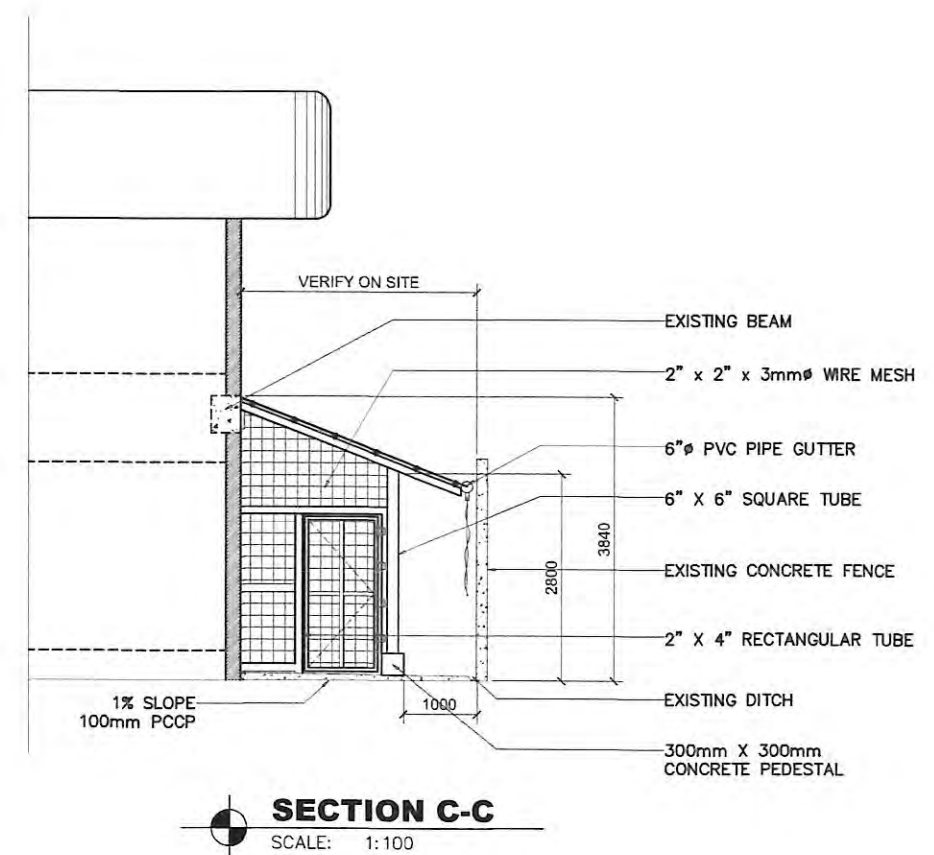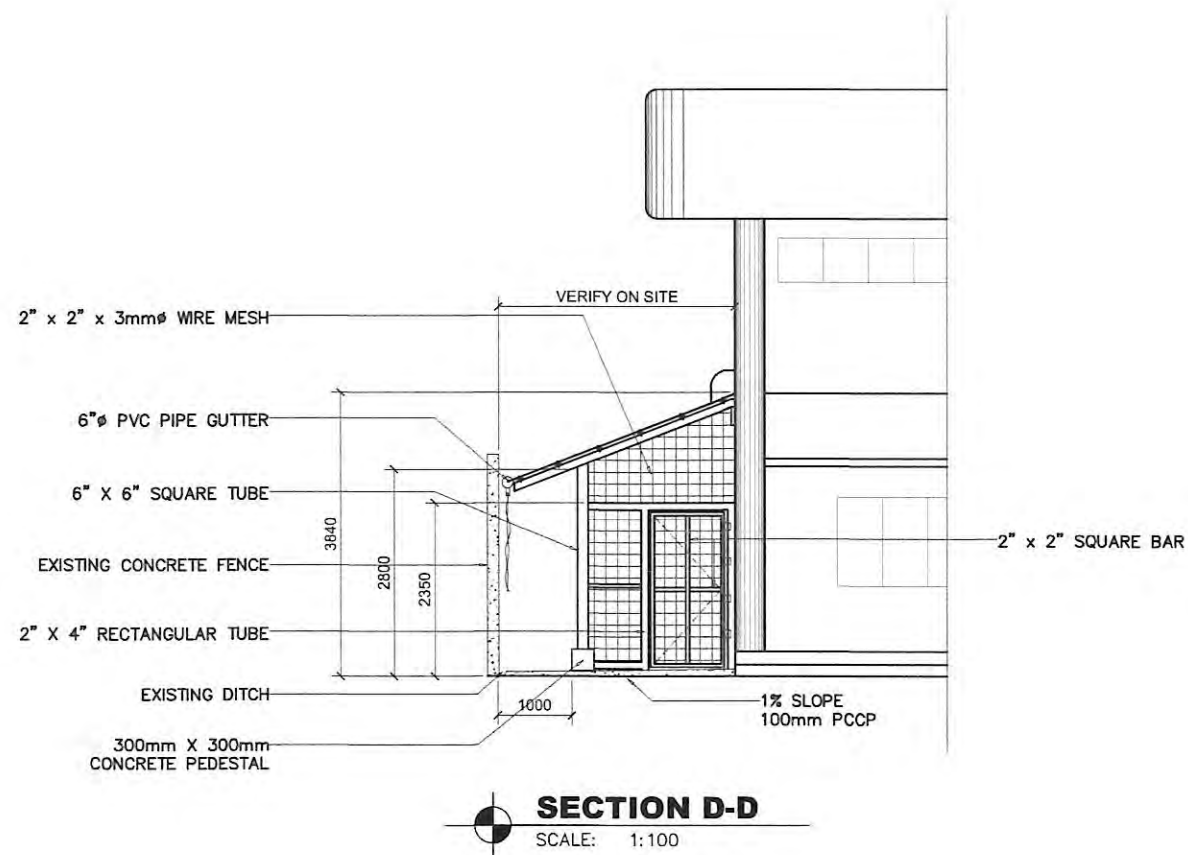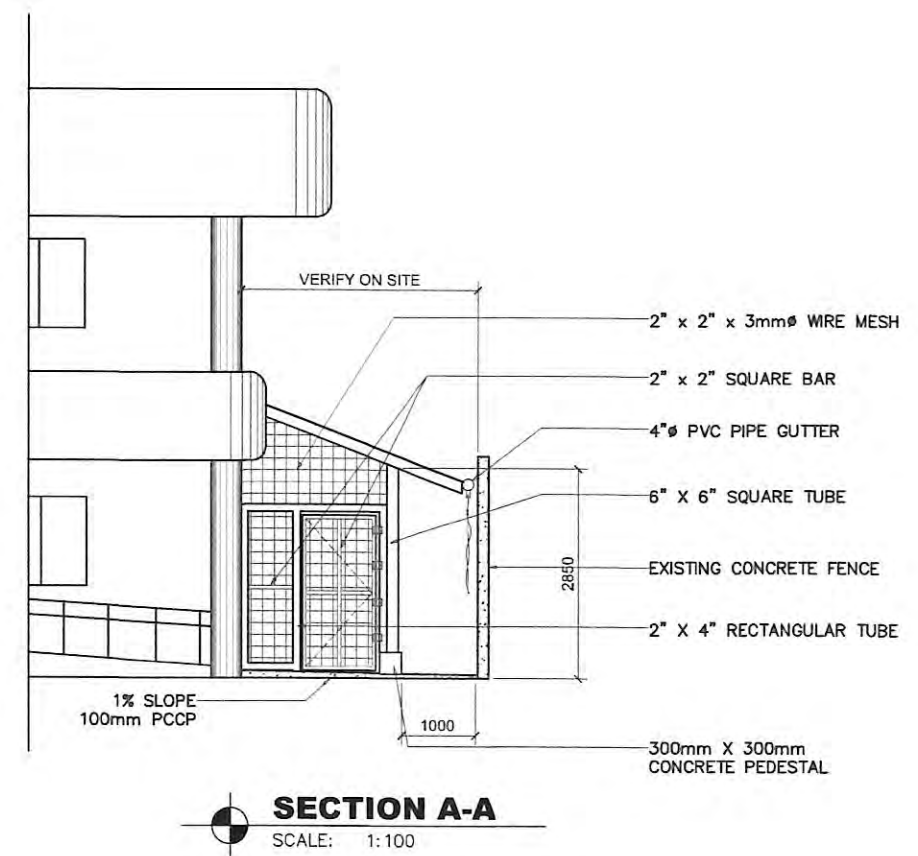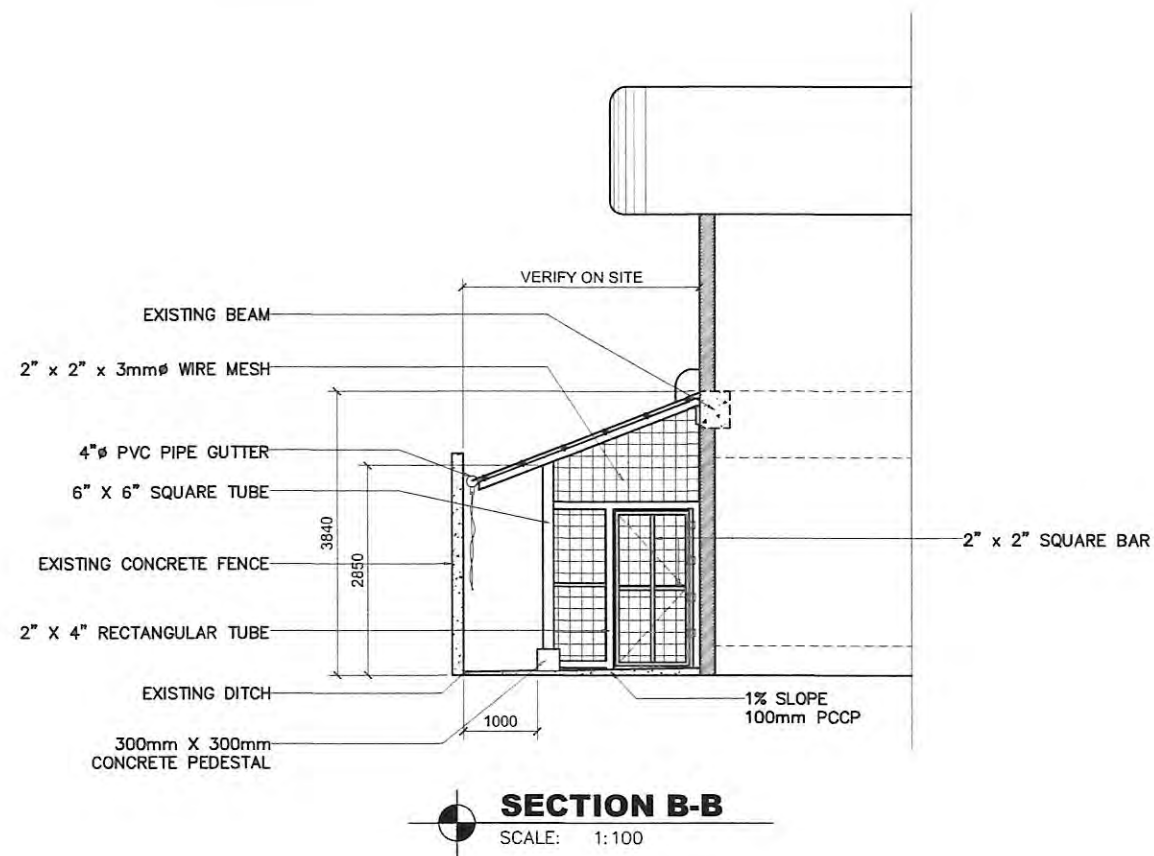

PROJECT TITLE:

MAINTENANCE OF CANOPY AT EXISTING WORKING AREA

LOCATION: PORT OF ORMOC, ORMOC CITY, LEYTE

SHEET CONTENT:

AS SHOWN

PREPARED BY:

ALYNNE E. DAGOHAY
DRAFTSMAN III

REVIEWED AND CHECKED BY:

LORD TYRONEL AGATON
PRINCIPAL ENGINEER

RECOMMENDING APPROVAL:


GERRY D. LIQUIDO
ESD MANAGER

APPROVED BY:


BERNARDIC CALLEDO
PORT MANAGER

SHEET NO.


3
10

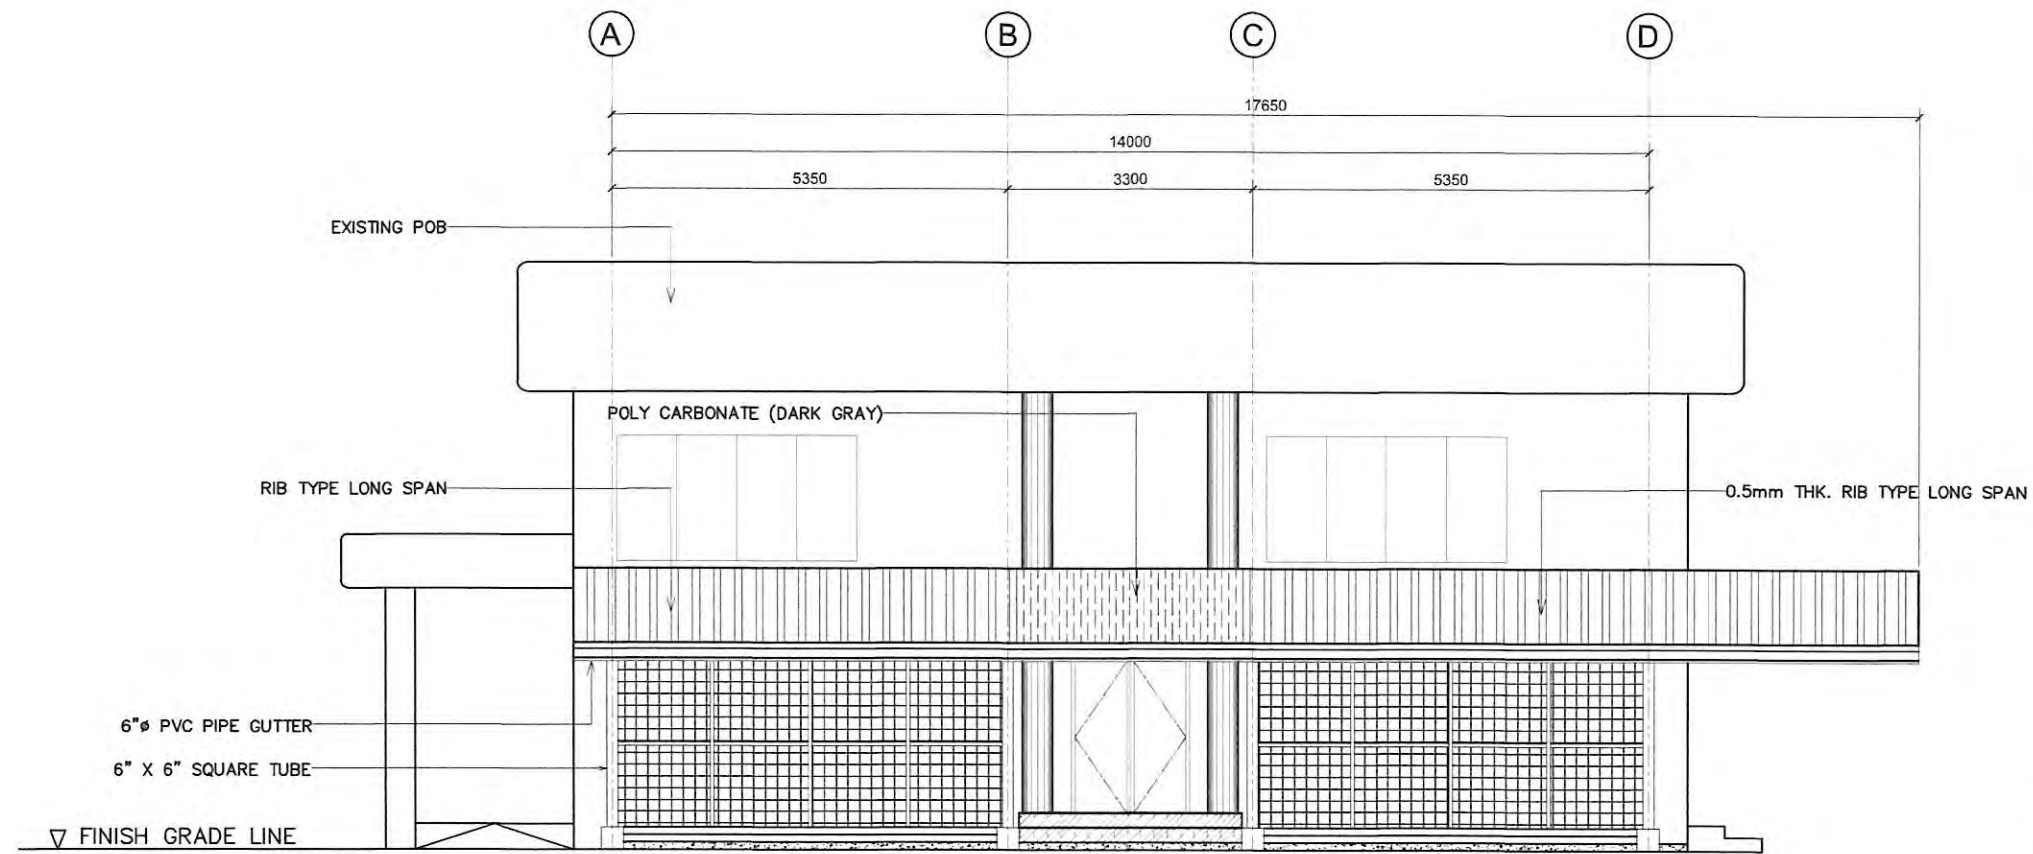


POB RIGHT SIDE ELEVATION
SCALE: 1:100

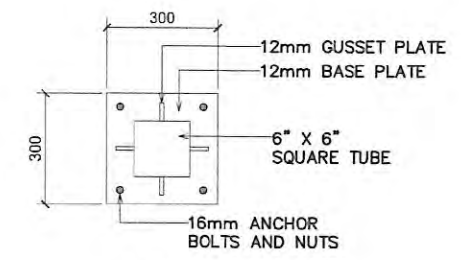

TOP
SCALE: 1:20

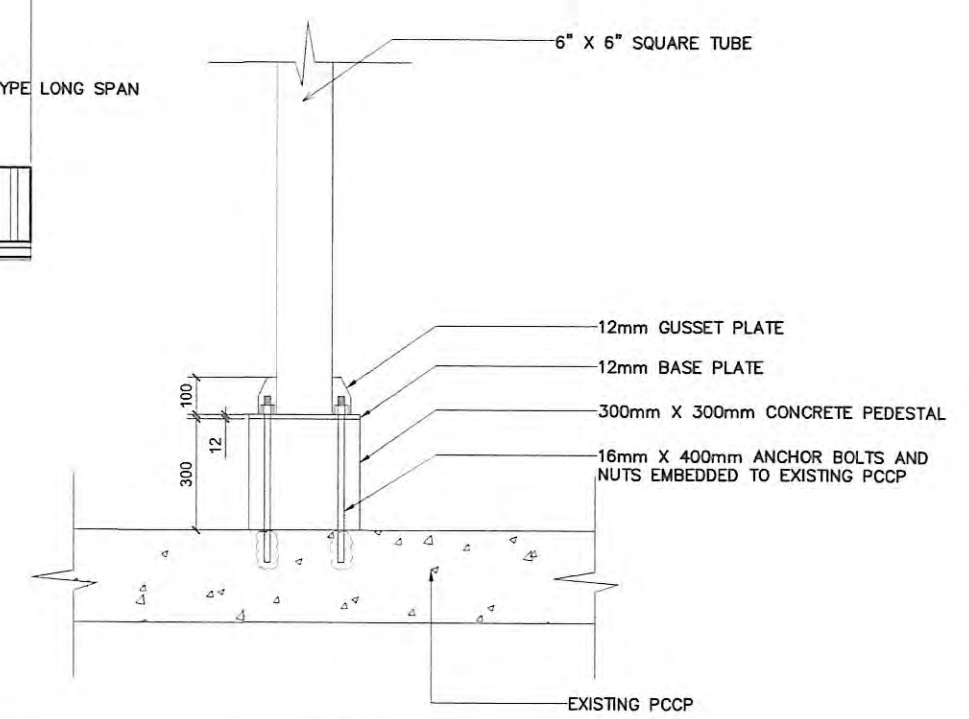


SECTION
SCALE: 1:20

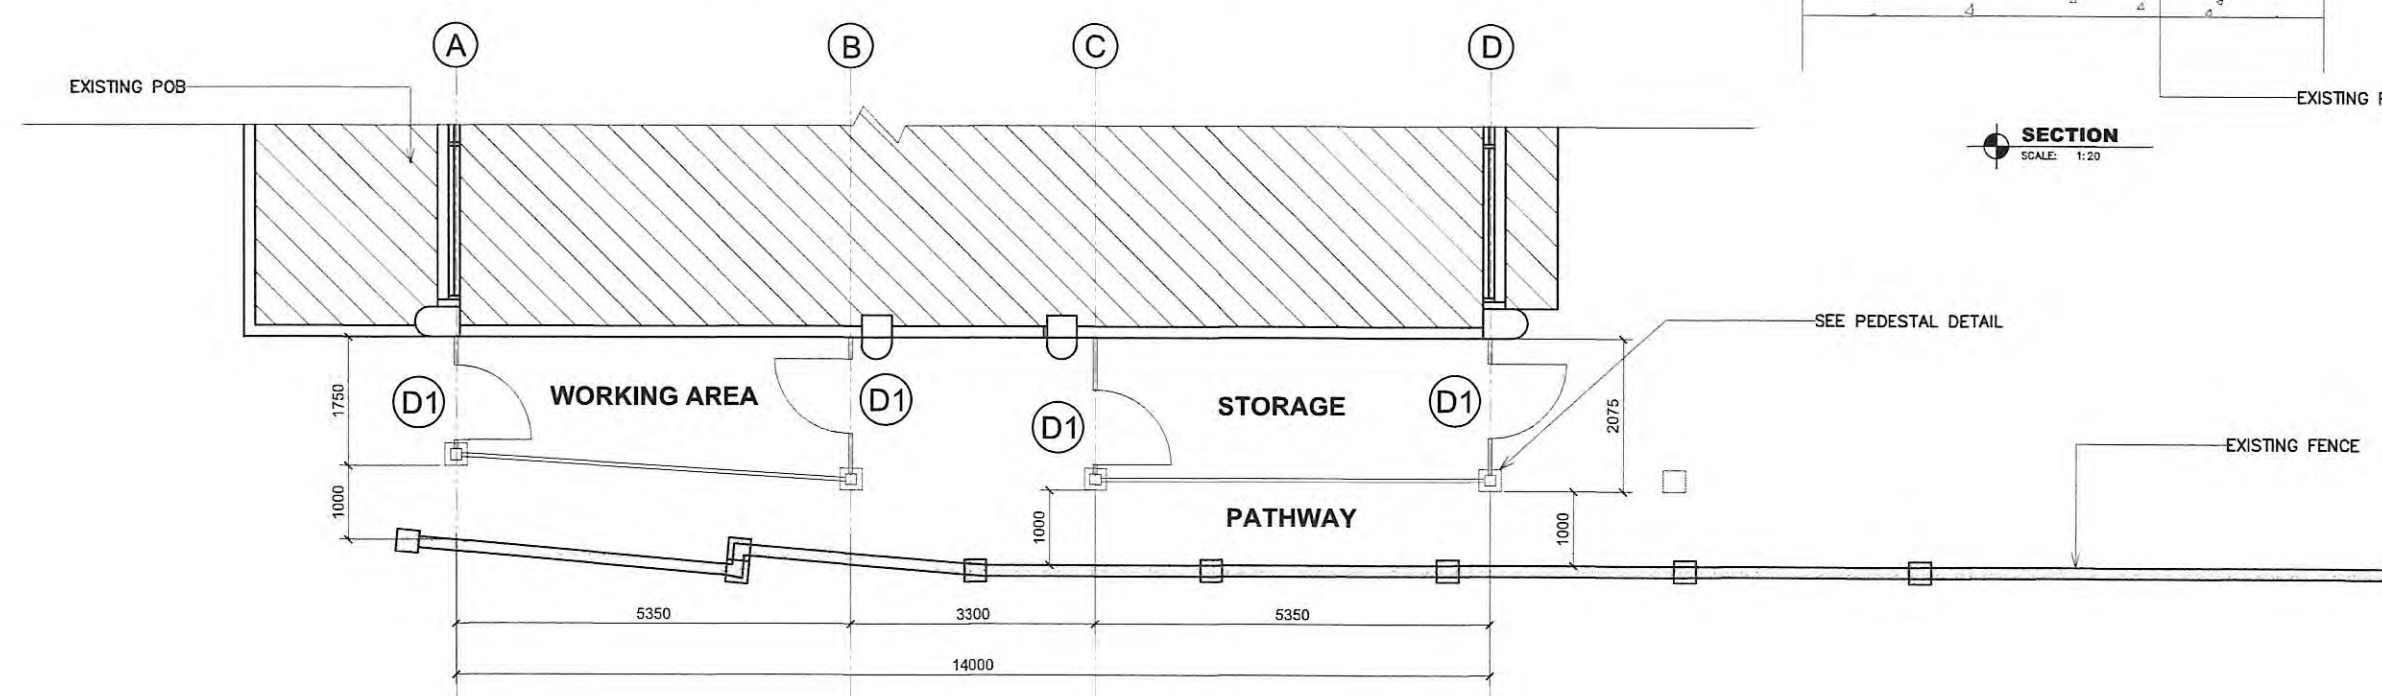


STORAGE PLAN
SCALE: 1:100

	PROJECT TITLE:	SHEET CONTENT:	PREPARED BY:	REVIEWED AND CHECKED BY:	RECOMMENDING APPROVAL:	APPROVED BY:	SHEET NO.
	MAINTENANCE OF CANOPY AT EXISTING WORKING AREA	AS SHOWN	AILYNNE E. DAGOHAY DRAFTSMAN III	LORD TYRONE L. AGATON PRINCIPAL ENGINEER	GERRY D. LIQUIDO ESD MANAGER	BERNARD C. CALLEDO PORT MANAGER	4
	LOCATION: PORT OF ORMOC, ORMOC CITY, LEYTE						10

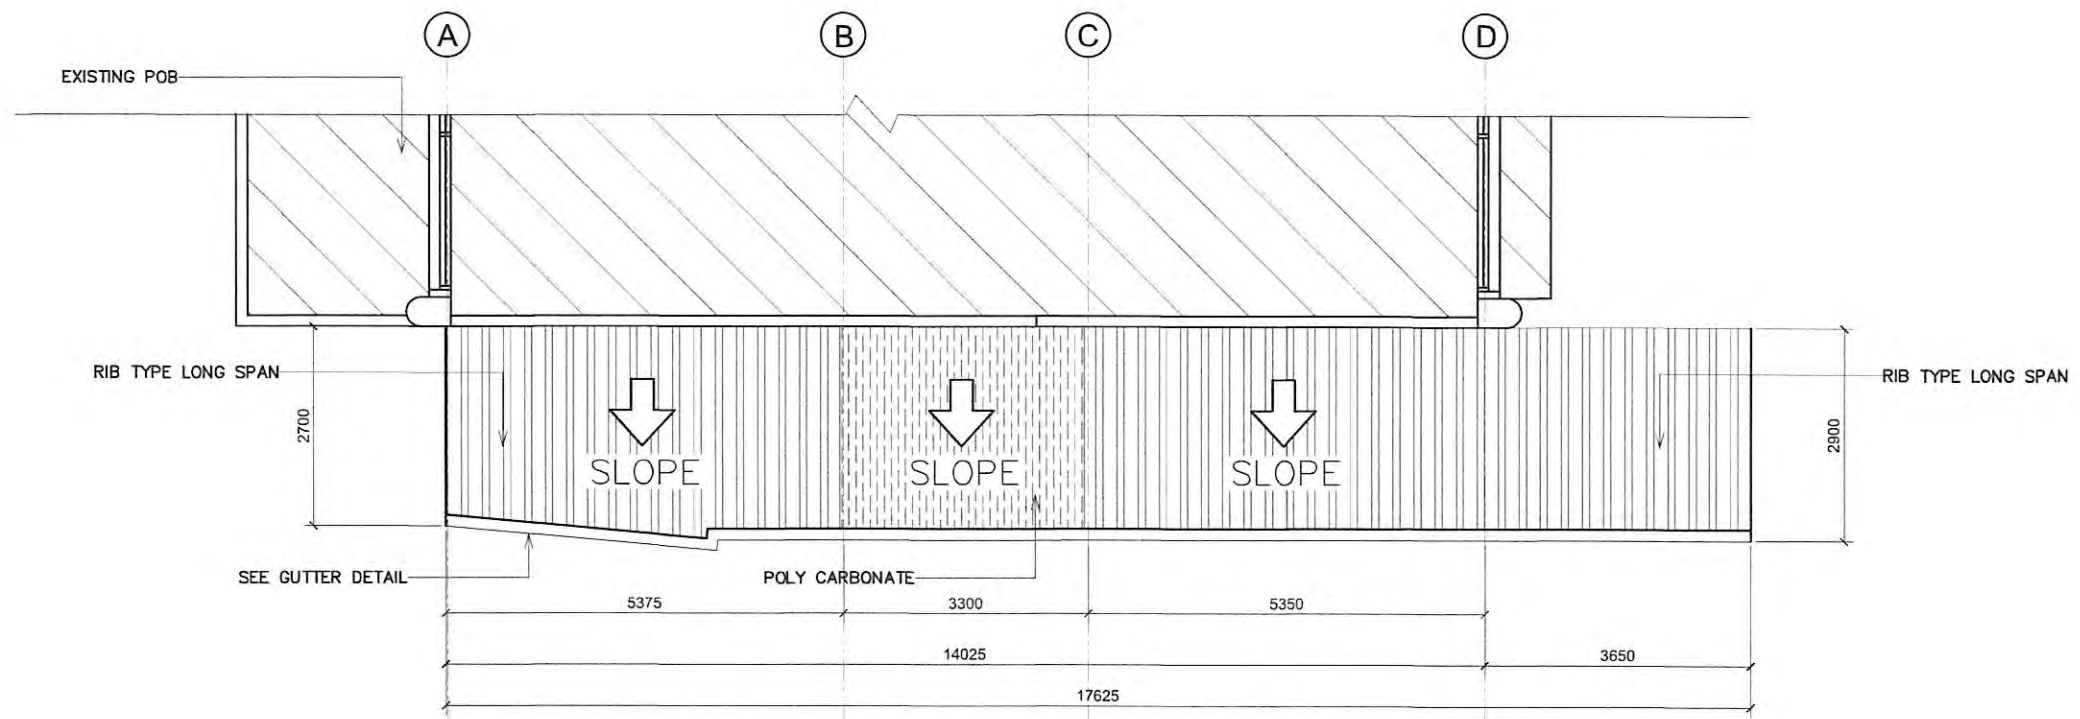

STORAGE ROOF PLAN
SCALE: 1:100

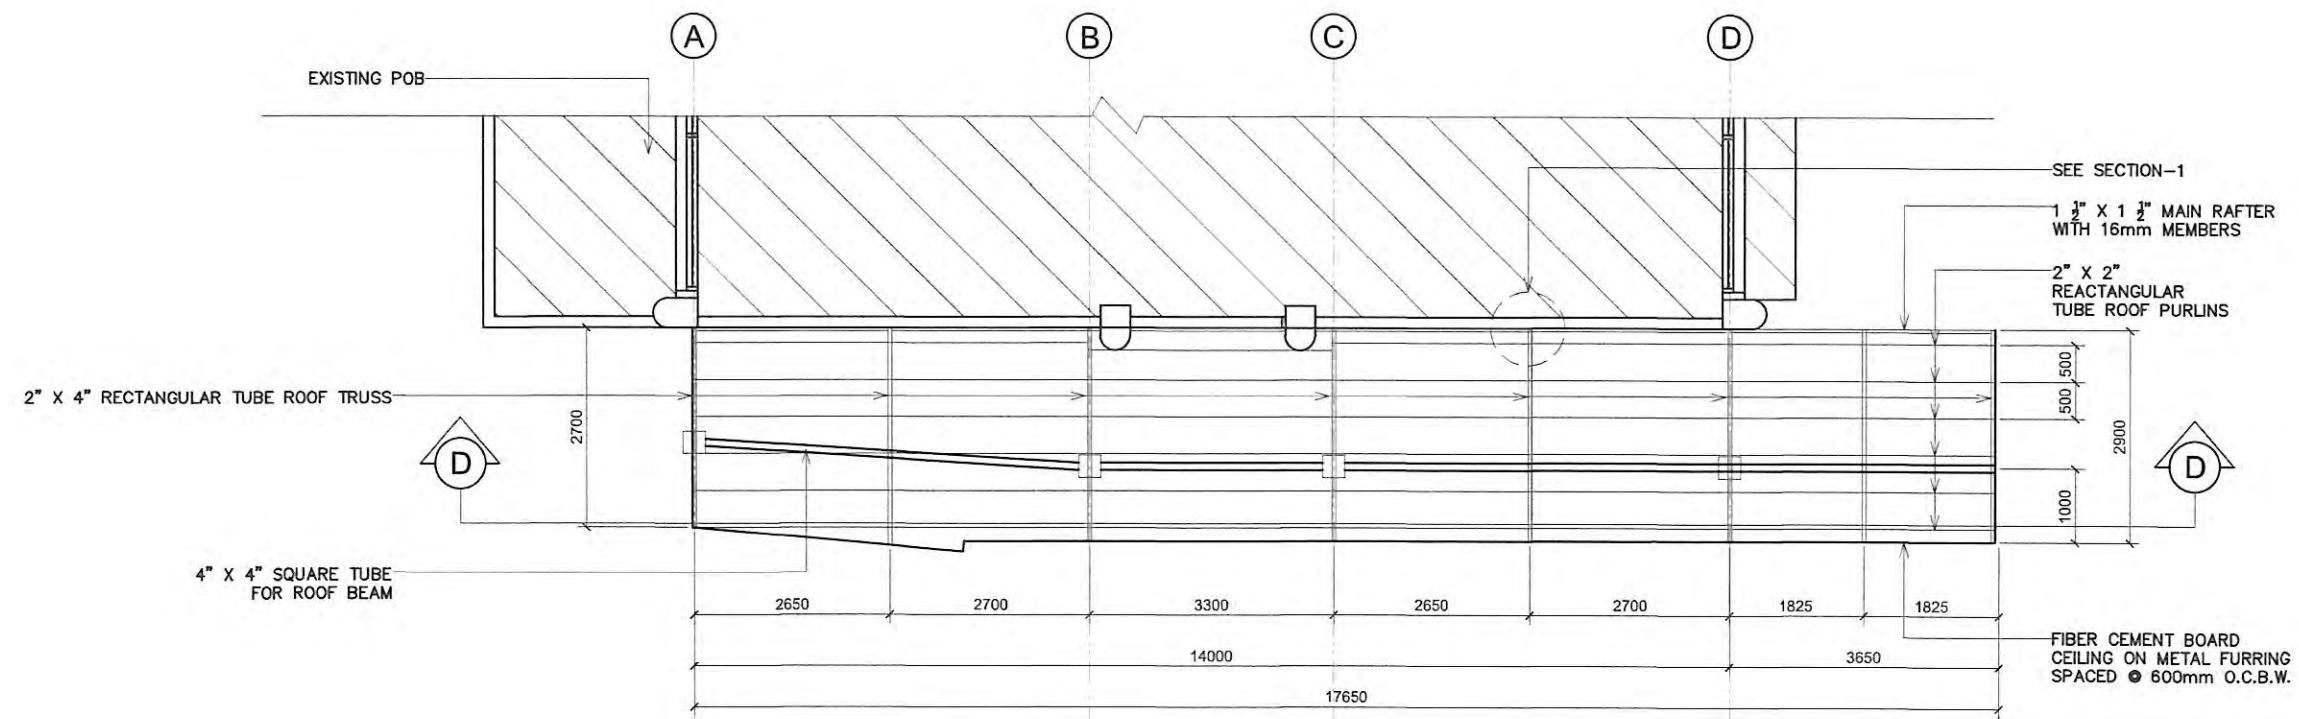

STORAGE ROOF FRAMING PLAN
SCALE: 1:100



PROJECT TITLE:

MAINTENANCE OF CANOPY AT EXISTING WORKING AREA

LOCATION: PORT OF ORMOC, ORMOC CITY, LEYTE

SHEET CONTENT:

AS SHOWN

PREPARED BY:

ALLYNNE E. DAGOHY
DRAFTSMAN III

REVIEWED AND CHECKED BY:

LORD TYRONE L. AGATON
PRINCIPAL ENGINEER

RECOMMENDING APPROVAL:


GERRY D. LIQUIDO
ESD MANAGER

APPROVED BY:


BERNARD C. CALLEDO
PORT MANAGER

SHEET NO.


5
10

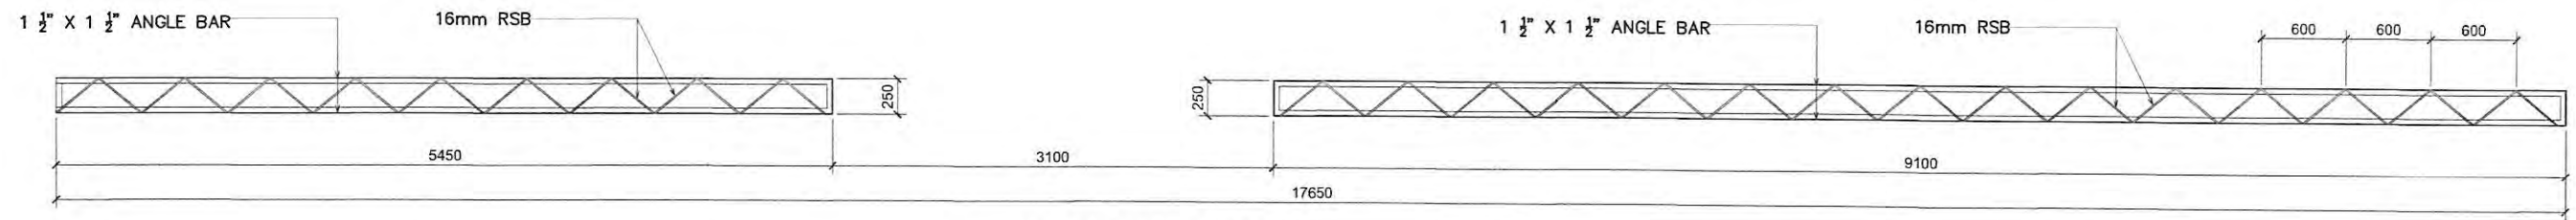


RAFTER DETAIL
SCALE: 1:50

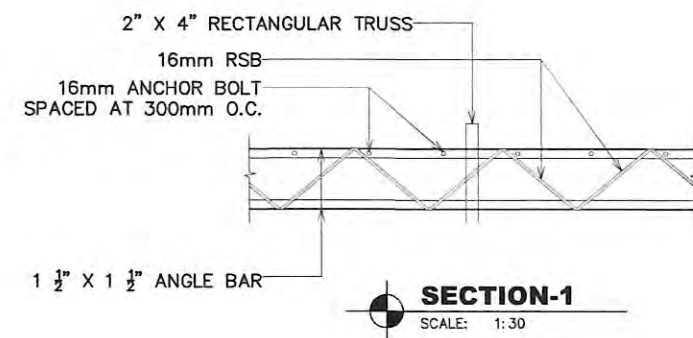


SECTION-1
SCALE: 1:30

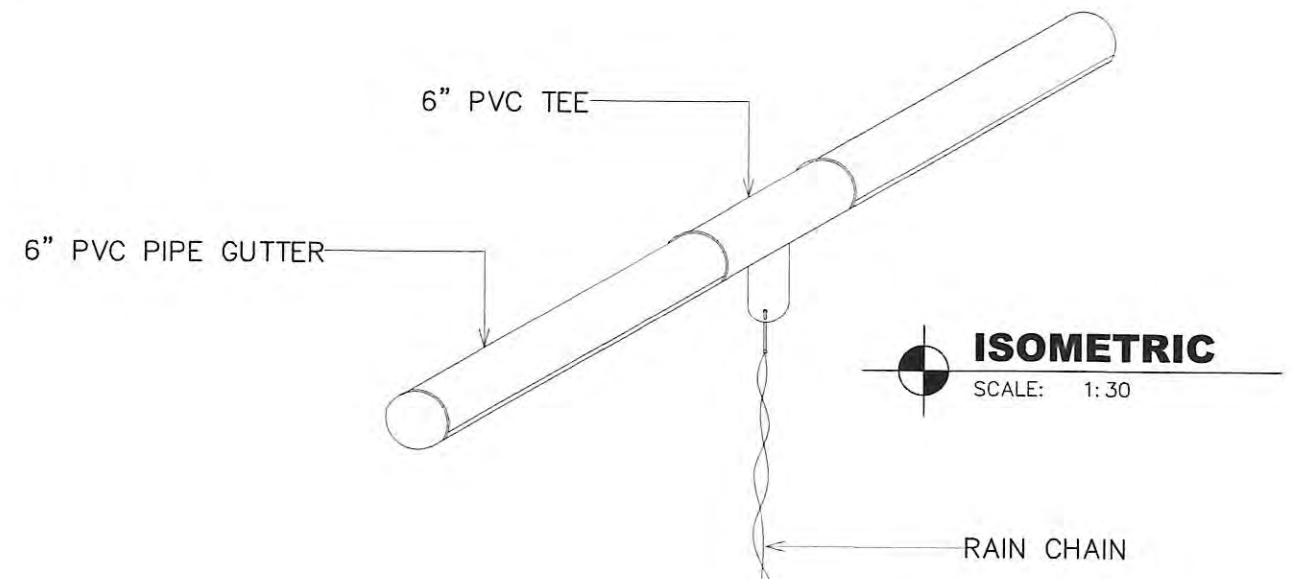

ISOMETRIC
SCALE: 1:30

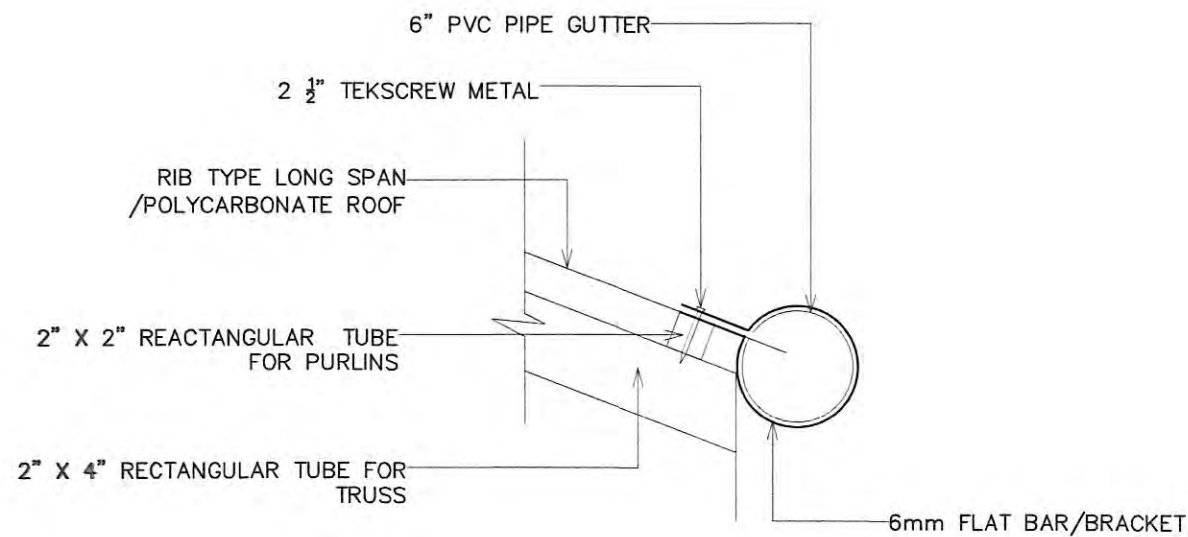


GUTTER DETAIL
SCALE: 1:30

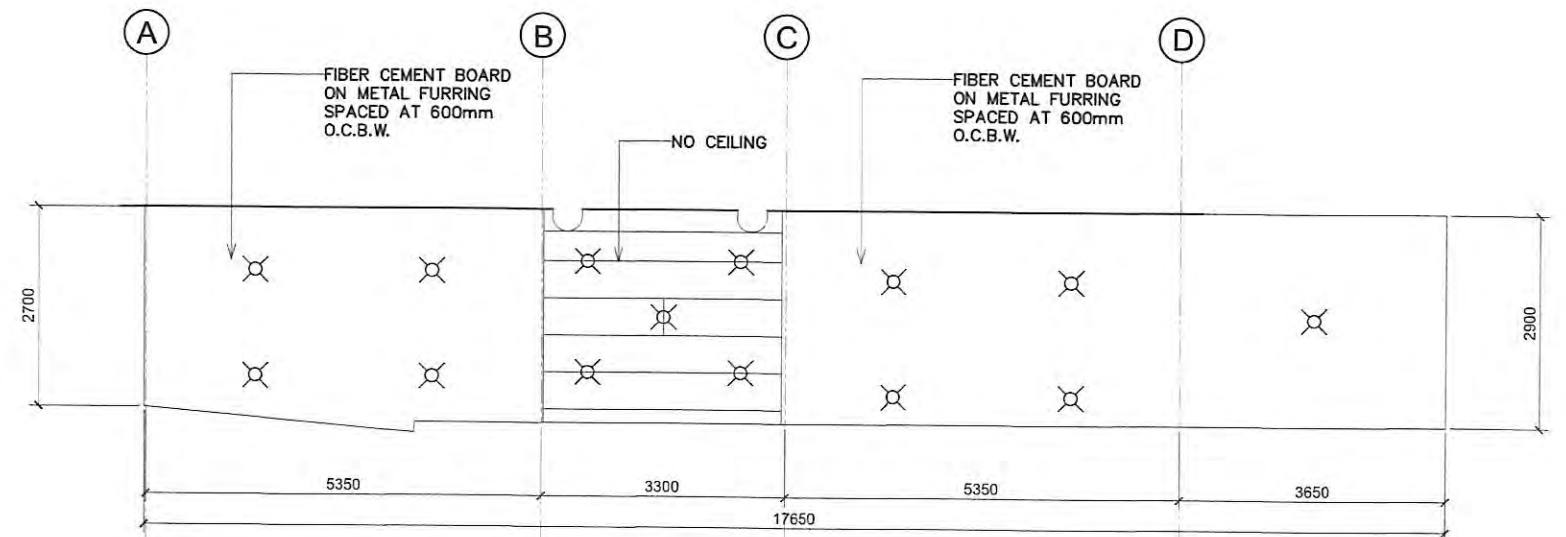


REFLECTED CEILING
SCALE: 1:100



PROJECT TITLE:	SHEET CONTENT:	PREPARED BY:	REVIEWED AND CHECKED BY:	RECOMMENDING APPROVAL:	APPROVED BY:	SHEET NO.
MAINTENANCE OF CANOPY AT EXISTING WORKING AREA	AS SHOWN	ALYNNE E. DAGOHOY DRAFTSMAN III	LORD TYRONE L. AGATON PRINCIPAL ENGINEER	GERRY D. LIQUIDO ESP. MANAGER	BERNARD C. CALLEDO PORT MANAGER	6 10
LOCATION: PORT OF ORMOC, ORMOC CITY, LEYTE						

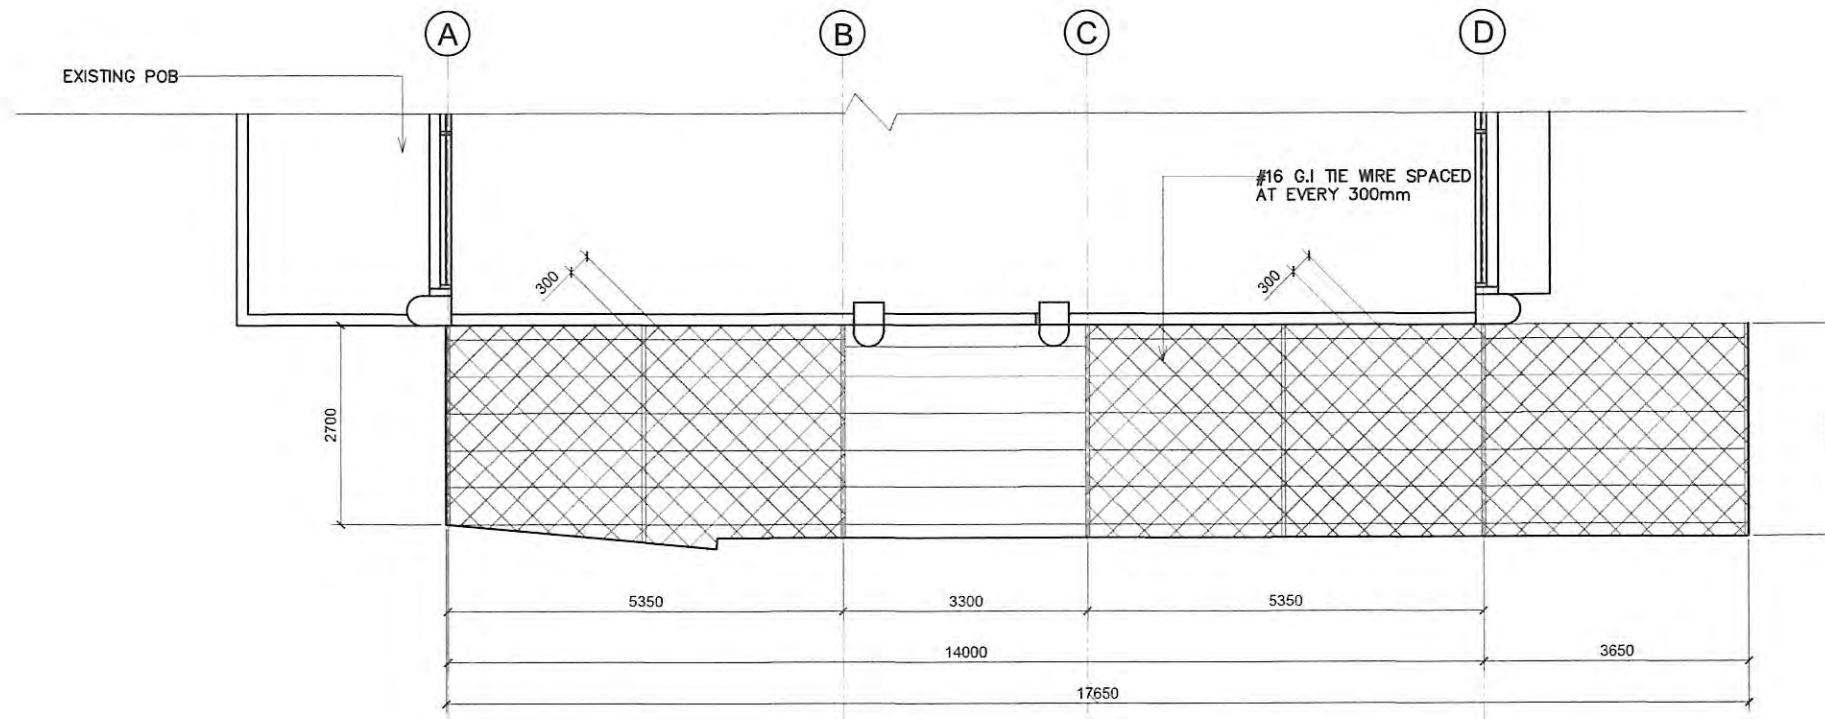


ROOFING WITH G.I. WIRE
SCALE: 1:100

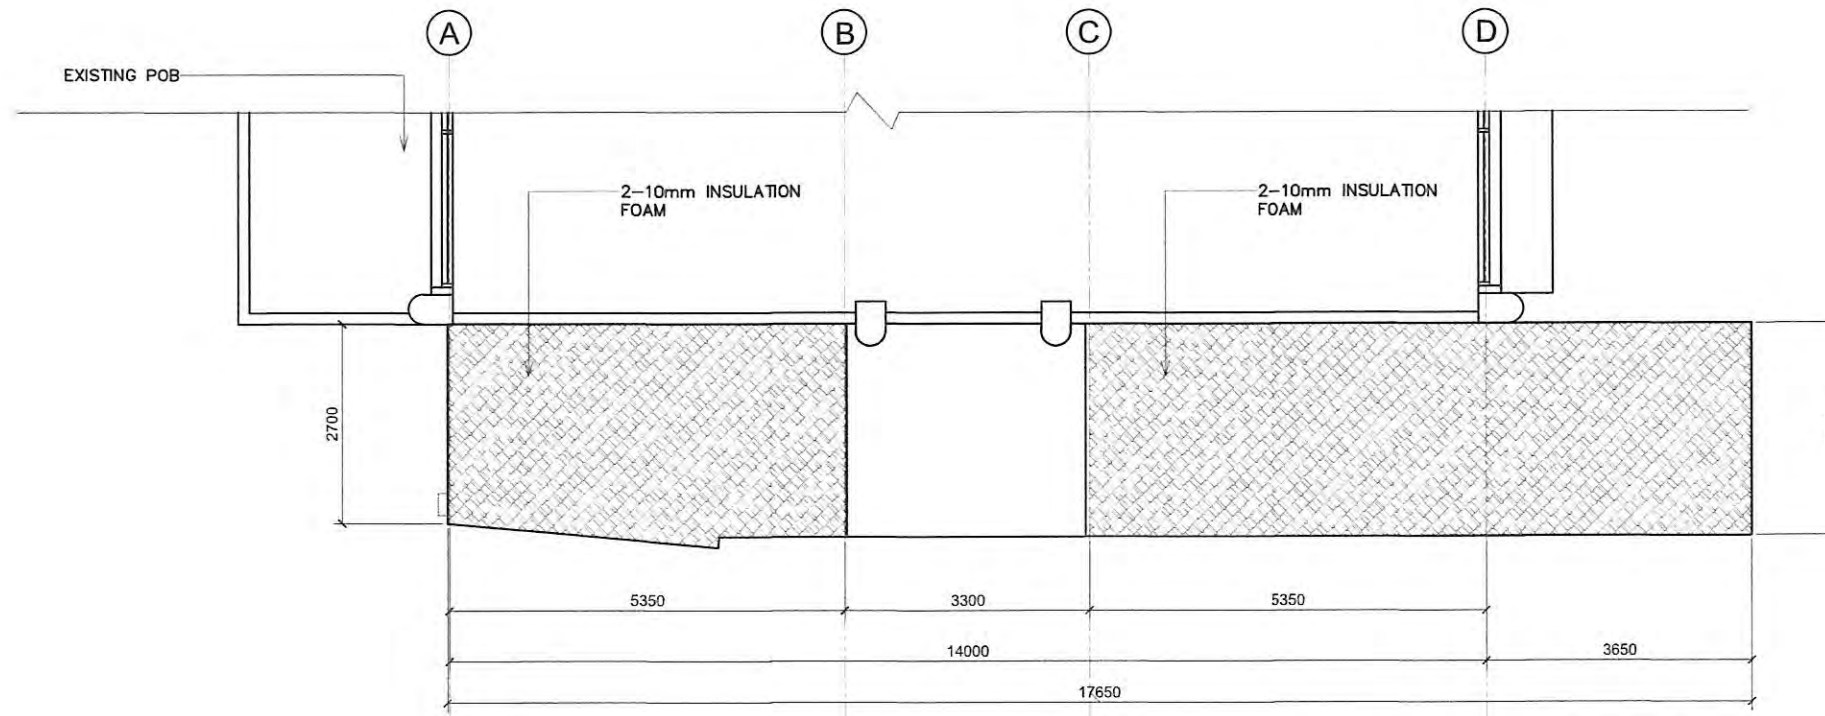


ROOFING WITH INSULATION FOAM
SCALE: 1:100



PROJECT TITLE:	SHEET CONTENT:	PREPARED BY:	REVIEWED AND CHECKED BY:	RECOMMENDING APPROVAL:	APPROVED BY:	SHEET NO.
MAINTENANCE OF CANOPY AT EXISTING WORKING AREA	AS SHOWN	AILYNNE E. DAGOHAY DRAFTSMAN III	LORD TYRONE L. AGATON PRINCIPAL ENGINEER	GERRY D. LIQUIDO ESD MANAGER	BERNARD C. CALLEDO PORT MANAGER	7 10
LOCATION: PORT OF ORMOC, ORMOC CITY, LEYTE						

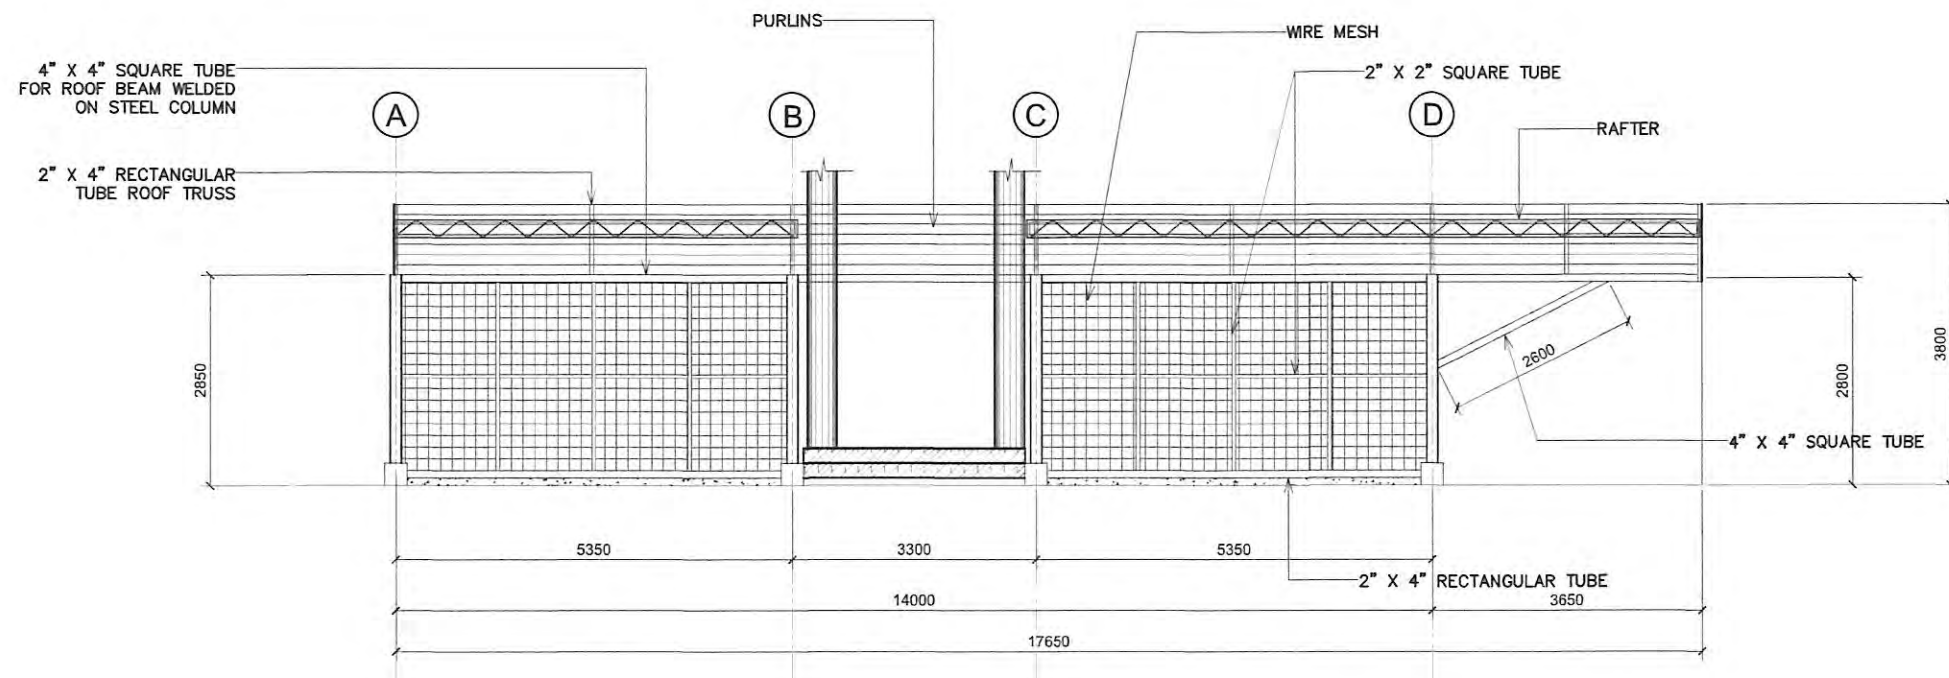


SECTION D-D
SCALE: 1:100

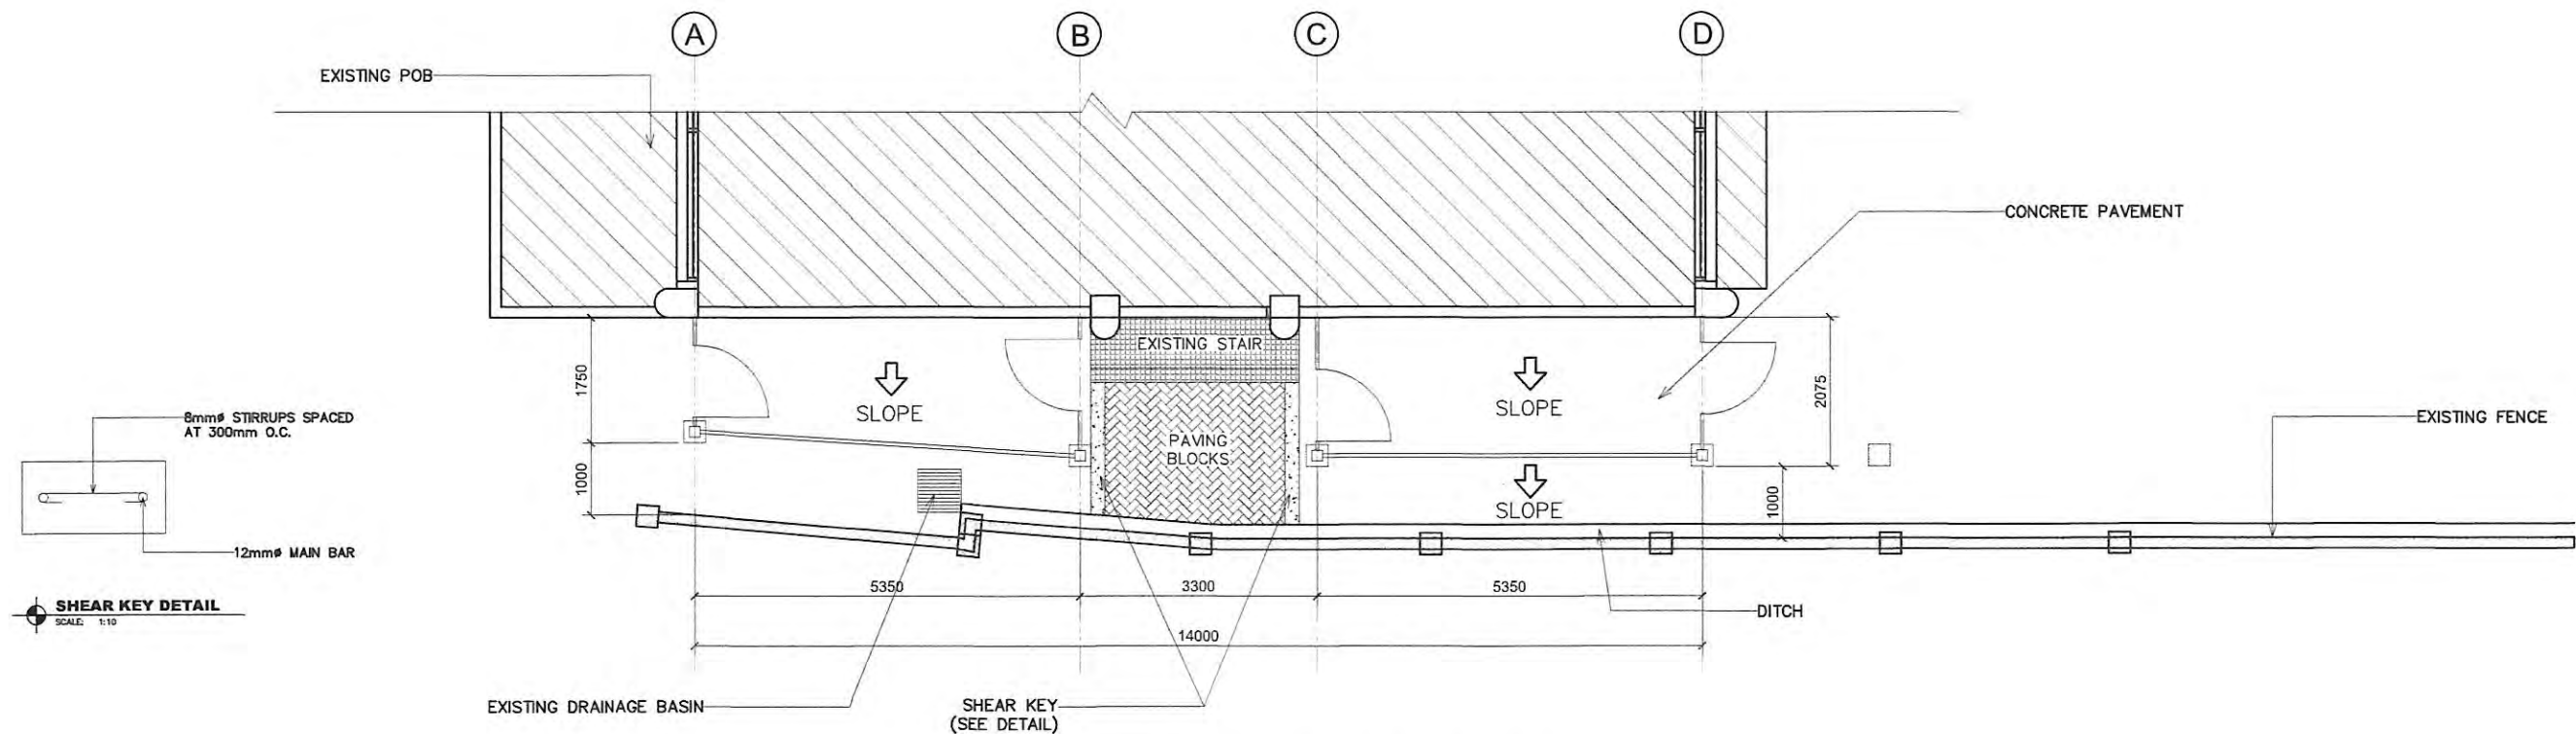

STORAGE FLOORING
SCALE: 1:100





PROJECT TITLE:	SHEET CONTENT:	PREPARED BY:	REVIEWED AND CHECKED BY:	RECOMMENDING APPROVAL:	APPROVED BY:	SHEET NO.
MAINTENANCE OF CANOPY AT EXISTING WORKING AREA	AS SHOWN	ALYNNE E. DAGOHAY DRAFTER III	LORD TYRONE L. AGATON PRINCIPAL ENGINEER	GERRY D. LIQUIDO ESD MANAGER	BERNARDO CALLEDO PORT MANAGER	8 10
LOCATION: PORT OF ORMOC, ORMOC CITY, LEYTE						

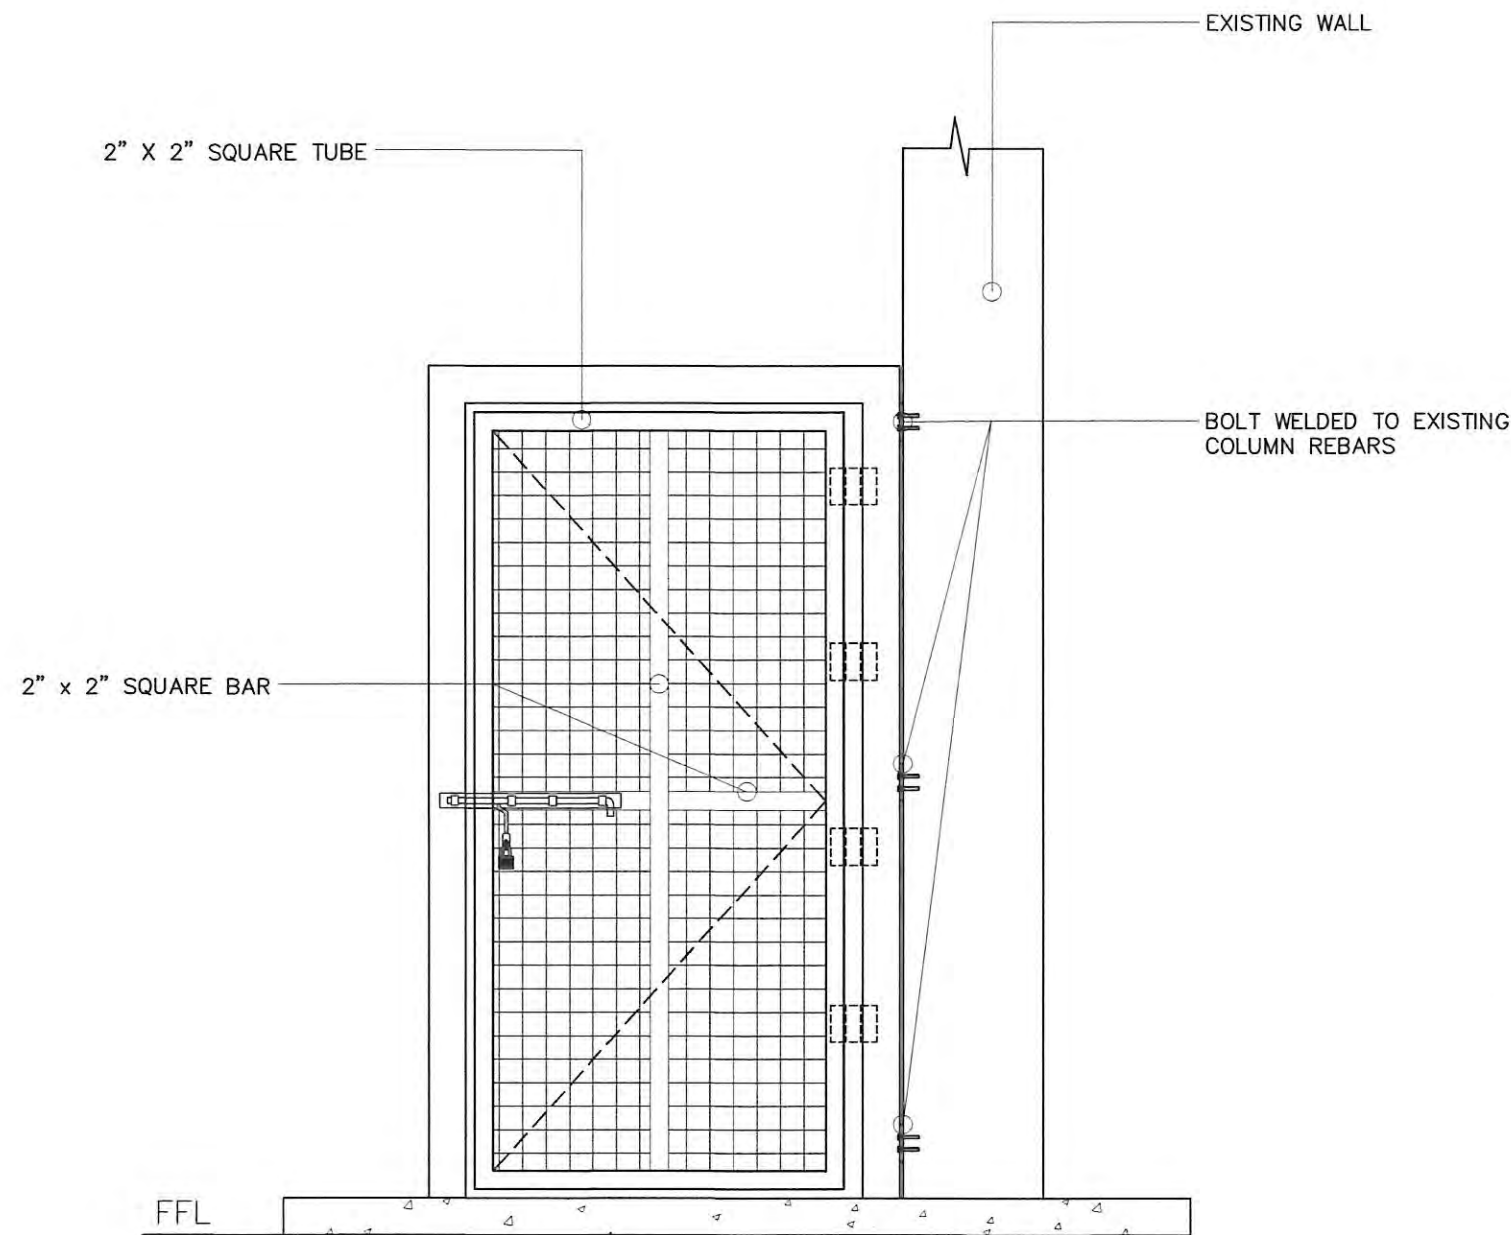

DOOR DETAIL

SCALE: 1:100

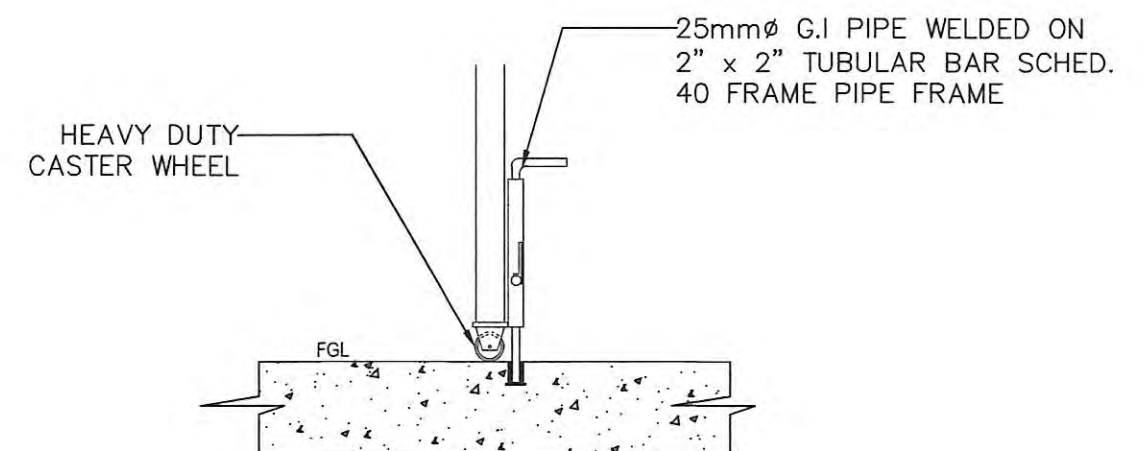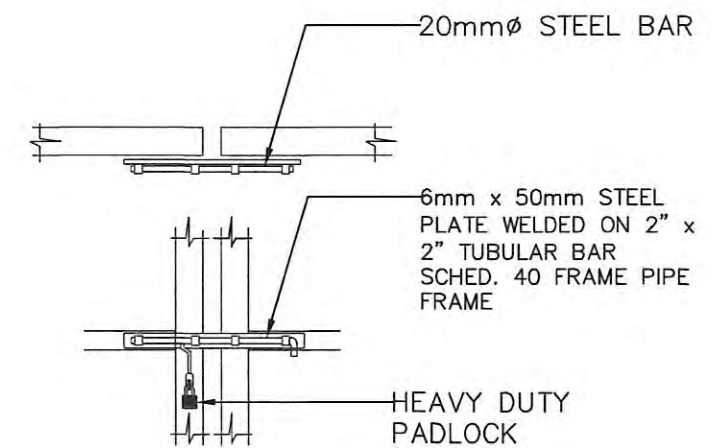

STAY BOLT DETAIL

SCALE 1:30



PROJECT TITLE:

MAINTENANCE OF CANOPY AT EXISTING WORKING AREA

LOCATION: PORT OF ORMOC, ORMOC CITY, LEYTE

SHEET CONTENT:

AS SHOWN

PREPARED BY:

AILEYNE E. DAGOHY
DRAFTSMAN III

REVIEWED AND CHECKED BY:

LORD TYRONE L. AGATON
PRINCIPAL ENGINEER

RECOMMENDING APPROVAL:


GERRY D. LIQUIDO
ESD MANAGER

APPROVED BY:


BERNARD A. CALLEDO
PORT MANAGER

SHEET NO.


9
10

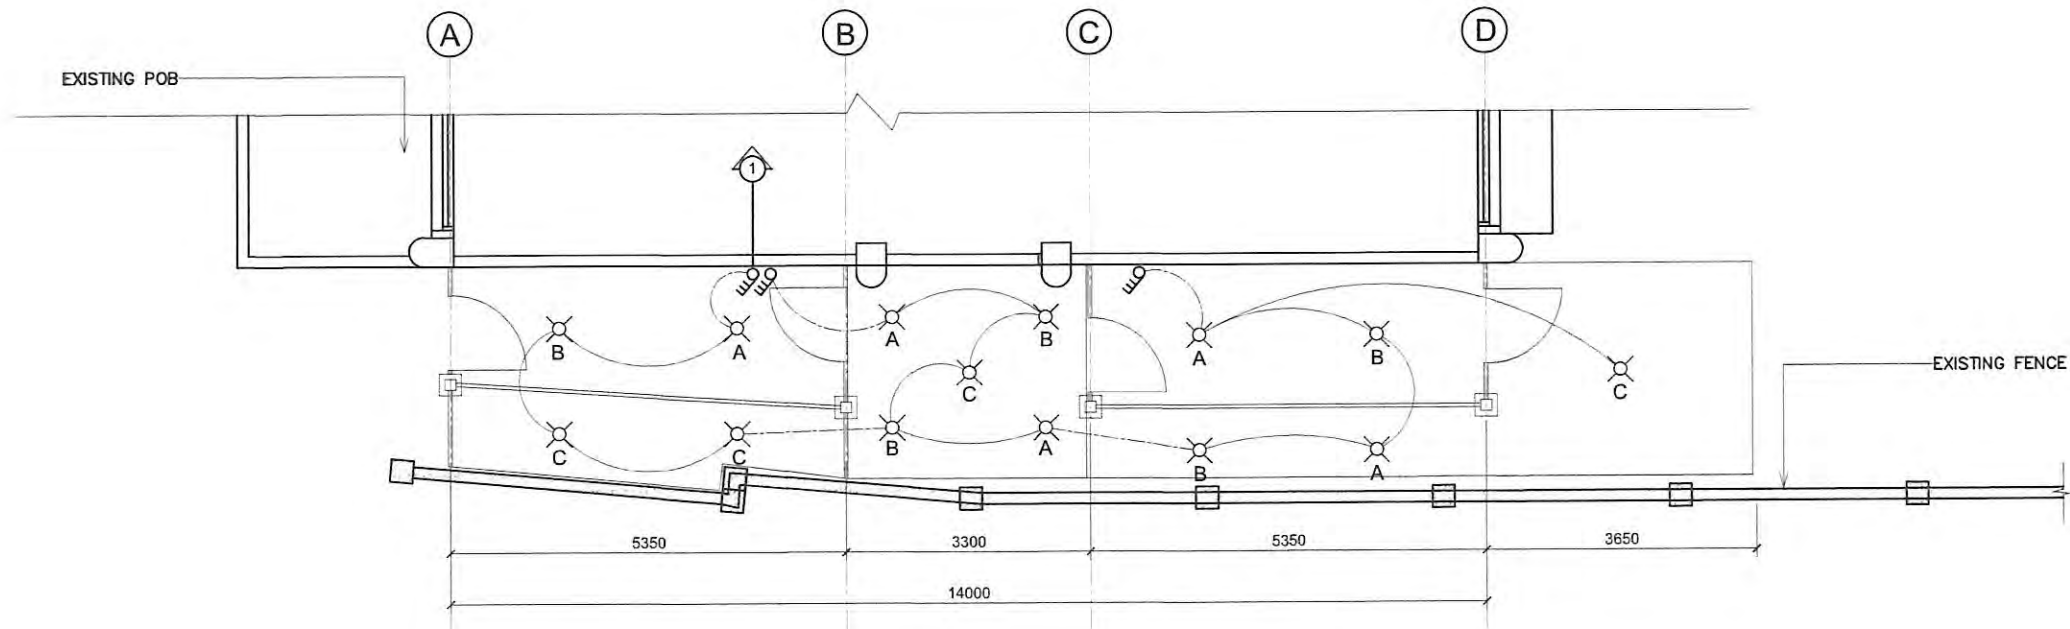

LIGHTING LAYOUT PLAN
SCALE: 1:100

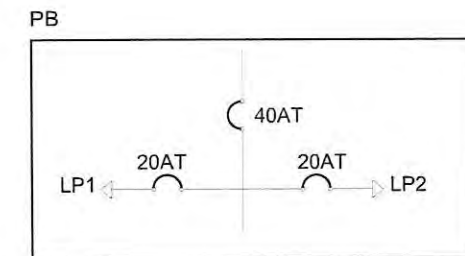

- LEGEND :**
- 13W WARM/WHITE BULB RECESSED TYPE
 - THREE GANG SWITCH
 - CONVENIENCE OUTLET

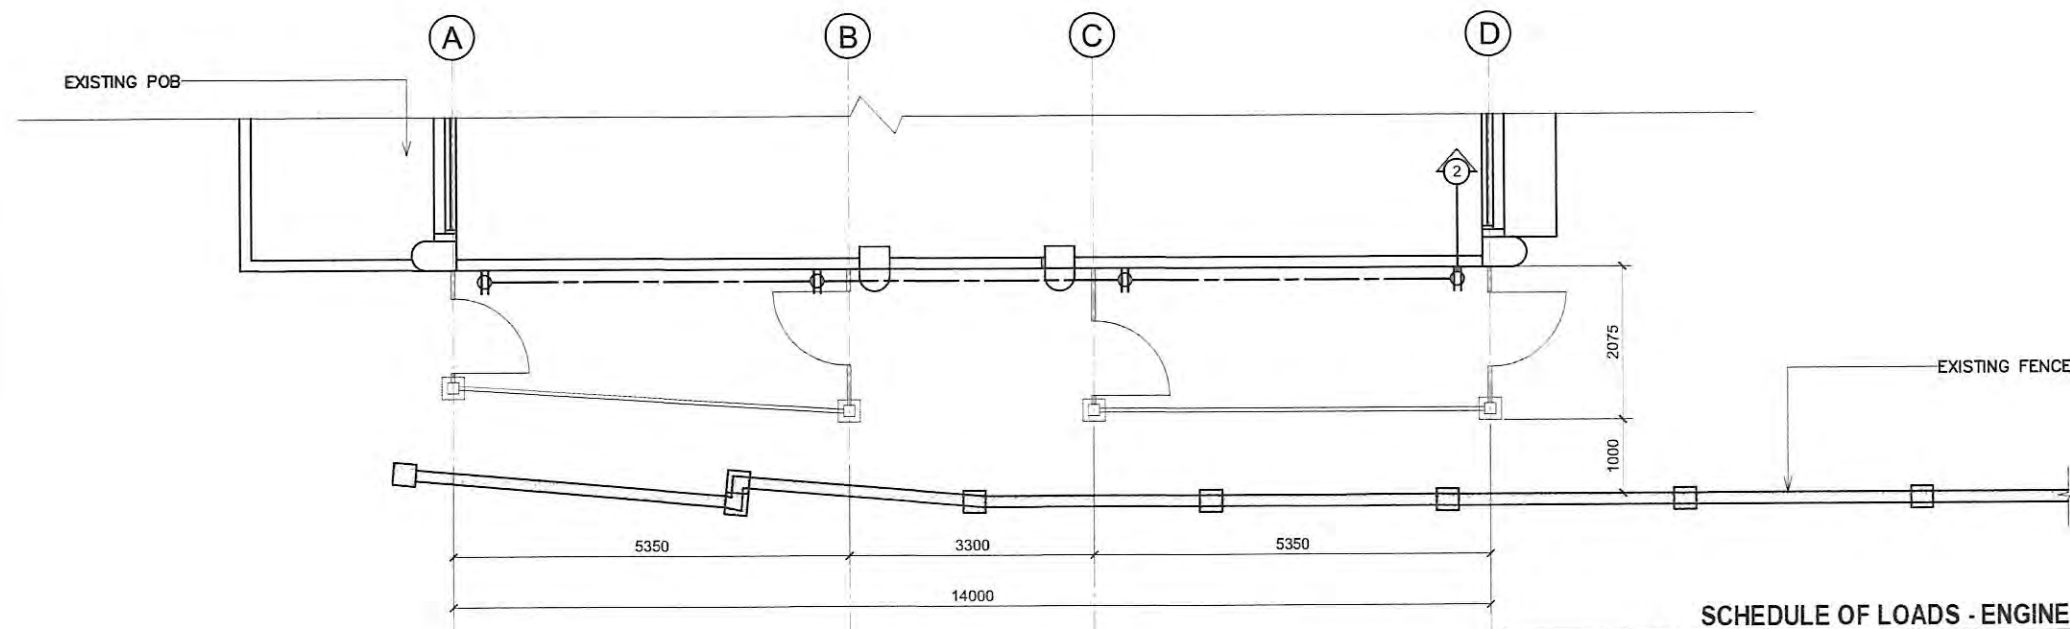

POWER LAYOUT PLAN
SCALE: 1:100

SCHEDULE OF LOADS - ENGINEERING STORAGE

LOADS			VOLT	AMPERES			CONDUCTOR	CONDUIT	CKT. BKR
CKT. NO.	DESCRIPTIONS	VA		AB	BC	CA			
1	14 L.O	1,400.00	230	6.09			2-3.5mm ² THHN	15mmØ	15AT - 2P
TOTAL		1,400.00	230	6.09	-	-	3-8mm ² THHN	25mmØ	20AT - 3P

$$3\phi I_L = 3.51$$

SIZE OF MAIN CONDUCTOR:
 $I = 4.39$ AMPS
 USE:
 3 - 8 mm² THHN CU
 1 - 5.5 mm² TW CU GW

SCHEDULE OF LOADS - ENGINEERING STORAGE

LOADS			VOLT	AMPERES			CONDUCTOR	CONDUIT	CKT. BKR
CKT. NO.	DESCRIPTIONS	VA		AB	BC	CA			
2	4 C.O	800.00	230	3.48			2-5.5mm ² THHN	15mmØ	20AT - 2P
TOTAL		800.00	230	3.48	-	-	3-8mm ² THHN	25mmØ	20AT - 3P

SIZE OF MAIN BREAKER:
 USE: 40AT 3P 10KAIC
 $3\phi I_L = 2.01$
SIZE OF MAIN CONDUCTOR:
 $I = 2.51$ AMPS
 USE:
 3 - 8 mm² THHN CU



PROJECT TITLE:
MAINTENANCE OF CANOPY AT EXISTING WORKING AREA
 LOCATION: PORT OF ORMOC, ORMOC CITY, LEYTE

SHEET CONTENT:
 AS SHOWN

PREPARED BY:
 AILYNNE E. DAGOHOY
 DRAFTER III

REVIEWED AND CHECKED BY:
 LORD TYRONE L. AGATON
 PRINCIPAL ENGINEER

RECOMMENDING APPROVAL:
 GERRY D. LIQUIDO
 ESD MANAGER

APPROVED BY:
 BERNARD C. CALLEDO
 PORT MANAGER

SHEET NO.
 10
 10