




REPAINTING OF POB WALLS AND MAINTENANCE OF ACCESS LADDER

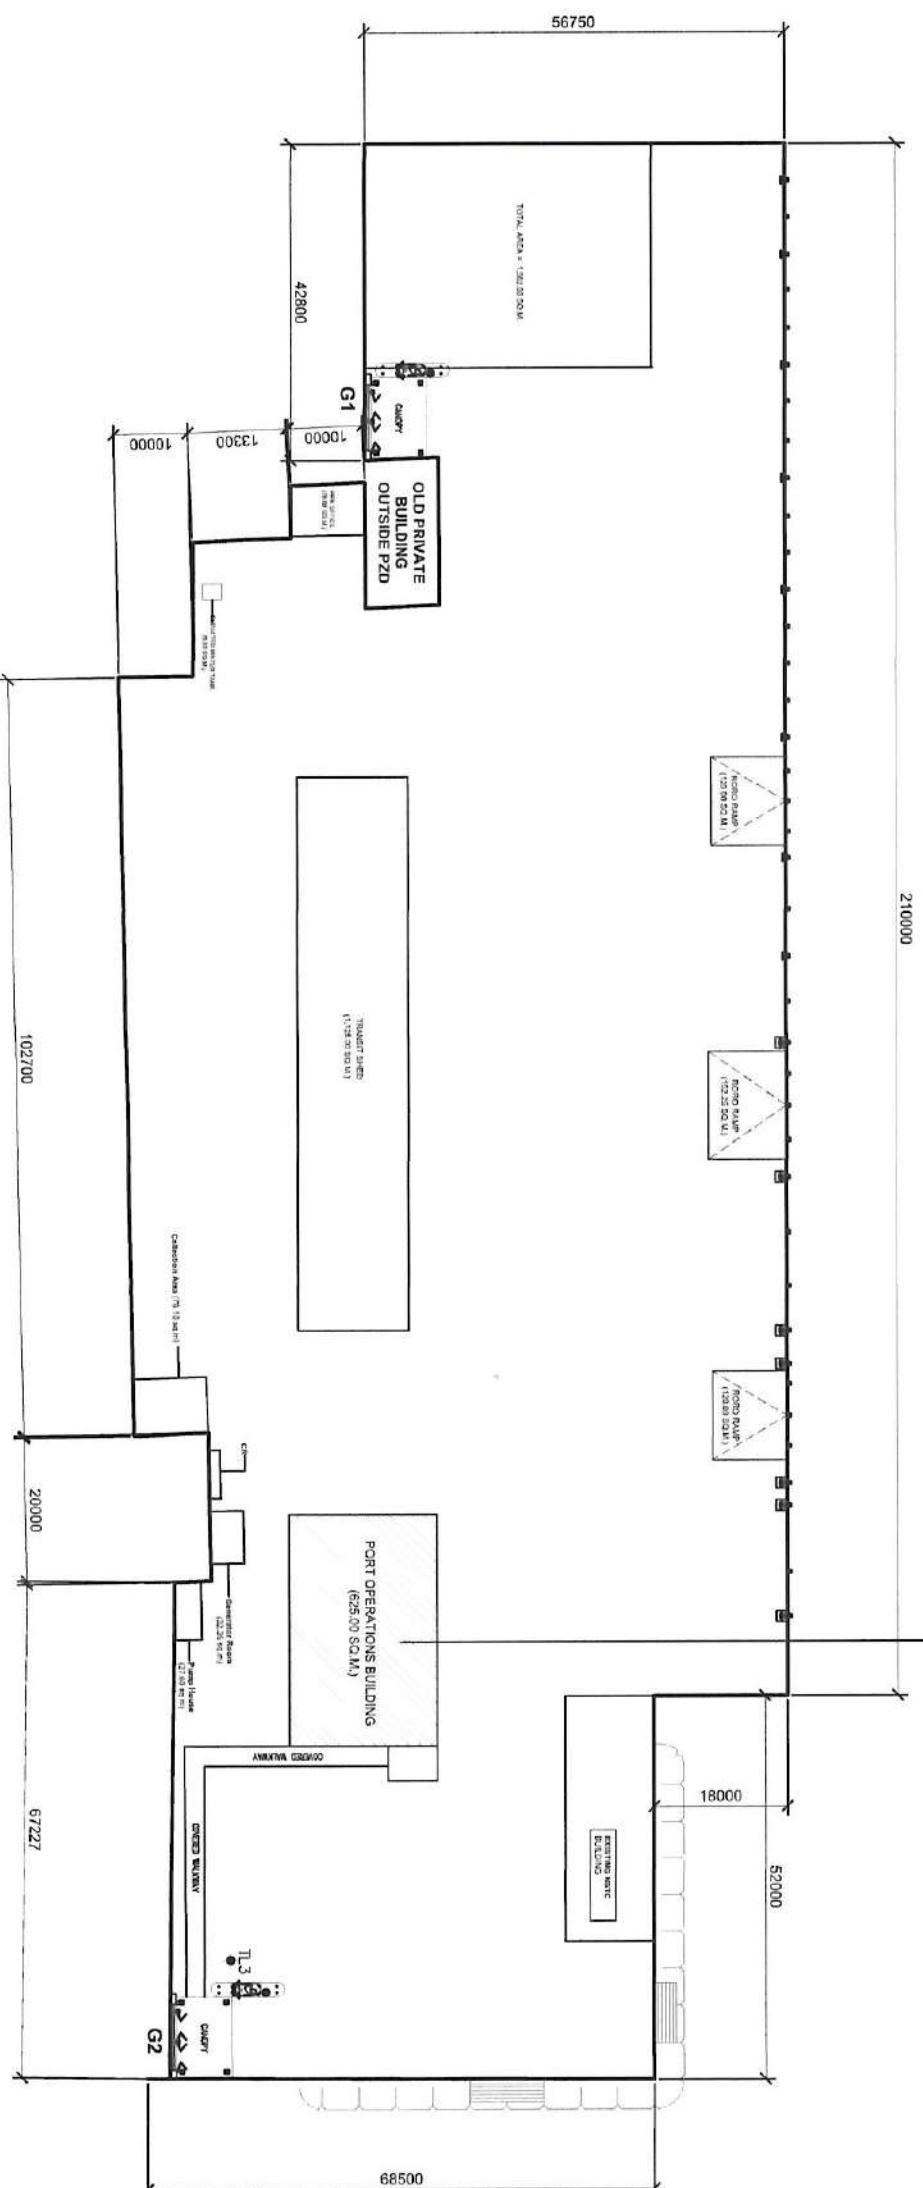


SITE DEVELOPMENT PLAN




PORT OF PALOMPON, LEYTE


		PROJECT TITLE: REPAINTING OF POB WALLS AND MAINTENANCE OF ACCESS LADDER		SHEET CONTENT: AS SHOWN		PREPARED BY:  ALWYNNE E. SAGOHLOY DRAWSMAN III		REVIEWED AND CHECKED BY:  LORD TYHONE LAGACION PRINCIPAL ENGINEER		RECOMMENDING APPROVAL:  GERRY D. LIQUIDO ESQ. MANAGER		APPROVED BY:  BERNARDO C. CALLEDO PORT MANAGER		SHEET NO. 1 / 7	
--	--	--	--	--	--	---	--	---	--	---	--	---	--	-------------------------------	--

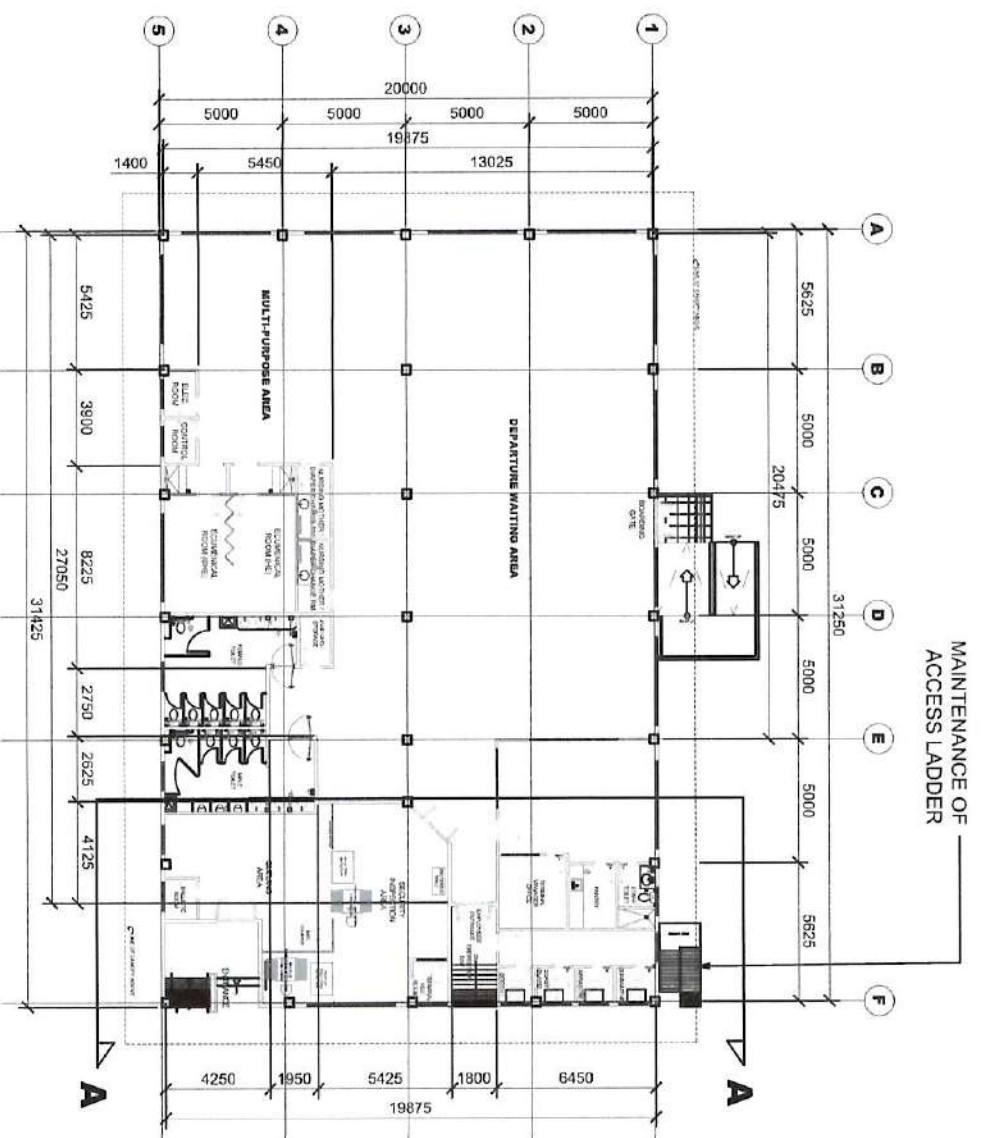

POB FLOOR PLAN
SCALE: 1:300

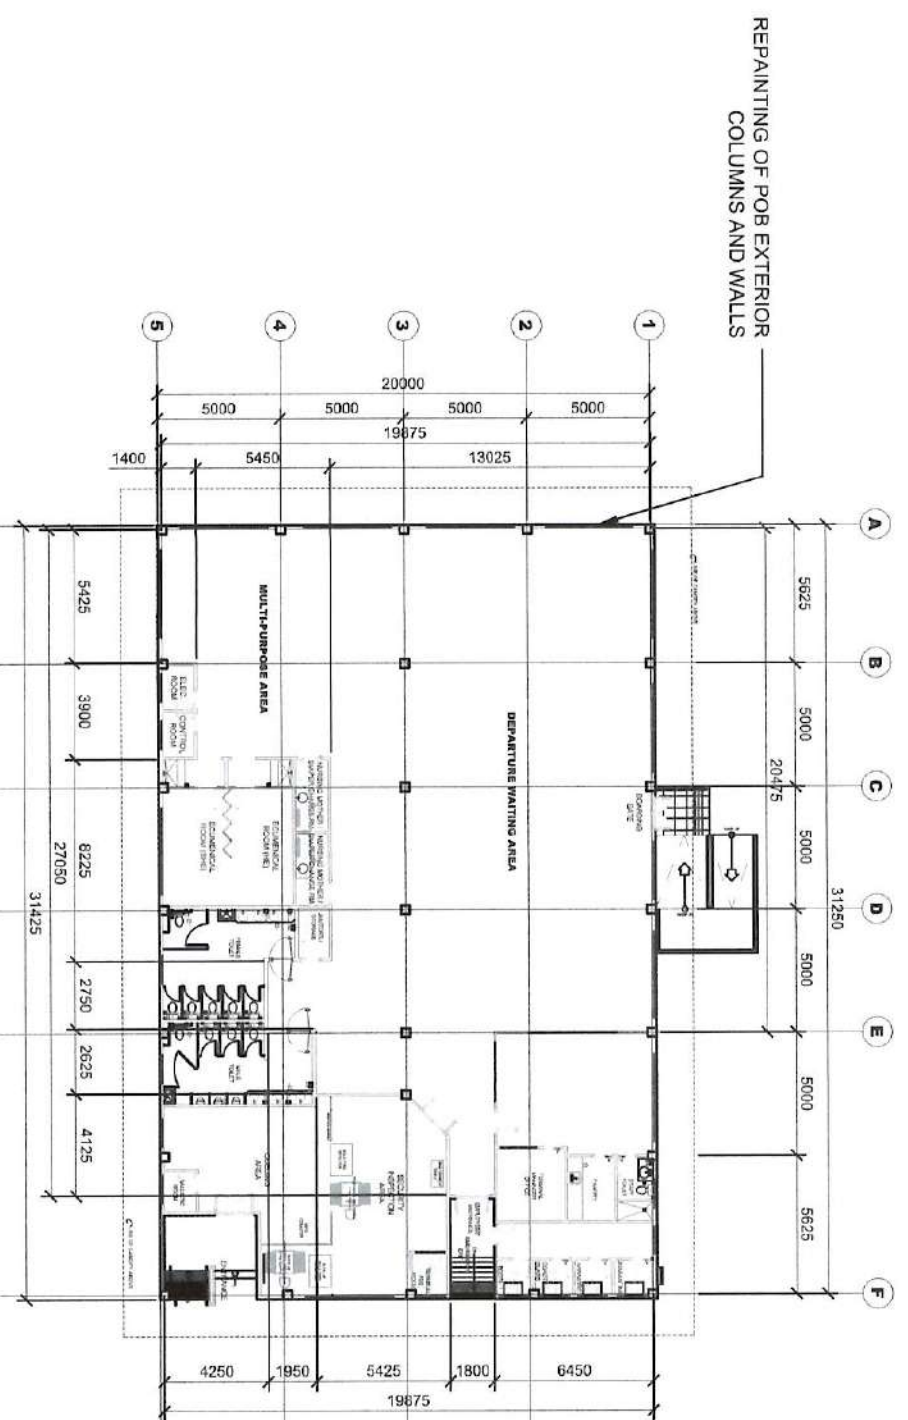


POB RE-PAINTING PLAN (EXTERIOR)
SCALE: 1:300

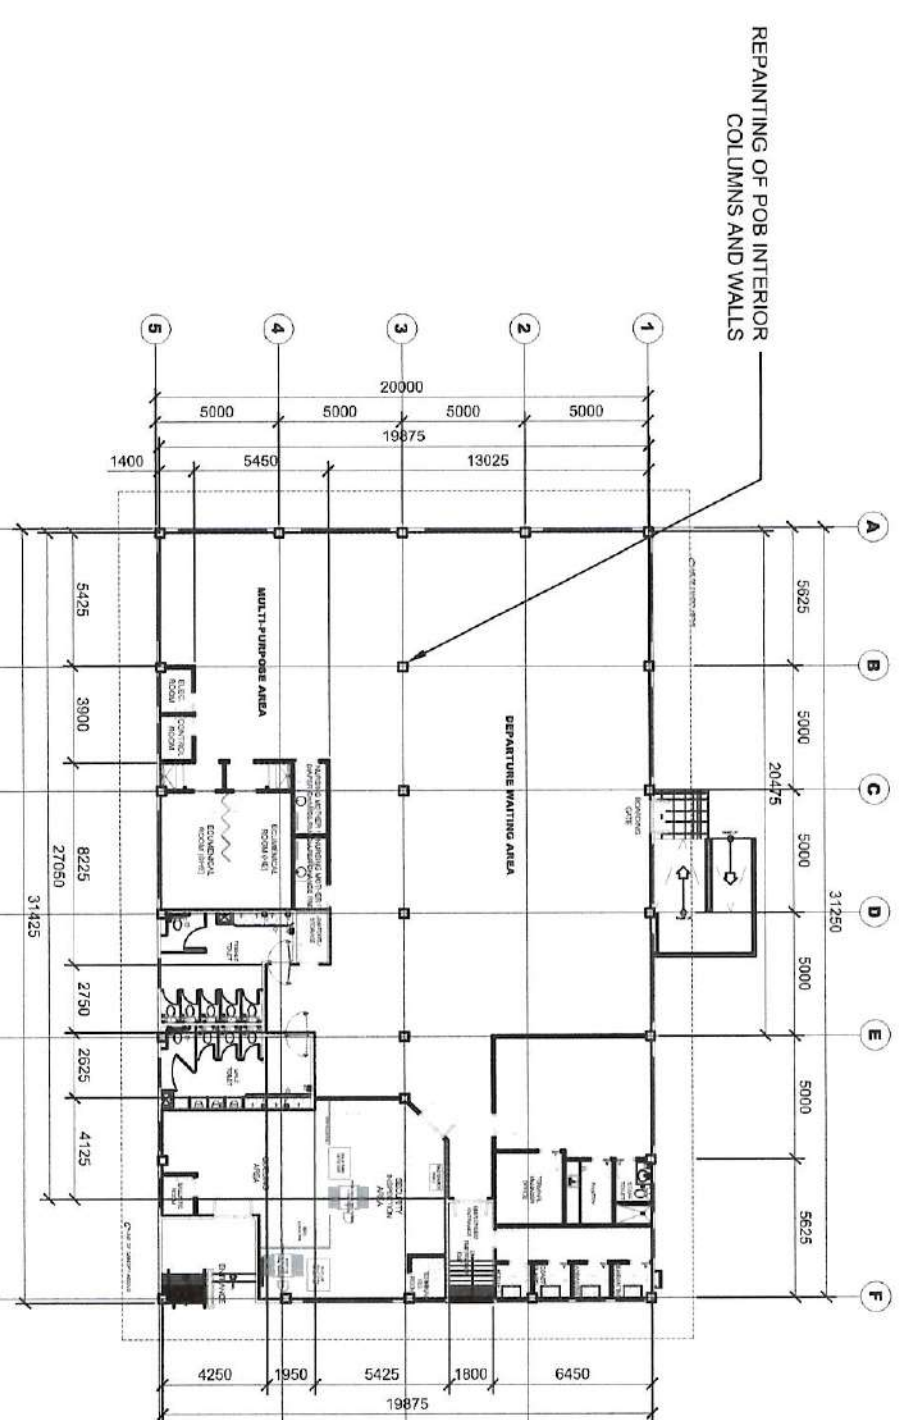




POB RE-PAINTING PLAN (INTERIOR)
SCALE: 1:300

	PROJECT TITLE: REPAINTING OF POB WALLS AND MAINTENANCE OF ACCESS LADDER	SHEET CONTENT: AS SHOWN	PREPARED BY: ALLYNNE E. DAGOHAY DRAFTSMAN III	REVIEWED AND CHECKED BY: LORD TYRONE L. AGATON PRINCIPAL ENGINEER	RECOMMENDING APPROVAL: GERRY D. LIQUIDO ESQ. MANAGER	APPROVED BY: BERNARD C. CALLEDO PORT MANAGER	SHEET NO. 2 / 7
--	---	--------------------------------	---	---	--	--	------------------------

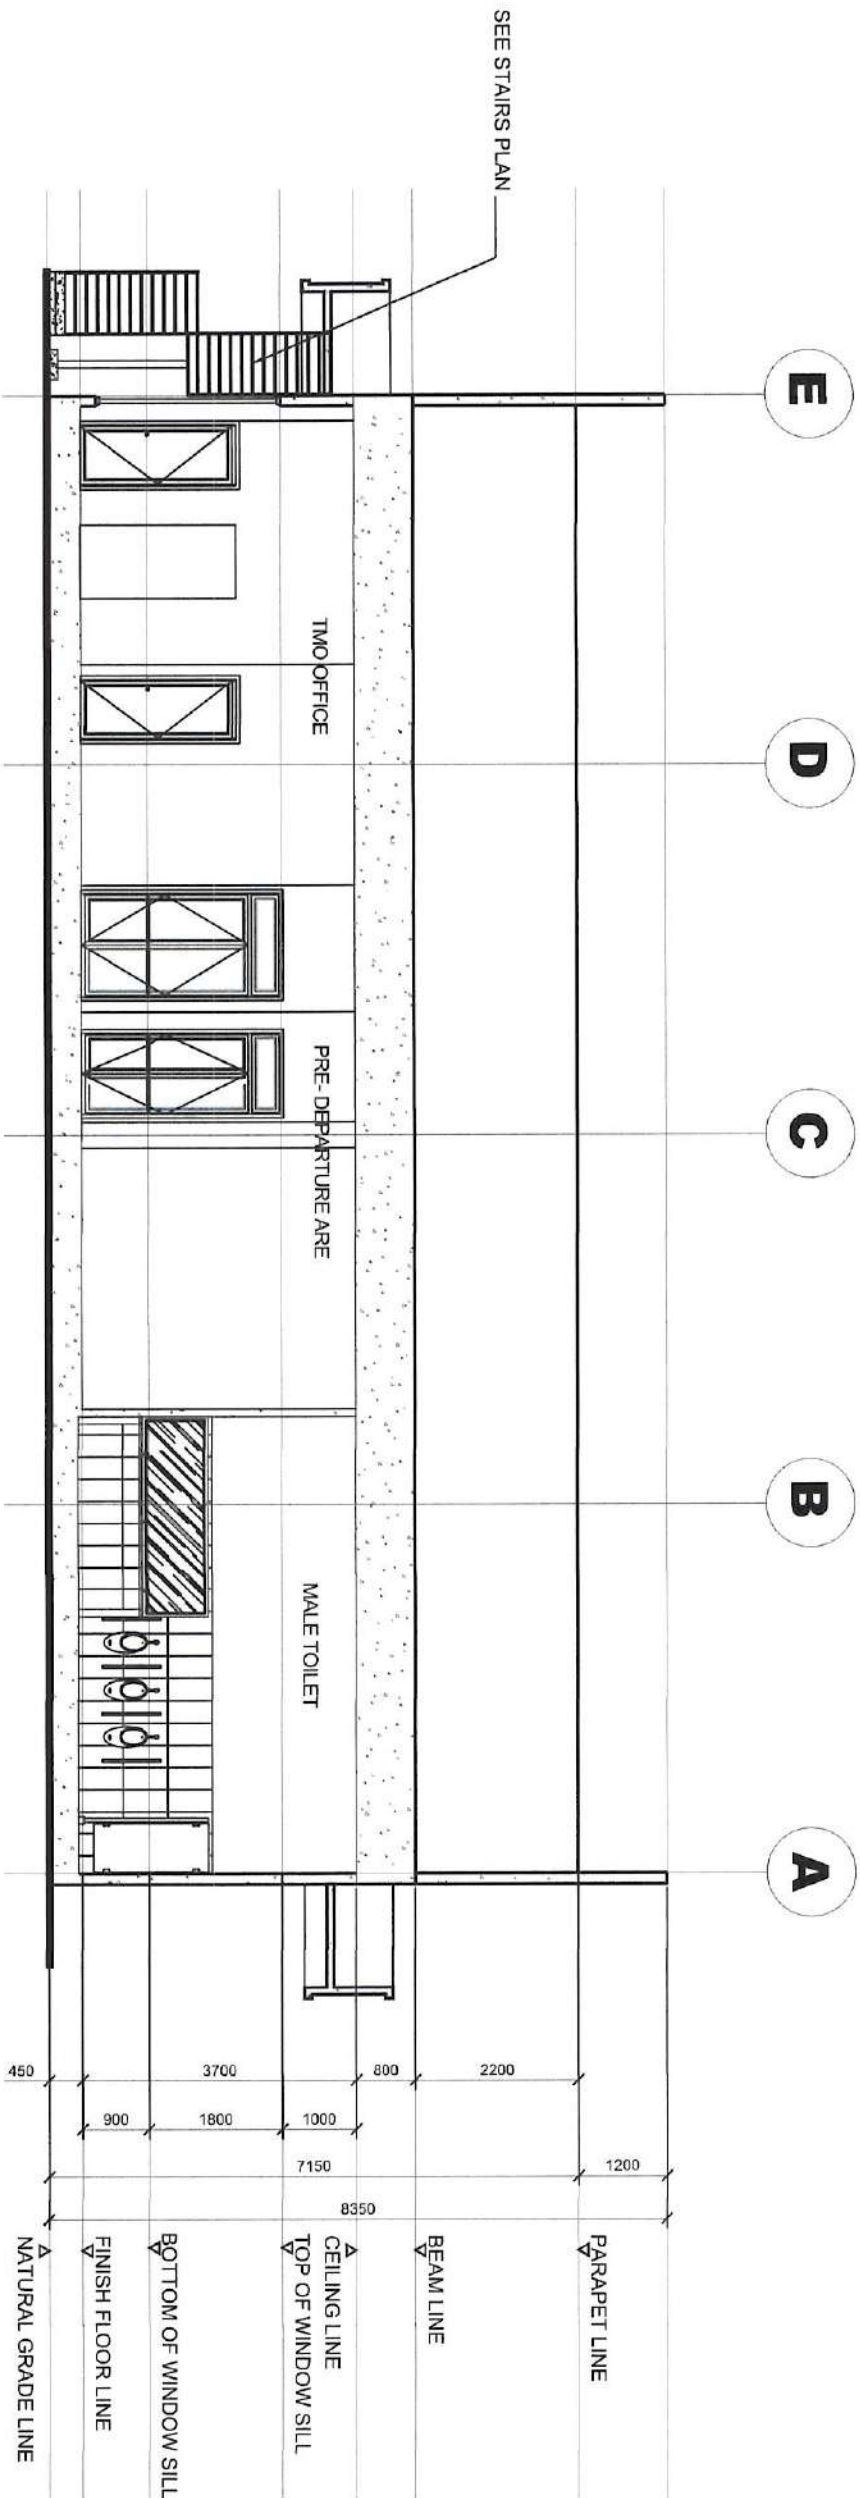


SECTION "A-A"
SCALE: 1:100

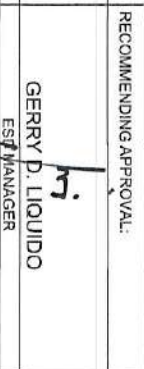	PROJECT TITLE: REPAINTING OF POB WALLS AND MAINTENANCE OF ACCESS LADDER	SHEET CONTENT: AS SHOWN	PREPARED BY:  ALVINNE E. PASIG DRAFTSMAN III	REVIEWED AND CHECKED BY:  LORD TYRONE LAGATON PRINCIPAL ENGINEER	RECOMMENDING APPROVAL:  GERRY D. LIQUIDO EST. MANAGER	APPROVED BY:  BERNARD S. GALLEDO PORT MANAGER	SHEET NO. 3 7
---	---	-----------------------------------	---	---	--	--	----------------------------

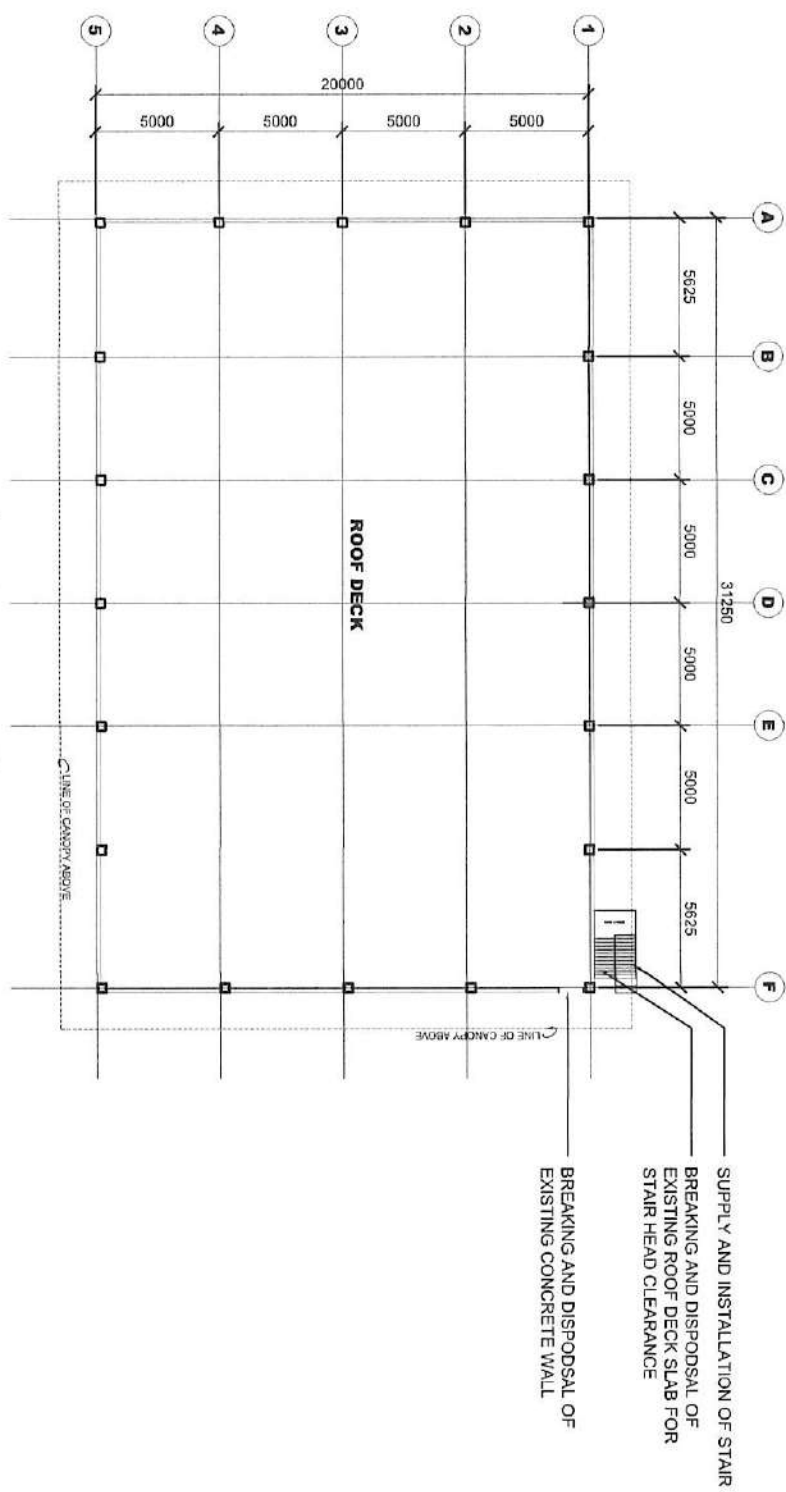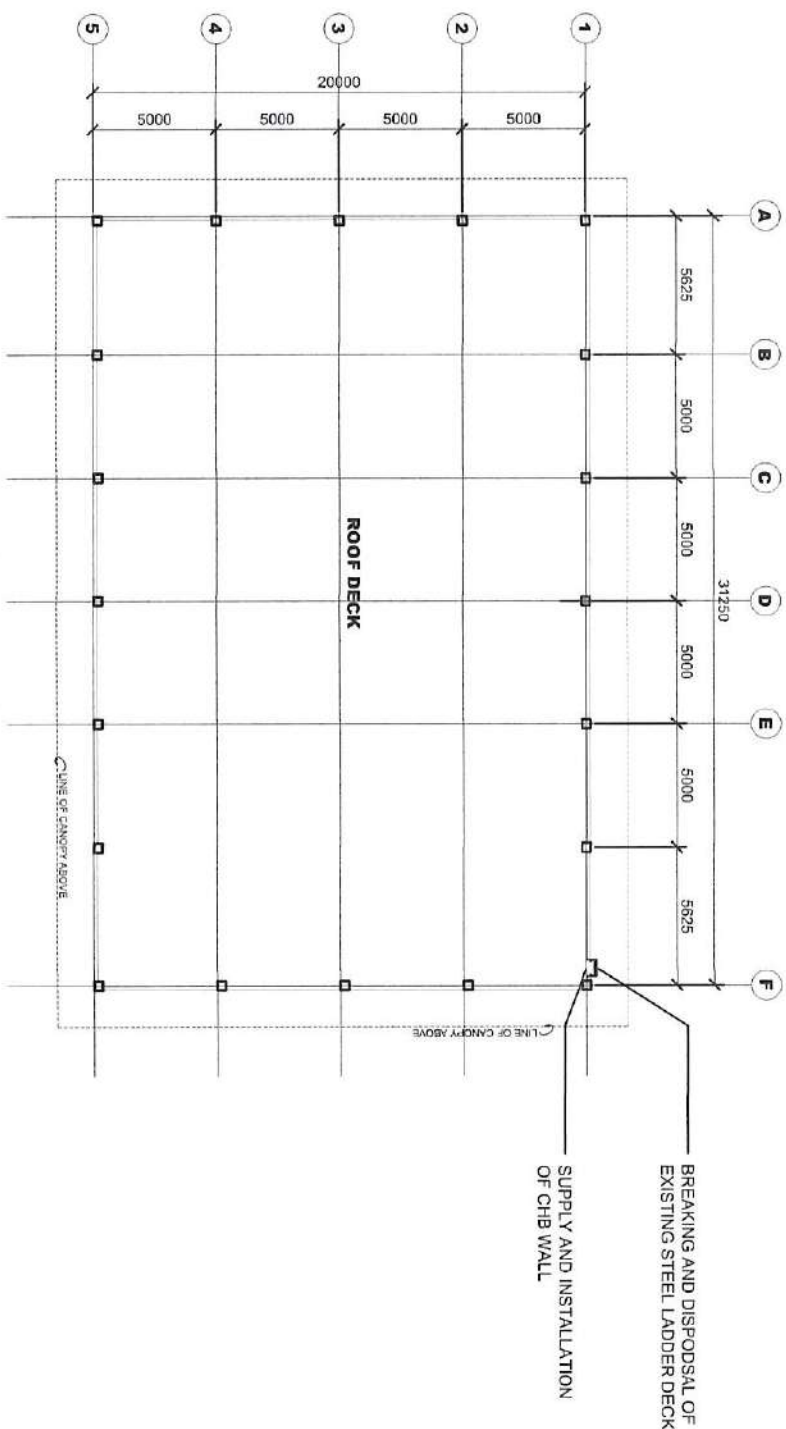

	PROJECT TITLE:	SHEET CONTENT:		PREPARED BY:	REVIEWED AND CHECKED BY:	RECOMMENDING APPROVAL:	APPROVED BY:	SHEET NO. 4 7
	LOCATION: PORT OF PALOMPON, LEYTE	REPAINTING OF POB WALLS AND MAINTENANCE OF ACCESS LADDER		AS SHOWN	ALVIN E. SAGODHOY DRAFTSMAN III	LORD TYRONEL AGATON PRINCIPAL ENGINEER	GERRY D. LIQUIDO ESD MANAGER	BERNARD C. CALLEDO PORT MANAGER

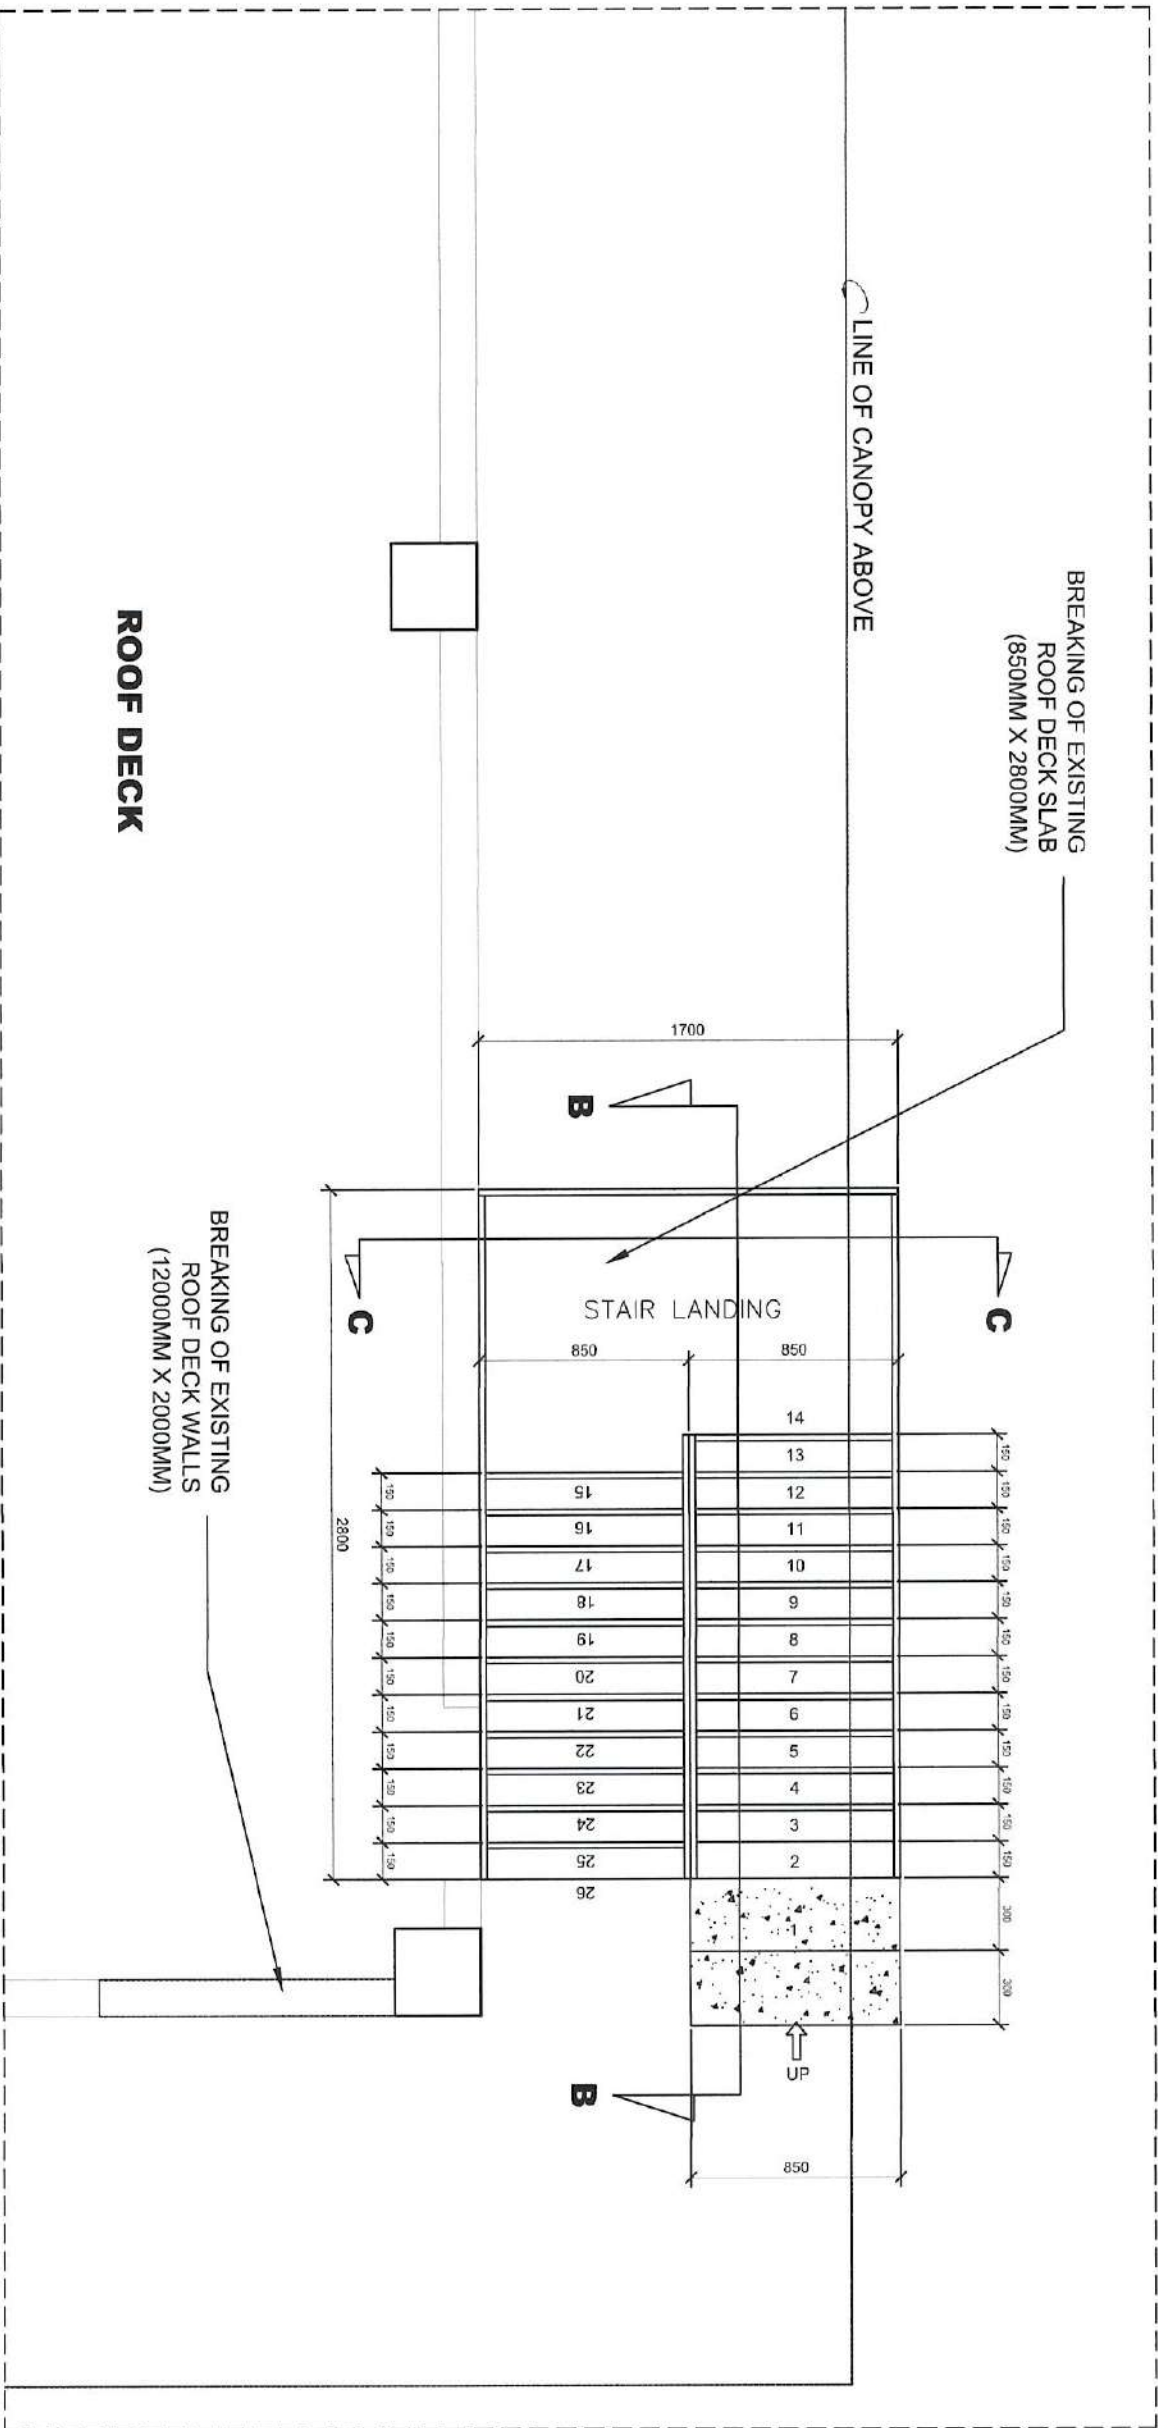

STAIRS PLAN
SCALE: 1:30

	PROJECT TITLE: REPAINTING OF POB WALLS AND MAINTENANCE OF ACCESS LADDER	SHEET CONTENT: AS SHOWN	PREPARED BY: ALYNNE F. DAGOHY DRAFTSMAN III	REVIEWED AND CHECKED BY: LORD TYRONE L. AGATON PRINCIPAL ENGINEER	RECOMMENDING APPROVAL: GERRY D. LIQUIDO ESD MANAGER	APPROVED BY: BERNARD C. CALLEDO PORT MANAGER	SHEET NO. 5 7
---	---	--------------------------------	---	---	---	--	-------------------------



PROJECT TITLE:

REPAINTING OF POB WALLS AND MAINTENANCE OF ACCESS LADDER

SHEET CONTENT:

 AS SHOWN

PREPARED BY:

 ALYNNE F. DAGOHY
DRAFTSMAN III

REVIEWED AND CHECKED BY:

 LORD TYRONE L. AGATON
PRINCIPAL ENGINEER

RECOMMENDING APPROVAL:

 GERRY D. LIQUIDO
ESD MANAGER

APPROVED BY:

 BERNARD C. CALLEDO
PORT MANAGER


SHEET NO.

 5
7




SECTION "B-B"
SCALE: 1:30


PROJECT TITLE:	SHEET CONTENT:		PREPARED BY:	REVIEWED AND CHECKED BY:	RECOMMENDING APPROVAL:	APPROVED BY:	SHEET NO.
REPAINTING OF POB WALLS AND MAINTENANCE OF ACCESS LADDER	AS SHOWN		 ALLYNE E. DAGOHUY DRAFTSMAN III	 LORD TRONIE L. AGATON PRINCIPAL ENGINEER	 GERRY D. LIQUIDO ESD MANAGER	 BERNABE S. CALLEDO PORT MANAGER	6 7

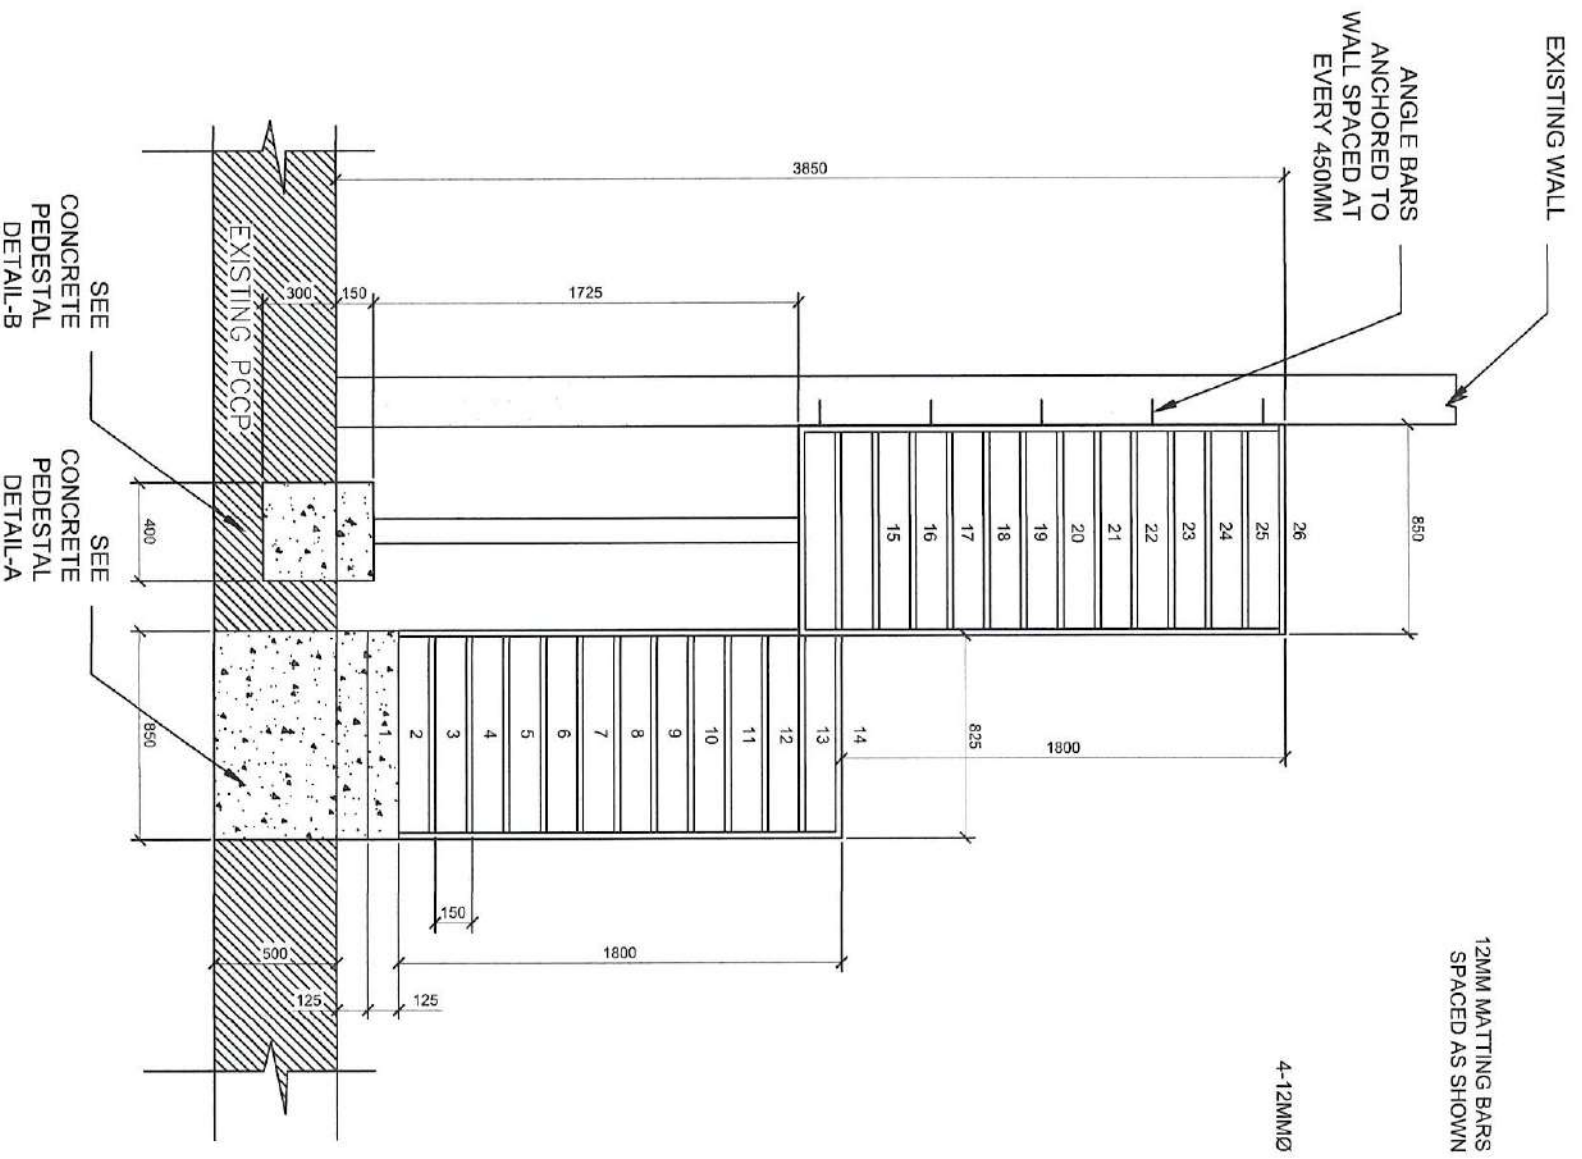


SECTION "C-C"
SCALE: 1:30

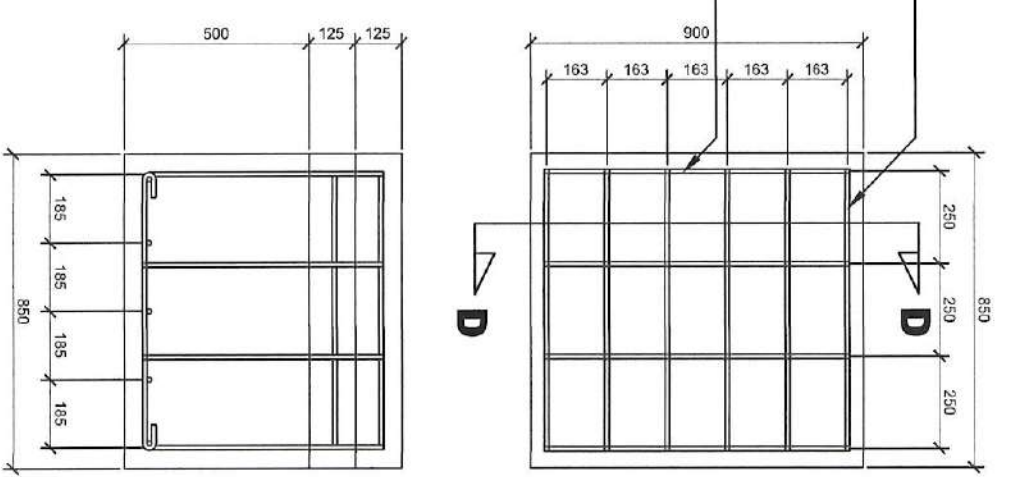

DETAIL-A
SCALE: 1:20

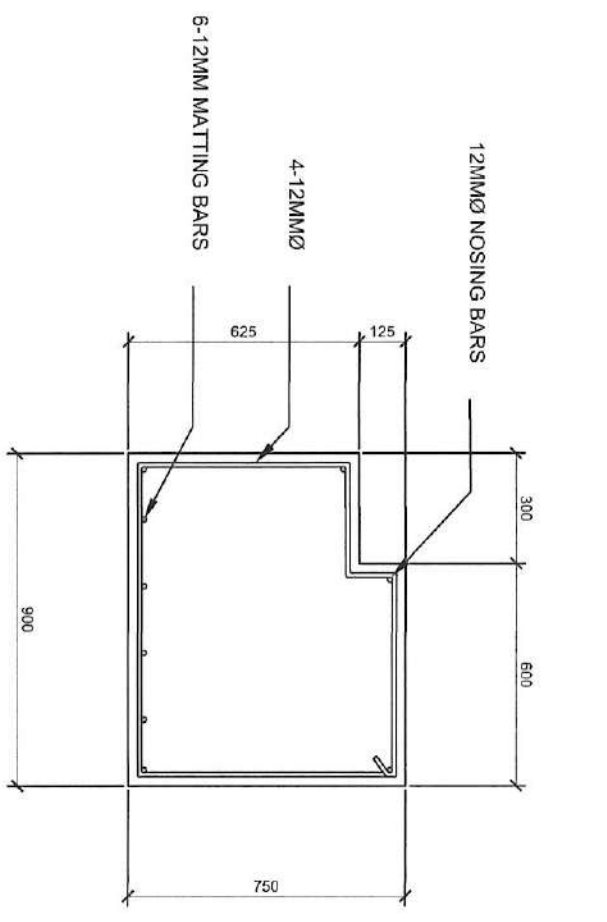

SECTION "D-D"
SCALE: 1:20

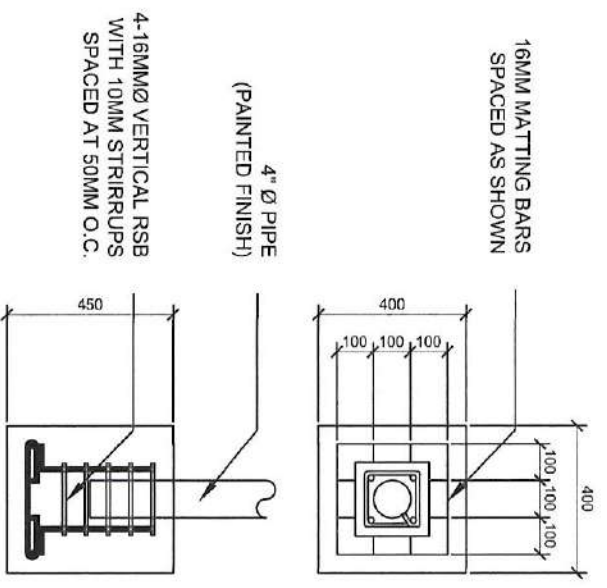

DETAIL-B
SCALE: 1:20

	PROJECT TITLE: REPAINTING OF POB WALLS AND MAINTENANCE OF ACCESS LADDER LOCATION: PORT OF PALOMPON, LEYTE	SHEET CONTENT: AS SHOWN	PREPARED BY: ALLYNNE E. DRAGON DRAFTSMAN III	REVIEWED AND CHECKED BY: LORD TYRONEL AGATON PRINCIPAL ENGINEER	RECOMMENDING APPROVAL: GERRY D. LIQUIDO ESM MANAGER	APPROVED BY: BERNARDO CALLEDO PORT MANAGER	SHEET NO. 7/7
--	---	-----------------------------------	---	--	--	---	-------------------------