



Name of Contract : DERUSTING, REPAINTING AND MAINTENANCE WORKS OF EMERGENCY STAIRS, AND VARIOUS STEELWORKS OF DILAPIDATED CARPORT

Location of Project : Port of Iligan, Iligan City

Reference Number : CW - 004- 2025

QUOTATION (BILL OF QUANTITIES)

Project Name : **DERUSTING, REPAINTING AND MAINTENANCE WORKS OF EMERGENCY STAIRS, AND VARIOUS STEELWORKS OF DILAPIDATED CARPORT**

Project Location : **Port of Iligan, Iligan City**

ITEM NO.	DESCRIPTION	UNIT	QUANTITY	UNIT PRICE (Pesos)	AMOUNT (Pesos)
1	Demolition/Disposal of Debris				
1.1	Demolish and dispose dilapidated parking shed, Planters Box, and chipping of existing concrete pavement	lot	1.00	P	P
(Pesos)					
2	Excavation Works				
2.1	Excavate & dispose excess materials for footing, column, and lintel beam	cu.m.	5.28	P	P
(Pesos)					
3	Concreting Works				
3.1	Supply & place concrete for footing, pedestal, beam, and ramp	cu.m.	3.34	P	P
(Pesos)					
4	Steel Works				
4.1	Supply & Install G.I pipe column, steel rafter, Purlins and End frame	lot	1.00	P	P
(Pesos)					
5	Roofing				
5.1	Supply & Install PVC Roofing	sq.m.	147.00	P	P
(Pesos)					
6	Painting works				
6.1	Painting of Steel & Masonry surfaces	lot	1.00	P	P
(Pesos)					
7	Electrical works				
7.1	Supply and install Electrical lightings, including tapping to existing power connection	lot	1.00	P	P
TOTAL					P

IN WORDS :

CALENDAR DAYS TO COMPLETE

: **60** CD


NOTE 1 For Labor, Material and Equipments

2 For details please refer to the Engineering Services Division

SUBMITTED BY :


NAME OF THE REPRESENTATIVE OF THE BIDDER

NAME OF BIDDER

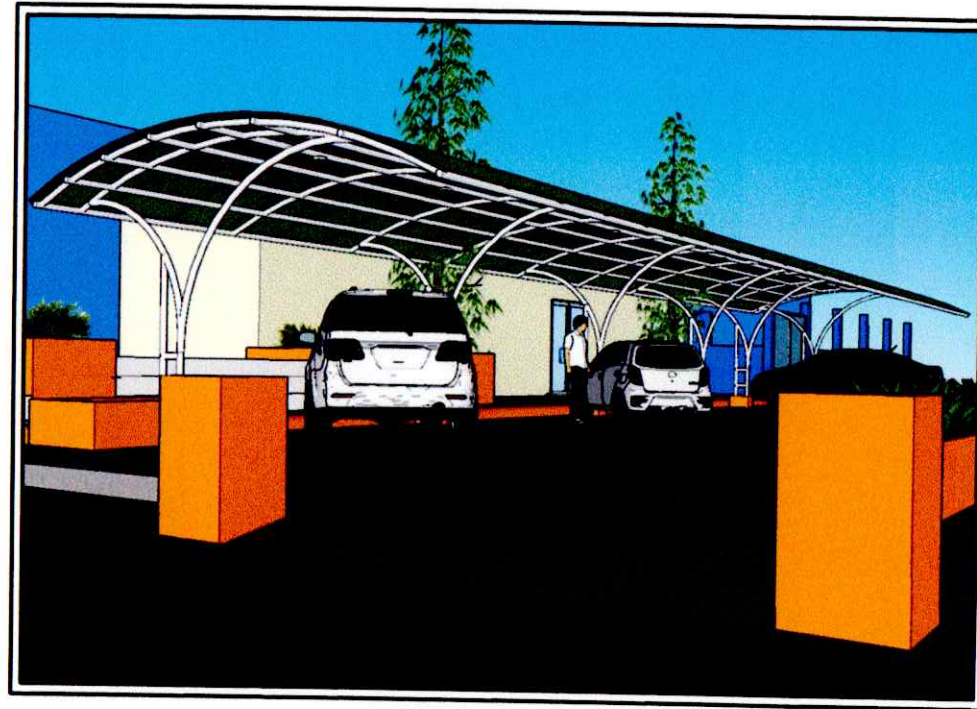

1
A 2
SCALE
RTS
PERSPECTIVE


	TITLE:		DERUSTING, REPAINTING & MAINTENANCE WORKS OF EMERGENCY STAIRS, AND VARIOUS STEEL WORKS OF DILAPIDATED CARPORT				ARCHITECTURAL		SHEET NO.		
	LOCATION:		PORT OF ILIGAN, ILIGAN CITY						SHEET CONTENTS		2 8
	PREPARED BY:		CHECKED BY:	RECOMMENDED BY:		APPROVED:		• PERSPECTIVE			
	signed DENNIS S. CAMBAYA Engineering Assistant		signed ARNEL C. OCLARINO Principal Engineer A	signed JOEL B. ESCALA ESD Manager		signed ARTHUR B. NOGAS Acting Port Manager					

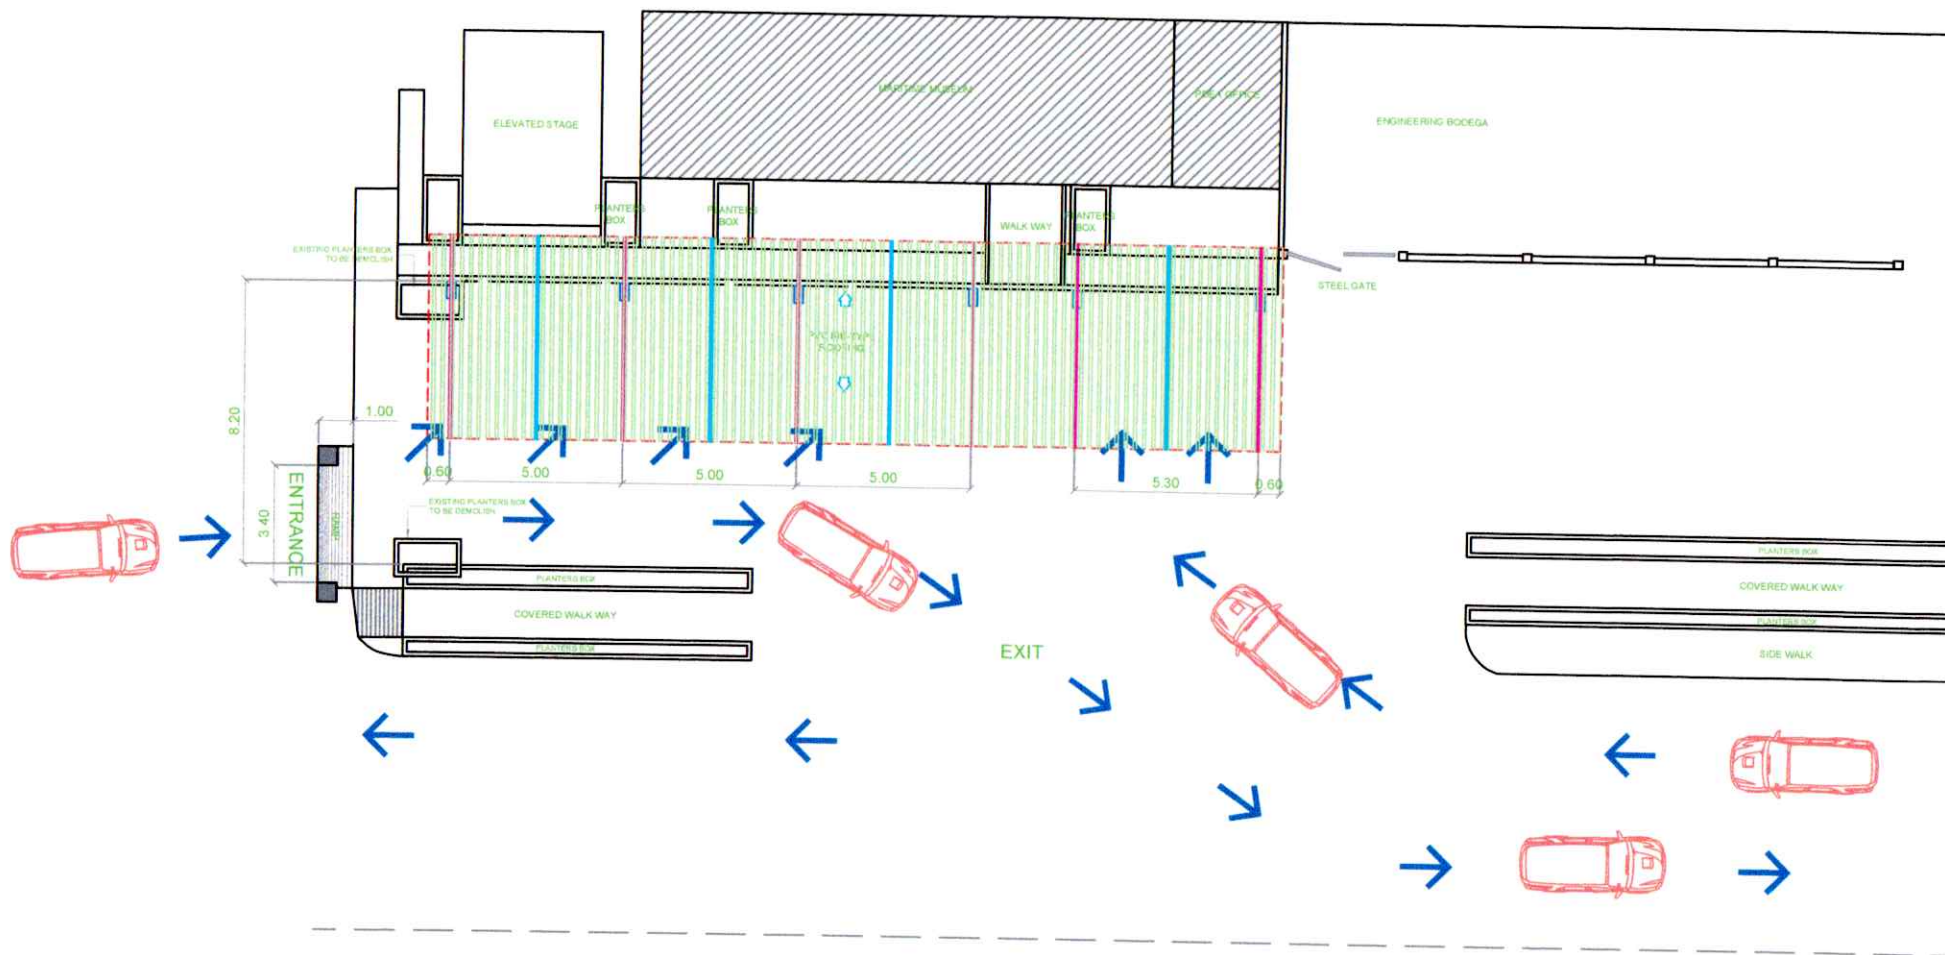

1 DEVELOPMENT PLAN
SCALE 1:200 MTS.




TITLE:		DERUSTING, REPAINTING & MAINTENANCE WORKS OF EMERGENCY STAIRS, AND VARIOUS STEEL WORKS OF DILAPIDATED CARPORT				ARCHITECTURAL		SHEET NO.	
LOCATION:		PORT OF ILIGAN, ILIGAN CITY				SHEET CONTENTS		3 8	
PREPARED BY:		CHECKED BY:		RECOMMENDED BY:		APPROVED:			
signed DENNIS S. CAMBAYA Engineering Assistant		signed ARNEL C. OCLARINO Principal Engineer A		signed JOEL B. ESCALA ESD Manager		signed ARTHUR B. NOGAS Acting Port Manager			

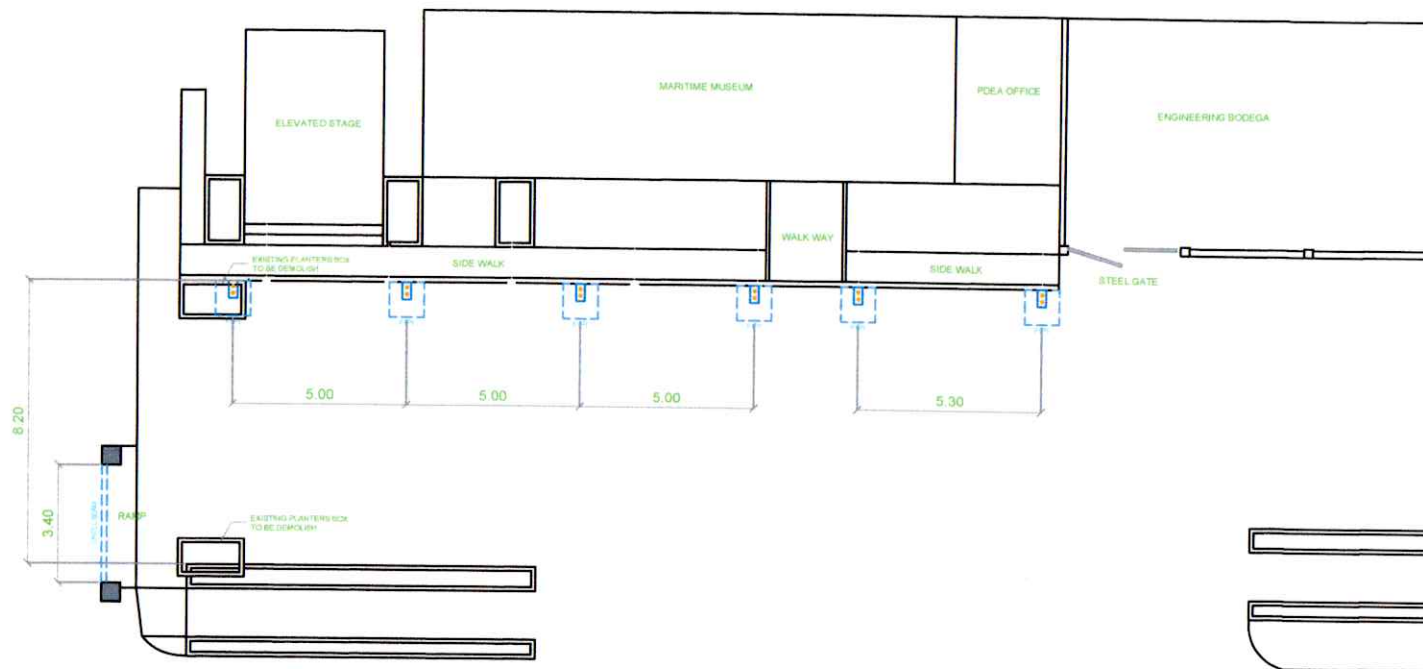


1 FOUNDATION PLAN
SCALE 1:200 MTS.


 PHILIPPINE PORTS AUTHORITY PORT MANAGEMENT OFFICE OF LANAO DEL NORTE FLORIDA	TITLE:	DERUSTING, REPAINTING & MAINTENANCE WORKS OF EMERGENCY STAIRS, AND VARIOUS STEEL WORKS OF DILAPIDATED CARPORT				ARCHITECTURAL		SHEET NO.
	LOCATION:	PORT OF ILIGAN, ILIGAN CITY				SHEET CONTENTS		4 8
	PREPARED BY:		CHECKED BY:	RECOMMENDED BY:	APPROVED:	• FOUNDATION PLAN		
	signed DENNIS S. CAMBAYA Engineering Assistant		signed ARNEL C. OCLARINO Principal Engineer A	signed JOEL B. ESCALA ESD Manager	signed ARTHUR B. NOGAS Acting Port Manager			

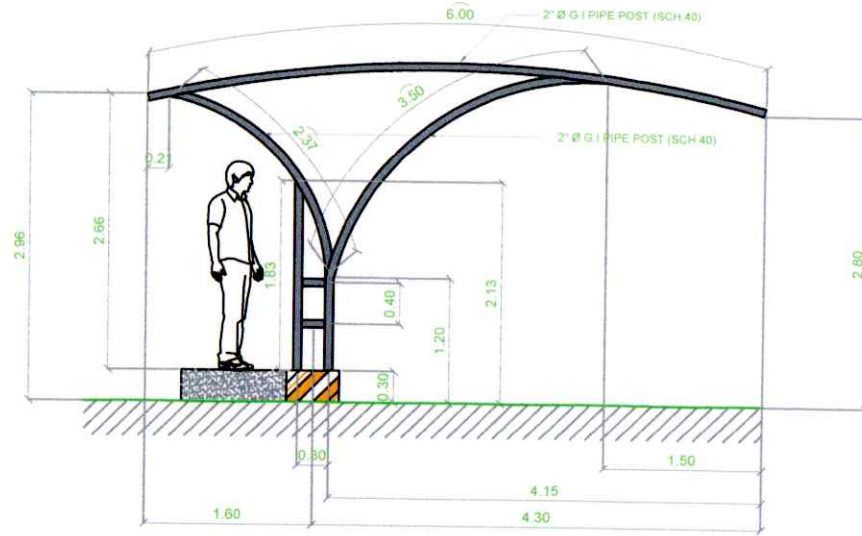



FRAMING PLAN
SCALE 1:50 MTS.

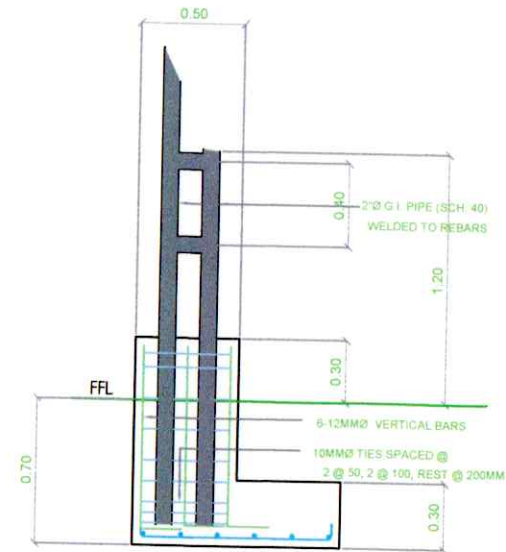


F1P1 DETAIL
SCALE 1:25 MTS.

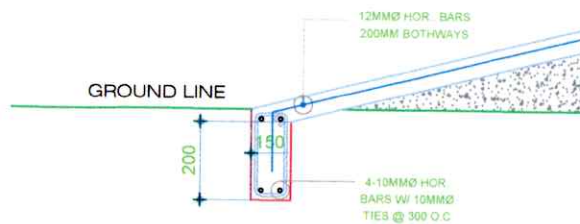

LINTEL BEAM DETAIL
SCALE 1:25 MTS.

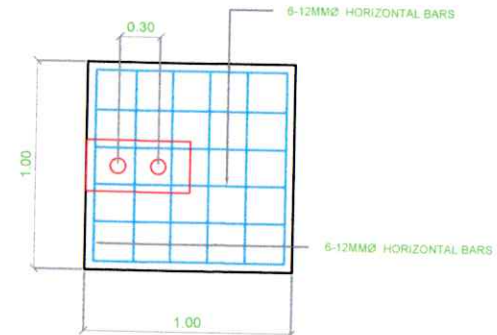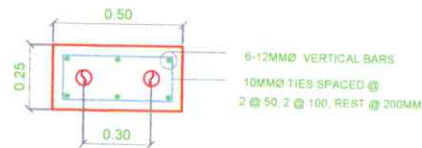

TITLE:	DERUSTING, REPAINTING & MAINTENANCE WORKS OF EMERGENCY STAIRS, AND VARIOUS STEEL WORKS OF DILAPIDATED CARPORT				ARCHITECTURAL	SHEET NO.
LOCATION:	PORT OF ILIGAN, ILIGAN CITY				SHEET CONTENTS	
PREPARED BY: signed DENNIS S. CAMBAYA Engineering Assistant	CHECKED BY: signed ARNEL C. OCLARINO Principal Engineer A	RECOMMENDED BY: signed JOEL B. ESCALA ESD Manager	APPROVED: signed ARTHUR B. NOGAS Acting Port Manager	• FRAMING PLAN • F1P1 DETAIL • LINTEL BEAM DETAIL		5 8

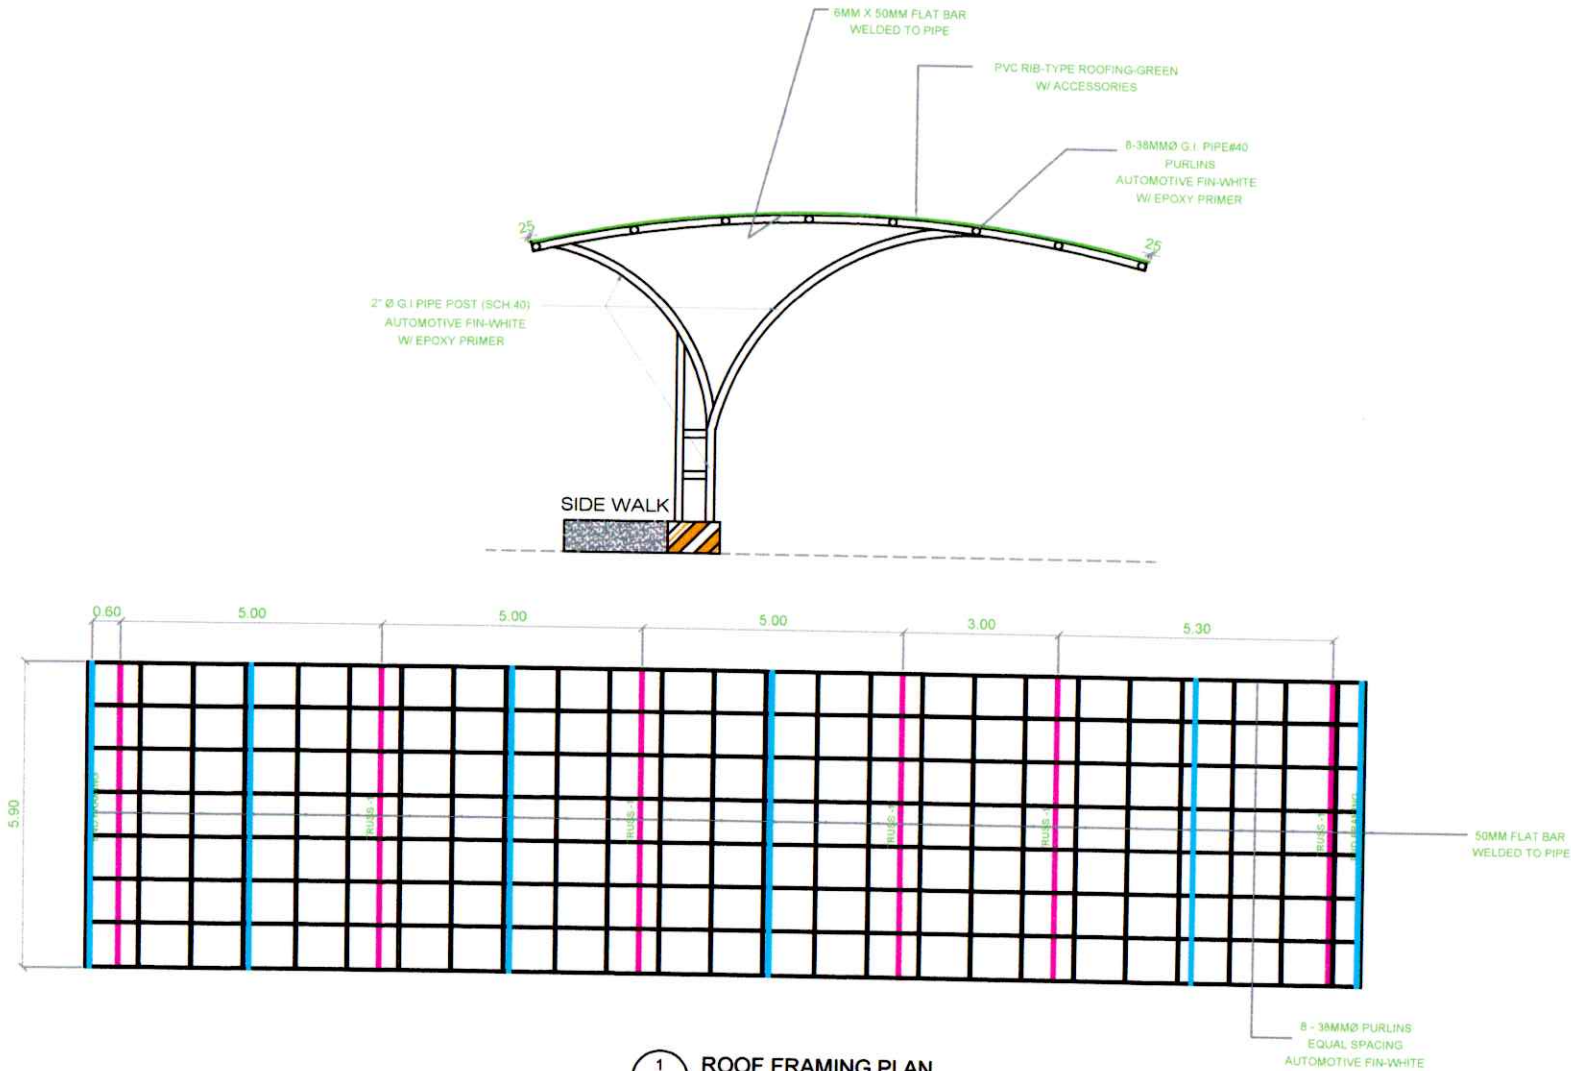

TITLE:	DERUSTING, REPAINTING & MAINTENANCE WORKS OF EMERGENCY STAIRS, AND VARIOUS STEEL WORKS OF DILAPIDATED CARPORT			
LOCATION:	PORT OF ILIGAN, ILIGAN CITY			
PREPARED BY:	CHECKED BY:	RECOMMENDED BY:	APPROVED:	
signed DENNIS S. CAMBAYA Engineering Assistant	signed ARNEL C. OCLARINO Principal Engineer A	signed JOEL B. ESCALA ESD Manager	signed ARTHUR B. NOGAS Acting Port Manager	

ARCHITECTURAL


SHEET CONTENTS

• ROOF FRAMING PLAN

SHEET NO.

6
8

EXISTING EMERGENCY
STAIRS TO BE REPAINTED

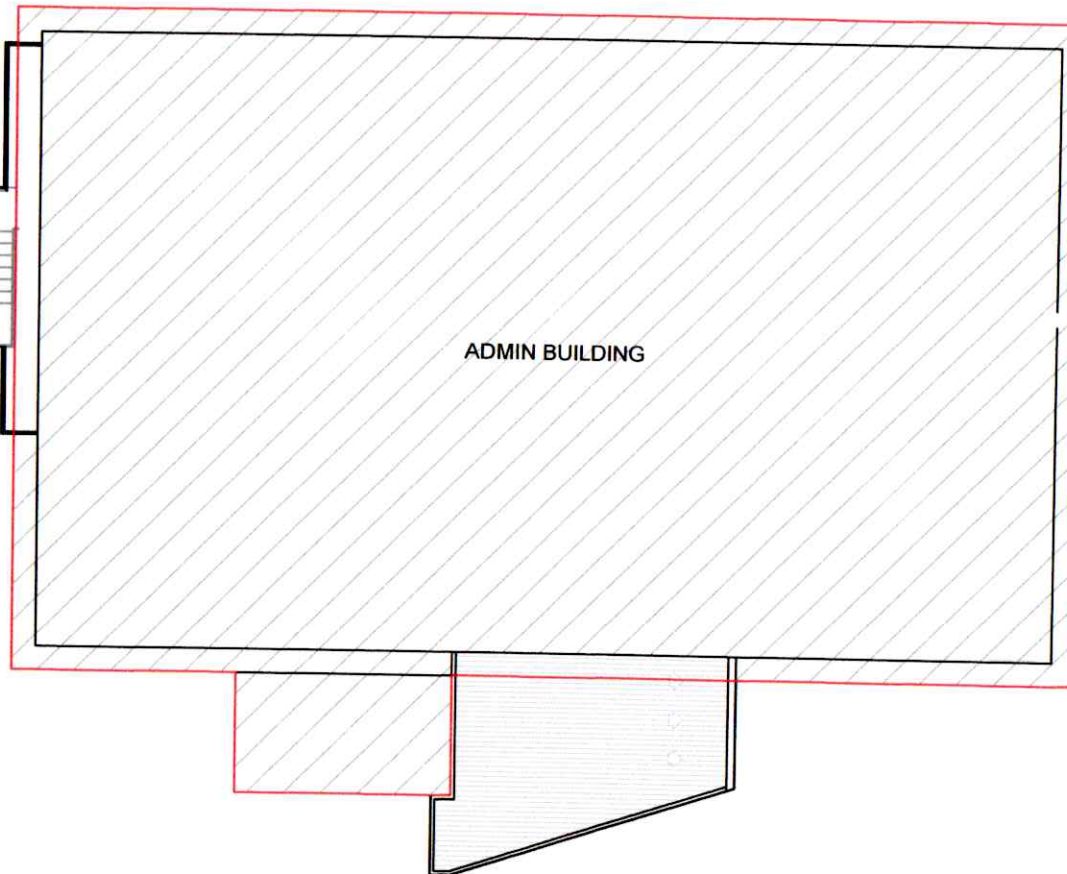

ADMIN BUILDING




EMERGENCY STAIRS

SCALE 1:200 MTS.



TITLE: DERUSTING, REPAINTING & MAINTENANCE WORKS OF EMERGENCY STAIRS, AND VARIOUS STEEL WORKS OF DILAPIDATED CARPORT		ARCHITECTURAL		SHEET NO.
LOCATION: PORT OF ILIGAN, ILIGAN CITY		SHEET CONTENTS		7 8
PREPARED BY: signed DENNIS S. CAMBAYA Engineering Assistant	CHECKED BY: signed ARNEL C. OCLARINO Principal Engineer A	RECOMMENDED BY: signed JOEL B. ESCALA ESD Manager	APPROVED: signed ARTHUR B. NOGAS Acting Port Manager	
		• LOCATION OF EMERGENCY STAIRS		

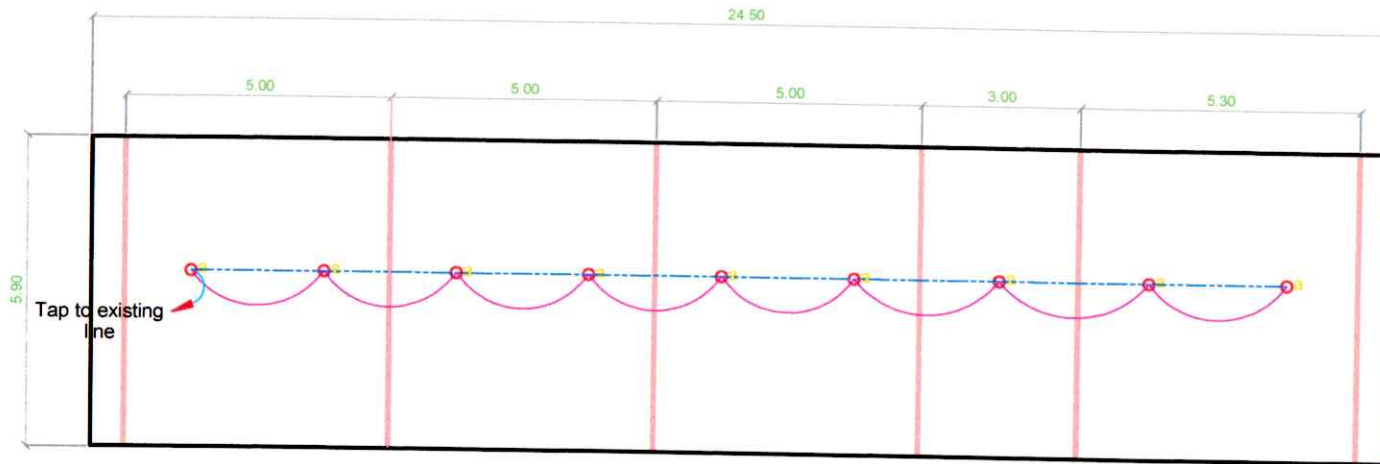

LEGEND:

○ - 10W LED LIGHT



	TITLE:	DERUSTING, REPAINTING & MAINTENANCE WORKS OF EMERGENCY STAIRS, AND VARIOUS STEEL WORKS OF DILAPIDATED CARPORT				ELECTRICAL		SHEET NO.	
	LOCATION:	PORT OF ILIGAN, ILIGAN CITY					SHEET CONTENTS		88
	PREPARED BY:		CHECKED BY:	RECOMMENDED BY:	APPROVED:		•LIGHTING LAYOUT		
	signed DENNIS S. CAMBAYA Engineering Assistant		signed ARNEL C. OCLARINO Principal Engineer A	signed JOEL B. ESCALA ESD Manager	signed ARTHUR B. NOGAS Acting Port Manager				