



Name of Contract : MAINTENANCE WORKS OF COMMON COMFORT ROOMS AT PARKING AREA AND NEAR GUARD HOUSE

Location of Project : Port of Iligan, Iligan City

Reference Number : CW - 007- 2025

QUOTATION (BILL OF QUANTITIES)

Project Name : MAINTENANCE WORKS OF COMMON COMFORT ROOMS AT PARKING AREA AND NEAR GUARD HOUSE

Project Location : Port of Iligan, Iligan City

ITEM NO.	DESCRIPTION	UNIT	QUANTITY	UNIT PRICE (Pesos)	AMOUNT (Pesos)
1	Dismantling, Chipping and Removal of Existing Tiles & Fixtures and Disposal of debris				
1.1	Chipping and Removal of Existing wall & floor tiles, granite Tiles, water closets, urinals, lavatory and doors	lot	1.00	P	P
(Pesos)					
2	Masonry Works				
2.1	Installation/Laying of 100mm, and 150mm thk concrete hollow blocks, Plastering, Finishing of walls, Flooring and Septic tank	lot	1.00	P	P
(Pesos)					
3	Finishes and Fixtures				
3.1	Supply and installation of Ceramic tiles for male & female, comfort rooms at Parking Area and Access road	lot	1.00	P	P
(Pesos)					
3.2	Supply and installation of water closet, urinals, lavatory and fittings	lot	1.00	P	P
(Pesos)					
3.3	Supply and installation of frameless mirror, Hand dryer, tissue holder, soap holder, and pvc doors	sets	4.00	P	P
(Pesos)					
4	Ceiling Works				
4.1	Supply & Installation of 2.5mm Light Ceiling Board and accessories	lot	1.00	P	P
(Pesos)					
5	Roofing works				
5.1	Supply, deliver and install Ga.#0.60 long span roofing sheets including purlins and accessories	lot	1.00	P	P
(Pesos)					
SUB - TOTAL A					P

SUBMITTED BY :

NAME OF THE REPRESENTATIVE OF THE BIDDER

NAME OF BIDDER



Name of Contract : MAINTENANCE WORKS OF COMMON COMFORT ROOMS AT PARKING AREA AND NEAR GUARD HOUSE
 Location of Projec : Port of Iligan, Iligan City
 Reference Numbe : CW - 007- 2025

QUOTATION (BILL OF QUANTITIES)

Project Name : MAINTENANCE WORKS OF COMMON COMFORT ROOMS AT PARKING AREA AND NEAR GUARD HOUSE

Project Location : Port of Iligan, Iligan City

ITEM NO.	DESCRIPTION	UNIT	QUANTITY	UNIT PRICE (Pesos)	AMOUNT (Pesos)
6	Painting works				
6.1	Painting of Ceiling, and masonry surfaces	lot	1.00	P	P
(Pesos					
7	Electrical works				
7.1	Supply and install various electrical wirings and lightings, including tapping to existing power connection.	lot	1.00	P	P
(Pesos					
SUB - TOTAL A					P
TOTAL					P

IN WORDS :

CALENDAR DAYS TO COMPLETE

: 60 CD

NOTE 1 For Labor, Material and Equipments

2 For details please refer to the Engineering Services Division


SUBMITTED BY :

NAME OF THE REPRESENTATIVE OF THE BIDDER


NAME OF BIDDER

POSITION

DATE

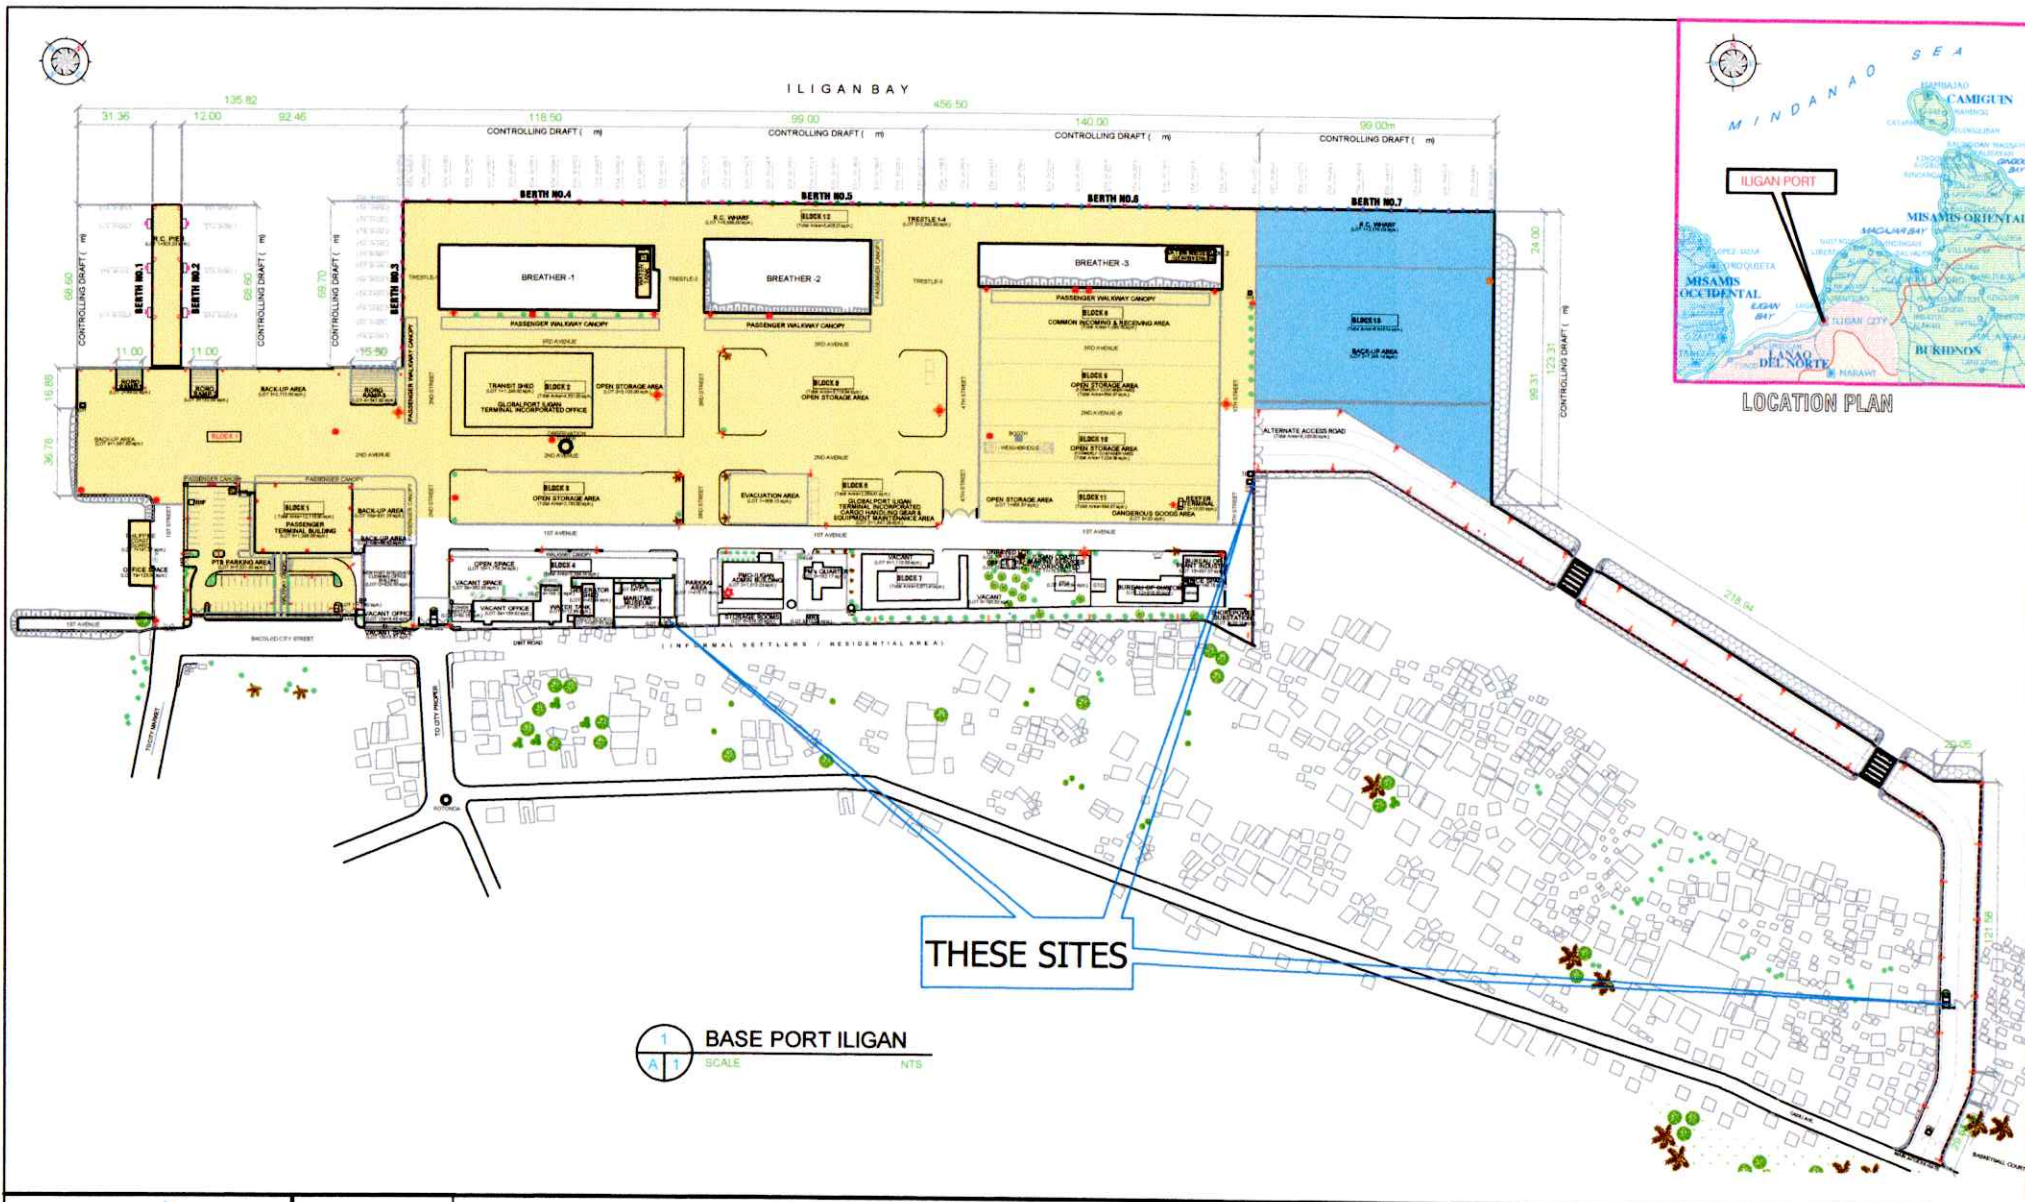

	TITLE:	MAINTENANCE WORKS OF COMFORT ROOMS AT PARKING AREA AND NEAR GUARDBOUSES				PORT LAYOUT		SHEET NO.
	LOCATION:	PORT OF ILIGAN, ILIGAN CITY				SHEET CONTENTS		1 8
	PREPARED BY:	CHECKED BY:	RECOMMENDED BY:	APPROVED:	• LOCATION PLAN			
	SIGNED	SIGNED	SIGNED	SIGNED				
	COLIN KAY R. CAJOTE	ARNEL C. OCLARINO	JOEL B. ESCALA	ARTHUR B. NOGAS				
Supervising Engineer A	Principal Engineer A	ESD Manager	Acting Port Manager					

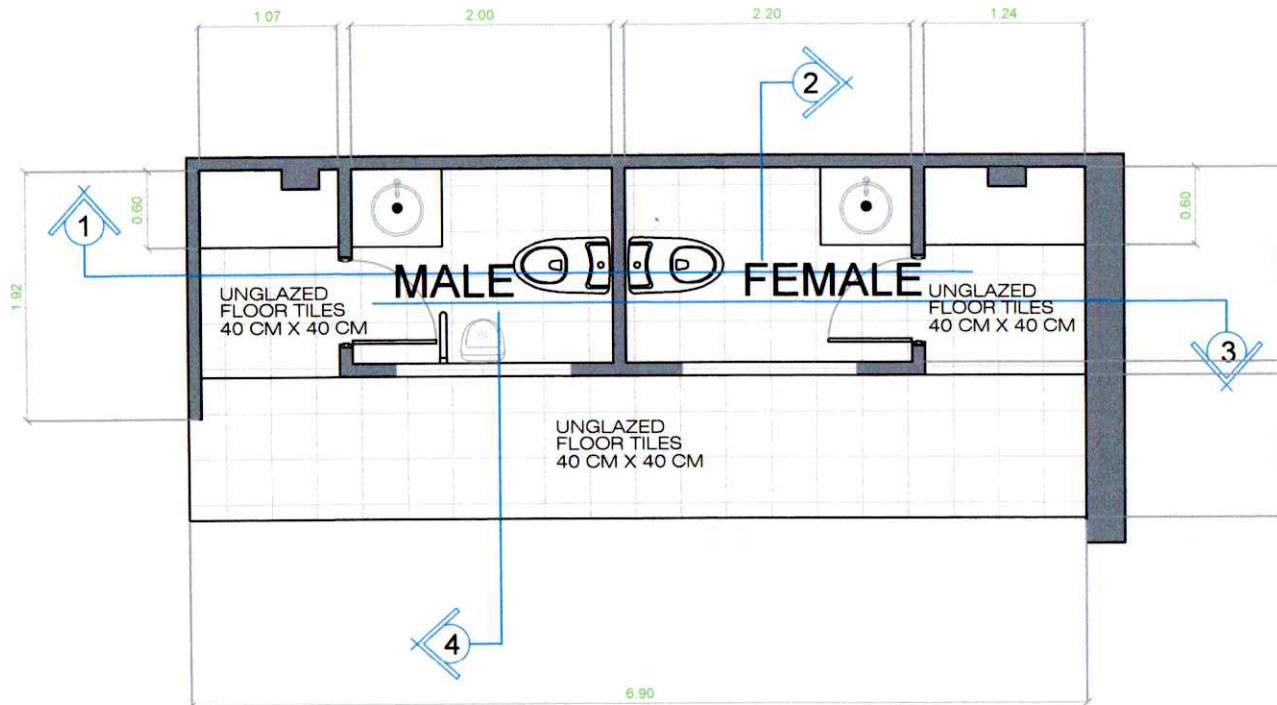

COMFORT ROOMS AT PARKING AREA

SCALE

1:40 MTS



TITLE:

MAINTENANCE WORKS OF COMFORT ROOMS AT PARKING AREA AND NEAR GUARDBOUSES

LOCATION:

PORT OF ILIGAN, ILIGAN CITY

PREPARED BY:

COLIN KAY R. CAJOTE
Supervising Engineer A

CHECKED BY:

ARNEL C. OCLARINO
Principal Engineer A

RECOMMENDED BY:

JOEL B. ESCALA
ESD Manager

APPROVED:

ARTHUR B. NOGAS
Acting Port Manager


ARCHITECTURAL

SHEET CONTENTS


• COMFORT ROOMS AT PARKING AREA

SHEET NO.

2
8

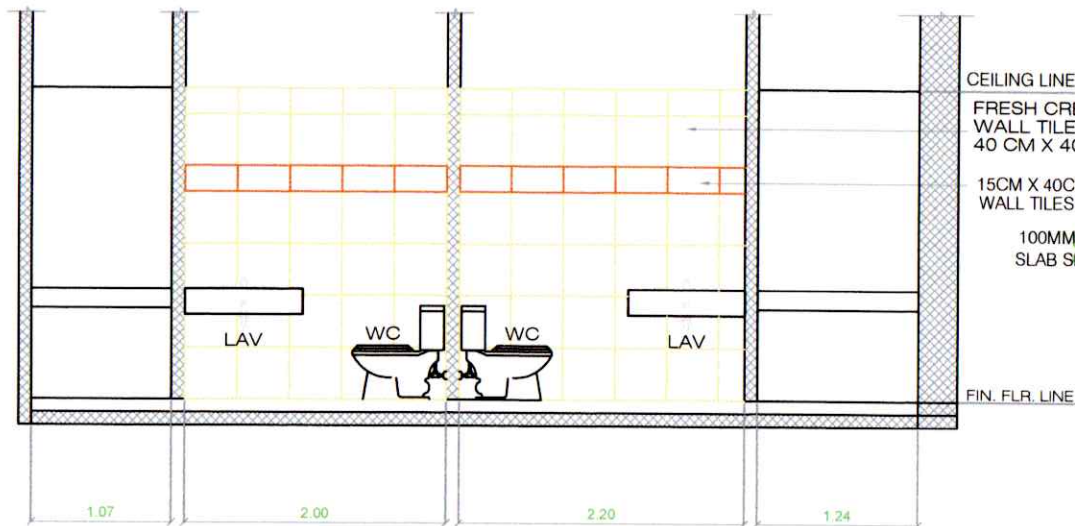


1
A 4
WALL TILES SECTION - 1
SCALE 1:40 MTS.

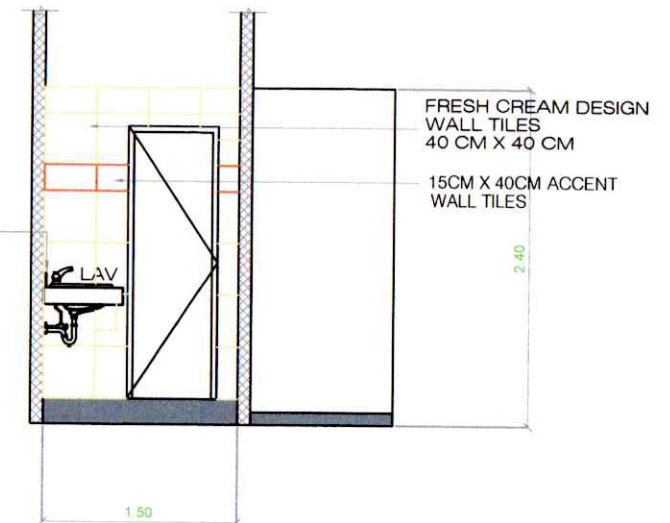


1
A 4
WALL TILES SECTION - 2
SCALE 1:40 MTS.

	TITLE:	MAINTENANCE WORKS OF COMFORT ROOMS AT PARKING AREA AND NEAR GUARDBOUSES			ARCHITECTURAL	SHEET NO. 3 8
	LOCATION:	PORT OF ILIGAN, ILIGAN CITY			SHEET CONTENTS	
	PREPARED BY:	CHECKED BY:	RECOMMENDED BY:	APPROVED:	• WALL TILES SECTION	
	SIGNED COLIN KAY R. CAJOTE Supervising Engineer A	SIGNED ARNEL C. OCLARINO Principal Engineer A	SIGNED JOEL B. ESCALA ESD Manager	SIGNED ARTHUR B. NOGAS Acting Port Manager		

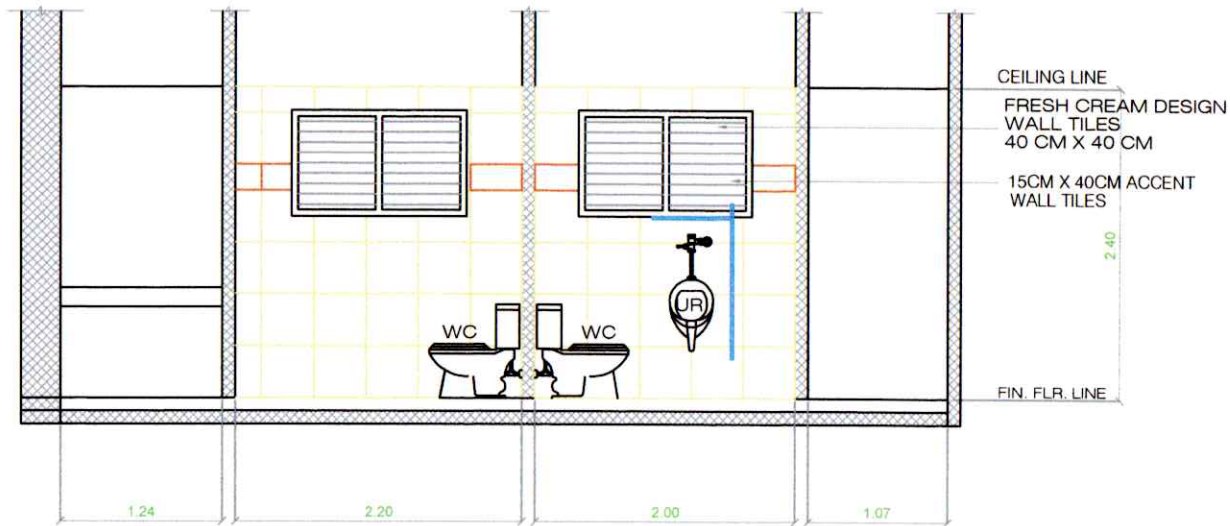


1
A 4 WALL TILES SECTION - 3
SCALE 1:40 MTS

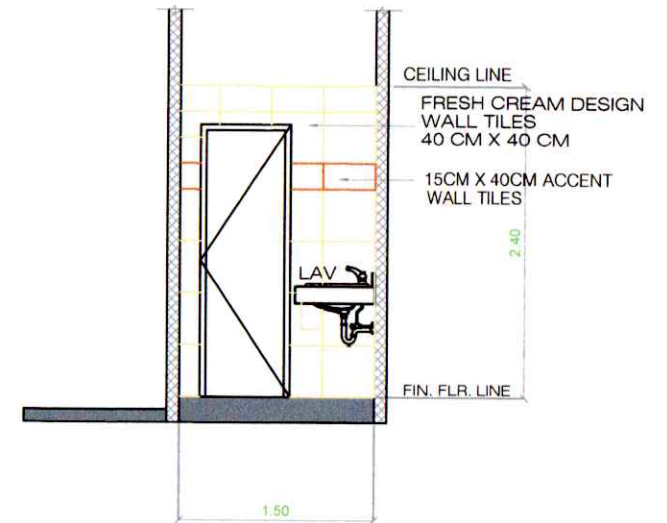


1
A 4 WALL TILES SECTION - 4
SCALE 1:40 MTS




TITLE:		MAINTENANCE WORKS OF COMFORT ROOMS AT PARKING AREA AND NEAR GUARDBOUSES				ARCHITECTURAL		SHEET NO.	
LOCATION:		PORT OF ILIGAN, ILIGAN CITY				SHEET CONTENTS		4 8	
PREPARED BY:		CHECKED BY:		RECOMMENDED BY:		APPROVED:			
SIGNED COLIN KAY R. CAJOTE Supervising Engineer A		SIGNED ARNEL C. OCLARINO Principal Engineer A		SIGNED JOEL B. ESCALA ESD Manager		SIGNED ARTHUR B. NOGAS Acting Port Manager		● WALL TILES SECTION	

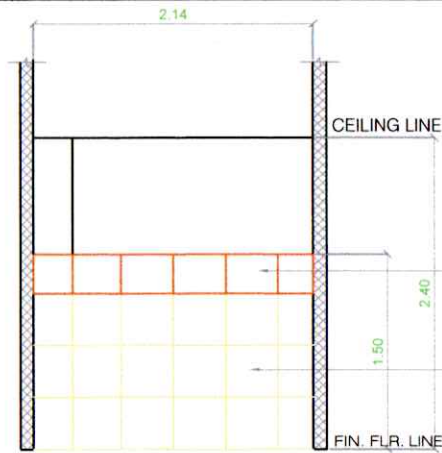


1 WALL TILES SECTION - 1
SCALE 1:40 MTS.

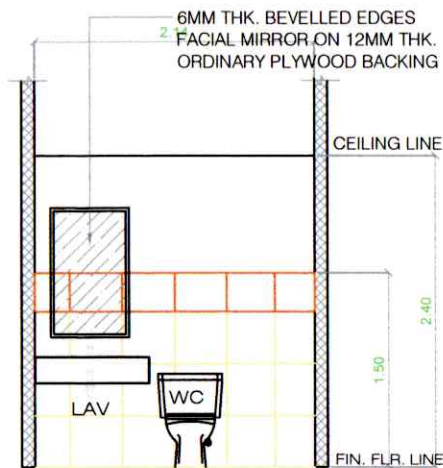


1 WALL TILES SECTION - 3
SCALE 1:40 MTS.

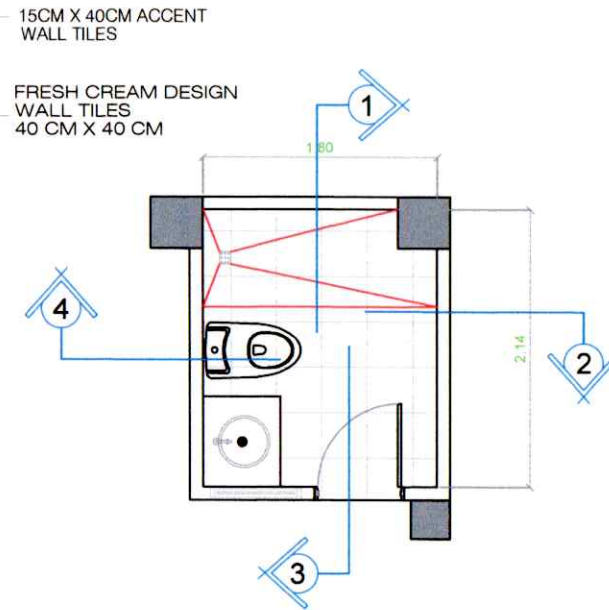

1 COMFORT ROOMS AT GUARD HOUSES (TYPICAL)
SCALE 1:40 MTS.

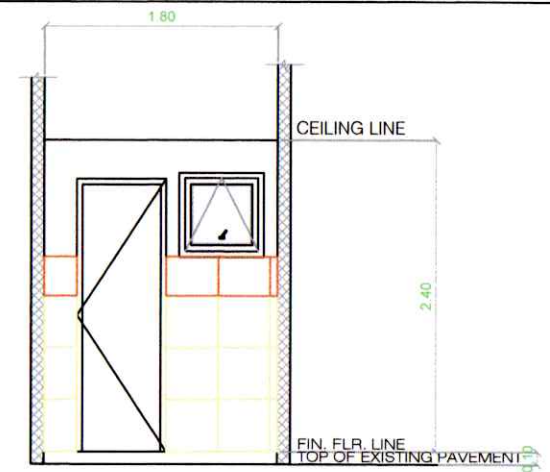

1 WALL TILES SECTION - 2
SCALE 1:40 MTS.

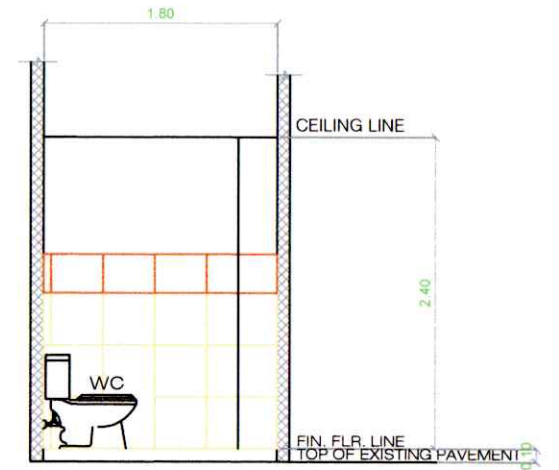

1 WALL TILES SECTION - 4
SCALE 1:40 MTS.





TITLE: MAINTENANCE WORKS OF COMFORT ROOMS AT PARKING AREA AND NEAR GUARDBOUSES		ARCHITECTURAL	
LOCATION: PORT OF ILIGAN, ILIGAN CITY		SHEET CONTENTS	
PREPARED BY:	CHECKED BY:	RECOMMENDED BY:	APPROVED:
SIGNED COLIN KAY R. CAJOTE Supervising Engineer A	SIGNED ARNEL C. OCLARINO Principal Engineer A	SIGNED JOEL B. ESCALA ESD Manager	SIGNED ARTHUR B. NOGAS Acting Port Manager




• COMFORT ROOMS AT GUARDBOUSES

SHEET NO.


5
8

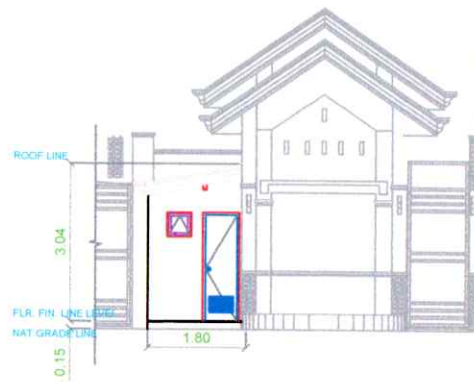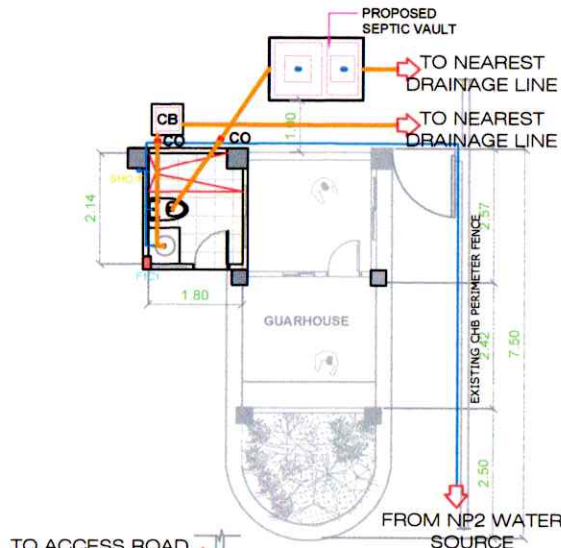

AT ACCESS ROAD

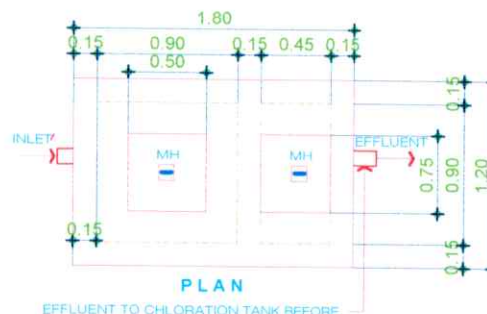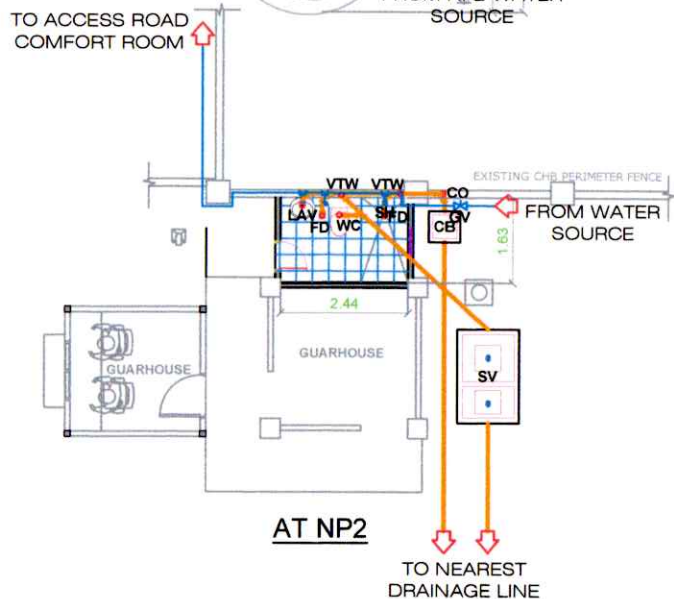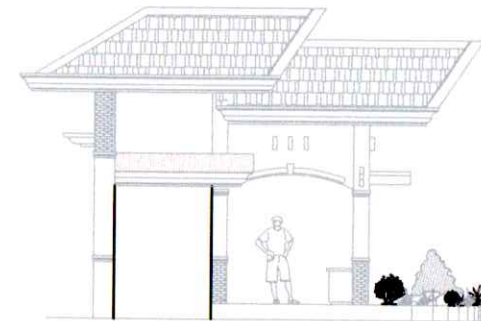

SEPTIC VAULT SECTION DETAIL

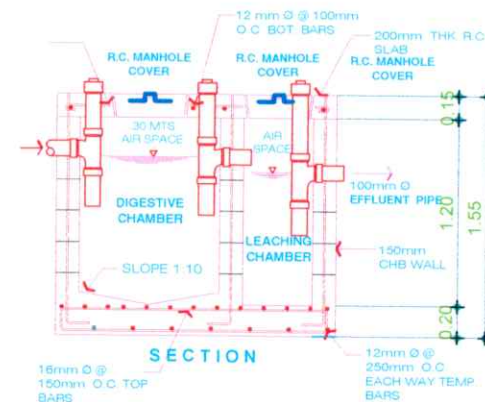

COMFORT ROOMS AT ACCESS ROAD

SCALE

1:100 MTS



TITLE:

MAINTENANCE WORKS OF COMFORT ROOMS AT PARKING AREA AND NEAR GUARHOUSES

LOCATION:

PORT OF ILIGAN, ILIGAN CITY

PREPARED BY:

SIGNED
COLIN KAY R. CAJOTE
Supervising Engineer A

CHECKED BY:

SIGNED
ARNEL C. OCLARINO
Principal Engineer A

RECOMMENDED BY:

SIGNED
JOEL B. ESCALA
ESD Manager

APPROVED:

SIGNED
ARTHUR B. NOGAS
Acting Port Manager


ARCHITECTURAL

SHEET CONTENTS


• COMFORT ROOMS AT ACCESS ROAD

SHEET NO.


6
8

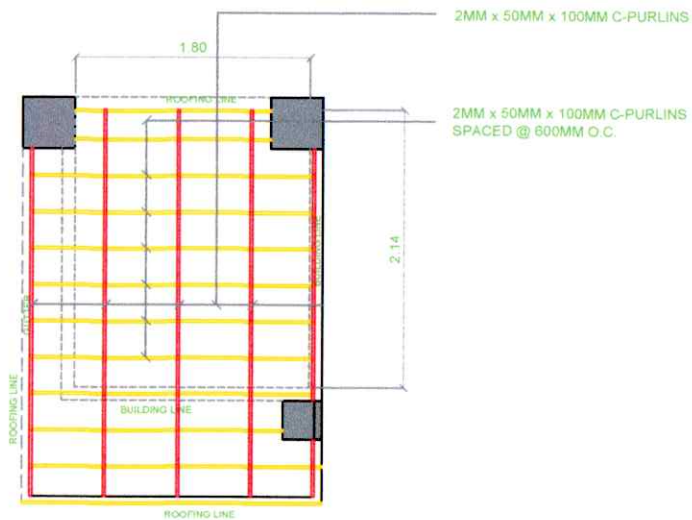


1 ROOF FRAMING PLAN
SCALE 1:100 MTS.

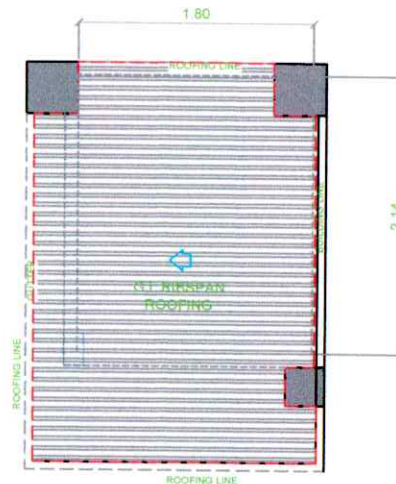


2 ROOF PLAN
SCALE 1:100 MTS.

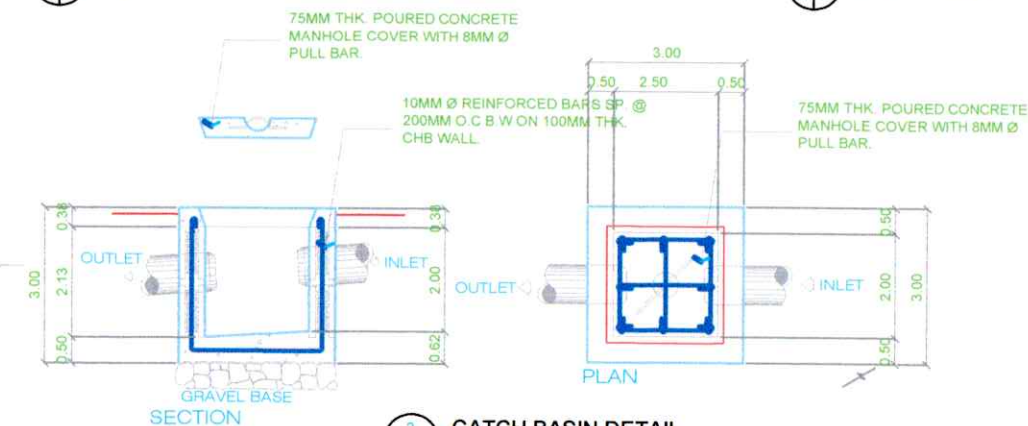


2 CATCH BASIN DETAIL
SCALE 1:20 MTS.

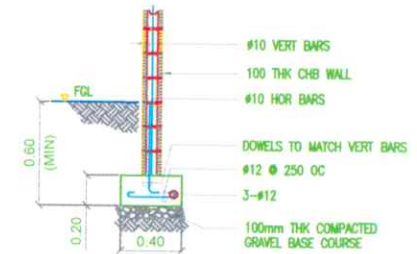

2 WF1 DETAIL
SCALE 1:30 MTS.

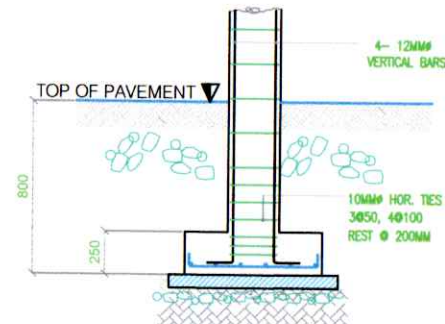


3 DETAIL OF COLUMN AND FOOTING
SCALE 1:100 MTS.

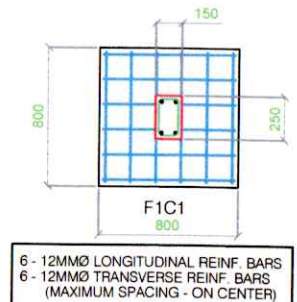


TITLE:		MAINTENANCE WORKS OF COMFORT ROOMS AT PARKING AREA AND NEAR GUARDBOUSES					
LOCATION:		PORT OF ILIGAN, ILIGAN CITY					
PREPARED BY:		CHECKED BY:		RECOMMENDED BY:		APPROVED:	
SIGNED COLIN KAY R. CAJOTE		SIGNED ARNEL C. OCLARINO		SIGNED JOEL B. ESCALA		SIGNED ARTHUR B. NOGAS	
Supervising Engineer A		Principal Engineer A		ESD Manager		Acting Port Manager	


- ROOF FRAMING PLAN
- DETAIL OF COLUMN AND FOOTING
- CATCH BASIN DETAIL

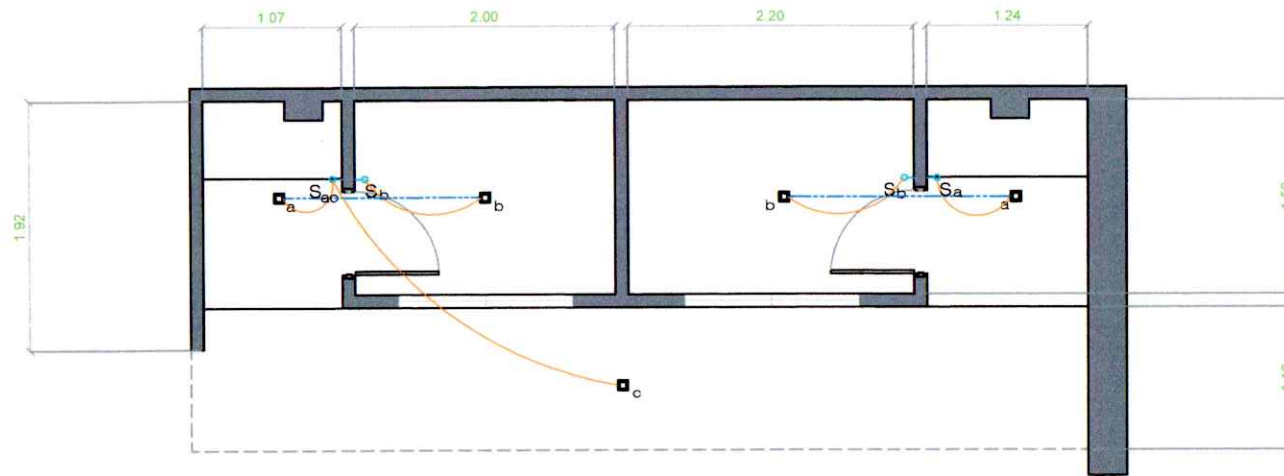

AT PARKING AREA

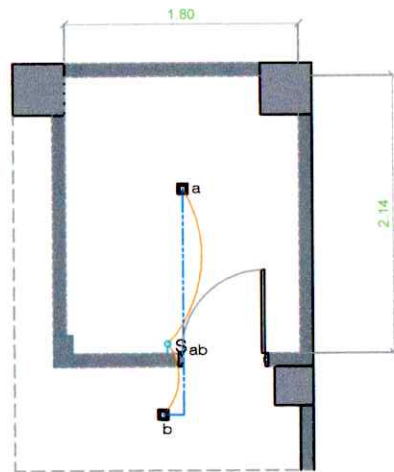

AT ACCESS ROAD

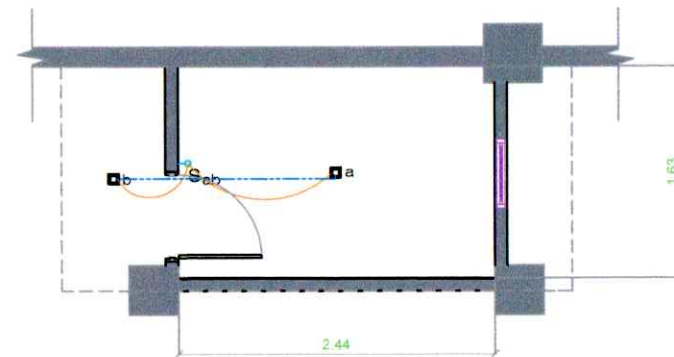

AT NP2

2
A 5 LIGHTING LAYOUT
SCALE 1:40 MTS.



TITLE:	MAINTENANCE WORKS OF COMFORT ROOMS AT PARKING AREA AND NEAR GUARDBOUSES			
LOCATION:	PORT OF ILIGAN, ILIGAN CITY			
PREPARED BY:	CHECKED BY:	RECOMMENDED BY:	APPROVED:	
SIGNED COLIN KAY R. CAJOTE Supervising Engineer A	SIGNED ARNEL C. OCLARINO Principal Engineer A	SIGNED JOEL B. ESCALA ESD Manager	SIGNED ARTHUR B. NOGAS Acting Port Manager	

ARCHITECTURAL
SHEET CONTENTS
• LIGHTING LAYOUT

SHEET NO.

8
8