



Name of Contract : MASONRY WORKS,REPAINTING AND MAINTENANCE WORKS OF EVACUATION AREA AND PLANTBOXES
 Location of Project : Port of Iligan, Iligan City
 Reference Number : CW - 009- 2025

QUOTATION (BILL OF QUANTITIES)

Project Name : **MASONRY WORKS,REPAINTING AND MAINTENANCE WORKS OF EVACUATION AREA AND PLANTBOXES**
 Project Location : **Port of Iligan, Iligan City**

ITEM NO.	DESCRIPTION	UNIT	QUANTITY	UNIT PRICE (Pesos)	AMOUNT (Pesos)
1	Chipping-off and Removal of Dilapidated Structures				
1.1	Chipping-off concrete portion,excavation and removal of dilapidated structures including disposal of unnecessary debris as indicated in the plan.	lot	1.00	P	P
(Pesos					
2	Supply and Place Filling Materials,Trees and Drainage weepholes.				
2.1	Supply and place filling materials up to required elevation to include planting of various trees and weepholes for drainage as indicated in the plan. Supply and place filling materials up to required elevation to include planting of various trees and weepholes for drainage as indicated in the plan.	lot	1.00	P	P
(Pesos					
3	Supply and Place Concrete (3,000 psi)				
3.1	Supply and place concrete for concrete footings,rc column,plinth beams,column stiffener, slab on grade and etc. as indicated in the plan.	cu.m.	8.00	P	P
(Pesos					
4	Supply and Install Reinforcing Bars				
4.1	Supply and install reinforcements for concrete footings,pedestal,affected concrete flooring and etc. as indicated in the plan.	kgs	1023.45	P	P
(Pesos					
5	Supply, deliver and Install 4" Thk. Concrete Hollow Blocks				
5.1	Supply, deliver and install 4" Thk. Concrete Hollow Blocks to include steel reinforcements. This is include also of mortar and plastering smooth both sides as per plan and specifications.	sq.m.	80.00	P	P
(Pesos					
6	Supply and Install Drywall Panels				
6.1	Supply and install drywall with various metal tracks and studs as indicated in the plan.	sq.m.	86.00	P	P
(Pesos					
SUB - TOTAL A					P

SUBMITTED BY : _____

NAME OF THE REPRESENTATIVE OF THE BIDDER

NAME OF BIDDER



Name of Contract : MASONRY WORKS,REPAINTING AND
MAINTENANCE WORKS OF EVACUATION
AREA AND PLANTBOXES

Location of Projec : Port of Iligan, Iligan City

Reference Numbe : CW - 009- 2025

QUOTATION (BILL OF QUANTITIES)

Project Name : MASONRY WORKS,REPAINTING AND MAINTENANCE WORKS OF EVACUATION AREA AND PLANTBOXES

Project Location : Port of Iligan, Iligan City

ITEM NO.	DESCRIPTION	UNIT	QUANTITY	UNIT PRICE (Pesos)	AMOUNT (Pesos)
7	Supply and Apply Paint				
7.1	Supply, deliver and apply paints for masonry and steel surfaces including curbs and gutters with 1-coat primer and 2-topcoats as indicated in the plan.	sq.m.	380.00	P	P
(Pesos)					
SUB - TOTAL B					P
TOTAL					P

IN WORDS :

CALENDAR DAYS TO COMPLETE

: 45 CD

NOTE 1 For Labor, Material and Equipments

2 For details please refer to the Engineering Services Division



SUBMITTED BY :

NAME OF THE REPRESENTATIVE OF THE BIDDER


NAME OF BIDDER

POSITION


DATE

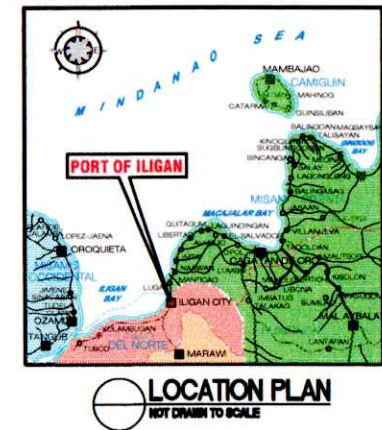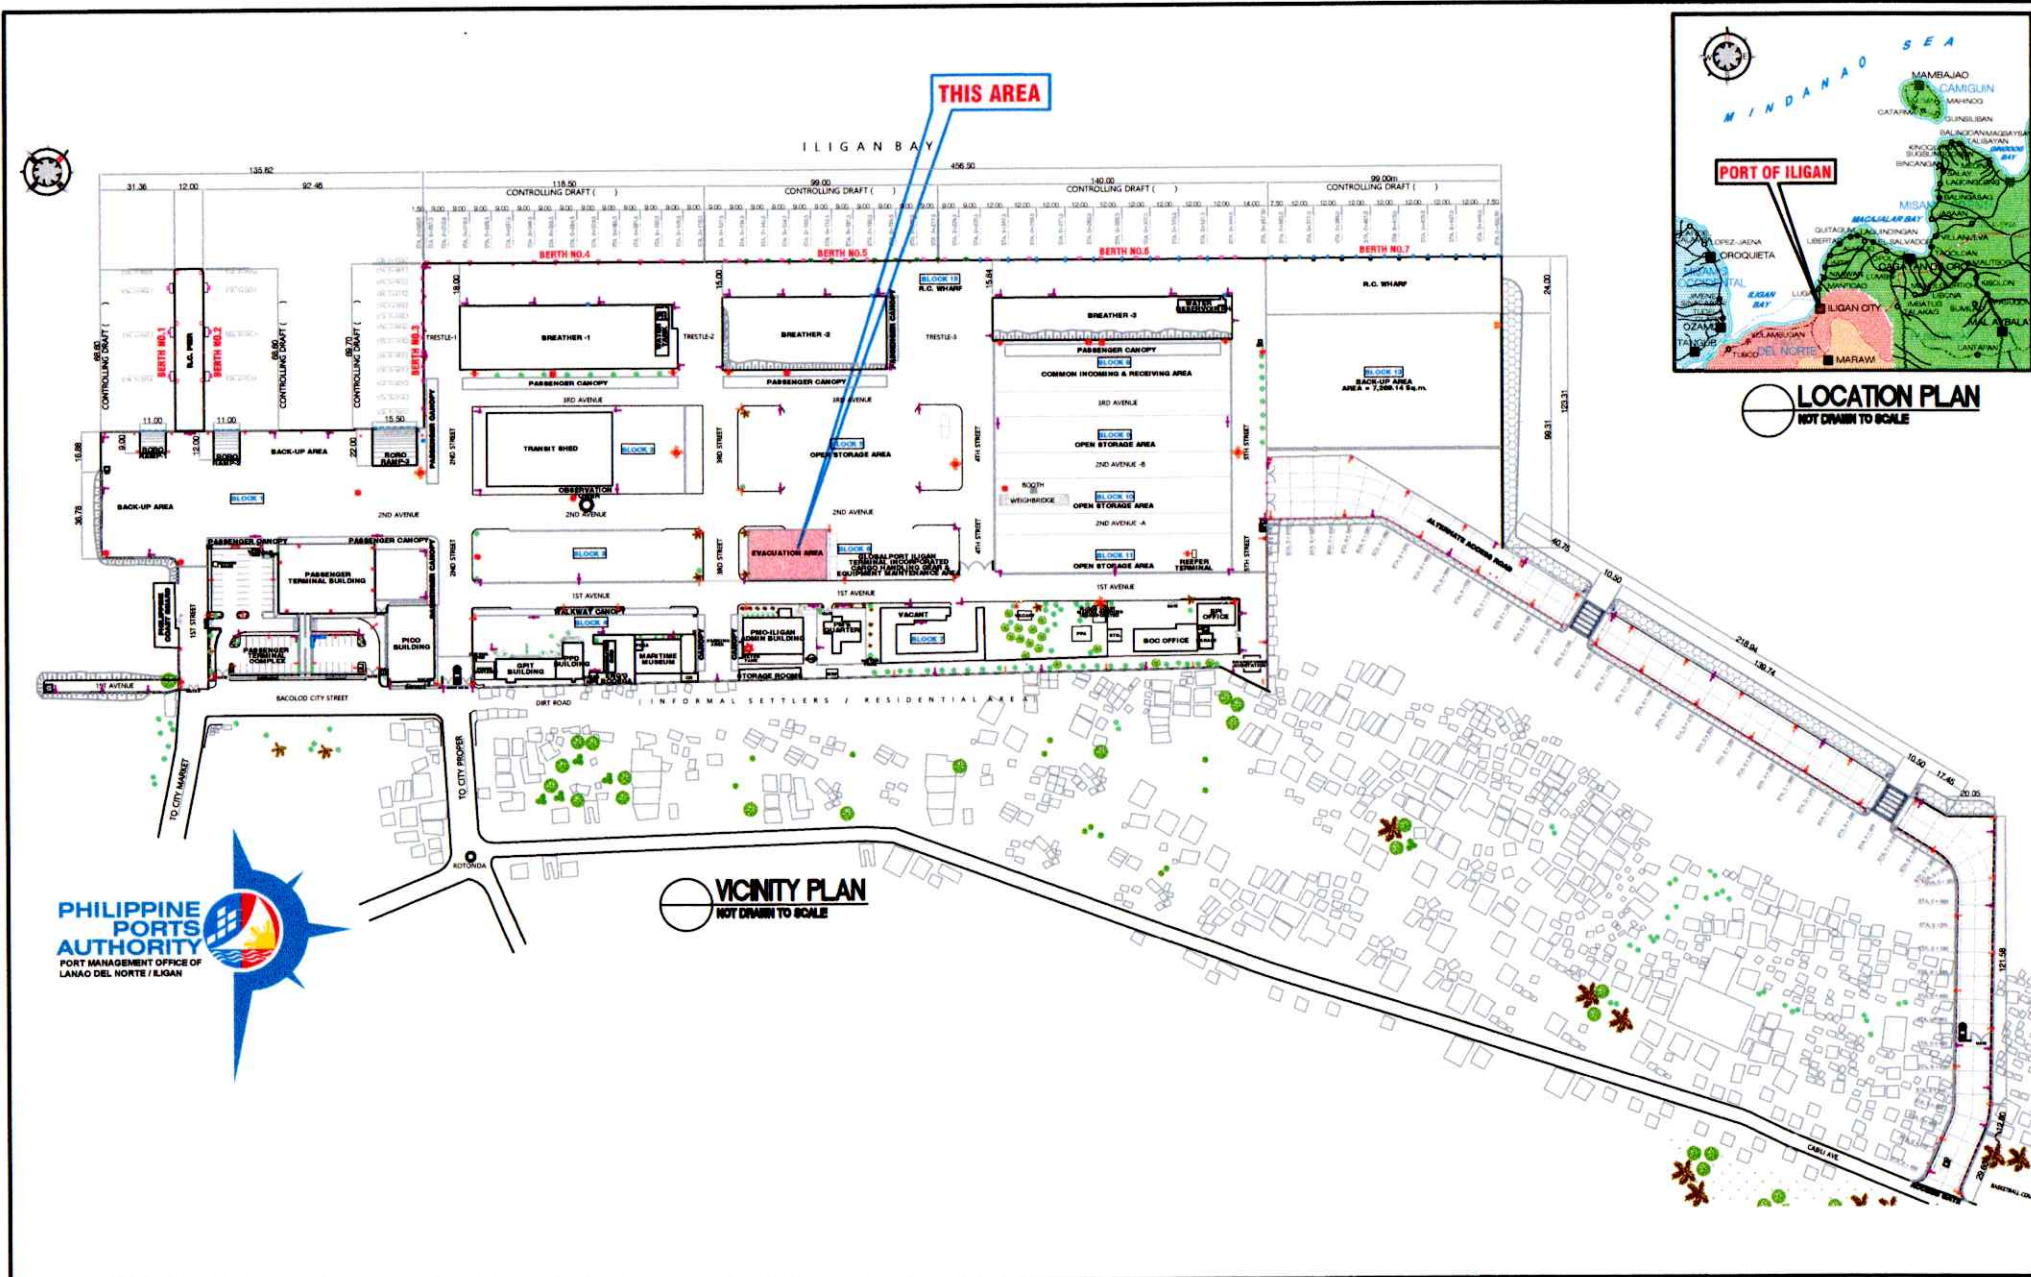

 PHILIPPINE PORTS AUTHORITY PORT MANAGEMENT OFFICE OF LANAÑO DEL NORTE / ILIGAN	PROJECT TITLE: MASONRY WORKS,REPAINTING AND MAINTENANCE WORKS OF EVACUATION AREA AND PLANTBOXES				ARCHITECTURAL	SHEET NO.
	LOCATION: PORT OF ILIGAN, ILIGAN CITY				SHEET CONTENTS	1 6
	PREPARED BY:	CHECKED BY:	RECOMMENDED BY:	APPROVED:	• LOCATION PLAN • VICINITY PLAN	
	signed COLIN KAY R. CAJOTE Supervising Engineer A	signed ARNEL C. OCLARINO Principal Engineer A	signed JOEL B. ESCALA BMD Manager	signed ARTHUR B. NOGAS Acting Port Manager		

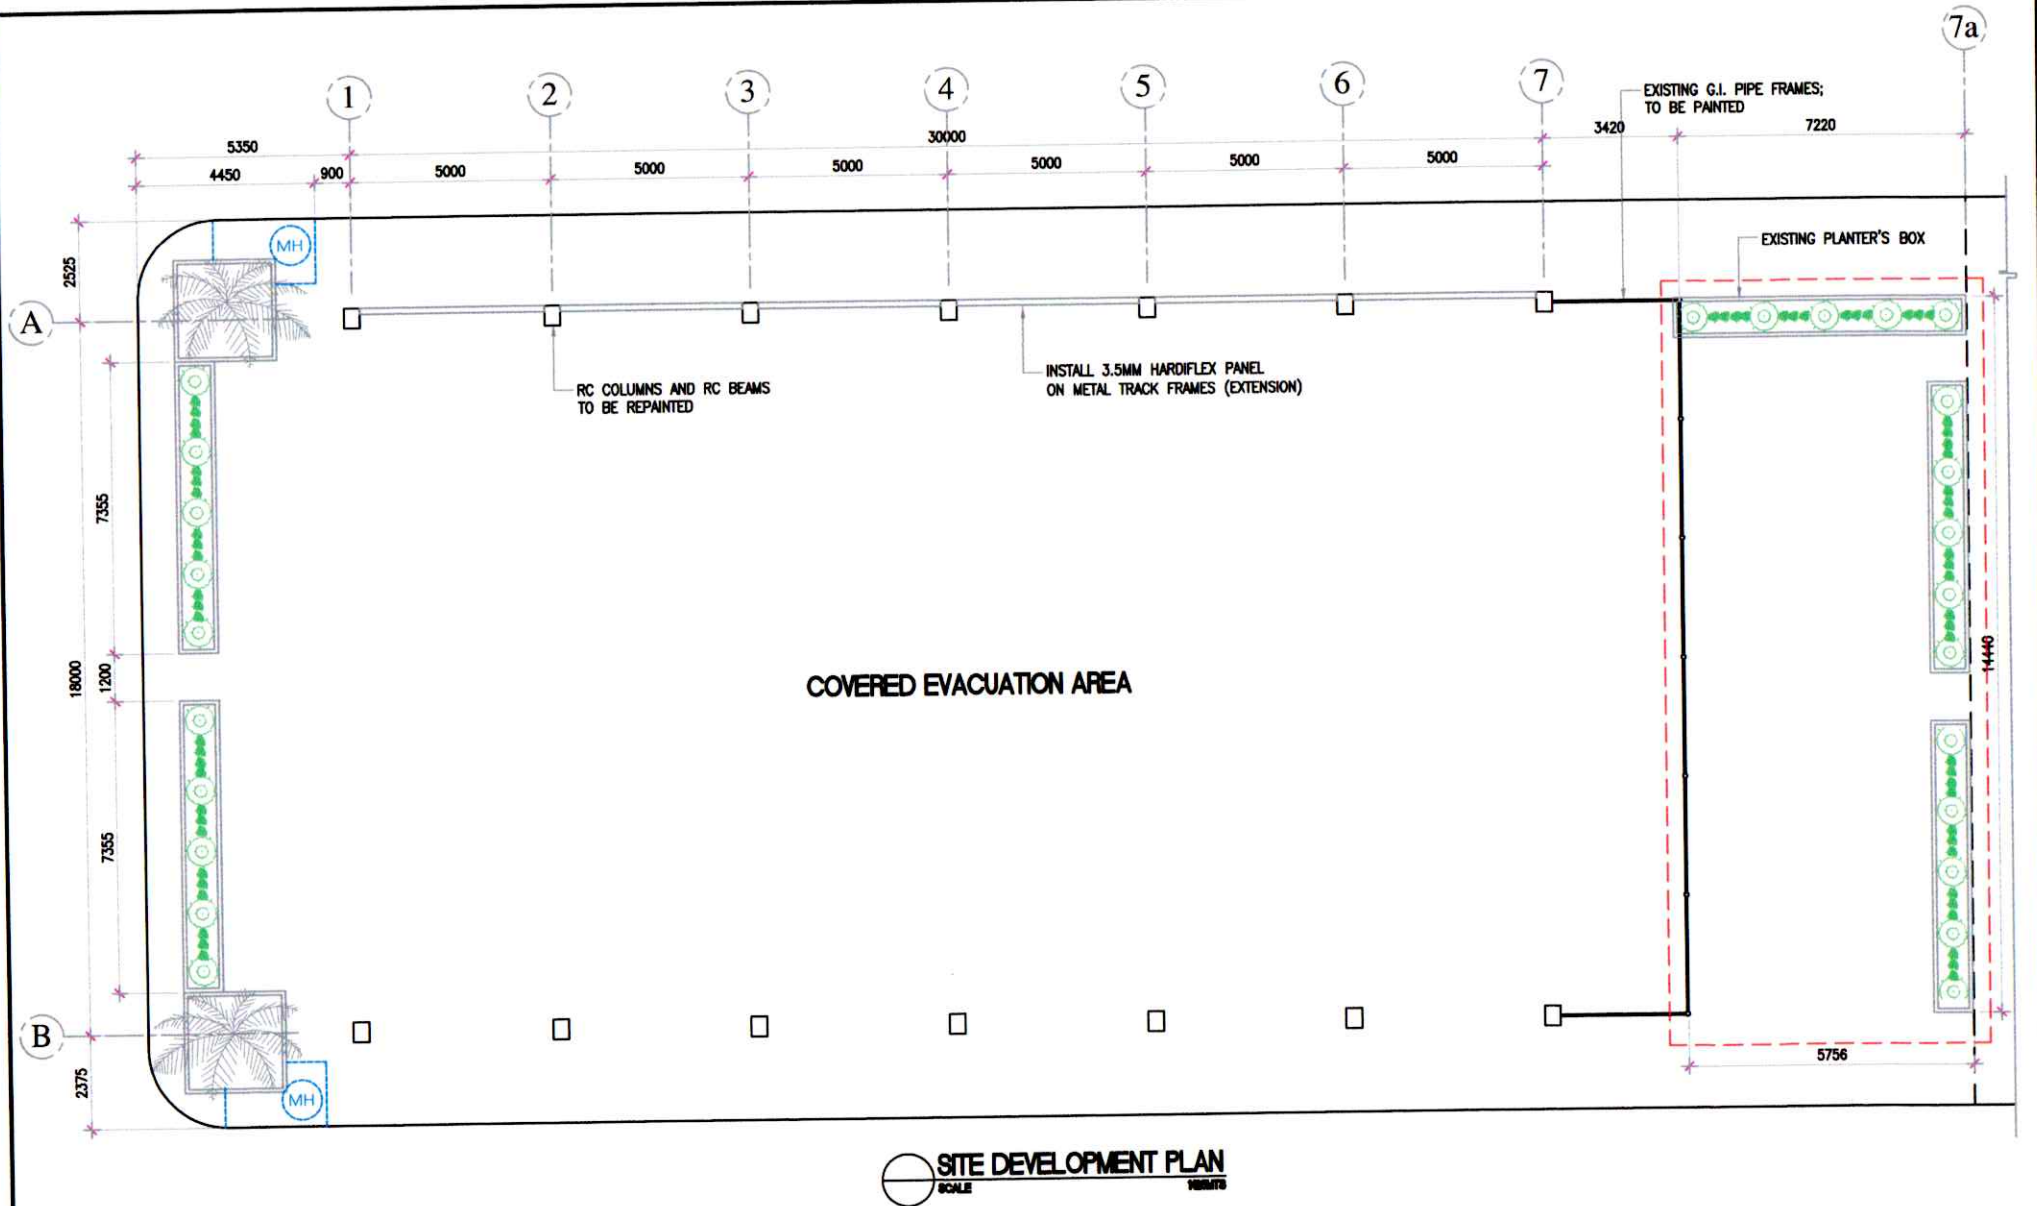


	PROJECT TITLE: MASONRY WORKS, REPAINTING AND MAINTENANCE WORKS OF EVACUATION AREA AND PLANTBOXES				ARCHITECTURAL	SHEET NO.
	LOCATION: PORT OF ILIGAN, ILIGAN CITY				SHEET CONTENTS	
	PREPARED BY:	CHECKED BY:	RECOMMENDED BY:	APPROVED:	• SITE DEVELOPMENT PLAN	2 6
	signed COLIN KAY R. CAJOTE Supervising Engineer A	signed ARNEL C. OCLARINO Principal Engineer A	signed JOEL B. ESCALA BEO Manager	signed ARTHUR B. NOGAR Acting Port Manager		

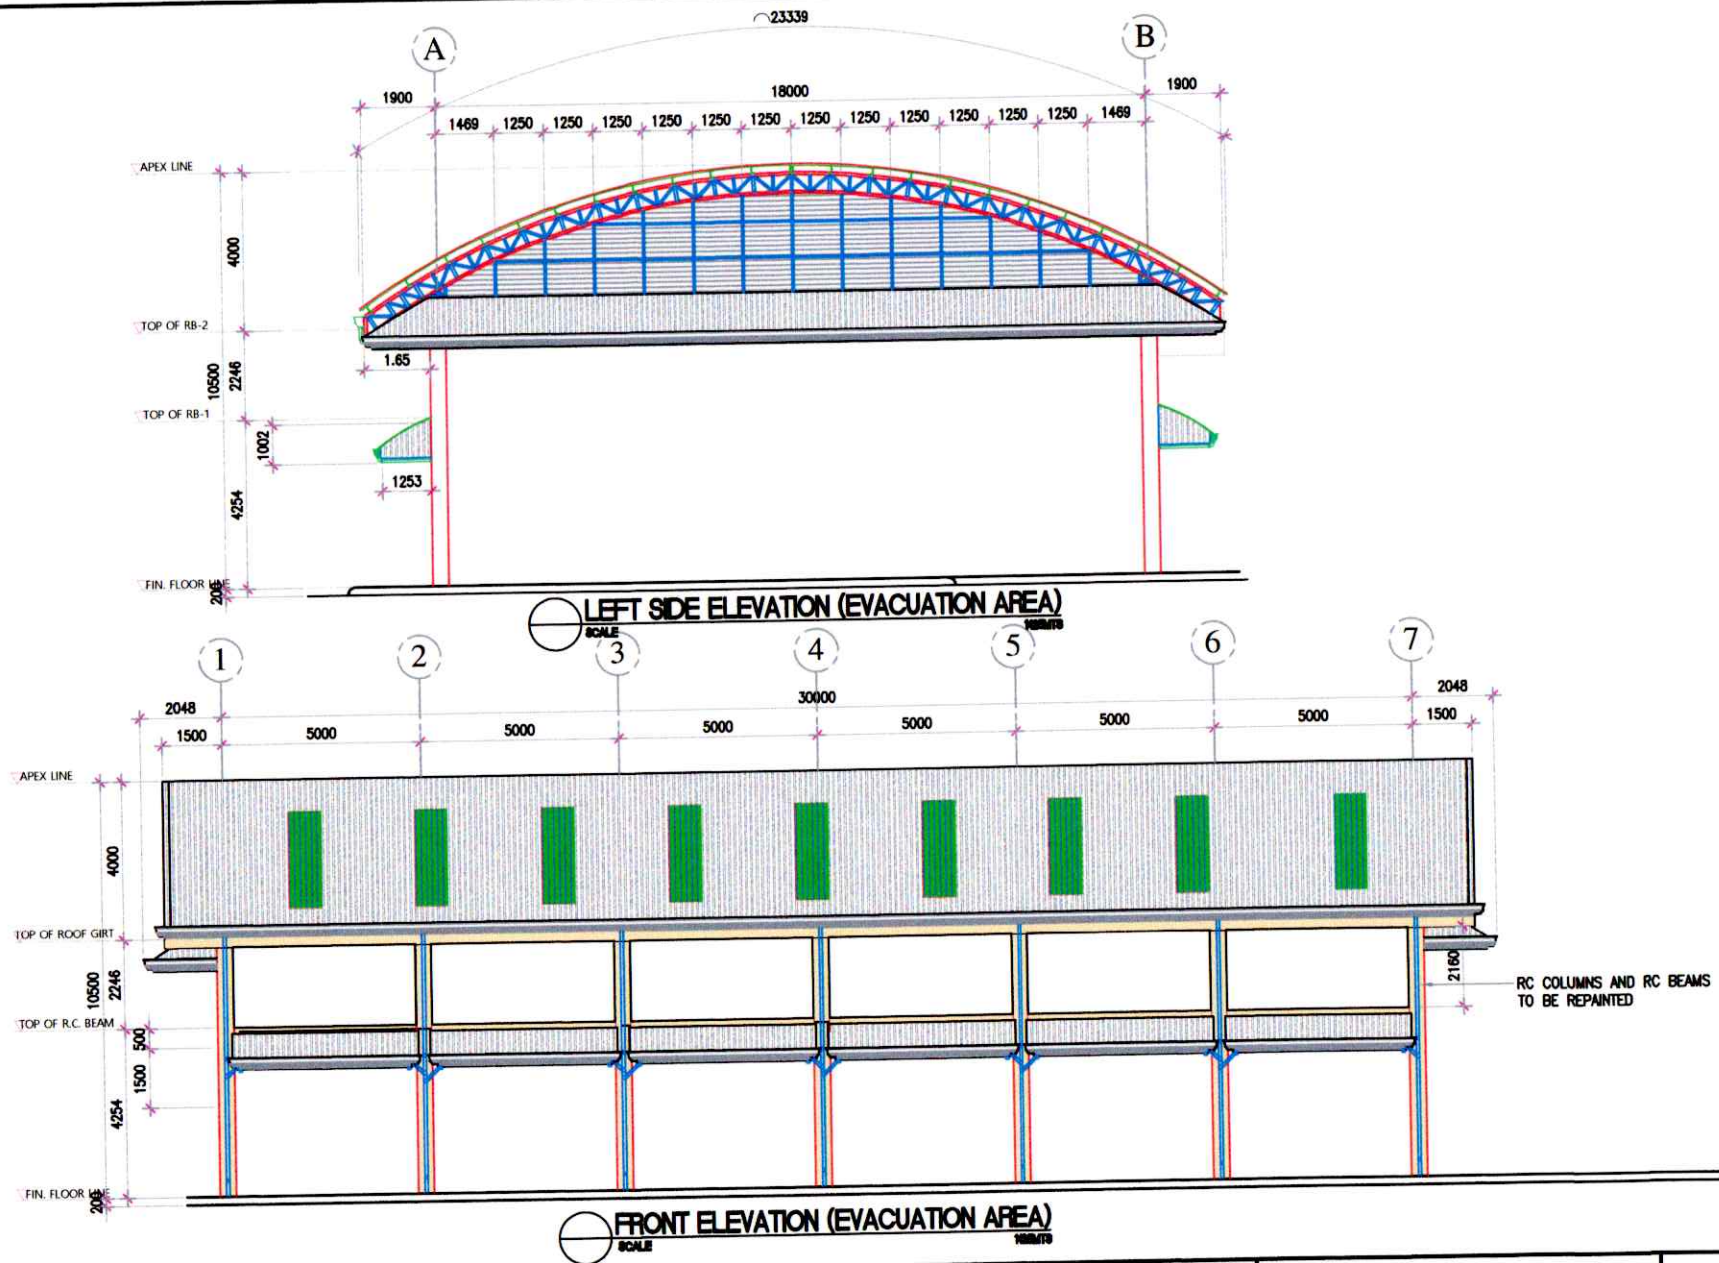

PROJECT TITLE: MASONRY WORKS, REPAINTING AND MAINTENANCE WORKS OF EVACUATION AREA AND PLANTBOXES		ARCHITECTURAL	
LOCATION: PORT OF LIGAN, LIGAN CITY		SHEET CONTENTS	
PREPARED BY: signed COLIN KAY R. CAJOTE Supervising Engineer A		• LEFT SIDE ELEVATION (EVACUATION AREA) • FRONT ELEVATION (EVACUATION AREA)	
CHECKED BY: signed ARNEL C. OCLARINO Principal Engineer A	RECOMMENDED BY: signed JOEL B. ESCALA BID Manager	APPROVED: signed ARTHUR B. NOGAS Acting Port Manager	





SHEET NO.

3
6

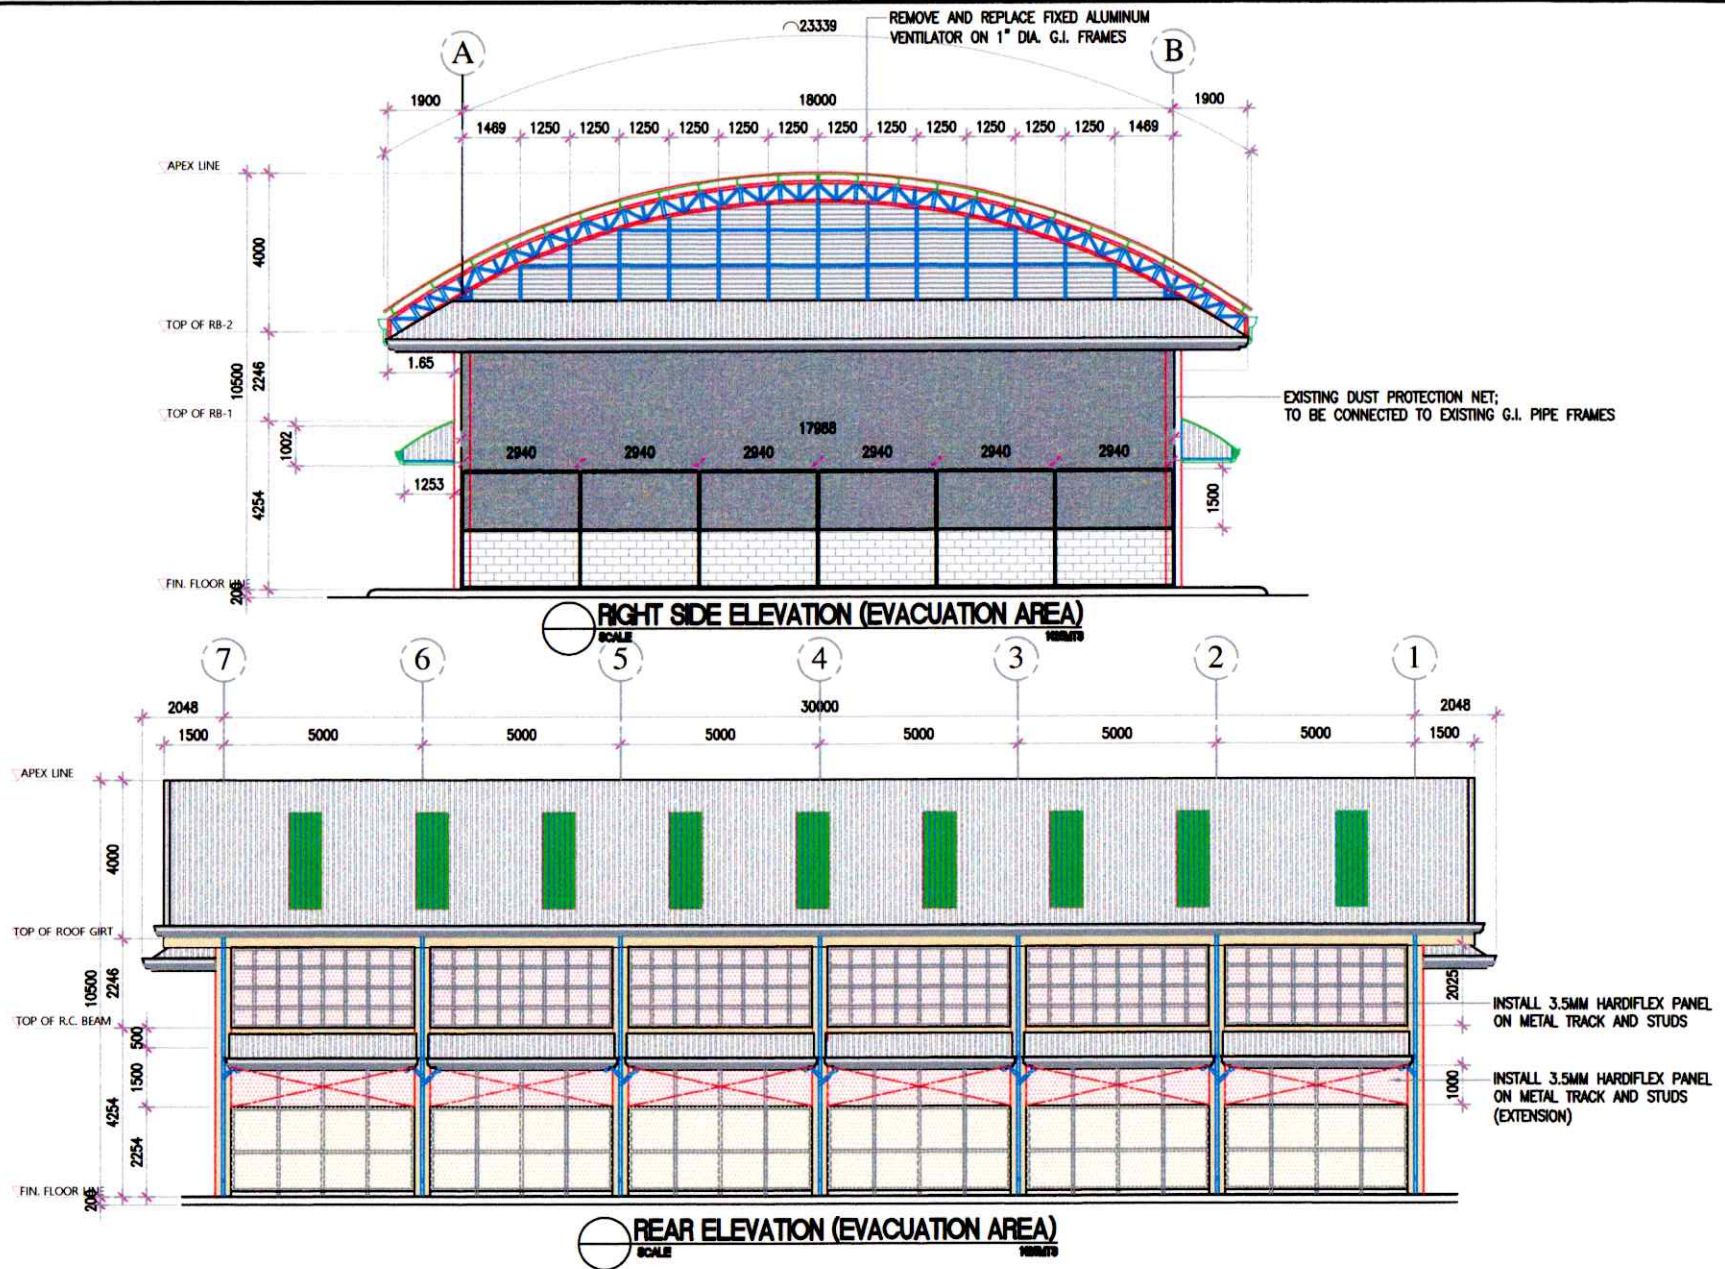

PROJECT TITLE:		MASONRY WORKS,REPAINTING AND MAINTENANCE WORKS OF EVACUATION AREA AND PLANTBOXES					
LOCATION:		PORT OF LIGAN, LIGAN CITY					
PREPARED BY:		CHECKED BY:		RECOMMENDED BY:		APPROVED	
signed COLIN KAY R. CAJOTE		signed ARNEL C. OCLARINO		signed JOEL B. ESCALA		signed ARTHUR B. NOGAS	

ARCHITECTURAL	
SHEET CONTENTS	
• RIGHT SIDE ELEVATION (EVACUATION AREA) • REAR ELEVATION (EVACUATION AREA)	

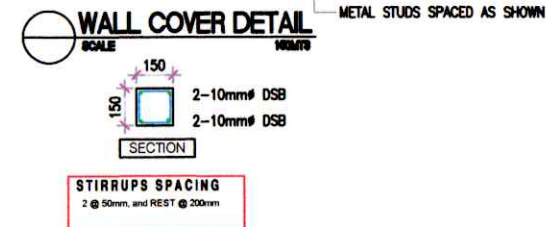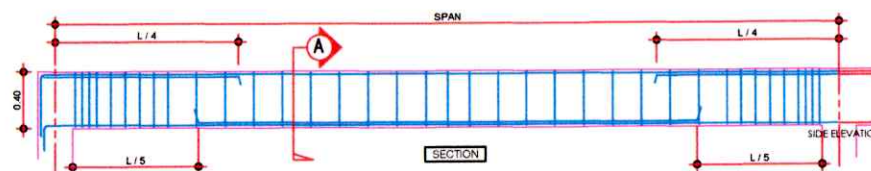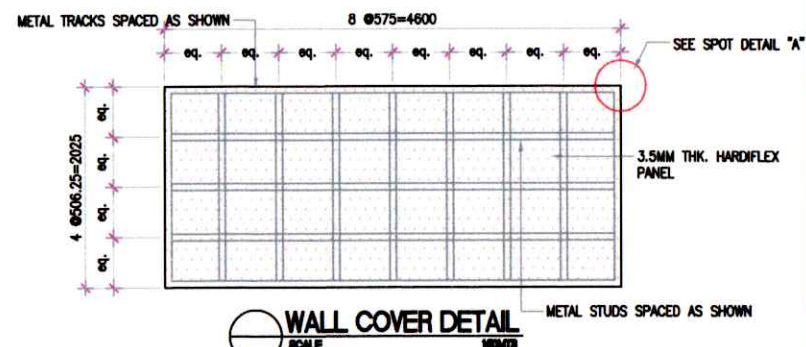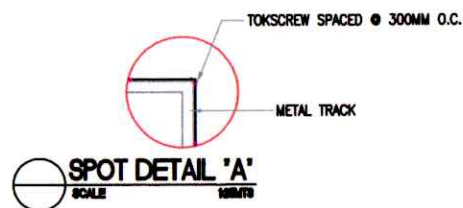

PROJECT TITLE:		MASONRY WORKS, REPAINTING AND MAINTENANCE WORKS OF EVACUATION AREA AND PLANTBOXES				STRUCTURAL	
LOCATION:		PORT OF ILIGAN, ILIGAN CITY				SHEET CONTENTS	
PREPARED BY:		CHECKED BY:		RECOMMENDED BY:		APPROVED:	
 COLIN KAY R. CANOTE Structural Engineer - A		 ARNEL C. OCLARINO Structural Engineer - A		 JOEL B. ERCALA SDO - Macecor		 ARTHUR B. NOAGAS Acting Port Manager	
						• CF DETAIL • WALL CORNER DETAIL • TYPICAL PLINTH BEAM DETAIL AND COLUMN STIFFENER • TYPICAL DETAIL OF PLANTERS BOX	