

QUOTATION (BILL OF QUANTITIES)

Project Name : MASONRY WORKS, REPAINTING AND MAINTENANCE WORKS OF MOTORPOOL AT BLOCK 7,

Project Location : Port of Iligan, Iligan City

ITEM NO.	DESCRIPTION	UNIT	QUANTITY	UNIT PRICE (Pesos)	AMOUNT (Pesos)
1	Demolition/Disposal of Debris				
1.1	Demolish and dispose existing wall	lot	1.00	P	P
(Pesos)					
2	Excavation Works				
2.1	Excavate & dispose excess materials for footing, column, repair ramp	cu.m.	60.00	P	P
(Pesos)					
3	Concreting Works				
3.1	Supply & install steel reinforcements for footing, column, beams, rc curb, repair ramp	lot	1.00	P	P
(Pesos)					
3.2	Supply & place concrete for footing, column, beams, curb, repair ramp	cu.m.	25.00	P	P
(Pesos)					
3.3	Paving at entrance Gate area, 200mm thk.	sq.m.	36.92	P	P
(Pesos)					
4	Masonry Works				
4.1	Installation/Laying of CHB wall and plastering	sq.m.	98.50	P	P
(Pesos)					
5	Installation of Steel Framed Fence and Gate				
5.1	Supply & Install G.I pipe column, steel framed gate and fence	lot	1.00	P	P
(Pesos)					
SUB - TOTAL A					P

SUBMITTED BY :

NAME OF THE REPRESENTATIVE OF THE BIDDER

NAME OF BIDDER



Name of Contract : MASONRY WORKS, REPAINTING AND
MAINTENANCE WORKS OF MOTORPOOL AT
BLOCK 7,
Location of Projec : Port of Iligan, Iligan City
Reference Numbe : CW - 012- 2025

QUOTATION (BILL OF QUANTITIES)

Project Name : MASONRY WORKS, REPAINTING AND MAINTENANCE WORKS OF MOTORPOOL AT BLOCK 7,

Project Location : Port of Iligan, Iligan City

ITEM NO.	DESCRIPTION	UNIT	QUANTITY	UNIT PRICE (Pesos)	AMOUNT (Pesos)
6	Painting works				
6.1	Painting of Steel surfaces	lot	1.00	P	P
(Pesos)					
7	Electrical works				
7.1	Supply and install Electrical lightings, including tapping to existing power connection	lot	1.00	P	P
(Pesos)					
SUB - TOTAL B					P
TOTAL					P

IN WORDS :

CALENDAR DAYS TO COMPLETE

: 60 CD

NOTE 1 For Labor, Material and Equipments

2 For details please refer to the Engineering Services Division

SUBMITTED BY :

NAME OF THE REPRESENTATIVE OF THE BIDDER

POSITION


NAME OF BIDDER

DATE



LOCATION PLAN
SCALE NTS

	TITLE: MASONRY WORKS, REPAINTING AND MAINTENANCE WORKS OF MOTOR POOL AT BLOCK 7				PORT LAYOUT		SHEET NO. 1 9	
	LOCATION: PORT OF ILIGAN, ILIGAN CITY				SHEET CONTENTS			
	PREPARED BY: signed DENNIS S. CAMBAYA Engineering Assistant A		CHECKED BY: signed ARNEL C. OCLARINO Principal Engineer A		RECOMMENDED BY: signed JOEL B. ESCALA ESD Manager		APPROVED: signed ARTHUR B. NOGAS Acting Port Manager	
							● SITE LOCATION PLAN	

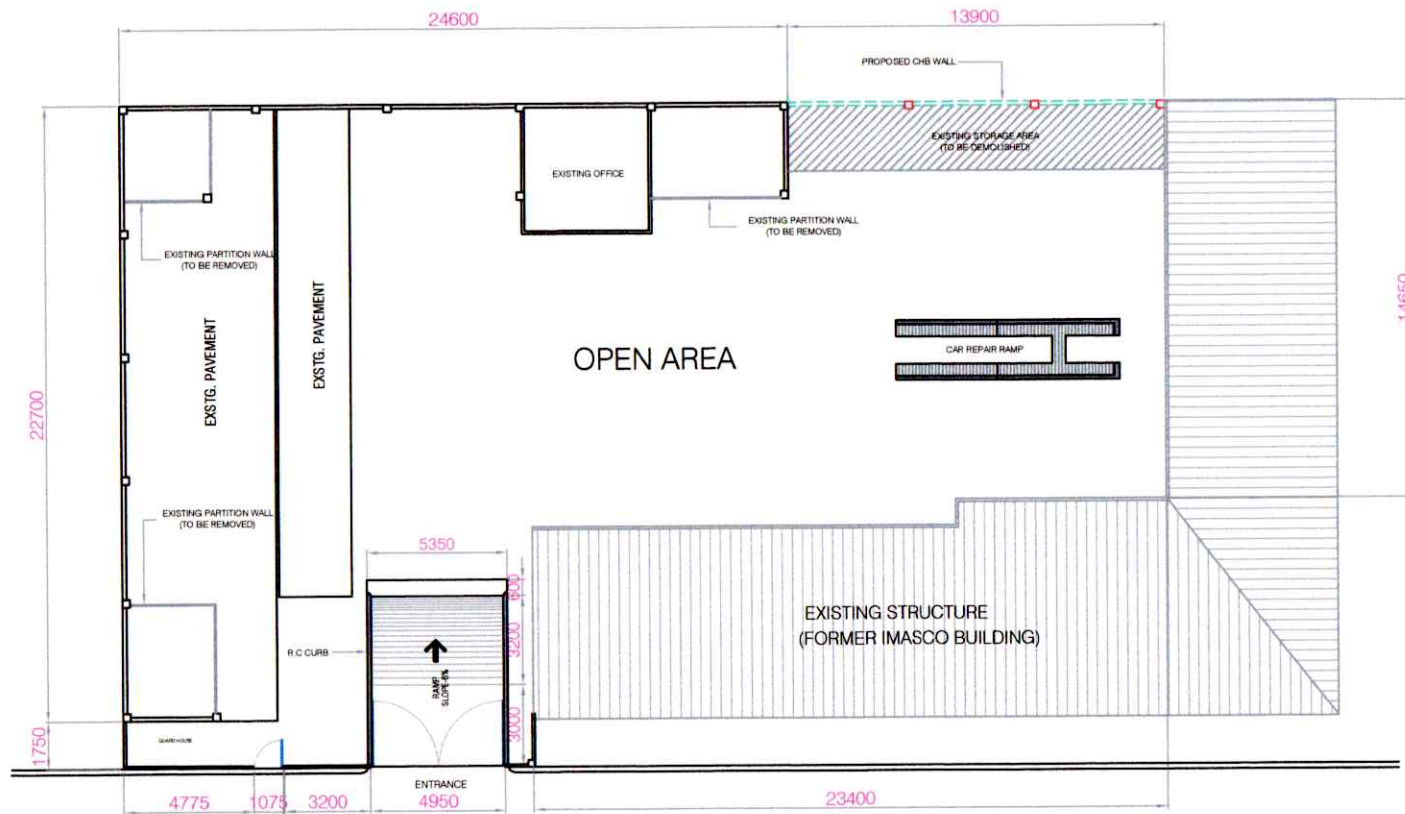

DEVELOPMENT PLAN

SCALE: 1:200



TITLE:

MASONRY WORKS, REPAINTING AND MAINTENANCE WORKS OF MOTOR POOL AT BLOCK 7

LOCATION:

PORT OF ILIGAN, ILIGAN CITY

PREPARED BY:

signed
DENNIS S. CAMBAYA
Engineering Assistant A

CHECKED BY:

signed
ARNEL C. OCLARINO
Principal Engineer A

RECOMMENDED BY:

signed
JOEL B. ESCALA
ESD Manager

APPROVED:

signed
ARTHUR B. NOGAS
Acting Port Manager


ARCHITECTURAL

SHEET CONTENTS


• DEVELOPMENT PLAN

SHEET NO.

2
9

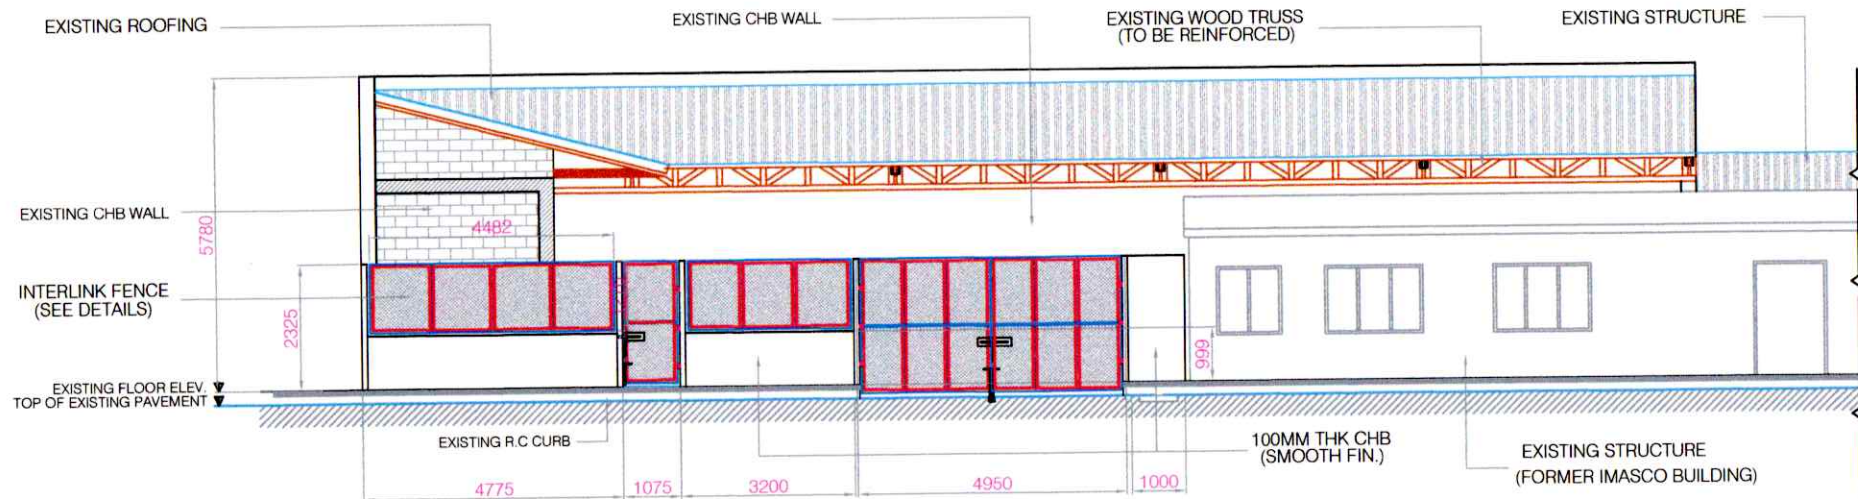

A2 FRONT ELEVATION
SCALE: 1:100

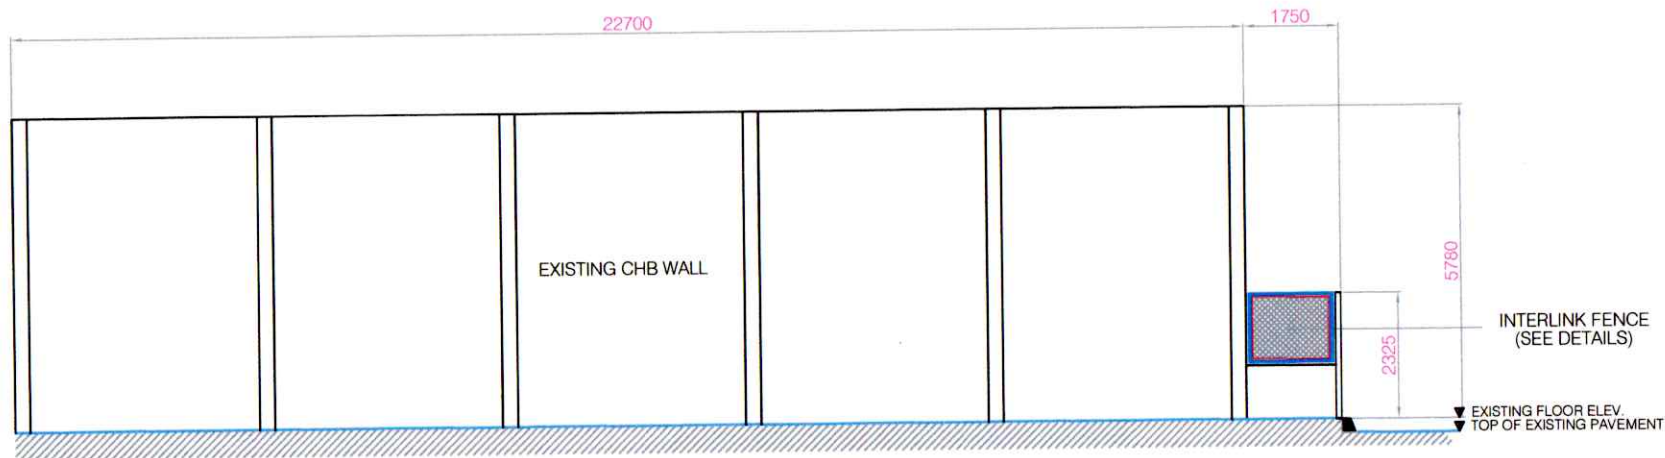

A3 LEFT SIDE ELEVATION
SCALE: 1:100



TITLE:	MASONRY WORKS, REPAINTING AND MAINTENANCE WORKS OF MOTOR POOL AT BLOCK 7			
LOCATION:	PORT OF ILIGAN, ILIGAN CITY			
PREPARED BY:	CHECKED BY:	RECOMMENDED BY:	APPROVED:	
signed DENNIS S. CAMBAYA Engineering Assistant A	signed ARNEL C. OCLARINO Principal Engineer A	signed JOEL B. ESCALA ESD Manager	signed ARTHUR B. NOGAS Acting Port Manager	


ARCHITECTURAL

SHEET CONTENTS


- FRONT ELEVATION
- LEFT SIDE ELEVATION

SHEET NO.

3
9

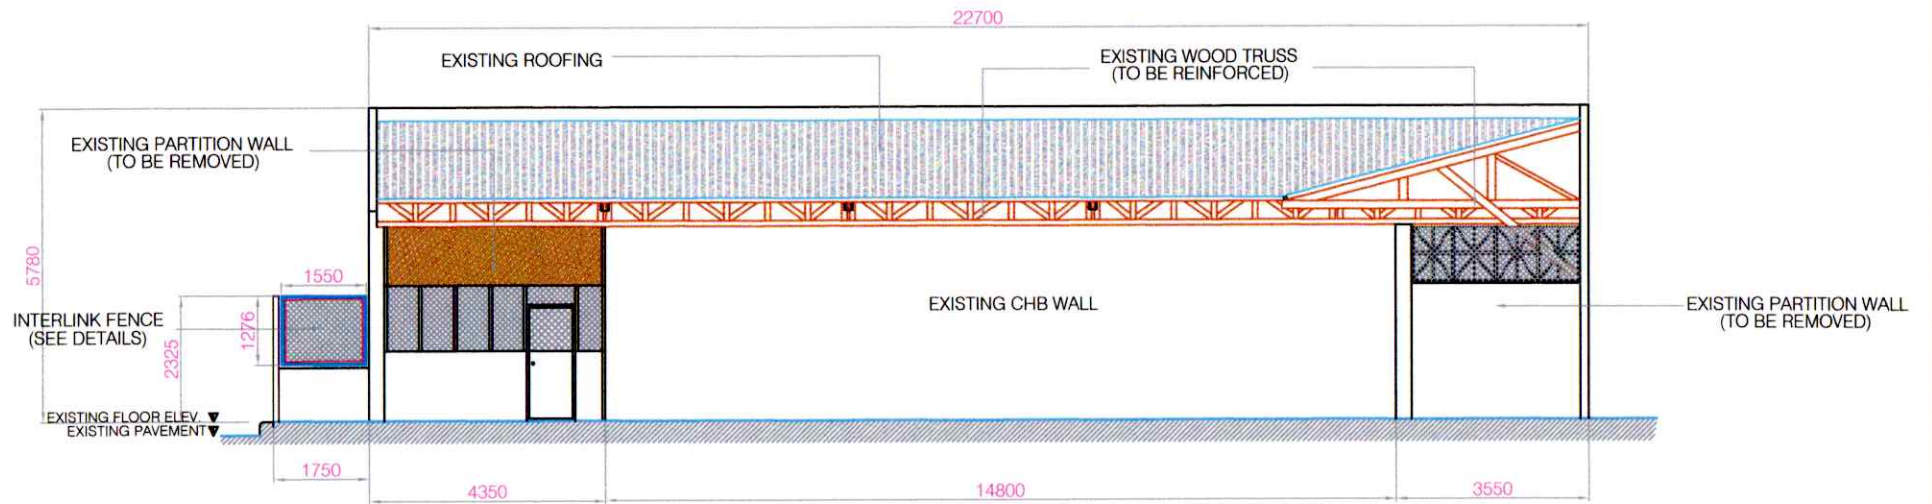


A4 RIGHT SIDE ELEVATION
SCALE: 1:100

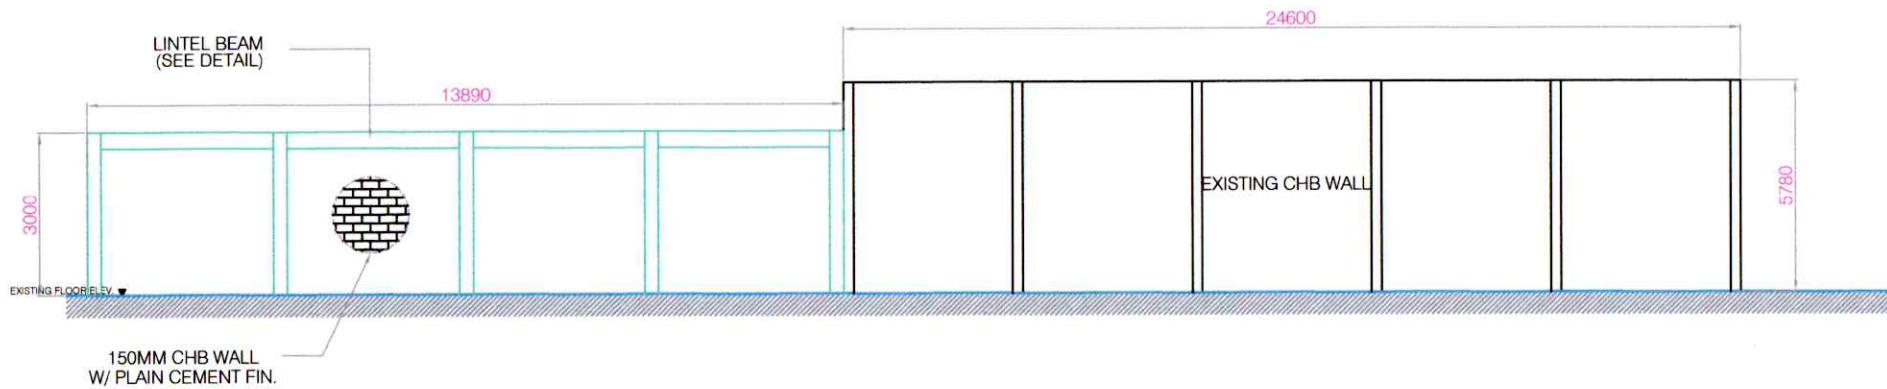

A5 REAR ELEVATION
SCALE: 1:100



TITLE:		MASONRY WORKS, REPAIRING AND MAINTENANCE WORKS OF MOTOR POOL AT BLOCK 7				ARCHITECTURAL		SHEET NO.	
LOCATION:		PORT OF ILIGAN, ILIGAN CITY				SHEET CONTENTS		4 9	
PREPARED BY: signed DENNIS S. CAMBAYA Engineering Assistant A		CHECKED BY: signed ARNEL C. OCLARINO Principal Engineer A		RECOMMENDED BY: signed JOEL B. ESCALA ESD Manager		APPROVED: signed ARTHUR B. NOGAS Acting Port Manager			

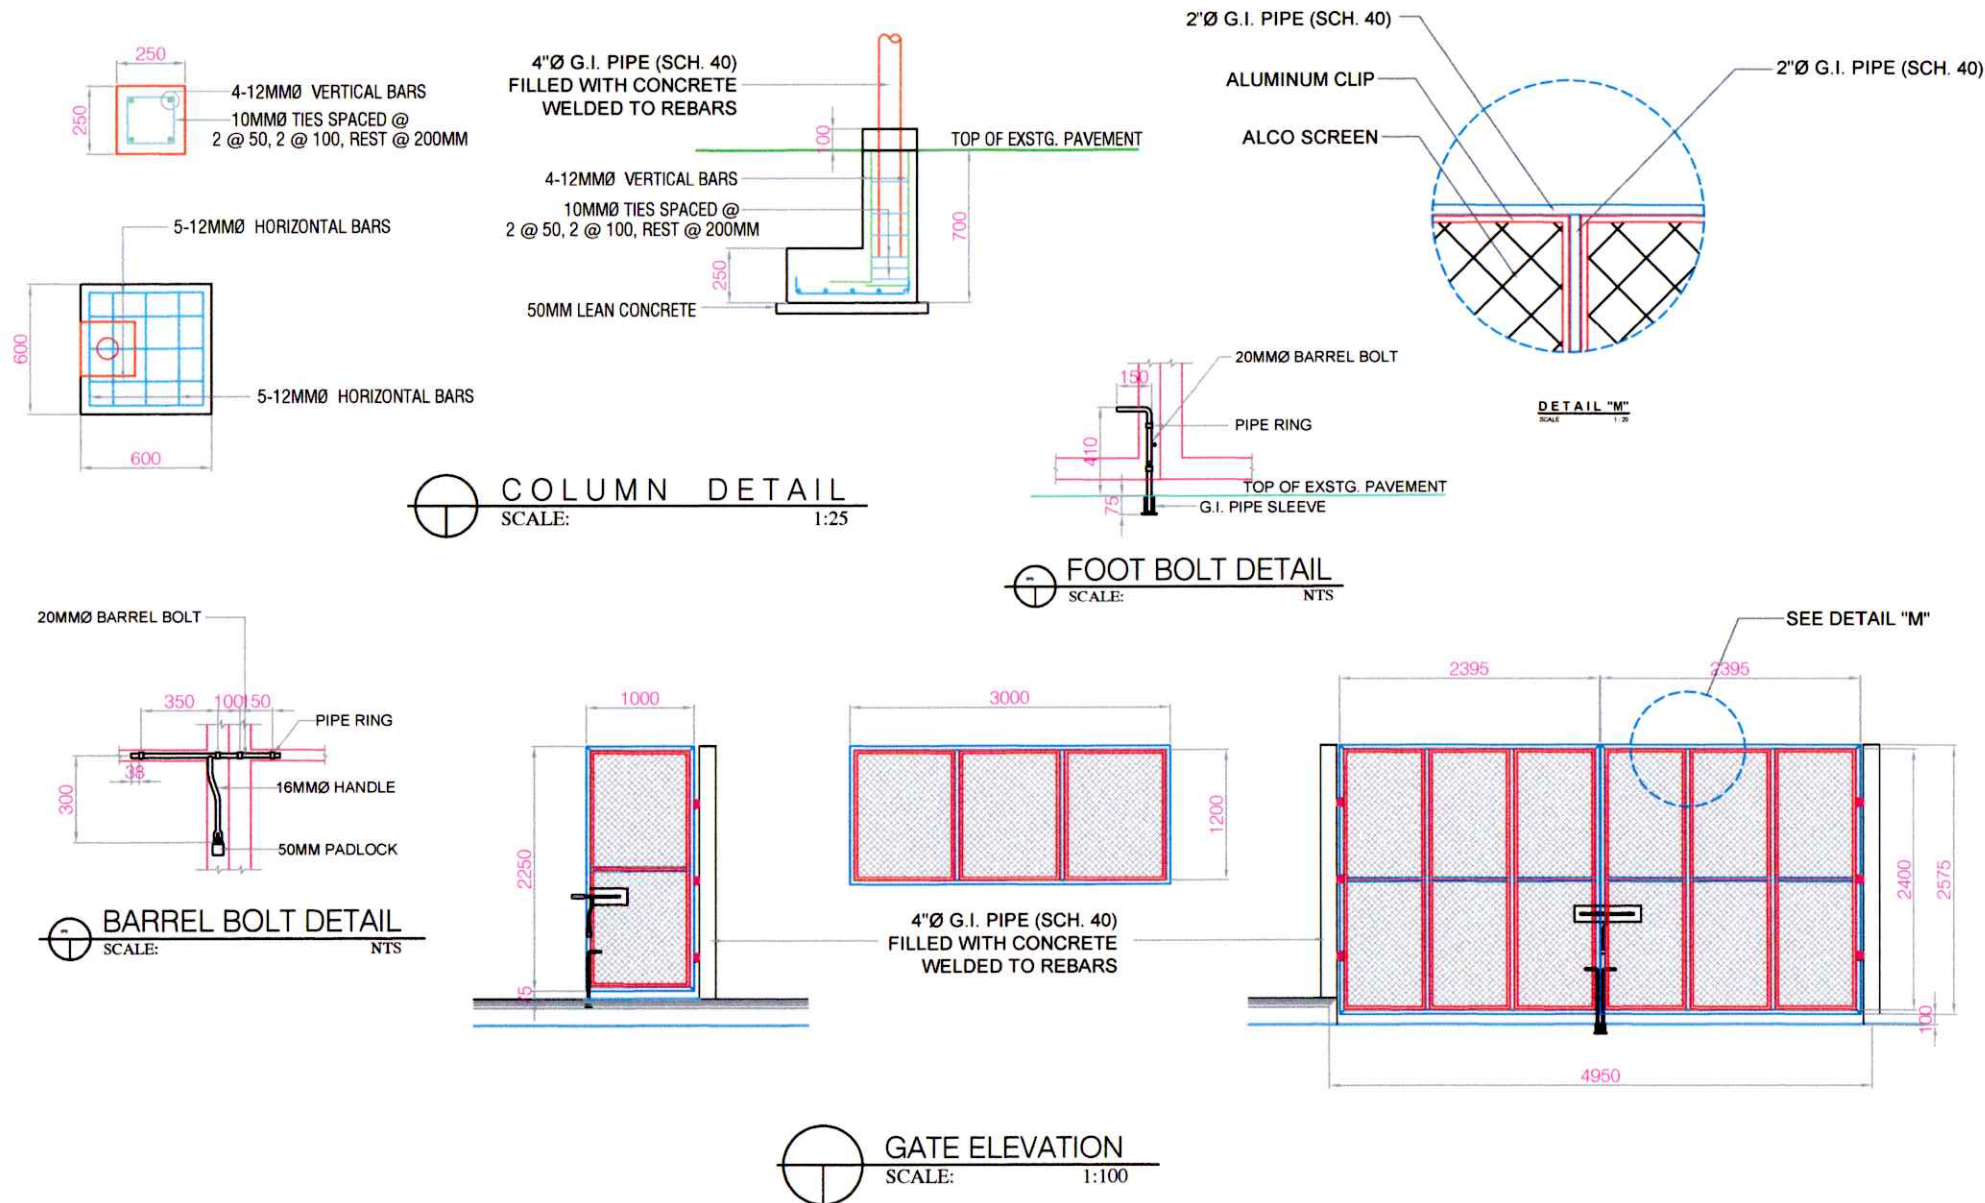

TITLE:

MASONRY WORKS, REPAINTING AND MAINTENANCE WORKS OF MOTOR POOL AT BLOCK 7

LOCATION:

PORT OF ILIGAN, ILIGAN CITY

PREPARED BY:

signed
DENNIS S. CAMBAYA
Engineering Assistant A

CHECKED BY:

signed
ARNEL C. OCLARINO
Principal Engineer A

RECOMMENDED BY:

signed
JOEL B. ESCALA
ESD Manager

APPROVED:

signed
ARTHUR B. NOGAS
Acting Port Manager


STRUCTURAL

SHEET CONTENTS


- GATE ELEVATION
- GATE COLUMN DETAIL

SHEET NO.

5
9

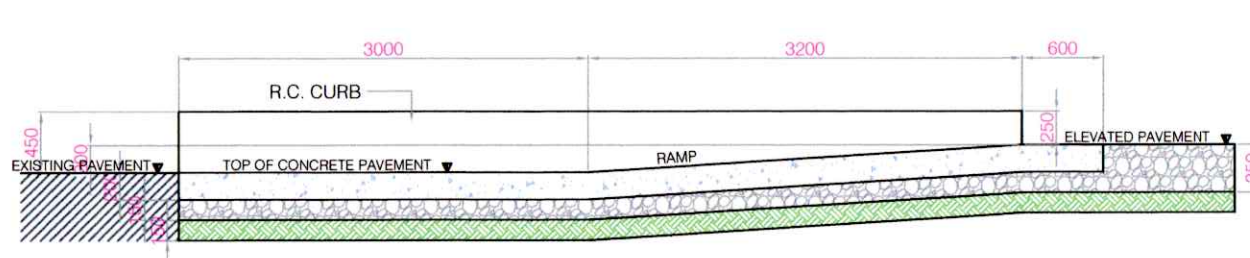


 **RAMP DETAIL**
SCALE: 1:40

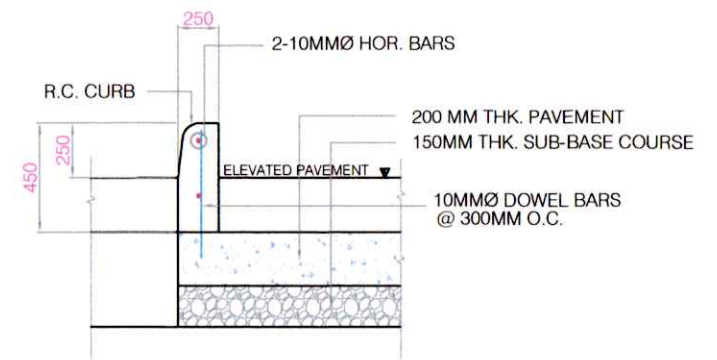


 **DETAIL OF R.C. CURB**
SCALE: 1:20






TITLE:		MASONRY WORKS, REPAINTING AND MAINTENANCE WORKS OF MOTOR POOL AT BLOCK 7				STRUCTURAL		SHEET NO.	
LOCATION:		PORT OF ILIGAN, ILIGAN CITY				SHEET CONTENTS		6 9	
PREPARED BY:		CHECKED BY:		RECOMMENDED BY:		APPROVED:			
signed DENNIS S. CAMBAYA Engineering Assistant A		signed ARNEL C. OCLARINO Principal Engineer A		signed JOEL B. ESCALA ESD Manager		signed ARTHUR B. NOGAS Acting Port Manager		● RAMP DETAIL W/ R.C. CURB ● DETAIL OF WINDOW AND DOOR	

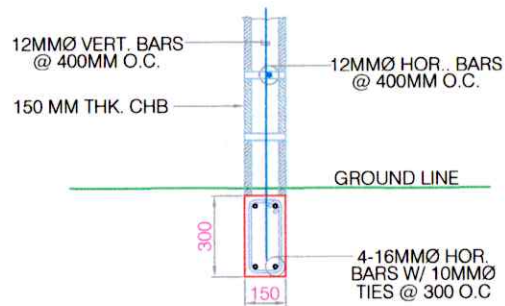


⊙ LINTEL BEAM - 1
SCALE: 1:20

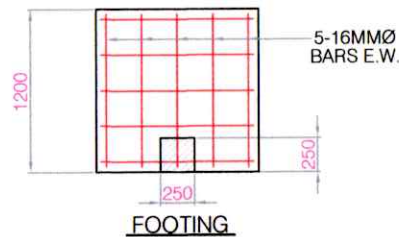

⊙ DETAIL OF F1/C1
SCALE: 1:40

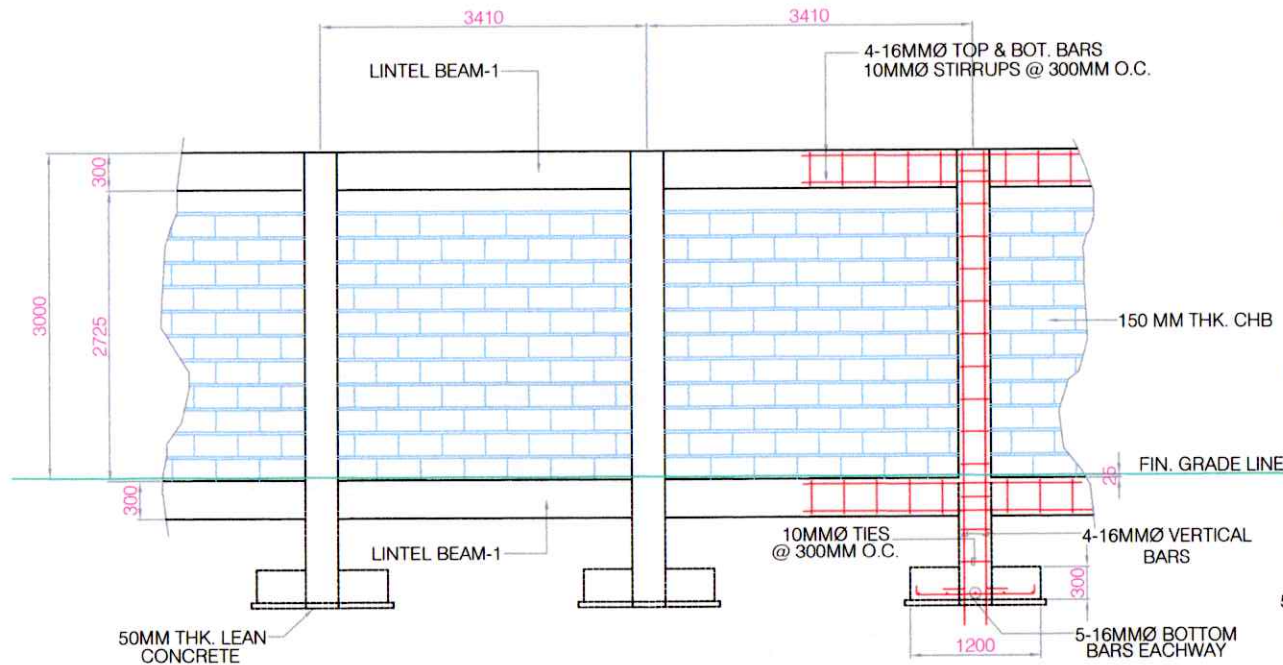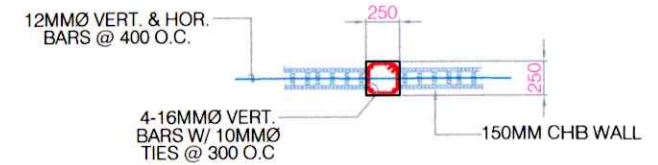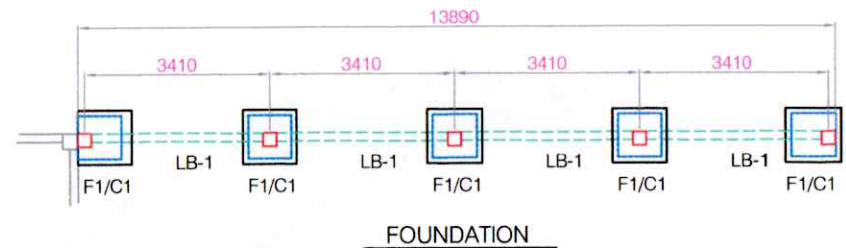

⊙ ELEVATION OF CHB WALL
SCALE: 1:50

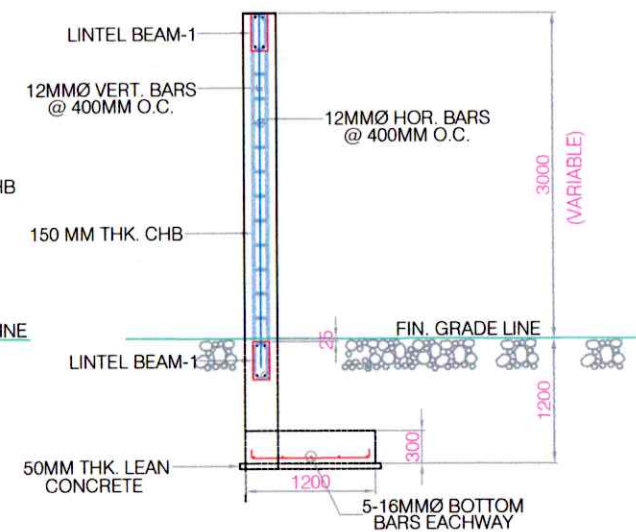

⊙ SECTION OF F1/C1
SCALE: 1:50



TITLE:

MASONRY WORKS, REPAINTING AND MAINTENANCE WORKS OF MOTOR POOL AT BLOCK 7

LOCATION:

PORT OF ILIGAN, ILIGAN CITY

PREPARED BY:

DENNIS S. CAMBAYA
Engineering Assistant A

CHECKED BY:

ARNEL C. OCLARINO
Principal Engineer A

RECOMMENDED BY:

JOEL B. ESCALA
ESD Manager

APPROVED:

ARTHUR B. NOGAS
Acting Port Manager




STRUCTURAL

SHEET CONTENTS


- ELEVATION OF CHB WALL
- LINTEL BEAM

SHEET NO.

7
9

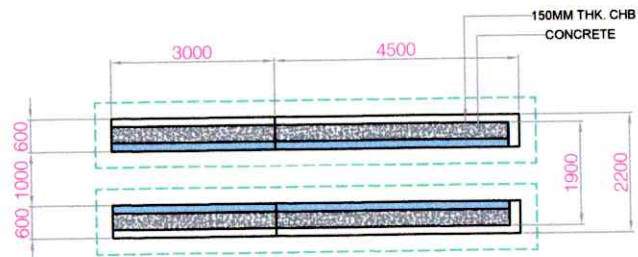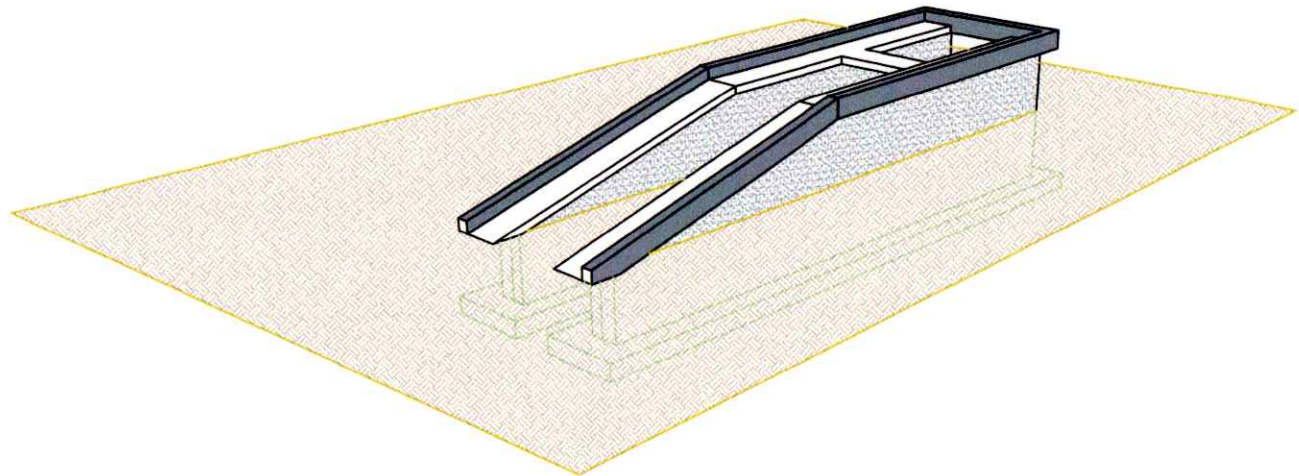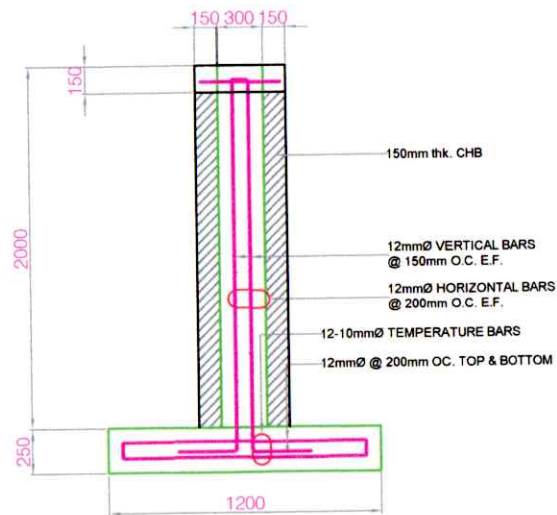

FOUNDATION

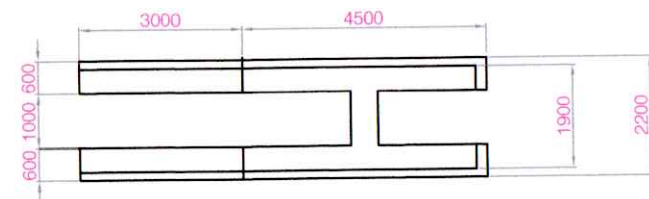

SECTION

DETAIL OF CAR REPAIR RAMP

SCALE

1 : 30



TITLE:

MASONRY WORKS, REPAINTING AND MAINTENANCE WORKS OF MOTOR POOL AT BLOCK 7

LOCATION:

PORT OF ILIGAN, ILIGAN CITY

PREPARED BY:

signed
DENNIS S. CAMBAYA
Engineering Assistant A

CHECKED BY:

signed
ARNEL C. OCLARINO
Principal Engineer A

RECOMMENDED BY:

signed
JOEL B. ESCALA
ESD Manager

APPROVED:

signed
ARTHUR B. NOGAS
Acting Port Manager


ARCHITECTURAL

SHEET CONTENTS


● DETAIL OF CAR REPAIR RAMP

SHEET NO.

8
9

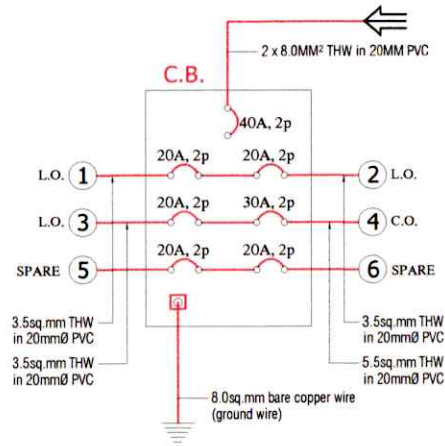


RISER DIAGRAM

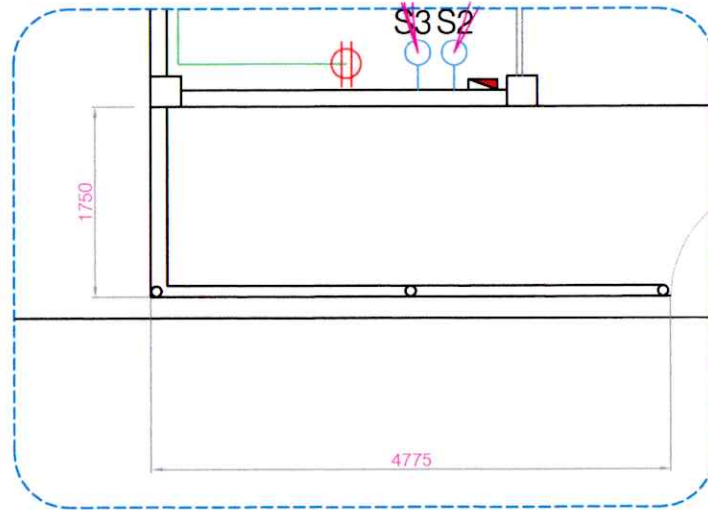

LEGENDS :

- S₃ - 3 GANG SWITCH
- S₂ - 2 GANG SWITCH
- DUPLEX CONVINIENCE OUTLET
- SURFACED MOUNTED LED DOWNLIGHT (7 WATTS)
- INCANDESCENT LIGHT (25 WATTS)
- 300x1200mm FLUORESCENT LIGHTING FIXTURE, (2 x 36 WATT) , SURFACED MOUNTED WITH STRIPE ALUMINUM LOUVRE AND MIRROR REFLECTOR
- ENCLOSED CIRCUIT BREAKER

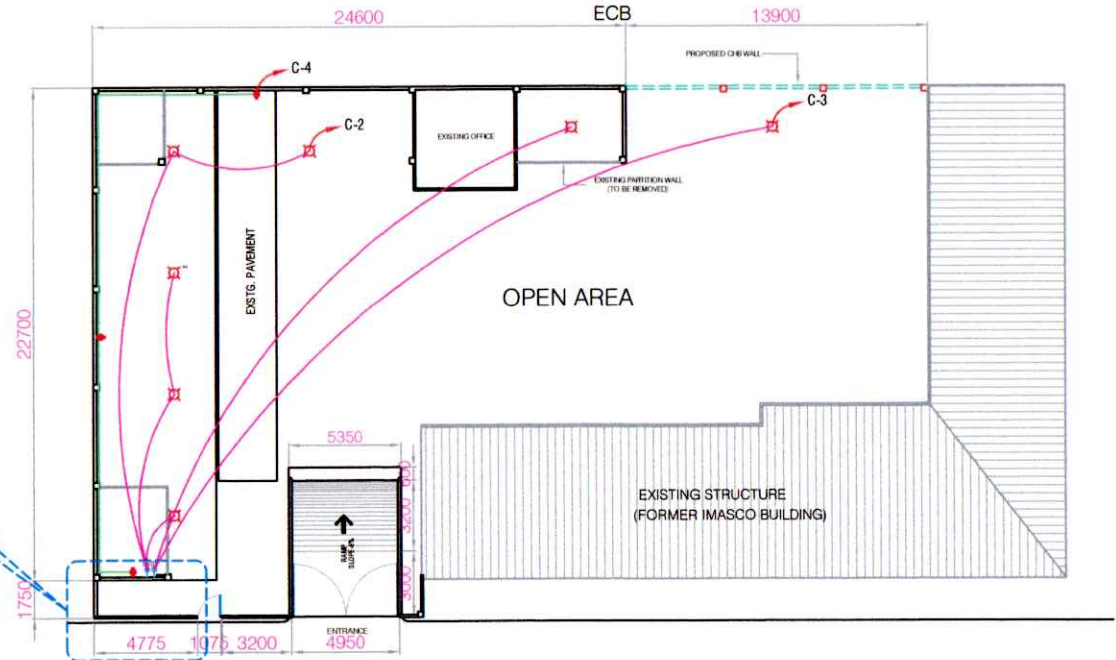

ELECTRICAL PLAN

SCALE: 1:250



TITLE:

MASONRY WORKS, REPAINTING AND MAINTENANCE WORKS OF MOTOR POOL AT BLOCK 7

LOCATION:

PORT OF ILIGAN, ILIGAN CITY

PREPARED BY:

signed
DENNIS S. CAMBAYA
Engineering Assistant A

CHECKED BY:

signed
ARNEL C. OCLARINO
Principal Engineer A

RECOMMENDED BY:

signed
JOEL B. ESCALA
ESD Manager

APPROVED:

signed
ARTHUR B. NOGAS
Acting Port Manager

ELECTRICAL

SHEET CONTENTS

• ELECTRICAL PLAN

SHEET NO.

9
9