


|      |                                             | SHEET NO. | DESCRIPTION   |
|------|---------------------------------------------|-----------|---|
| A1.1 | PORT LOCATION MAP<br>SCALE: 1:10,000 METERS | 01        | PORT LOCATION MAP, LOCATION PLAN, SHEET CONTENTS, SITE DEVELOPMENT PLAN   |
|      |                                             | 02        | EXISTING GROUND FLOOR PLAN   |
| A1.2 | LOCATION PLAN<br>SCALE: 1:100 METERS        | 03        | REFLECTED SOLAR PLAN   |
|      |                                             | 04        | ROOF PLAN   |
| A1.3 | SHEET CONTENTS<br>SCALE: 1:100 METERS       | 05        | EXISTING FRONT ELEVATION, EXISTING FRONT ELEVATION   |
|      |                                             | 06        | EXISTING RIGHT SIDE ELEVATION, EXISTING LEFT SIDE ELEVATION, LONG LONG A SECTION, CROSS SECTION                                                                               |
|      |                                             | S1        | EXISTING ROOF TRUSS PLAN, REFERENCE FOR NEW ROOF AND REPAIRING OF EXISTING ROOF TRUSS                                                                                         |
|      |                                             | S2        | ALTER PLAN, FLASHING DETAIL, ROOF RAIL DETAIL, EXISTING STEEL TRUSS A DETAIL (3 UNITS), EXISTING HALF TRUSS C DETAIL (9 UNITS)                                                |
|      |                                             | S3        | EXISTING HALF TRUSS A DETAIL (2 UNITS), EXISTING HALF TRUSS B DETAIL (1 UNIT), EXISTING FASDA FRAME DETAIL -1, EXISTING FASDA FRAME DETAIL -2, EXISTING FASDA FRAME DETAIL -3 |
|      |                                             | E1        | LIGHTING/POWER LAYOUT   |
|      |                                             | P1        | SANITARY DRAINAGE LAYOUT, SEPTIC VAULT DETAILS   |

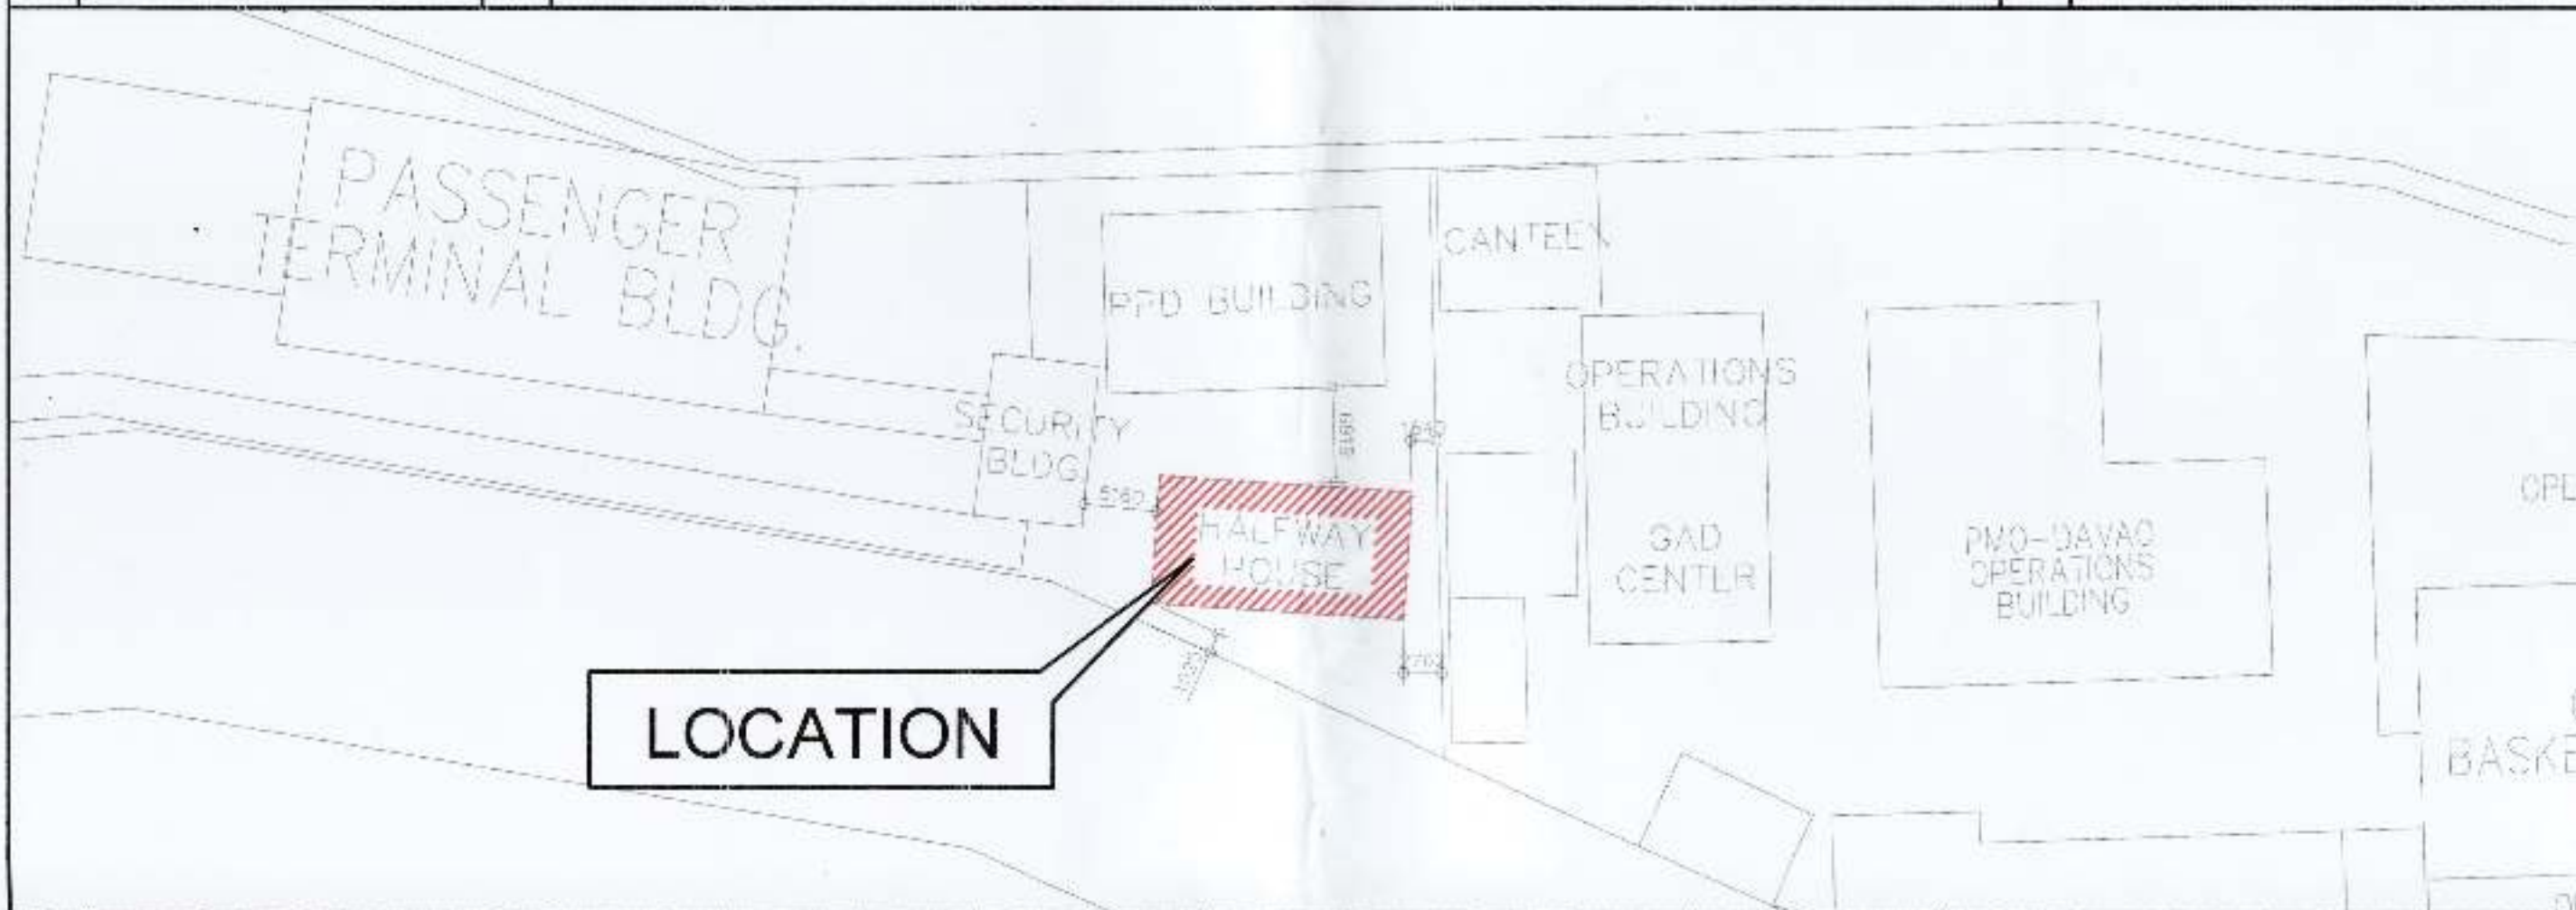

|                                                                                            |                                        |                                                  |                                          |                                  |                                                      |                                                            |                     |                           |           |       |  |
|--------------------------------------------------------------------------------------------|----------------------------------------|--------------------------------------------------|------------------------------------------|----------------------------------|------------------------------------------------------|------------------------------------------------------------|---------------------|---------------------------|-----------|-------|--|
| A1.5 SITE DEVELOPMENT PLAN<br>SCALE: 1:100 - METERS                                        |                                        |                                                  |                                          |                                  |                                                      |                                                            |                     |                           |           |       |  |
|                                                                                            | PREPARED BY:                           | DESIGNED AND REVIEWED BY:                        | ESTIMATING APPROVAL BY:                  | APPROVED BY:                     | CASE:                                                | PROJECT TITLE:                                             | REVISIONS           |                           | SHEET NO. | A1 06 |  |
|                                                                                            | KENNETH JOHN B. REMOLADOR<br>ARCHITECT | EDELPIETER L. DE LA ROSA<br>SUPERVISING ENGINEER | LARA SIMONE L. ABA<br>ACTING EDR MANAGER | ANALEE G. AGUILA<br>PORT MANAGER | ANALEE G. AGUILA<br>PORT MANAGER                     | MAINTENANCE OF HALFWAYHOUSE AT SASA PORT, SASA, DAVAO CITY | DATE:               | REVISION:                 | 433303030 |       |  |
|                                                                                            |                                        |                                                  |                                          |                                  |                                                      |                                                            |                     |                           |           |       |  |
|                                                                                            |                                        |                                                  |                                          |                                  |                                                      |                                                            |                     |                           |           |       |  |
| SHEET CONTENTS:<br>PORT LOCATION MAP, LOCATION PLAN, SHEET CONTENTS, SITE DEVELOPMENT PLAN |                                        |                                                  |                                          |                                  | LOCATION:<br>SASA PORT, KM. 10 PORT AREA, DAVAO CITY |                                                            | NO. OF SHEETS:<br>1 | TOTAL NO. OF SHEETS:<br>1 |           |       |  |

DESIGN AND CONSTRUCTION OF THE PORT ARE SUBJECT TO THE REQUIREMENTS OF THE PHILIPPINE PORTS AUTHORITY, WHETHER THE DESIGN OR CONSTRUCTION IS SUBJECT TO THE REQUIREMENTS OF THE PHILIPPINE PORTS AUTHORITY OR NOT. THE PHILIPPINE PORTS AUTHORITY IS NOT RESPONSIBLE FOR THE DESIGN OR CONSTRUCTION OF THE PORT AREAS. 

# LEGEND:

|   |   |
|---|---|
| ① | EXISTING C-4 WALL (H-FAM)                                                                                                 |
| ② | EXISTING C-4 WALL TO BE REPAINTED WITH SATIN LATEX PAINT (OFF-WHITE GRAY BASE)                                            |
| ③ | EXISTING C-4 WALL TO BE RE-PAINTED W/ SEMI-GLOSS LATEX PAINT<br>③-1 PLAIN WHITE<br>③-2 DARK GRAY<br>③-3 (BASEBOARD PAINT) |
| ④ | 1.6mm THK. FIBER CEMENT BOARD ON METAL FISHING FRAMING SP. AT 100mm C.C. DOWN CEILING ASSEMBLY, PAINTED (SEMI-GLOSS)      |
| ⑤ | PVC VINYL VENT. COFFITS                                                                                                   |
| ⑥ | GLASS RE-PAINTED W/ SAT. BR. THE ROOFING (BLUE COLOR)                                                                     |
| ⑦ | GUTTER, RIDGE ROLL, IPS & VALLEY GUTTER (BLUE COLOR)                                                                      |
| ⑧ | 600x600mm GLAZED CERAMIC TILES                                                                                            |
| ⑨ | 12" x 48" x 3" DOWNER HOUSING WITH 2-28watts LED TUBE LIGHTS                                                              |
| ⑩ | 6" x 6" x 1/2" HOUSING WITH 9watts LED B.L.B.                                                                             |

## SCOPE:

### WALL (INTERIOR & EXTERIOR):

1. SURFACE PREPARATION
2. APPLY PRIMER AND PAINT
3. COLOR (CHECK CALLOUTS/LEGEND)

### DOORS/WINDOWS:


1. REPAINT ALL DOOR JAMBS/WINDOW JAMBS AND GRILLS
2. REPLACE DOOR KNOBS AND LOCKSETS

### CEILING:

1. REPLACE ALL CEILING JOIST TO METAL FISHINGS
2. REPLACE ALL CEILING/EAVES TO PVC VINYL SOFFITS (CHECK LEGEND AND DRAWINGS)

### ROOF:


1. REPLACE ROOF & ROOF GUTTER (CHECK LEGEND AND DRAWINGS)

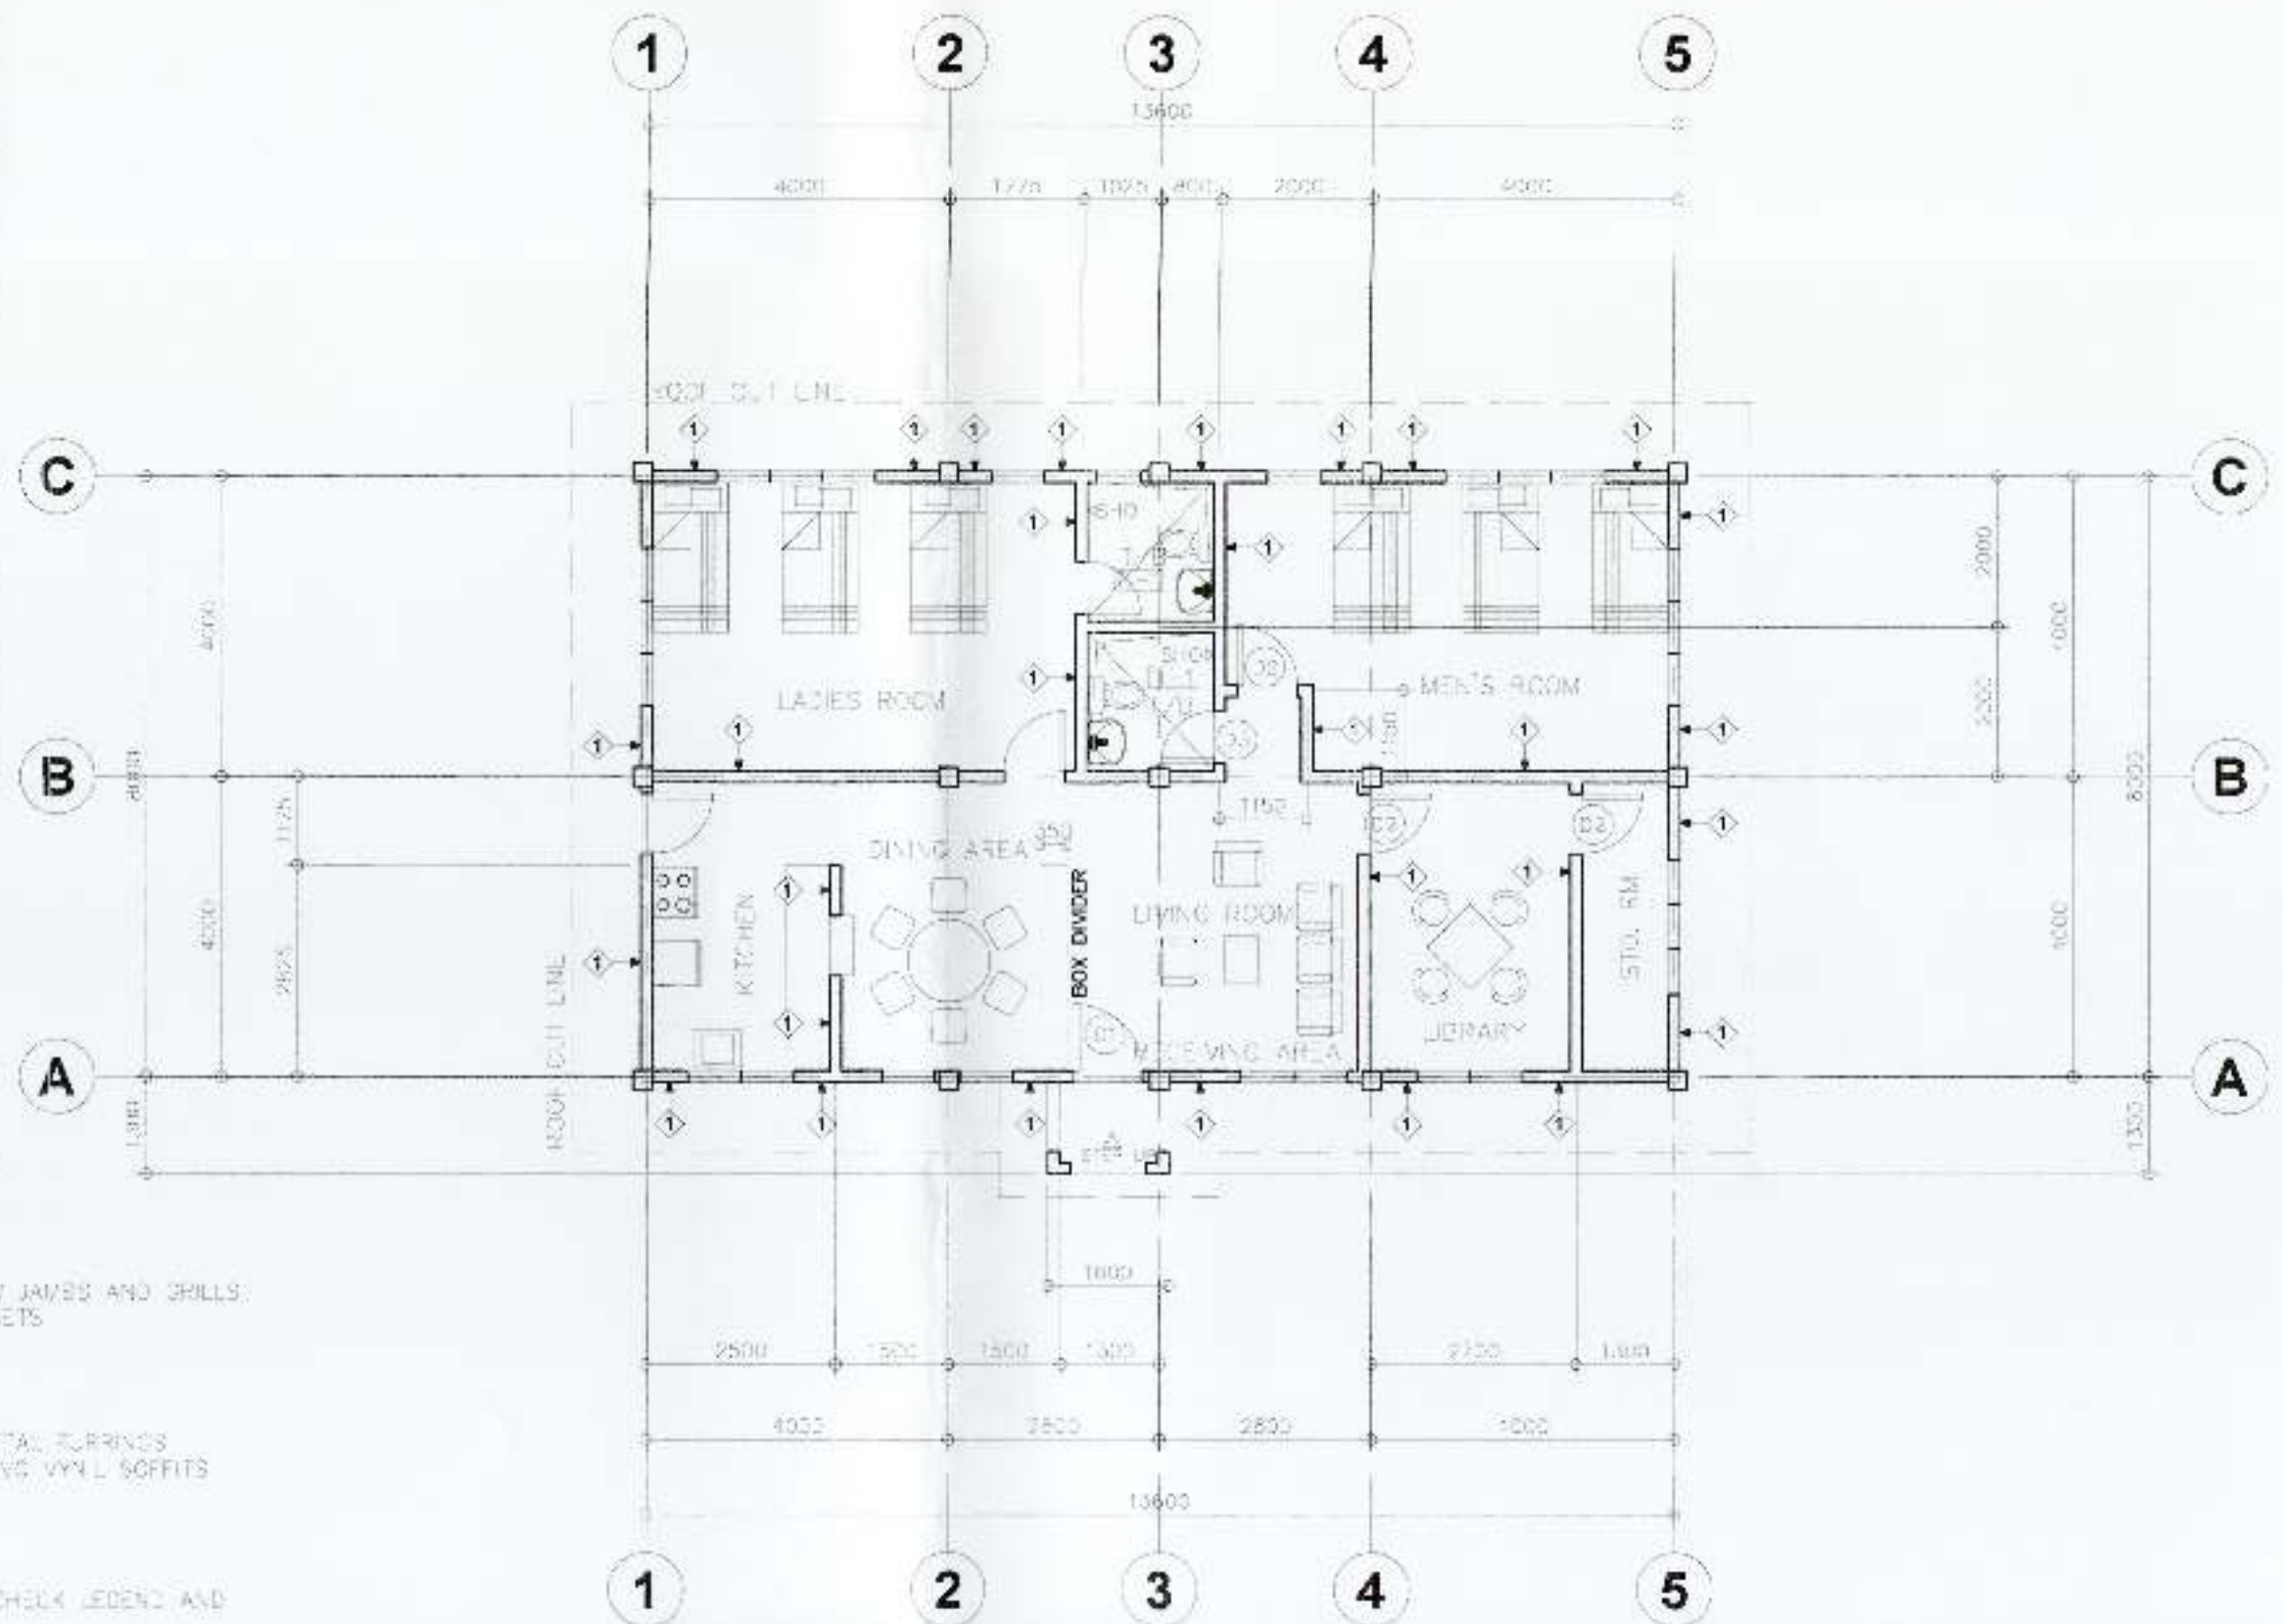

## 02.1 EXISTING GROUND FLOOR PLAN

|  |                                                            |                                                                                  |                                                                    |                                                      |                                            |                                                                              |                           |                     |
|--|------------------------------------------------------------|----------------------------------------------------------------------------------|--------------------------------------------------------------------|------------------------------------------------------|--------------------------------------------|------------------------------------------------------------------------------|---------------------------|---------------------|
|  | PREPARED BY:<br><br>KENNETH JOHN B. REMOLADOR<br>ARCHITECT | CHECKED AND REVISIONS BY:<br><br>EDELPETER L. DE LA ROSA<br>SUPERVISING ENGINEER | SPECIAL REVIEW APPROVAL BY:<br><br>LARA SIMONE L. ABA<br>ARCHITECT | APPROVED BY:<br><br>ANALÉE G. AGUILA<br>PORT MANAGER | OWNER:<br>ANALÉE G. AGUILA<br>PORT MANAGER | PROJECT TITLE:<br>MAINTENANCE OF HALFWAYHOUSE AT SAGA PORT, SAGA, DAVAO CITY | DRAWING NO.:<br>403010-IV | SHEET NO.:<br>A2 06 |
|--|------------------------------------------------------------|----------------------------------------------------------------------------------|--------------------------------------------------------------------|------------------------------------------------------|--------------------------------------------|------------------------------------------------------------------------------|---------------------------|---------------------|

|                                                                                   |   |
|-----------------------------------------------------------------------------------|---|
|  | EXISTING ONE WALL (REPAINT)                                                                                        |
|  | EXISTING ONE WALL TO BE REPAINTED WITH FLAT LATEX PAINT (OFF-WHITE GRAY CAST)                                      |
|  | EXISTING ONE WALL TO BE REPAINTED W/ SEM-GLOSS LATEX PAINT                                                         |
|  | PT-25 FLAIN WHITE                                                                                                  |
|  | LARK GRAY   |
|  | (SEMI-GLOSS PAINT)                                                                                                 |
|  | 15mm (1/2") FIBER CEMENT BOARD ON METAL FURRING STRIPS SP. AT 400mm O.C.B.W. CEILING ASSEMBLY, PAINTED (SEM-GLOSS) |
|  | PVC VINYL VENTED SOFFITS                                                                                           |
|  | DA-26 PRE-PANDED CEILING RIB-TYPE CEILING, (BLUE COLOR)                                                            |
|  | DA-24 PRE-PAINTED GL. S+L, GUTTER, RIDGE ROOF, HPS & VALLEY GUTTER (BLUE COLOR)                                    |
|  | 500x300mm GLAZED CERAMIC TILES                                                                                     |
|  | 12"x48"x3" LOUVER HOUSING WITH 2- 36watts LED TUBE LIGHTS                                                          |
|  | 6"x6" PAINTED HOUSING WITH 8watts LED BULB                                                                         |

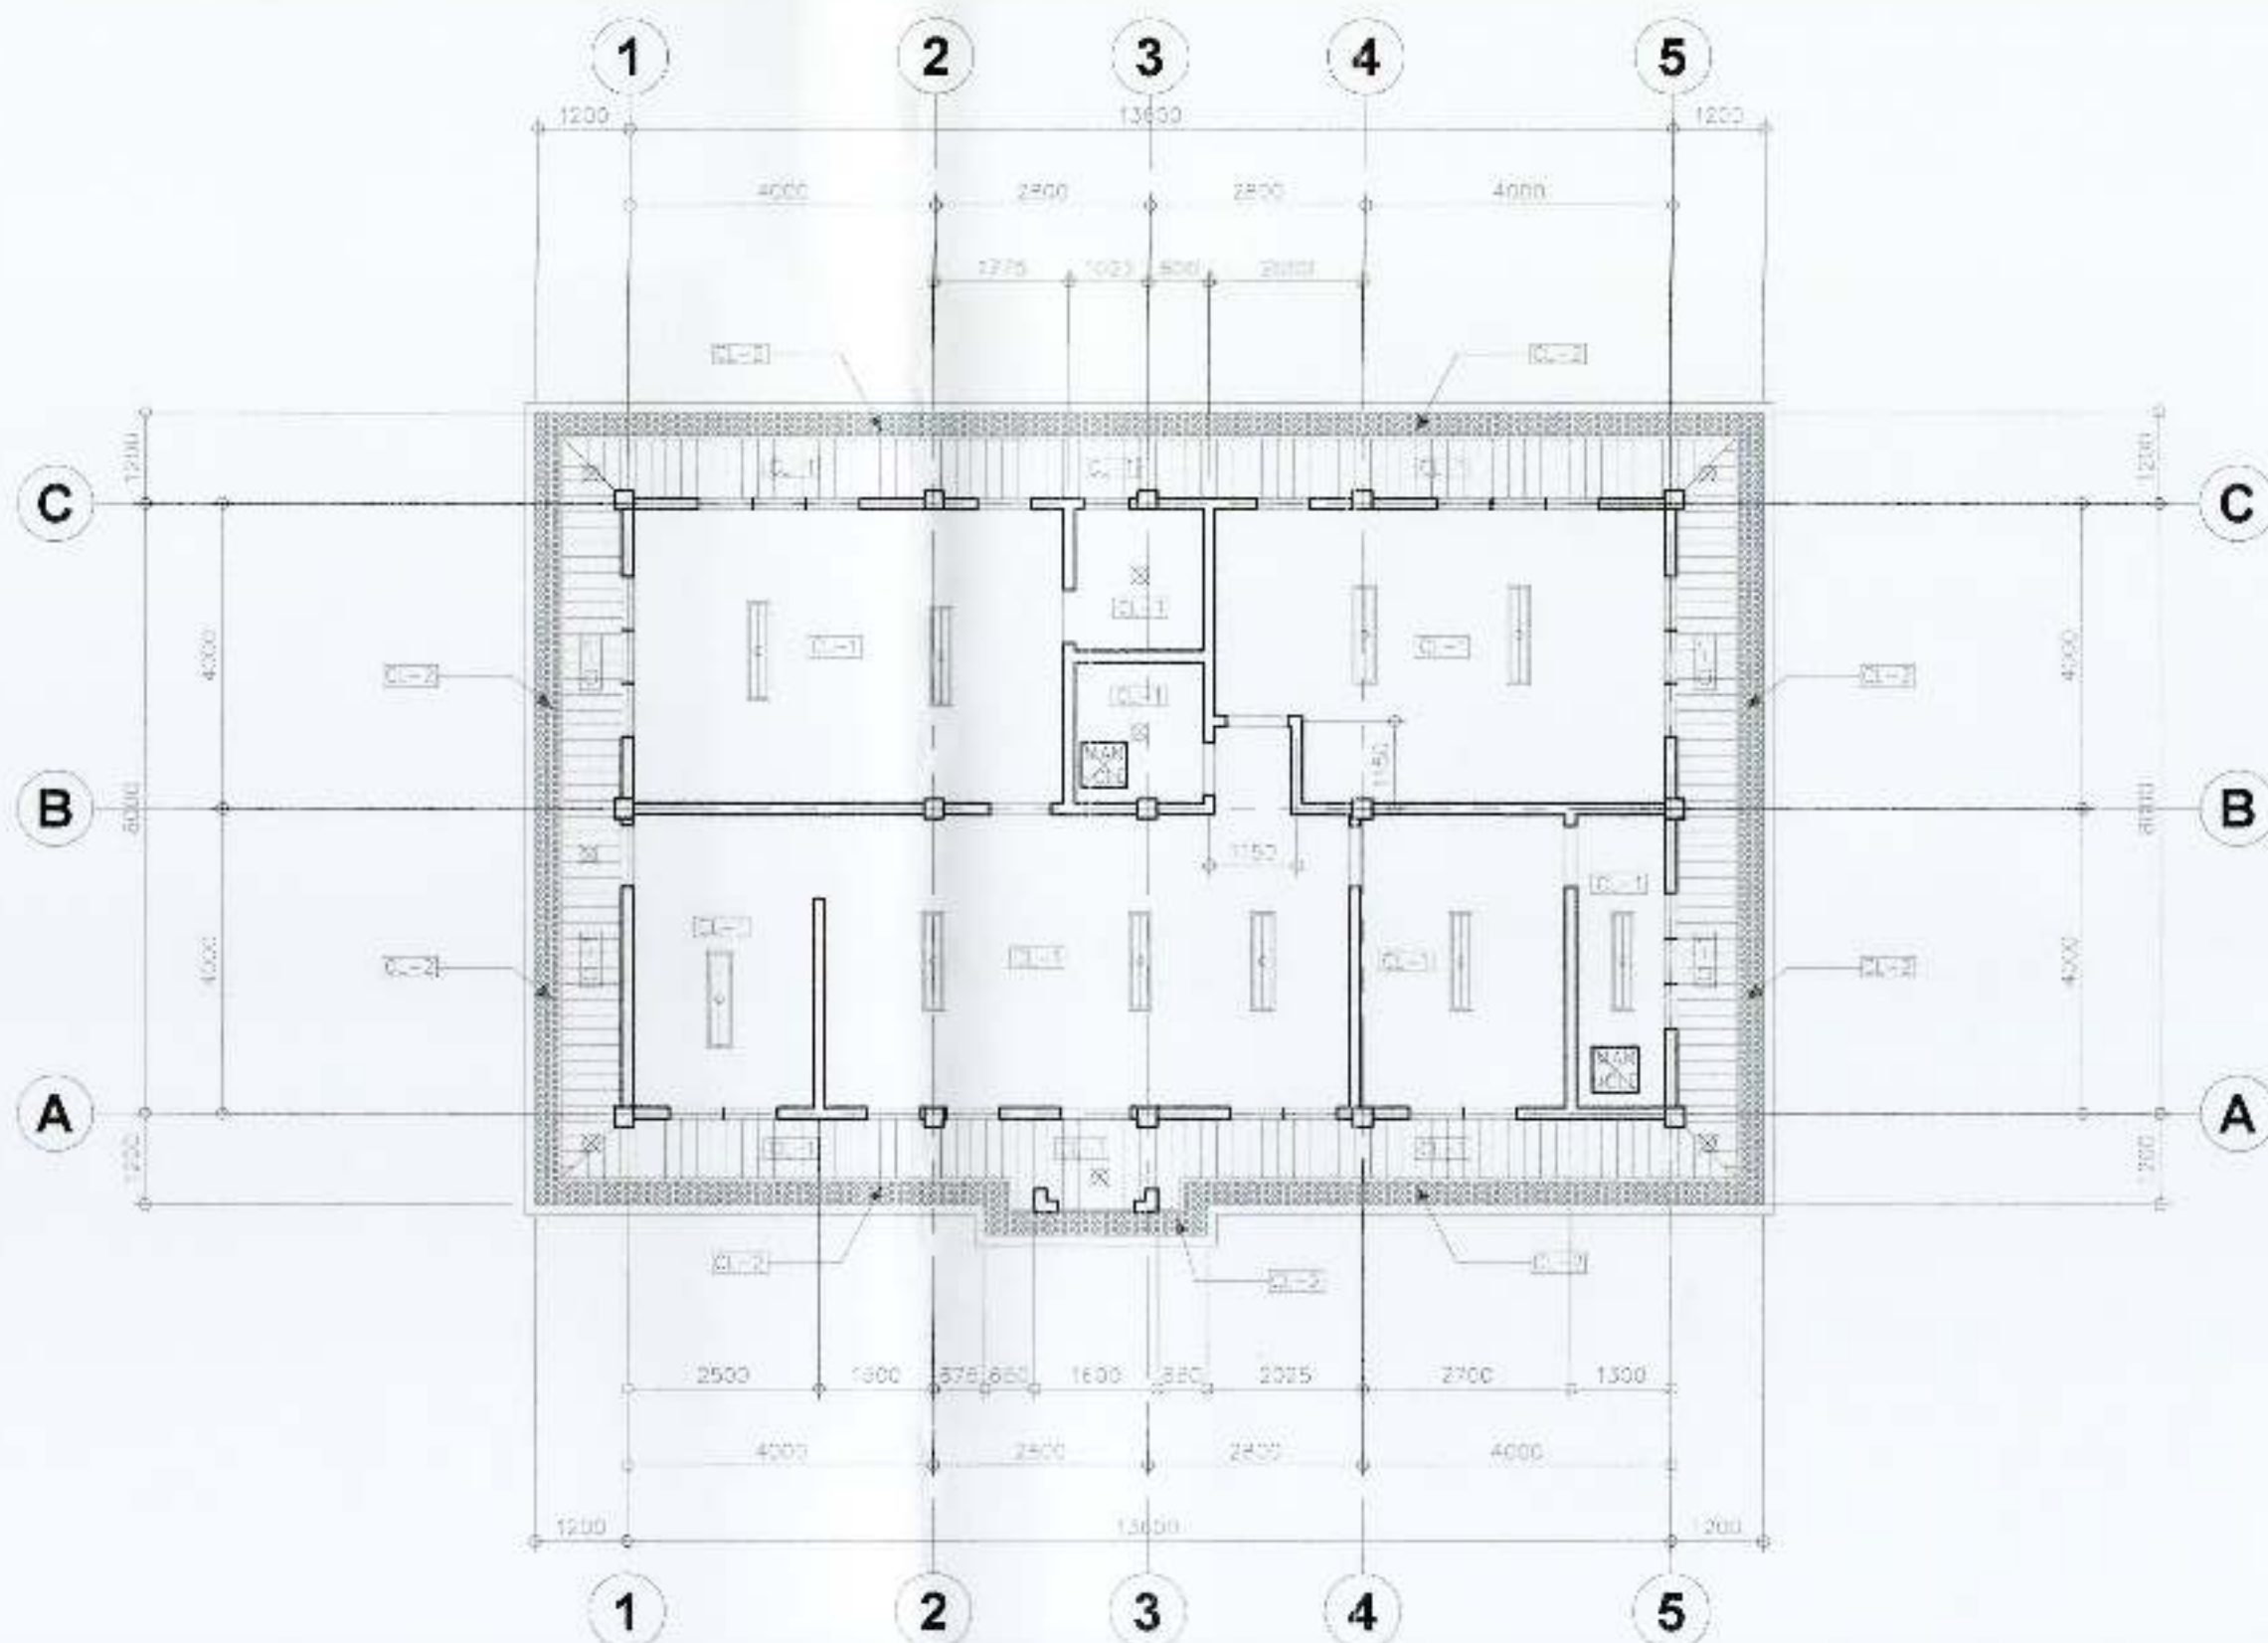

|      |                        |
|------|------------------------|
| 03.1 | REFLECTED CEILING PLAN |
|------|------------------------|



PHILLIPS  
PORTS  
AUTHORITY  
P.O. BOX 1000

PREPARED BY  
KENNETH JOHN B. REMOLADOR  
APPROVED BY

EDPETER DE LA ROSA  
SUPERVISOR, ENGINEER

LARA SIMONE L. ABA  
ACTING CEO MANAGER

APPROVED BY:  
ANALEE S. AGUILA  
R0397 ANAG011

ANALEE G. AGUILA  
POST MANAGER  
SHEET CONSTRUCTION  
REFLECTED CEILING PLAN


|                                                               |  |
|---------------------------------------------------------------|--|
| PROJECT T.T.O.                                                |  |
| MAINTENANCE OF HALFWAYHOUSE AT<br>SASA PORT, SASA, DAVAO CITY |  |
| LOCATION:                                                     |  |
| SASA PORT, KM. 10 PORT AREA,<br>DAVAO CITY                    |  |

|      |           |           |    |
|------|-----------|-----------|----|
| DATE | REVISED   | SHEET NO. | OF |
|      | REVISIONS | A3        | 06 |
|      | ADDENDUM  |           |    |
| DATE |           |           |    |
| DATE |           |           |    |

[illegible]

# LEGEND:

|      |   |
|------|---|
| ①    | EXISTING CHB WALL (REPAINT)                                                                                           |
| RE-1 | EXISTING CHB WALL TO BE REPAINTED WITH FLAT LATEX PAINT (OFF WHITE GRAY EAST)                                         |
| RE-2 | EXISTING CHB WALL TO BE REPAINTED W/ SEMI-GLOSS LATEX PAINT<br>RE-2A PLAIN WHITE<br>RE-2B DARK GRAY (BASEBOARD PAINT) |
| RE-3 | 4.5mm THK FIBER CEMENT BOARD ON METAL FLOORING FRAMING SP. 4 400mm O.C.B.W CEILING ASSEMBLY, PAINTED (SEM-GLOSS)      |
| RE-4 | PVC VINYL VENTED SOFFIT                                                                                               |
| RE-5 | SA-26 PRE-PANDED G.I. SHT. 318-TYPE ROOFING (BLUE COLOR)                                                              |
| RE-6 | SA-24 PRE-PANDED G.I. SHT. OUTER, RIDGE ROLL, HIPS & VALLEY CUTTER (BLUE COLOR)                                       |
| RE-7 | 800x800mm-GLAZED CERAMIC TILES                                                                                        |
| RE-8 | 12"x18"x3" LOUVER HOUSING WITH 2- 28WATT LED TUBE LIGHTS                                                              |
| RE-9 | 8"Ø6-FLUORIGHT HOUSING WITH 3watts LED BULB                                                                           |

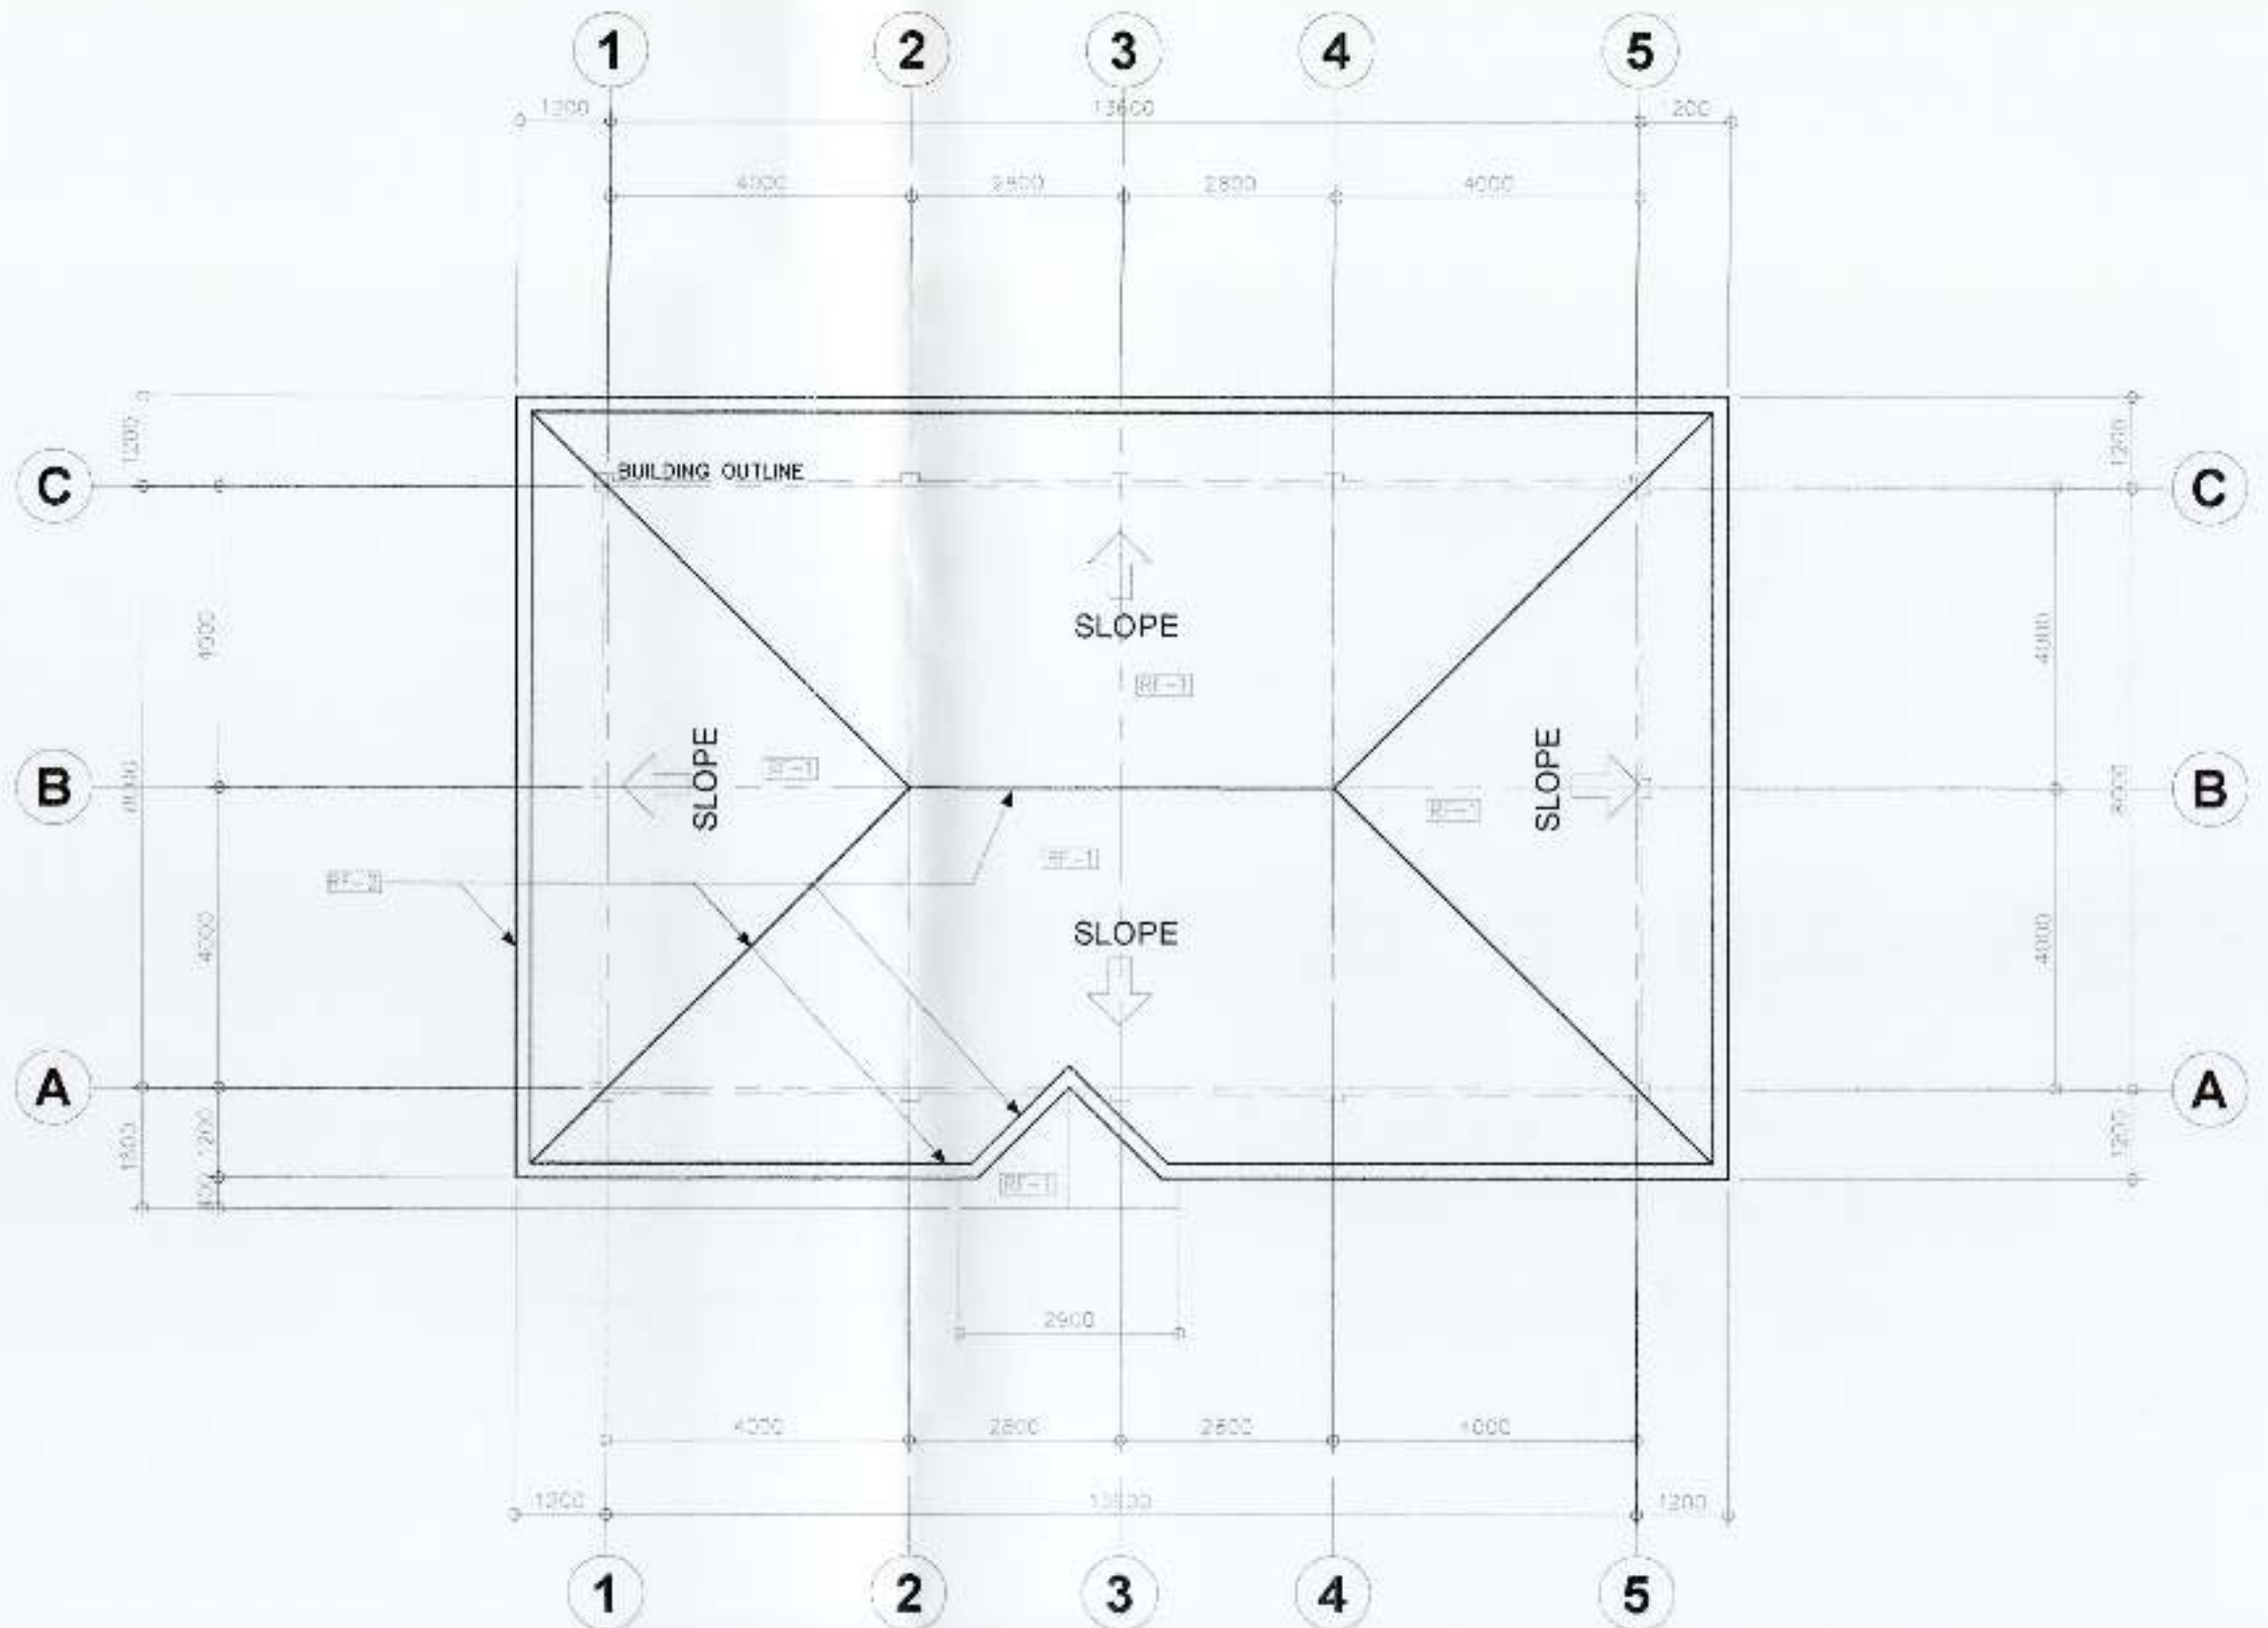


## 04.1 ROOF PLAN

|  |                                                                                             |                                          |                                       |                     |                                 |                                                                             |                    |
|--|---------------------------------------------------------------------------------------------|------------------------------------------|---------------------------------------|---------------------|---------------------------------|-----------------------------------------------------------------------------|--------------------|
|  | PROJECT NO. 1<br>PROJECT NAME<br>MAINTENANCE OF HALFWAYHOUSE AT SAGA PORT, SAGA, DAVAO CITY | DESIGNED BY<br>KENNETH JOHN B. REMOLADOR | CHECKED BY<br>EDELPETER L. DE LA ROSA | DRAWING NO.<br>04.1 | APPROVED BY<br>ANALEE G. AGUILA | PROJECT TITLE<br>MAINTENANCE OF HALFWAYHOUSE AT SAGA PORT, SAGA, DAVAO CITY | SHEET NO.<br>A4 06 |
|--|---------------------------------------------------------------------------------------------|------------------------------------------|---------------------------------------|---------------------|---------------------------------|-----------------------------------------------------------------------------|--------------------|


THIS DRAWING IS THE PROPERTY OF THE ARCHITECT. IT IS TO BE USED ONLY FOR THE PROJECT AND SITE SPECIFICALLY INDICATED. IT IS NOT TO BE REPRODUCED OR TRANSMITTED IN ANY FORM OR BY ANY MEANS, ELECTRONIC OR MECHANICAL, INCLUDING PHOTOCOPYING, RECORDING, OR BY ANY INFORMATION STORAGE AND RETRIEVAL SYSTEM, WITHOUT THE WRITTEN PERMISSION OF THE ARCHITECT. THE ARCHITECT ASSUMES NO LIABILITY FOR ANY DAMAGE OR INJURY TO PERSONS OR PROPERTY ARISING FROM THE USE OF THIS DRAWING. THE ARCHITECT'S LIABILITY IS LIMITED TO THE PROFESSIONAL FEES RECEIVED BY HIMSELF OR HERSELF AND HIS OR HER FIRM OR EMPLOYER. NO OTHER LIABILITY IS ASSUMED. THIS DRAWING IS NOT TO BE USED FOR ANY OTHER PROJECT WITHOUT THE WRITTEN PERMISSION OF THE ARCHITECT. THE ARCHITECT'S LIABILITY IS LIMITED TO THE PROFESSIONAL FEES RECEIVED BY HIMSELF OR HERSELF AND HIS OR HER FIRM OR EMPLOYER. NO OTHER LIABILITY IS ASSUMED.

# LEGEND:

- ① EXISTING CHB WALL (REPAINT)
- ② EXISTING CHB WALL TO BE REPAINTED WITH FLAT WHITE PAINT (OFF WHITE GRAY CAST)
- ③ EXISTING C.I. WALL TO BE REPAINTED W/ SEMI-GLOSS LATEX PAINT  
④ FLAT WHITE  
⑤ DARK GRAY (BASEBOARD PAINT)
- ⑥ 50mm THICK FIBER CEMENT BOARD ON METAL FURRING FRAMING @ 400mm C.I.R.W. CEILING ASSEMBLY, PAINTED (SEMI-GLOSS)
- ⑦ FIVE VINYL VENTED SOFFITS
- ⑧ GAZE PRE-PAINTED G.I. SHUTTER-TYPE ROOFING (BLUE COLOR)
- ⑨ GAZE PRE-PAINTED G.I. SHUTTER, RIDGE, ROLL UPS & VALLEY GUTTER (BLUE COLOR)
- ⑩ 600x300mm GLAZED CERAMIC TILES
- ⑪ 12"x48"x3" LOUVER HOUSING WITH 2- 28watts LED TUBE LIGHTS
- ⑫ 9" dia. FINISH-T HOUSING WITH 9watts LED BULB

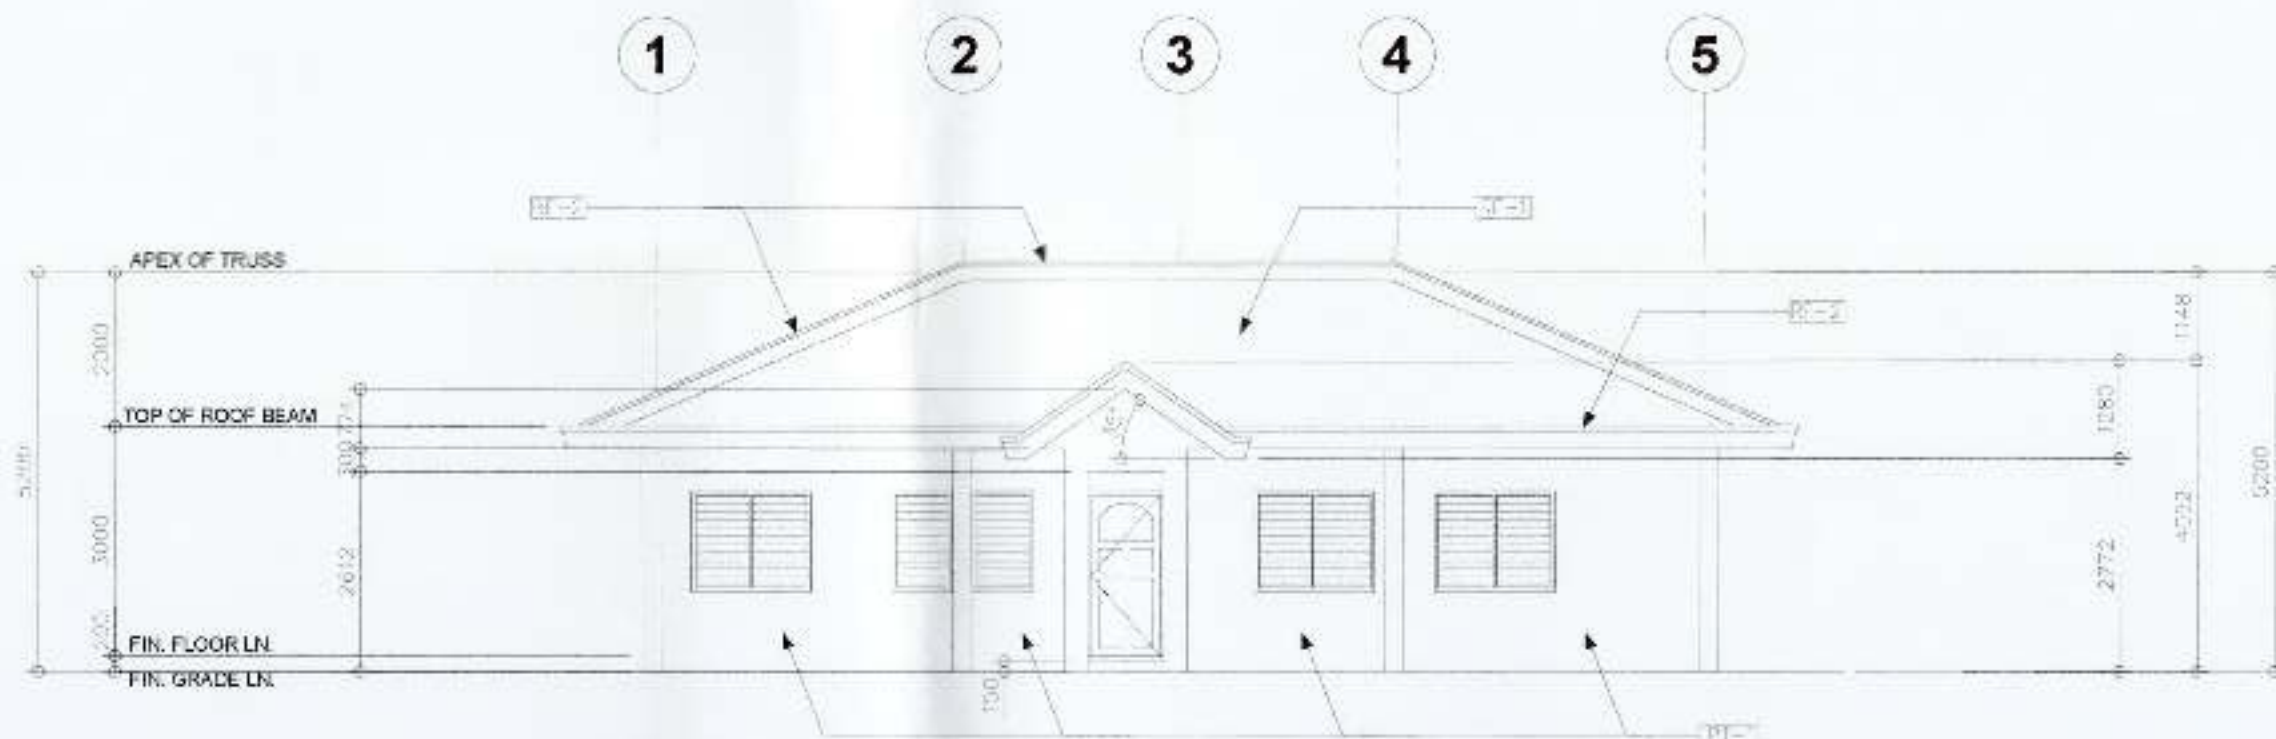

## 05.1 EXISTING FRONT ELEVATION

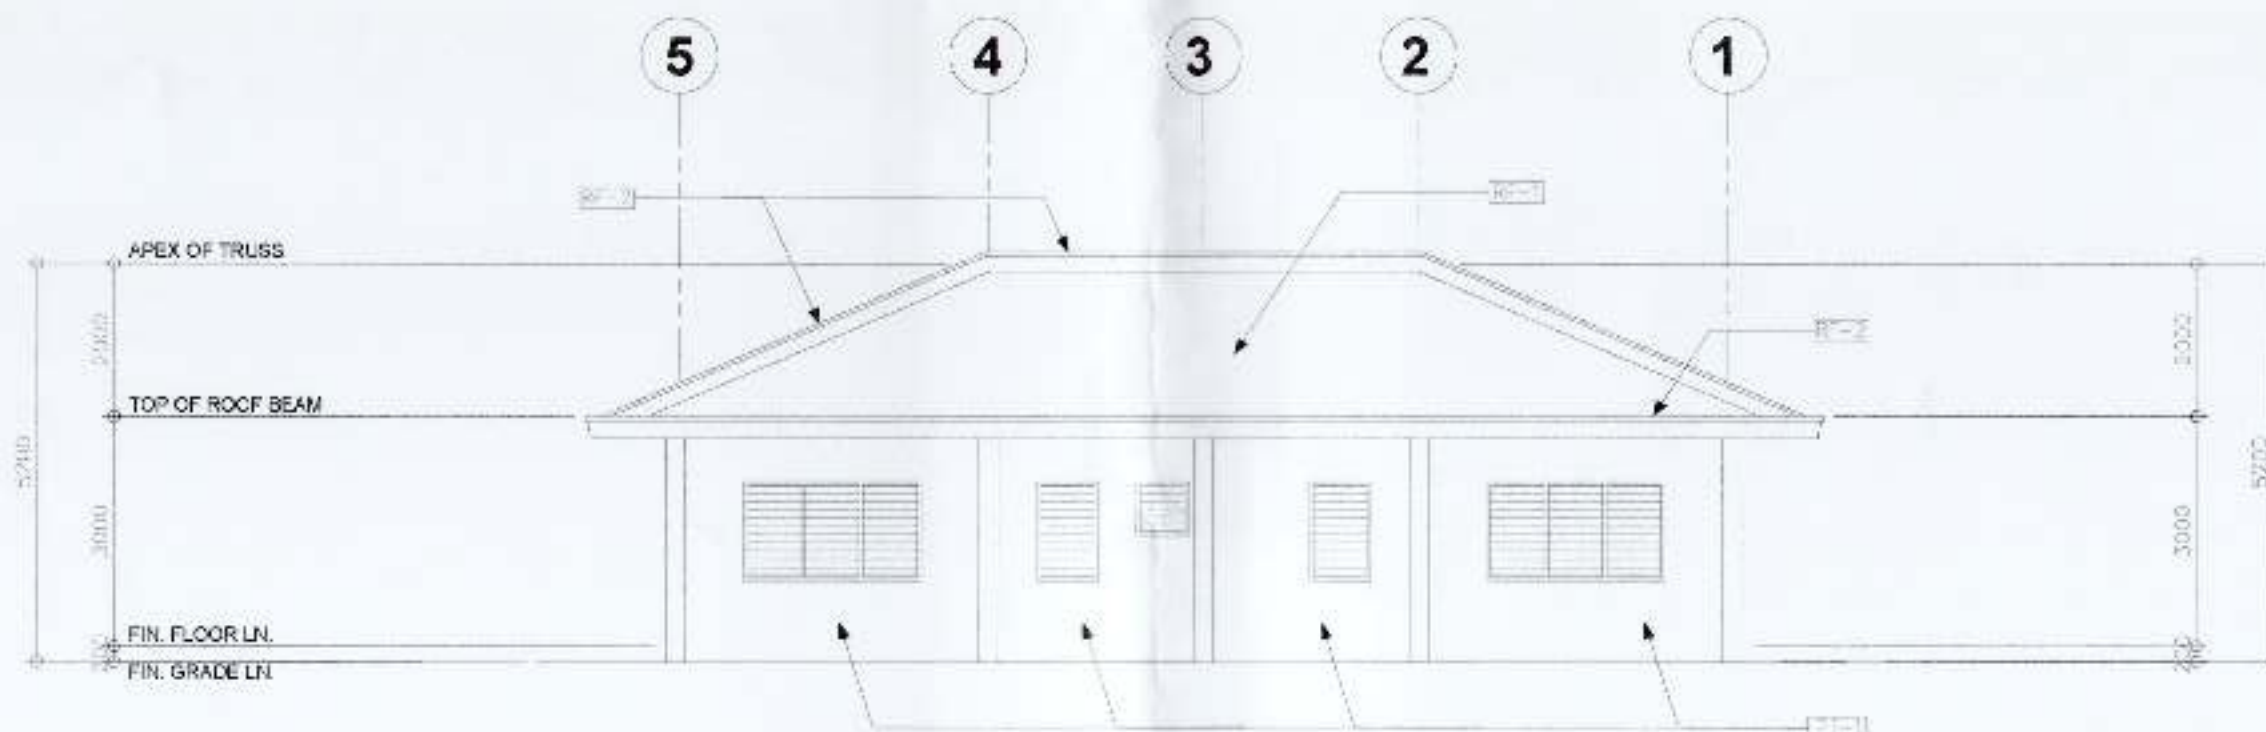



## 05.2 EXISTING REAR ELEVATION

|  |                                        |                                                  |                                           |                                     |                                                                      |                                                            |                                            |           |
|--|----------------------------------------|--------------------------------------------------|-------------------------------------------|-------------------------------------|----------------------------------------------------------------------|------------------------------------------------------------|--------------------------------------------|-----------|
|  | PREPARED BY:                           | DESIGNED AND DRAWN BY:                           | REVIEWED BY:                              | APPROVED BY:                        | OWNER:                                                               | PROJECT TITLE:                                             | REVISIONS                                  | SHEET NO. |
|  |                                        |                                                  |                                           |                                     | ANALEE G. AGUILA<br>PROJECT MANAGER                                  | MAINTENANCE OF HALFWAYHOUSE AT SASA PORT, SASA, DAVAO CITY | DATE: _____<br>BY: _____<br>CHKD BY: _____ | A5 06     |
|  | KENNETH JOHN B. REMOLADOR<br>ARCHITECT | EDELPIETER L. DE LA ROSA<br>SUPERVISING ENGINEER | LARA SIMONE L. ABO<br>REGISTERED ENGINEER | ANALEE G. AGUILA<br>PROJECT MANAGER | SHEET CONTENTS:<br>EXISTING FRONT ELEVATION, EXISTING REAR ELEVATION | LOCATION:<br>SASA PORT, KM. 10 PORT AREA, DAVAO CITY       | ADDENDUM                                   |           |

**A5 06**

# LEGEND:

- ① EXISTING D-R WALL (REPAINT)
- ② EXISTING D-R WALL TO BE REPAINTED WITH FLAT LATEX PAINT (OFF-WHITE GRAY TINT)
- ③ EXISTING CBE WALL TO BE REPAINTED W/ SEMI-GLOSS LATEX PAINT
- ④ FLAT WHITE
- ⑤ DARK GRAY (BASEBOARD PAINT)
- ⑥ 45mm TRK FIBER CEMENT BOARD ON METAL FURNING FRAMING SF-1 AT 100mm O.C.B.W. CEILING ASSEMBLY, PAINTED (SEMI-GLOSS)
- ⑦ PVC VINYL VINYL SIDINGS
- ⑧ GA-25 PRE-PANDED G.I. S-I. RIB-TYPE ROOFING (BLUE COLOR)
- ⑨ GA-21 PRE-PANDED G.I. S-I. GUTTER, RIDGE ROOF, HIPS & VALLEY GUTTER (BLUE COLOR)
- ⑩ 600x300mm GLAZED CERAMIC TILES
- ⑪ 12"x48"x2" COVER HOUSING WITH 2-28watts LED TUBE LIGHTS
- ⑫ 6-3/8" FINLIGHT HOUSING WITH 28watts LED R-LR

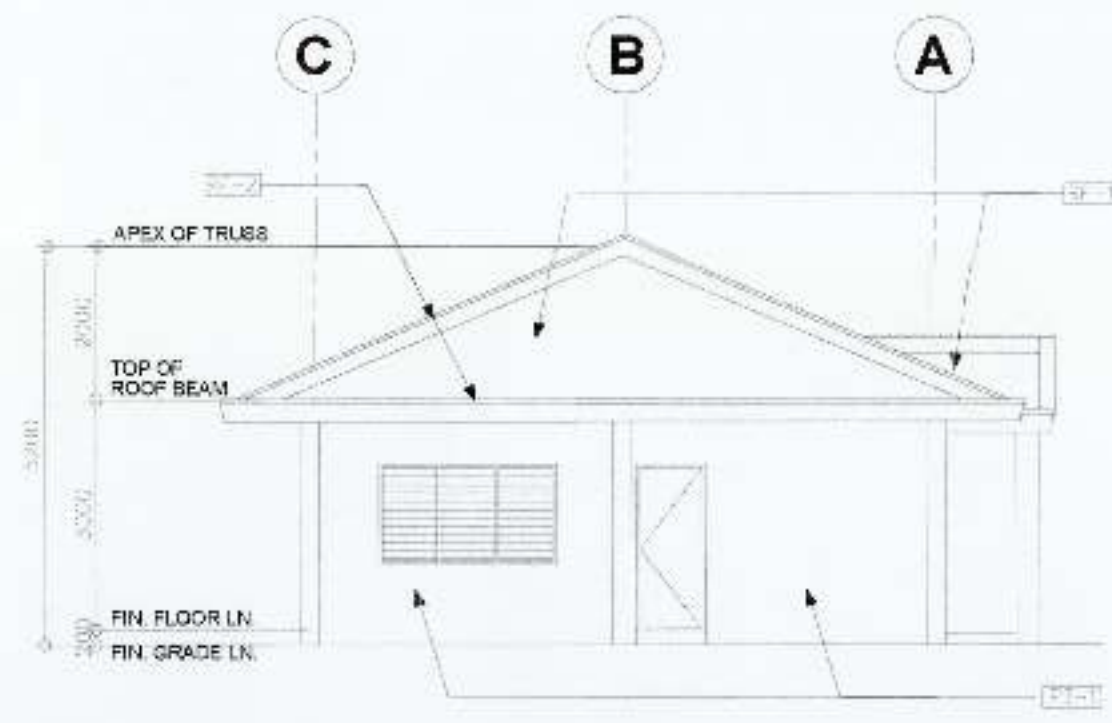
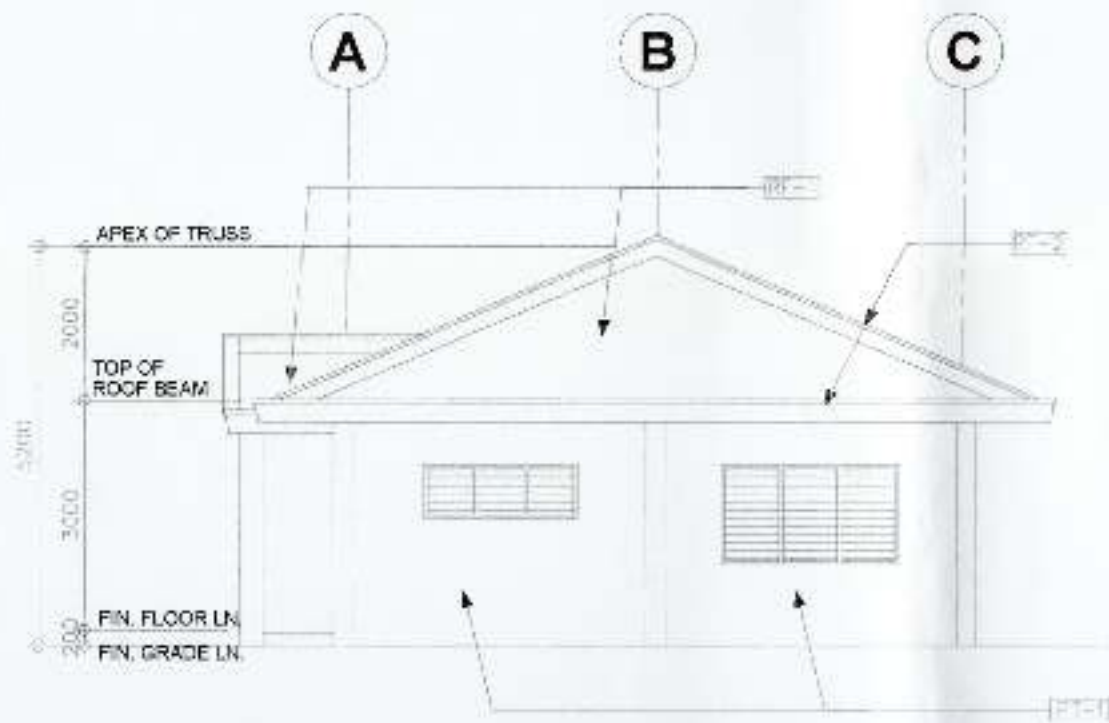


06.1 EXISTING RIGHT SIDE ELEVATION  
SCALE: 1/8" = 1'-0"

06.2 EXISTING LEFT SIDE ELEVATION  
SCALE: 1/8" = 1'-0"

NOTE: REPLACE TOILET LAVATORY, WATERCLOSET AND SHOWER SET

NOTE: REPLACE TOILET LAVATORY, WATERCLOSET AND SHOWER SET

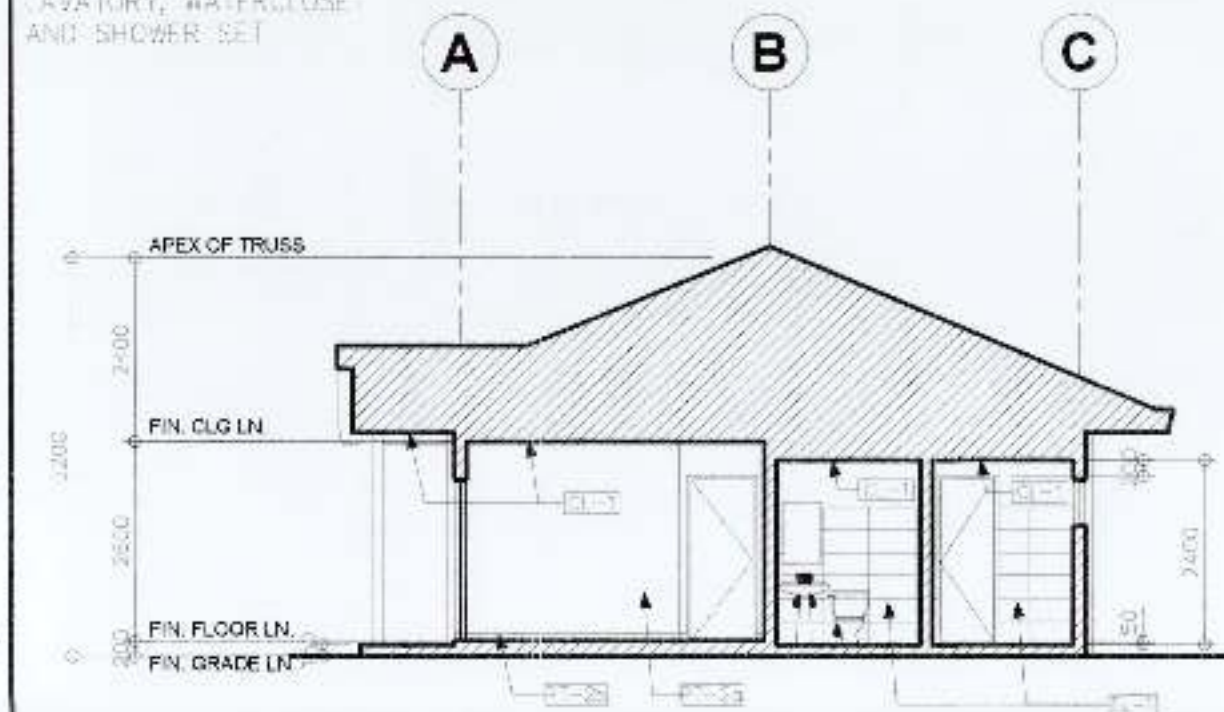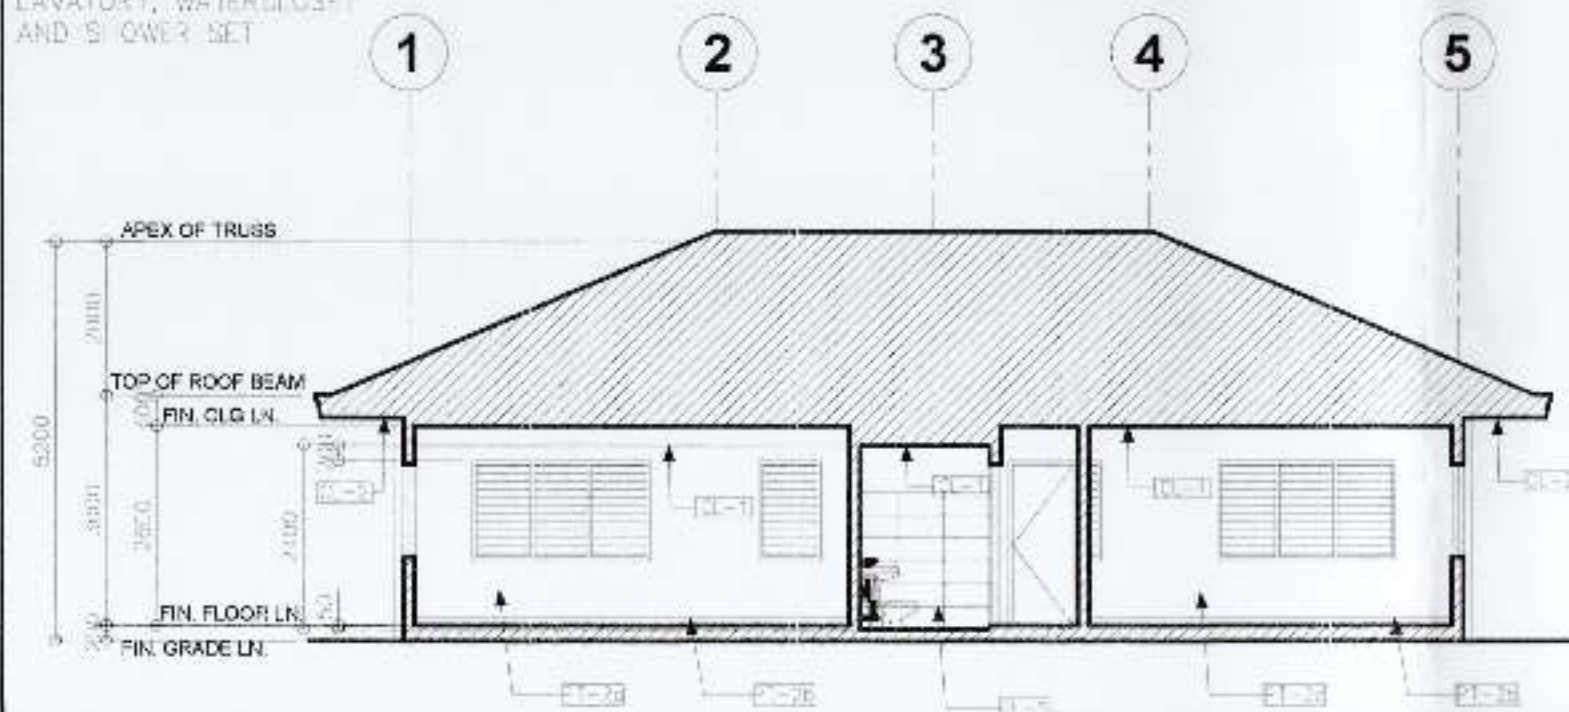

06.3 LONGITUDINAL SECTION  
SCALE: 1/8" = 1'-0"

06.4 CROSS SECTION  
SCALE: 1/8" = 1'-0"



PREPARED BY:  
**KENNETH JOHN B. REMOLADOR**  
PROJECT Y

DESIGNED AND DRAWN BY:  
**EDEL PETER L. DE LA ROSA**  
SUPERVISING ENGINEER

REVISIONS APPROVAL BY:  
**LARA SIMONE L. ABA**  
ACTING ESS MANAGER

APPROVED BY:  
**ANALEE G. AGUILA**  
PORT MANAGER




OWNER:  
**ANALEE G. AGUILA**  
PORT MANAGER



PROJECT TITLE:  
**MAINTENANCE OF HALF-WAY HOUSE AT SASA PORT, SASA, DAVAO CITY**

LOCATION:  
**SASA PORT, KM 10 PORT AREA, DAVAO CITY**

DATE: \_\_\_\_\_  
REVISION: \_\_\_\_\_  
APPROVED BY: \_\_\_\_\_  
PROJECT NO.: **A6 06**






   

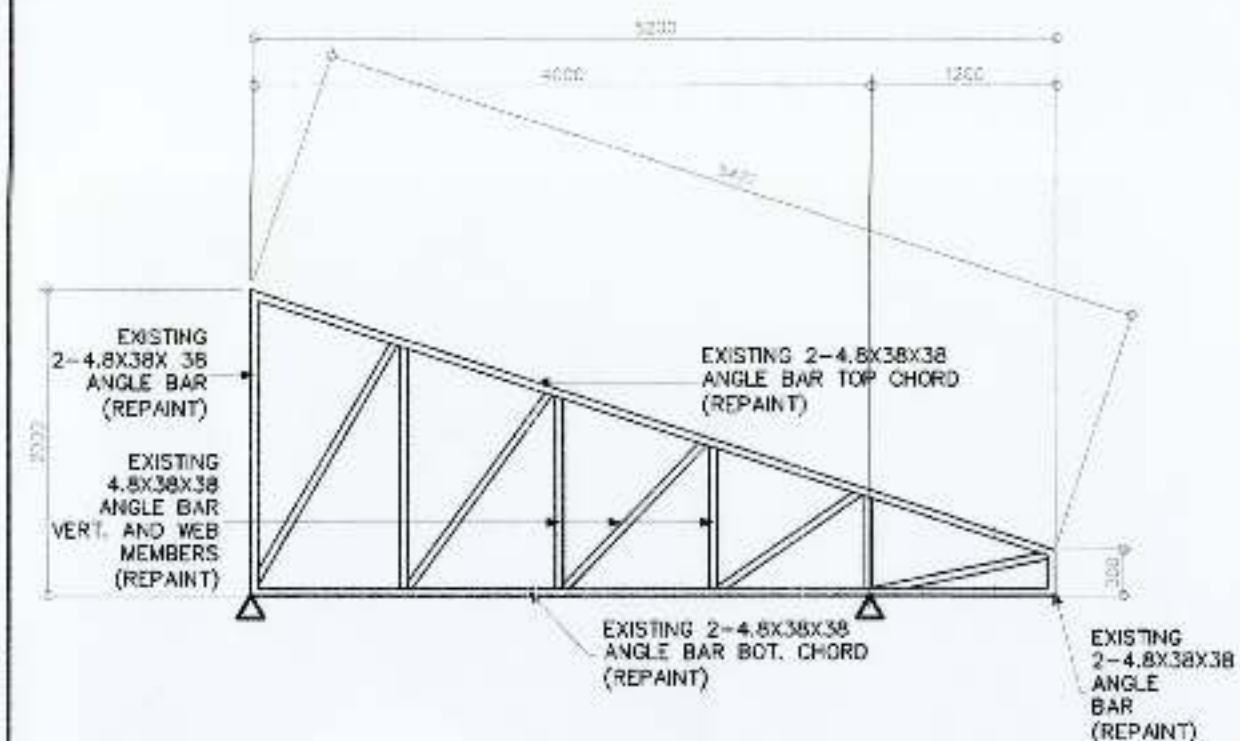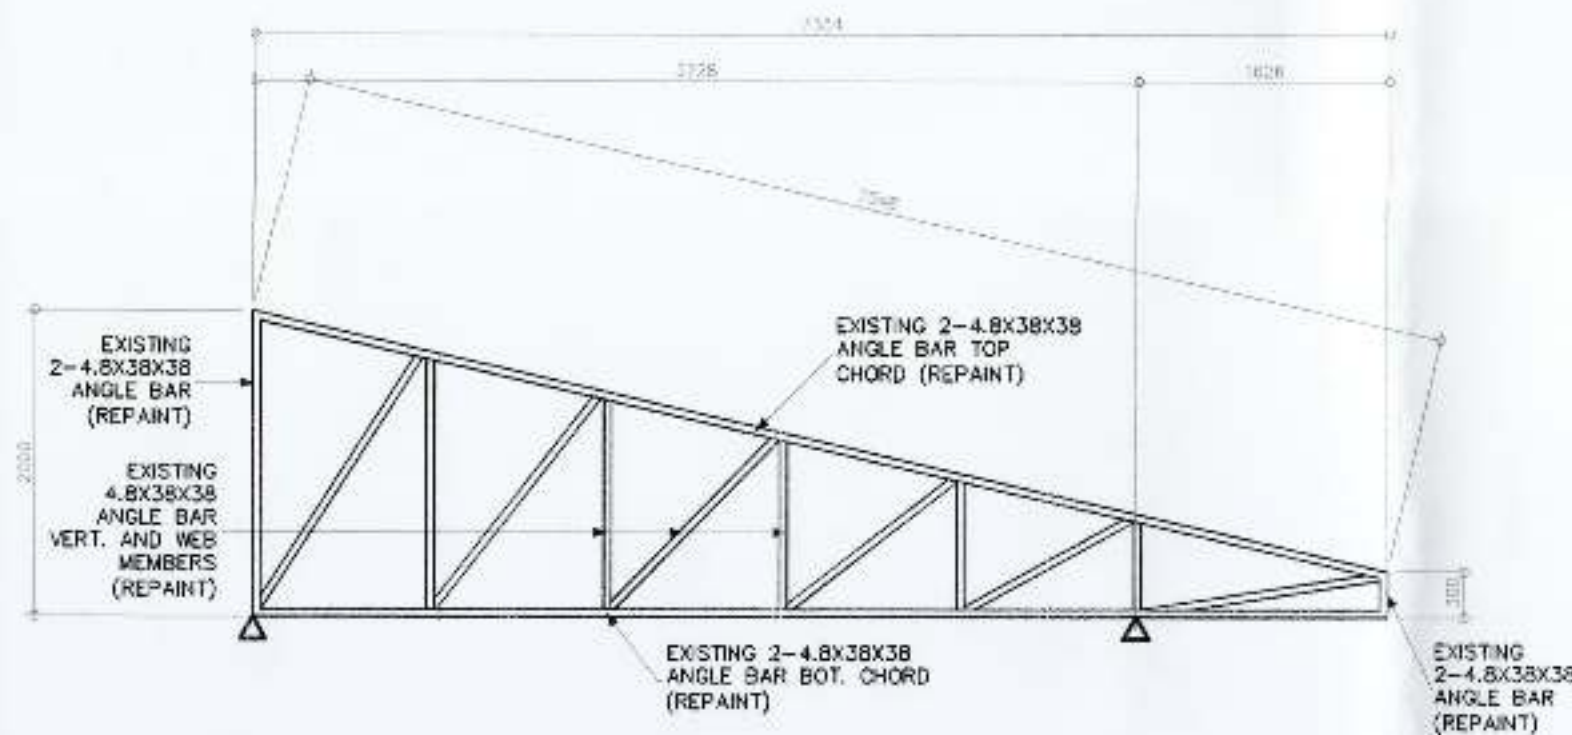

S3.1 EXISTING HALF TRUSS A DETAIL (2 UNITS)

S3.2 EXISTING HALF TRUSS B DETAIL (4 UNITS)

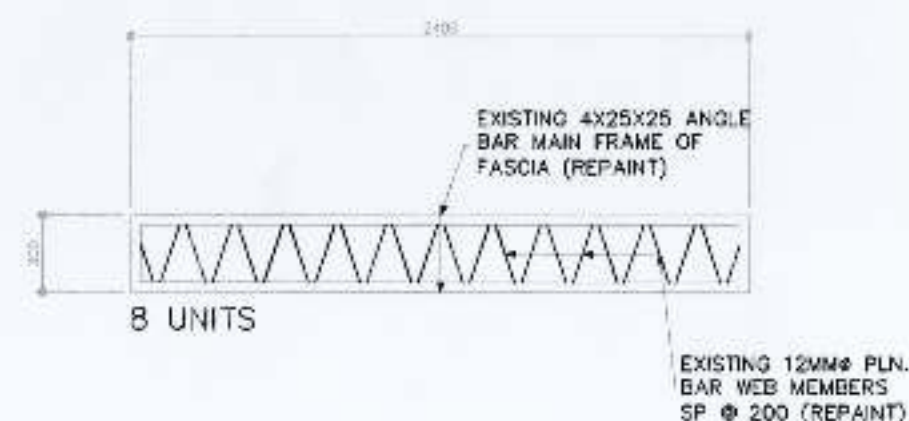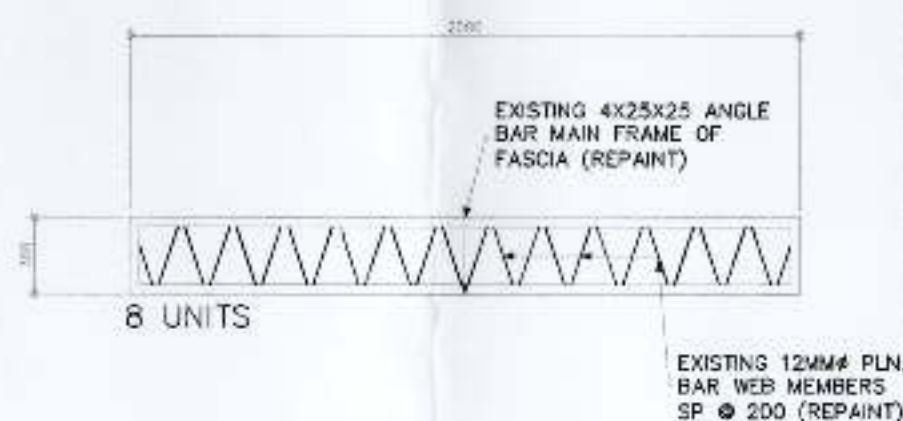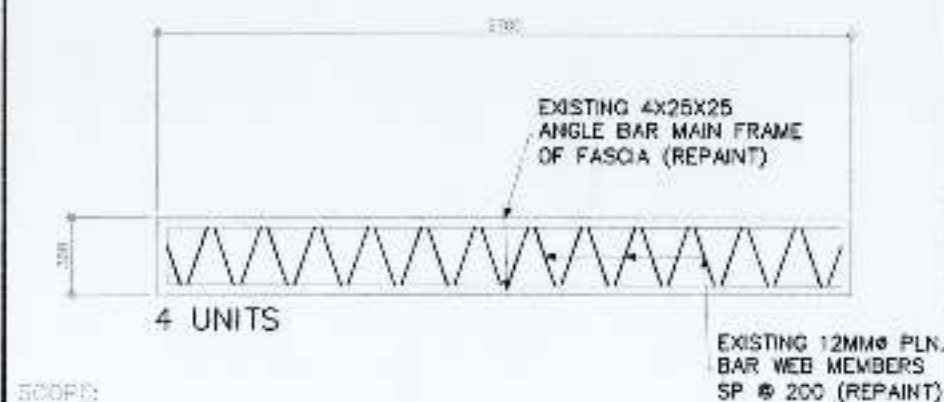

SCOPE:

1. RESTORATION OF DAMAGED TRUSS, PURLINS, FASCIA FRAME.
2. SCRAP AND CLEAN RUSTED SURFACES.
3. APPLY RUST CONVERTER ON AFFECTED AREA.
4. APPLY STEEL PRIMER.
5. COAT OF STEEL PAINT.

S3.3 EXISTING FASCIA FRAME DETAIL - 1

S3.3 EXISTING FASCIA FRAME DETAIL - 2

S3.3 EXISTING FASCIA FRAME DETAIL - 3



PREPARED BY:  
**KENNETH JOHN B. REMOLADOR**  
ARCHITECT

CREATED AND REVIEWED BY:  
**EDEL PETER L. DE LA ROSA**  
SUPERVISOR ENGINEER

RESPONSIBLE MANAGER BY:  
**LARA SIMONE L. ABA**  
ACTING E.S.S. MANAGER

APPROVED BY:  
**ANALEE G. AGUILA**  
PORT MANAGER

PROJECT TITLE:  
**MAINTENANCE OF HALFWAYHOUSE AT SASA PORT, SASA, DAVAO CITY**


LOCATION:  
**SASA PORT, KM. 10 PORT AREA, DAVAO CITY**

DATE:  
APPROVED BY:  
REMARKS:

SHEET NO. **S3 03**

# SYMBOLS:

|  |  |  |  |  |  |  |  |
|--|--|--|--|--|--|--|--|
|  |  |  |  |  |  |  |  |
|  |  |  |  |  |  |  |  |

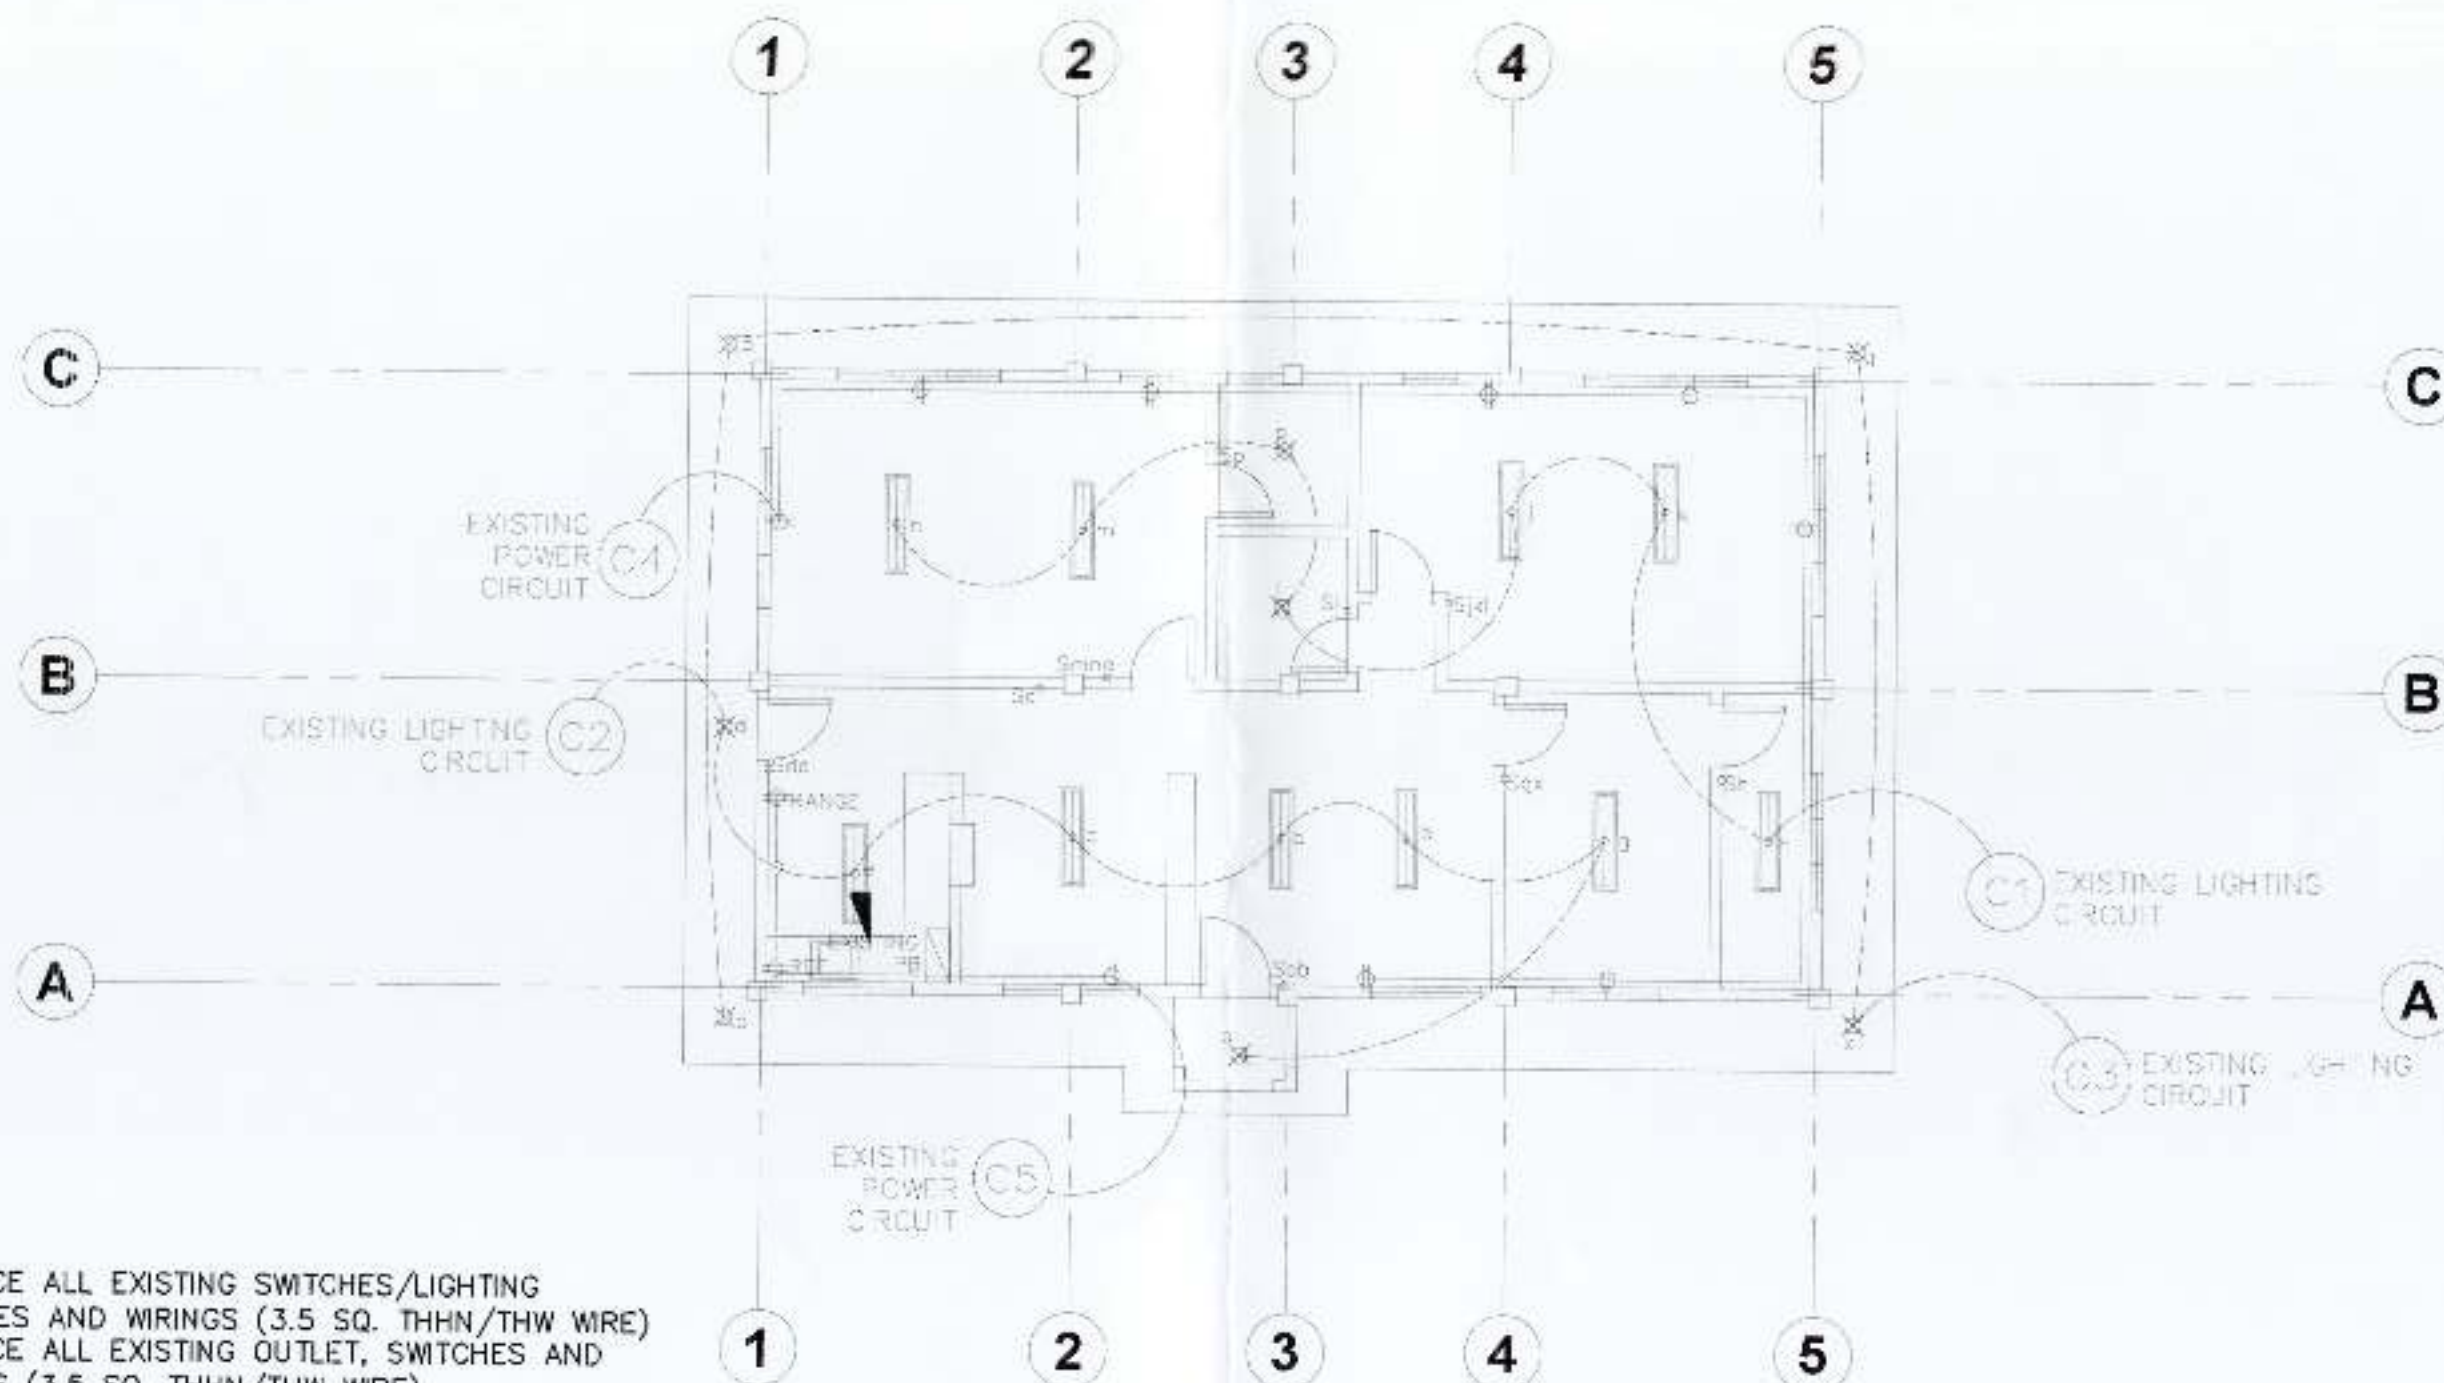

## NOTE:


1. REPLACE ALL EXISTING SWITCHES/LIGHTING FIXTURES AND WIRINGS (3.5 SQ. THHN/THW WIRE)
2. REPLACE ALL EXISTING OUTLET, SWITCHES AND WIRINGS (3.5 SQ. THHN/THW WIRE)
3. REPLACE ALL EXISTING ACU OUTLET AND WIRINGS (5.5 SQ. THW WIRE)

## E1.1 LIGHTING/POWER LAYOUT

|  |                                                              |                                                                                   |                                                                 |                                                        |                                                                                    |                           |                       |                           |
|--|--------------------------------------------------------------|-----------------------------------------------------------------------------------|-----------------------------------------------------------------|--------------------------------------------------------|------------------------------------------------------------------------------------|---------------------------|-----------------------|---------------------------|
|  | PREPARED BY<br><b>KENNETH JOHN B. REMOLADOR</b><br>ARCHITECT | CHECKED AND REVIEWED BY<br><b>EDEL PETER L. DE LA ROSA</b><br>SUPERVISOR ENGINEER | PRODUCTION MANAGER BY<br><b>LARA SIMONE L. ABA</b><br>ARCHITECT | APPROVED BY<br><b>ANALEE G. AGUILA</b><br>PORT MANAGER | PROJECT TITLE<br><b>MAINTENANCE OF HALFWAYHOUSE AT SASA PORT, SASA, DAVAO CITY</b> | DATE<br><b>10/20/2023</b> | REVISION<br><b>01</b> | SHEET NO.<br><b>E1 01</b> |
|  |                                                              |                                                                                   |                                                                 |                                                        | LOCATION<br><b>SASA PORT, 10M 10 PORT AREA, DAVAO CITY</b>                         |                           |                       |                           |

# LEGENDS

|  |          |                                    |  |     |                         |
|--|----------|------------------------------------|--|-----|-------------------------|
|  | PVC/SPWF | POLYVINYL CHLORIDE SOLI WASTE PIPE |  | WC  | WATER CLOSET            |
|  | VATC     | VENTILATION VENT THRU CEILING      |  | KS  | KITCHEN SINK WASH SINK  |
|  | SS/WAS   | SOLI WASTE STACK                   |  | S   | SLOPE DIRECTION OF FLOW |
|  | FCO      | FLOOR CLEANOUT                     |  | SHD | SHOWER                  |
|  | FDSO     | FLOOR DRAIN/SHOWER DRAIN           |  | LAV | LAVATORY                |
|  | DS       | DOWNSPOUT                          |  |     |                         |

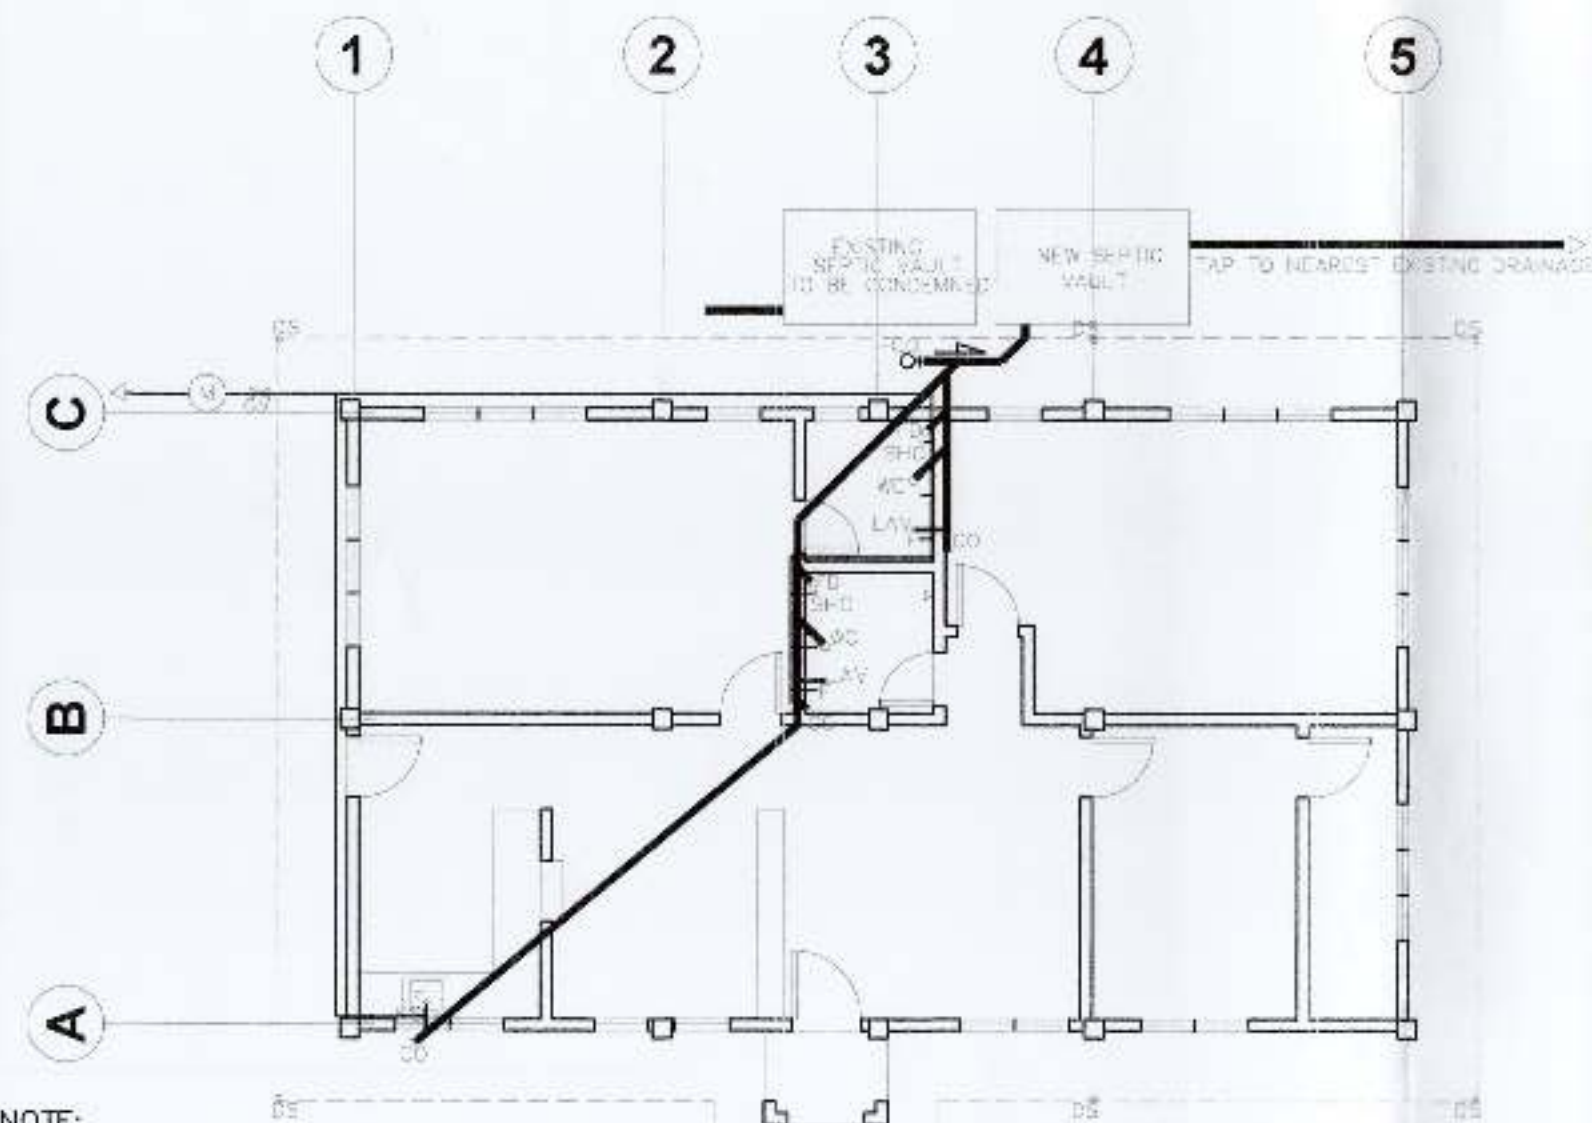

NOTE:

1. EXISTING SEPTIC VAULT TO BE CONDEMN
2. CONSTRUCT NEW SEPTIC VAULT (CHECK DRAWINGS/DETAILS)
3. REPLACE ALL HORIZONTAL DOWNSPOUT PIPES

## P1.1 SANITARY DRAINAGE LAYOUT




PREPARED BY:  
**KENNETH JOHN B. REMOLADOR**  
ARCHITECT

DESIGNED AND DRAWN BY:  
**EDELPETER L. DE LA ROSA**  
SUPERVISOR/ENGINEER


FORWARDED APPROVED BY:  
**LARA SIMONE L. ABA**  
ACTING PORT MANAGER

APPROVED BY:  
**ANALEE C. AGUILA**  
PORT MANAGER

## P1.2 SEPTIC VAULT DETAILS

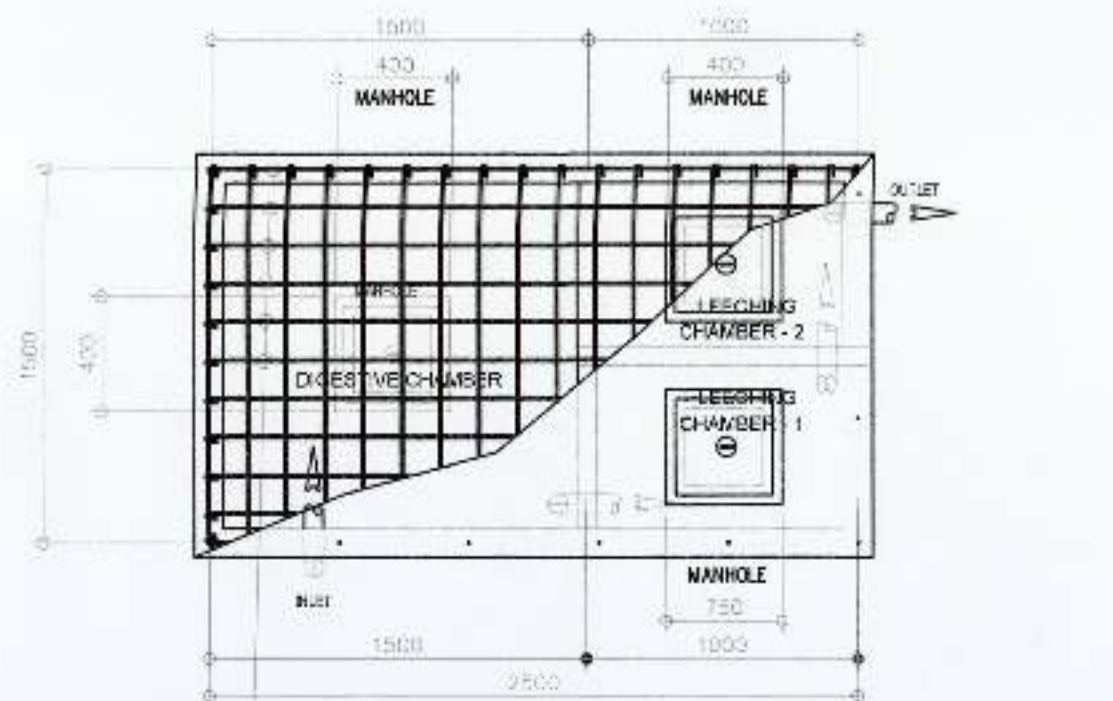

### PLAN

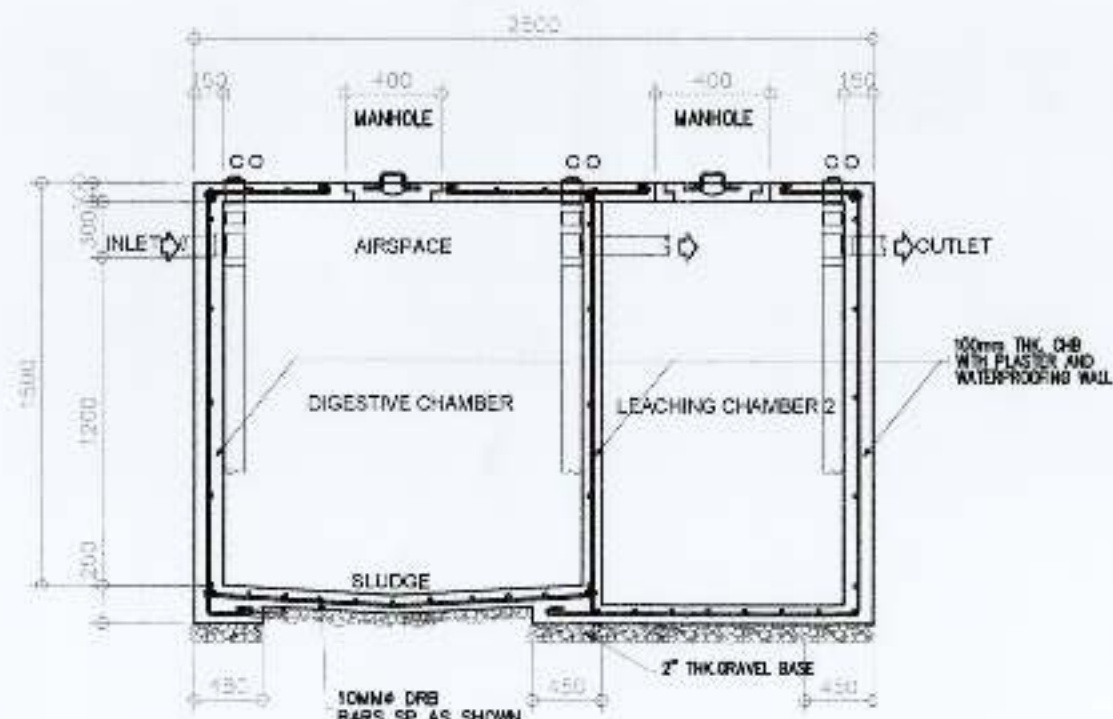

### SECTION

|                                                                               |                                                      |                                      |                               |                                                 |       |                                         |            |
|-------------------------------------------------------------------------------|------------------------------------------------------|--------------------------------------|-------------------------------|-------------------------------------------------|-------|-----------------------------------------|------------|
| PROJECT TITLE:<br>MAINTENANCE OF HALFRAITHOUSE AT SAGA PORT, SAGA, DAVAO CITY | LOCATION:<br>SAGA PORT, KM. 10 FORT ARDA, DAVAO CITY | DATE:<br>05/22/2023                  | BY:<br>EDLPETER L. DE LA ROSA | REVISIONS:                                      | NO. 1 | DATE:                                   | 05/22/2023 |
| SHEET CONTENTS:<br>SANITARY DRAINAGE LAYOUT, SEPTIC VAULT DETAILS             |                                                      | PROJECT MANAGER:<br>ANALEE C. AGUILA |                               | SUPERVISOR/ENGINEER:<br>EDELPETER L. DE LA ROSA |       | ARCHITECT:<br>KENNETH JOHN B. REMOLADOR |            |

**P1 01**