
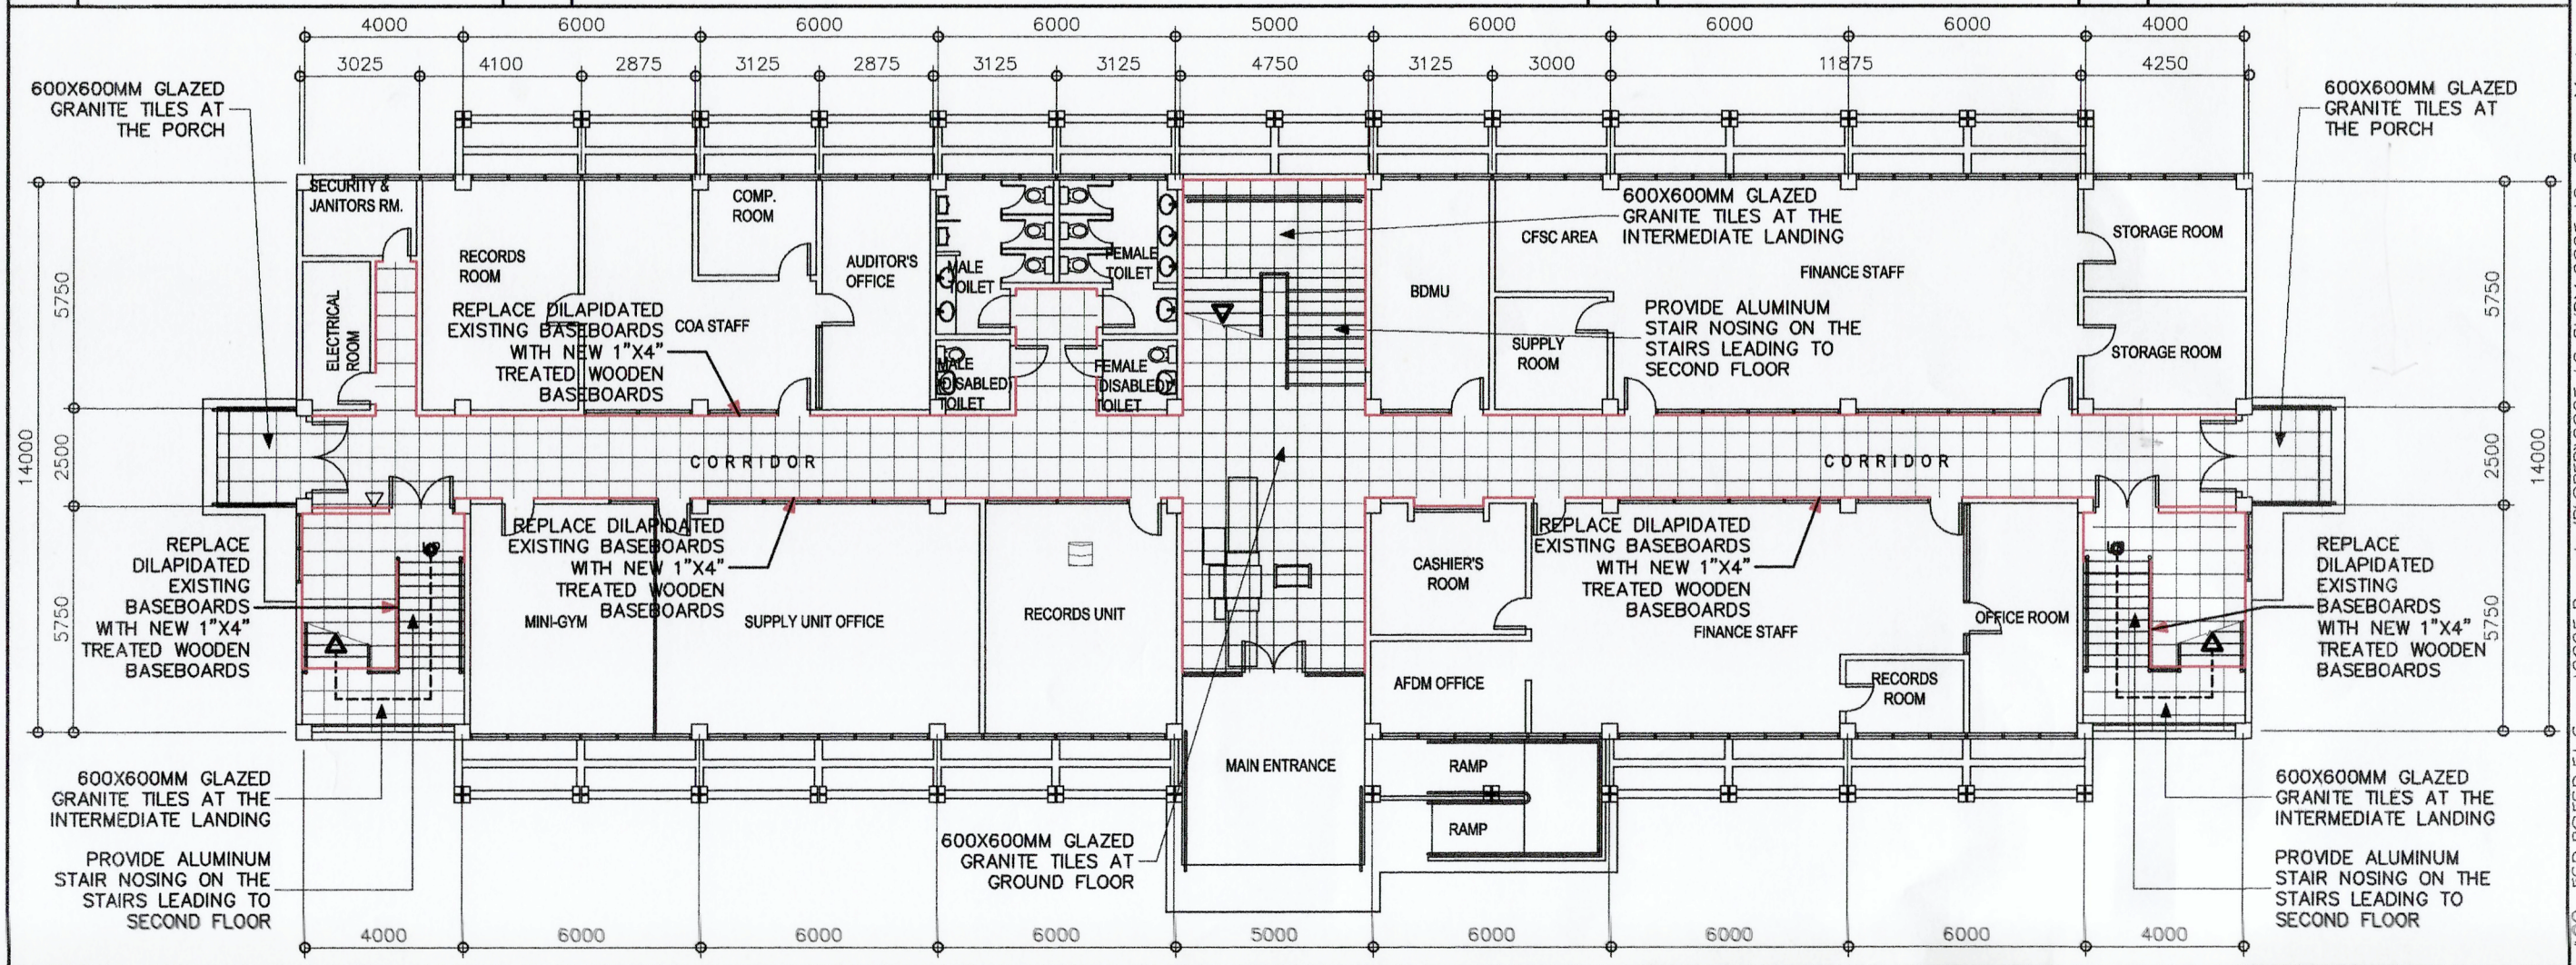
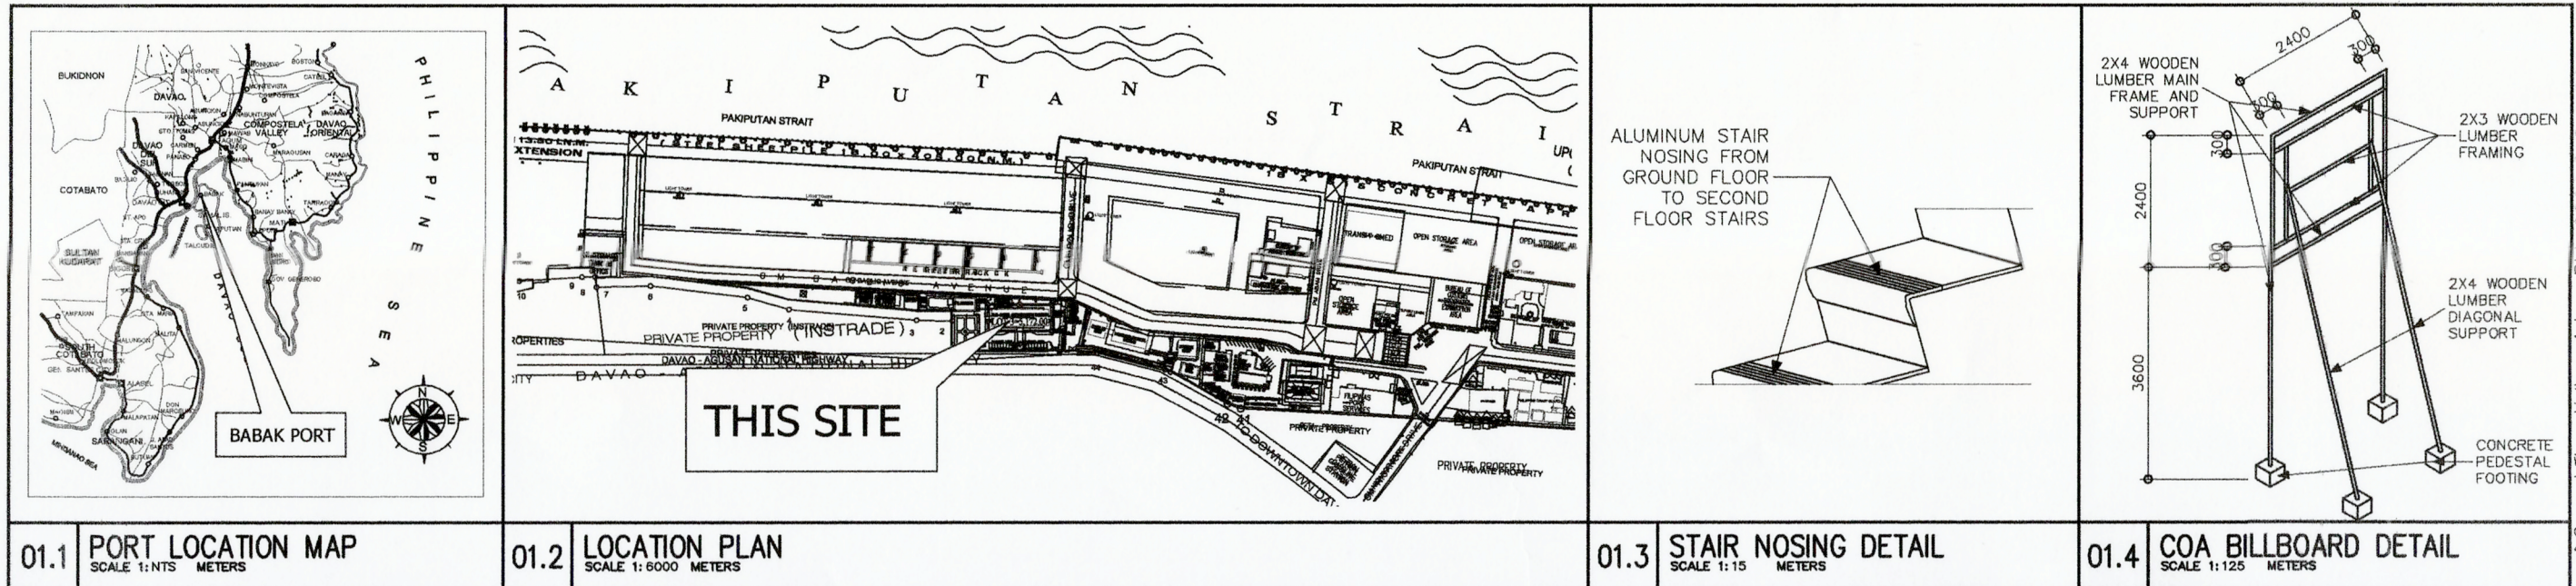
 


 

01.5	GROUND FLOOR PLAN											
	SCALE 1:175 METERS											
		PREPARED BY:	CHECKED AND REVIEWED BY:	RECOMMENDING APPROVAL BY:	APPROVED BY:		OWNER:	PROJECT TITLE:	REVISIONS		SHEET NO.	OF
		 VICTOR A. JASPE ENGINEERING ASSISTANT-A	 EDELPIETER L. DE LA ROSA SUPERVISING ENGINEER A	 LARA SIMONE L. ABA ACTING ESD MANAGER	 ANALEE G. AGUILA PORT MANAGER		ANALEE G. AGUILA PORT MANAGER	MAINTENANCE OF GROUND FLOOR HALLWAY, ADMINISTRATIVE BUILDING, SASA PORT, DAVAO CITY	DATE	REMARKS	01	1
							SHEET CONTENTS:					
							-					
							-					
-												
						LOCATION:	NO.		CADD BY: VAJ			
						KM. 10, PORT AREA, SASA, DAVAO CITY	PROJECT		DATE DRAWN 07/12/2024			
							DATE		DATE CHECKED 1/17/2025			
							DRAWN					