




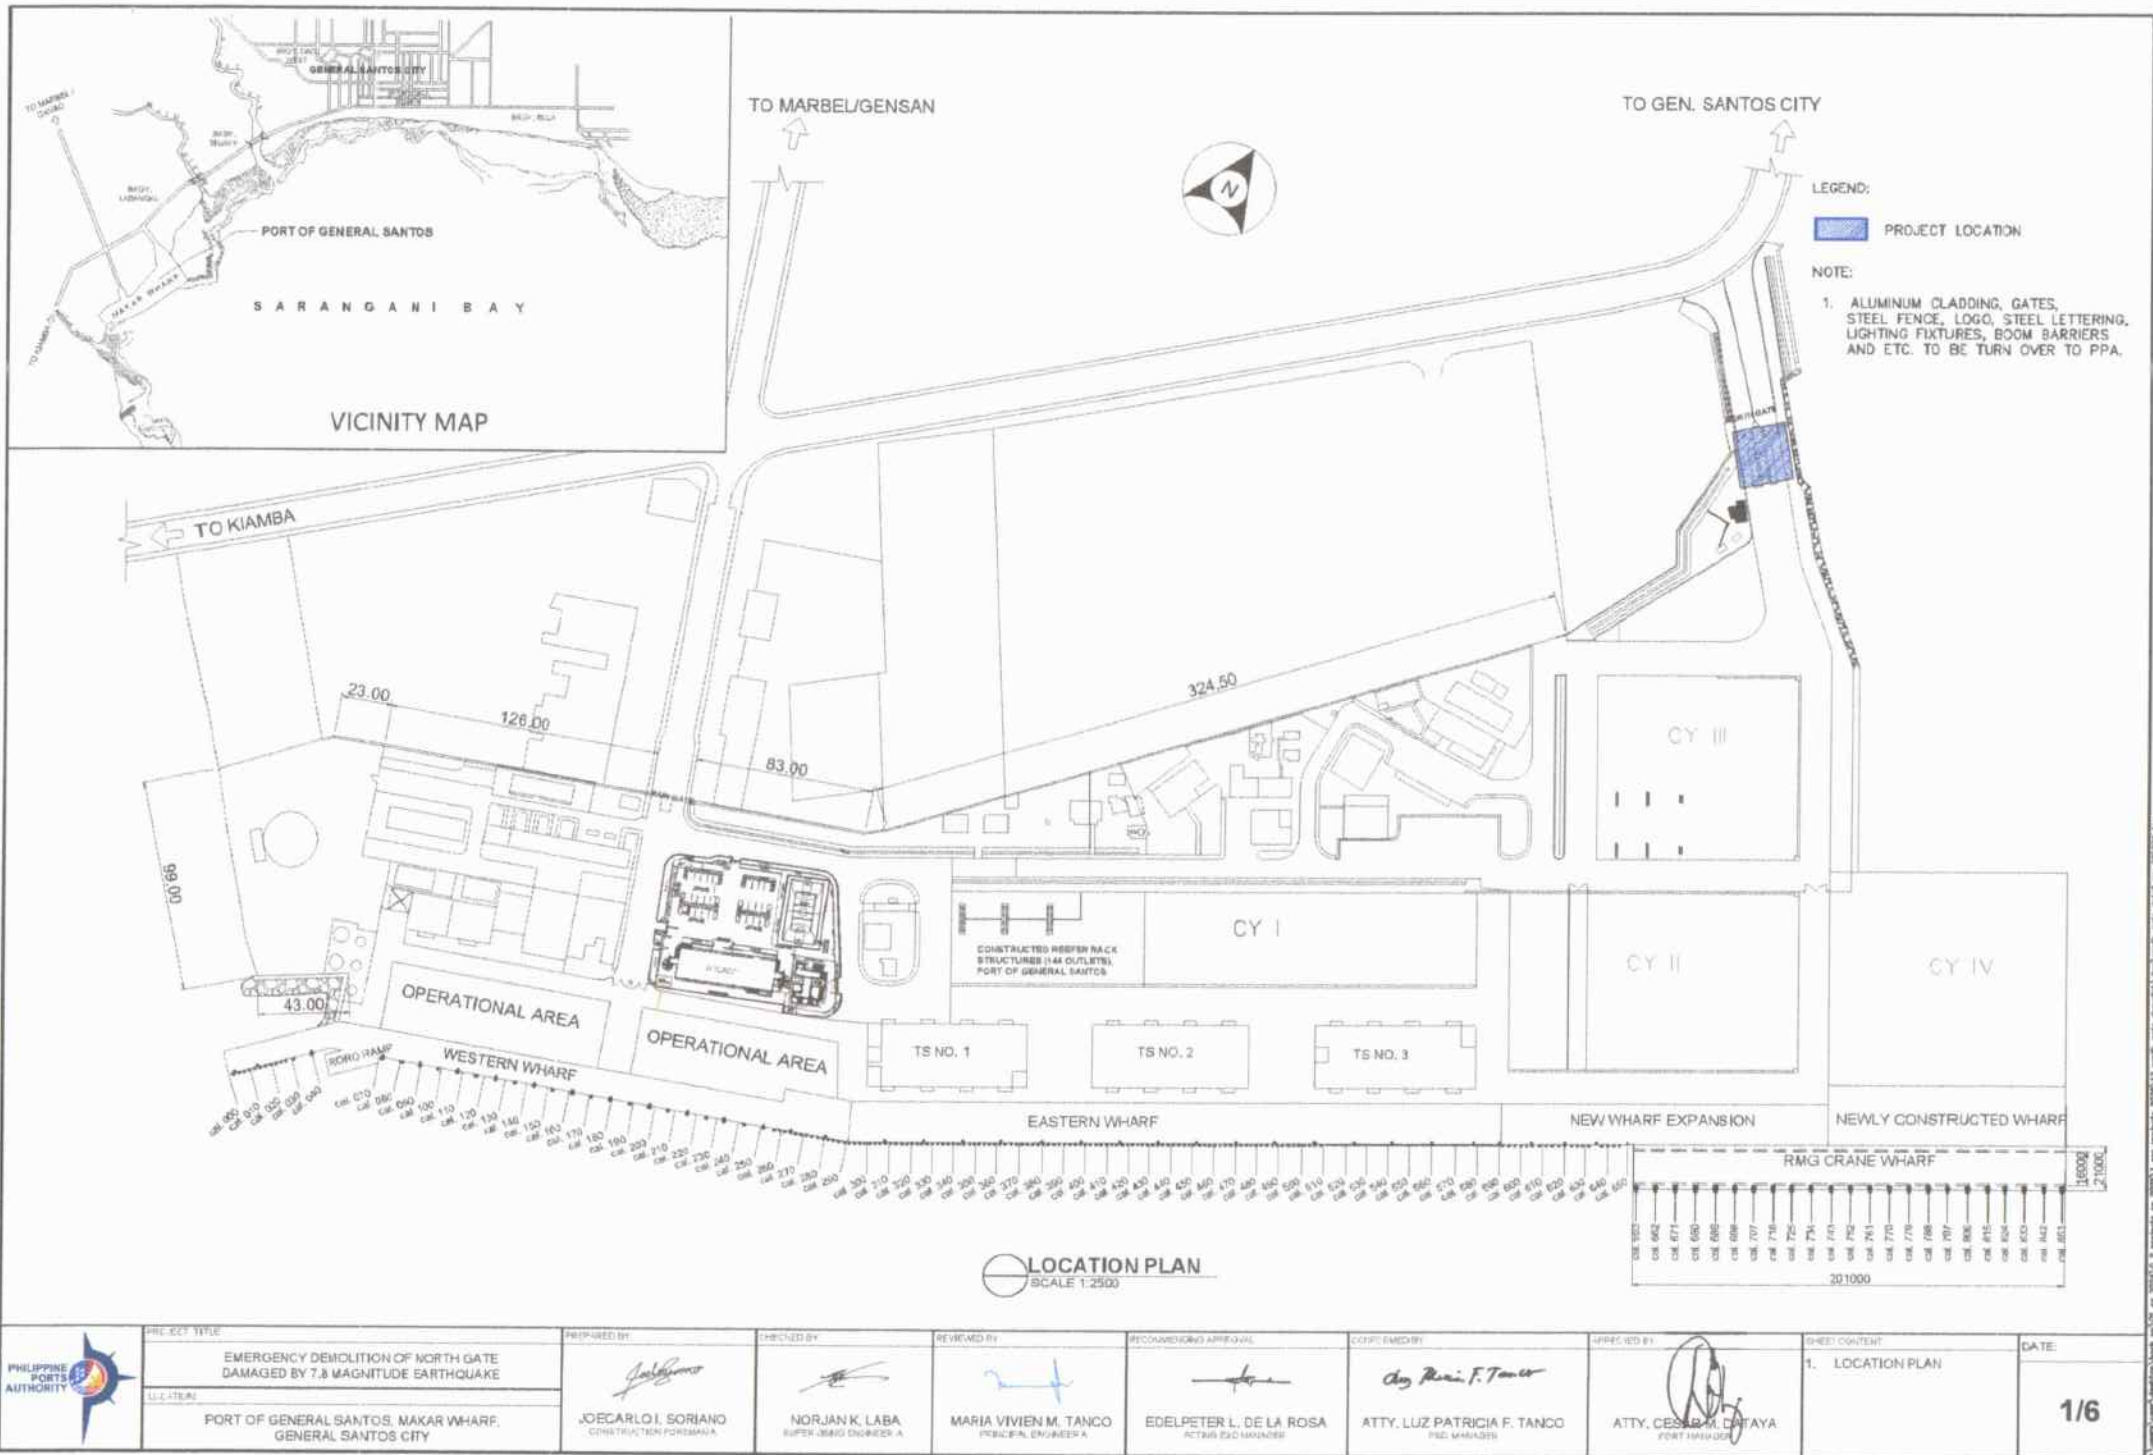

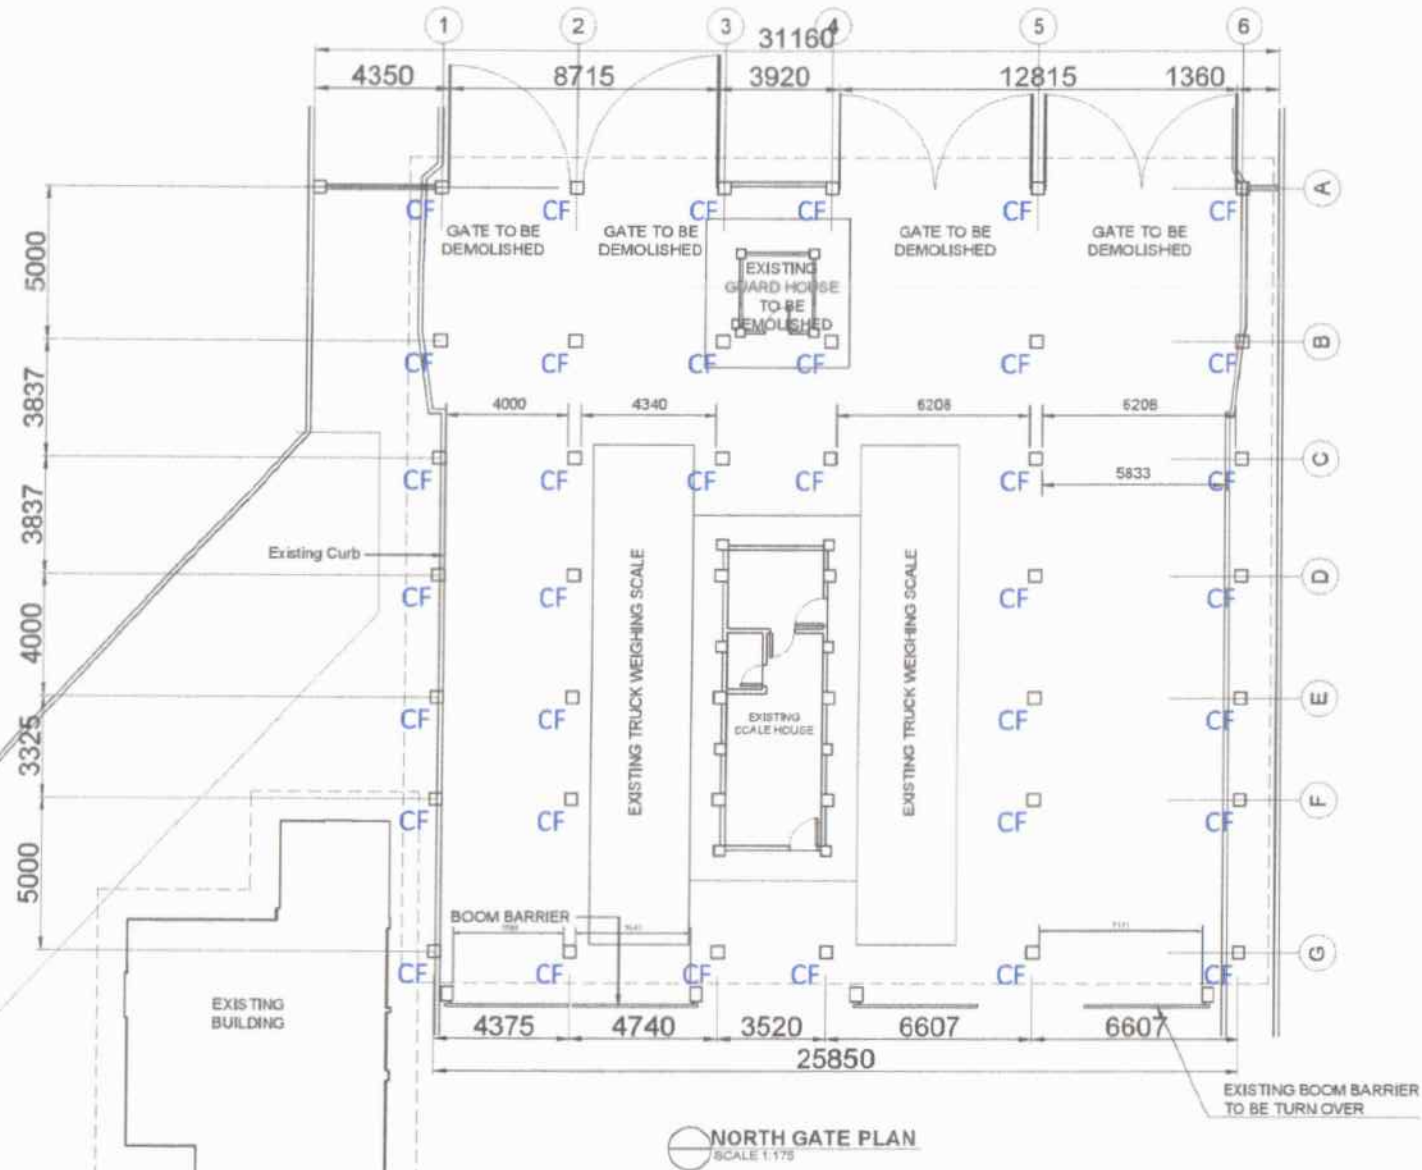


 **NORTH GATE PLAN**
SCALE 1:175

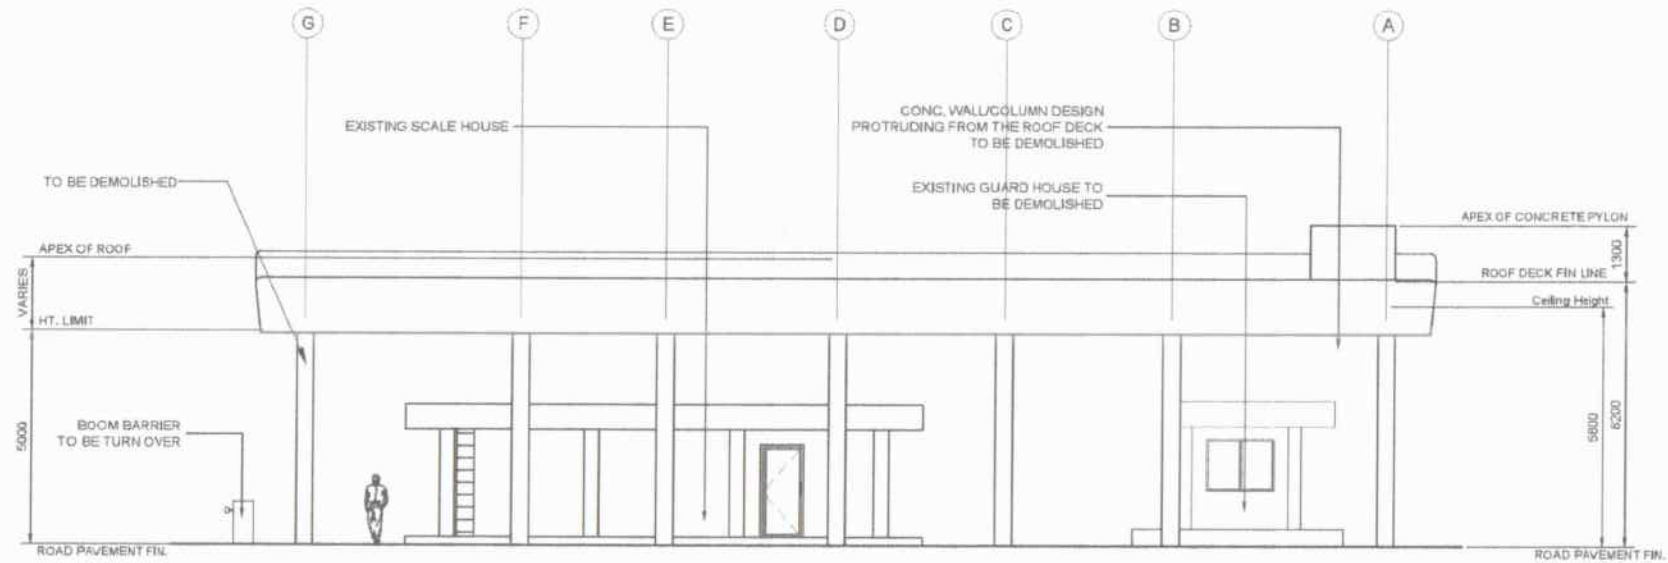

SIDE ELEVATION
SCALE 1:125





FRONT ELEVATION
SCALE 1:75

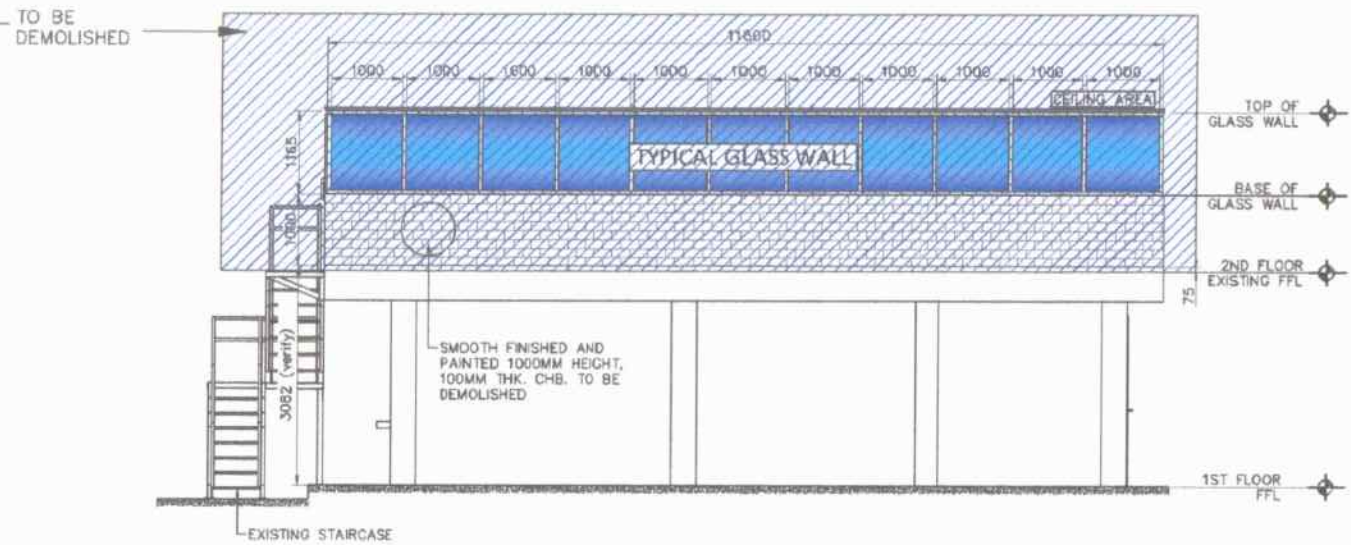


SIDE ELEVATION
SCALE 1:75


	PROJECT TITLE	PREPARED BY	CHECKED BY	REVIEWED BY	RECOMMENDING APPROVAL	CORRECTED BY	APPROVED BY	SHEET CONTENT	DATE
	EMERGENCY DEMOLITION OF NORTH GATE DAMAGED BY 7.6 MAGNITUDE EARTHQUAKE	<i>[Signature]</i>	<i>[Signature]</i>	<i>[Signature]</i>	<i>[Signature]</i>	<i>[Signature]</i>	<i>[Signature]</i>	1. REAR ELEVATION 2. ISOMETRIC VIEW	4/6
	PORT OF GENERAL SANTOS, MAKAR WHARF, GENERAL SANTOS CITY	JOECARLO I. SORIANO CONSTRUCTION FOREMAN/A	NORJAN K. LABA SUPERVISING ENGINEER A	MARIA VIVIAN M. TANGO PRINCIPAL ENGINEER A	EDELPETER L. DE LA ROSA ACTING SUPERVISOR	ATTY. LUZ PATRICIA F. TANGO PAG. MANAGER	ATTY. CESAR M. DATAYA PERTINENT		

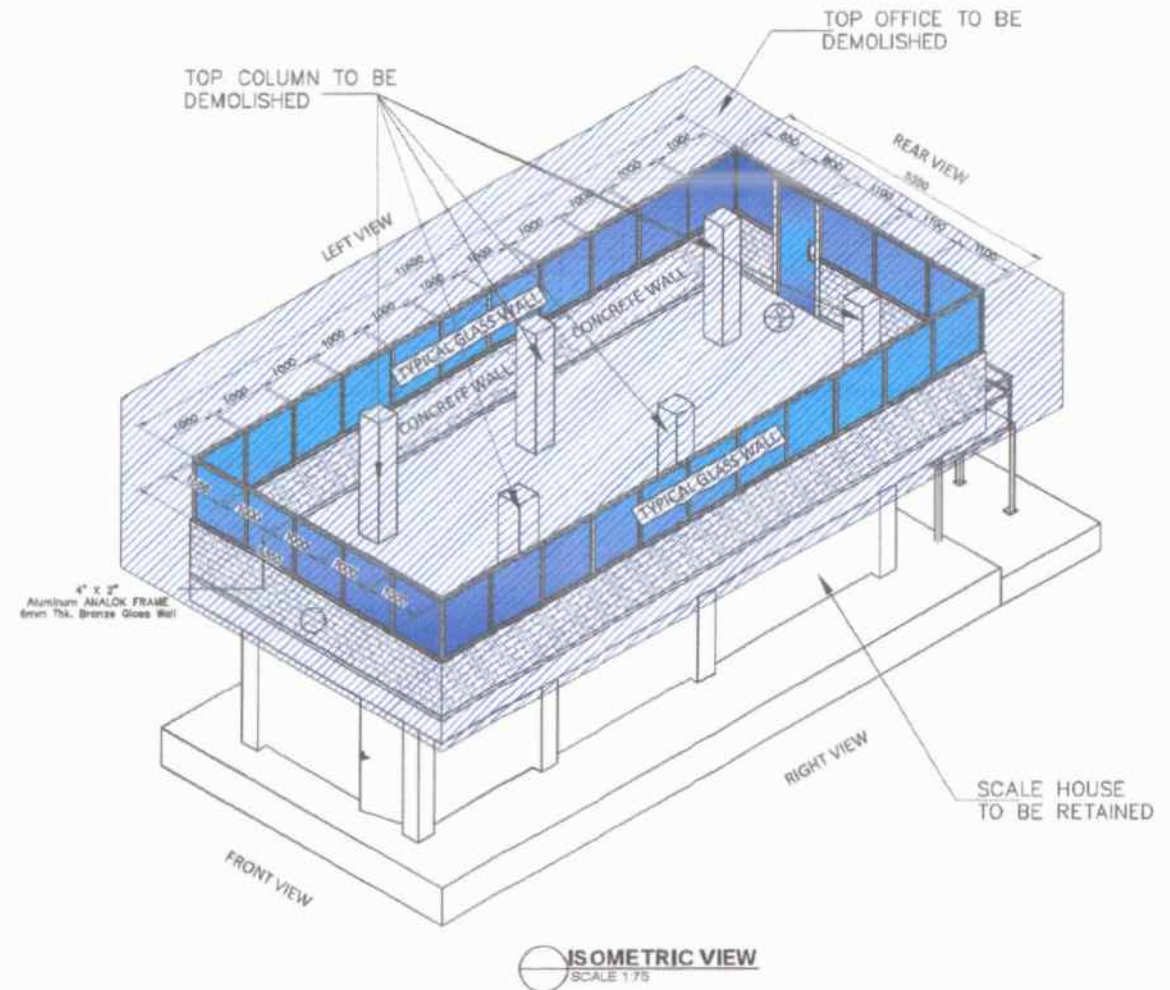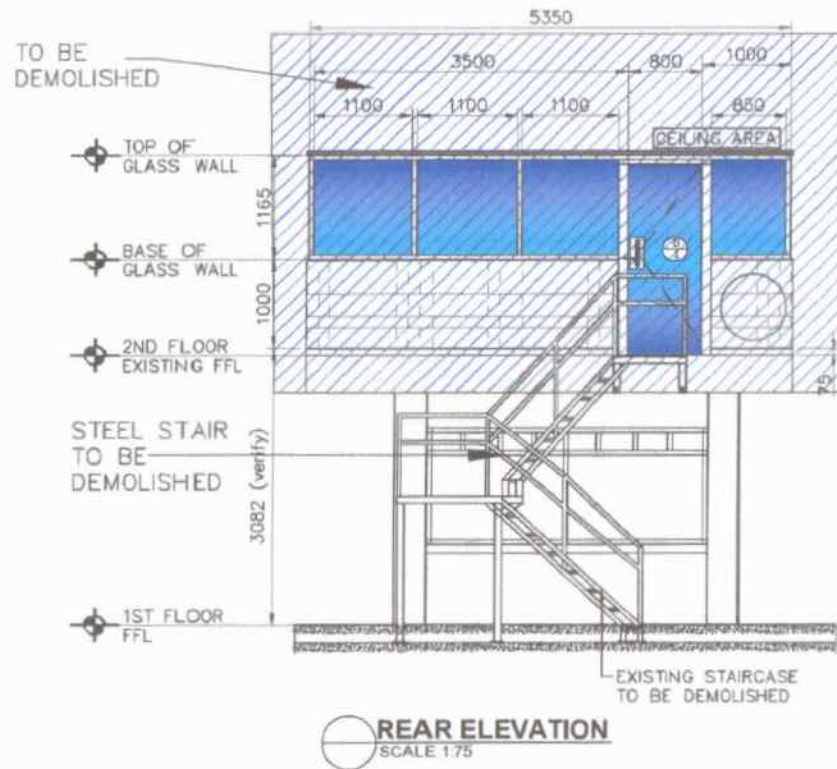

	PROJECT TITLE EMERGENCY DEMOLITION OF NORTH GATE DAMAGED BY 7.8 MAGNITUDE EARTHQUAKE CLIENT PORT OF GENERAL SANTOS, MAKAR WHARF, GENERAL SANTOS CITY	PREPARED BY <i>Josecarlo I. Soriano</i> JOSECARLO I. SORIANO CONSTRUCTION FOREMAN	CHECKED BY <i>Norjan K. Laba</i> NORJAN K. LABA CIVIL ENGINEER	REVIEWED BY <i>Maria Vivien M. Tanco</i> MARIA VIVIEN M. TANCO PRINCIPAL ENGINEER	RECOMMENDING APPROVAL <i>Edel Peter L. De La Rosa</i> EDEL PETER L. DE LA ROSA ACTING ENGINEER	CONTRACT MANAGER <i>Atty. Luz Patricia F. Tanco</i> ATTY. LUZ PATRICIA F. TANCO PRINCIPAL MANAGER	APPROVED BY <i>Atty. Cesar M. Dataya</i> ATTY. CESAR M. DATAYA PORT AUTHORITY	SHEET CONTENT 1. REAR ELEVATION 2. ISOMETRIC VIEW	DATE: 5/6
--	--	--	---	--	---	--	--	---	-------------------------

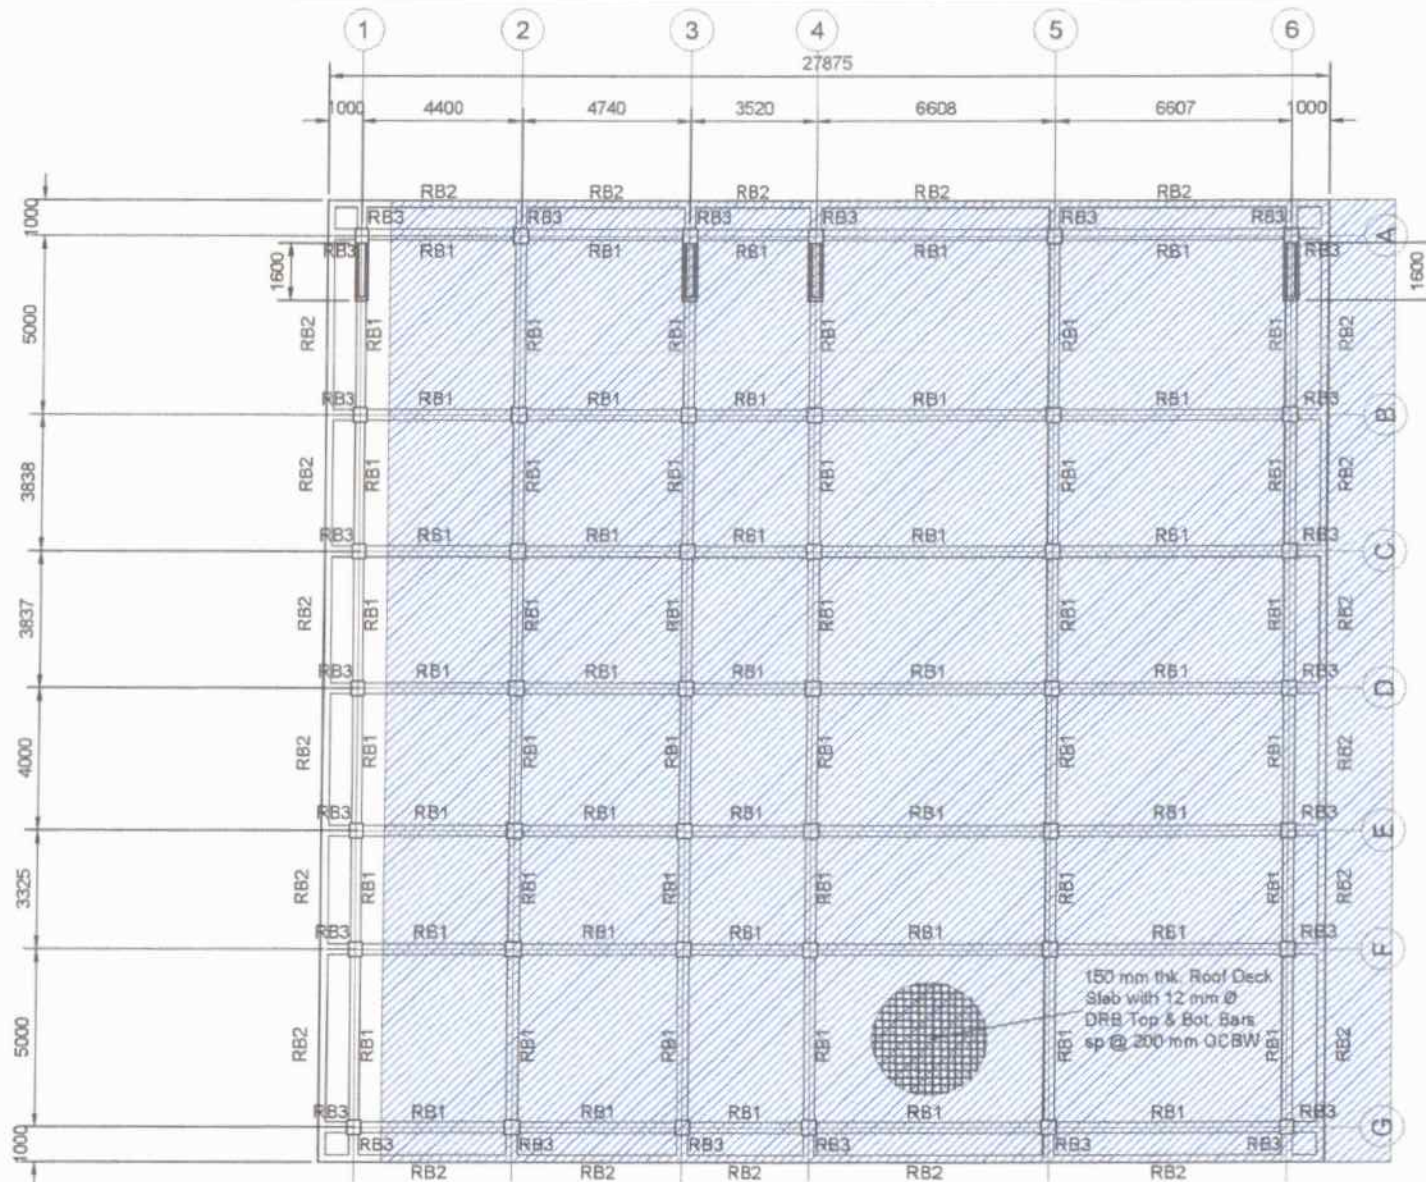


NORTH GATE ROOF DECK FRAMING PLAN
SCALE 1:150

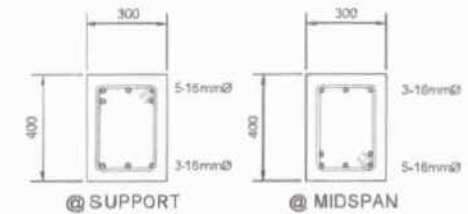


Use 10mmØ Stirrups sp @ 2-50mm,
10-100mm, rest @ 200 mm

RB1 ROOF BEAM CROSS SECTION
SCALE 1:20 METERS

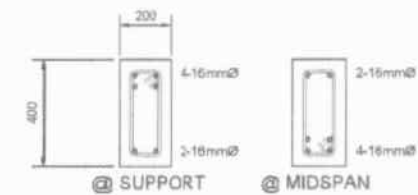

Use 10mmØ Stirrups sp @ 2-50mm,
10-100mm, rest @ 200 mm

RB2 ROOF BEAM CROSS SECTION
SCALE 1:30 METERS

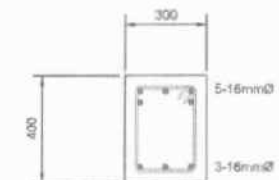

Use 10mmØ Stirrups sp @ 2-50mm,
10-100mm, rest @ 200 mm

RB3 ROOF BEAM CROSS SECTION
SCALE 1:20 METERS

	PROJECT TITLE EMERGENCY DEMOLITION OF NORTH GATE DAMAGED BY 7.8 MAGNITUDE EARTHQUAKE LOCATION PORT OF GENERAL SANTOS, MAKAR WHARF, GENERAL SANTOS CITY	PREPARED BY JOECARLO I. SORIANO CONSTRUCTION FOREMAN A	CHECKED BY NORJAN K. LABA SUPERVISING ENGINEER A	REVIEWED BY MARIA VIVIEN M. TANCO PRINCIPAL ENGINEER A	RECOMMENDING APPROVAL EDE PETER L. DE LA ROSA ACTING ENGINEER	CONFIRMED BY ATTY. LUZ PATRICIA F. TANCO PUN MANAGER	APPROVED BY ATTY. CESAR M. DAPAYA PORT MANAGER	SHEET CONTENT 1. ROOF DECK FRAMING PLAN 2. ROOF BEAM SECTION	DATE 6/6
--	---	---	---	---	--	---	---	---	-----------------------------------