

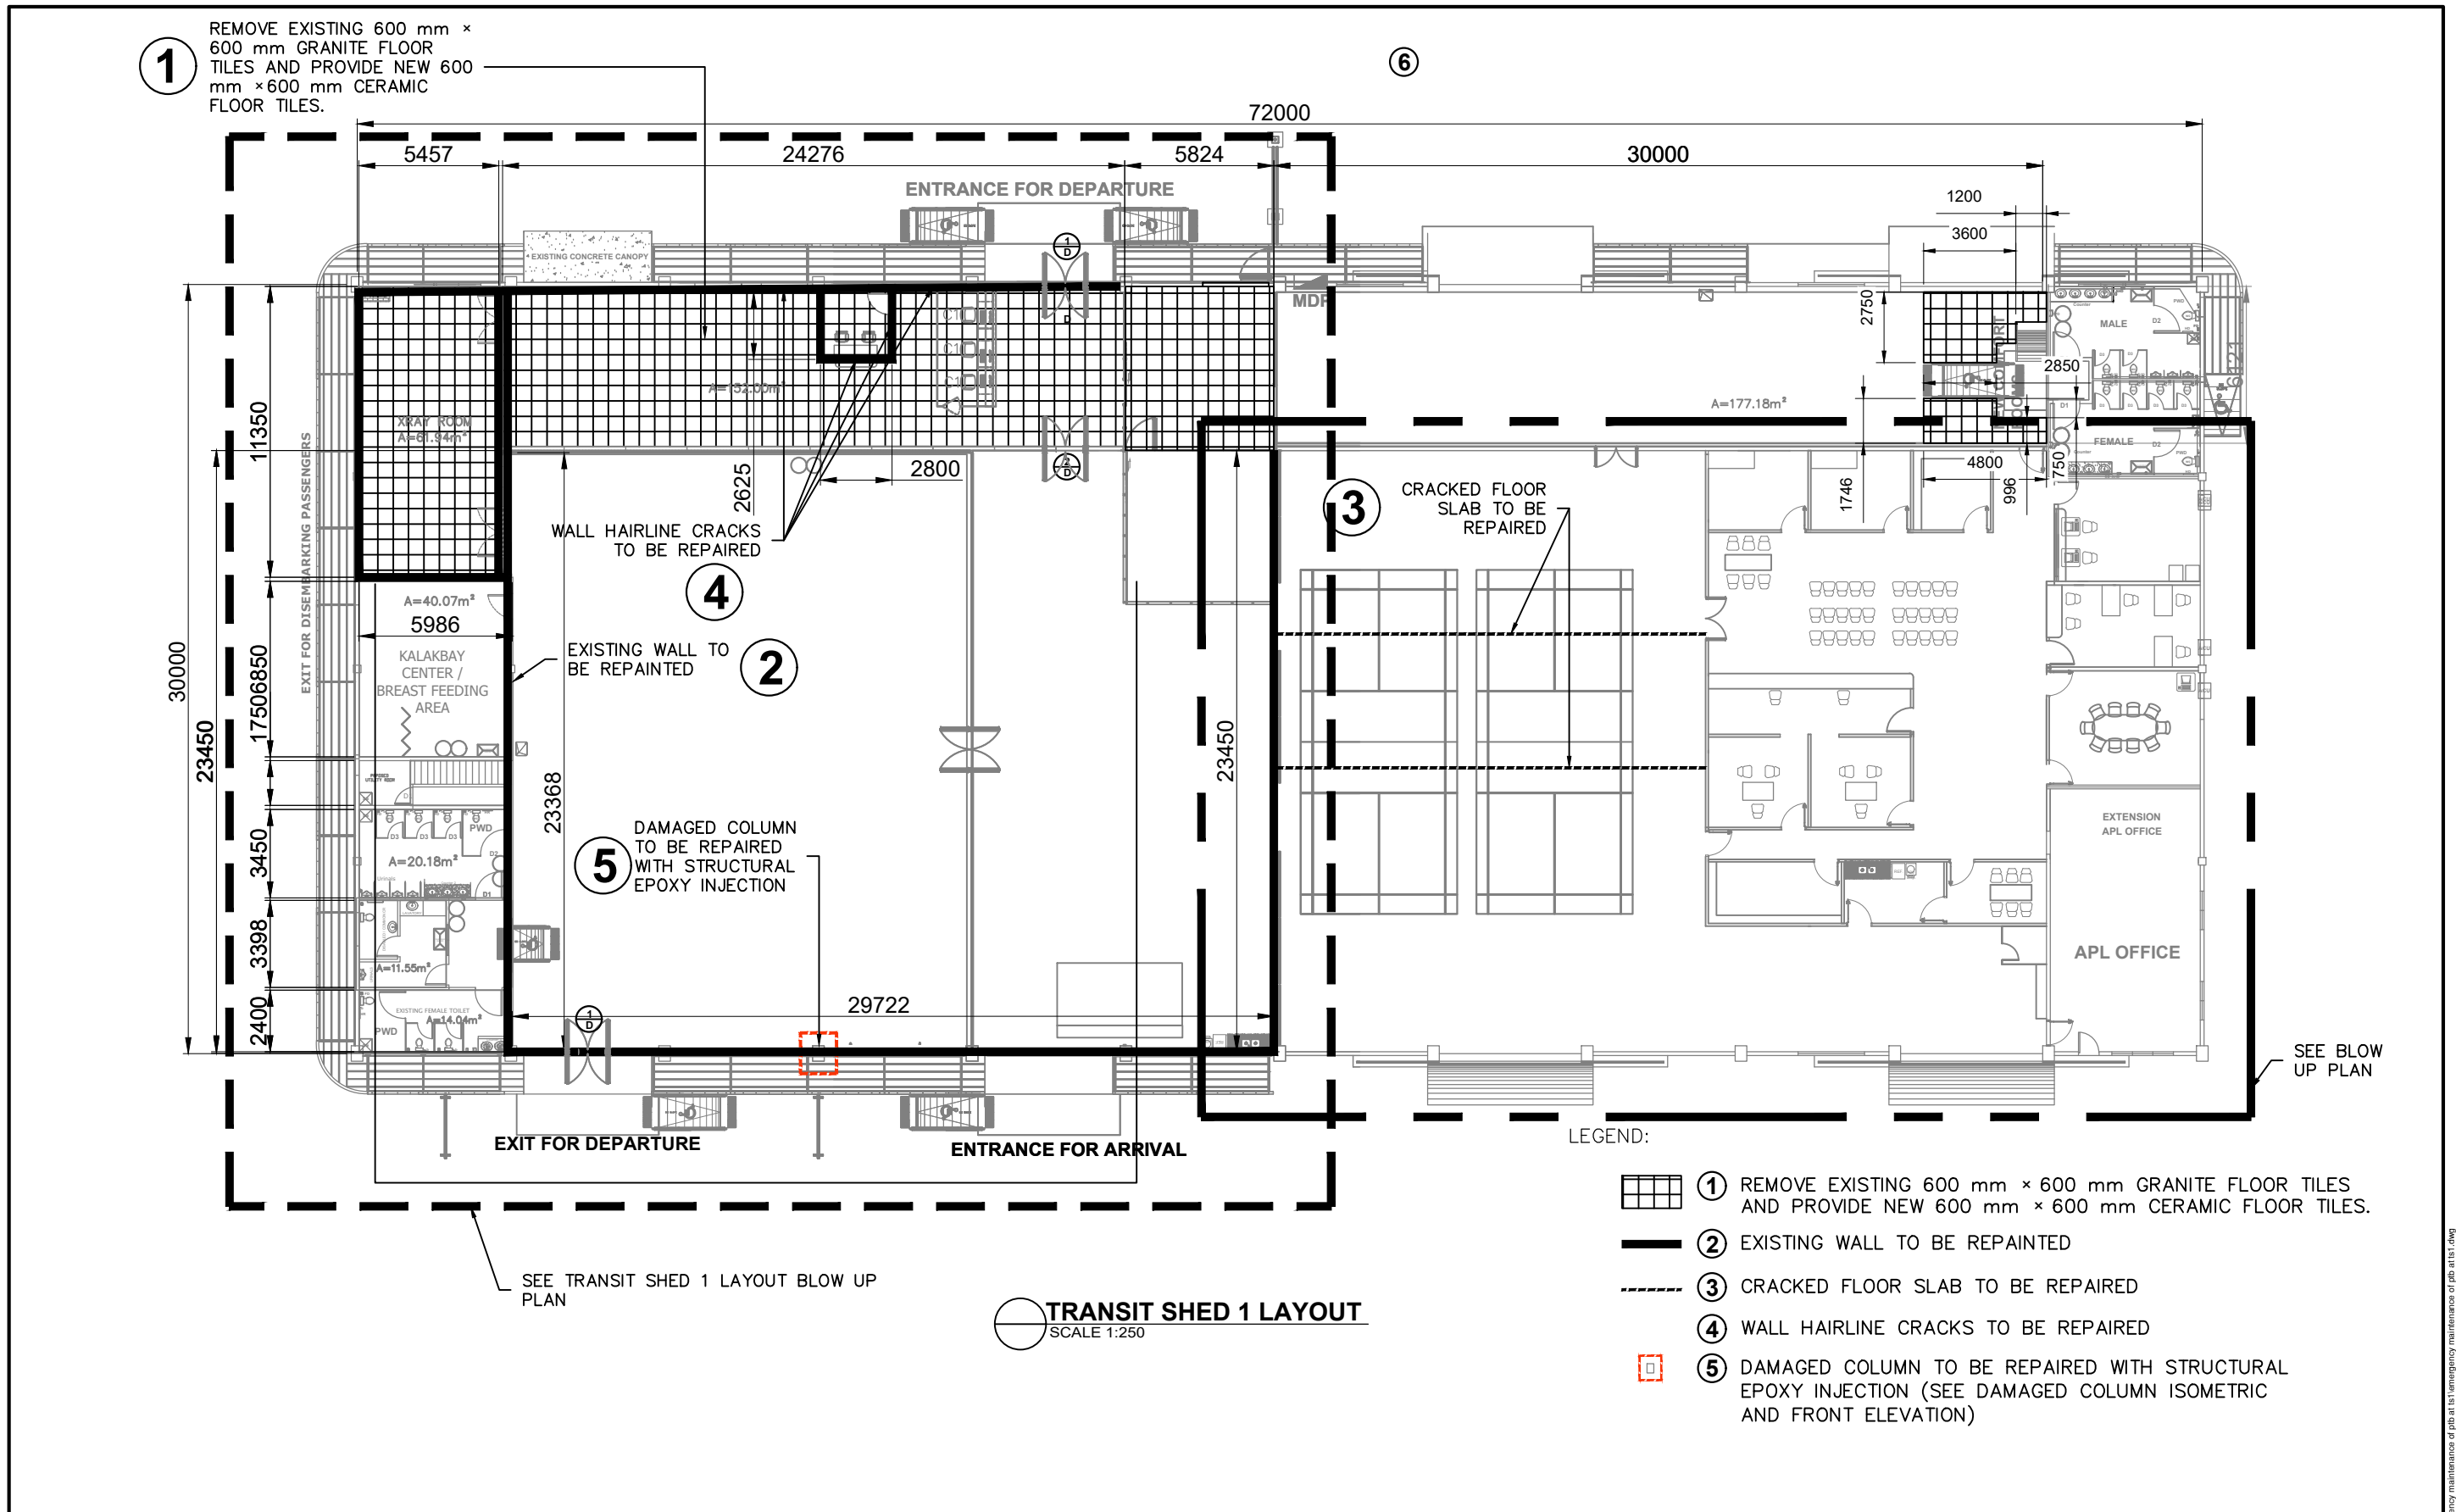


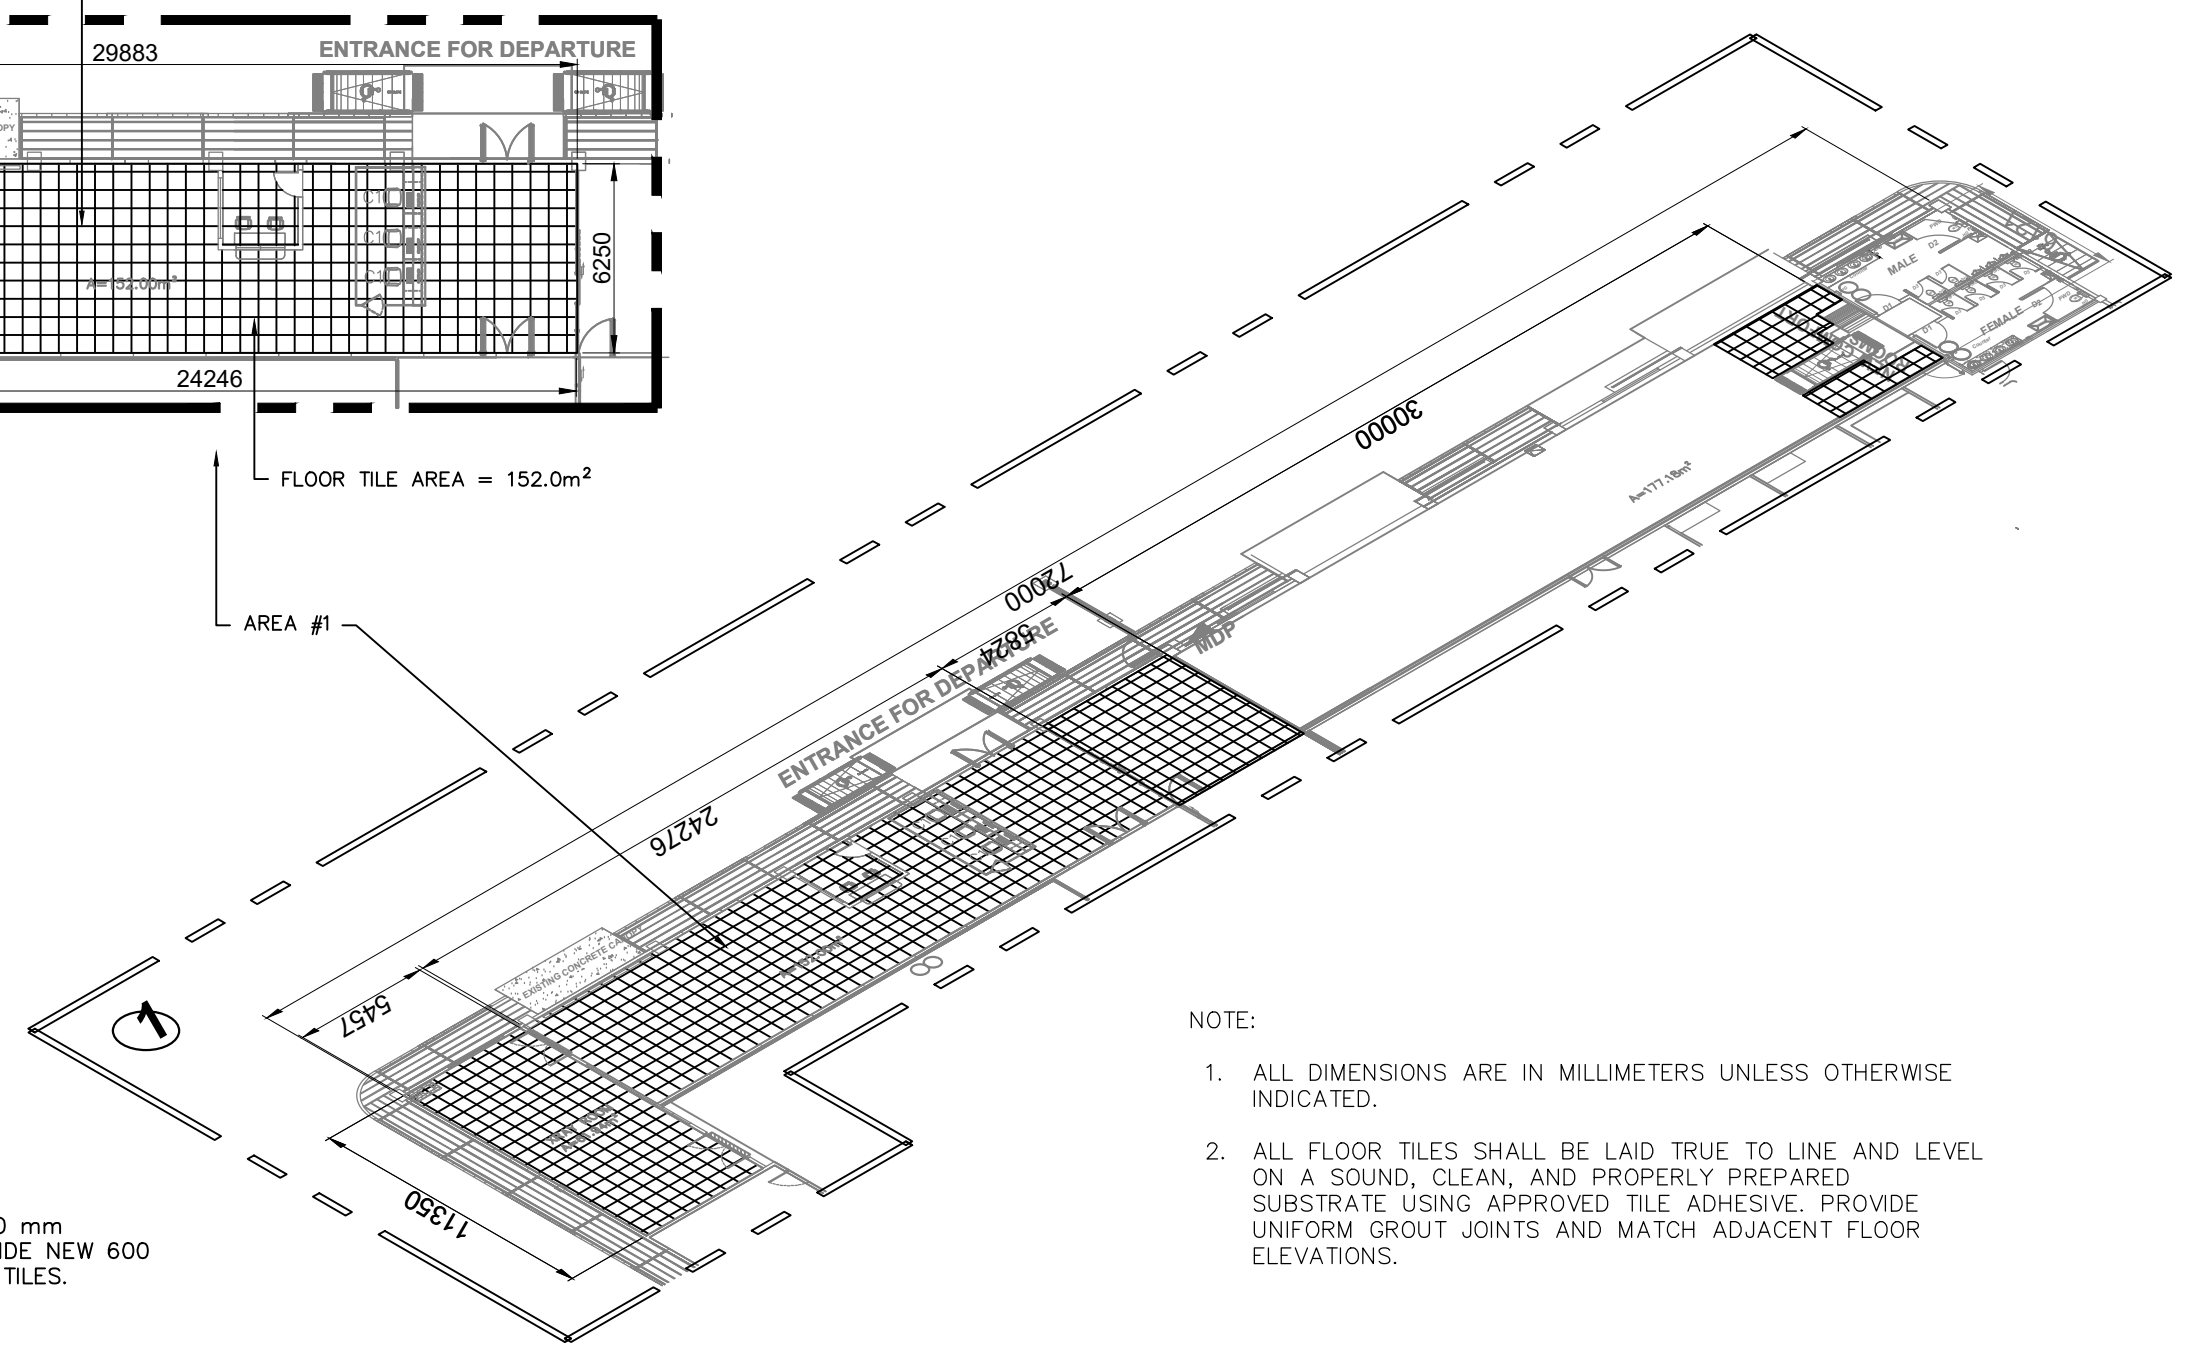

	PROJECT TITLE	PREPARED BY:	CHECKED BY:	REVIEWED BY:	RECOMMENDING APPROVAL:	CONFORME	APPROVED BY:	SHEET CONTENT:	DATE:
	EMERGENCY MAINTENANCE OF PTB AT TS1, CAUSED BY A 7.8 MAGNITUDE EARTHQUAKE ON JUNE 8, 2026 LOCATION PORT OF GENERAL SANTOS, MAKAR WHARF, GENERAL SANTOS CITY	JOSE CARLITO Y. BRIONES JR. DRAFTSMAN II (COS)	RYAN L. BADAJOS SENIOR ENGINEER A	MARIA VIVIEN M. TANCO PRINCIPAL ENGINEER A	EDELPETER L. DE LA ROSA ACTING ESD MANAGER	ATTY. LUZ PATRICIA F. TANCO PSD MANAGER	ATTY. CESAR M. DATAYA PORT MANAGER	1. TRANSIT SHED LAYOUT	2/7

C:\Users\lenova\AppData\Local\Temp\Emergency maintenance of ptb at ts1\emergency maintenance of ptb at ts1.dwg

REMOVED EXISTING 600mm x 600mm GRANITE TILES AND PROVIDE 600mm x 600mm CERAMIC TILES

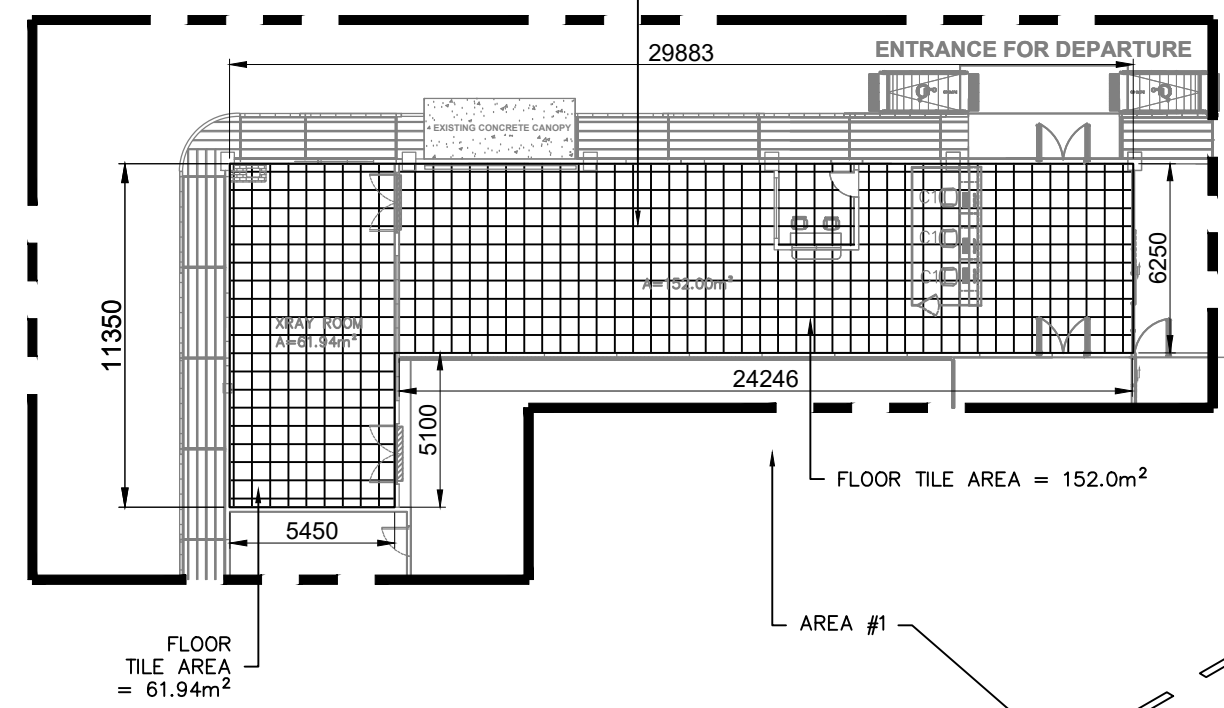

NOTE:

1. ALL DIMENSIONS ARE IN MILLIMETERS UNLESS OTHERWISE INDICATED.
2. ALL FLOOR TILES SHALL BE LAID TRUE TO LINE AND LEVEL ON A SOUND, CLEAN, AND PROPERLY PREPARED SUBSTRATE USING APPROVED TILE ADHESIVE. PROVIDE UNIFORM GROUT JOINTS AND MATCH ADJACENT FLOOR ELEVATIONS.


LEGEND:

 REMOVE EXISTING 600 mm x 600 mm GRANITE FLOOR TILES AND PROVIDE NEW 600 mm x 600 mm CERAMIC FLOOR TILES.

FLOOR TILE LAYOUT
SCALE 1:250

	PROJECT TITLE	PREPARED BY:	CHECKED BY:	REVIEWED BY:	RECOMMENDING APPROVAL:	CONFORME	APPROVED BY:	SHEET CONTENT:	DATE:
	EMERGENCY MAINTENANCE OF PTB AT TS1, CAUSED BY A 7.8 MAGNITUDE EARTHQUAKE ON JUNE 8, 2026	JOSE CARLITO Y. BRIONES JR. DRAFTSMAN II (COS)	RYAN L. BADAJOS SENIOR ENGINEER A	MARIA VIVIEN M. TANCO PRINCIPAL ENGINEER A	EDELPETER L. DE LA ROSA ACTING ESD MANAGER	ATY. LUZ PATRICIA F. TANCO PSD MANAGER	ATY. CESAR M. DATAYA PORT MANAGER	1. FLOOR TILE LAYOUT	3/7
	LOCATION								
	PORT OF GENERAL SANTOS, MAKAR WHARF, GENERAL SANTOS CITY								

C:\Users\lervan\AppData\Local\Temp\Emergency Maintenance of PTB at TS1\Emergency Maintenance of PTB at TS1.dwg

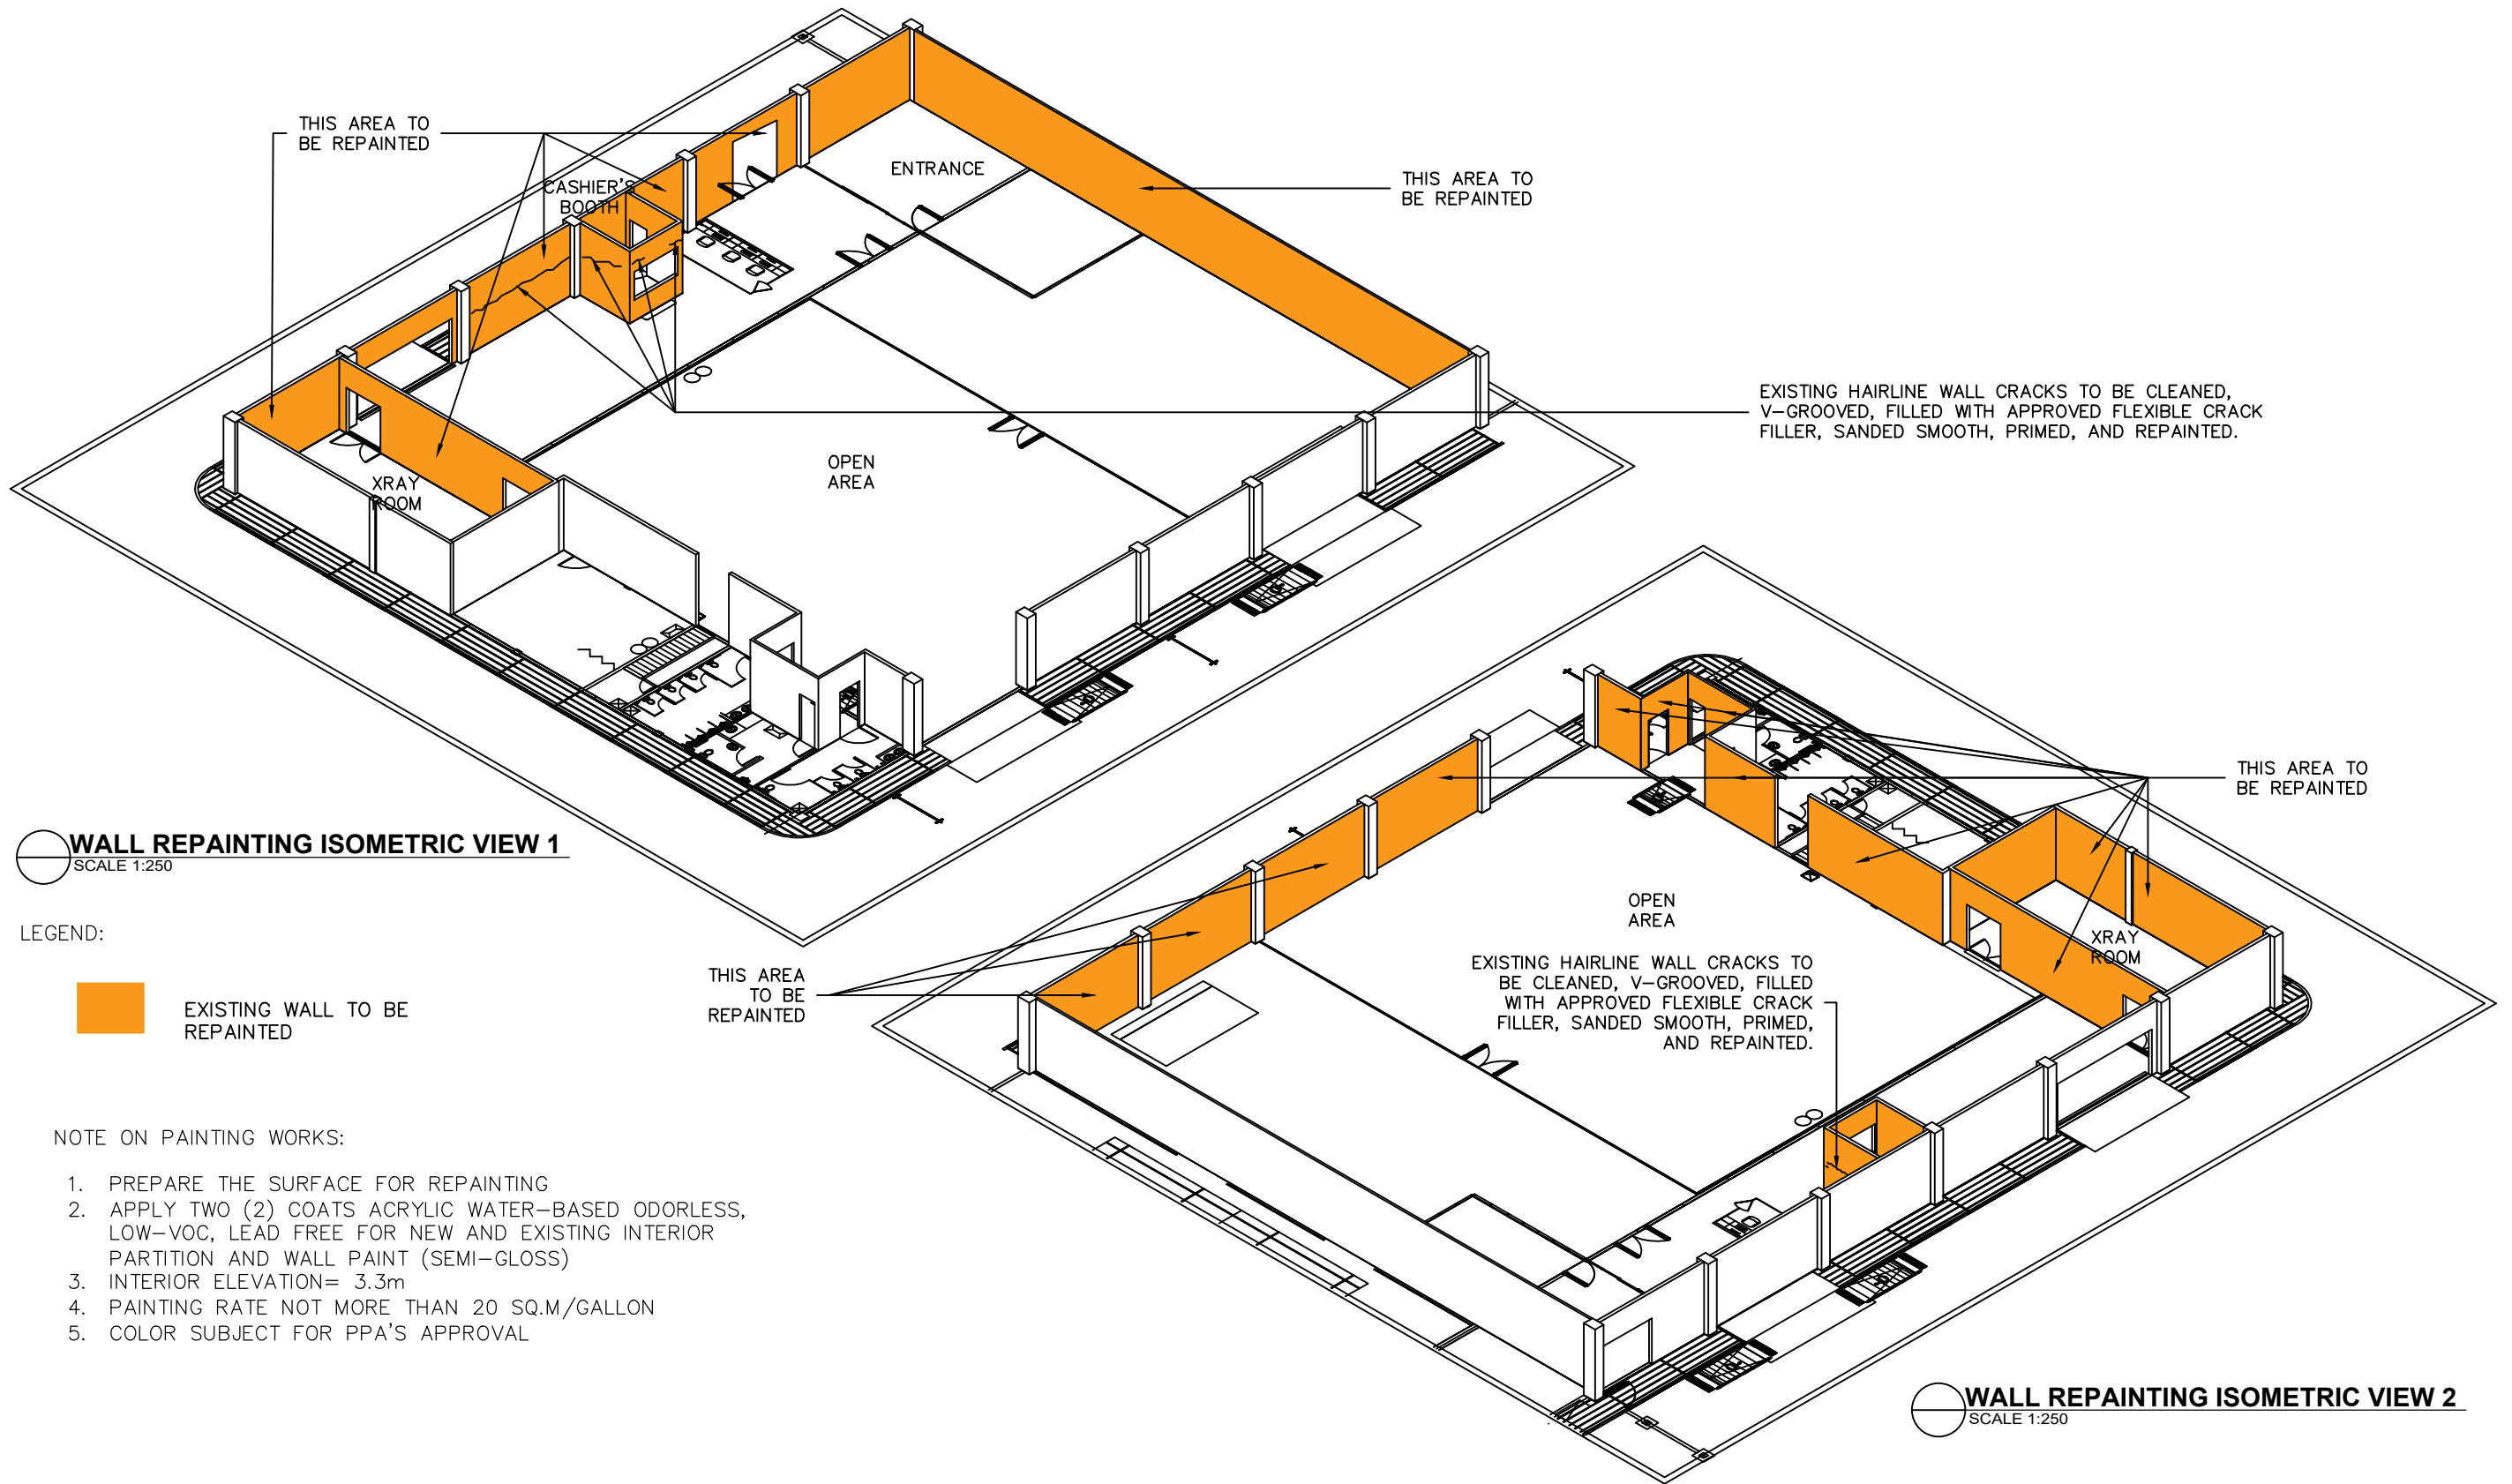


	PROJECT TITLE	PREPARED BY:	CHECKED BY:	REVIEWED BY:	RECOMMENDING APPROVAL:	CONFORME	APPROVED BY:	SHEET CONTENT:	DATE:
	EMERGENCY MAINTENANCE OF PTB AT TS1, CAUSED BY A 7.8 MAGNITUDE EARTHQUAKE ON JUNE 8, 2026 LOCATION PORT OF GENERAL SANTOS, MAKAR WHARF, GENERAL SANTOS CITY	JOSE CARLITO Y. BRIONES JR. DRAFTSMAN II (COS)	RYAN L. BADAJOS SENIOR ENGINEER A	MARIA VIVIEN M. TANCO PRINCIPAL ENGINEER A	EDELPETER L. DE LA ROSA ACTING ESD MANAGER	ATTY. LUZ PATRICIA F. TANCO PSD MANAGER	ATTY. CESAR M. DATAYA PORT MANAGER	1. WALL REPAINTING ISOMETRIC VIEW 1 2. WALL REPAINTING ISOMETRIC VIEW 2	4/7

LEGEND:


EXISTING WALL TO BE REPAINTED

NOTE ON PAINTING WORKS:


1. PREPARE THE SURFACE FOR REPAINTING
2. APPLY TWO (2) COATS ACRYLIC WATER-BASED ODORLESS, LOW-VOC, LEAD FREE FOR NEW AND EXISTING INTERIOR PARTITION AND WALL PAINT (SEMI-GLOSS)
3. COLOR SUBJECT FOR PPA'S APPROVAL

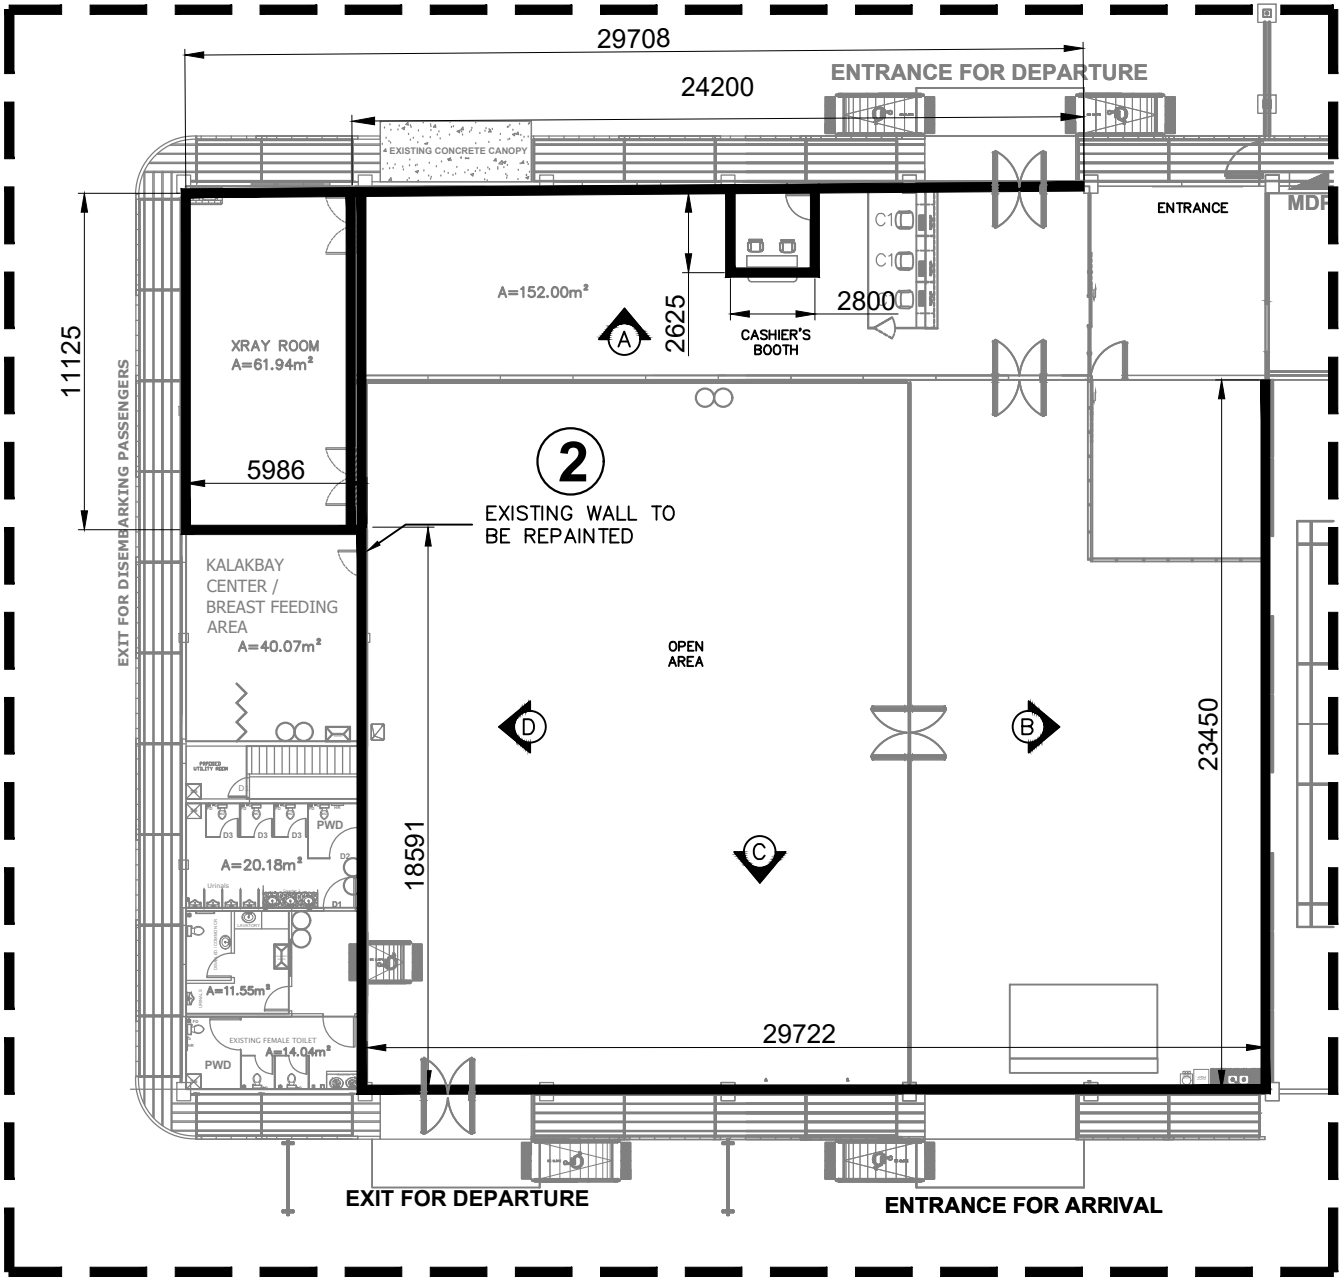


TRANSIT SHED 1 LAYOUT BLOW UP PLAN
SCALE 1:250

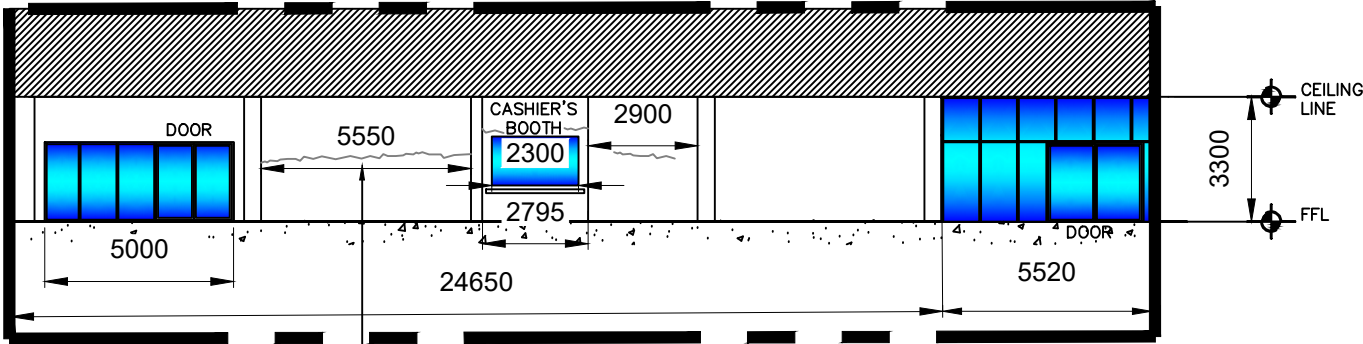


ELEVATION A
SCALE 1:250

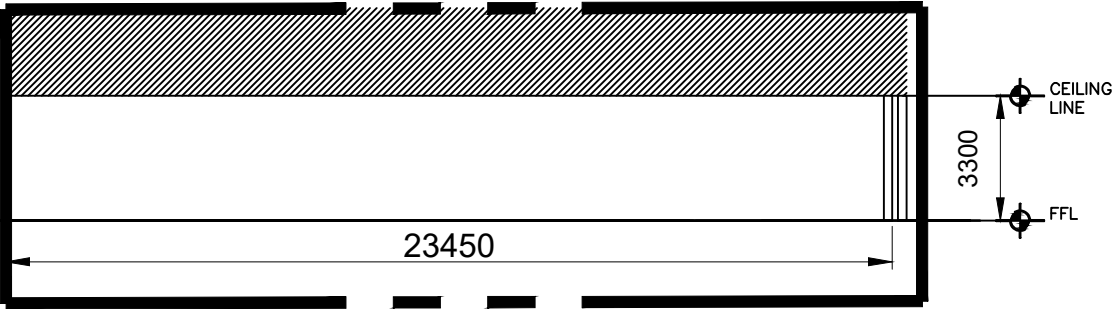

ELEVATION B
SCALE 1:250

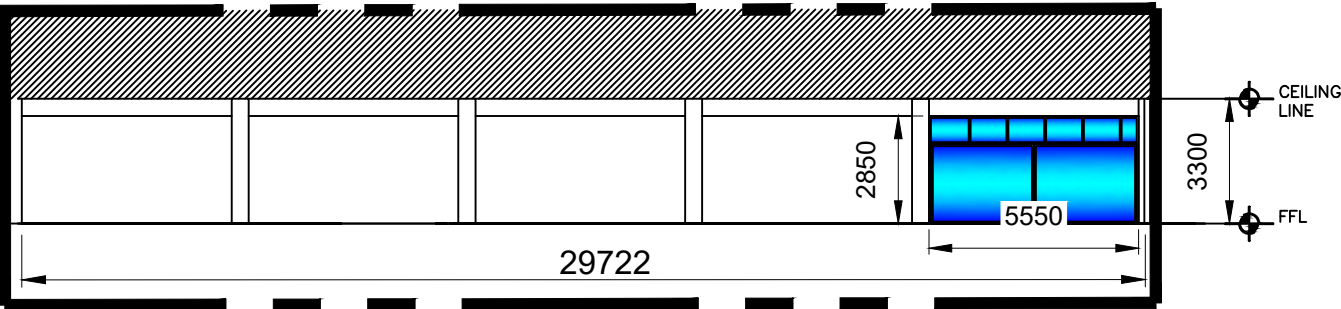

ELEVATION C
SCALE 1:250

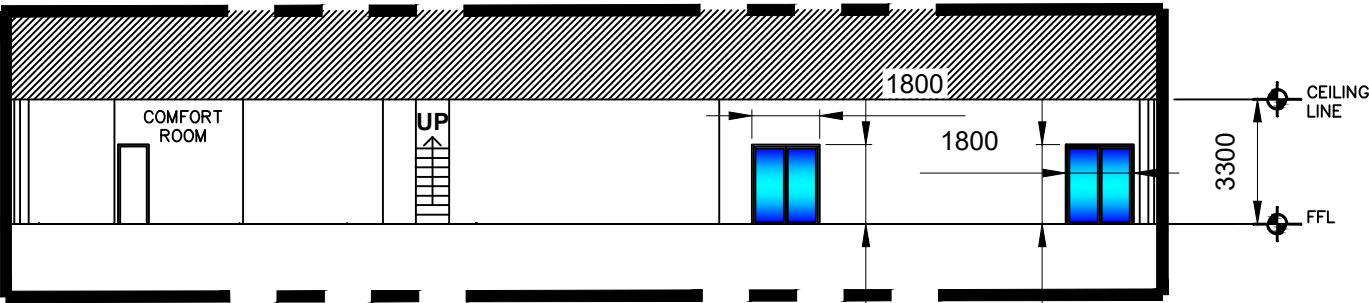

ELEVATION D
SCALE 1:250



PROJECT TITLE
EMERGENCY MAINTENANCE OF PTB AT TS1, CAUSED BY A 7.8
MAGNITUDE EARTHQUAKE ON JUNE 8, 2026
LOCATION
PORT OF GENERAL SANTOS, MAKAR WHARF,
GENERAL SANTOS CITY

PREPARED BY:
JOSE CARLITO Y. BRIONES JR.
DRAFTSMAN II (COS)

CHECKED BY:
RYAN L. BADAJOS
SENIOR ENGINEER A

REVIEWED BY:
MARIA VIVIEN M. TANCO
PRINCIPAL ENGINEER A


RECOMMENDING APPROVAL:
EDELPETER L. DE LA ROSA
ACTING ESD MANAGER

CONFORME
ATTY. LUZ PATRICIA F. TANCO
PSD MANAGER

APPROVED BY:
ATTY. CESAR M. DATAYA
PORT MANAGER


SHEET CONTENT:
1. TRANSIT SHED 1 LAYOUT
2. ELEVATION A
3. ELEVATION B
4. ELEVATION C
5. ELEVATION D

DATE:
5/7

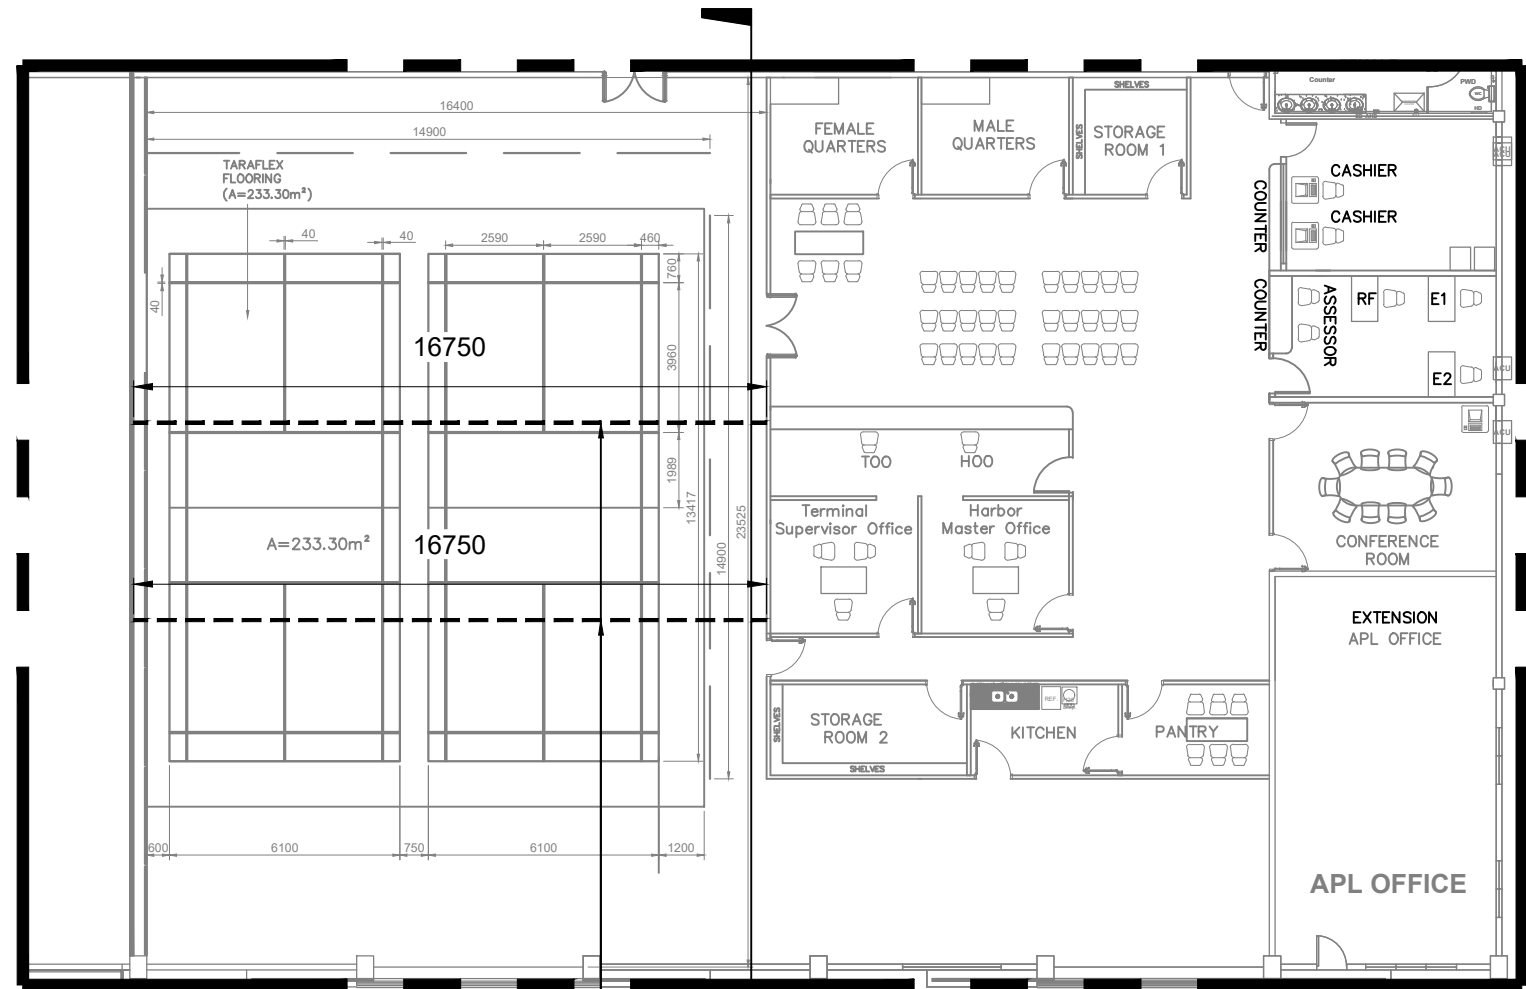

BLOW UP PLAN
SCALE 1:200


HAIRLINE CRACKS ON THE FLOOR SLAB TO BE CLEANED, V-GROOVED, BE SEALED WITH STRUCTURAL EPOXY INJECTION, SANDED SMOOTH, PRIMED, AND REPAINTED.

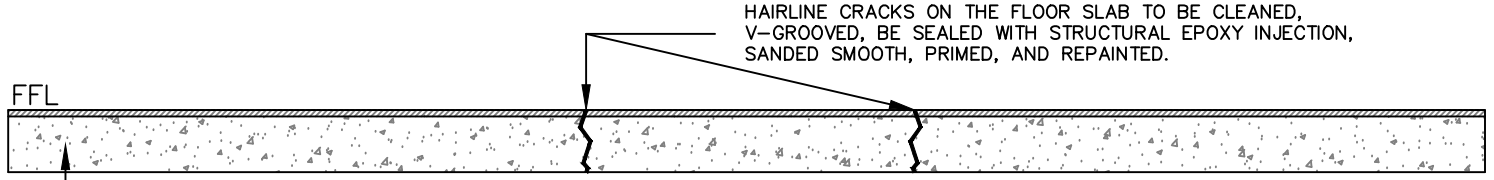


SECTION A VIEW (FLOOR)
SCALE 1:120

NOTE:

1. CLEAN THE CRACK THOROUGHLY
2. INJECT WITH STRUCTURAL EPOXY RESIN
3. GRIND AND FINISH THE SURFACE IF NEEDED

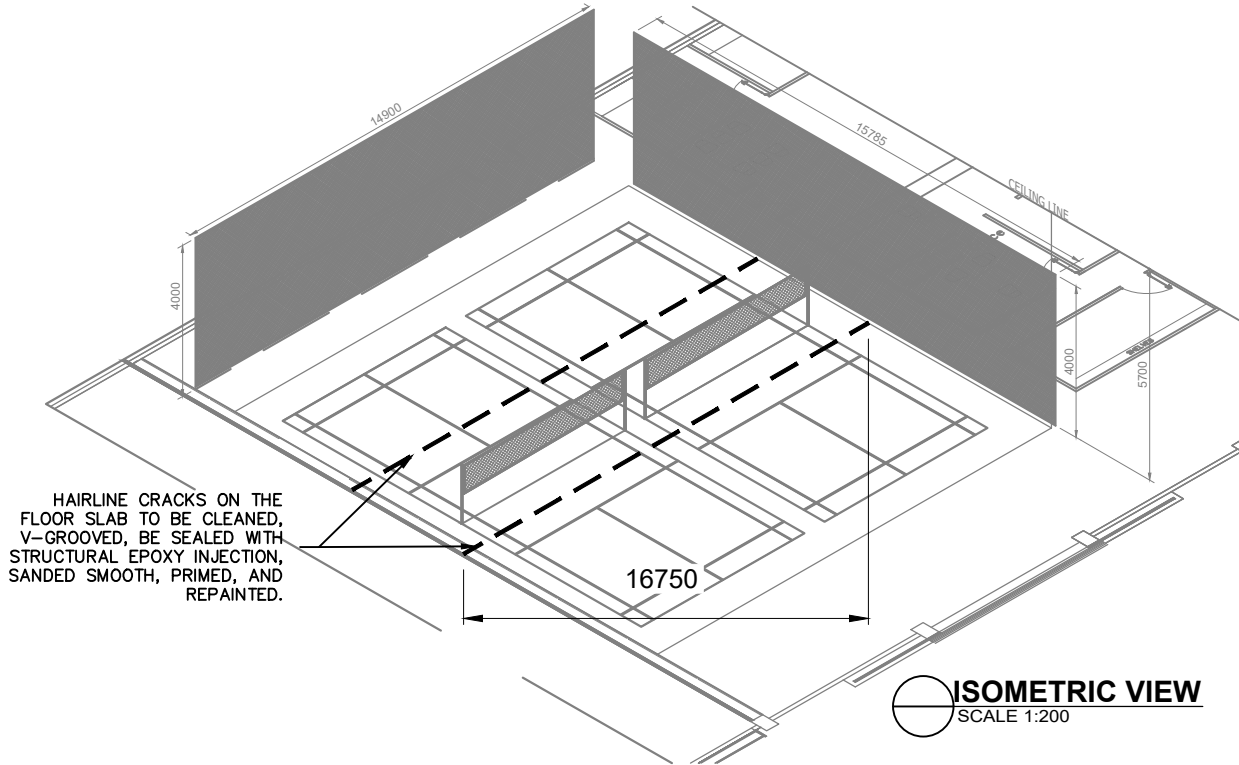


ISOMETRIC VIEW
SCALE 1:200

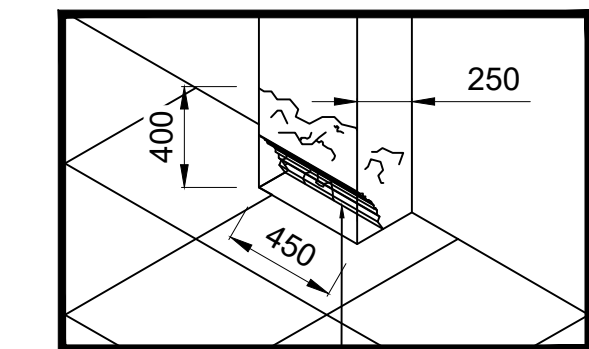

DAMAGED COLUMN ISOMETRIC VIEW
NTS

DAMAGE COLUMN TO BE INJECTED WITH CONCRETE EPOXY INTO CRACKS, V-GROOVED, PATCH SURFACE, RESTORE COLUMN

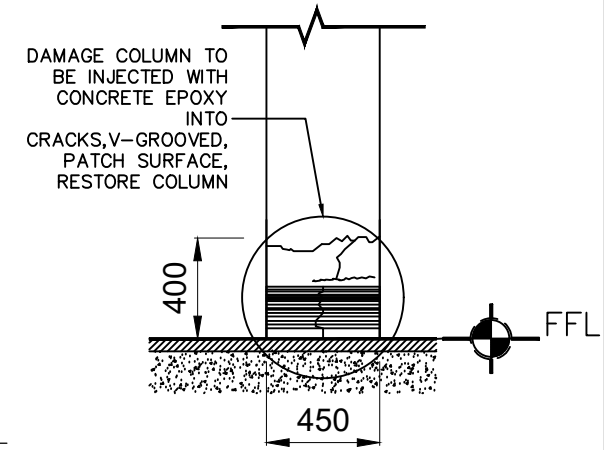

DAMAGED COLUMN FRONT ELEVATION
1:30



PROJECT TITLE	EMERGENCY MAINTENANCE OF PTB AT TS1, CAUSED BY A 7.8 MAGNITUDE EARTHQUAKE ON JUNE 8, 2026
LOCATION	PORT OF GENERAL SANTOS, MAKAR WHARF, GENERAL SANTOS CITY

PREPARED BY:	JOSE CARLITO Y. BRIONES JR. DRAFTSMAN II (COS)
--------------	---

CHECKED BY:	RYAN V. BADAJOS SENIOR ENGINEER A
-------------	--------------------------------------

REVIEWED BY:	MARIA VIVIAN M. TANCO PRINCIPAL ENGINEER A
--------------	---

RECOMMENDING APPROVAL:	EDELPETER L. DE LA ROSA ACTING ESD MANAGER
------------------------	---


CONFORME	ATTY. LUZ PATRICIA F. TANCO PSD MANAGER
----------	--

APPROVED BY:	ATTY. CESAR M. DATAYA PORT MANAGER
--------------	---------------------------------------



SHEET CONTENT:	1. BLOW UP PLAN 2. SECTION A VIEW (FLOOR) 3. DAMAGED COLUMN ISOMETRIC VIEW 4. DAMAGED COLUMN FRONT ELEVATION
----------------	---

DATE:	6/7
-------	-----

C:\Users\lenovo\AppData\Local\Temp\Emergency maintenance of ptb at ts1\emergency maintenance of ptb at ts1.dwg

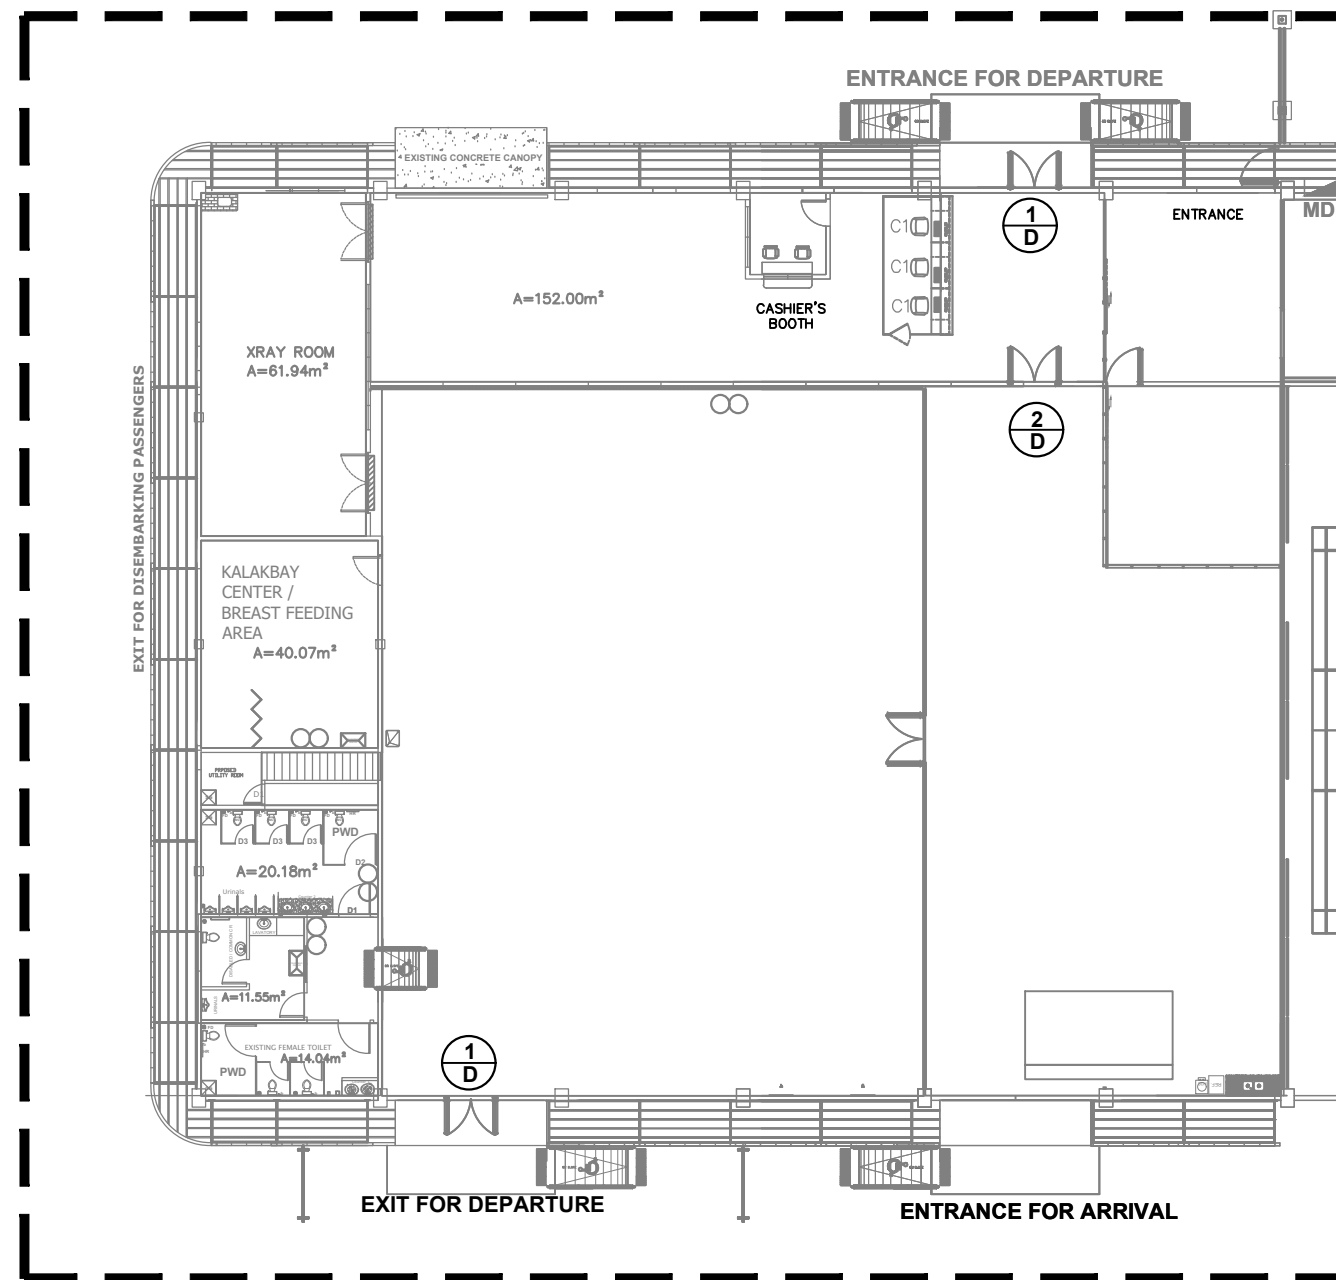

TRANSIT SHED 1 LAYOUT BLOW UP PLAN
SCALE 1:250

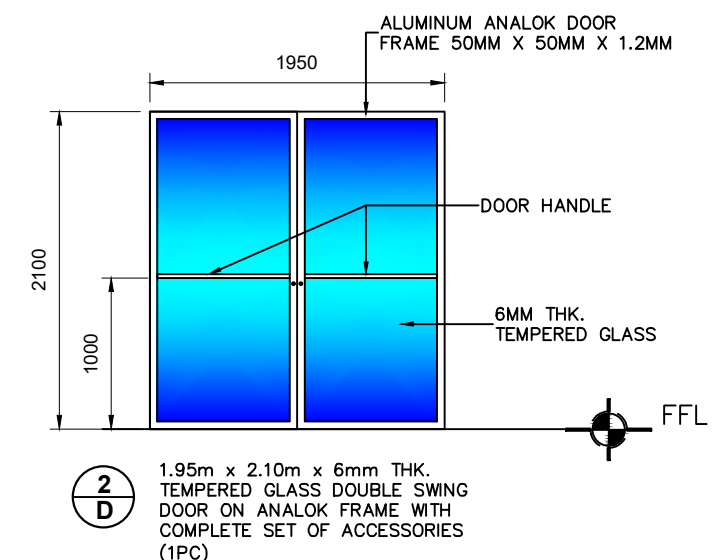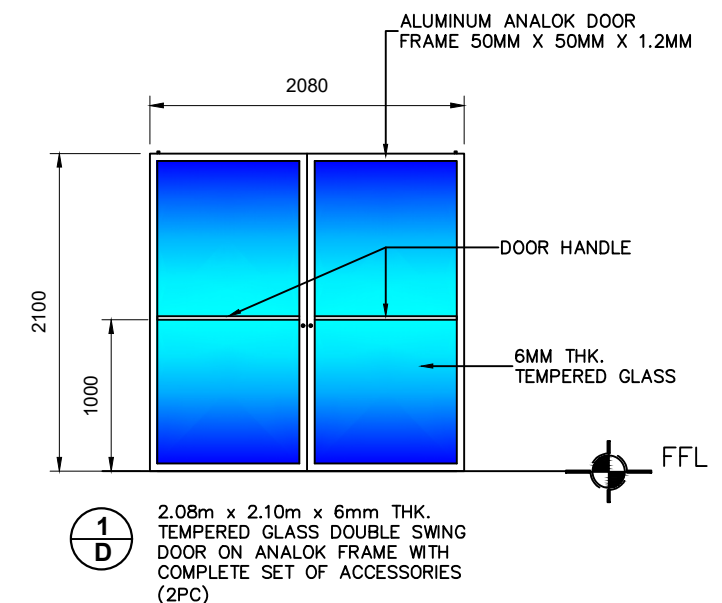

SCHEDULE OF DOOR
SCALE 1:50





PROJECT TITLE EMERGENCY MAINTENANCE OF PTB AT TS1, CAUSED BY A 7.8 MAGNITUDE EARTHQUAKE ON JUNE 8, 2026
LOCATION PORT OF GENERAL SANTOS, MAKAR WHARF, GENERAL SANTOS CITY

PREPARED BY: 
JOSE CARLITO Y. BRIONES JR. DRAFTSMAN II (COS)

CHECKED BY: 
RYAN L. BADAJOS SENIOR ENGINEER A

REVIEWED BY: 
MARIA VIVIEN M. TANCO PRINCIPAL ENGINEER A

 RECOMMENDING APPROVAL: 
EDEL PETER L. DE LA ROSA ACTING ESD MANAGER

 CONFORME 
ATTY. LUZ PATRICIA F. TANCO PSD MANAGER

APPROVED BY: 
ATTY. CESAR M. DATAYA PORT MANAGER

SHEET CONTENT: 1. TRANSIT SHED 1 LAYOUT BLOW UP PLAN 2. SCHEDULE OF DOOR
DATE: 7/7