



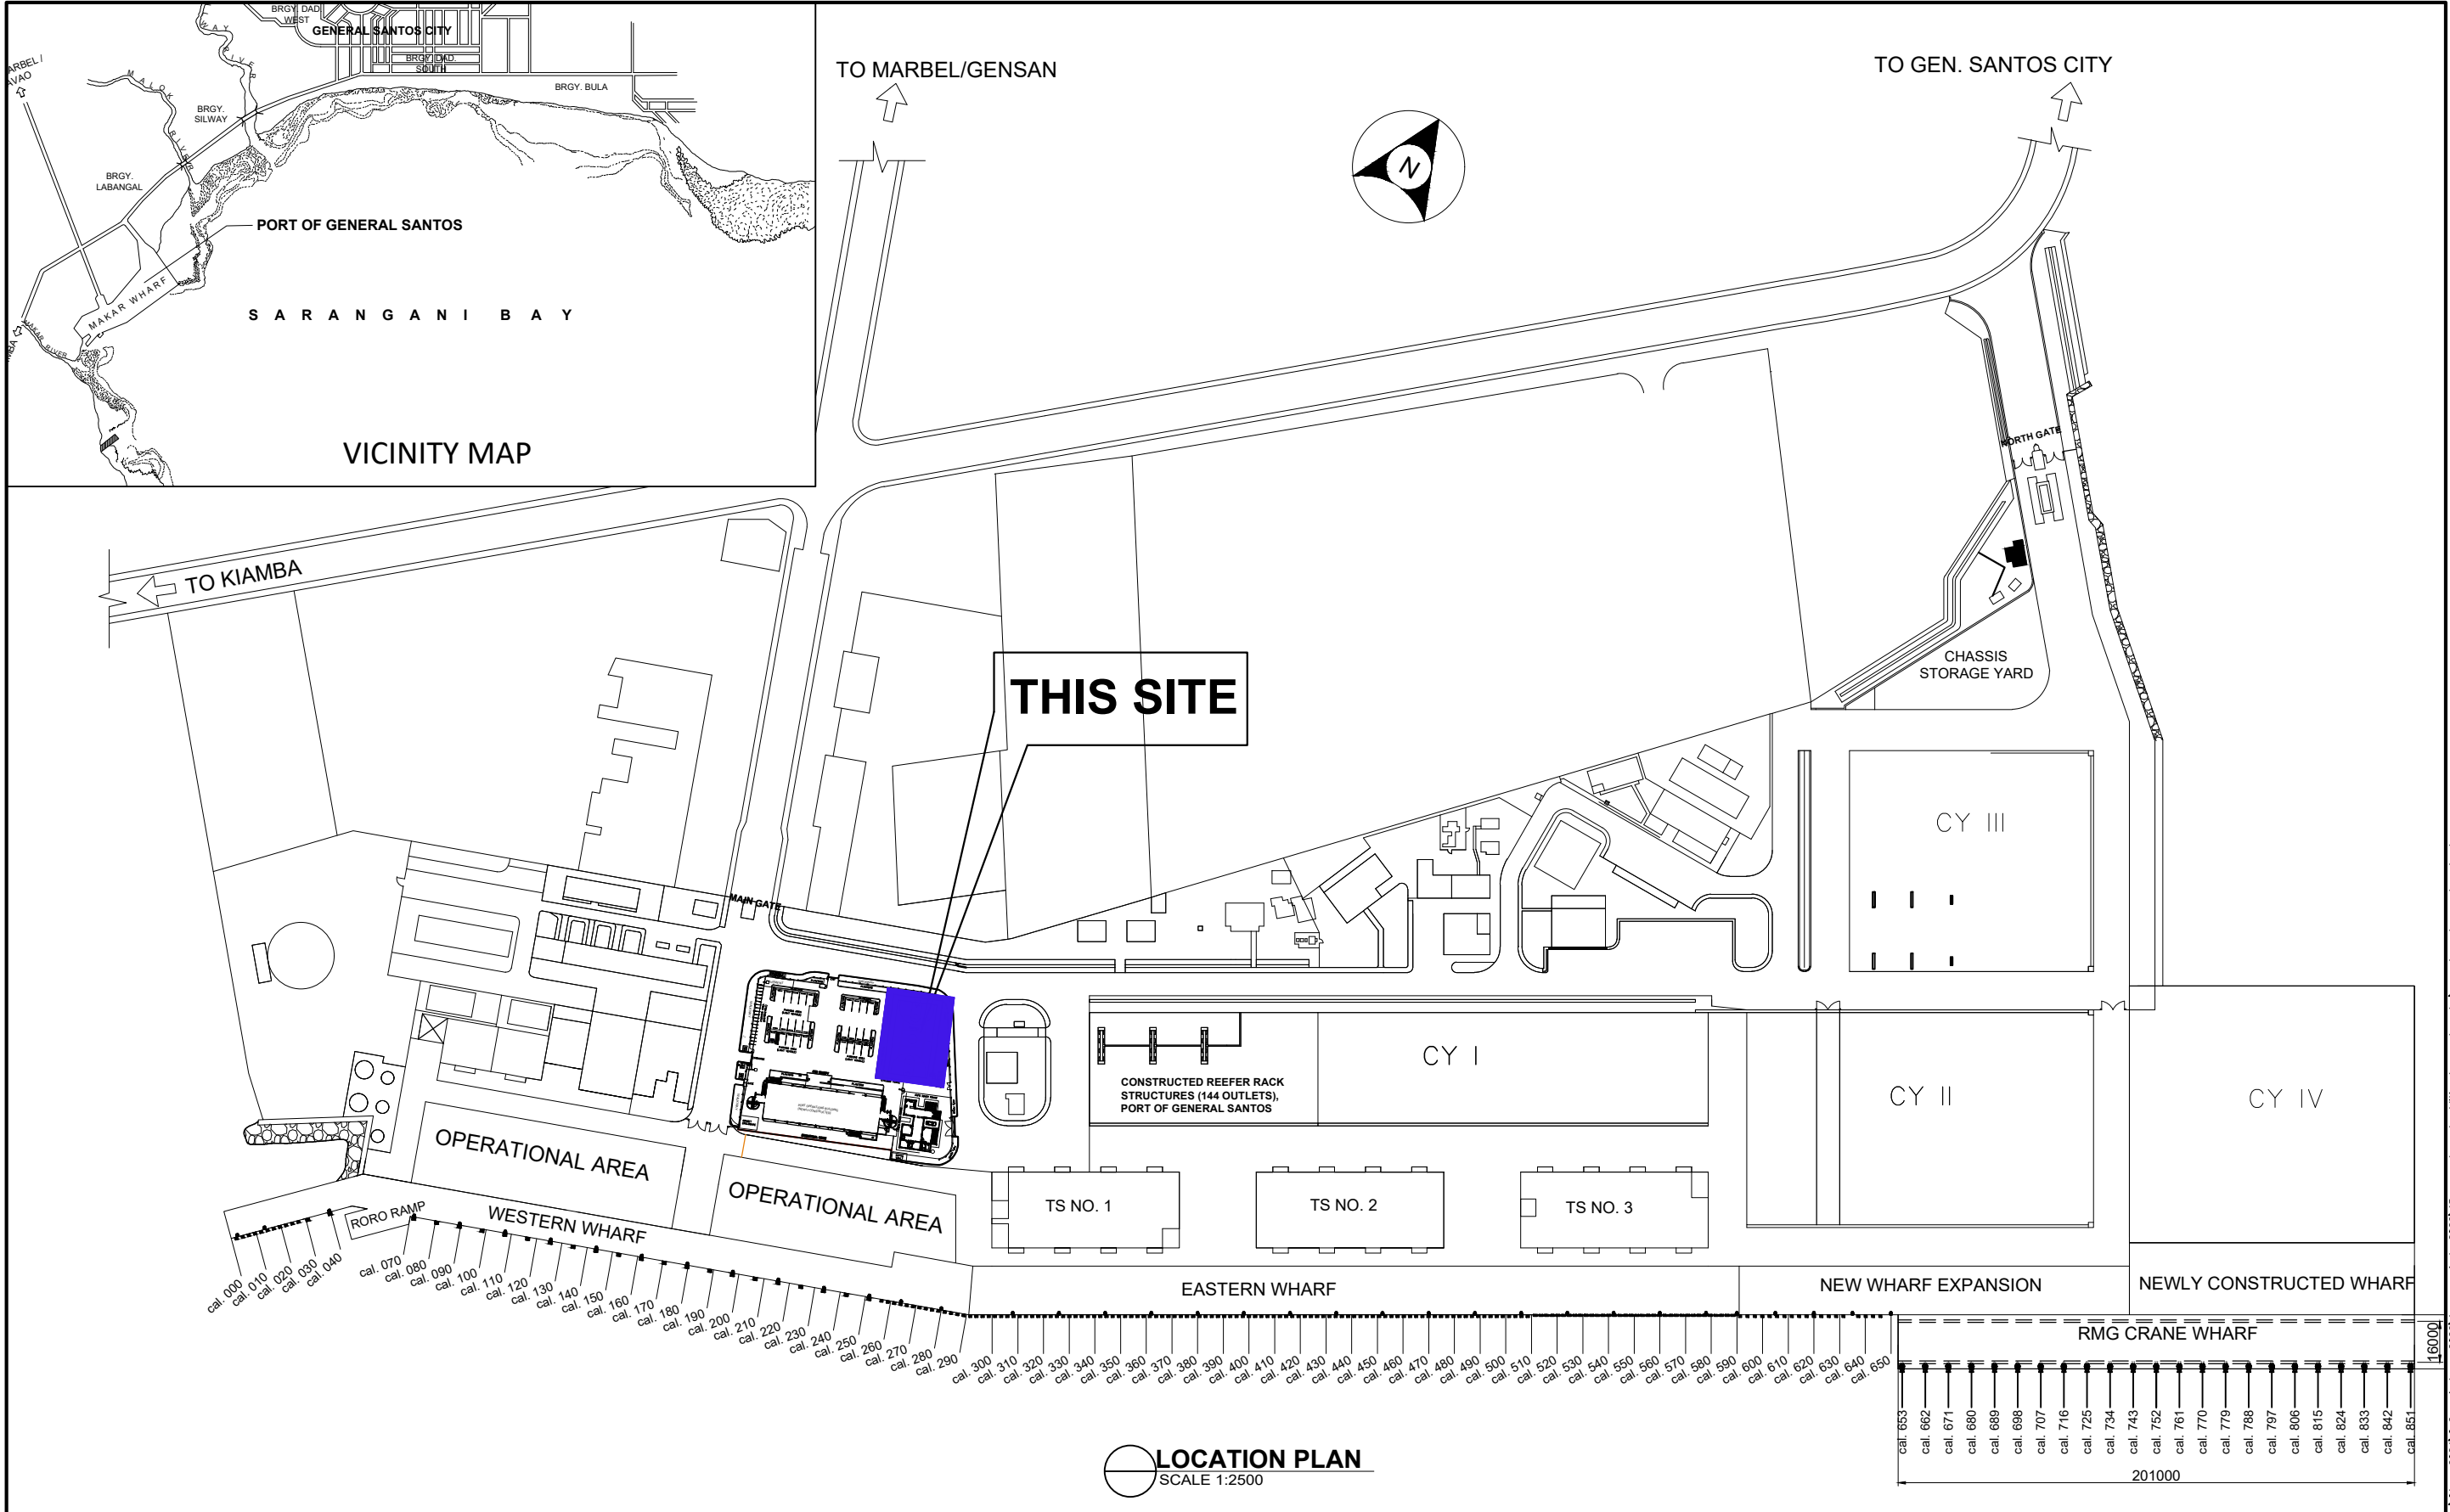

	PROJECT TITLE	PREPARED BY:	CHECKED BY:	REVIEWED BY:	RECOMMENDING APPROVAL:	APPROVED BY:	SHEET CONTENT:	DATE:
	EMERGENCY MAINTENANCE OF COVERED COURT, INCLUDING ALL GENDER COMFORT ROOM DUE TO 7.8 MAGNITUDE EARTHQUAKE ON JUNE 08, 2026	JOECARLO I. SORIANO CONSTRUCTION FOREMAN A	NORJAN K. LABA SUPERVISING ENGINEER A	MARIA VIVIEN M. TANCO PRINCIPAL ENGINEER A	EDELPETER L. DE LA ROSA ACTING ESD MANAGER	ATTY. CESAR M. DATAYA PORT MANAGER	1. LOCATION PLAN	1/9

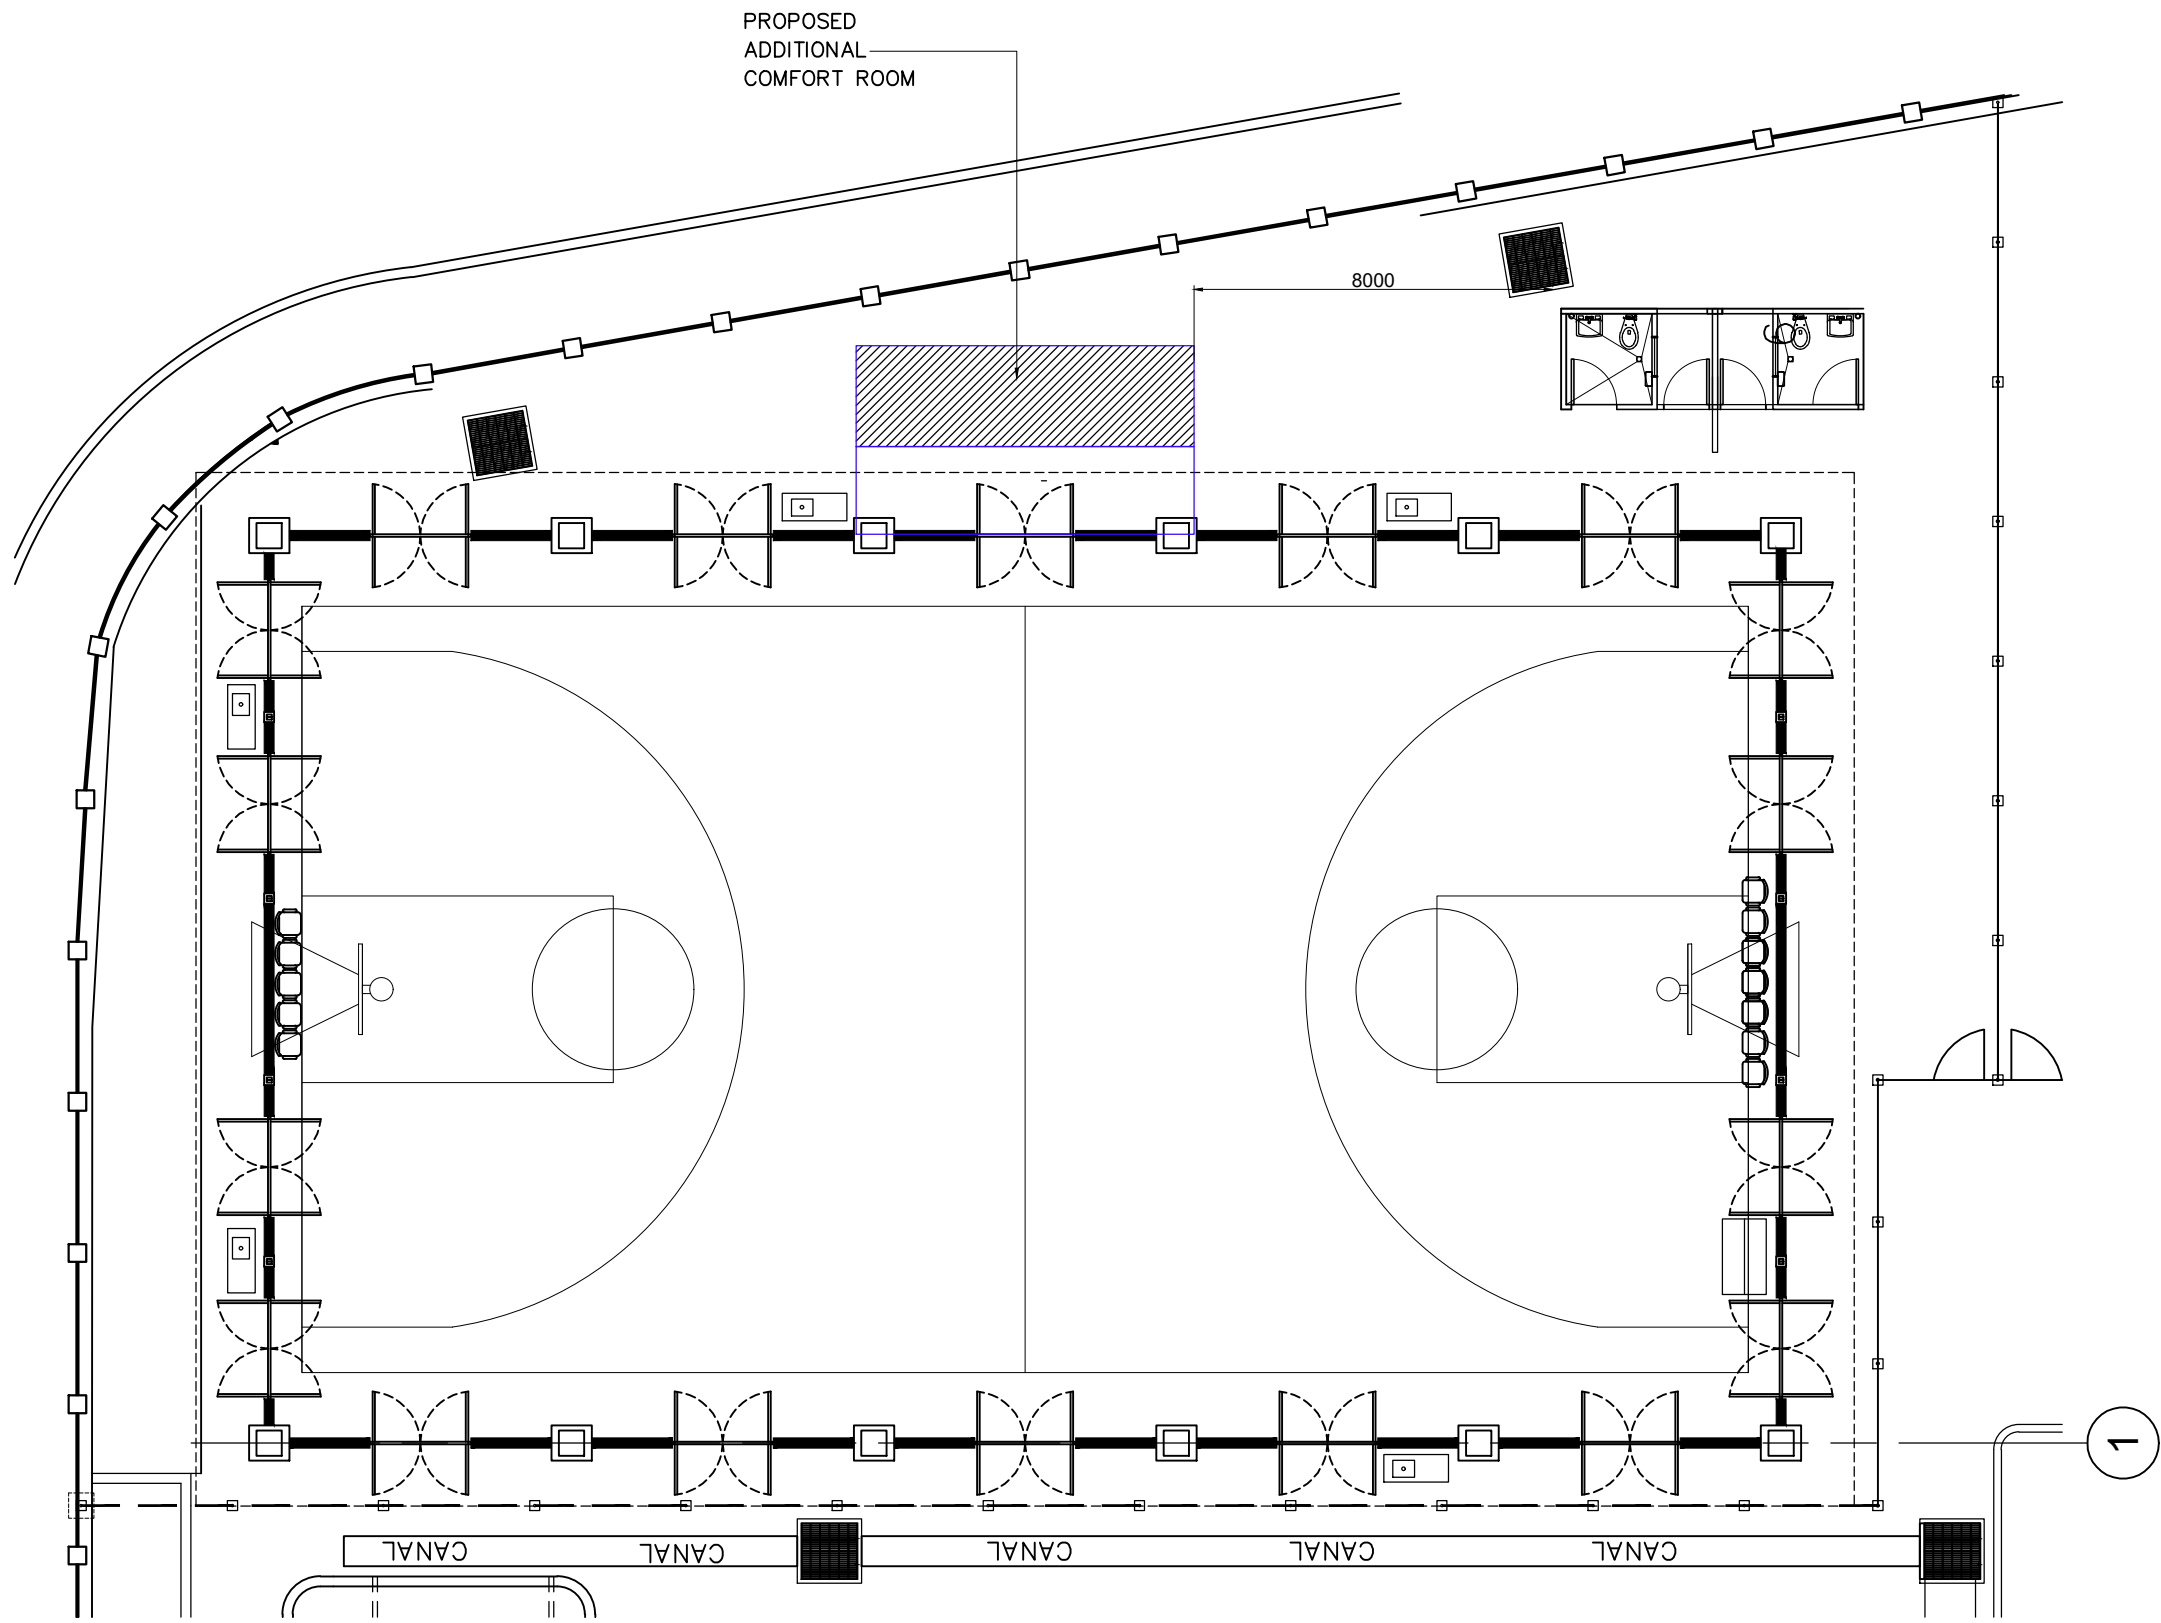

COVERED COURT LAYOUT
SCALE 1:100

	PROJECT TITLE	PREPARED BY:	CHECKED BY:	REVIEWED BY:	RECOMMENDING APPROVAL:	APPROVED BY:	SHEET CONTENT:	DATE:
	EMERGENCY MAINTENANCE OF COVERED COURT, INCLUDING ALL GENDER COMFORT ROOM DUE TO 7.8 MAGNITUDE EARTHQUAKE ON JUNE 08, 2026 LOCATION PORT OF GENERAL SANTOS, MAKAR WHARF, GENERAL SANTOS CITY	 JOECARLO I. SORIANO CONSTRUCTION FOREMAN A	 NORJAN K. LABA SUPERVISING ENGINEER A	MARIA VIVIEN M. Tanco PRINCIPAL ENGINEER A	EDELPETER L. DE LA ROSA ACTING ESD MANAGER	ATTY. CESAR M. DATAYA PORT MANAGER	1. COVERED COURT LAYOUT	2/9


c:\user\user\desktop\back up\01 ey 2024\0 2 projects ey 2026\15 covered court additional er and pantry\covered court er and pantry.dwg

NOTES:


1. USE 1 COAT ACRYLIC WATER-BASED CONCRETE PRIMER, 2 COATS ACRYLIC-WATER BASED ODORLESS, LOW-VOC,LEAD FREE (INTERIOR AND EXTERIOR) TO ALL FIBER CEMENT STRUCTURES.

2. PAINTING RATE NOT MORE THAN 20 SQ.M/GALLON.


3. PAINT COLOR SUBJECT FOR PPA's APPROVAL.

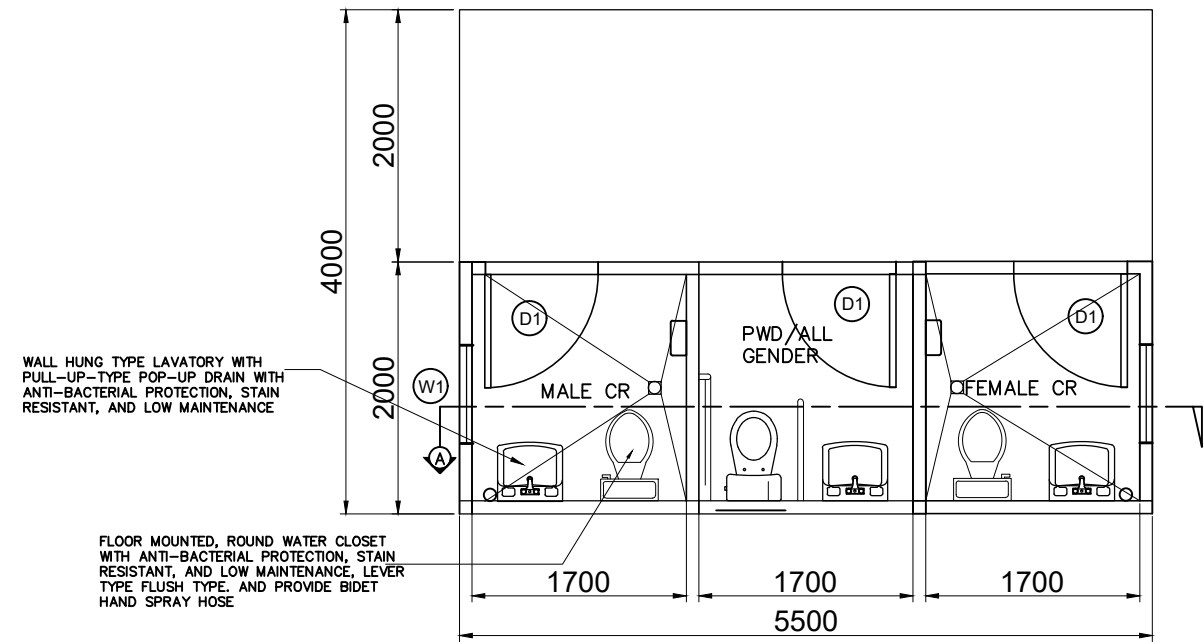


CR PLAN
SCALE 1:60

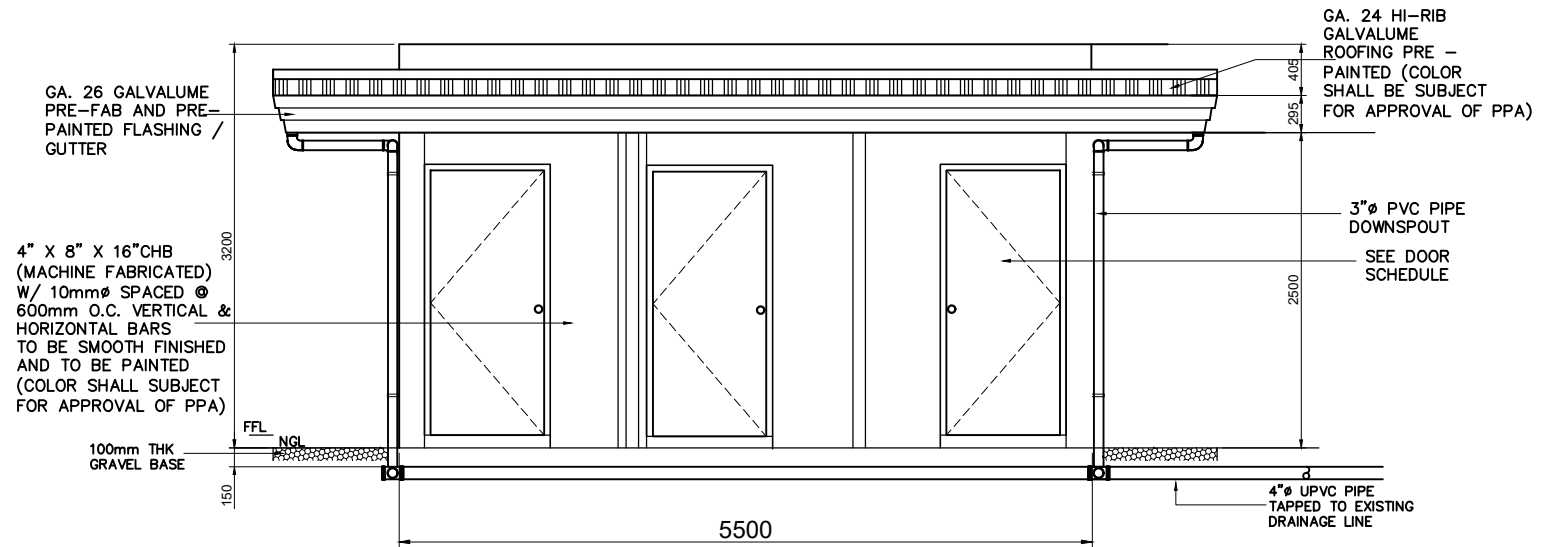

FRONT ELEVATION
SCALE 1:50

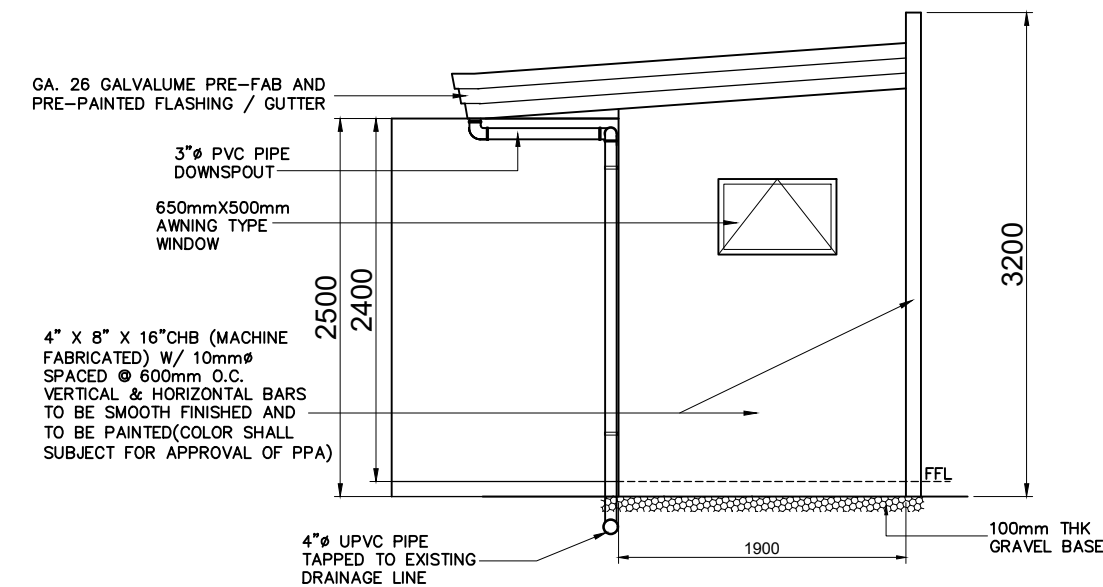

LEFT AND RIGHT SIDE ELEVATION
SCALE 1:50

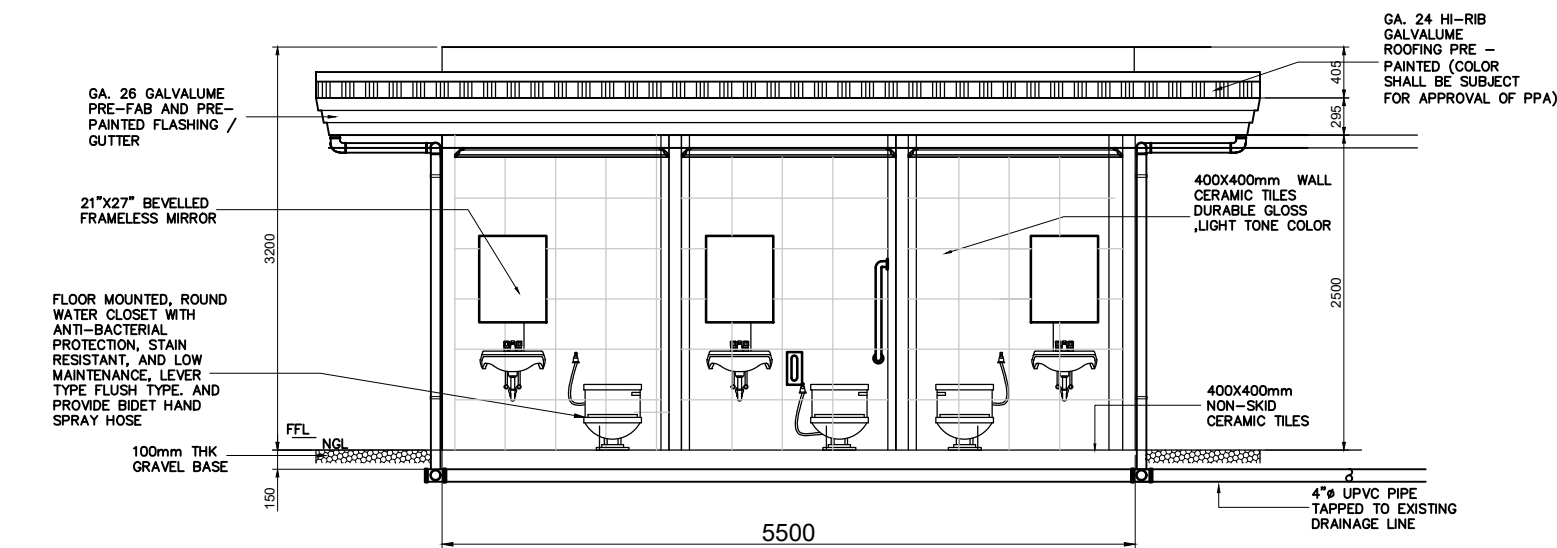

SECTION 'A'
SCALE 1:60



PROJECT TITLE	EMERGENCY MAINTENANCE OF COVERED COURT, INCLUDING ALL GENDER COMFORT ROOM DUE TO 7.8 MAGNITUDE EARTHQUAKE ON JUNE 08, 2026
LOCATION	PORT OF GENERAL SANTOS, MAKAR WHARF, GENERAL SANTOS CITY

PREPARED BY:	JOECARLO I. SORIANO CONSTRUCTION FOREMAN A
--------------	---

CHECKED BY:	NORJAN K. LABA SUPERVISING ENGINEER A
-------------	--

REVIEWED BY:	MARIA VIVIEN M. TANCO PRINCIPAL ENGINEER A
--------------	---


RECOMMENDING APPROVAL:	EDELPETER L. DE LA ROSA ACTING ESD MANAGER
------------------------	---

APPROVED BY:	ATTY. CESAR M. DATAYA PORT MANAGER
--------------	---------------------------------------


SHEET CONTENT:	1. CR PLAN 2. ELEVATION 3. SECTION
----------------	--

DATE:	3/9
-------	-----



c:\user\user\desktop\back up 01 of 2024\0 2 projects of 2026\15 covered court additional cr and pantry\covered court cr and pantry.dwg

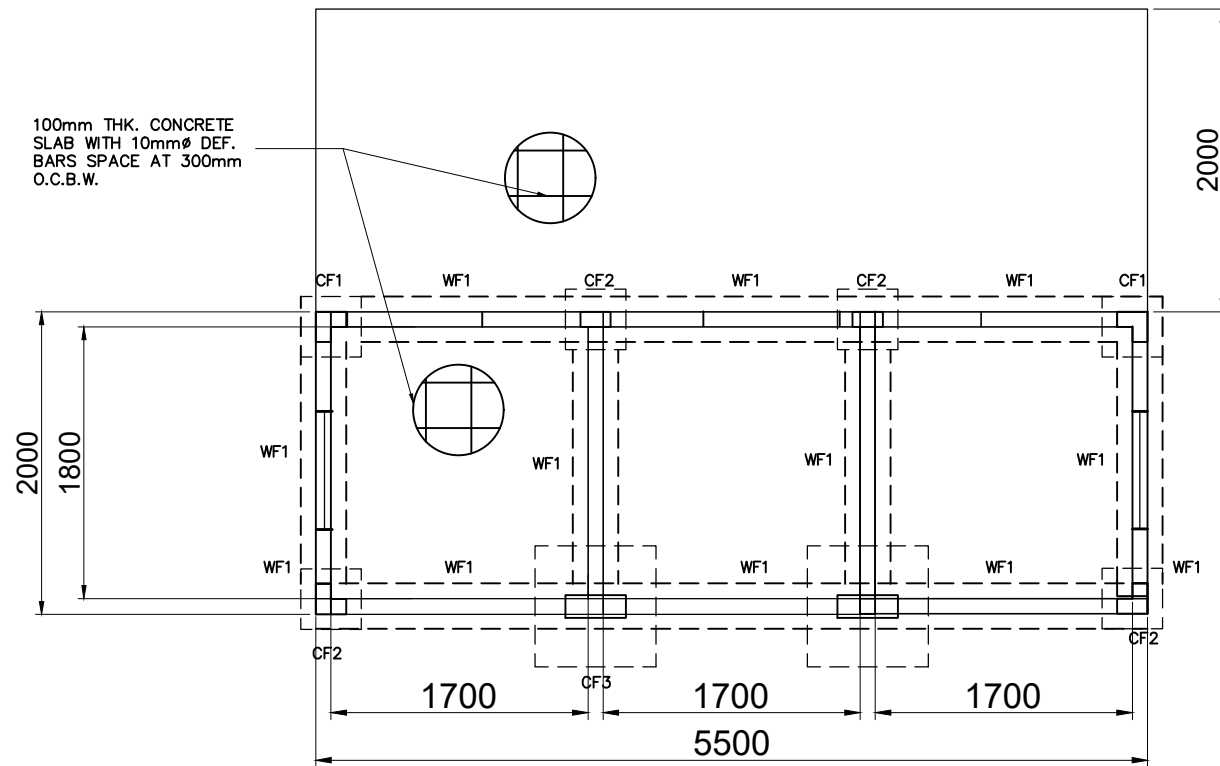



FOUNDATION PLAN
SCALE 1:50

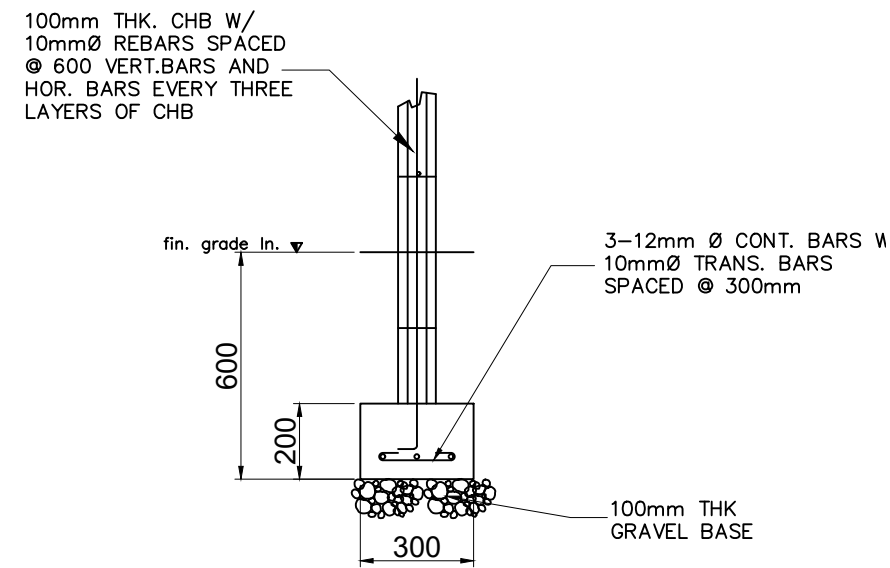



WF1-WALL FOOTING DETAIL
SCALE 1:20

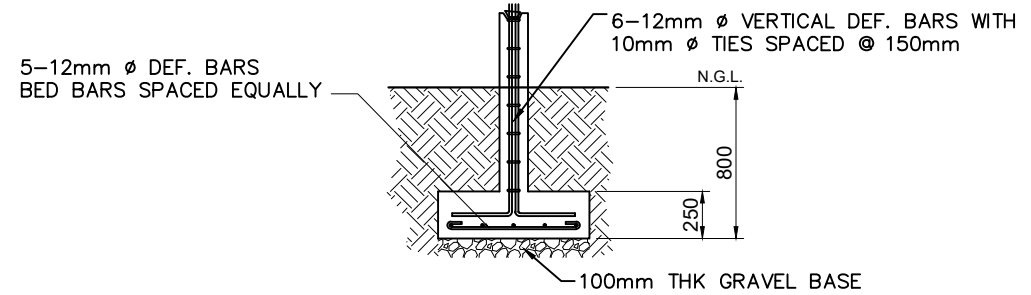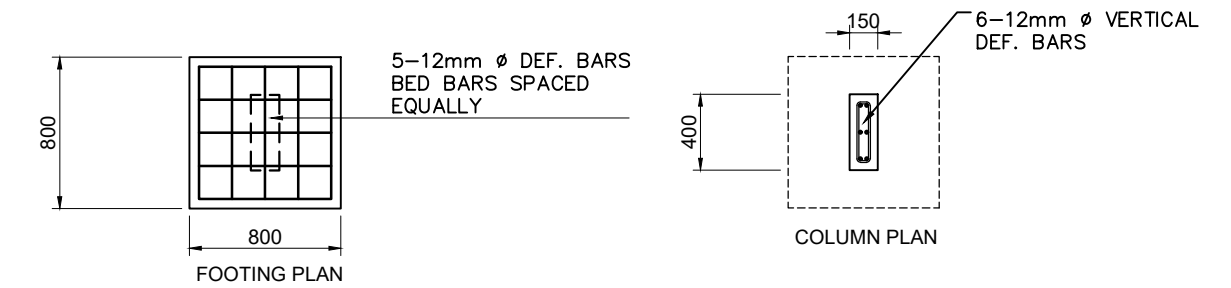

CF3-COLUMN FOOTING DETAIL
SCALE 1:40

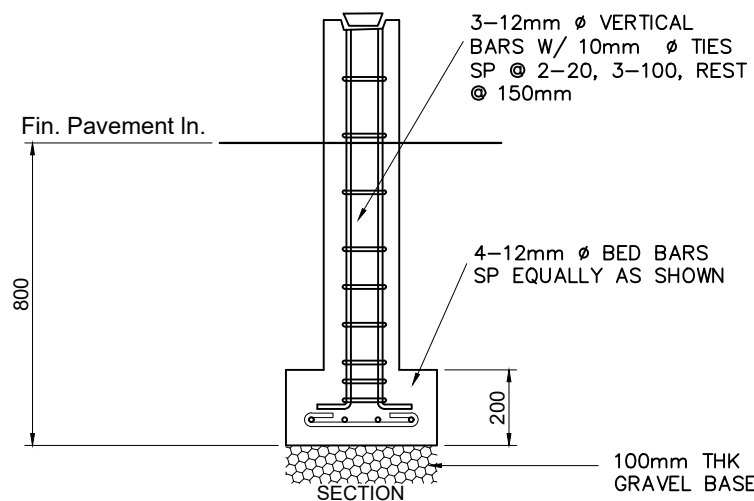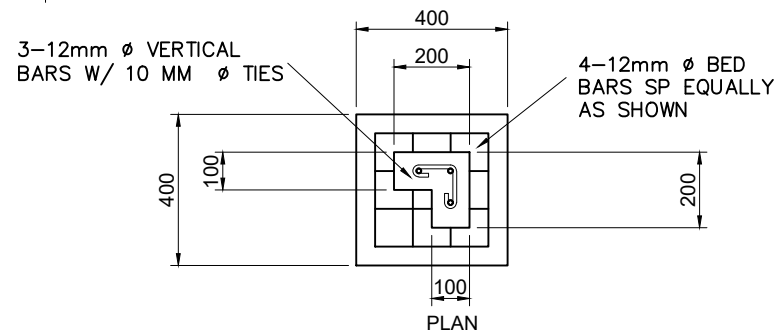

CF1- COL. FOOTING DETAIL
SCALE 1:20

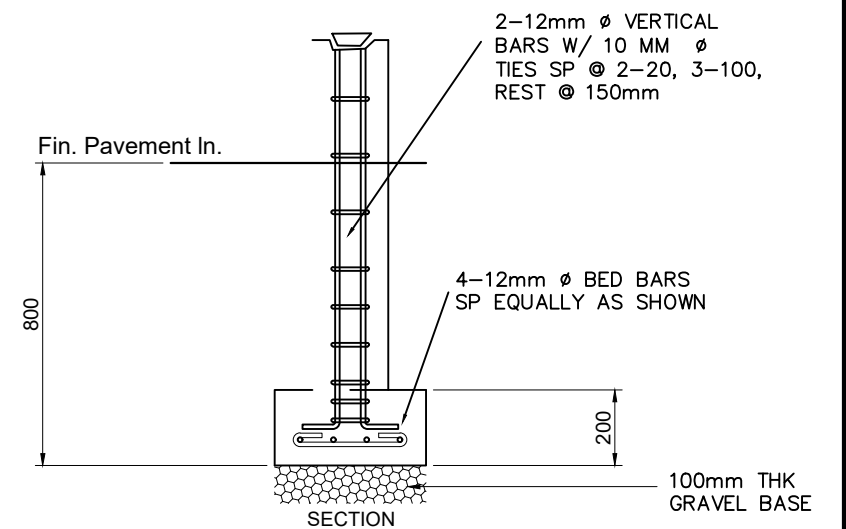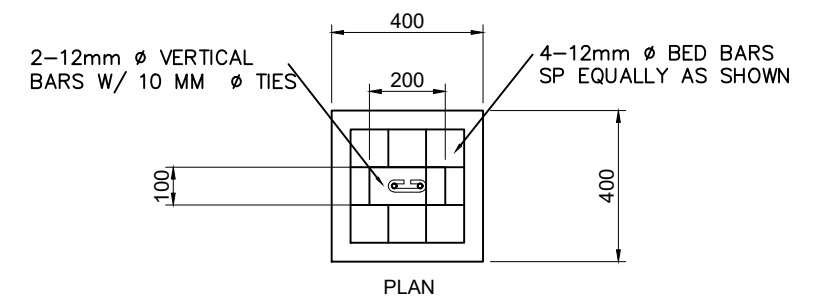

CF2 - COL. FOOTING
SCALE 1:20



PROJECT TITLE	EMERGENCY MAINTENANCE OF COVERED COURT, INCLUDING ALL GENDER COMFORT ROOM DUE TO 7.8 MAGNITUDE EARTHQUAKE ON JUNE 08, 2026
LOCATION	PORT OF GENERAL SANTOS, MAKAR WHARF, GENERAL SANTOS CITY

PREPARED BY:
Joe Carlo I. Soriano
JOECARLO I. SORIANO
CONSTRUCTION FOREMAN A

CHECKED BY:
Norjan K. Laba
NORJAN K. LABA
SUPERVISING ENGINEER A


REVIEWED BY:
Maria Vivien M. Tanco
MARIA VIVIEN M. TANCO
PRINCIPAL ENGINEER A

RECOMMENDING APPROVAL:
EdeLPeter L. De La Rosa
EDELPELTER L. DE LA ROSA
ACTING ESD MANAGER

APPROVED BY:
Atty. Cesar M. Dataya
ATTY. CESAR M. DATAYA
PORT MANAGER

SHEET CONTENT:
1. FOUNDATION DETAIL

DATE:
4/9

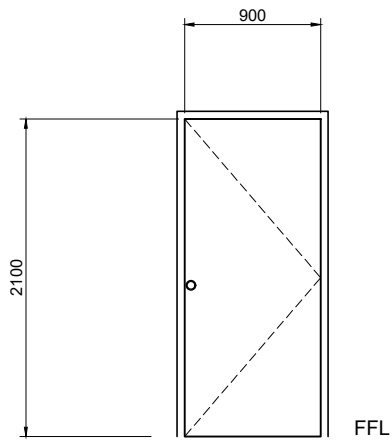


D1

Specification: PVC Type Door
with complete
accessories

No. of Units : 3

Location : Comfort Rooms

FFL

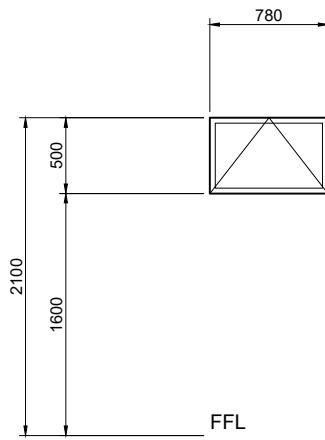


W1

Specification:


Aluminum Framed
Awning Type
Window with 6mm
thk. Clear Glass

No. of Units : 2


WINDOW AND DOOR SCHEDULE
SCALE 1:10

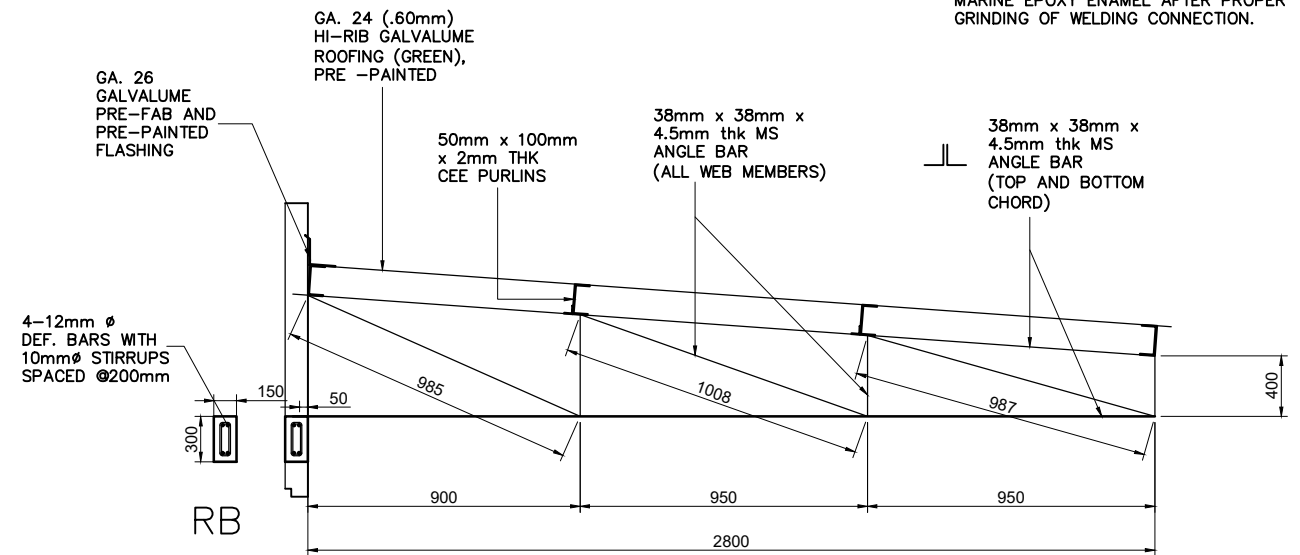

HALF TRUSS DETAIL
SCALE 1:25

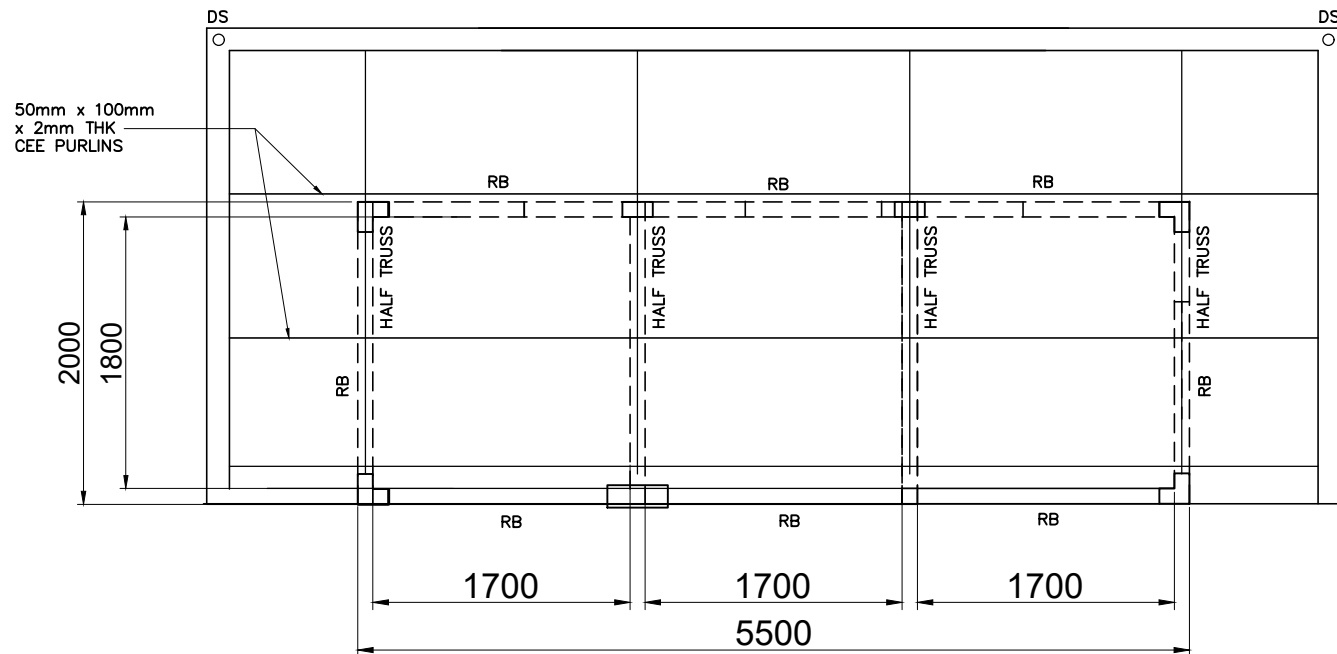

ROOF FRAMING PLAN
SCALE 1:50

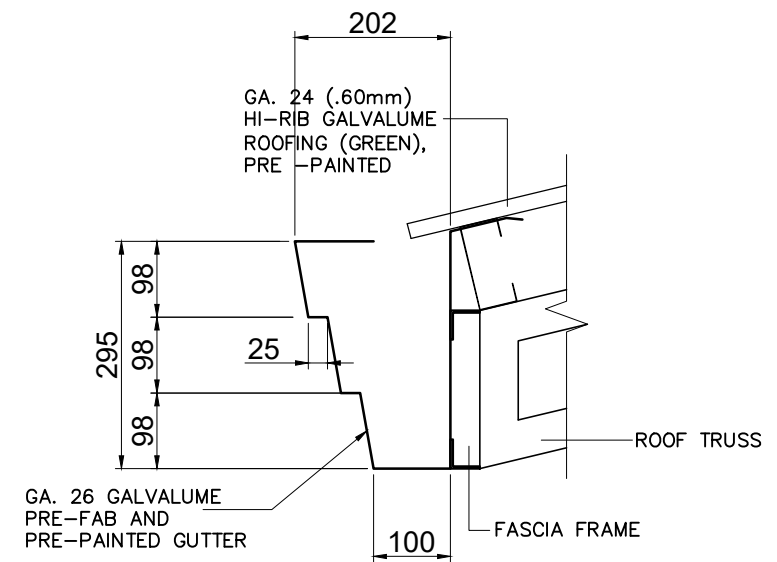

GUTTER DETAIL
SCALE 1:10

NOTE:

1. ALL CEE PURLINS AND ANGLE BAR SHOULD BE PROVIDED W/ 1 COAT EPOXY PRIMER AND 1 TOP COAT MARINE EPOXY ENAMEL AFTER PROPER GRINDING OF WELDING CONNECTION.



PROJECT TITLE	
EMERGENCY MAINTENANCE OF COVERED COURT, INCLUDING ALL GENDER COMFORT ROOM DUE TO 7.8 MAGNITUDE EARTHQUAKE ON JUNE 08, 2026	
LOCATION	
PORT OF GENERAL SANTOS, MAKAR WHARF, GENERAL SANTOS CITY	

PREPARED BY:
<i>Joe Soriano</i>
JOECARLO I. SORIANO CONSTRUCTION FOREMAN A

CHECKED BY:
<i>Norjan K. Laba</i>
NORJAN K. LABA SUPERVISING ENGINEER A

REVIEWED BY:
<i>Maria Vivien M. Tanco</i>
MARIA VIVIEN M. TANCO PRINCIPAL ENGINEER A

RECOMMENDING APPROVAL:
<i>EdeLPeter L. De La Rosa</i>
EDELPETER L. DE LA ROSA ACTING ESD MANAGER

APPROVED BY:
<i>Atty. Cesar M. Dataya</i>
ATTY. CESAR M. DATAYA PORT MANAGER


SHEET CONTENT:
1. DOOR AND WINDOW SCHEDULE
2. ROOF FRAMING PLAN
3. TRUSS DETAIL
4. GUTTER DETAIL

DATE:
5/9


c:\user\jane\desktop\back up 01 of 2024\02 projects of 2026\15 covered court additional cr and pantry\covered court cr and pantry.dwg

LAVATORY WITH STAINLESS STEEL FIXTURES AND FITTINGS

FLOOR MOUNTED, ELONGATED WATER CLOSET WITH ANTI-BACTERIAL PROTECTION, STAIN RESISTANT, AND LOW MAINTENANCE, LEVER TYPE FLUSH TYPE. AND PROVIDE BIDET HAND SPRAY HOSE

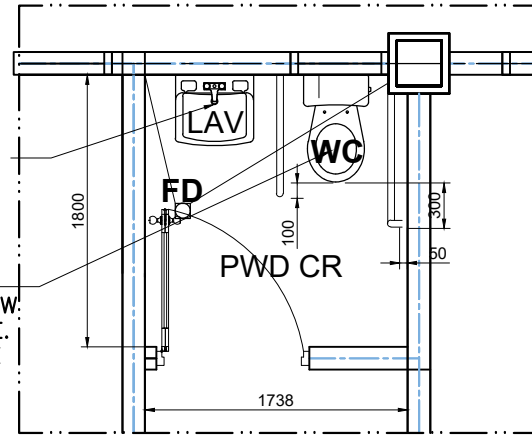


TOP

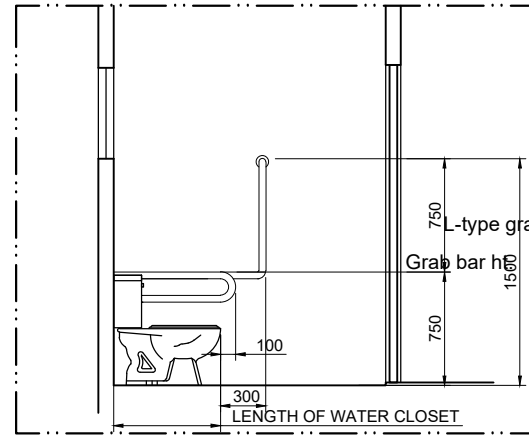


SIDE

45mm Ø STAINLESS STEEL SWIVEL GRAB BAR

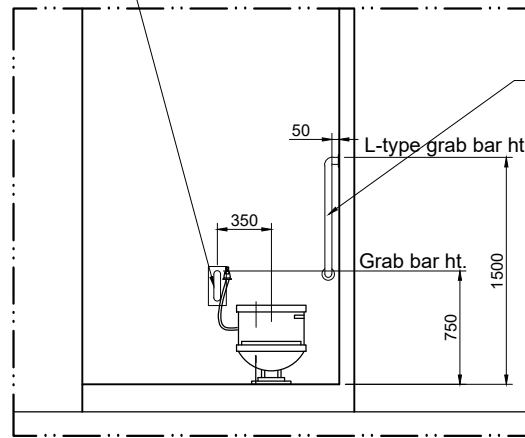

FRONT


45 mm Ø STAINLESS STEEL L-TYPE FIXED GRAB BAR

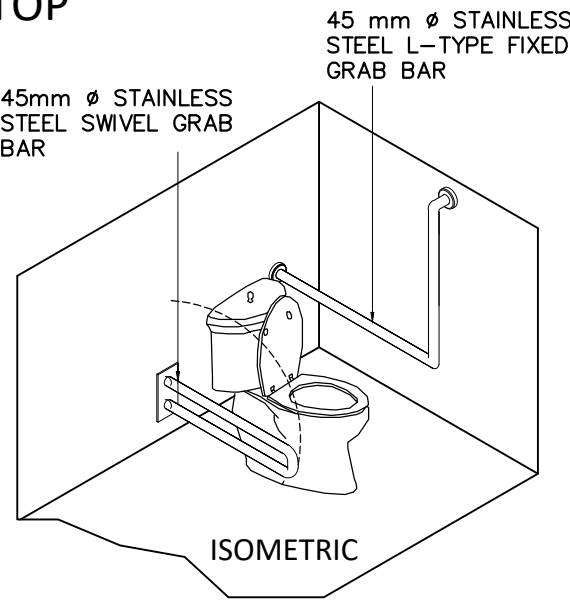

ISOMETRIC


PWD COMFORT ROOM DETAILS
SCALE 1:50

25mm X 25mm
X 1/8" THK MS
ANGLE BAR

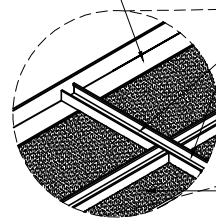

19mm x 25mm
x 0.40mm THK GL
LIGHT METAL
FURRINGS SPACED
AT 600mm O.C., BW

PVC CEILING
PANEL

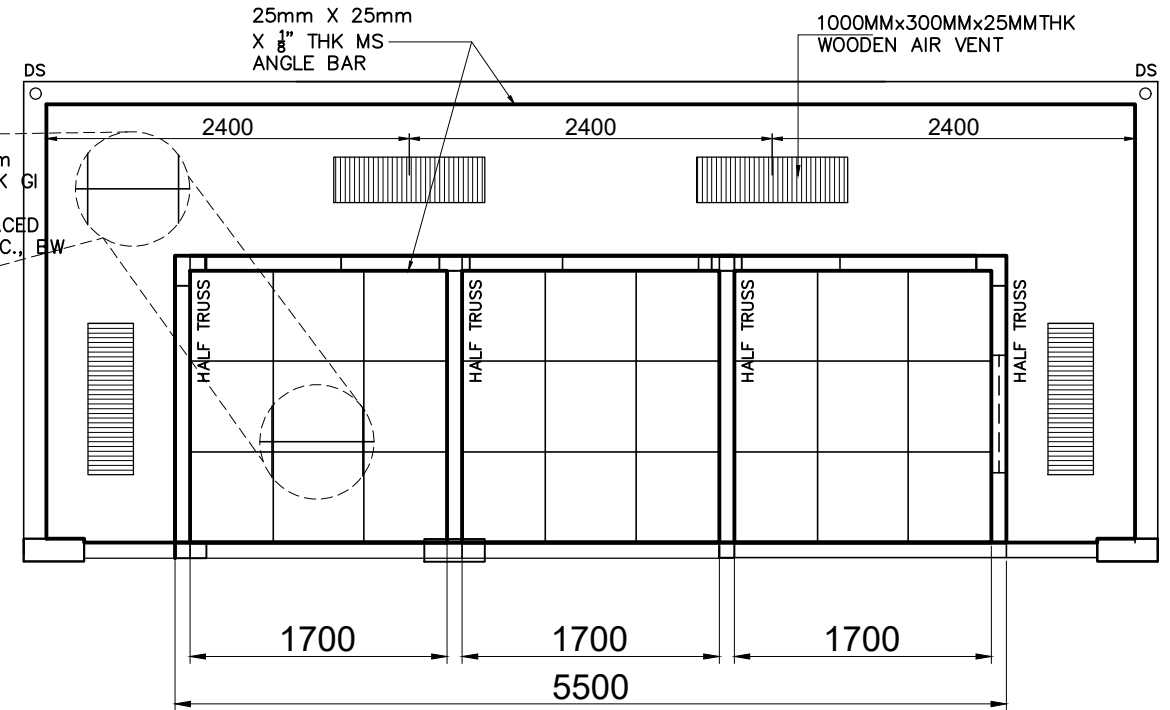

REFLECTED CEILING LAYOUT
SCALE 1:50

NOTE:

1. Use 3.5mm² THW stranded wire for branch line (lighting fixture).

LEGEND:




- PINLIGHT 23 WATTS W/ 4" Ø HOUSING



- SINGLE GANG SWITCH

GENERAL NOTES:

- SERVICE ENTRANCE SHALL BE 220VAC, 60Hz
- THE ELECTRICAL INSTALLATION HEREIN SHALL BE DONE IN ACCORDANCE WITH THE PROVISIONS OF THE LATEST EDITION OF THE PHILIPPINE ELECTRICAL CODE, THE EXISTING LOCAL ORDINANCES, REQUIREMENTS OF THE LOCAL POWER COMPANY AND RULES AND REGULATIONS OF THE LOCAL ENFORCING AUTHORITY. THE CONTRACTOR SHALL BE RESPONSIBLE FOR ALL INCIDENTAL EXPENSES IN SECURING LOCAL GOVERNMENT AND SOCOTECO II'S REQUIREMENTS.
- ALL 20 AMPERE CIRCUIT HOMERUNS TO PANEL BOARD MORE THAN 30.5M (100 FT) IN LENGTH SHALL BE 5.50 SQ.mm. UNLESS OTHERWISE SPECIFIED.
- ALL SERVICE ENTRANCE EQUIPMENT SHALL BE PROPERLY GROUNDED IN ACCORDANCE WITH THE REQUIREMENTS OF THE PHILIPPINE ELECTRICAL CODE.
- ALL MATERIALS SHALL BE NEW AND OF THE APPROVED TYPE.
- ALL ELECTRICAL INSTALLATION SHALL BE UNDER THE DIRECT SUPERVISION OF A LICENSED PROFESSIONAL ELECTRICAL ENGINEER.

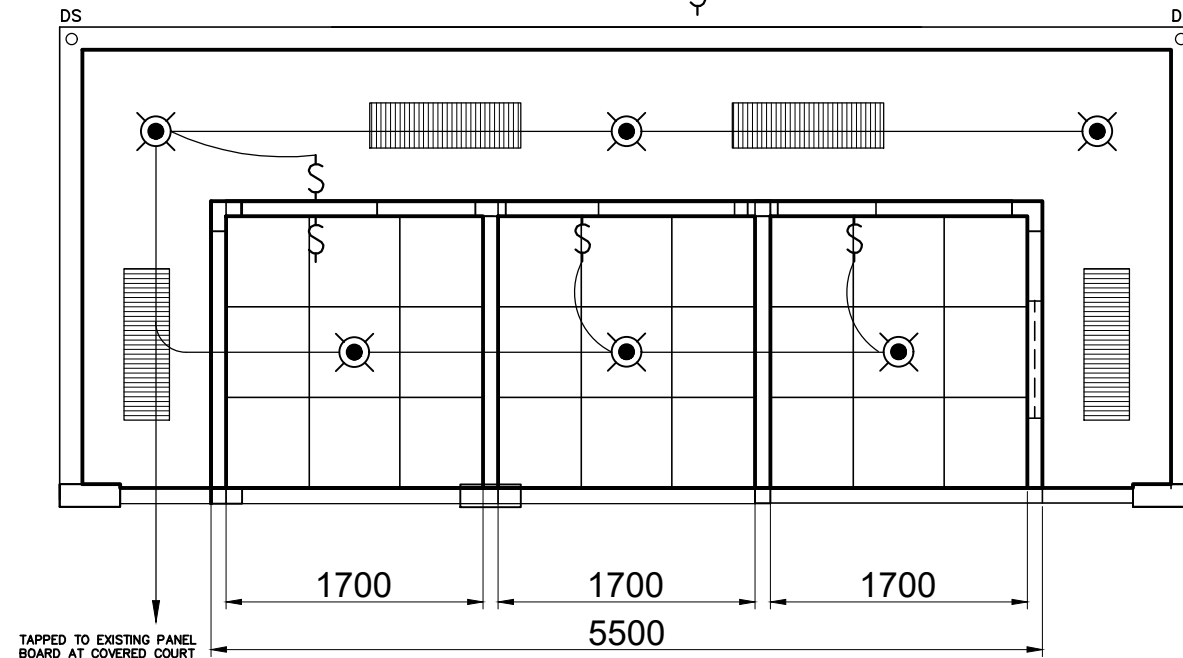

LIGHTING LAYOUT
SCALE 1:40



PROJECT TITLE	EMERGENCY MAINTENANCE OF COVERED COURT, INCLUDING ALL GENDER COMFORT ROOM DUE TO 7.8 MAGNITUDE EARTHQUAKE ON JUNE 08, 2026
LOCATION	PORT OF GENERAL SANTOS, MAKAR WHARF, GENERAL SANTOS CITY

PREPARED BY:

JOECARLO I. SORIANO
CONSTRUCTION FOREMAN A

CHECKED BY:

NORJAN K. LABA
SUPERVISING ENGINEER A

REVIEWED BY:

MARIA VIVIEN M. TANCO
PRINCIPAL ENGINEER A

RECOMMENDING APPROVAL:

EDELPIETER L. DE LA ROSA
ACTING ESD MANAGER

APPROVED BY:

ATTY. CESAR M. DATAYA
PORT MANAGER

SHEET CONTENT:
1. PWD CR DETAIL
2. REFLECTED CEILING LAYOUT
3. LIGHTING LAYOUT


DATE:

6/9

LEGEND:

WC - WATER CLOSET
GV - GATE VALVE
LAV - LAVATORY

25mmØ PPR PIPE (WATER LINE)
bd - BIDET

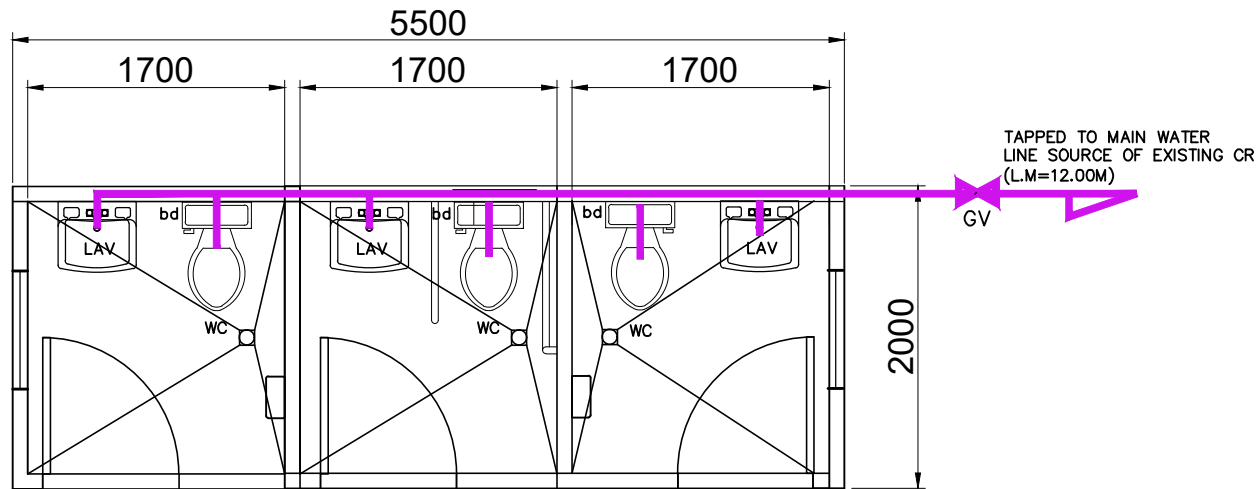


WATER PIPING LAYOUT
SCALE 1:50

LEGEND:

WC - WATER CLOSET
GV - GATE VALVE
LAV - LAVATORY

25mmØ PPR PIPE (WATER LINE)
bd - BIDET

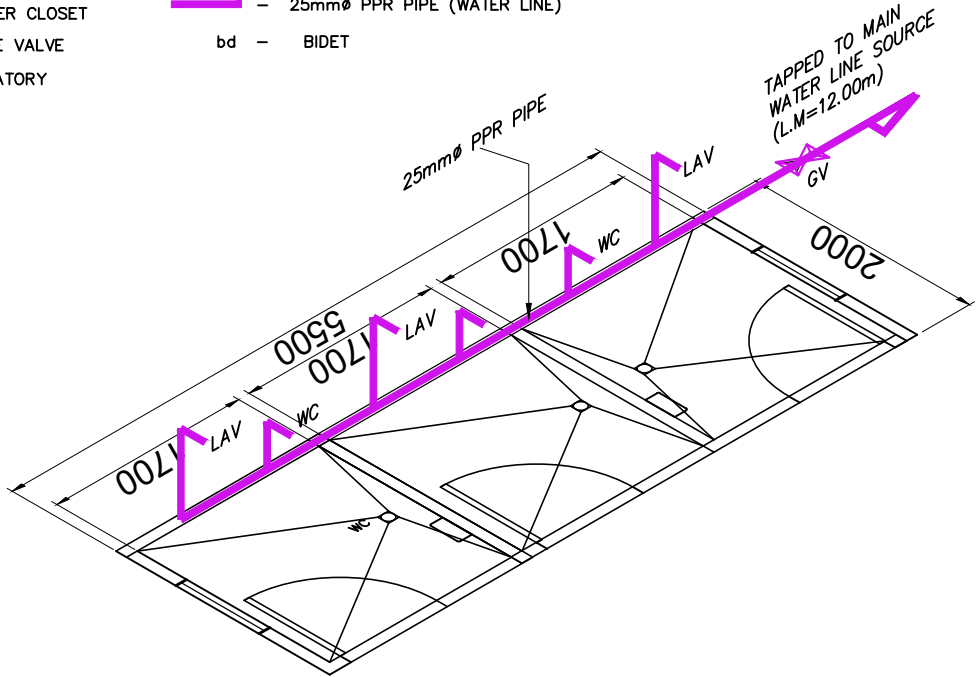


WATER PIPING ISOMETRIC
NOT TO SCALE

LEGEND:

WC - WATER CLOSET
FD - FLOOR DRAIN
LAV - LAVATORY

100mmØ UPVC PIPE (DRAINAGE LINE)
100mmØ UPVC PIPE (SANITARY LINE)

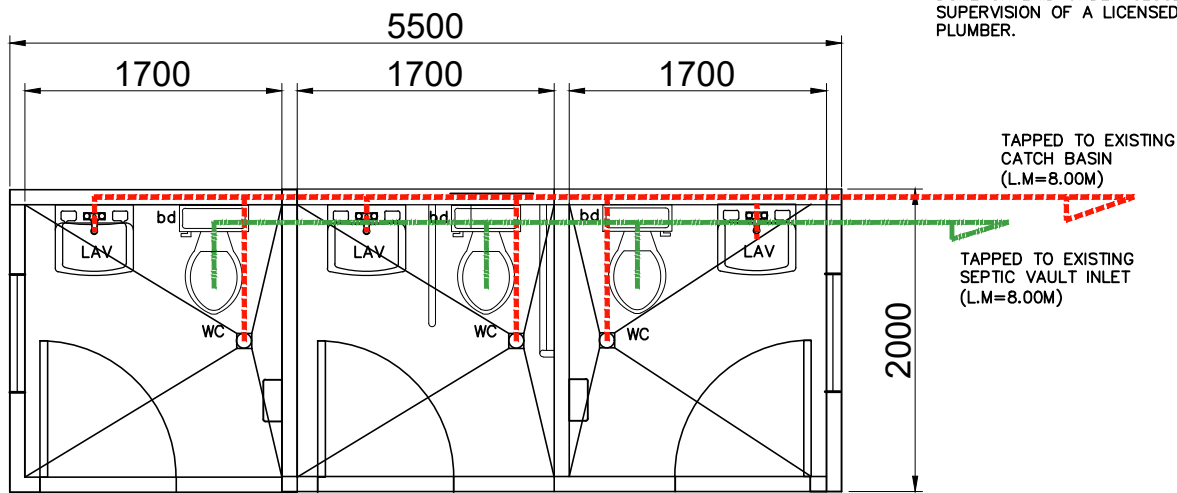

SANITARY AND WATER DRAINAGE LAYOUT
SCALE 1:50


NOTE:

1. ALL PLUMBING WORKS AND INSTALLATION SHALL CONFORM WITH THE LATEST PROVISIONS OF THE NATIONAL PLUMBING CODE, RULES AND REGULATIONS OF THE ENFORCING AUTHORITY AND CITY ORDINANCES.
2. ALL WORKS AND INSTALLATION SHALL BE DONE OR LAID UNDER CLOSED SUPERVISION OF A LICENSED MASTER PLUMBER.

LEGEND:

WC - WATER CLOSET
FD - FLOOR DRAIN
LAV - LAVATORY

100mmØ UPVC PIPE (DRAINAGE LINE)
100mmØ UPVC PIPE (SANITARY LINE)

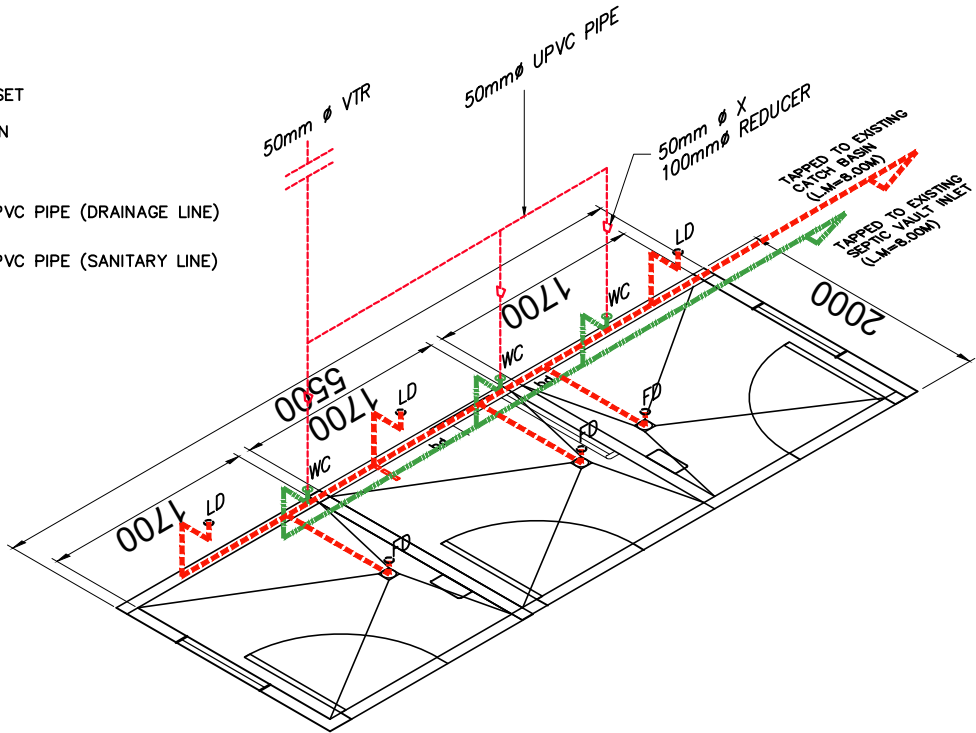

SANITARY AND DRAINAGE PIPING ISOMETRIC
NOT TO SCALE



PROJECT TITLE	EMERGENCY MAINTENANCE OF COVERED COURT, INCLUDING ALL GENDER COMFORT ROOM DUE TO 7.8 MAGNITUDE EARTHQUAKE ON JUNE 08, 2026
LOCATION	PORT OF GENERAL SANTOS, MAKAR WHARF, GENERAL SANTOS CITY

PREPARED BY:

JOECARLO I. SORIANO
CONSTRUCTION FOREMAN A

CHECKED BY:

NORJAN K. LABA
SUPERVISING ENGINEER A

REVIEWED BY:

MARIA VIVIEN M. TANCO
PRINCIPAL ENGINEER A

RECOMMENDING APPROVAL:

EDEL PETER L. DE LA ROSA
ACTING ESD MANAGER


APPROVED BY:

ATTY. CESAR M. DATAYA
PORT MANAGER

SHEET CONTENT:
1. WORK STATION LAYOUT

DATE:
7/9

c:\user\user\desktop\back up 01 of 2024\0 2 projects of 2026\1 gas projects 2026\15 covered court additional cr and pantry\covered court cr and pantry.dwg

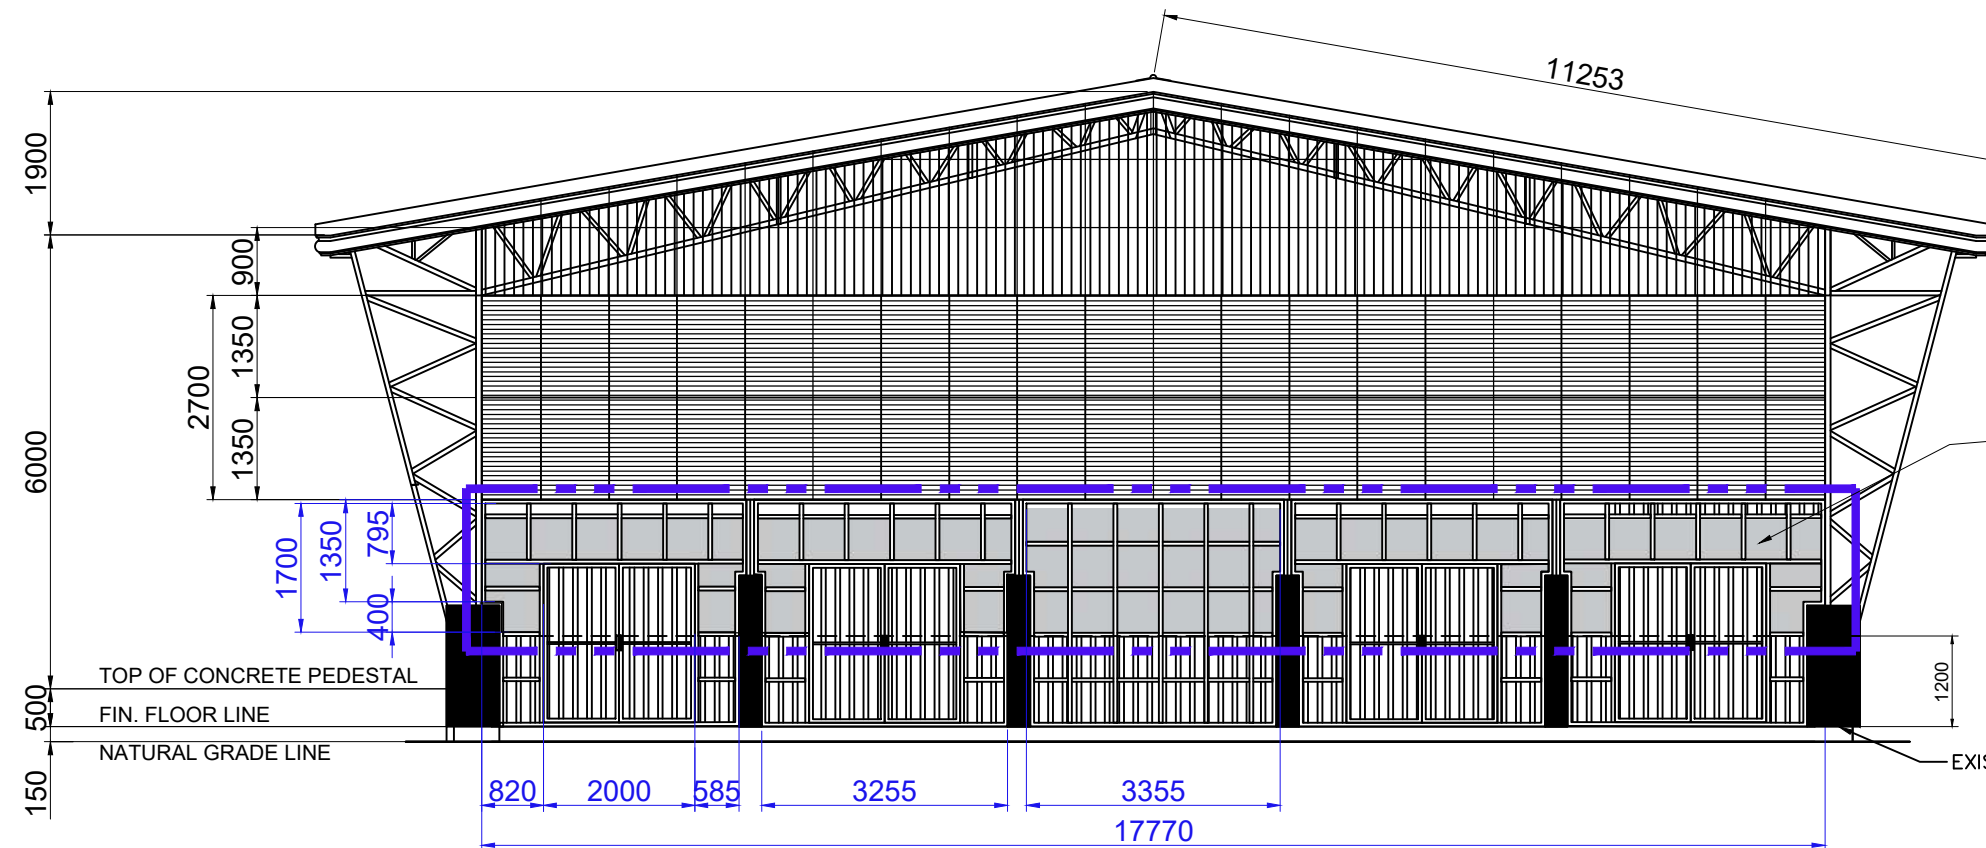


NOTES:

1. USE 1 COAT ACRYLIC WATER-BASED CONCRETE PRIMER, 2 COATS ACRYLIC-WATER BASED ODORLESS, LOW-VOC, LEAD FREE (INTERIOR AND EXTERIOR) TO ALL FIBER CEMENT STRUCTURES.
2. PAINTING RATE NOT MORE THAN 20 SQ.M/GALLON.
3. PAINT COLOR SUBJECT FOR PPA's APPROVAL.

1.2M X 2.4M X 0.6MM THK FIBER CEMENT TO BE PAINTED (EXTERIOR, AREA=22.15m²/ELEVATION)

FRONT AND REAR ELEVATION
SCALE 1:100

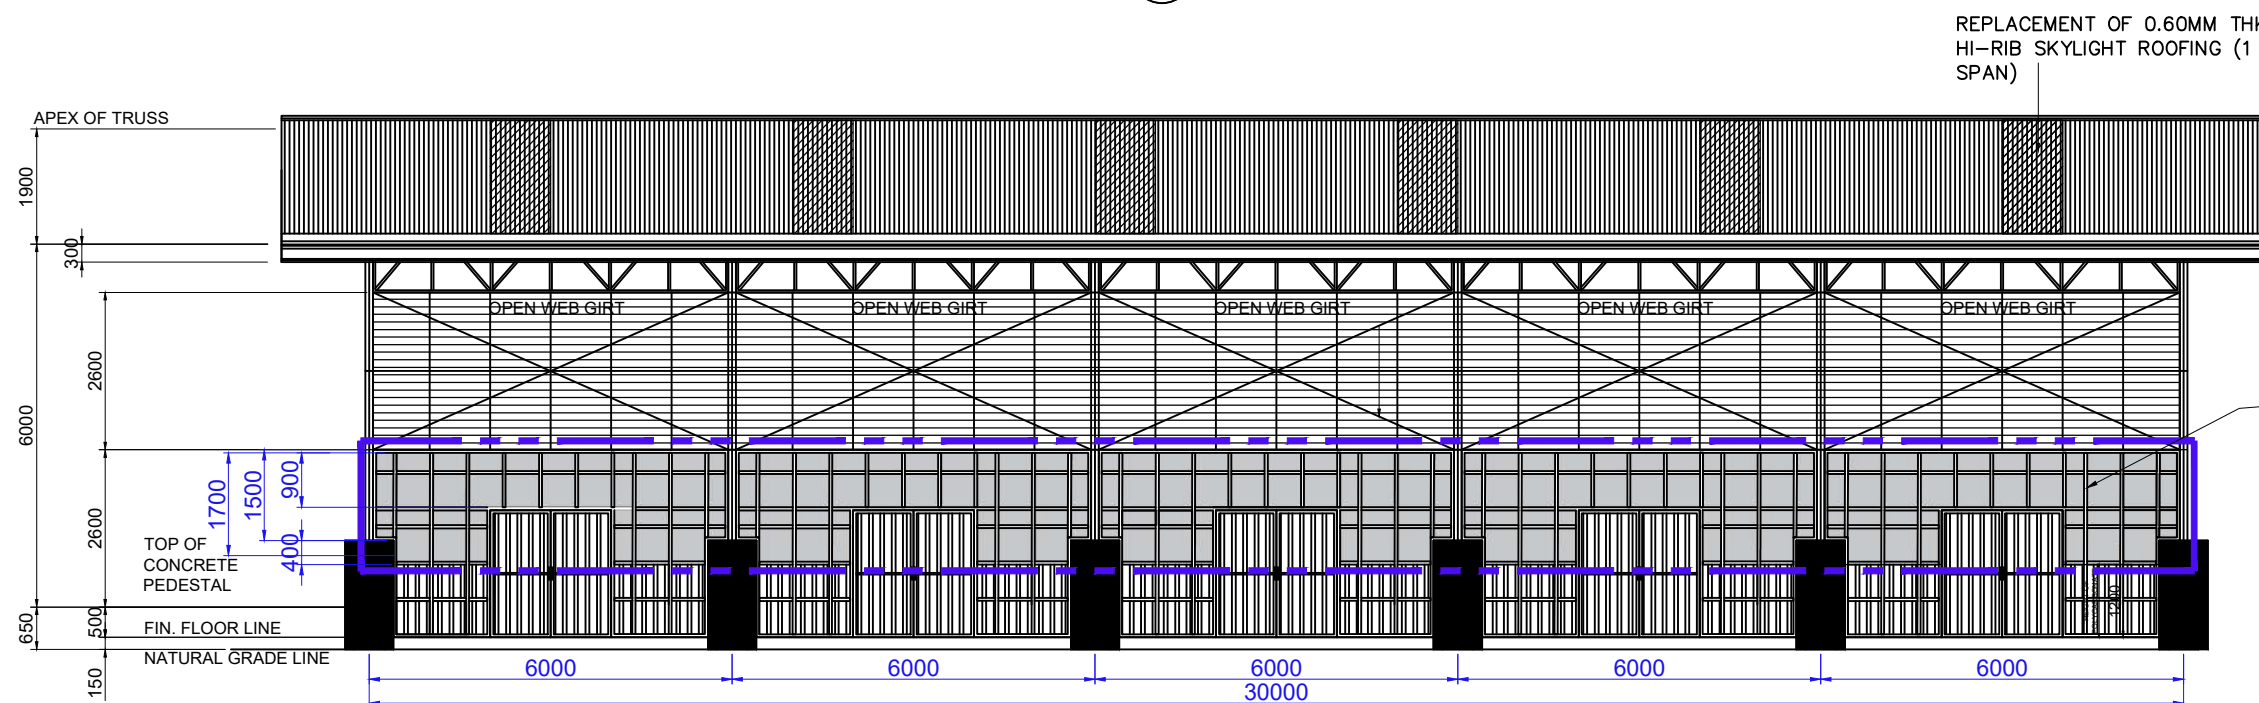

NOTES:


1. USE 1 COAT ACRYLIC WATER-BASED CONCRETE PRIMER, 2 COATS ACRYLIC-WATER BASED ODORLESS, LOW-VOC, LEAD FREE (INTERIOR AND EXTERIOR) TO ALL FIBER CEMENT STRUCTURES.
2. PAINTING RATE NOT MORE THAN 20 SQ.M/GALLON.

1.2M X 2.4M X 0.6MM THK FIBER CEMENT TO BE PAINTED (EXTERIOR, AREA=45.50m²/ELEVATION)

SIDE ELEVATION (TYP)
SCALE 1:125


	PROJECT TITLE	PREPARED BY:	CHECKED BY:	REVIEWED BY:	RECOMMENDING APPROVAL:	APPROVED BY:	SHEET CONTENT:	DATE:
	EMERGENCY MAINTENANCE OF COVERED COURT, INCLUDING ALL GENDER COMFORT ROOM DUE TO 7.8 MAGNITUDE EARTHQUAKE ON JUNE 08, 2026 LOCATION PORT OF GENERAL SANTOS, MAKAR WHARF, GENERAL SANTOS CITY	JOECARLO I. SORIANO CONSTRUCTION FOREMAN A	NORJAN K. LABA SUPERVISING ENGINEER A	MARIA VIVIEN M. TANCO PRINCIPAL ENGINEER A	EDELPETER L. DE LA ROSA ACTING ESD MANAGER	ATTY. CESAR M. DATAYA PORT MANAGER	1. ELEVATION	8/9

c:\user\user\desktop\load up 01 ey 2024\0 2 projects ey 2026\15 covered court additional cr and pantry\covered court cr and pantry.dwg

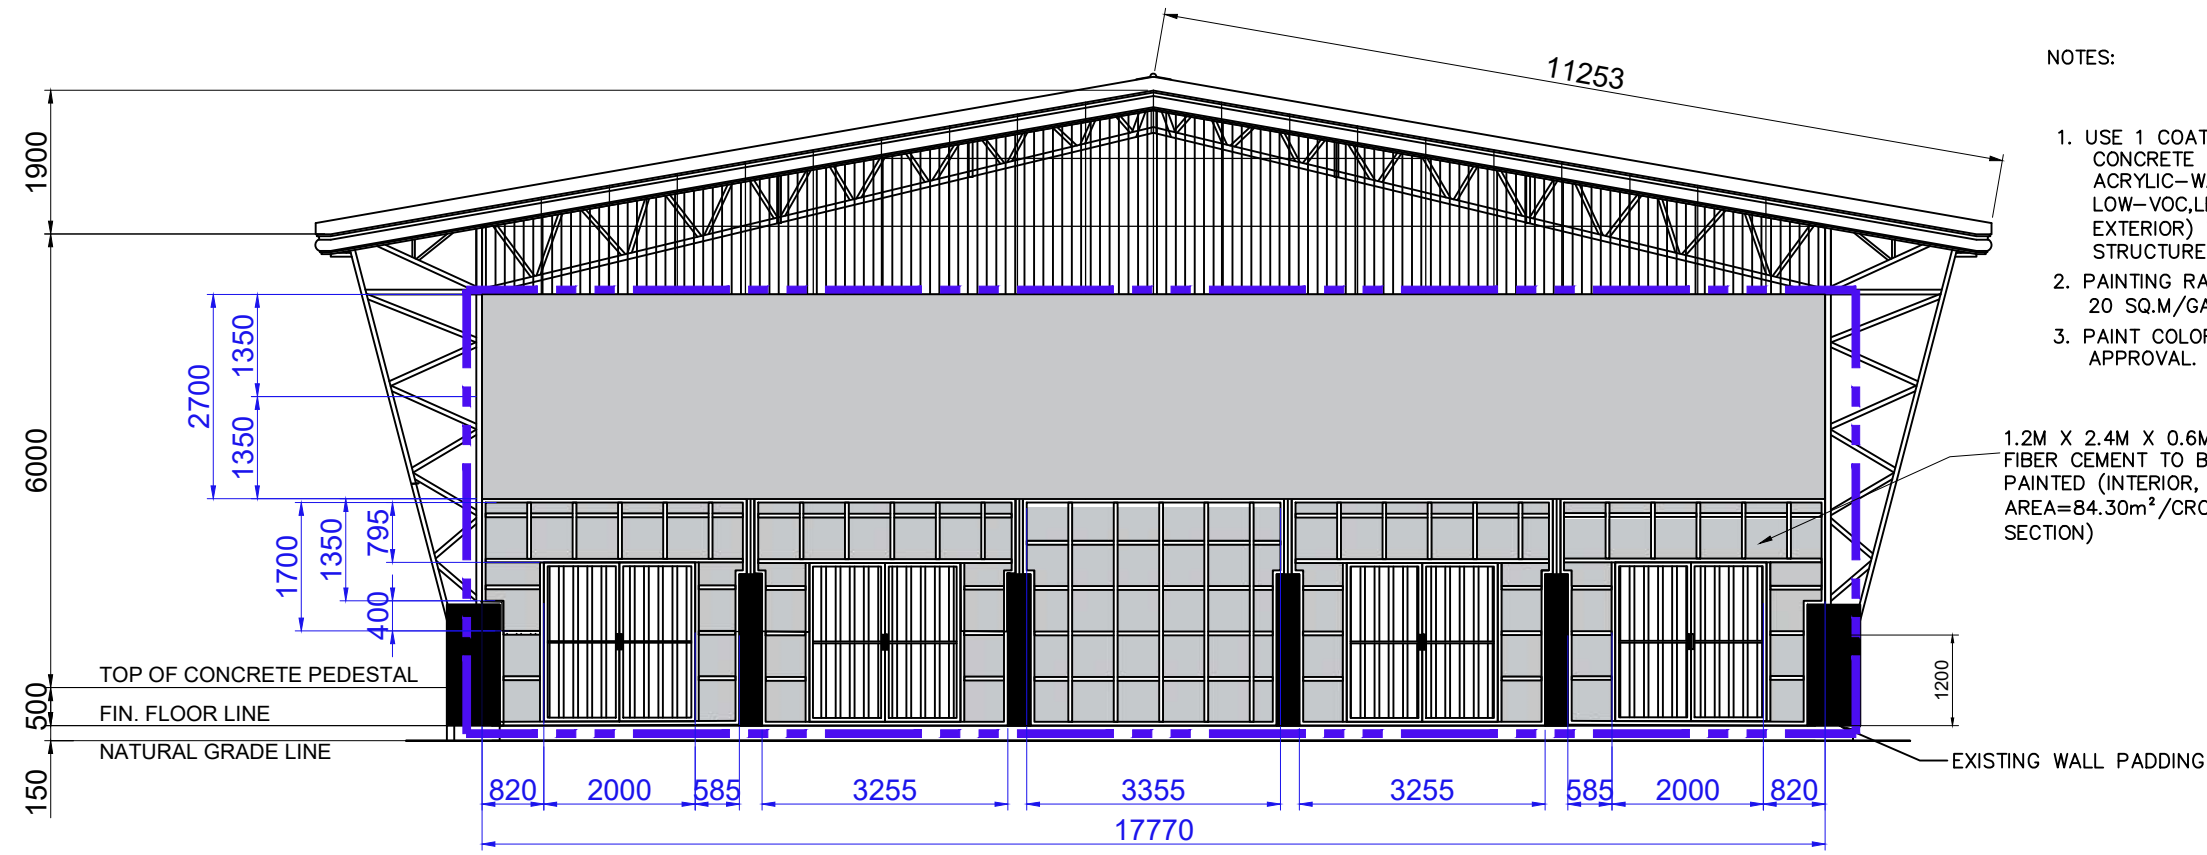

- NOTES:
1. USE 1 COAT ACRYLIC WATER-BASED CONCRETE PRIMER, 2 COATS ACRYLIC-WATER BASED ODORLESS, LOW-VOC, LEAD FREE (INTERIOR AND EXTERIOR) TO ALL FIBER CEMENT STRUCTURES.
 2. PAINTING RATE NOT MORE THAN 20 SQ.M/GALLON.
 3. PAINT COLOR SUBJECT FOR PPA'S APPROVAL.

FRONT AND REAR CROSS SECTION
SCALE 1:100

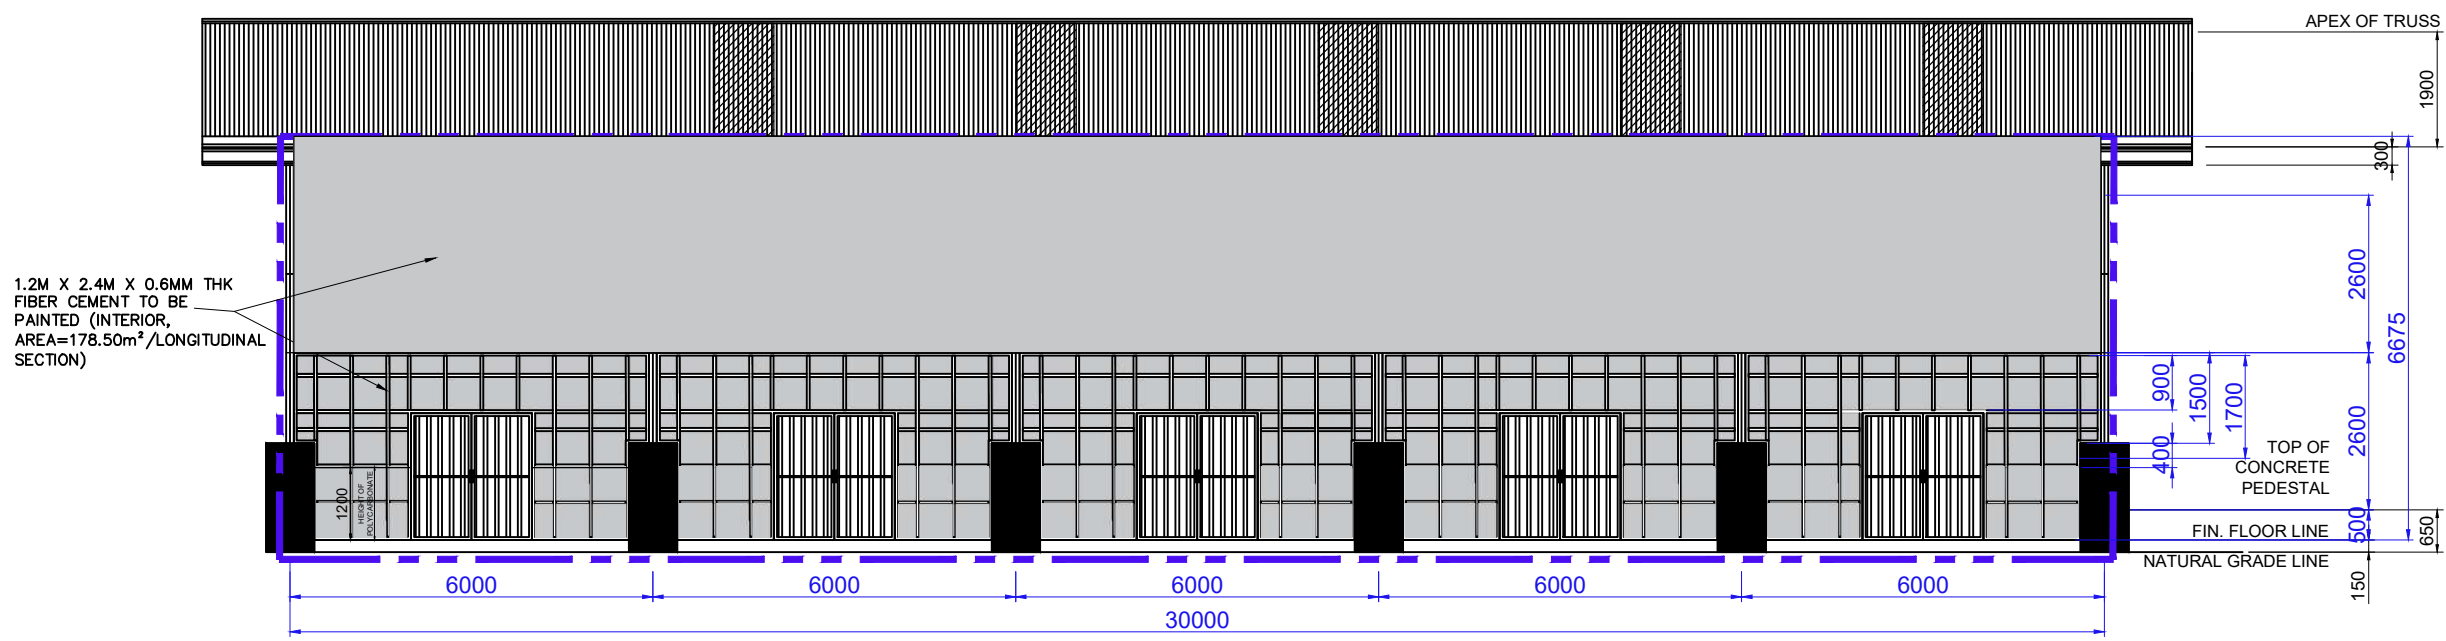

- NOTES:
1. USE 1 COAT ACRYLIC WATER-BASED CONCRETE PRIMER, 2 COATS ACRYLIC-WATER BASED ODORLESS, LOW-VOC, LEAD FREE (INTERIOR AND EXTERIOR) TO ALL FIBER CEMENT STRUCTURES.
 2. PAINTING RATE NOT MORE THAN 20 SQ.M/GALLON.
 3. PAINT COLOR SUBJECT FOR PPA'S APPROVAL.

RIGHT AND LEFT LONGITUDINAL SECTION (TYP)
SCALE 1:125

	PROJECT TITLE	PREPARED BY:	CHECKED BY:	REVIEWED BY:	RECOMMENDING APPROVAL:	APPROVED BY:	SHEET CONTENT:	DATE:
	EMERGENCY MAINTENANCE OF COVERED COURT, INCLUDING ALL GENDER COMFORT ROOM DUE TO 7.8 MAGNITUDE EARTHQUAKE ON JUNE 08, 2026 LOCATION PORT OF GENERAL SANTOS, MAKAR WHARF, GENERAL SANTOS CITY	 JOECARLO I. SORIANO CONSTRUCTION FOREMAN A	 NORJAN K. LABA SUPERVISING ENGINEER A	MARIA VIVIEN M. TANCO PRINCIPAL ENGINEER A	EDELPETER L. DE LA ROSA ACTING ESD MANAGER	ATTY. CESAR M. DATAYA PORT MANAGER	1. SECTION	9/9

c:\user\user\desktop\back up 01 of 2024\02 projects of 2026\15 covered court additional er and pantry\covered court er and pantry.dwg