


NOTE:

1. AREA TO BE INJECTED WITH ANTI-TERMITE SOIL POISONING
2. EXISTING WOODEN DOORS AND DOOR JAMBS TO BE REMOVED AND REPLACED.
3. INTERIOR WALL AND EXTERIOR WALL TO BE RAPAIKNTED 2 COATS ACRYLIC-WATER BASED ODORLESS, LOW-VOC,LEAD FREE (INTERIOR, EL=2.70M) AND 2 COATS ACRYLIC WATER-BASED ELASTOMERIC PAINT THAT WILL MATCH THE EXISTING COLOR INCLUDING SURFACE PREPARATION PRIOR TO REPAINTING/PAINTING.
4. EXISTING ROOFING (AREA=310.00sqm) AND GUTTER (L.M=85.00M) TO BE REPAINTED WITH WATER-BASED ACRYLIC EPOXY PAINT TWO COATS INCLUDING SURFACE PREPARATION PRIOR TO REPAINTING/PAINTING.
5. CEILING TO BE RE-PAINTED (A=171.20m²)

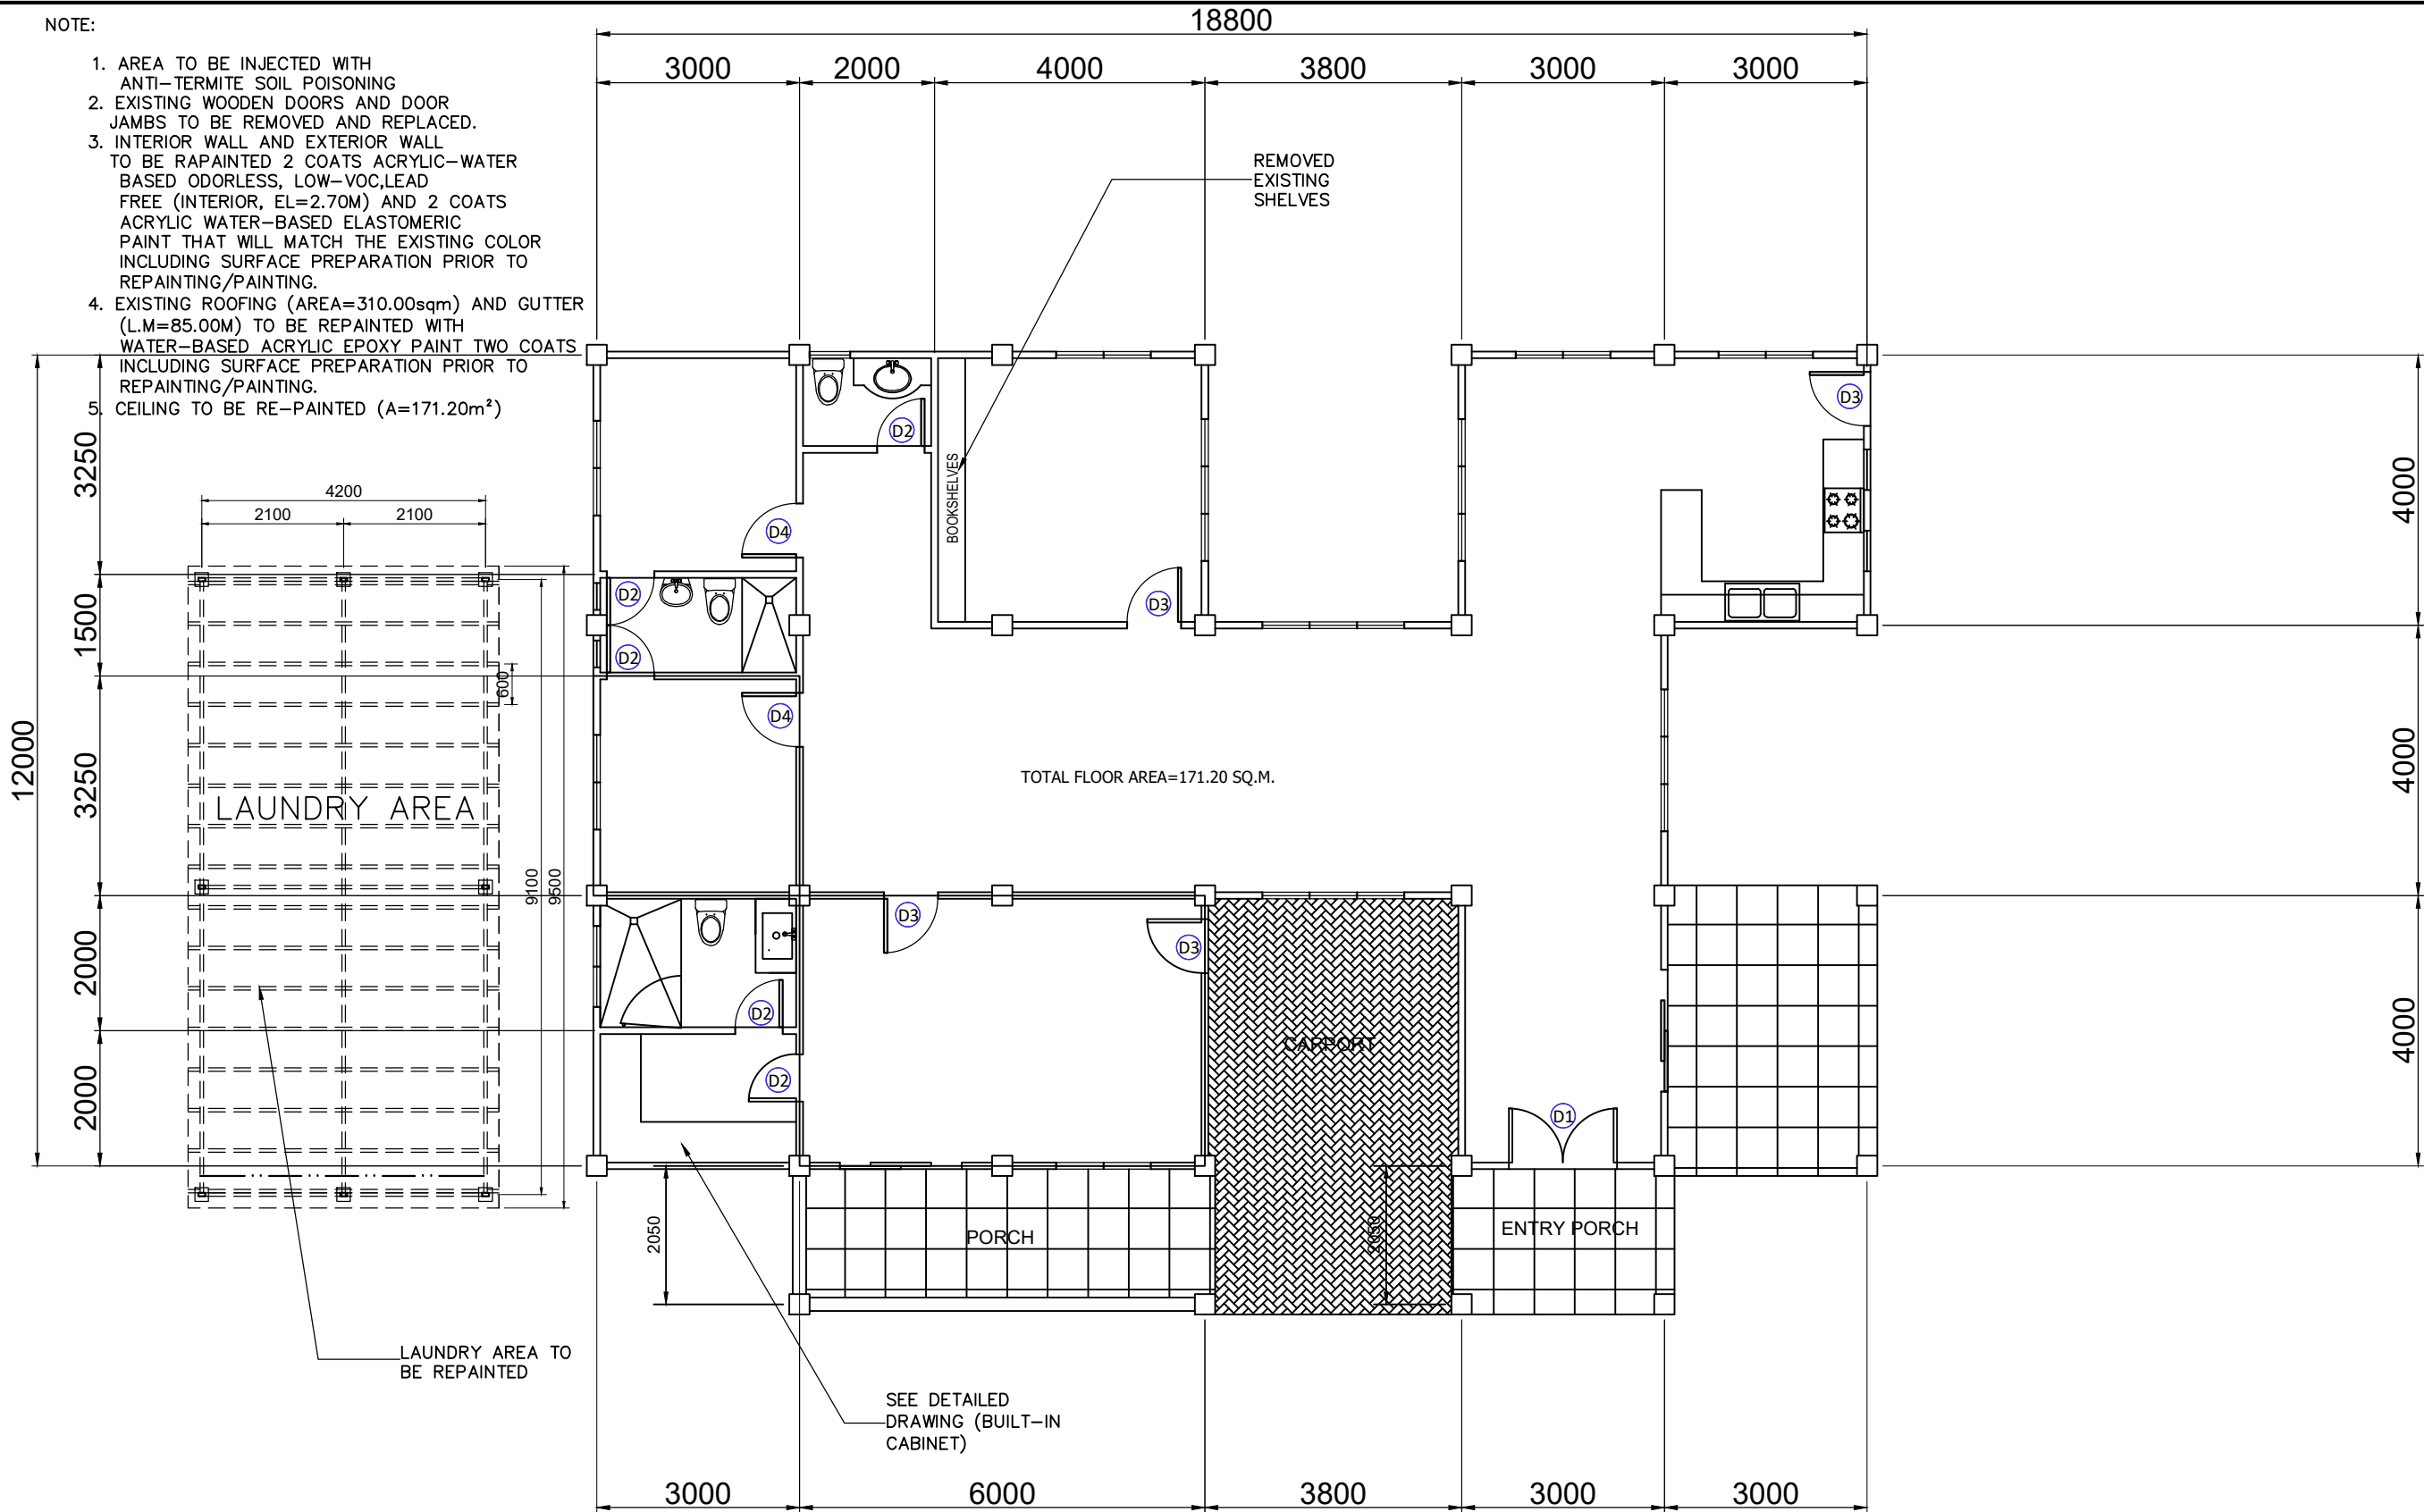

FLOOR PLAN
SCALE 1:100



PROJECT TITLE
EMERGENCY MAINTENANCE OF QUARTERS BESDIE PORT OPERATIONS BUILDING DUE TO 7.8 MAGNITUDE EARTHQUAKE ON JUNE 8, 2026
LOCATION
PORT OF GENERAL SANTOS, MAKAR WHARF, GENERAL SANTOS CITY

PREPARED BY:
JOECARLO I. SORIANO CONSTRUCTION FOREMAN A

CHECKED BY:
NORJAN K. LABA SUPERVISING ENGINEER A

REVIEWED BY:
MARIA VIVIEN M. Tanco
PRINCIPAL ENGINEER A



RECOMMENDING APPROVAL:
EDELPETER L. DE LA ROSA
ACTING ESD MANAGER




CONFORMED BY:
MARIBEL Y. MENDOZA
ADMINISTRATIVE DIVISION MANAGER

APPROVED BY:
ATTY. CESAR M. DATAYA
PORT MANAGER

SHEET CONTENT:
1. FLOOR PLAN

DATE:

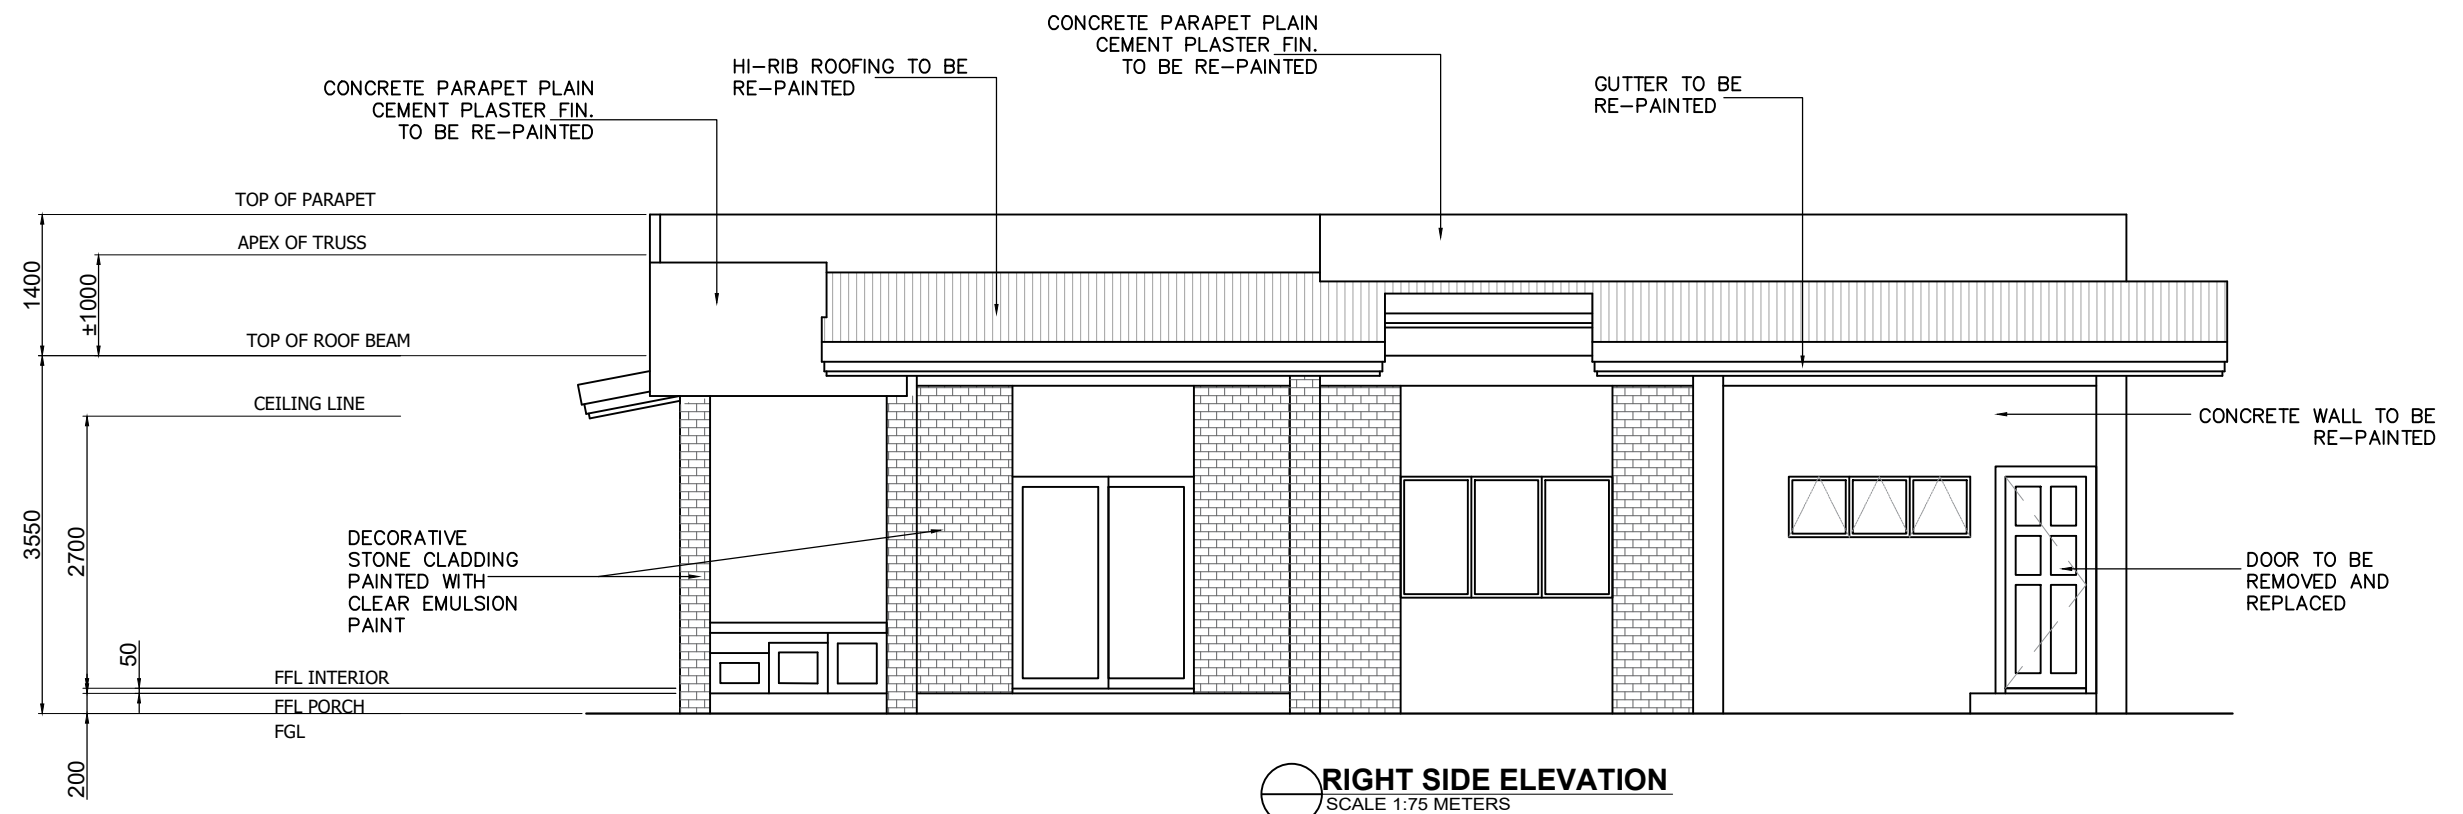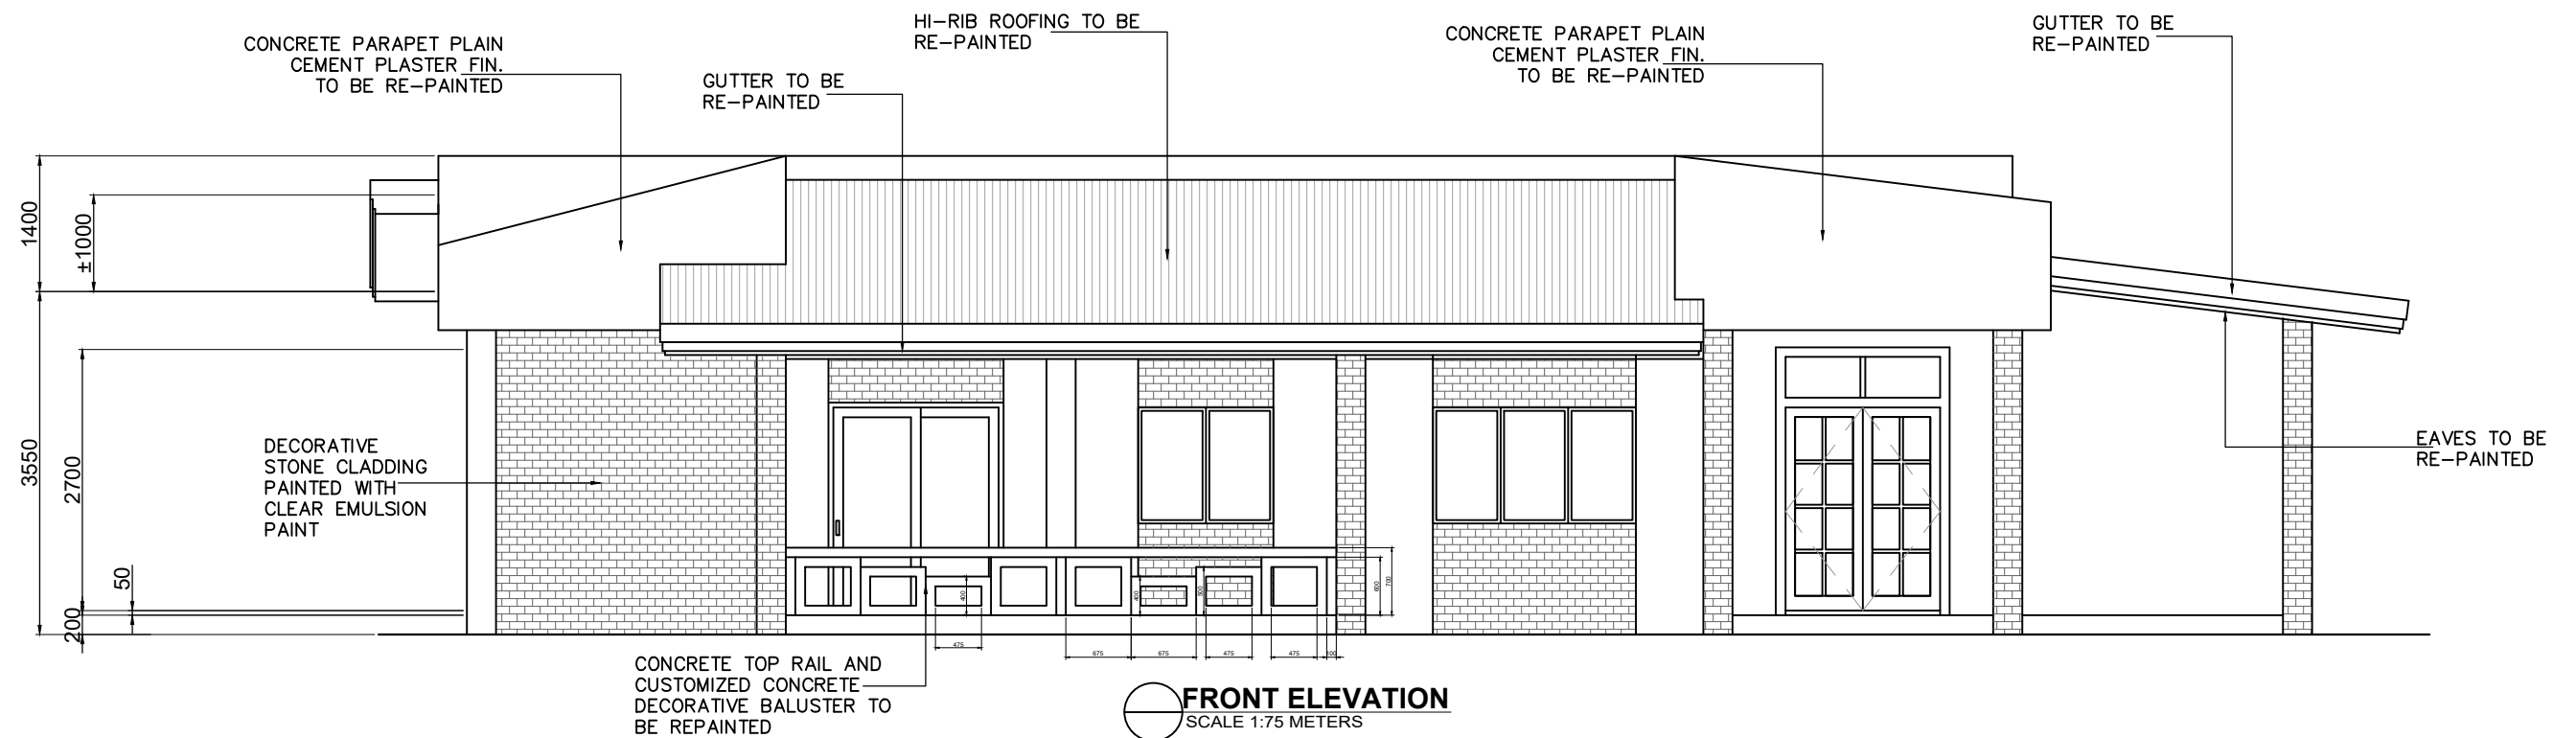

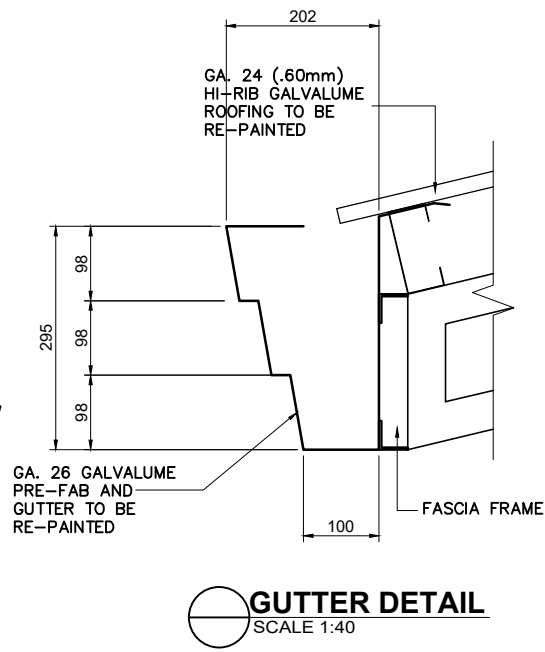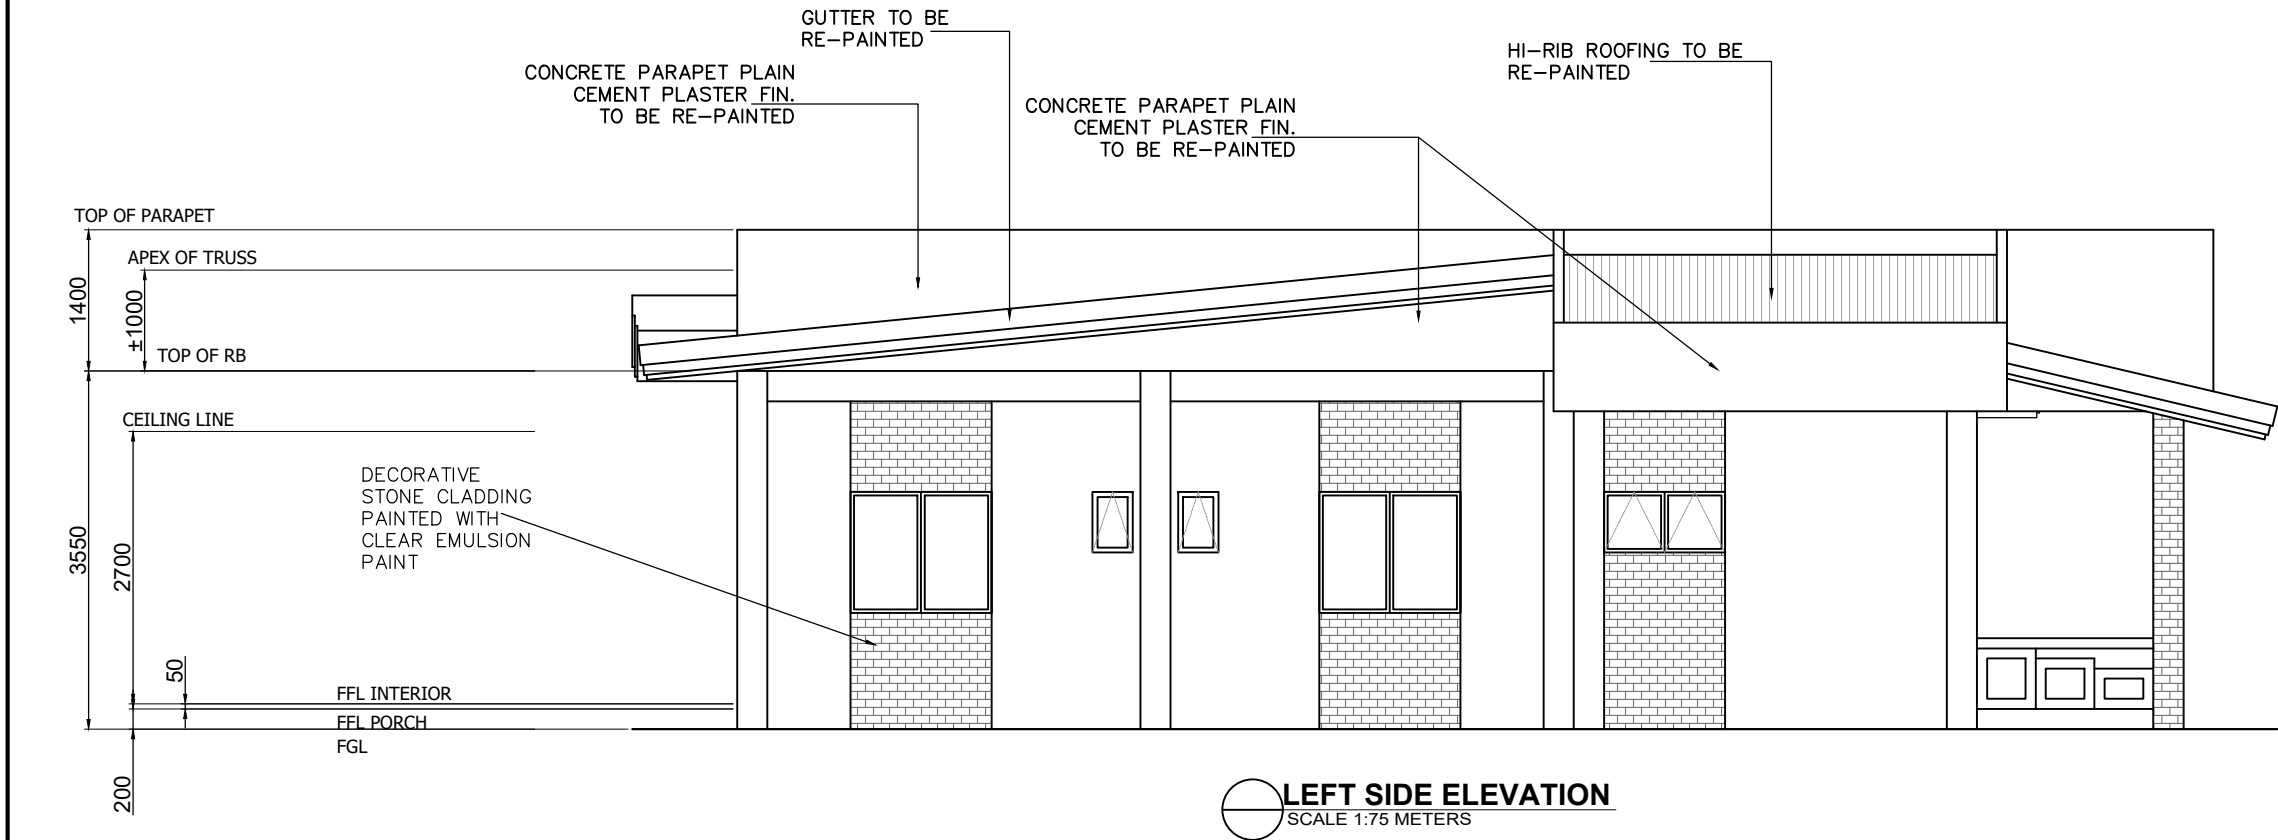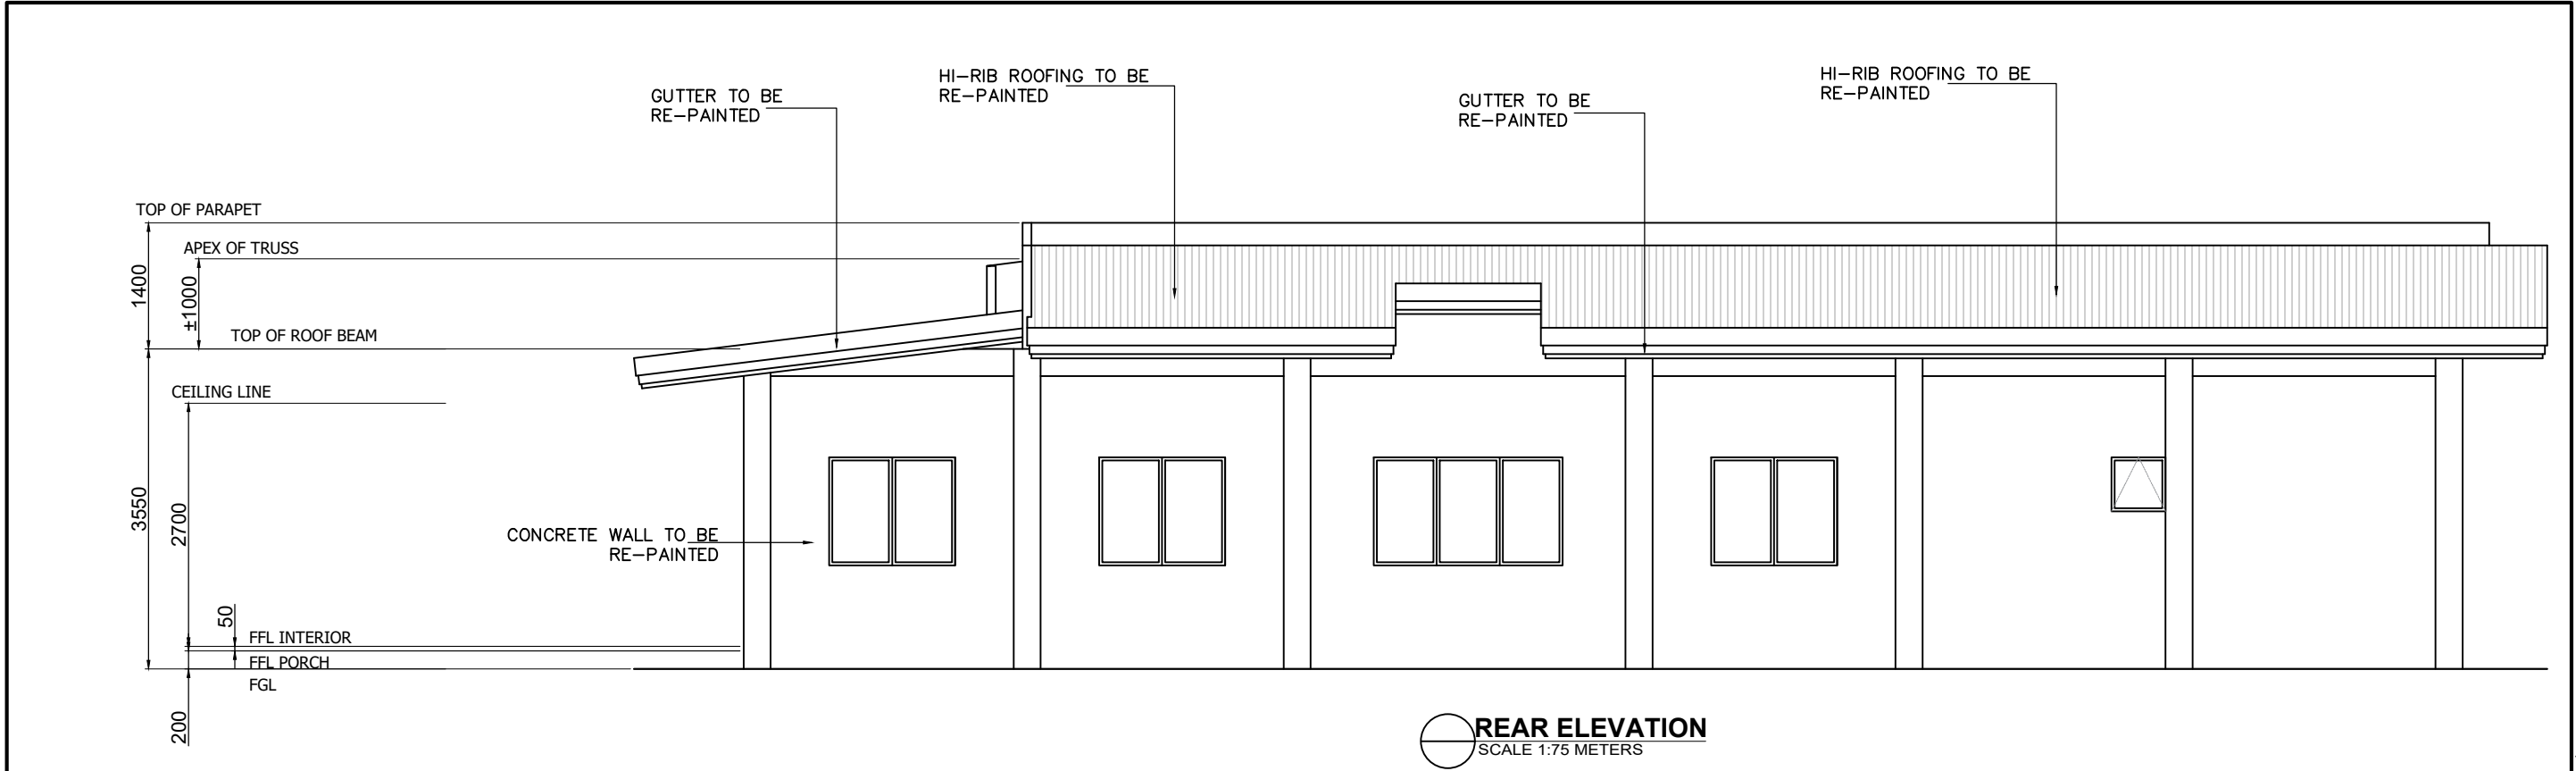




	PROJECT TITLE	PREPARED BY:	CHECKED BY:	REVIEWED BY:	RECOMMENDING APPROVAL:	CONFORMED BY:	APPROVED BY:	SHEET CONTENT:	DATE:
	EMERGENCY MAINTENANCE OF QUARTERS BESDIE PORT OPERATIONS BUILDING DUE TO 7.8 MAGNITUDE EARTHQUAKE ON JUNE 8, 2026							1. ELEVATION	
	LOCATION PORT OF GENERAL SANTOS, MAKAR WHARF, GENERAL SANTOS CITY	JOECARLO I. SORIANO CONSTRUCTION FOREMAN A	NORJAN K. LABA SUPERVISING ENGINEER A	MARIA VIVIEN M. TANCO PRINCIPAL ENGINEER A	EDELPETER L. DE LA ROSA ACTING ESD MANAGER	MARIBEL Y. MENDOZA ADMINISTRATIVE DIVISION MANAGER	ATTY. CESAR M. DATAYA PORT MANAGER		4/8

c:\user\user\desktop\back up 01 of 2024\0 2 projects of 2026\1 m 2026\9 maintenance of pm quarter\dwg\maintenance of pm quarter detail 082326 7.dwg






DOOR SCHEDULE
SCALE 1:75

	D1 FRENCH TYPE DOORS ON 2X4 DOOR JAMB WITH 1X4 DECORATIVE WOODEN CASING, HEAVY DUTY DOOR LOCK AND DEADLOCK SIZE: 2-1000X2100 MM LOCATION: LIVING AREA NO. OF UNITS: 1
	D2 SOLID PANEL DOORS ON 2X4 DOOR JAMB WITH 1X4 DECORATIVE WOODEN CASING SIZE: 700X2100 MM LOCATION: POWDER ROOM, T/B, WALK-IN CLOSET NO. OF UNITS: 5
	D3 SOLID PANEL DOORS ON 2X4 DOOR JAMB WITH 1X4 DECORATIVE WOODEN CASING (HEAVY DUTY DOOR LOCK AND DEADLOCK FOR MASTER'S BEDROOM AND KITCHEN) SIZE: 900X2100 MM LOCATION: MASTER'S BEDROOM, KITCHEN AND LIBRARY NO. OF UNITS: 4
	D4 SOLID PANEL DOORS ON 2X4 DOOR JAMB WITH 1X4 DECORATIVE WOODEN CASING SIZE: 800X2100 MM LOCATION: BEDROOM 1 & 2 NO. OF UNITS: 2

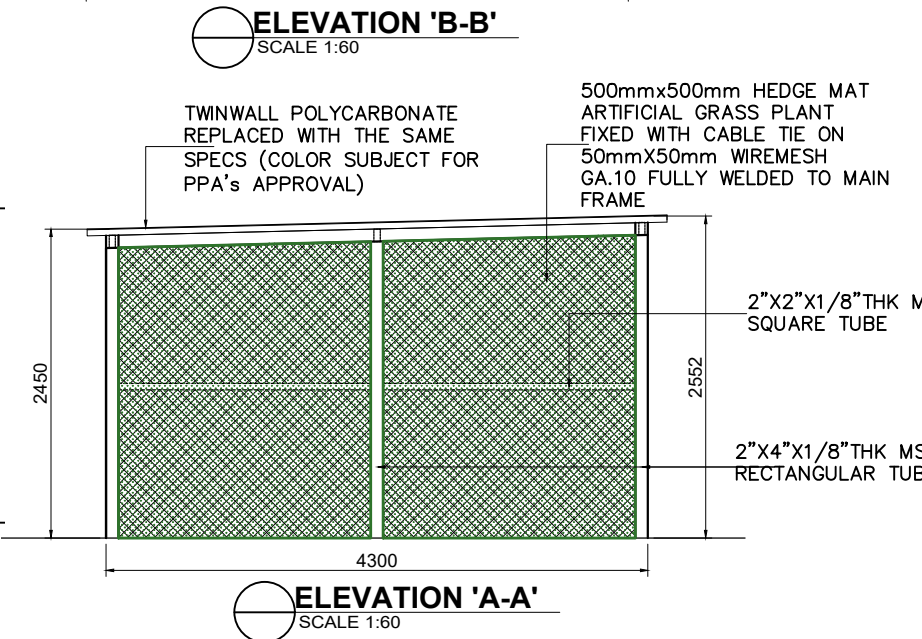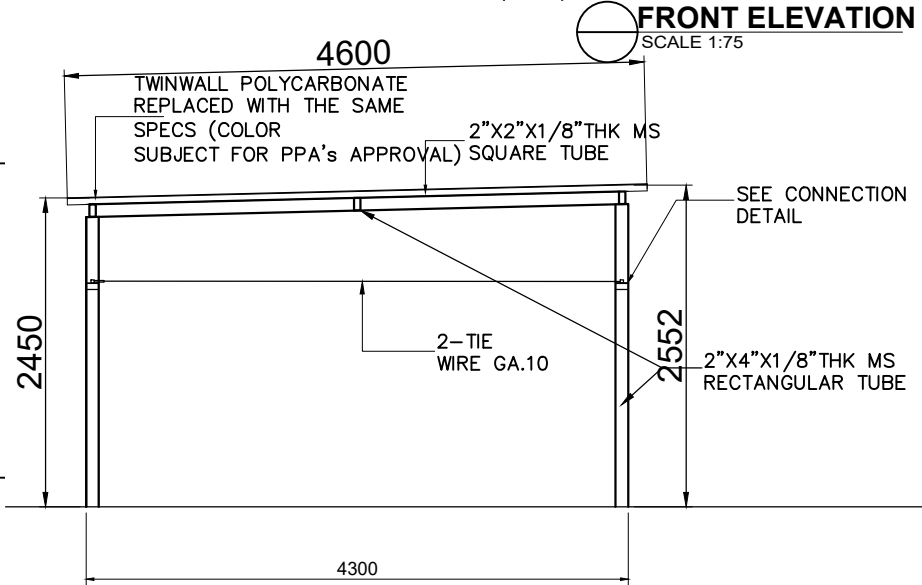
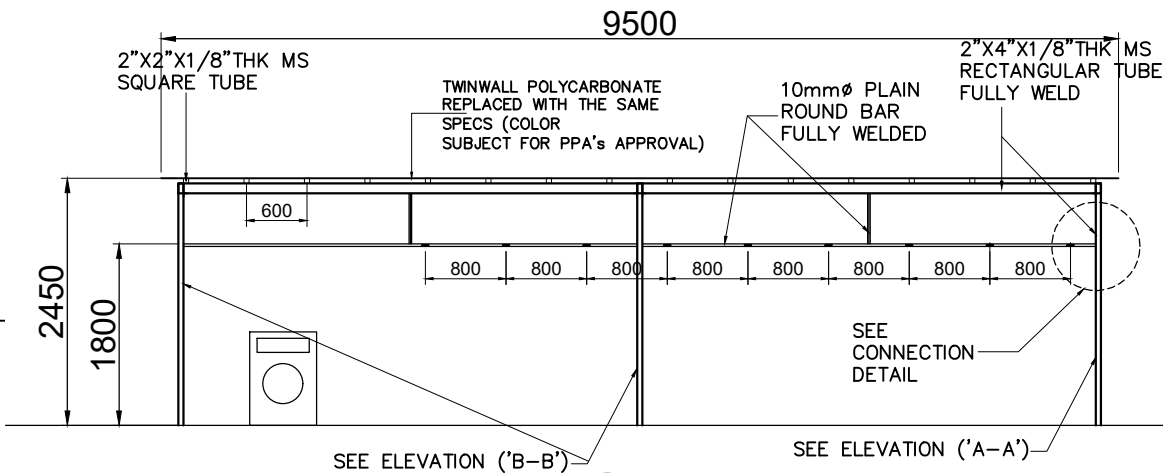


- NOTES:
- LAUNDRY AREA TO BE REPAINTED WITH MARINE EPOXY ENAMEL PAINT TWO COATS TO ALL STEEL STRUCTURES AND EXISTING ROOFING TO BE REPLACE WITH POLYCARBONATE

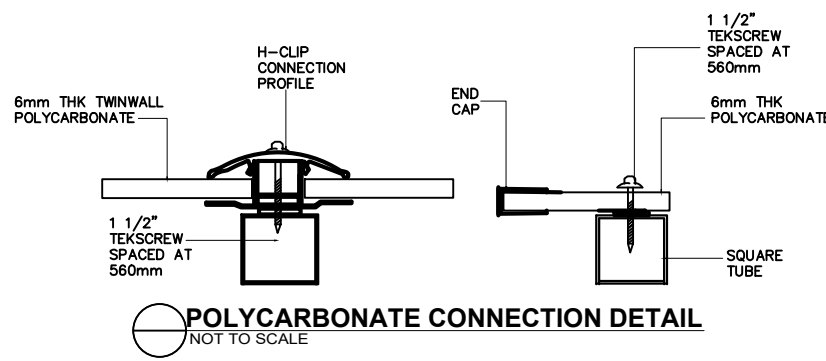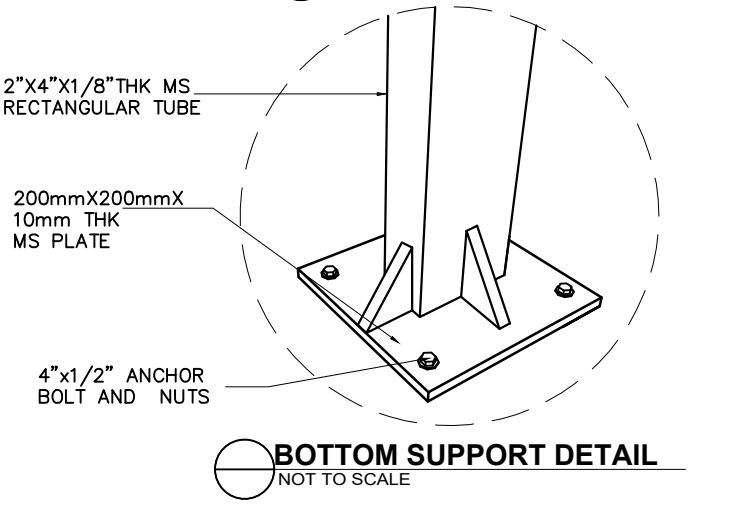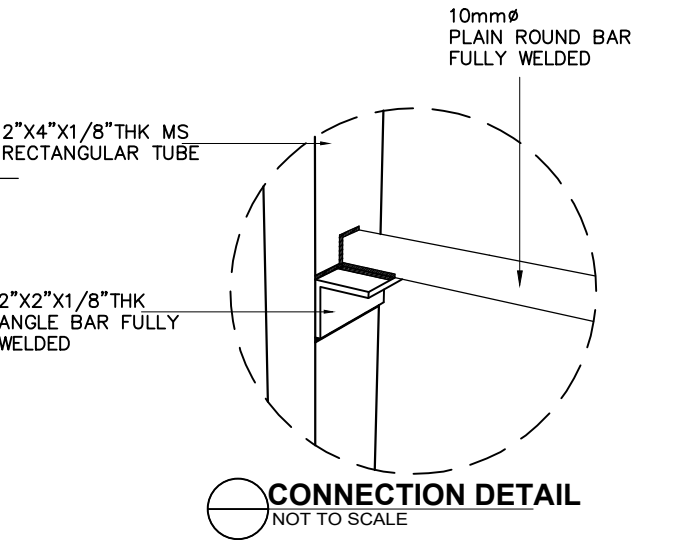

LAUNDRY AREA DETAIL (TO BE RE-PAINTED)
AS SHOWN


	PROJECT TITLE	PREPARED BY:	CHECKED BY:	REVIEWED BY:	RECOMMENDING APPROVAL:	CONFORMED BY:	APPROVED BY:	SHEET CONTENT:	DATE:
	EMERGENCY MAINTENANCE OF QUARTERS BESDIE PORT OPERATIONS BUILDING DUE TO 7.8 MAGNITUDE EARTHQUAKE ON JUNE 8, 2026 LOCATION PORT OF GENERAL SANTOS, MAKAR WHARF, GENERAL SANTOS CITY	JOECARLO I. SORIANO CONSTRUCTION FOREMAN A	NORJAN K. LABA SUPERVISING ENGINEER A	MARIA VIVIEN M. TANCO PRINCIPAL ENGINEER A	EDELPETER L. DE LA ROSA ACTING ESD MANAGER	MARIBEL Y. MENDOZA ADMINISTRATIVE DIVISION MANAGER	ATTY. CESAR M. DATAYA PORT MANAGER	1. DOOR SCHEDULE 2. ELEVATION 3. SUPPORT DETAIL 4. CONNECTION DETAIL	6/8

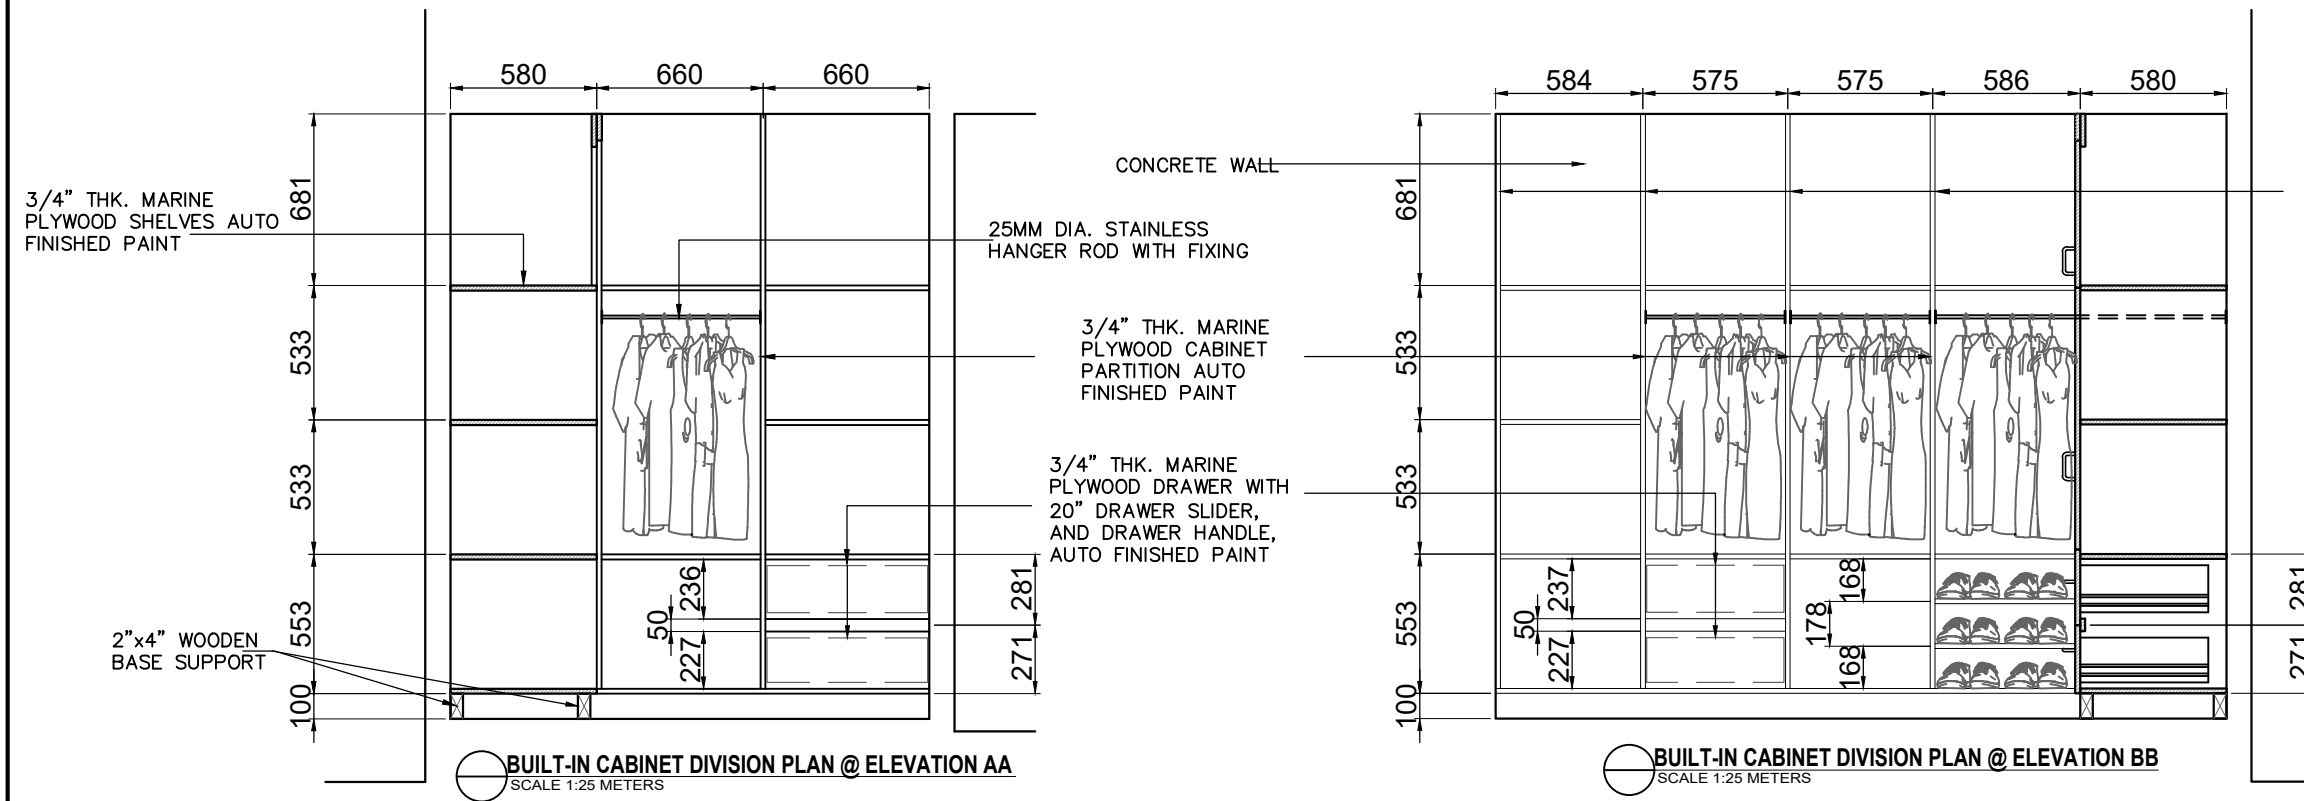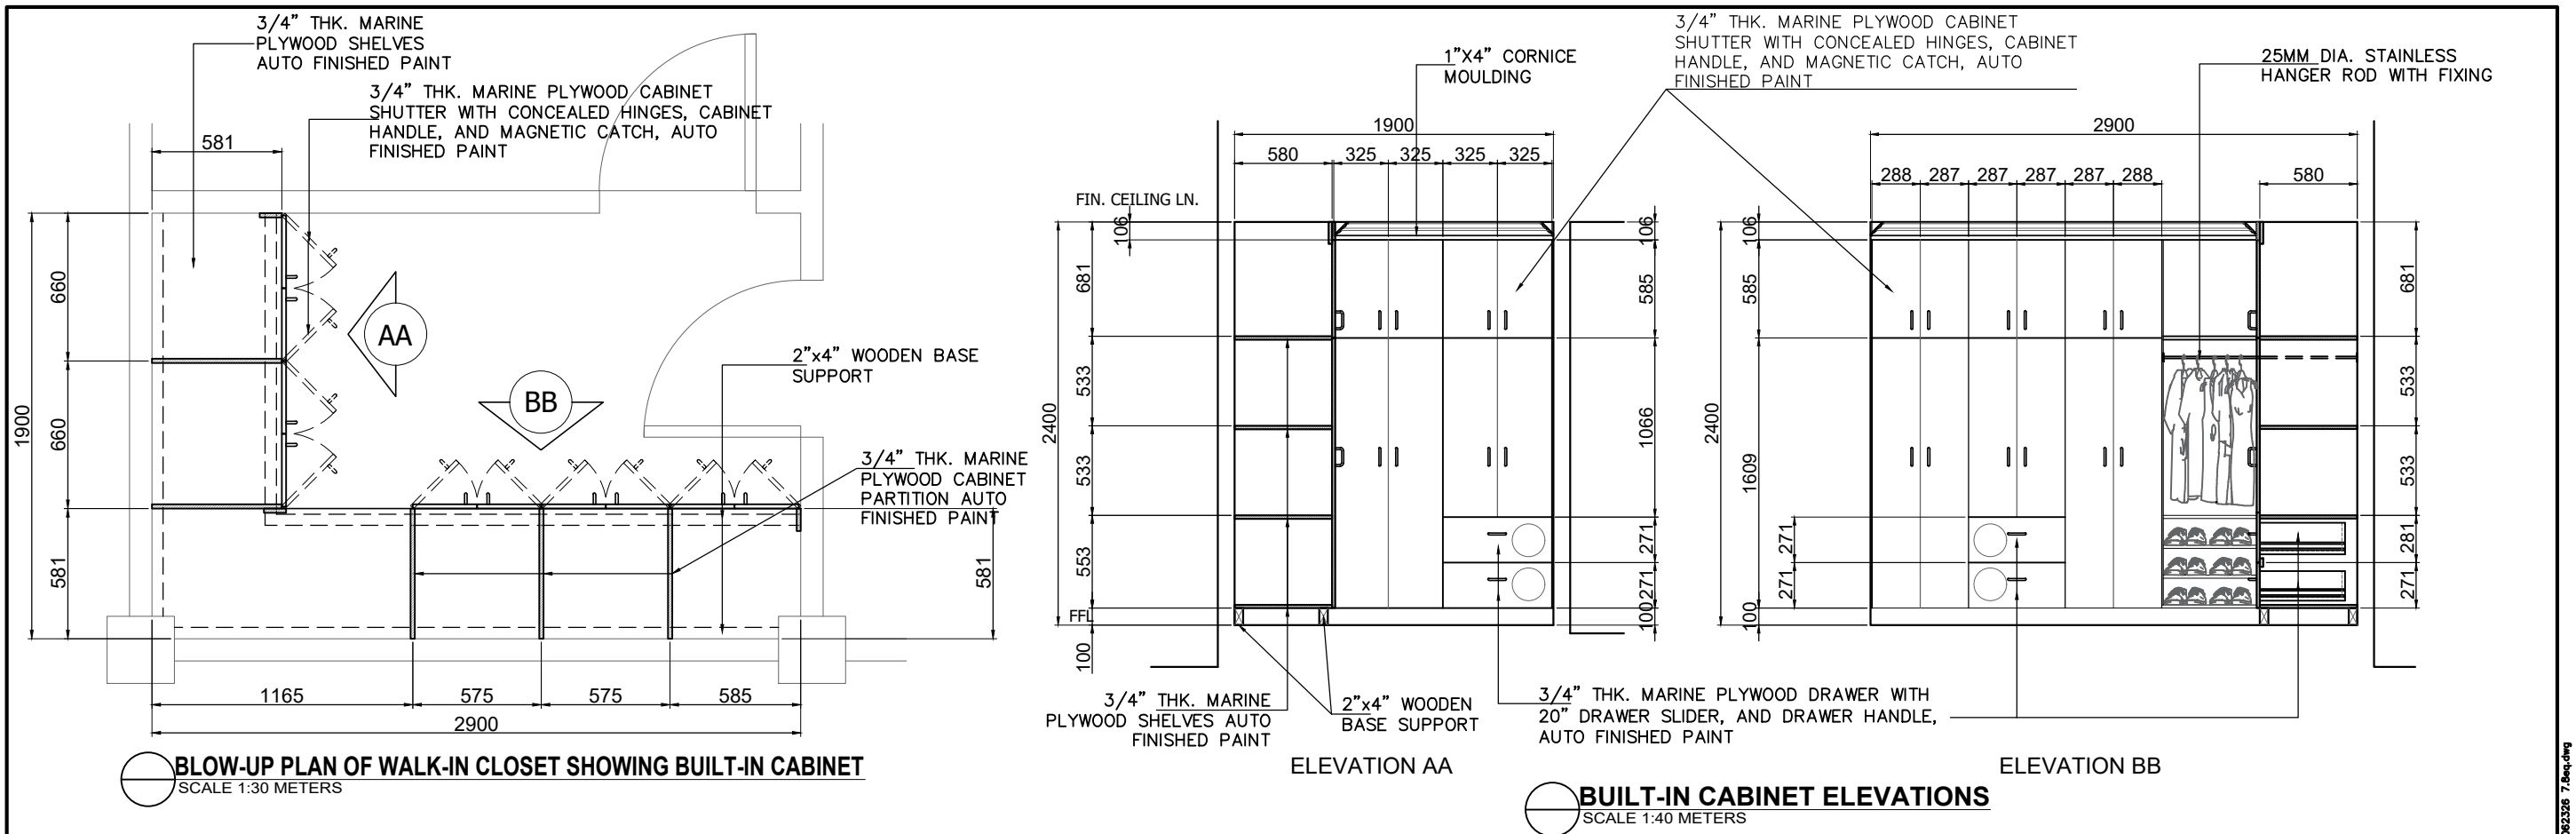


- NOTE:
1. REMOVED EXISTING BUILT-IN CABINET AND REPLACED.
 2. SMALL CABINET DOOR PROVIDE 2 CONCEALED HINGES AND THE REST 4 CONCEALED HINGES.

	PROJECT TITLE	PREPARED BY:	CHECKED BY:	REVIEWED BY:	RECOMMENDING APPROVAL:	CONFORMED BY:	APPROVED BY:	SHEET CONTENT:	DATE:
	EMERGENCY MAINTENANCE OF QUARTERS BESI PORT OPERATIONS BUILDING DUE TO 7.8 MAGNITUDE EARTHQUAKE ON JUNE 8, 2026							1. DOOR SCHEDULE 2. ELEVATION 3. SUPPORT DETAIL 4. CONNECTION DETAIL	7/8
	LOCATION PORT OF GENERAL SANTOS, MAKAR WHARF, GENERAL SANTOS CITY	JOECARLO I. SORIANO CONSTRUCTION FOREMAN A	NORJAN K. LABA SUPERVISING ENGINEER A	MARIA VIVIEN M. Tanco PRINCIPAL ENGINEER A	EDELPETER L. DE LA ROSA ACTING ESD MANAGER	MARIBEL Y. MENDOZA ADMINISTRATIVE DIVISION MANAGER	ATTY. CESAR M. DATAYA PORT MANAGER		


c:\Users\jms\Desktop\back up 01 by 2024\0 2 projects by 2026\1 gac projects 2026\1 m 2026\9 maintenance of pm quarter\img\maintenance of pm quarter detail 082326 7.dwg

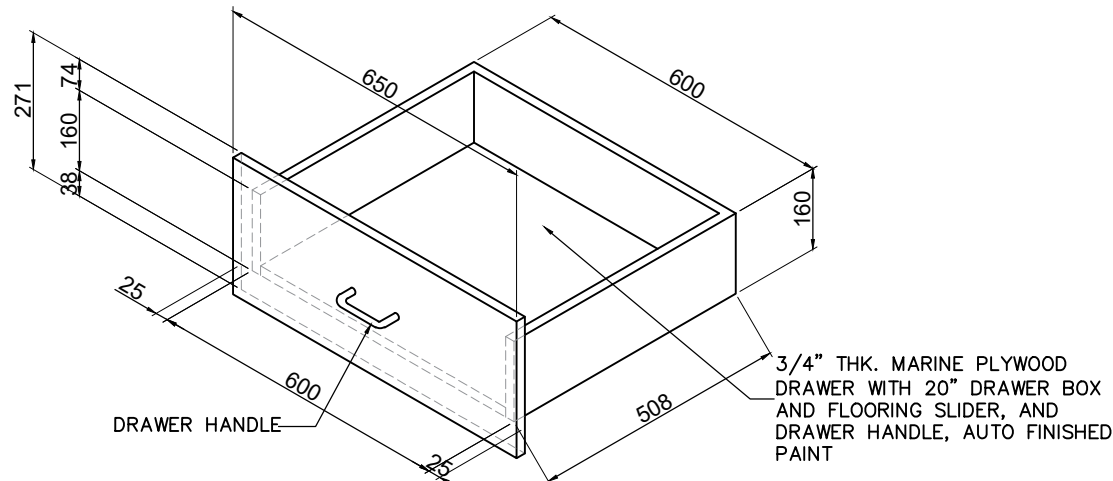


 **DRAWER A ISOMETRIC VIEW**
SCALE 1:15

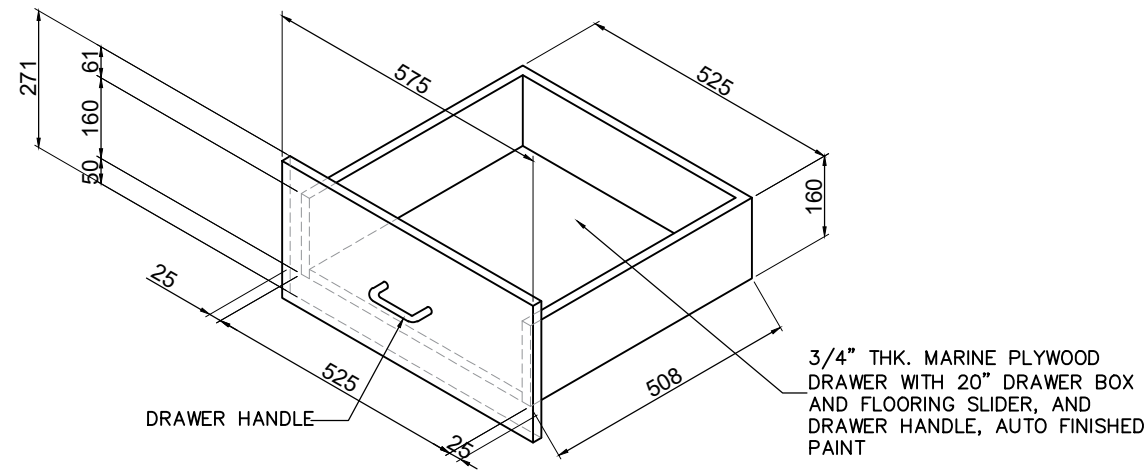

 **DRAWER C ISOMETRIC VIEW**
SCALE 1:15

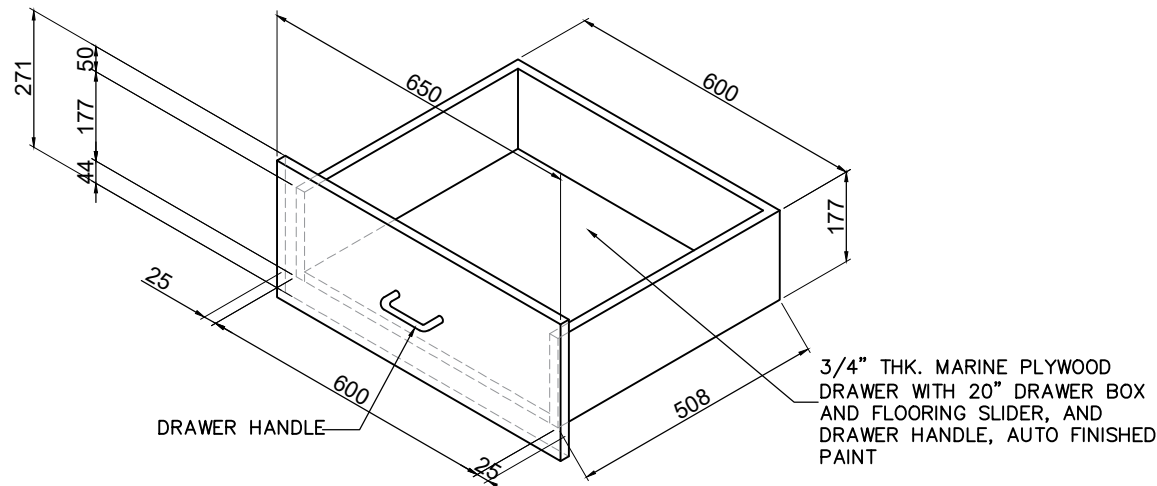

 **DRAWER B ISOMETRIC VIEW**
SCALE 1:15

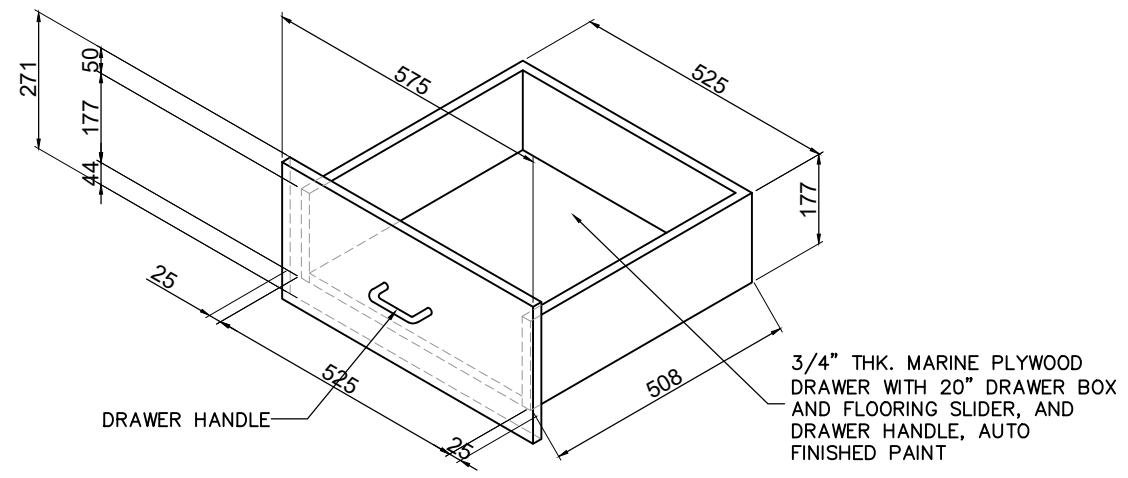

 **DRAWER D ISOMETRIC VIEW**
SCALE 1:15

	PROJECT TITLE	PREPARED BY:	CHECKED BY:	REVIEWED BY:	RECOMMENDING APPROVAL:	CONFORMED BY:	APPROVED BY:	SHEET CONTENT:	DATE:
	EMERGENCY MAINTENANCE OF QUARTERS BESDIE PORT OPERATIONS BUILDING DUE TO 7.8 MAGNITUDE EARTHQUAKE ON JUNE 8, 2026							1. DRAWER ISOMETRIC VIEW	
	LOCATION PORT OF GENERAL SANTOS, MAKAR WHARF, GENERAL SANTOS CITY	JOECARLO I. SORIANO CONSTRUCTION FOREMAN A	NORJAN K. LABA SUPERVISING ENGINEER A	MARIA VIVIEN M. TANCO PRINCIPAL ENGINEER A	EDELPETER L. DE LA ROSA ACTING ESD MANAGER	MARIBEL Y. MENDOZA ADMINISTRATIVE DIVISION MANAGER	ATTY. CESAR M. DATAYA PORT MANAGER		8/8

c:\user\user\desktop\back up\01 ey 2024\02 projects ey 2026\1 gac projects 2026\9 maintenance of pm quarter (dwg)\maintenance of pm quarter detail 082326 7.dwg.dwg