


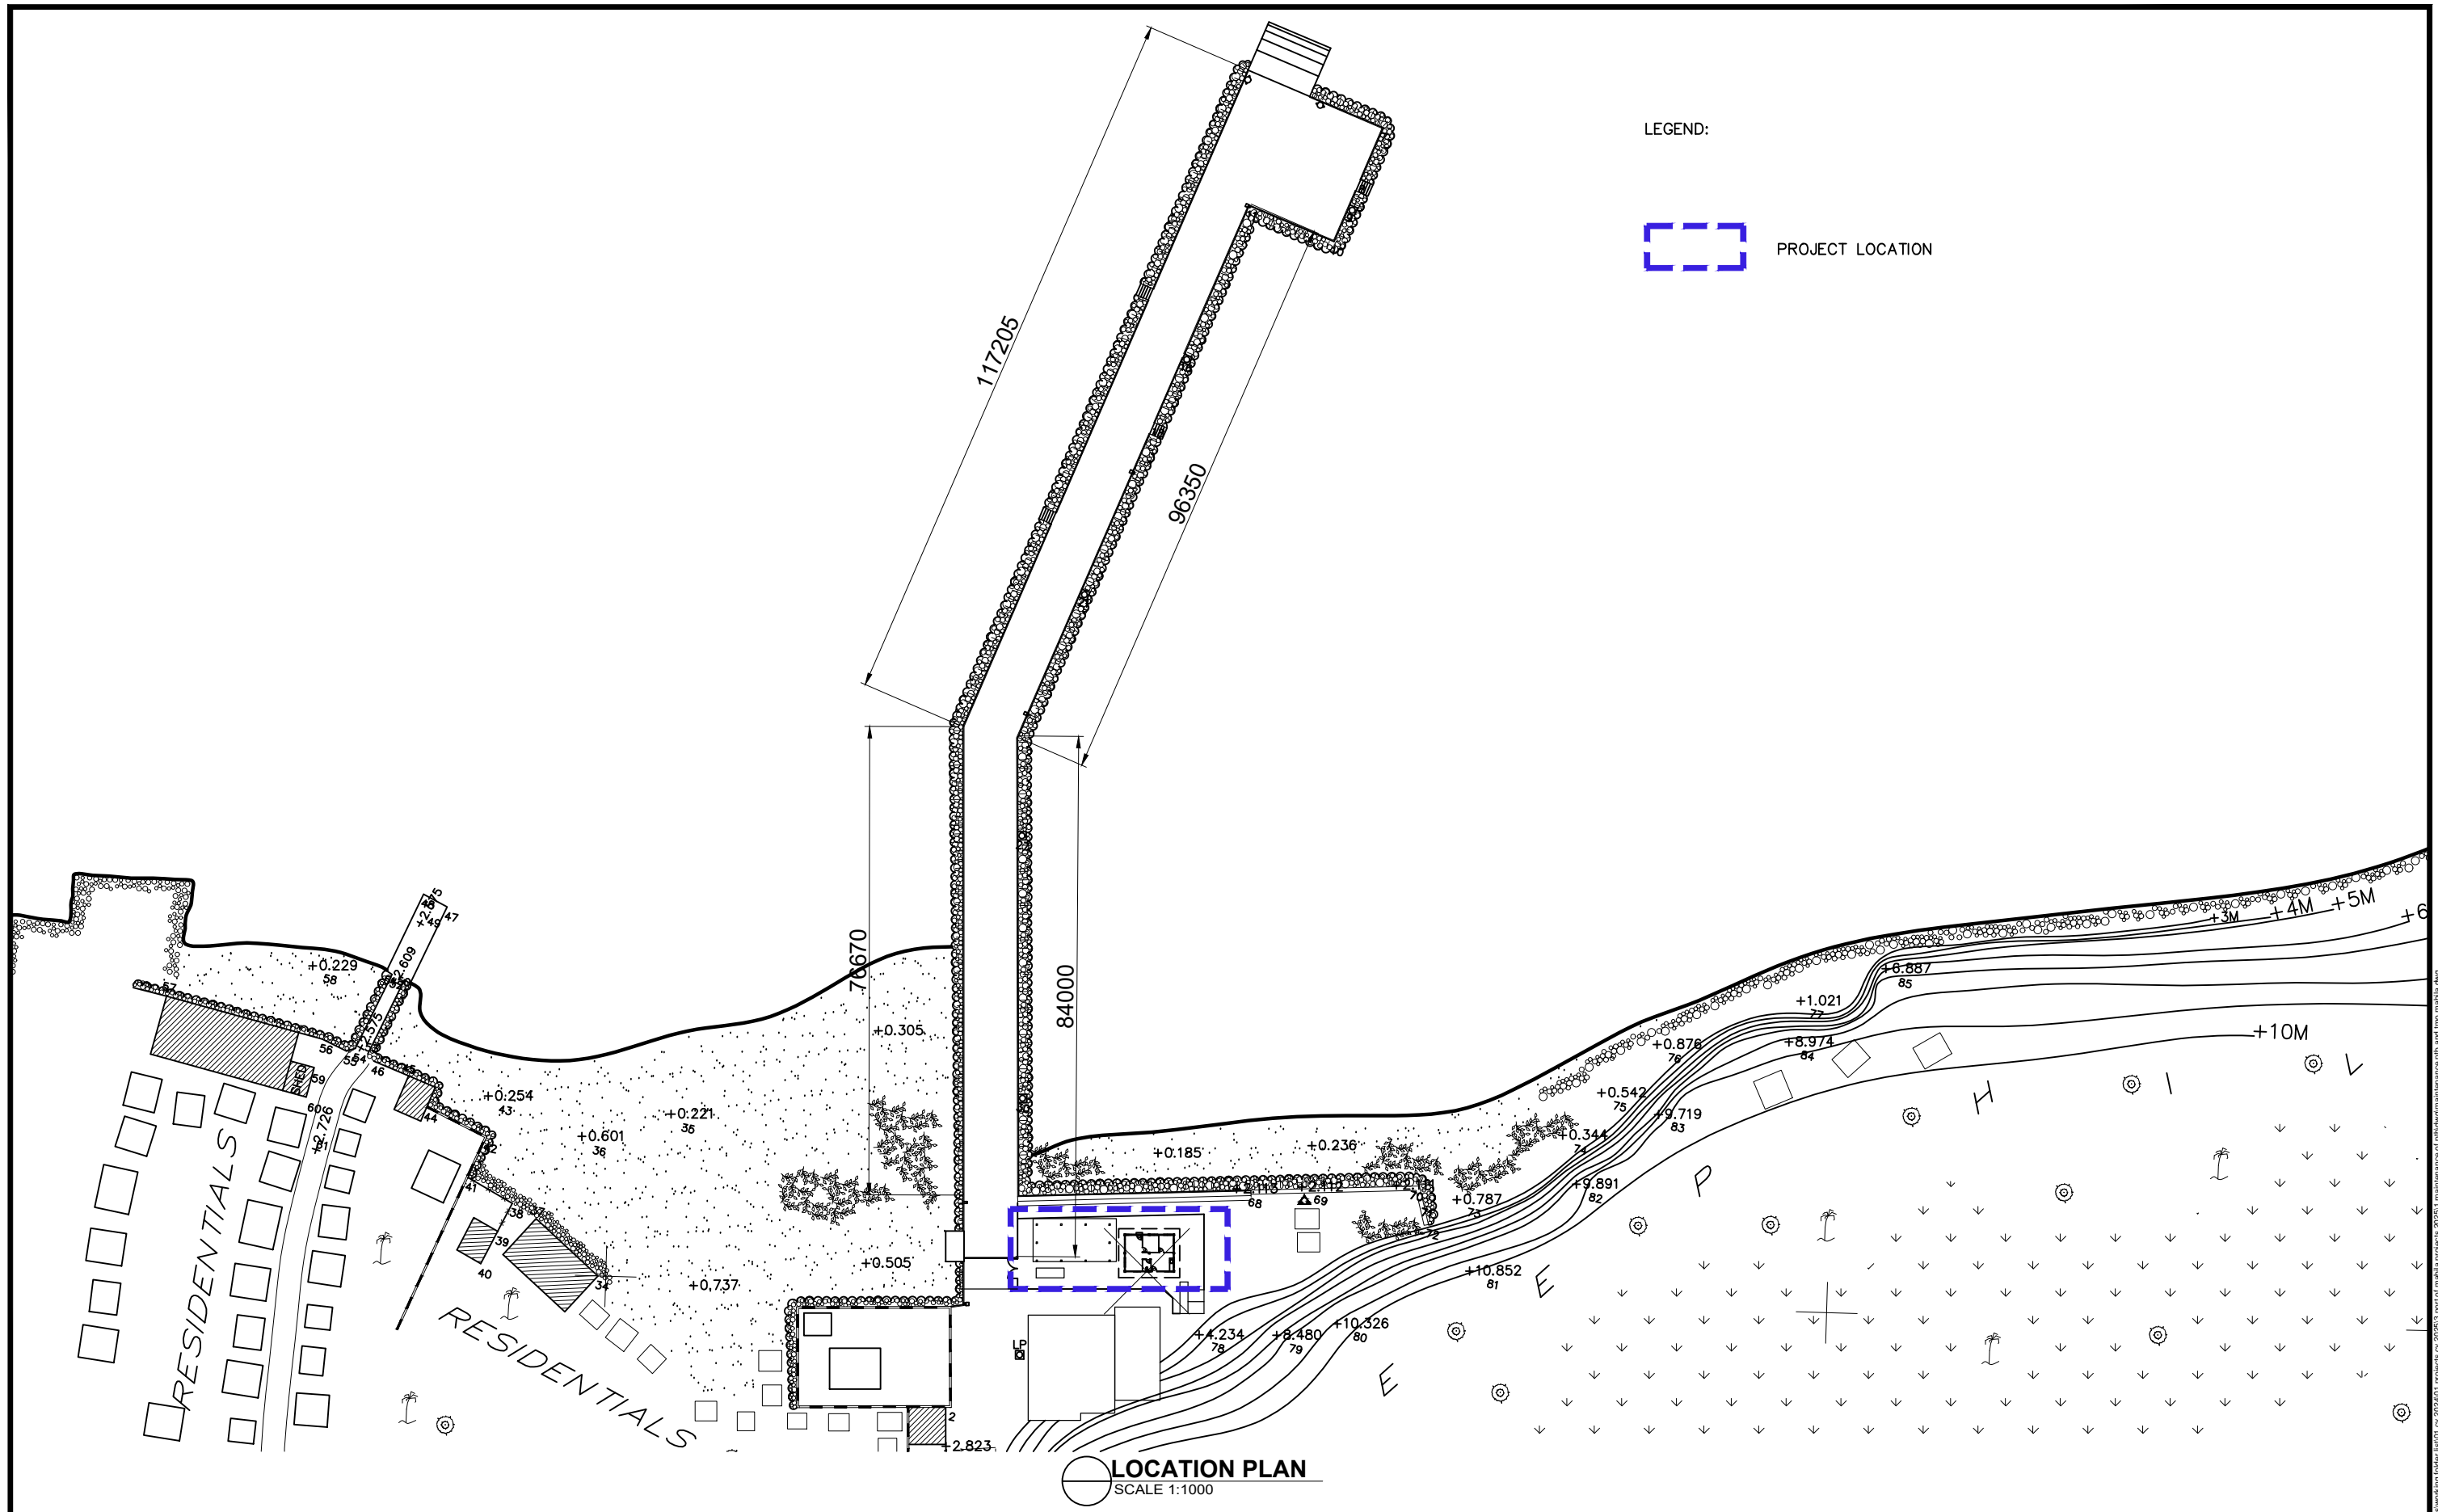

LEGEND:

 PROJECT LOCATION

	PROJECT TITLE	PREPARED BY:	CHECKED BY:	REVIEWED BY:	RECOMMENDING APPROVAL:	APPROVED BY:	SHEET CONTENT:	DATE:
	MAINTENANCE WORKS AND REPAINTING OF PASSENGER TERMINAL BUILDING (PTB), TMO ROOFING AND ACCESSORIES, AND FABRICATINON AND PAINTING OF CANOPIES AT PTB AND TMO BUILDING LOCATION PORT OF MABILA, SARANGANI, DAVAO OCCIDENTAL	Digitally signed by Soriano Joecarlo Ilaga Date: 2025.02.07 10:24:13 +08'00' JOECARLO I. SORIANO ENGINEERING ASSISTANT A	CHARMAINE-DJUNE L. MANTOYA SUPERVISING ENGINEER A	Digitally signed by Tanco Maria Vivien Mansueto Date: 2025.02.10 08:42:25 +08'00' MARIA VIVIEN M. TANCO PRINCIPAL ENGINEER A	Digitally signed by Lee Jameson Lodevice Date: 2025.02.10 08:48:59 +08'00' JAMESON L. LEE ESD MANAGER	ATTY. CESAR M. DATAYA PORT MANAGER	1. LOCATION PLAN	1/10

e:\liecantopus projects\2021 projects\working folder list\01 of 2024\01 projects of 2025\1 maintenance of ptb\dwg\maintenance ptb and tmo mabila.dwg

LEGEND:



LOCATION OF PTB



LOCATION OF TMO

SEA SIDE



20% SLOPE



20% SLOPE

PTB

TMO BUILDING

LAND SIDE



BLOW-UP PLAN
SCALE 1:125




PROJECT TITLE	MAINTENANCE WORKS AND REPAINTING OF PASSENGER TERMINAL BUILDING (PTB), TMO ROOFING AND ACCESSORIES, AND FABRICATINON AND PAINTING OF CANOPIES AT PTB AND TMO BUILDING
LOCATION	PORT OF MABILA, SARANGANI, DAVAO OCCIDENTAL

PREPARED BY:	 FRANCES JANSE L. MANTOYA DRAFTSMAN II (COS)
--------------	--

CHECKED BY:	 CHARMAINE DJUNEL MANTOYA SUPERVISING ENGINEER A
-------------	---

REVIEWED BY:	 Digitally signed by Maria Vivien Mansueto Date: 2025.02.10 08:42:40 +08'00' MARIA VIVIEN M. TANCO PRINCIPAL ENGINEER A
--------------	--

 RECOMMENDING APPROVAL:	 Digitally signed by Lee Jameson Lodevice Date: 2025.02.10 13:10 +08'00' JAMESON L. LEE ESD MANAGER
------------------------	--


APPROVED BY:	 ATTY. CESAR M. DATAYA PORT MANAGER
--------------	--

SHEET CONTENT:	1. BLOW-UP PLAN
----------------	-----------------

DATE:	2/10
-------	------





c:\users\user\desktop\jlm\2025\project\mabila\maintenance of public cr. liclssing booth including parking shed\mvp public cr. and liclssing booth including parking shed.dwg

- NOTE:
- 1. USE 1 COAT PRIMER AND 2 COATS REFLECTORIZED TRAFFIC PAINT (YELLOW) INCLUDING SURFACE PREPARATION TO ALL CONCRETE PEDESTAL.
 - 2. USE WATER-BASED ACRYLIC METAL PRIMER ONE COAT AND WATER-BASED ACRYLIC EPOXY PAINT TWO COATS TO ALL STEEL STRUCTURES INCLUDING SURFACE PREPARATION AND APPLICATION OF RUST CONVERTER PRIOR TO PAINTING.

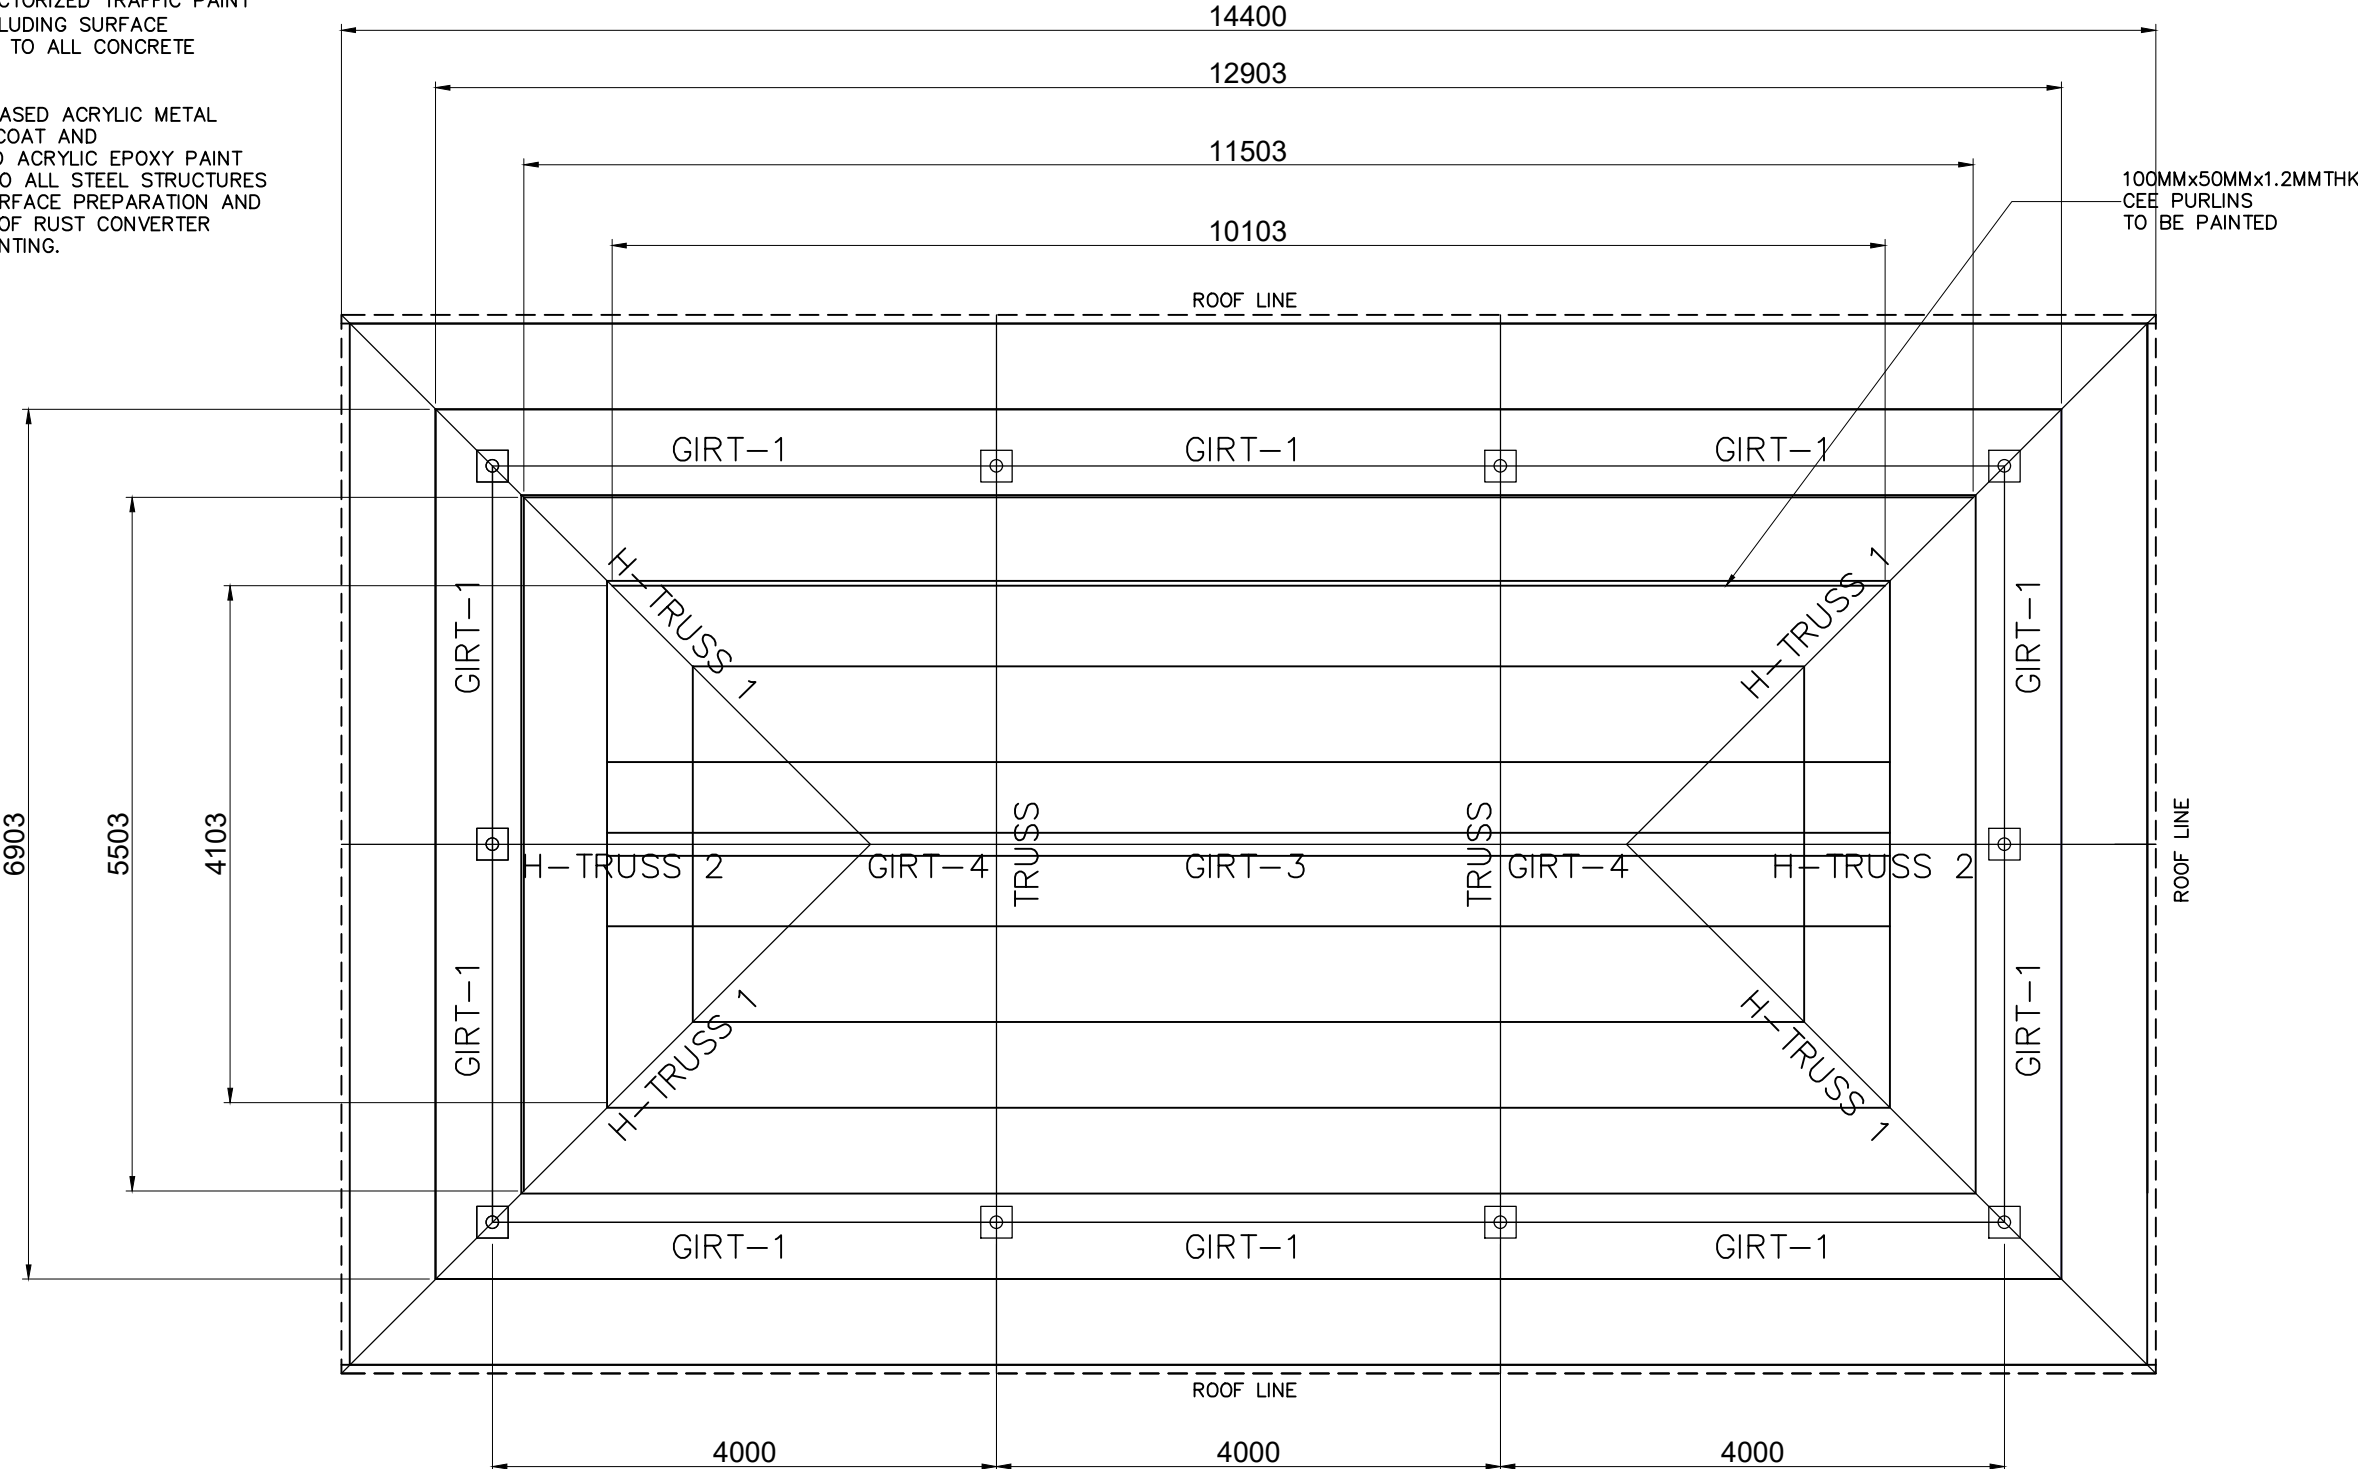


ROOF FRAMING PLAN (REPAINTING)
SCALE 1:60

	PROJECT TITLE	PREPARED BY:	CHECKED BY:	REVIEWED BY:	RECOMMENDING APPROVAL:	APPROVED BY:	SHEET CONTENT:	DATE:
	MAINTENANCE WORKS AND REPAINTING OF PASSENGER TERMINAL BUILDING (PTB), TMO ROOFING AND ACCESSORIES, AND FABRICATINON AND PAINTING OF CANOPIES AT PTB AND TMO BUILDING	JOECARLO I. SORIANO ENGINEERING ASSISTANT A	CHARMAINE D. JUNE L. MANTOYA SUPERVISING ENGINEER A	MARIA VIVIEN M. Tanco PRINCIPAL ENGINEER A	JAMESON L. LEE ESD MANAGER	ATTY. CESAR M. DATAYA PORT MANAGER	1. ROOF FRAMING PLAN (REPAINTING)	3/10

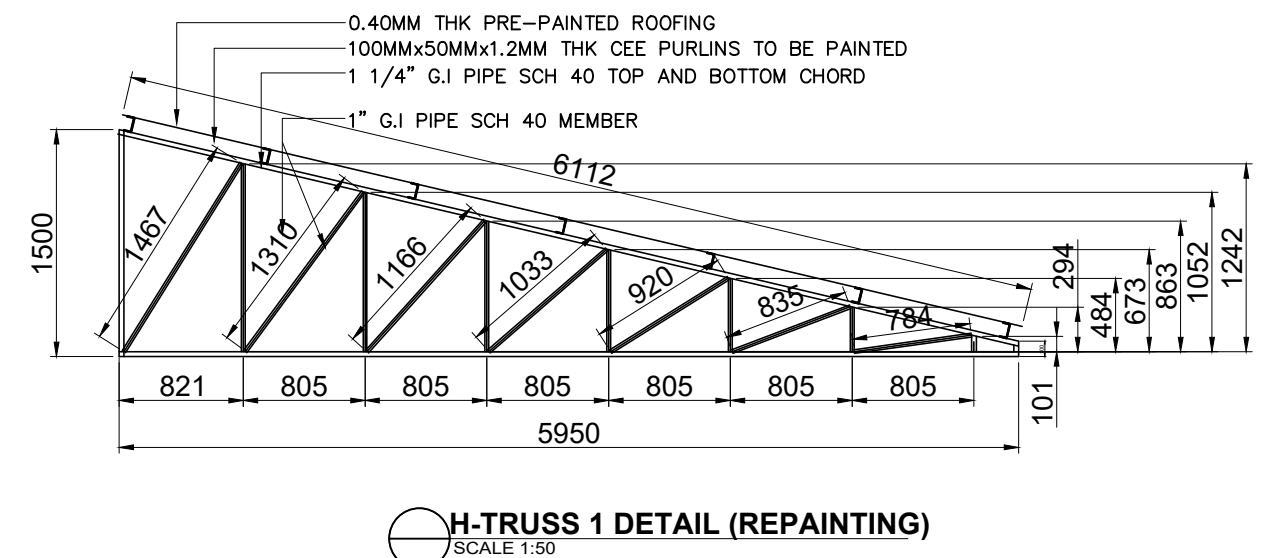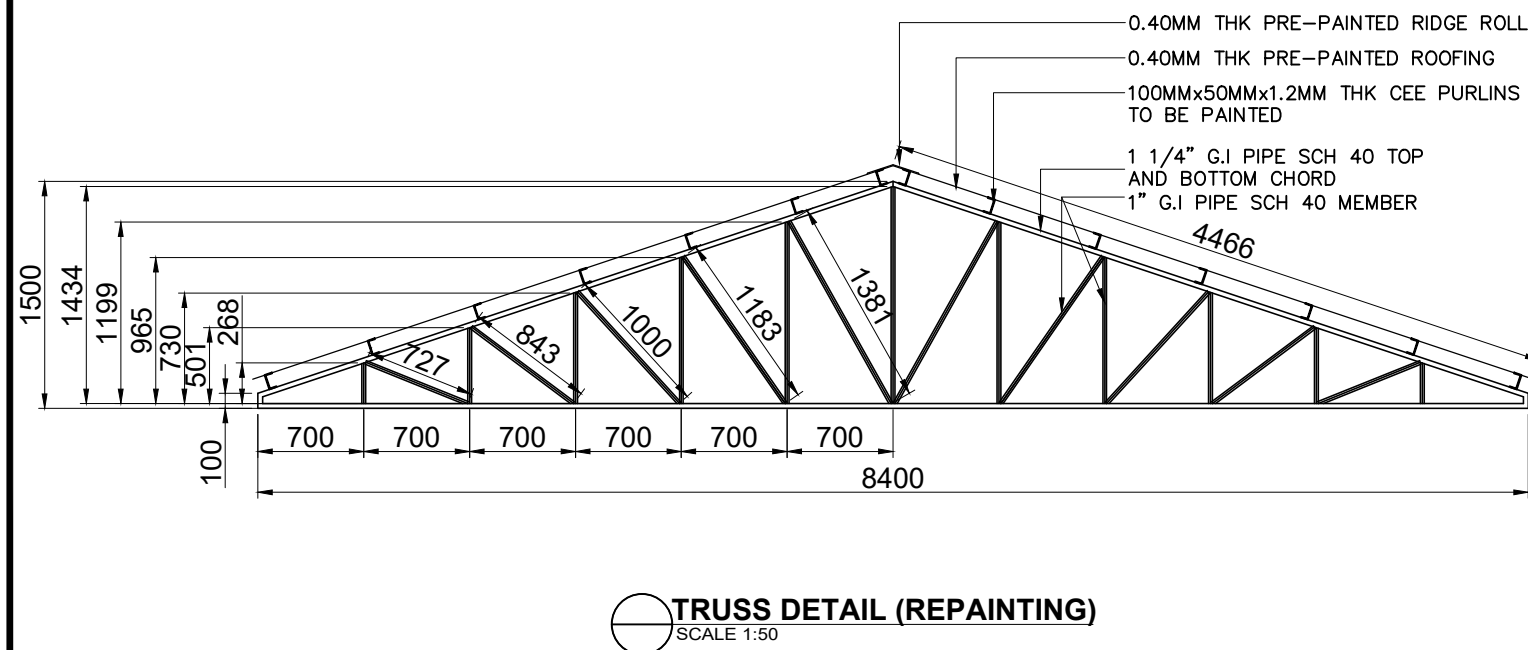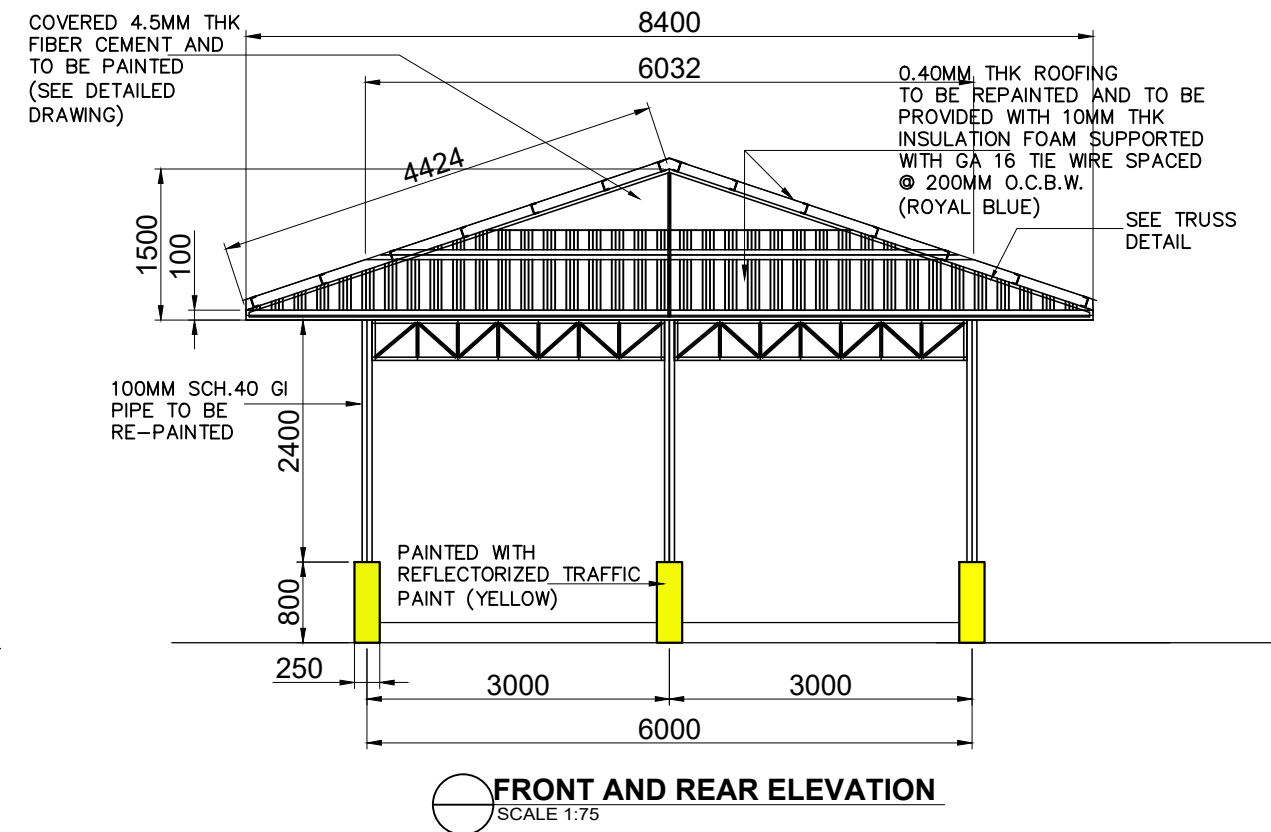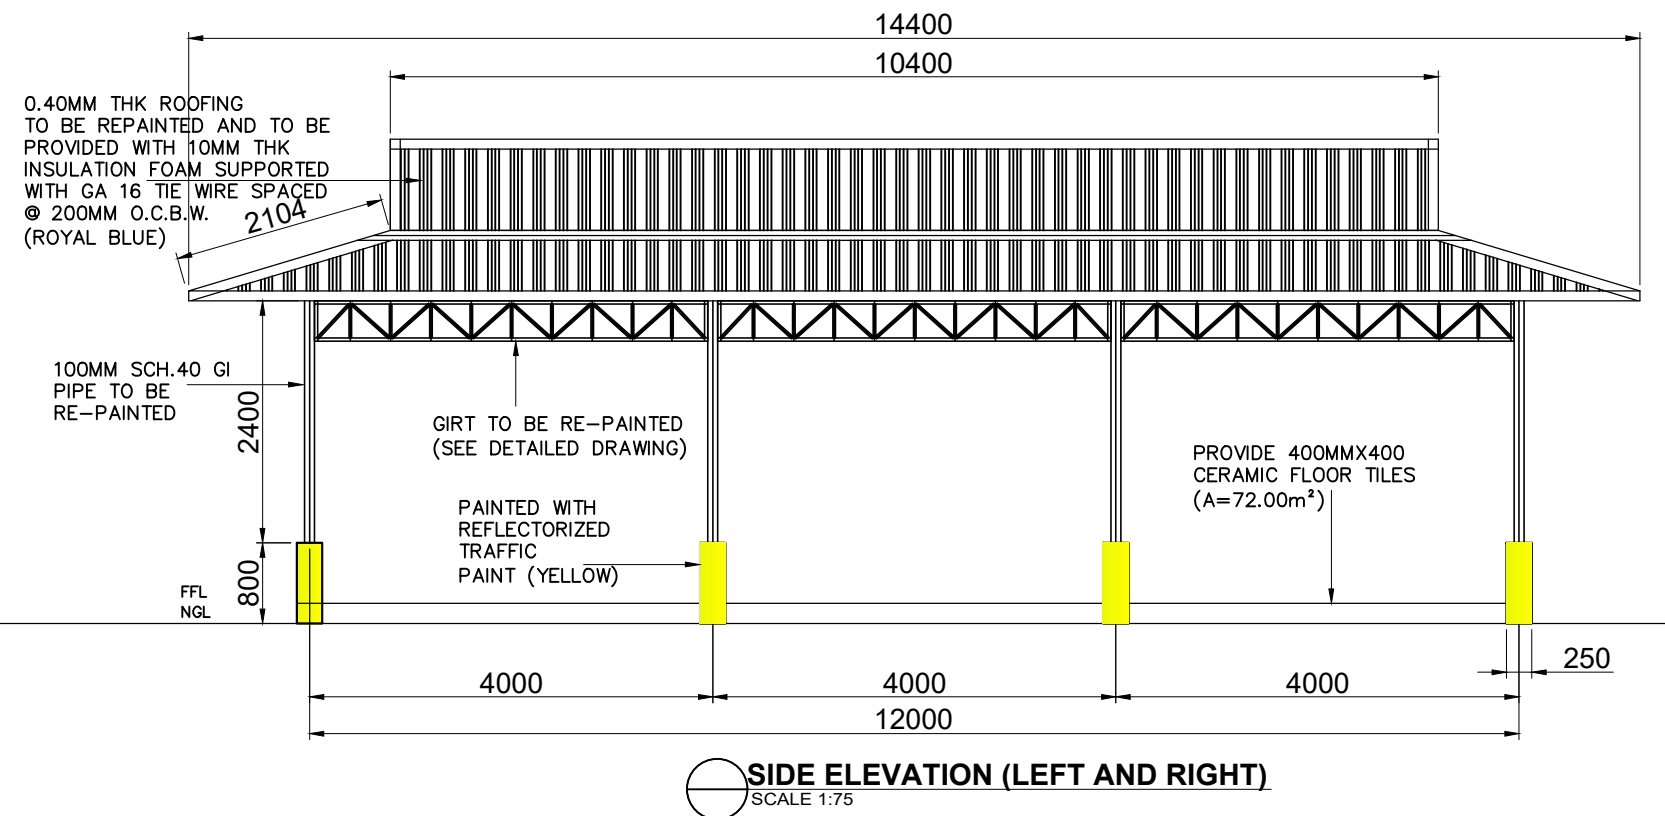


NOTE:


- 1. USE 1 COAT PRIMER AND 2 COATS REFLECTORIZED TRAFFIC PAINT (YELLOW) INCLUDING SURFACE PREPARATION TO ALL CONCRETE PEDESTAL.
- 2. USE WATER-BASED ACRYLIC METAL PRIMER ONE COAT AND WATER-BASED ACRYLIC EPOXY PAINT TWO COATS TO ALL STEEL STRUCTURES INCLUDING SURFACE PREPARATION AND APPLICATION OF RUST CONVERTER PRIOR TO PAINTING.

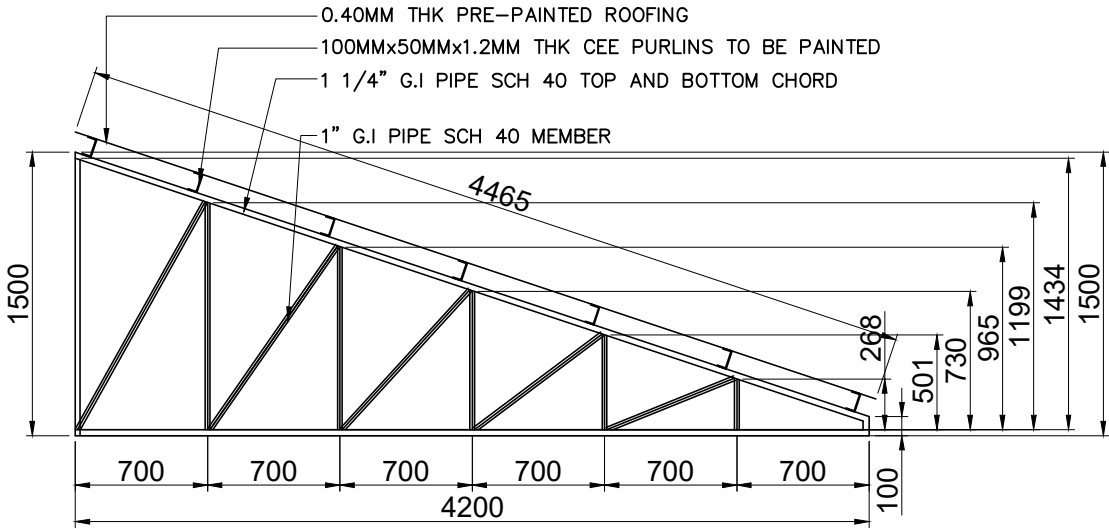


H-TRUSS 2 DETAIL (REPAINTING)
SCALE 1:50

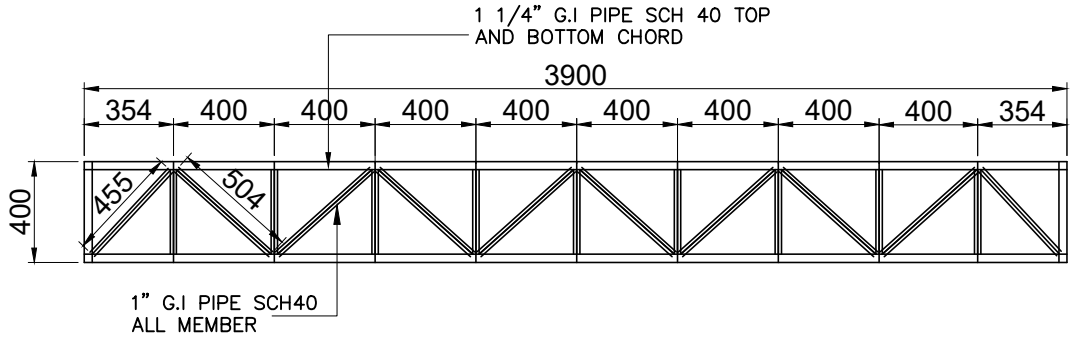


GIRT 1 DETAIL
SCALE 1:30

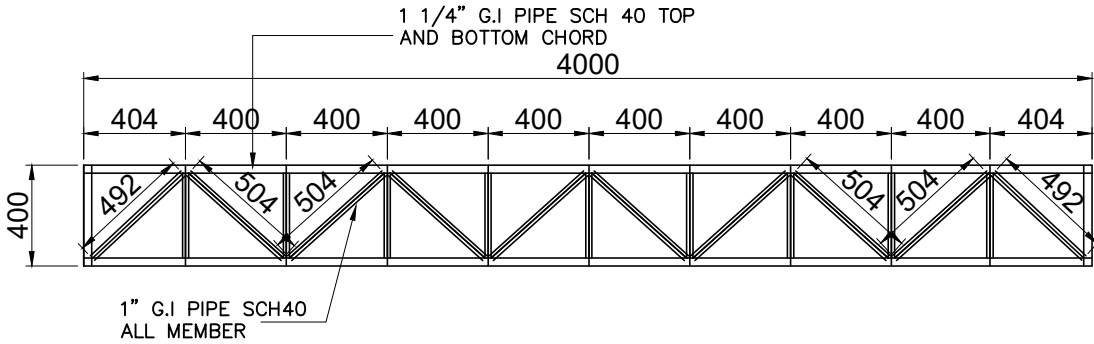

GIRT 3 DETAIL
SCALE 1:30


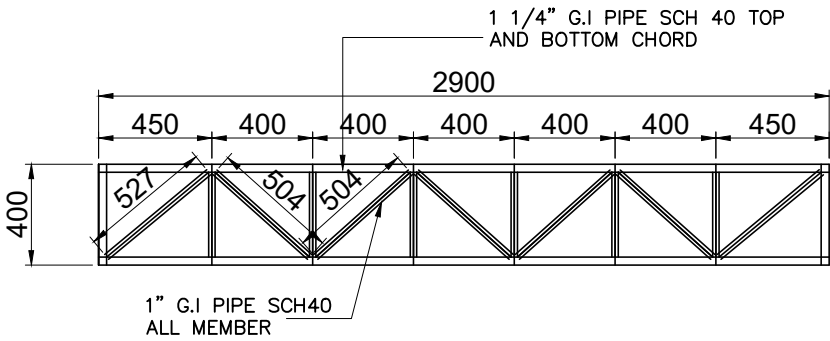




GIRT 2 DETAIL
SCALE 1:30

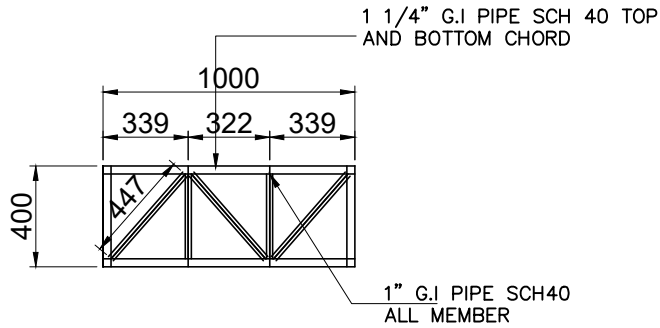

GIRT 4 DETAIL
SCALE 1:30

PTB DETAIL (REPAINTING)

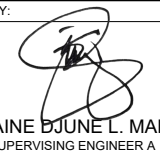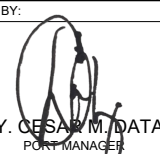	PROJECT TITLE	PREPARED BY:	CHECKED BY:	REVIEWED BY:	RECOMMENDING APPROVAL:	APPROVED BY:	SHEET CONTENT:	DATE:
	MAINTENANCE WORKS AND REPAINTING OF PASSENGER TERMINAL BUILDING (PTB), TMO ROOFING AND ACCESSORIES, AND FABRICATINON AND PAINTING OF CANOPIES AT PTB AND TMO BUILDING	Digitally signed by Soriano Joecarlo Ilaga Date: 2025.02.07 10:26:17 +08'00'		Digitally signed by Tanco Maria Vivien Mansueto Date: 2025.02.10 08:43:32 +08'00'	Digitally signed by Lee Jameson Lodevice Date: 2025.02.10 08:50 +08'00'		1. PTB DETAIL (REPAINTING)	
	LOCATION PORT OF MABILA, SARANGANI, DAVAO OCCIDENTAL	JOECARLO I. SORIANO ENGINEERING ASSISTANT A	CHARMAINE DJUNE L. MANTOYA SUPERVISING ENGINEER A	MARIA VIVIEN M. TANCO PRINCIPAL ENGINEER A	JAMESON L. LODEVICE ESD MANAGER	ATTY. CESAR M. DATAYA PORT MANAGER		5/10

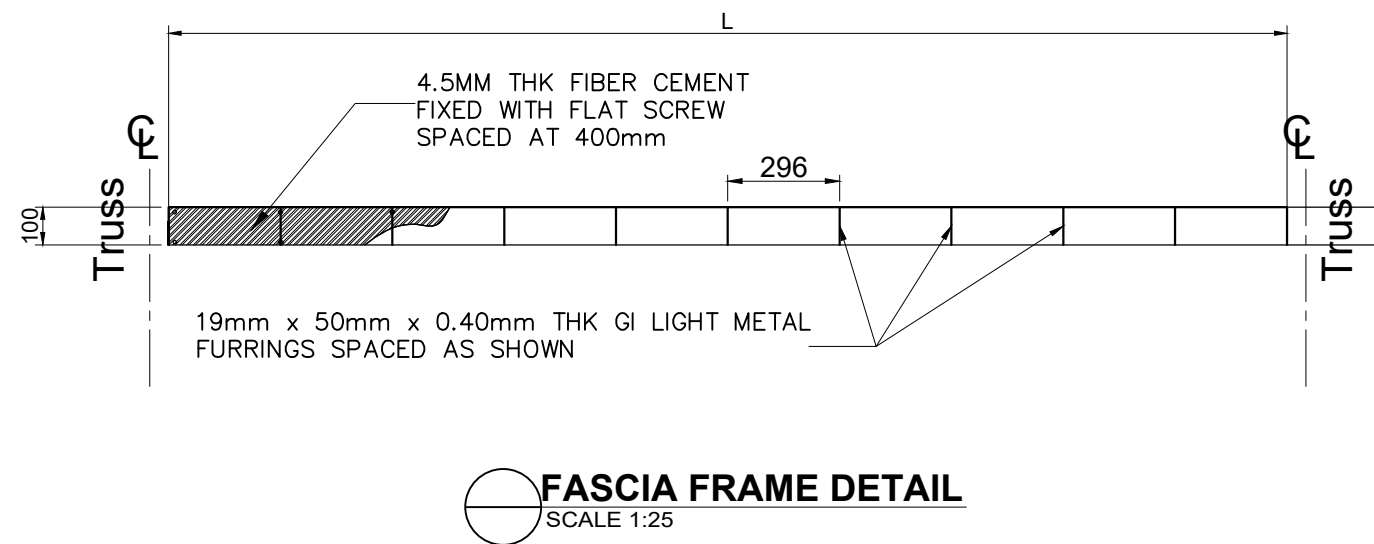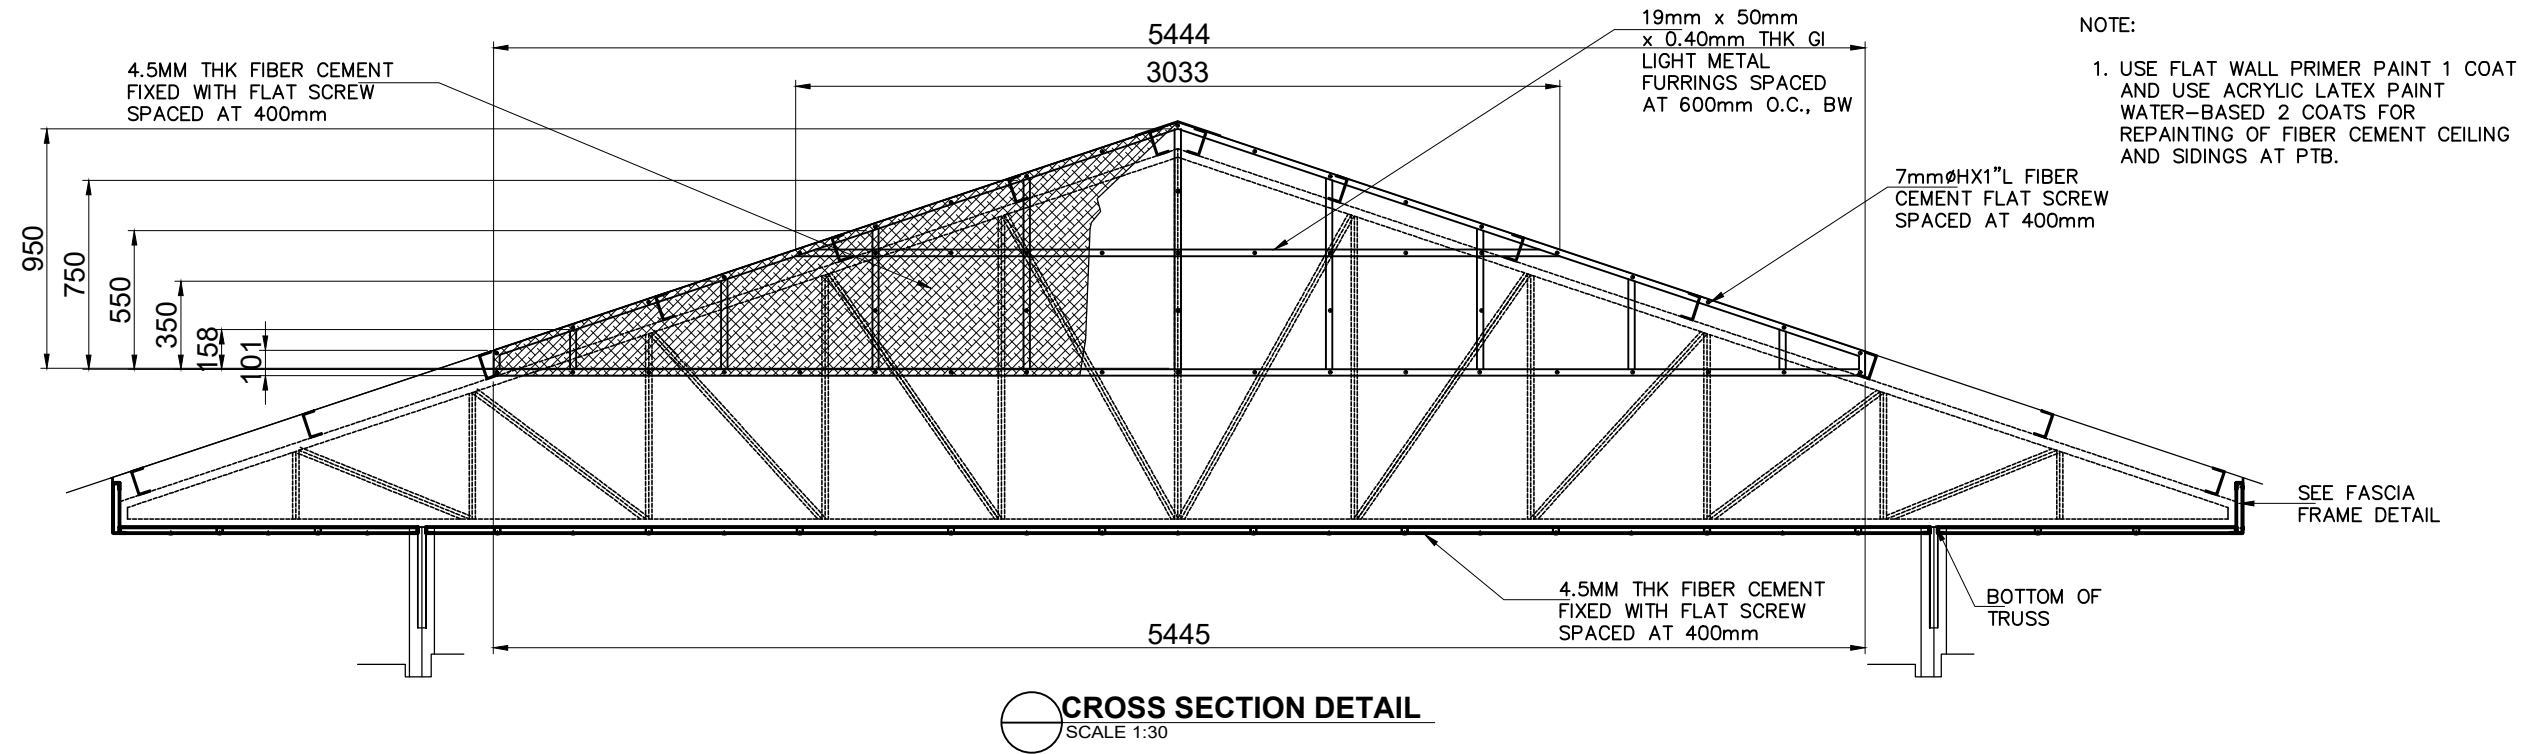


	PROJECT TITLE	PREPARED BY:	CHECKED BY:	REVIEWED BY:	RECOMMENDING APPROVAL:	APPROVED BY:	SHEET CONTENT:	DATE:
	MAINTENANCE WORKS AND REPAINTING OF PASSENGER TERMINAL BUILDING (PTB), TMO ROOFING AND ACCESSORIES, AND FABRICATINON AND PAINTING OF CANOPIES AT PTB AND TMO BUILDING LOCATION PORT OF MABILA, SARANGANI, DAVAO OCCIDENTAL	Digitally signed by Soriano Joecarlo Ilaga Date: 2025.02.07 10:27:39 +08'00' JOECARLO I. SORIANO ENGINEERING ASSISTANT A	Digitally signed by Charmaine June L. Mantoya Date: 2025.02.07 10:27:39 +08'00' CHARMAINE JUNE L. MANTOYA SUPERVISING ENGINEER A	Digitally signed by Tanco Maria Vivien Mansueto Date: 2025.02.10 08:44:10 +08'00' MARIA VIVIEN M. TANCO PRINCIPAL ENGINEER A	Digitally signed by Jameson L. Lee Date: 2025.02.10 08:44:10 +08'00' JAMESON L. LEE ESD MANAGER	Digitally signed by Atty. Cesar M. Dataya Date: 2025.02.10 08:44:10 +08'00' ATTY. CESAR M. DATAYA PORT MANAGER	1. PTB DETAIL (REPAINTING)	7/10


e:\mantoyma\projects\2025\11 maintenance of ptd\pdm\maintenance ptd and tmo mabila.dwg

NOTE:


1. USE MARINE EPOXY ENAMEL PAINT
TWO COATS TO ALL STEEL STRUCTURES.

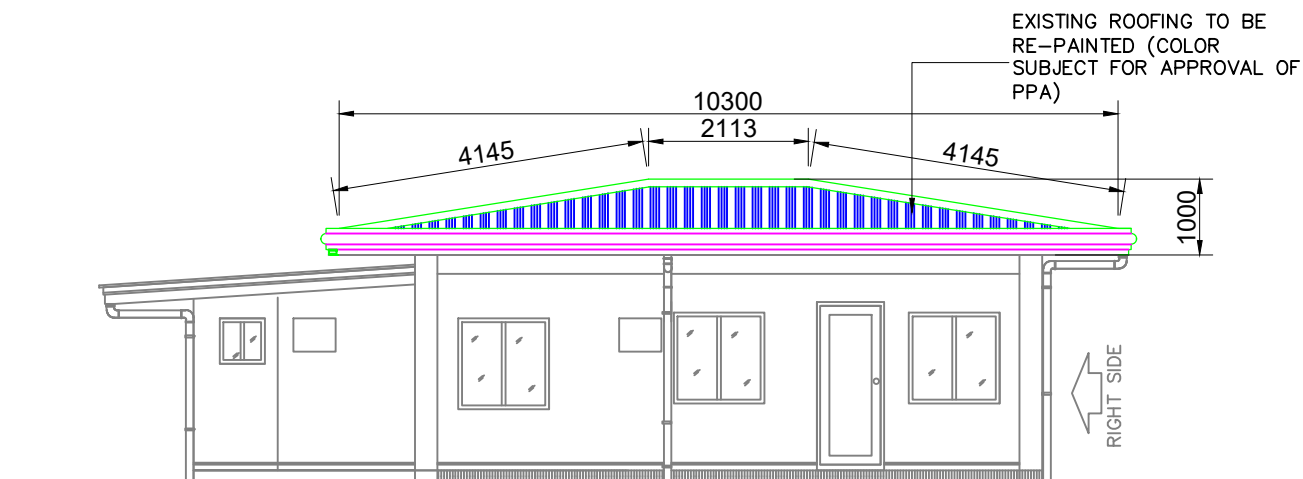


FRONT ELEVATION (SEASHORE)
SCALE 1:100

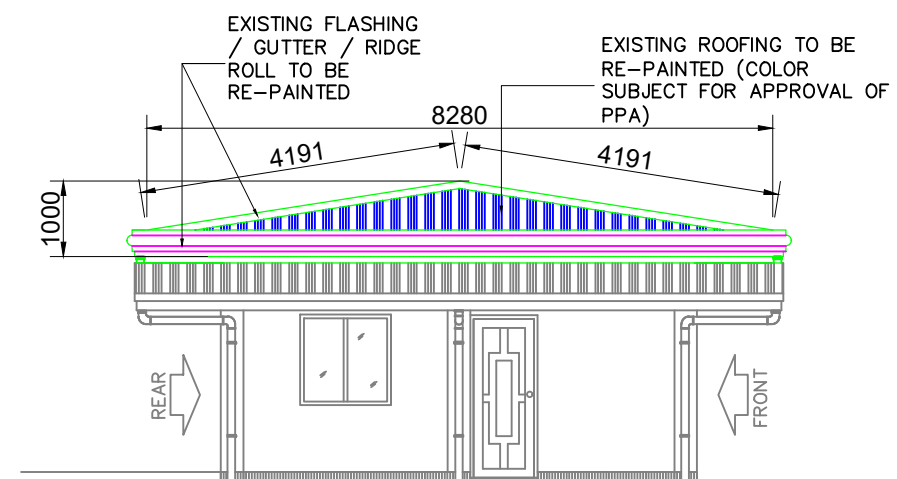

LEFT SIDE ELEVATION
SCALE 1:100

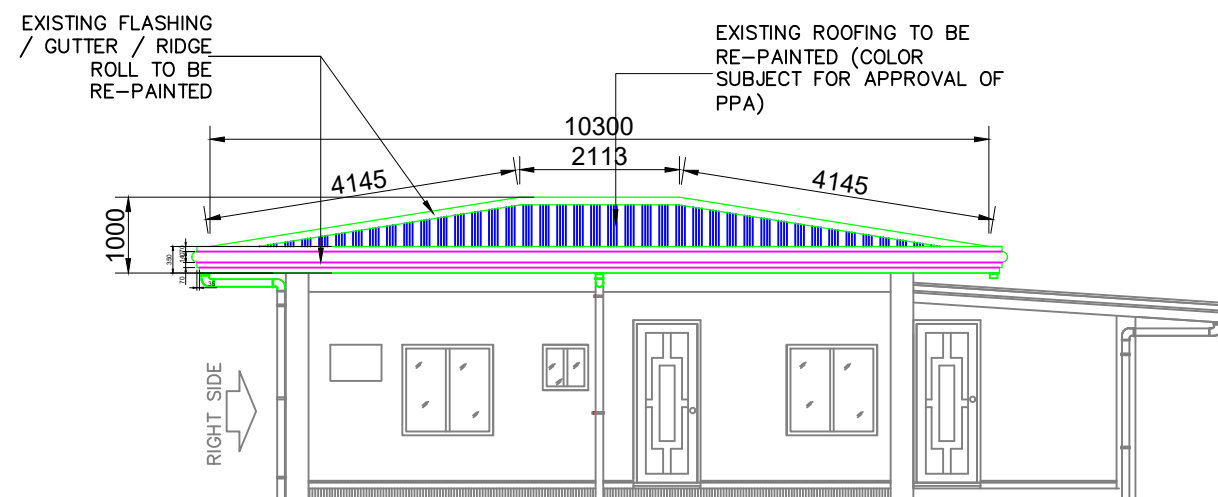

REAR ELEVATION (LANDSIDE)
SCALE 1:100

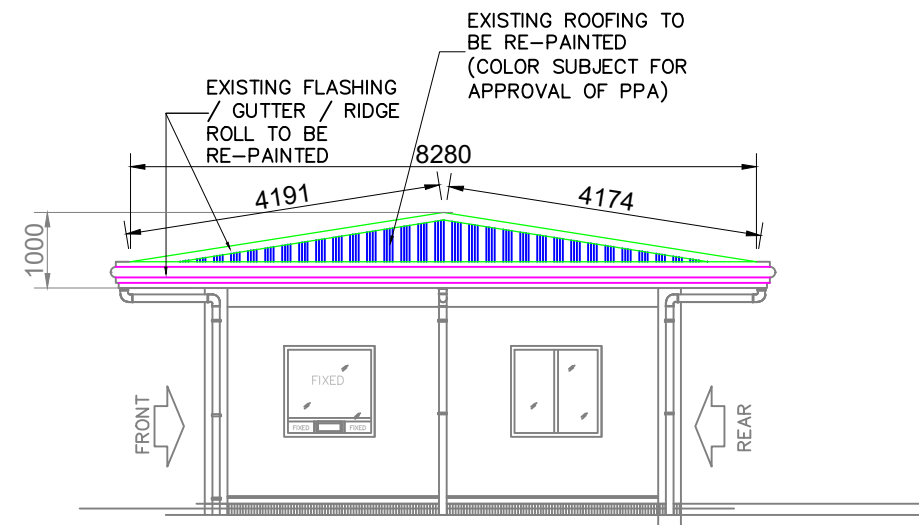

RIGHT SIDE ELEVATION
SCALE 1:100



PROJECT TITLE	MAINTENANCE WORKS AND REPAINTING OF PASSENGER TERMINAL BUILDING (PTB), TMO ROOFING AND ACCESSORIES, AND FABRICATINON AND PAINTING OF CANOPIES AT PTB AND TMO BUILDING
LOCATION	PORT OF MABILA, SARANGANI, DAVAO OCCIDENTAL

PREPARED BY:	Digitally signed by Frances Janse L. Mantoya Date: 2025.02.07 11:29:27 +08'00'
FRANCES JANSE L. MANTOYA	DRAFTSMAN II (COS)

CHECKED BY:	Digitally signed by Tanco Maria Vivien Mansueto Date: 2025.02.10 08:44:48 +08'00'
CHARMAINE D JUNE L. MANTOYA	SUPERVISING ENGINEER A


REVIEWED BY:	Digitally signed by Tanco Maria Vivien Mansueto Date: 2025.02.10 08:44:48 +08'00'
MARIA VIVIEN M. TANCO	PRINCIPAL ENGINEER A

RECOMMENDING APPROVAL:	Digitally signed by Lee Jameson Lodevice Date: 2025.02.10 08:42:42 +08'00'
JAMESON L. LEE	ESD MANAGER


APPROVED BY:	Digitally signed by Atty. Cesar M. Dataya Date: 2025.02.10 08:42:42 +08'00'
ATTY. CESAR M. DATAYA	PORT MANAGER

SHEET CONTENT:	1. FRONT ELEVATION (SEASHORE) 2. RIGHT ELEVATION (LANDSIDE) 3. LEFT SIDE ELEVATION 4. RIGHT SIDE ELEVATION
----------------	---


DATE:	9/10
-------	------

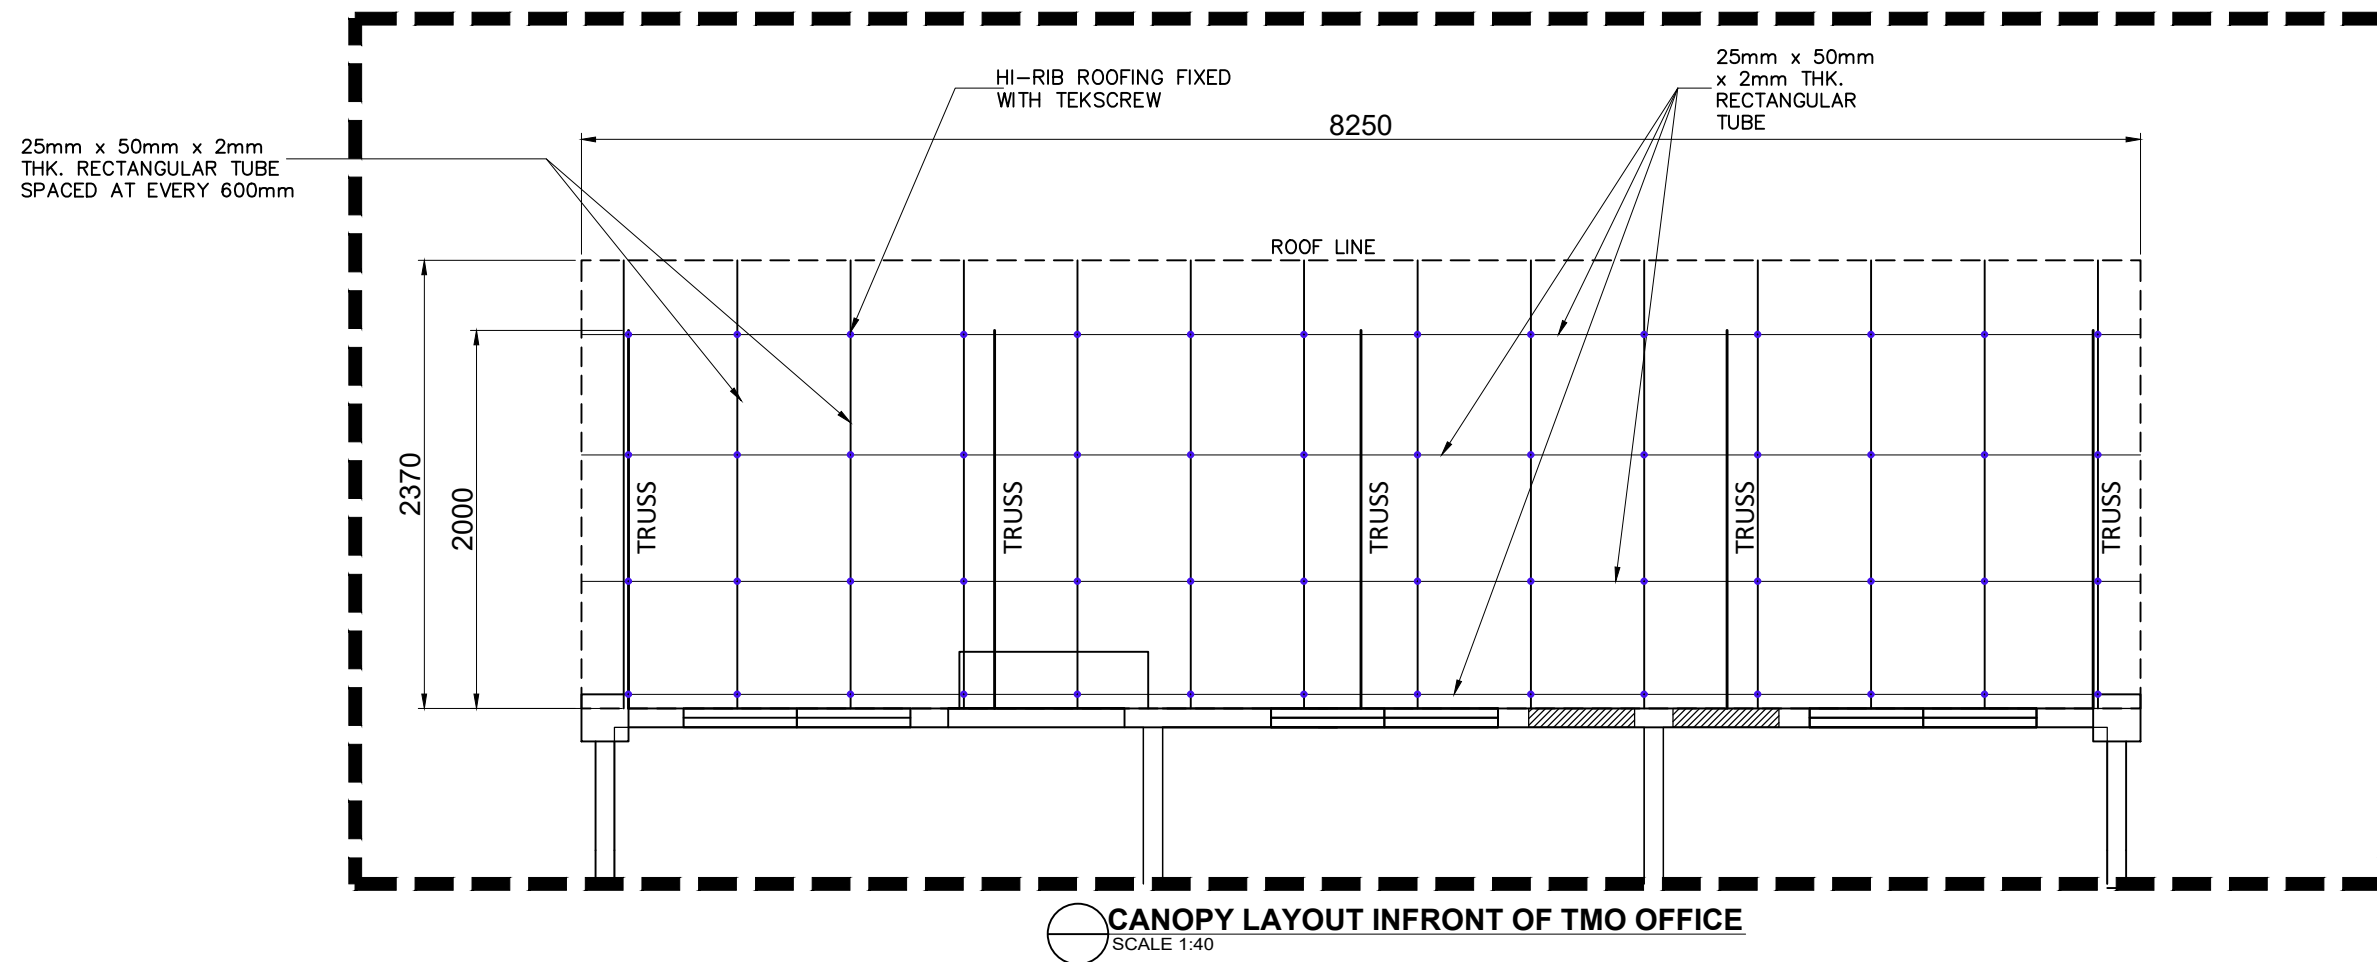

0.60MM THK HI-RIB GALVALUME ROOFING PRE -PAINTED (COLOR SUBJECT FORAPPROVAL OF PPA)W/ 10mm THK P.E. FOAM DOUBLE SIDED INSULATOR SUPPORTED WITH GA.10 TIE WIRE SPACED AT 300mm O.C.B.W

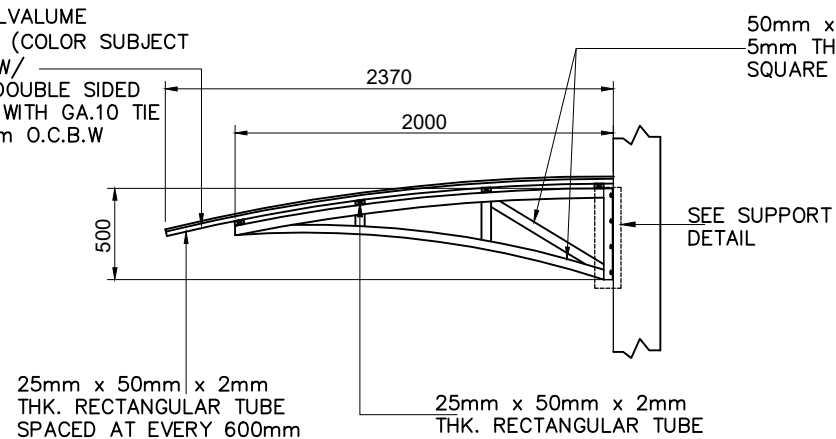

CANOPY DETAIL
SCALE 1:40

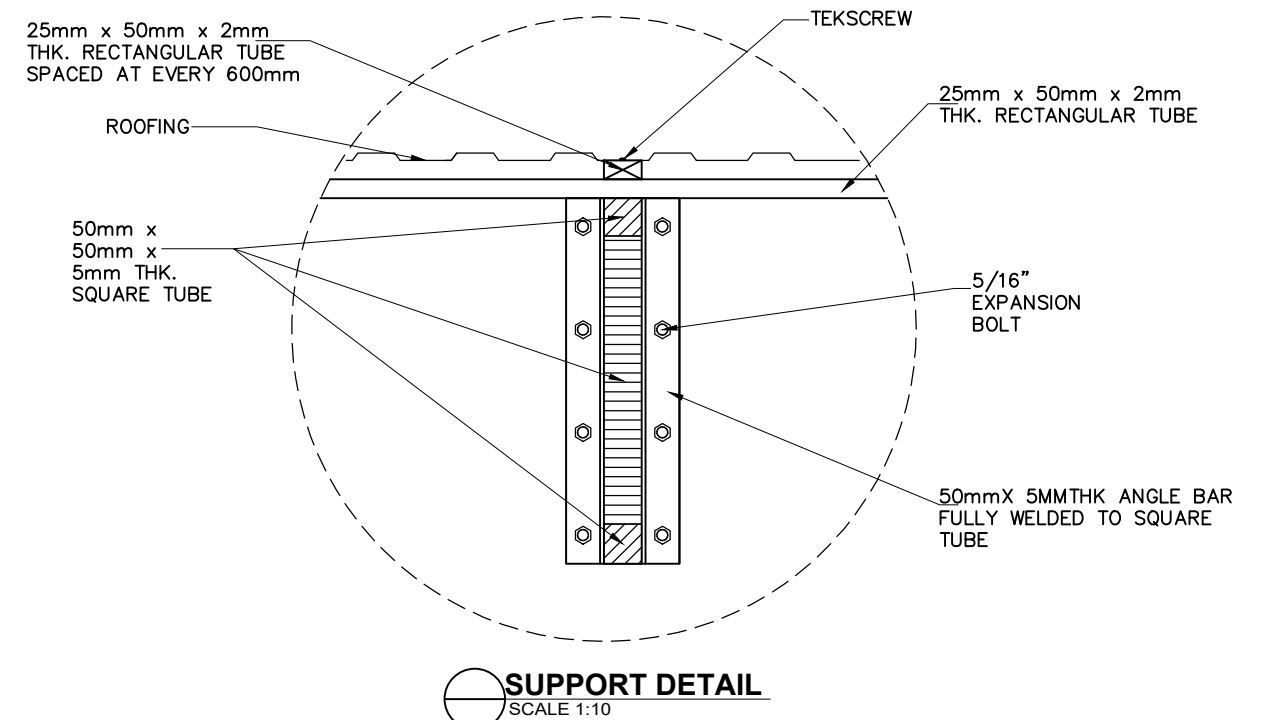

SUPPORT DETAIL
SCALE 1:10



PROJECT TITLE
MAINTENANCE WORKS AND REPAINTING OF PASSENGER TERMINAL BUILDING (PTB), TMO ROOFING AND ACCESSORIES, AND FABRICATINON AND PAINTING OF CANOPIES AT PTB AND TMO BUILDING

LOCATION
PORT OF MABILA, SARANGANI, DAVAO OCCIDENTAL

PREPARED BY:
JOECARLO I. SORIANO
ENGINEERING ASSISTANT A

CHECKED BY:
CHARMAINE D. JUNE L. MANTOYA
SUPERVISING ENGINEER A

REVIEWED BY:
MARIA VIVLEN M. TANCO
PRINCIPAL ENGINEER A

RECOMMENDING APPROVAL:
JAMESON L. LODEVICE
ESD MANAGER

APPROVED BY:
ATTY. CESAR M. DATAYA
PORT MANAGER

SHEET CONTENT:
1. CANOPY LAYOUT
2. CANOPY DETAIL
3. SUPPORT DETAIL

DATE:
10/10