



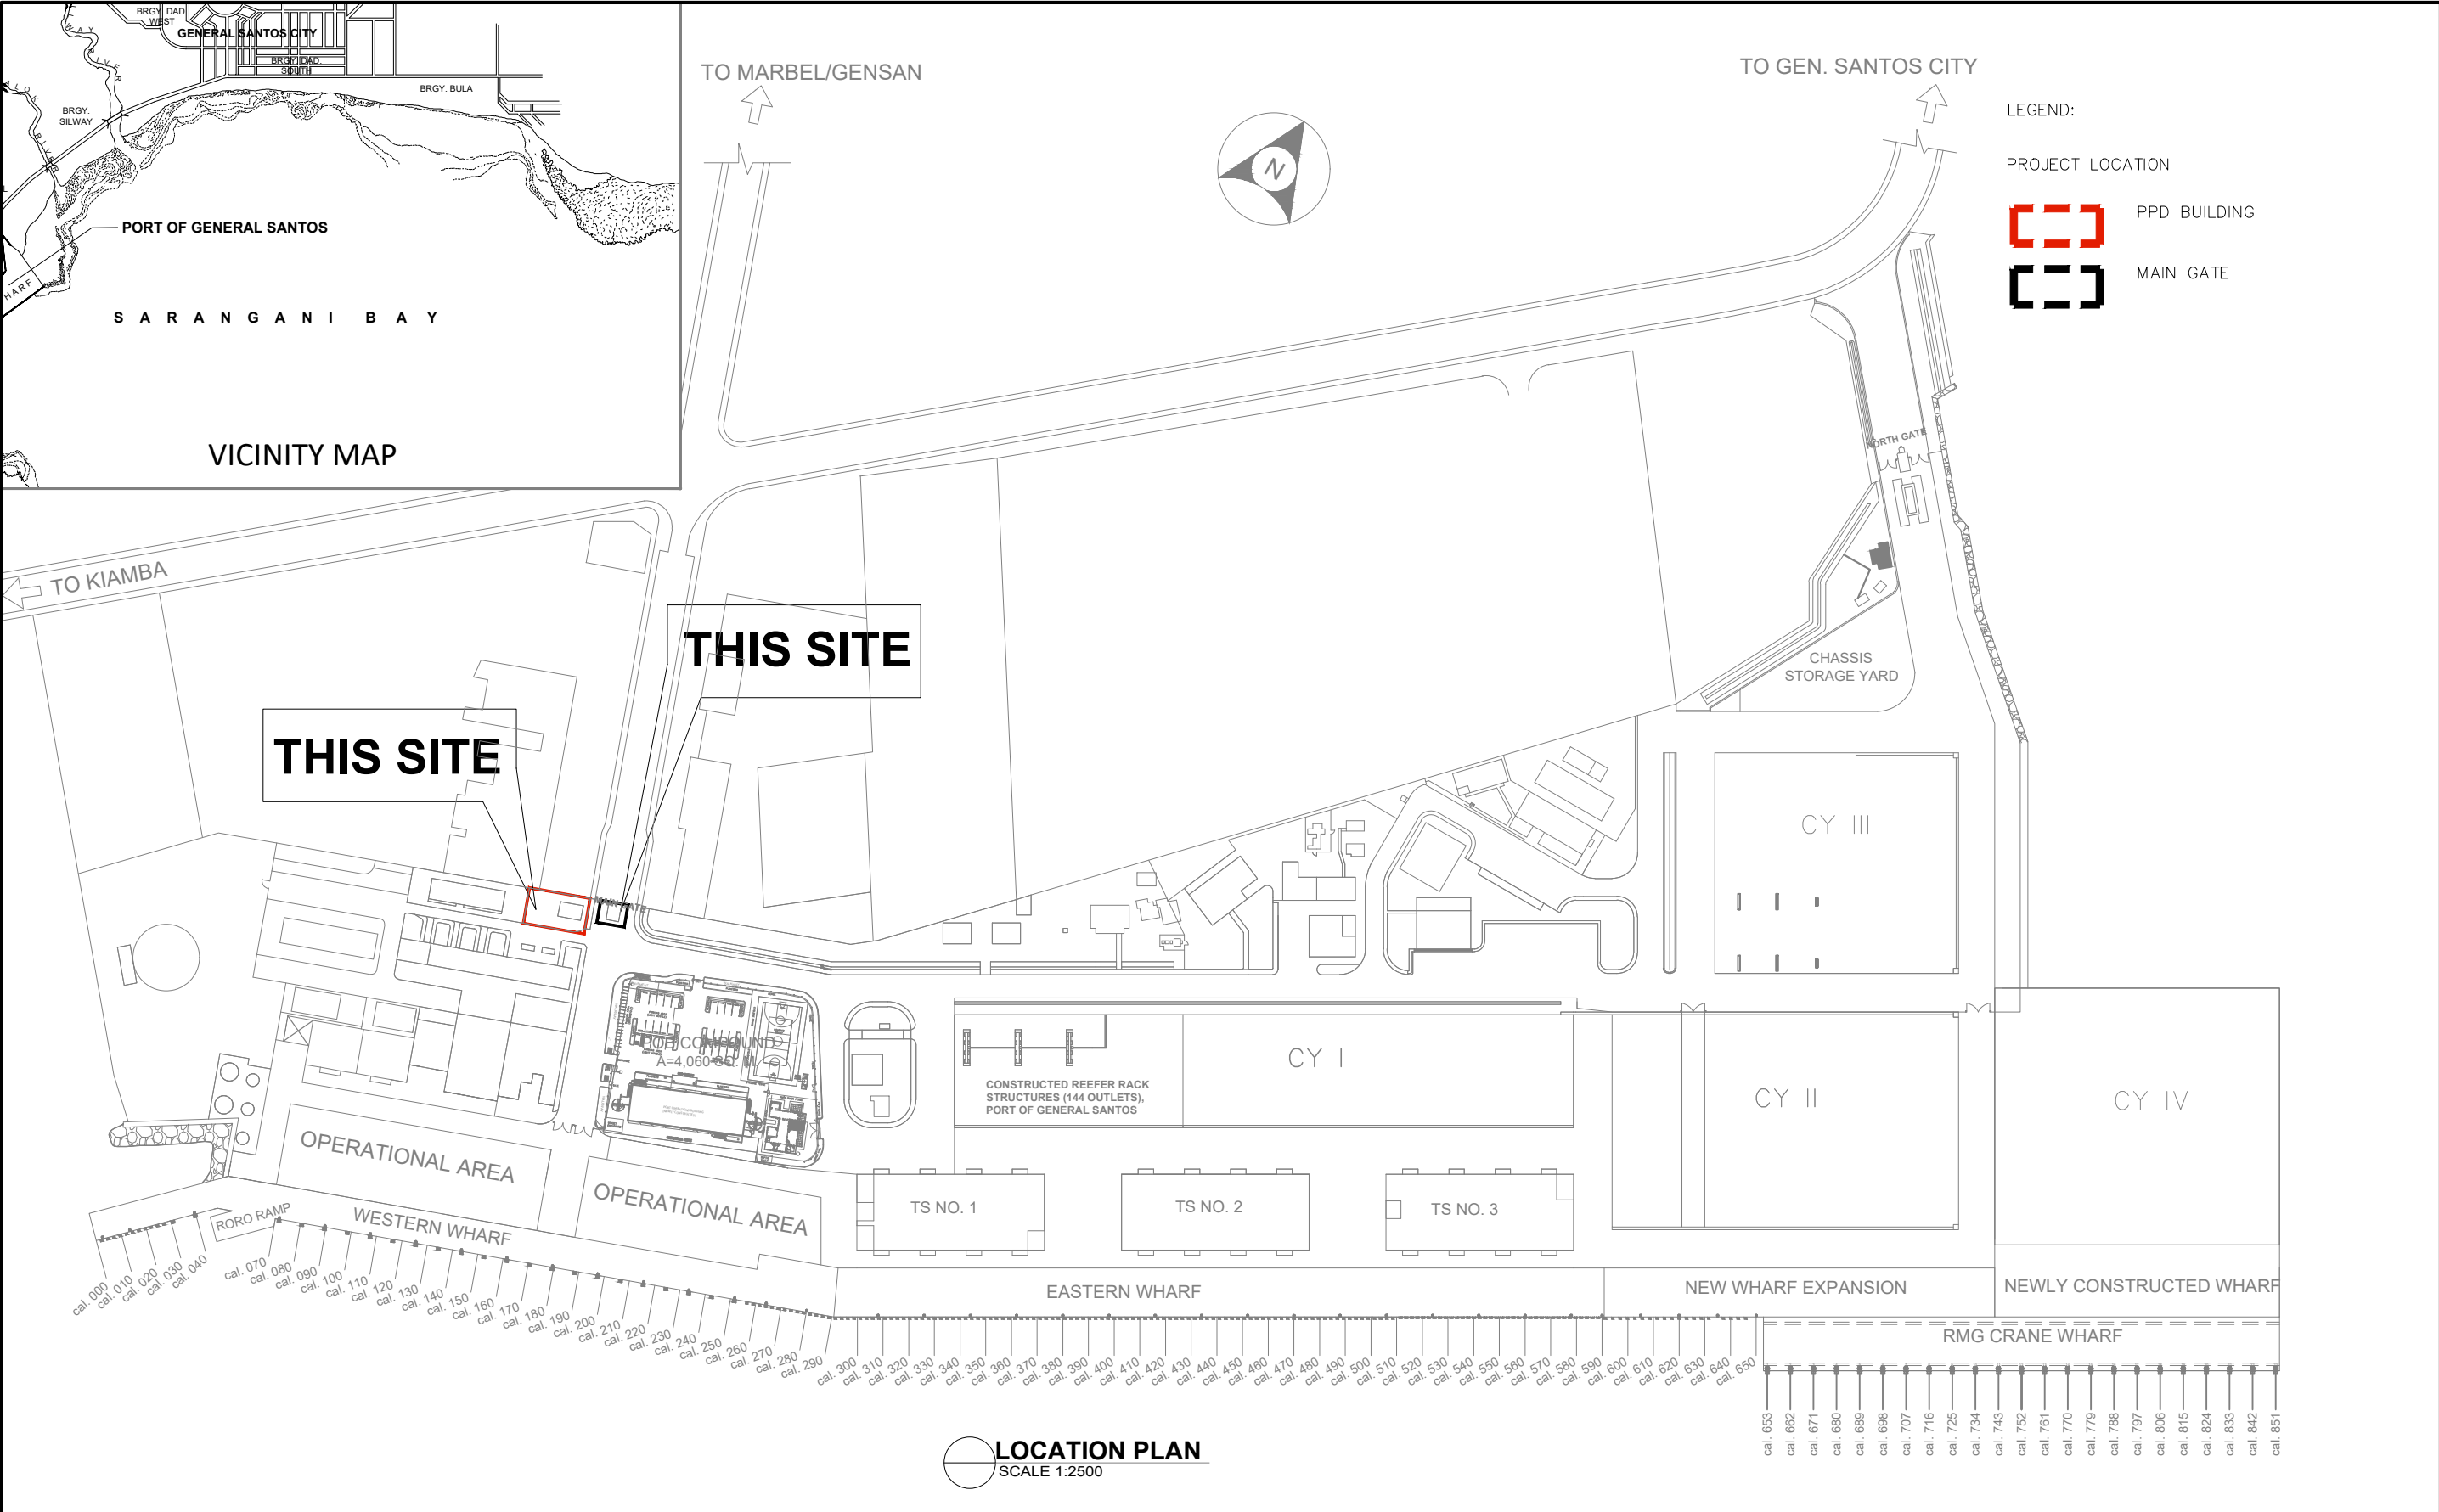

	PROJECT TITLE	PREPARED BY:	CHECKED BY:	REVIEWED BY:	RECOMMENDING APPROVAL:	APPROVED BY:	SHEET CONTENT:	DATE:
	EMERGENCY MAINTENANCE OF PPD OFFICE INCLUDING MAIN GATE STRUCTURE DUE TO 7.8 MAGNITUDE EARTHQUAKE ON JUNE 8, 2026	 JOSE CARLITO Y. BRIONES JR. DRAFTSMAN II (COS)	 CHARMAINE DJUNE L. MANTOYA SUPERVISING ENGINEER A	 MARIA VIVIEN M. TANCO PRINCIPAL ENGINEER A	 EDEL PETER L. DE LA ROSA ACTING ESD MANAGER	 ATTY. CESAR M. DATAYA PORT MANAGER	1. LOCATION PLAN	1/20
	LOCATION PORT OF GENERAL SANTOS, MAKAR WHARF, GENERAL SANTOS CITY							

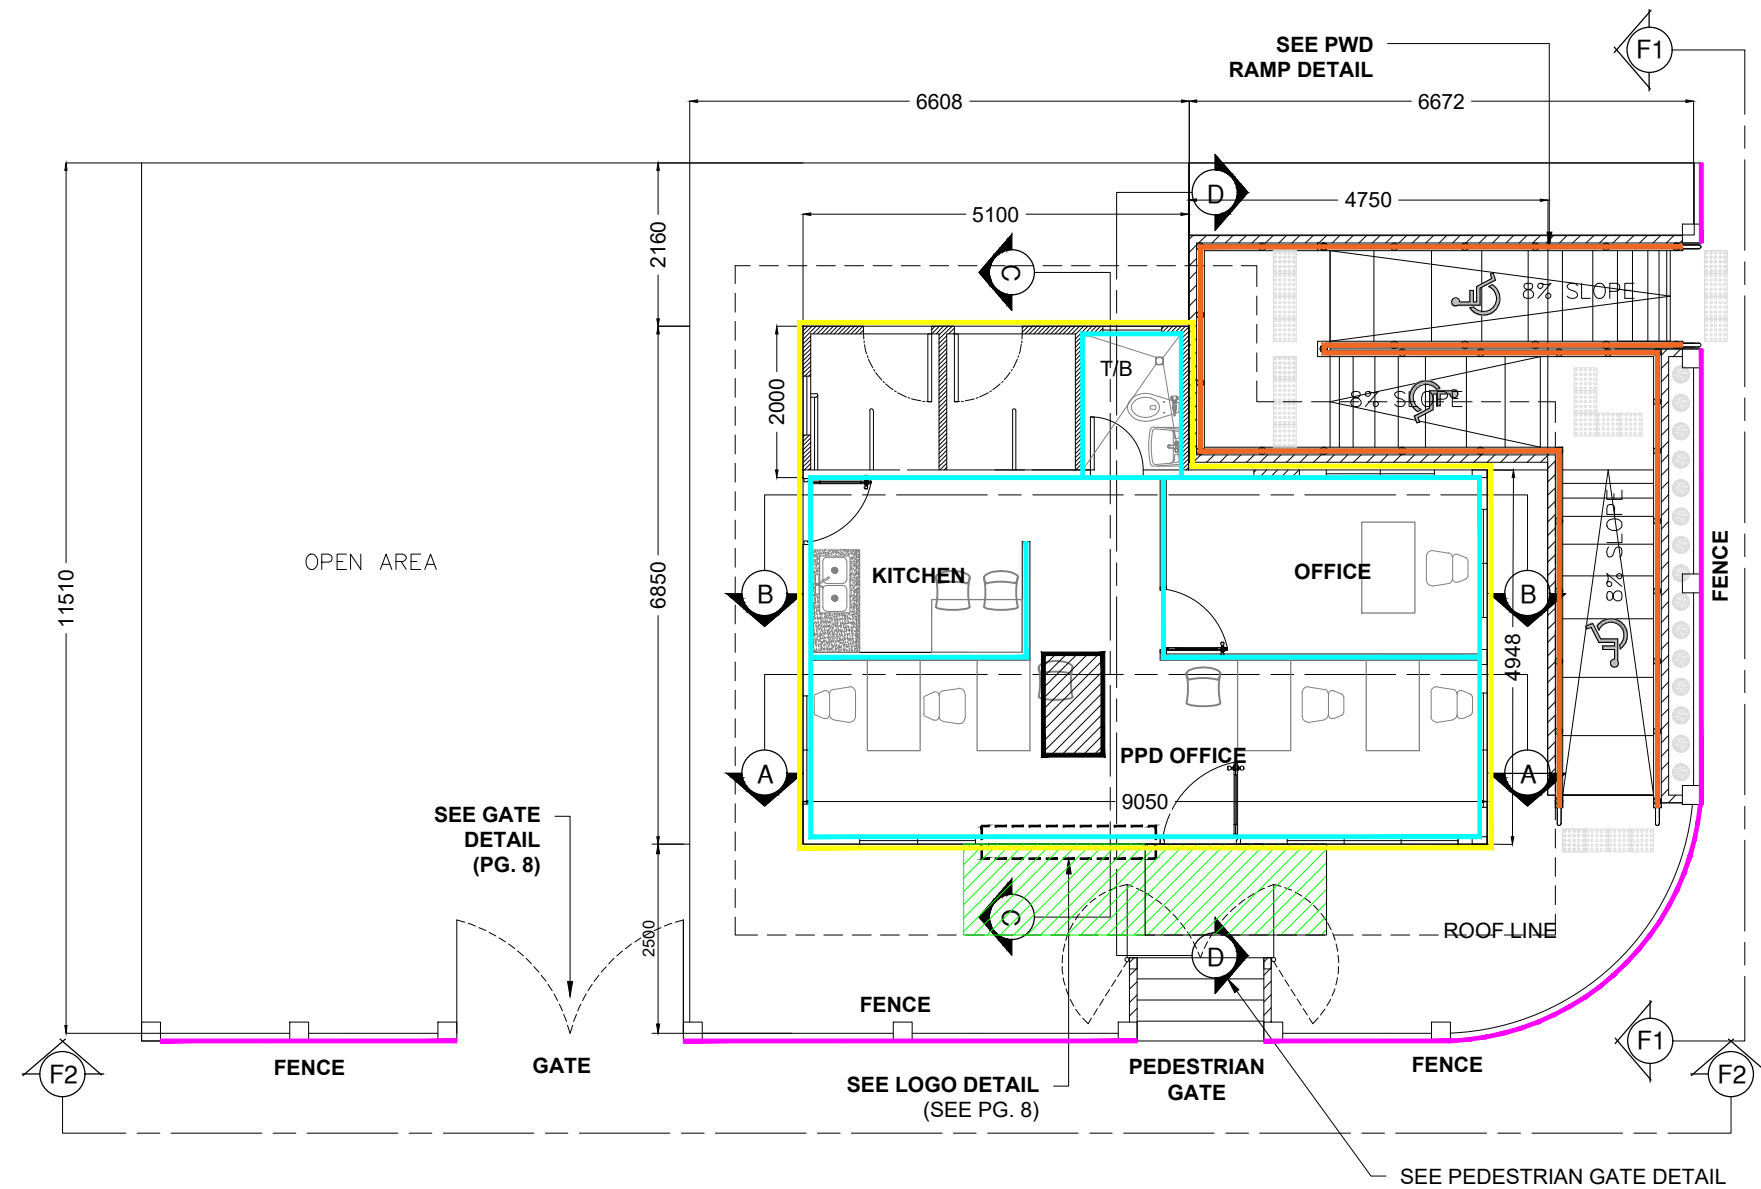


LEGEND:

- INTERIOR WALL TO BE REPAINTED. (SEE PG. 3,4,5, ELEVATION DETAILS)
- EXTERIOR WALL TO BE REPAINTED. (SEE PG. 4,5, ELEVATION DETAILS)
- MAINTENANCE OF DAMAGED TILES. (SEE PG. 6, TILE LAYOUT)
- MAINTENANCE AND REPAINTING OF CONCRETE AND STEEL FENCE (SEE PG. 7, FENCE DETAIL)
- MAINTENANCE OF DAMAGED CEILING. (SEE PG. 8)
- CONCRETE CURB TO BE REPAINTED (SEE PG. 9, RAMP DETAIL)


FLOOR PLAN OF PPD BUILDING WITH FENCE
1:100

	PROJECT TITLE	PREPARED BY:	CHECKED BY:	REVIEWED BY:	RECOMMENDING APPROVAL:	APPROVED BY:	SHEET CONTENT:	DATE:
	EMERGENCY MAINTENANCE OF PPD OFFICE INCLUDING MAIN GATE STRUCTURE DUE TO 7.8 MAGNITUDE EARTHQUAKE ON JUNE 8, 2026 LOCATION PORT OF GENERAL SANTOS, MAKAR WHARF, GENERAL SANTOS CITY	JOSE CARLITO Y. BRIONES JR. DRAFTSMAN II (COS)	CHARMAINE DJUNE L. MANTOYA SUPERVISING ENGINEER A	MARIA VIVIEN M. TANCO PRINCIPAL ENGINEER A	EDELPETER L. DE LA ROSA ACTING ESD MANAGER	ATTY. CESAR M. DATAYA PORT MANAGER	1. FLOOR PLAN OF PPD BUILDING WITH FENCE	2/20

c:\users\jenova\appdata\local\temp\5\desktop\ppa 2026\1. general\ppa_cdm\main gate maintenance main charmy\emergency maintenance of ppd office.dwg

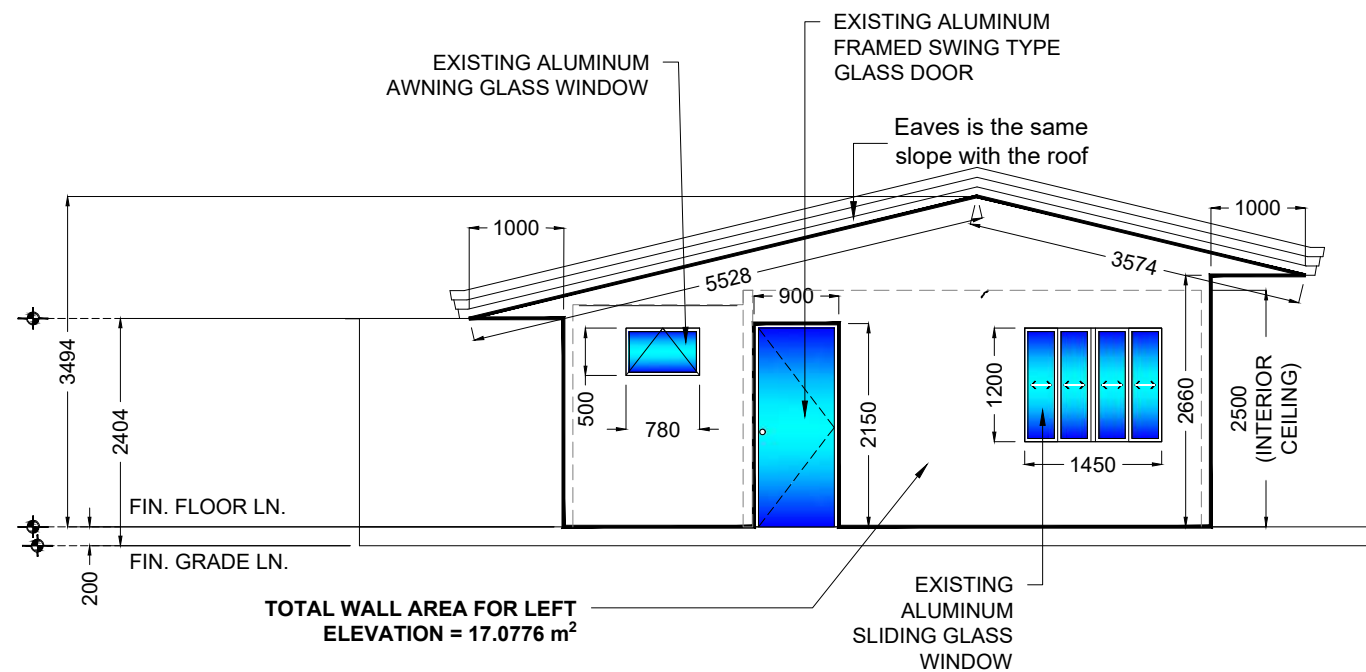


PPD OFFICE LEFT ELEVATION
1:80

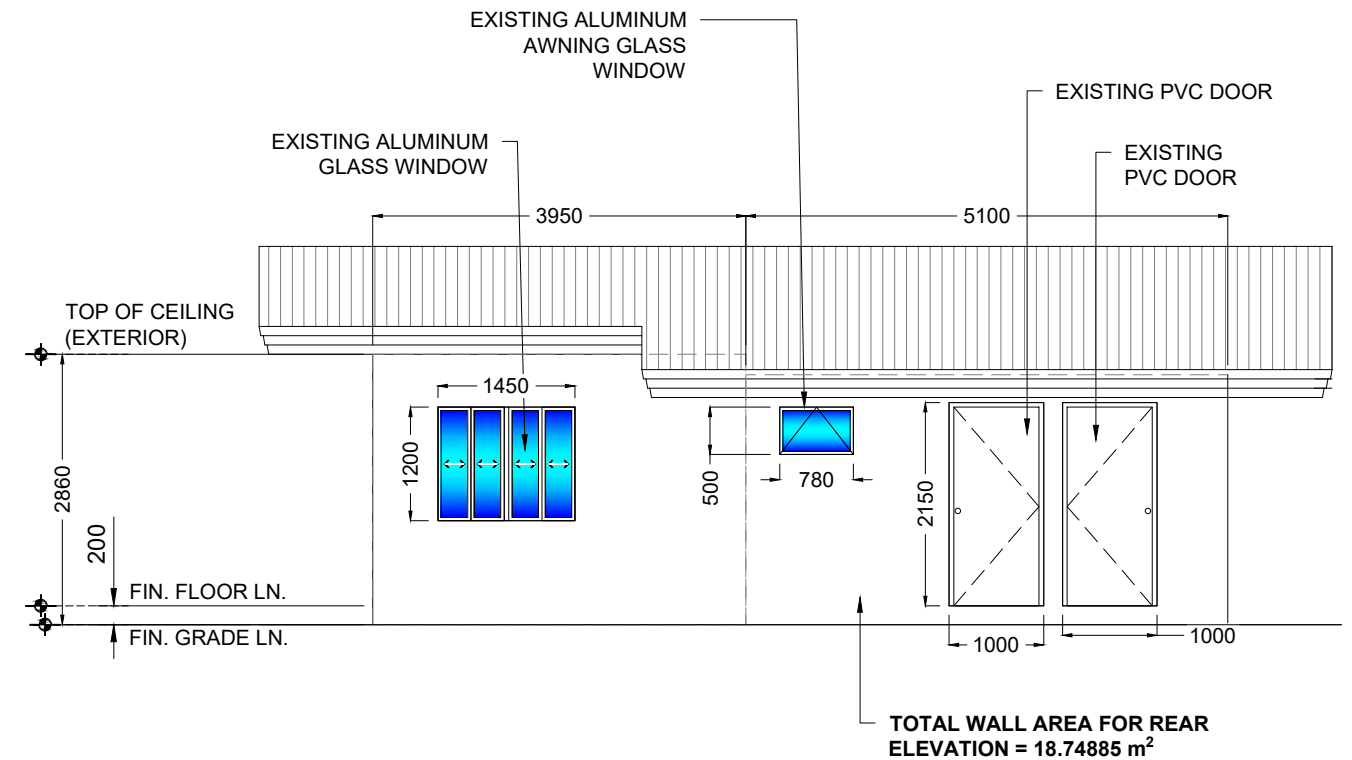

PPD OFFICE REAR ELEVATION
1:80

NOTE ON REPAINTING WORKS:

1. THOROUGHLY CLEAN ALL SURFACES TO REMOVE DIRT, DUST, GREASE, RUST, AND OTHER CONTAMINANTS. PREPARE SURFACES AS REQUIRED PRIOR TO APPLICATION OF NEW PAINT.
2. EXTERIOR WALL TO BE REPAINTED WITH TWO (2) COATS ELASTOMERIC ODORLESS ANTIBACTERIAL GLOSS LATEX PAINT INCLUDING SURFACE PREPARATION (COLOR SHALL SUBJECT TO THE APPROVAL OF PPA)
3. EXISTING STONE WALL CLADDING TO BE REPAINTED WITH CLEAR EMULSION PAINT

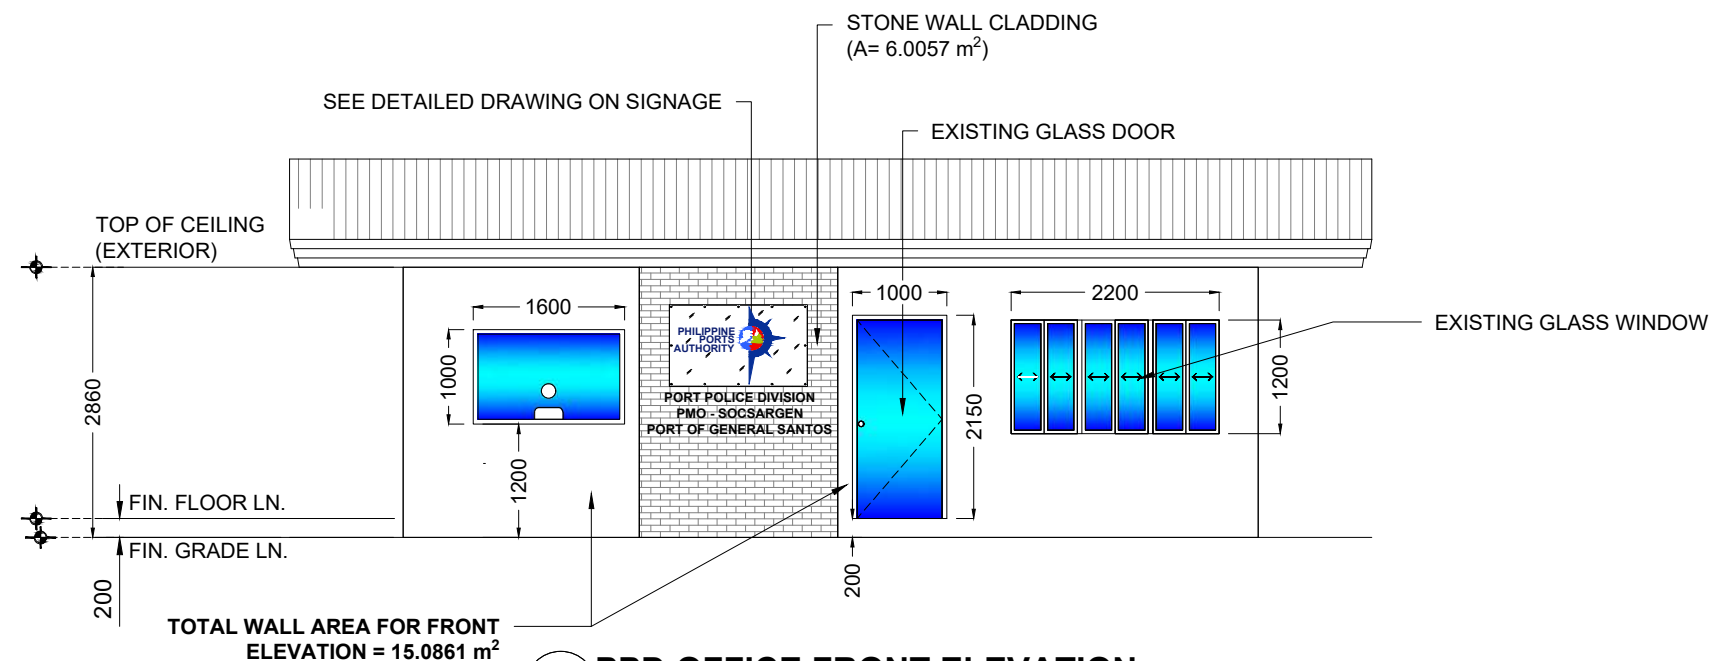

PPD OFFICE FRONT ELEVATION
1:80



PROJECT TITLE	EMERGENCY MAINTENANCE OF PPD OFFICE INCLUDING MAIN GATE STRUCTURE DUE TO 7.8 MAGNITUDE EARTHQUAKE ON JUNE 8, 2026
LOCATION	PORT OF GENERAL SANTOS, MAKAR WHARF, GENERAL SANTOS CITY

PREPARED BY:
JOSE CARLITO Y. BRIONES JR.
DRAFTSMAN II (COS)

CHECKED BY:
CHARMAINE DJUNE L. MANTOYA
SUPERVISING ENGINEER A


REVIEWED BY:
MARIA VIVIEN M. TANCO
PRINCIPAL ENGINEER A

RECOMMENDING APPROVAL:
EDELPIETER L. DE LA ROSA
ACTING ESD MANAGER

APPROVED BY:
ATTY. CESAR M. DATAYA
PORT MANAGER

SHEET CONTENT:
1. PPD OFFICE LEFT ELEVATION
2. PPD OFFICE REAR ELEVATION
3. PPD OFFICE FRONT ELEVATION


DATE:
3/20

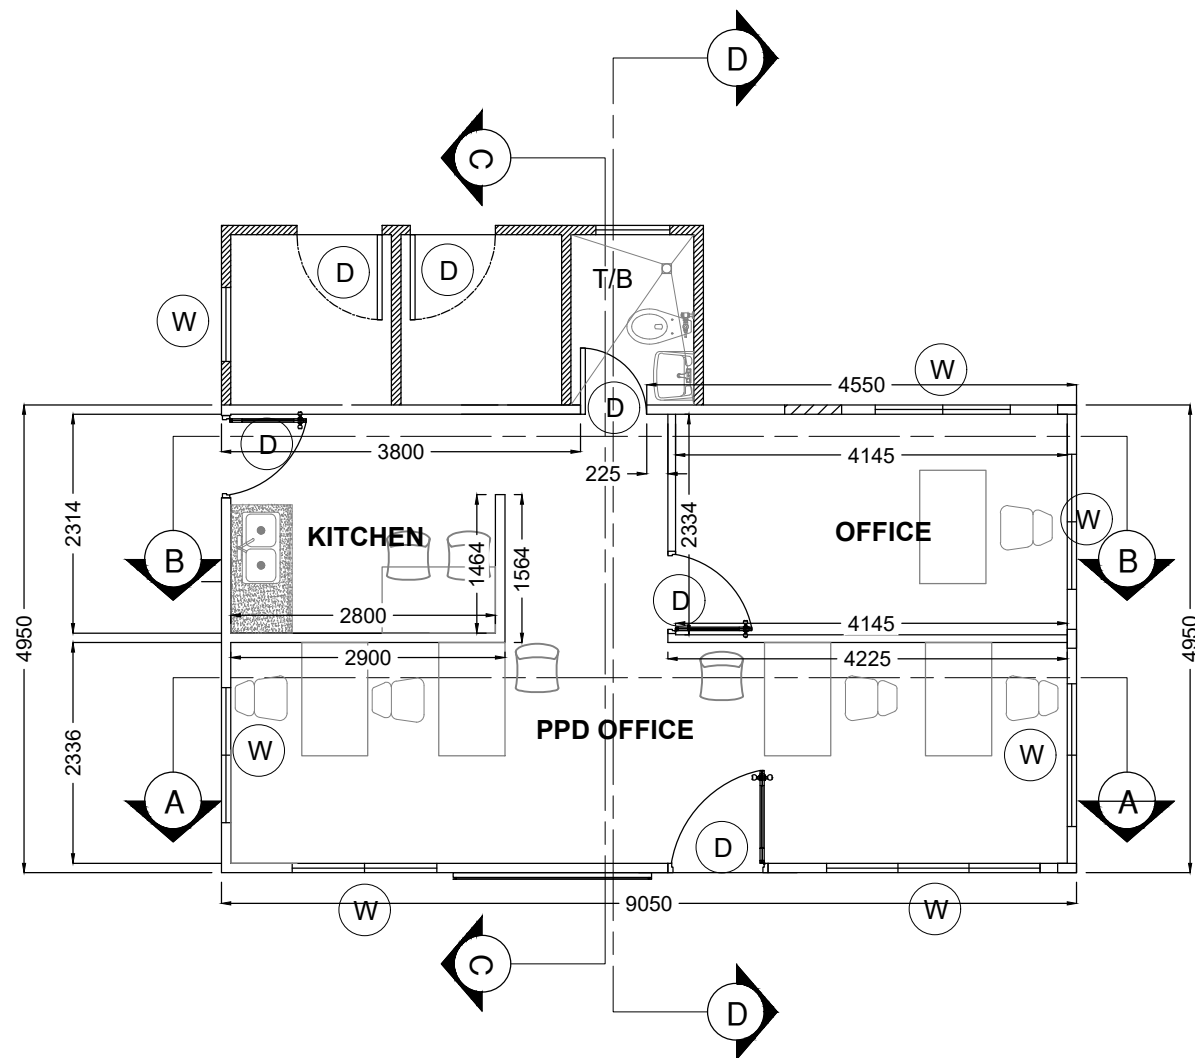


PPD OFFICE FLOOR PLAN WITH SECTION LEGEND
1:80

NOTE:

1. ALL MEASUREMENTS ARE IN MILLIMETER
2. INTERIOR CEILING HEIGHT IS 2.5m FROM FINISH FLOOR LINE
3. ALL EXISTING HAIRLINE WALL CRACKS TO BE CLEANED, V-CUT, INJECTED WITH STRUCTURAL EPOXY, SANDED SMOOTH, PRIMED, AND REPAINTED.
4. THOROUGHLY CLEAN ALL SURFACES TO REMOVE DIRT, DUST, GREASE, RUST, AND OTHER CONTAMINANTS. PREPARE SURFACES AS REQUIRED PRIOR TO APPLICATION OF NEW PAINT.
5. EXTERIOR WALL TO BE REPAINTED WITH TWO (2) COATS ELASTOMERIC ODORLESS ANTIBACTERIAL GLOSS LATEX PAINT INCLUDING SURFACE PREPARATION (COLOR SHALL BE SUBJECT TO THE APPROVAL OF PPA)

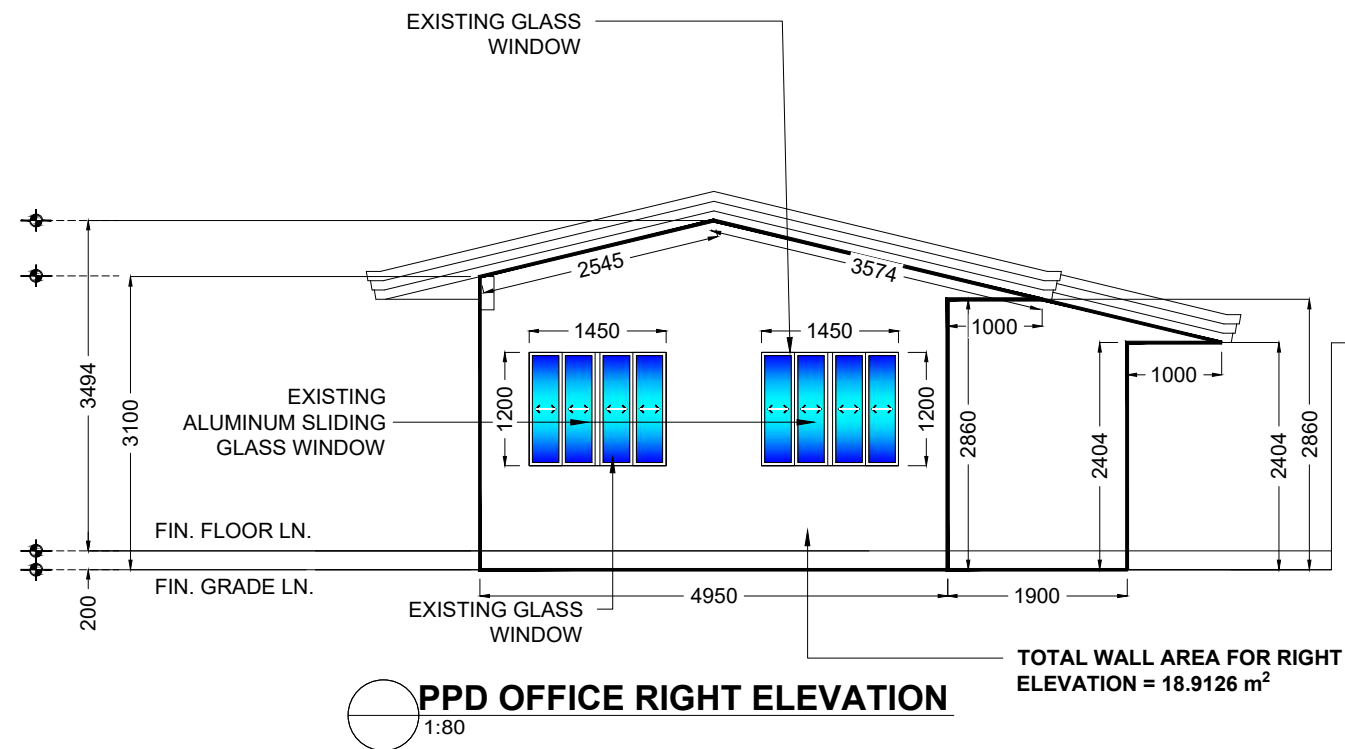

TOTAL WALL AREA FOR RIGHT ELEVATION = 18.9126 m²

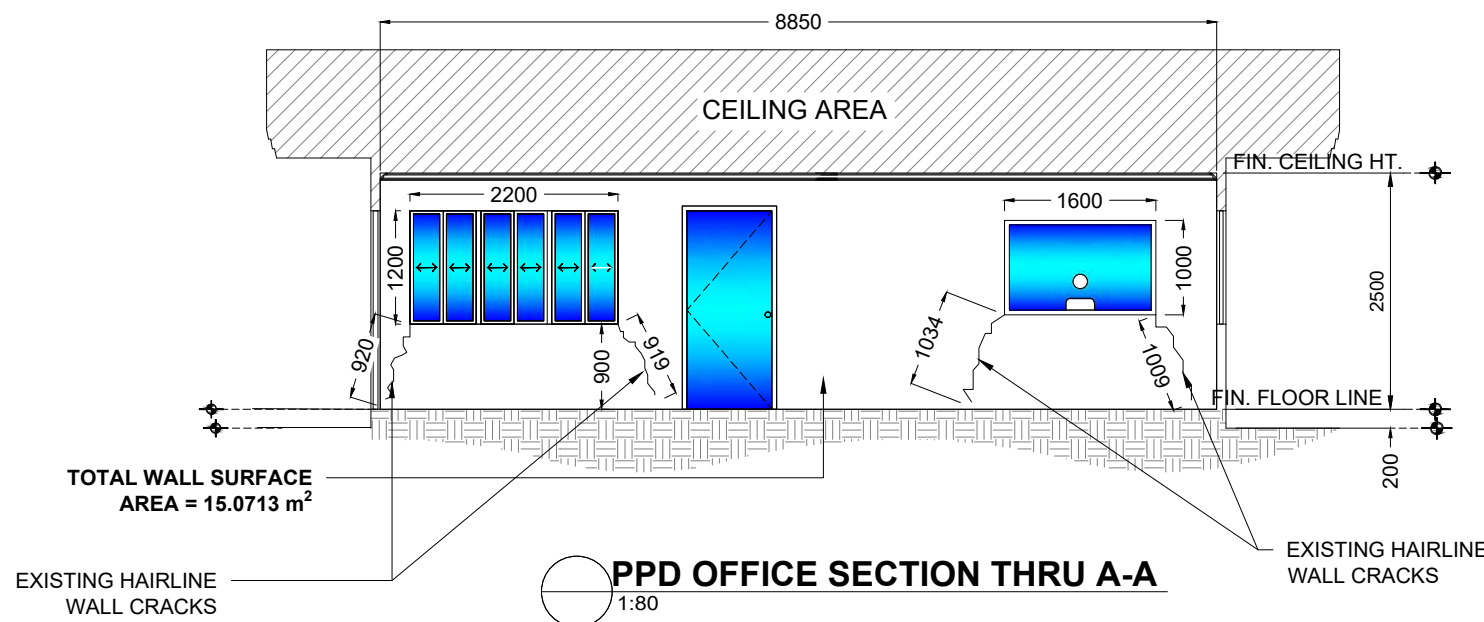

TOTAL WALL SURFACE AREA = 15.0713 m²



PROJECT TITLE	
EMERGENCY MAINTENANCE OF PPD OFFICE INCLUDING MAIN GATE STRUCTURE DUE TO 7.8 MAGNITUDE EARTHQUAKE ON JUNE 8, 2026	
LOCATION	
PORT OF GENERAL SANTOS, MAKAR WHARF, GENERAL SANTOS CITY	

PREPARED BY:

JOSE CARLITO Y. BRIONES JR.
DRAFTSMAN II (COS)

CHECKED BY:

CHARMAINE DJUNE L. MANTOYA
SUPERVISING ENGINEER A

REVIEWED BY:

MARIA VIVIEN M. TANCO
PRINCIPAL ENGINEER A

RECOMMENDING APPROVAL:


EDEL PETER L. DE LA ROSA
ACTING ESD MANAGER

APPROVED BY:


ATTY. CESAR M. DATAYA
PORT MANAGER

SHEET CONTENT:
1. PPD OFFICE FLOOR PLAN WITH SECTION LEGEND
2. PPD OFFICE RIGHT ELEVATION
3. PPD OFFICE SECTION THRU A-A


DATE:
4/20

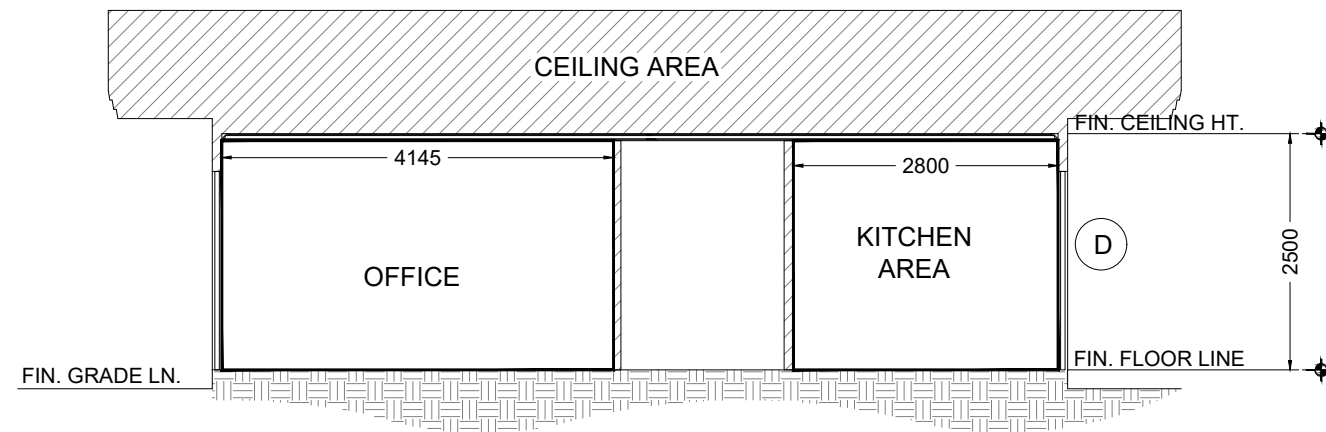

PPD OFFICE SECTION THRU B-B
1:80

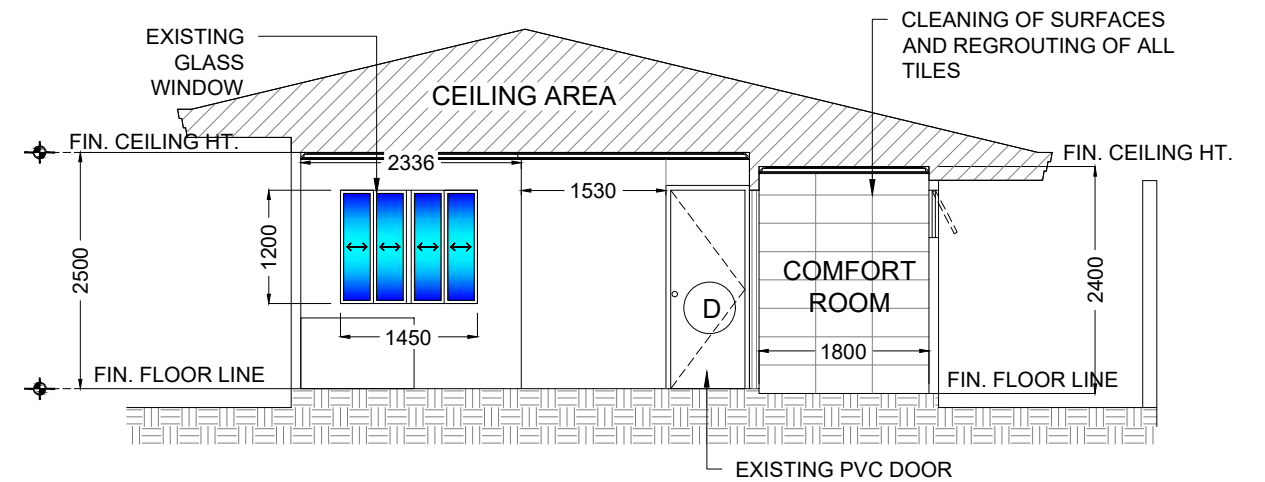

PPD OFFICE SECTION THRU C-C
1:80

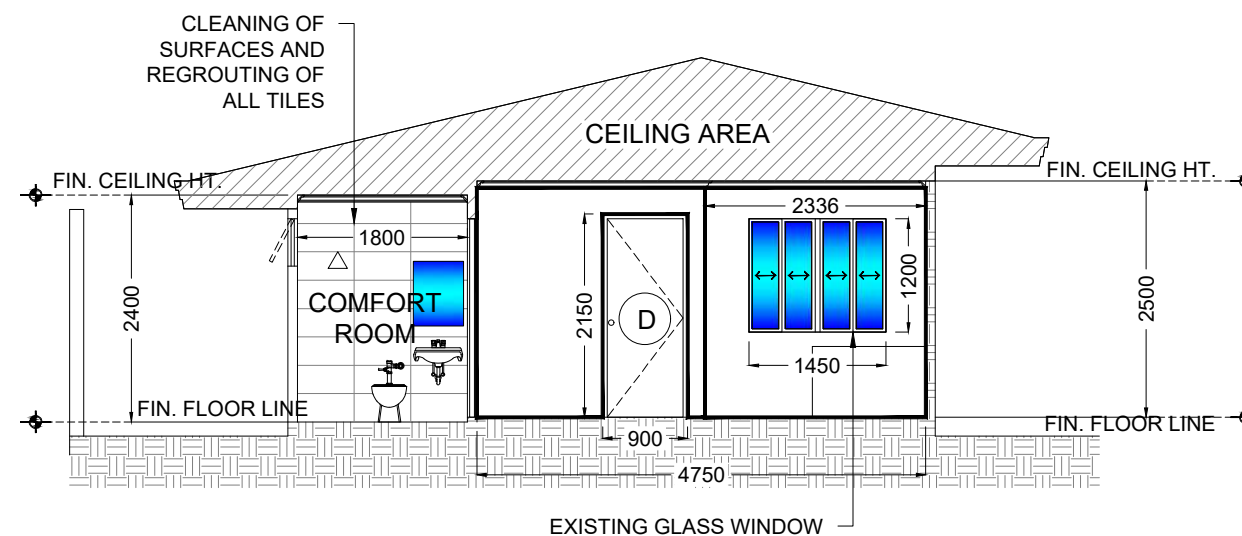

PPD OFFICE SECTION THRU D-D
1:80

NOTE:

1. THOROUGHLY CLEAN ALL SURFACES TO REMOVE DIRT, DUST, GREASE, RUST, AND OTHER CONTAMINANTS. PREPARE SURFACES AS REQUIRED PRIOR TO APPLICATION OF NEW PAINT.
2. EXTERIOR WALL TO BE REPAINTED WITH TWO (2) COATS ELASTOMERIC ODORLESS ANTIBACTERIAL GLOSS LATEX PAINT (**COLOR SHALL BE SUBJECT TO THE APPROVAL OF PPA**)
3. INTERIOR WALL TO BE REPAINTED WITH TWO (2) COATS BIOFRESH ACRYLIC ODORLESS ANTIBACTERIAL GLOSS LATEX PAINT INCLUDING SURFACE PREPARATION (**COLOR SHALL BE SUBJECT TO THE APPROVAL OF PPA**)



PROJECT TITLE	EMERGENCY MAINTENANCE OF PPD OFFICE INCLUDING MAIN GATE STRUCTURE DUE TO 7.8 MAGNITUDE EARTHQUAKE ON JUNE 8, 2026
LOCATION	PORT OF GENERAL SANTOS, MAKAR WHARF, GENERAL SANTOS CITY

PREPARED BY:	JOSE CARLITO Y. BRIONES JR. DRAFTSMAN II (COS)
--------------	---

CHECKED BY:	CHARMAINE DJUNE L. MANTOYA SUPERVISING ENGINEER A
-------------	--

REVIEWED BY:	MARIA VIVIEN M. TANCO PRINCIPAL ENGINEER A
--------------	---


RECOMMENDING APPROVAL:	EDELPETER L. DE LA ROSA ACTING ESD MANAGER
------------------------	---

APPROVED BY:	ATTY. CESAR M. DATAYA PORT MANAGER
--------------	---------------------------------------

SHEET CONTENT:	1. PPD OFFICE SECTION THRU B-B 2. PPD OFFICE SECTION THRU C-C 3. PPD OFFICE SECTION THRU D-D
----------------	--

DATE:	5/20
-------	------

C:\Users\jenova\appdata\local\5\desktop\ppa 2026\1. general\mgt. admin\main gate maintenance main charmy\emergency maintenance of ppd office.dwg

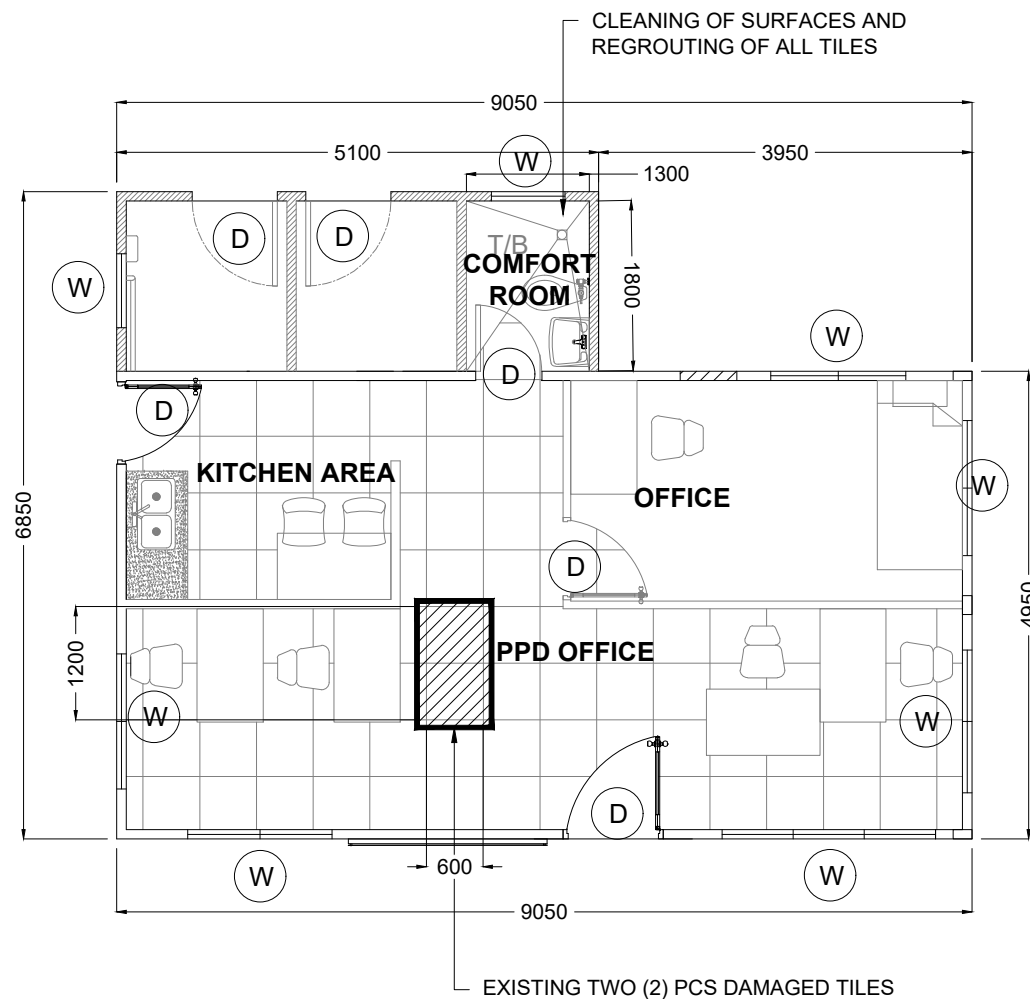

PPD OFFICE TILE LAYOUT
1:100

LEGEND:

- (W) EXISTING SLIDING WINDOW
- (D) EXISTING SWING TYPE DOOR
- DAMAGED TILES AND CEILING

NOTE:


- THOROUGHLY CLEAN ALL SURFACES TO REMOVE DIRT, DUST, GREASE, RUST, AND OTHER CONTAMINANTS. PREPARE SURFACES AS REQUIRED PRIOR TO APPLICATION OF NEW PAINT.
- DAMAGED TILES TO BE REPLACED WITH 600 X 600 MM DURABLE GLOSSY, WATER AND STAIN RESISTANT HOMOGENEOUS SYNTHETIC GRANITE TILES, SAME COLOR WITH THE EXISTING.
- INTERIOR CEILING TO BE REPAINTED WITH TWO (2) COATS OF BIOFRESH ACRYLIC ODORLESS ANTIBACTERIAL GLOSS LATEX PAINT (**COLOR SHALL BE SUBJECT TO THE APPROVAL OF PPA**).
- EXTERIOR EAVES TO BE REPAINTED WITH TWO (2) COATS ELASTOMERIC ODORLESS ANTIBACTERIAL GLOSS LATEX PAINT (**COLOR SHALL BE SUBJECT TO THE APPROVAL OF PPA**).

50mm x 100mm
x 2mm THK
CEE PURLINS

10mmØ DEFROMED
BARS FULLY WELD
TO CEE PURLINS

19mm x 25mm x 0.40mm
THK GI LIGHT METAL
FURRINGS SPACED AT
600mm O.C., BW

3.5mm THK. FIBER
CEMENT BOARD

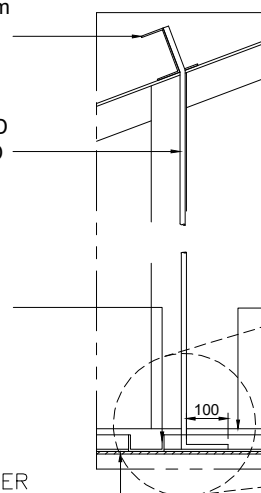

25 MM X 25 MM X 300 MM WIDE
WOODEN AIR VENT SLOT
(TO BE REPAINTED)

10mmØ DEFORMED
BARS FULLY WELD
TO MS ANGLE BAR


25mm X 25mm
X 1/8" THK MS
ANGLE BAR

25mm X 25mm
X 1/8" THK MS
ANGLE BAR

19mm x 25mm
x 0.40mm THK GI
LIGHT METAL
FURRINGS SPACED
AT 600mm O.C., BW

3.5mm THK. FIBER
CEMENT BOARD

CEILING HANGER DETAILS
NTS

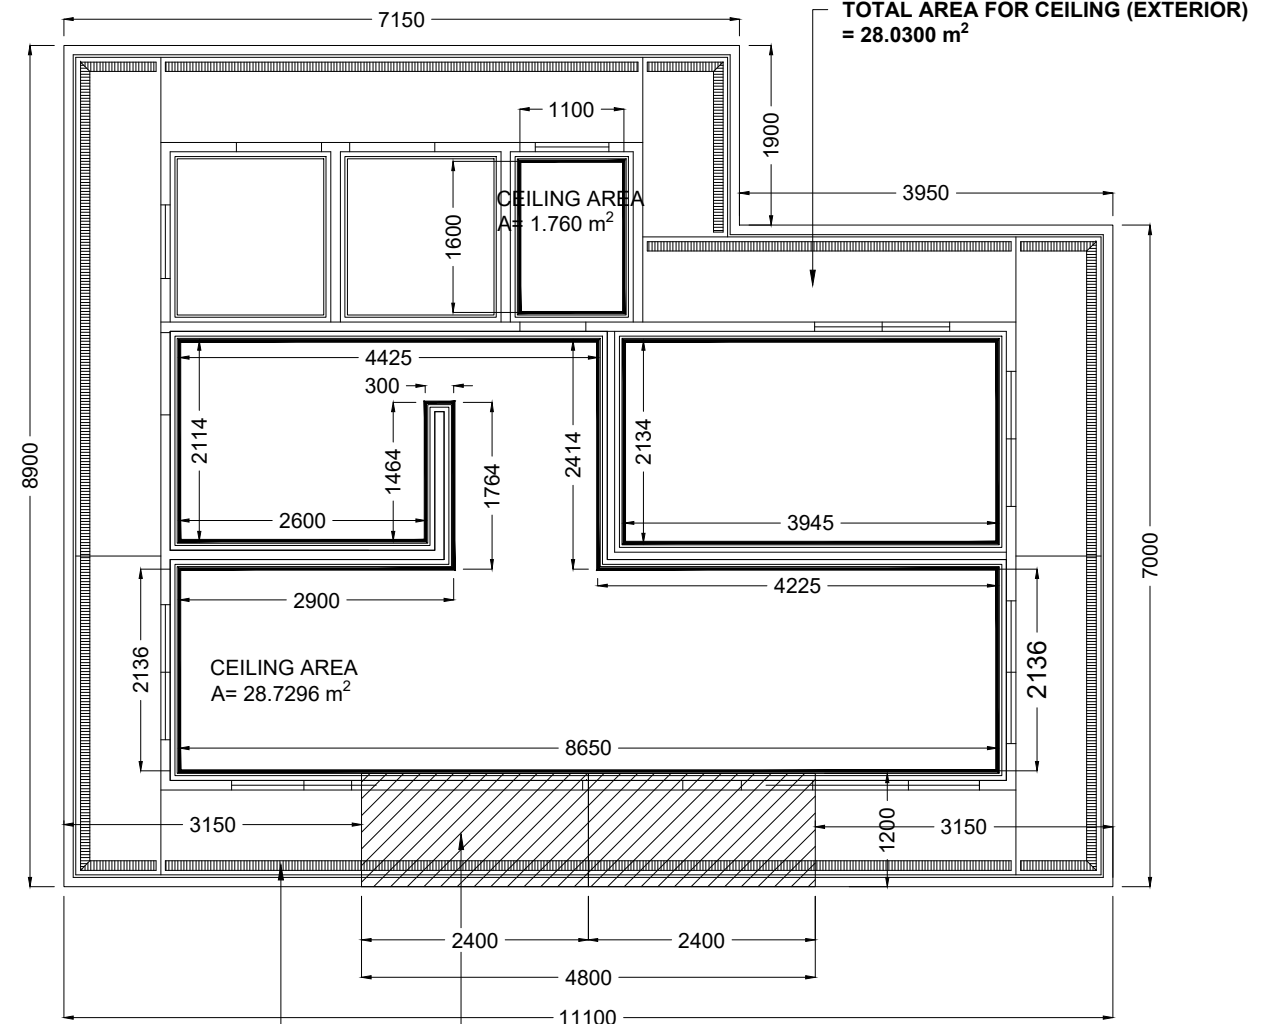

MAINTENANCE OF CEILING 3.5MM THK. FIBER CEMENT BOARD, 19MM X 25MM X 0.40MM THK GI LIGHT METAL FURRINGS SP@ 600MM O.C.B.W.
(SEE CEILING HANGER DETAILS)

PPD OFFICE CEILING LAYOUT
1:100



PROJECT TITLE	EMERGENCY MAINTENANCE OF PPD OFFICE INCLUDING MAIN GATE STRUCTURE DUE TO 7.8 MAGNITUDE EARTHQUAKE ON JUNE 8, 2026
LOCATION	PORT OF GENERAL SANTOS, MAKAR WHARF, GENERAL SANTOS CITY

PREPARED BY:	JOSE CARLITO Y. BRIONES JR. DRAFTSMAN II (COS)
--------------	---

CHECKED BY:	CHARMAINE DJUNE L. MANTOYA SUPERVISING ENGINEER A
-------------	--

REVIEWED BY:	MARIA VIVIEN M. TANCO PRINCIPAL ENGINEER A
--------------	---

RECOMMENDING APPROVAL:	EDELPETER L. DE LA ROSA ACTING ESD MANAGER
------------------------	---



APPROVED BY:	ATTY. CESAR M. DATAYA PORT MANAGER
--------------	---------------------------------------

SHEET CONTENT:	1. PPD OFFICE TILE LAYOUT 2. PPD OFFICE CEILING LAYOUT
----------------	---

DATE:	6/20
-------	------

NOTE:

1. THOROUGHLY CLEAN ALL SURFACES TO REMOVE DIRT, DUST, GREASE, RUST, AND OTHER CONTAMINANTS. PREPARE SURFACES AS REQUIRED PRIOR TO APPLICATION OF NEW PAINT.
2. APPLY RUST CONVERTER AND MARINE EPOXY PRIMER ON ALL STEEL AREAS WITH EXPOSED SURFACE
3. EXISTING HAIRLINE WALL CRACKS TO BE CLEANED, V-CUT (10mm DEPTH, 10mm WIDTH) , INJECTED WITH STRUCTURAL CONCRETE EPOXY, SANDED SMOOTH, PRIMED, AND REPAINTED.
4. WALL FENCE TO BE REPAINTED WITH TWO (2) COATS ELASTOMERIC ODORLESS ANTIBACTERIAL GLOSS LATEX PAINT (COLOR SHALL BE SUBJECT TO THE APPROVAL OF PPA)
2. EXISTING 25X25mm SQUARE BAR VERTICAL GRILL TO BE REPAINTED (COLOR SHALL BE SUBJECT TO THE APPROVAL OF PPA)

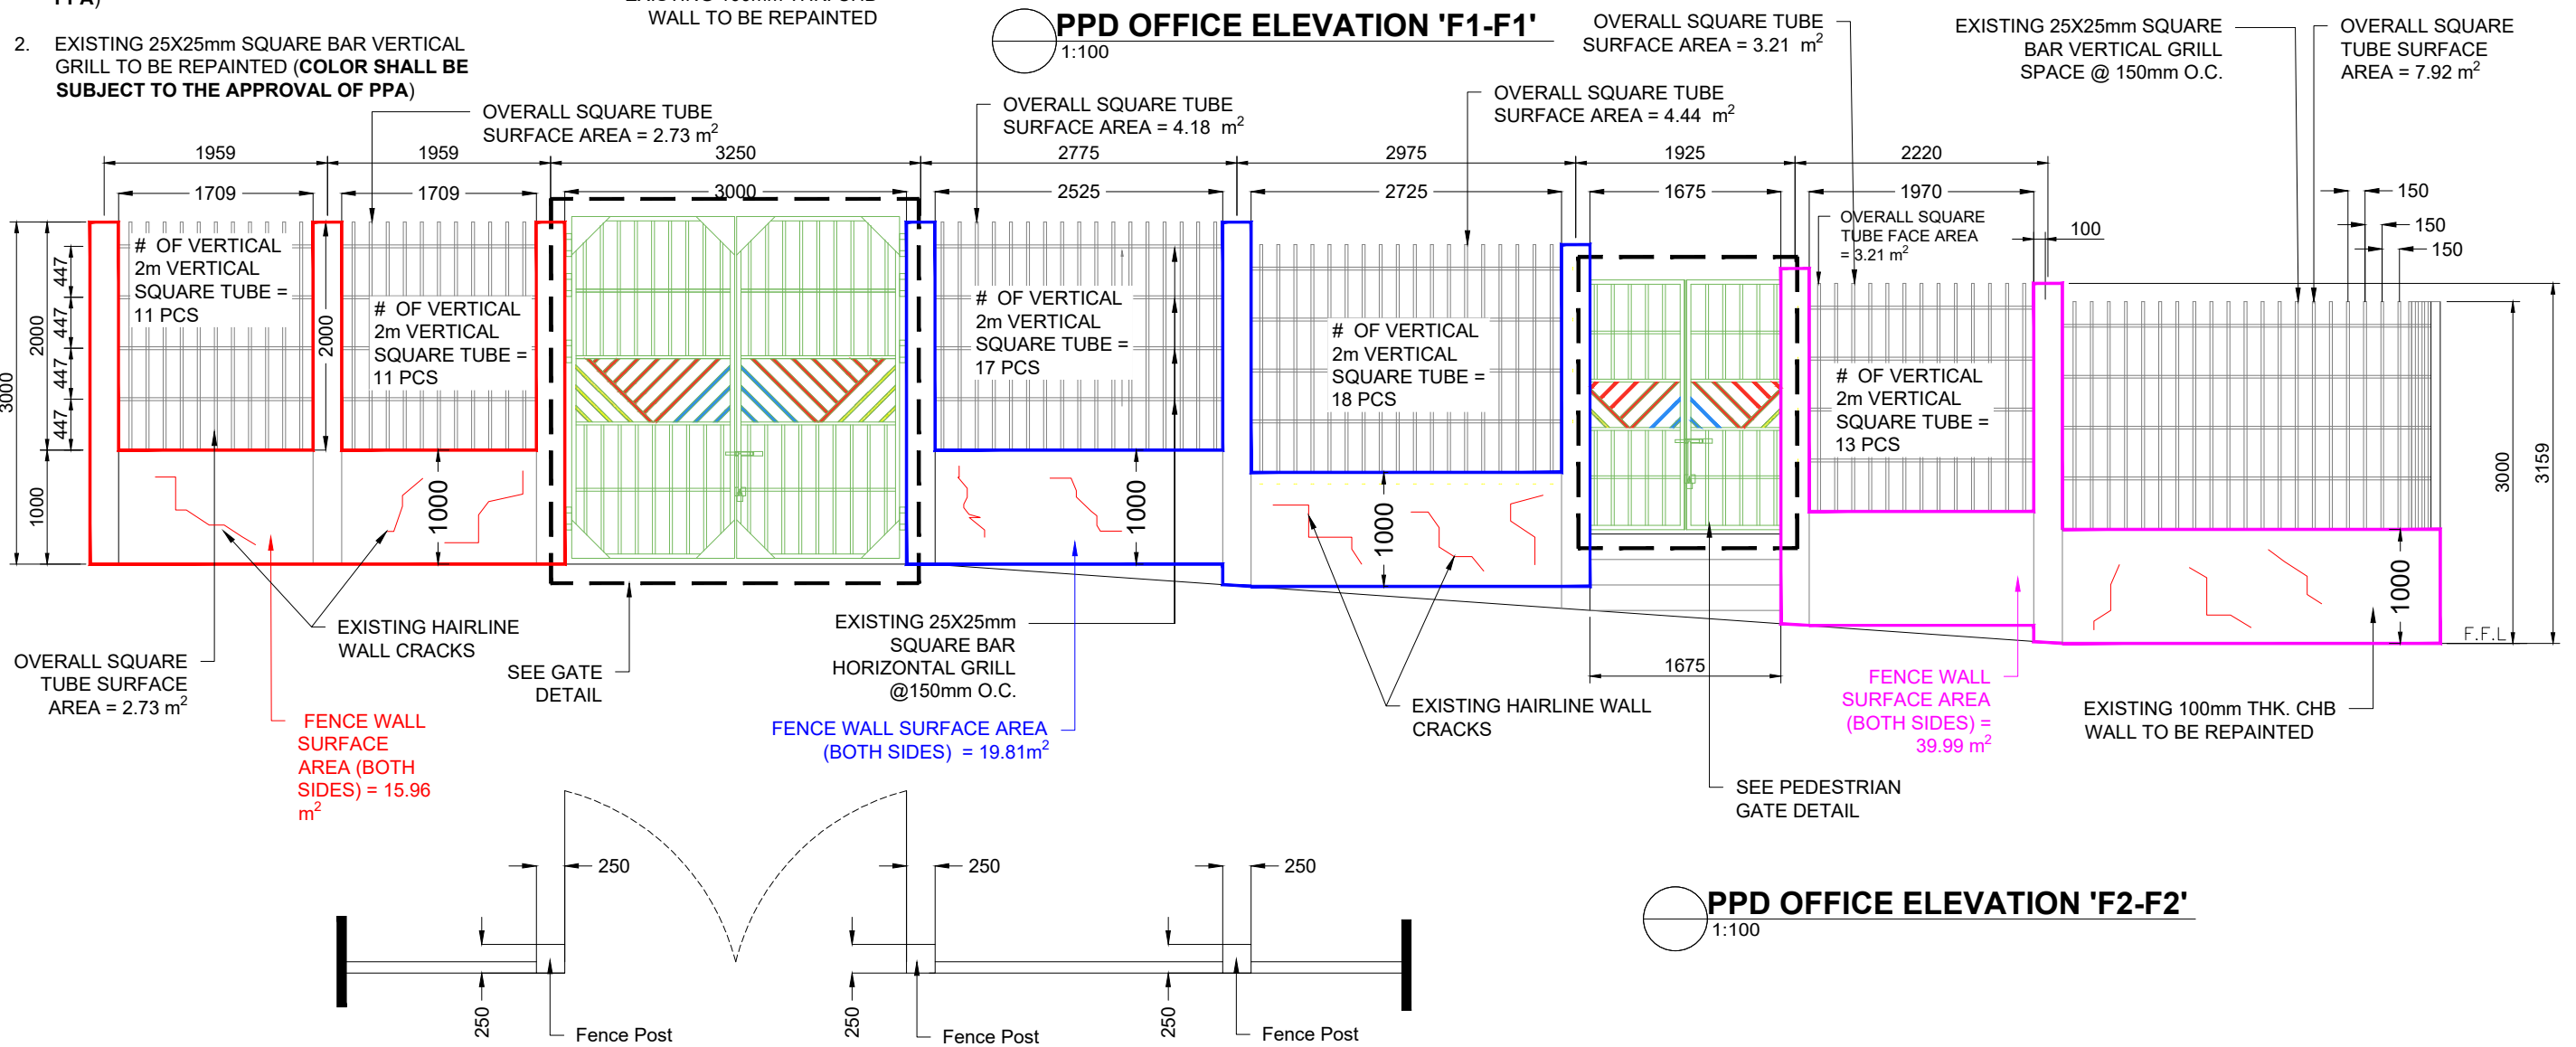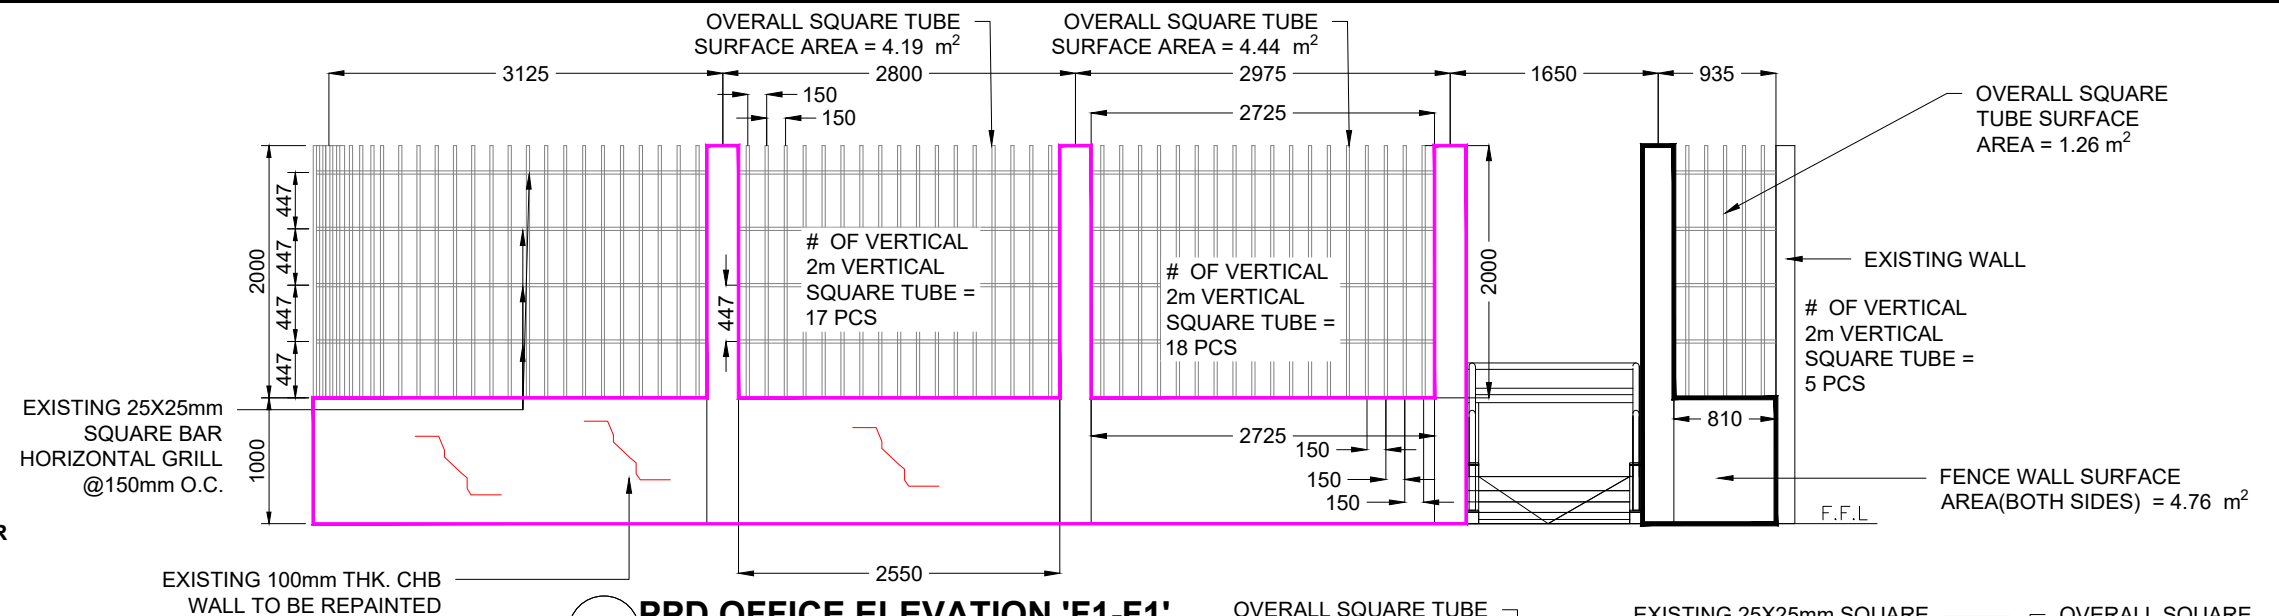

PROJECT TITLE	EMERGENCY MAINTENANCE OF PPD OFFICE INCLUDING MAIN GATE STRUCTURE DUE TO 7.8 MAGNITUDE EARTHQUAKE ON JUNE 8, 2026
LOCATION	PORT OF GENERAL SANTOS, MAKAR WHARF, GENERAL SANTOS CITY

PREPARED BY:	JOSE CARLITO Y. BRIONES JR. DRAFTSMAN II (COS)
--------------	---

CHECKED BY:	CHARMAINE DJUNE L. MANTOYA SUPERVISING ENGINEER A
-------------	--

REVIEWED BY:	MARIA VIVIEN M. TANCO PRINCIPAL ENGINEER A
--------------	---

RECOMMENDING APPROVAL:	EDELPETER L. DE LA ROSA ACTING ESD MANAGER
------------------------	---




APPROVED BY:	ATTY. CESAR M. DATAYA PORT MANAGER
--------------	---------------------------------------

SHEET CONTENT:	1. PPD OFFICE ELEVATION F1-F1 2. PPD OFFICE ELEVATION F2-F2
----------------	--

DATE:	7/20
-------	------

c:\users\jenova\appdata\local\temp\5\desktop\ppa 2026\1. general\mga. cdm\main gate maintenance main charmy\emergency maintenance of ppd office.dwg

NOTE:
1. APPLY RUST CONVERTER AND MARINE EPOXY PRIMER
ON ALL STEEL AREAS WITH EXPOSED SURFACE

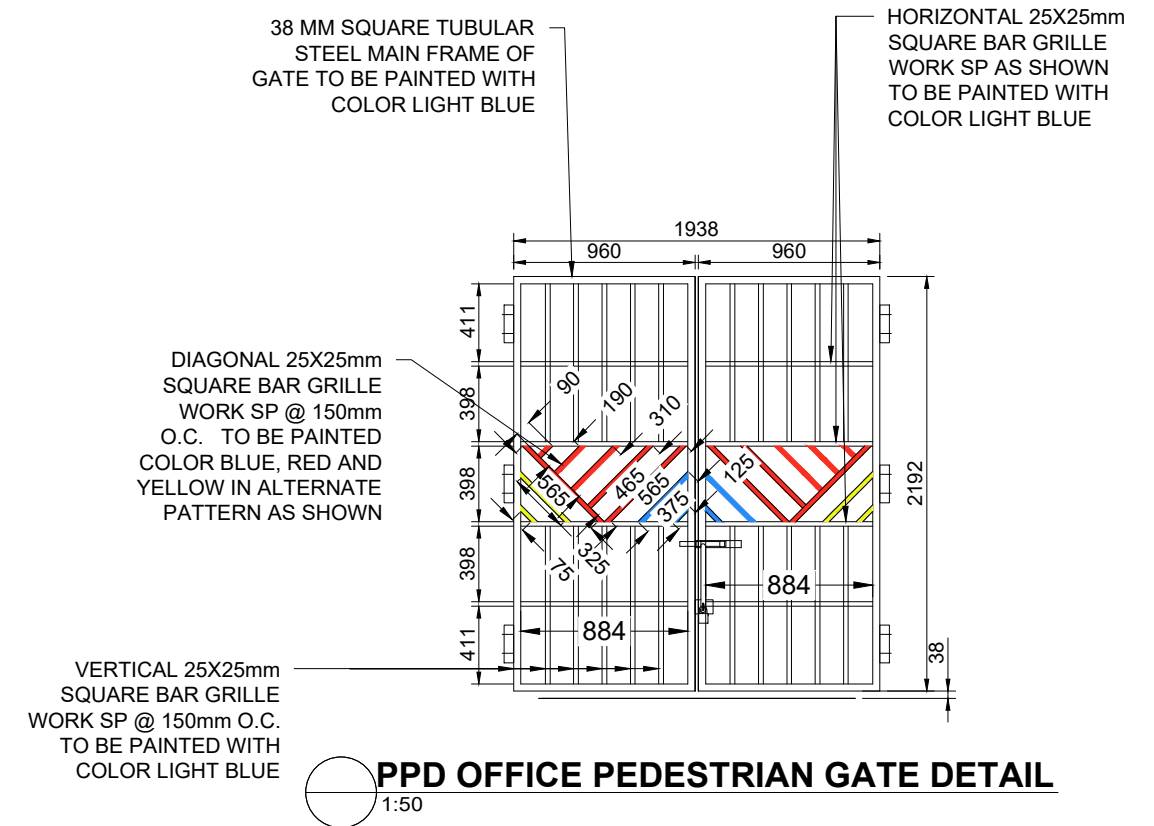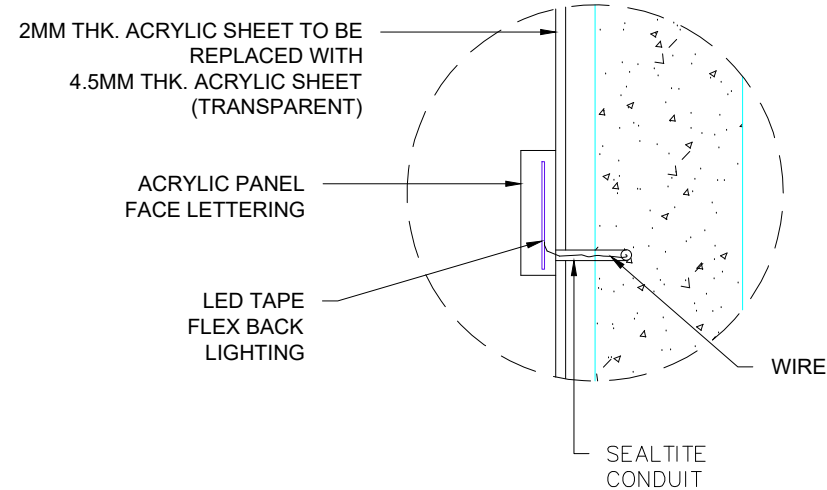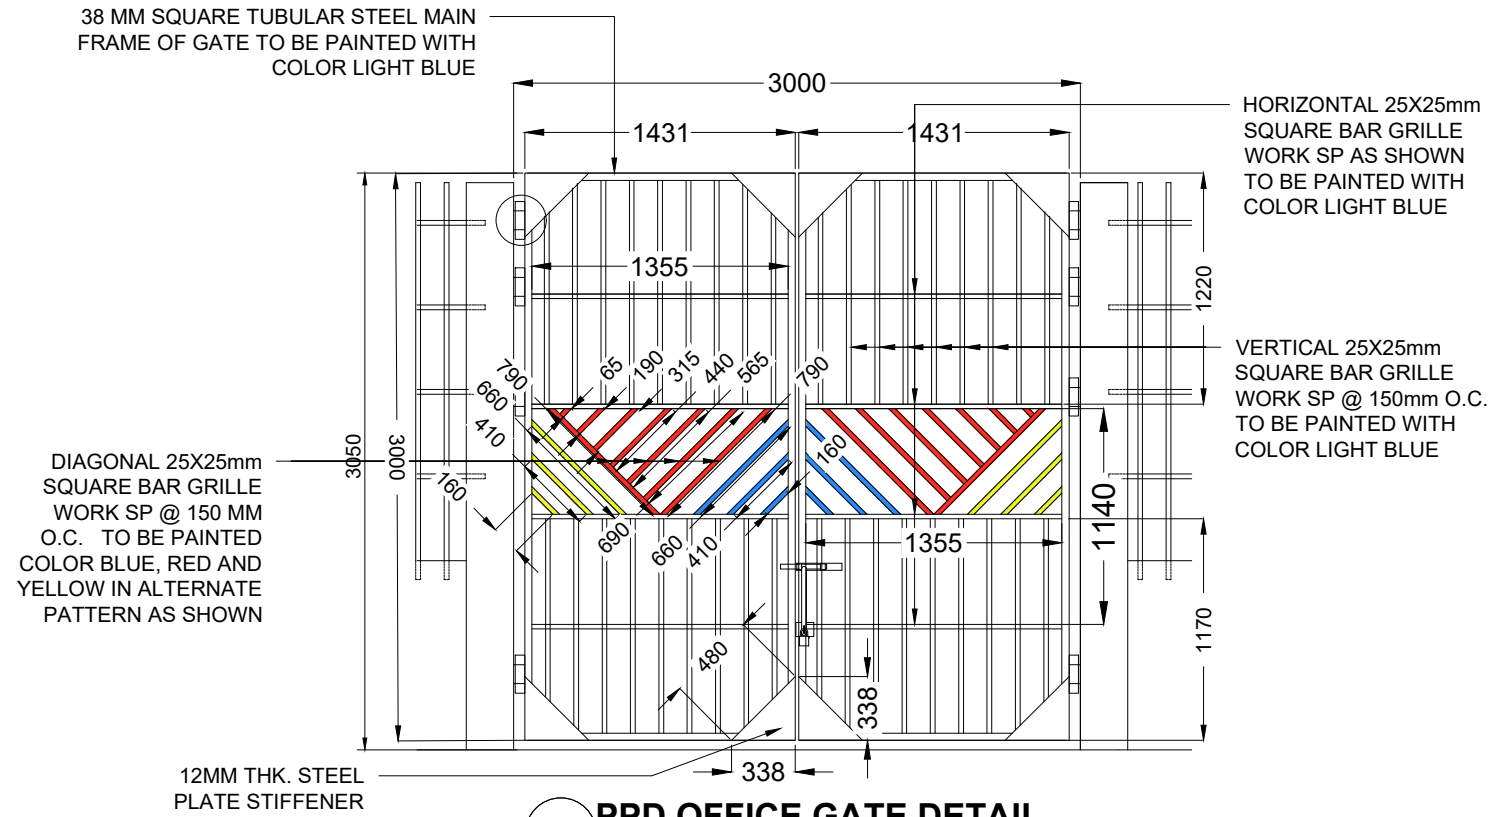

PROJECT TITLE	EMERGENCY MAINTENANCE OF PPD OFFICE INCLUDING MAIN GATE STRUCTURE DUE TO 7.8 MAGNITUDE EARTHQUAKE ON JUNE 8, 2026
LOCATION	PORT OF GENERAL SANTOS, MAKAR WHARF, GENERAL SANTOS CITY

PREPARED BY:	JOSE CARLITO Y. BRIONES JR. DRAFTSMAN II (COS)
--------------	---

CHECKED BY:	CHARMAINE DJUNE L. MANTOYA SUPERVISING ENGINEER A
-------------	--


REVIEWED BY:	MARIA VIVIEN M. TANCO PRINCIPAL ENGINEER A
--------------	---

RECOMMENDING APPROVAL:	EDELPETER L. DE LA ROSA ACTING ESD MANAGER
------------------------	---

APPROVED BY:	ATTY. CESAR M. DATAYA PORT MANAGER
--------------	---------------------------------------

SHEET CONTENT:	1. PPD OFFICE GATE DETAIL 2. PPD OFFICE PEDESTRIAN GATE DETAIL 3. PPD OFFICE SIGNAGE DETAIL BLOW UP PLAN 4. PPD OFFICE SIGNAGE DETAIL
----------------	---


DATE:	8/20
-------	------

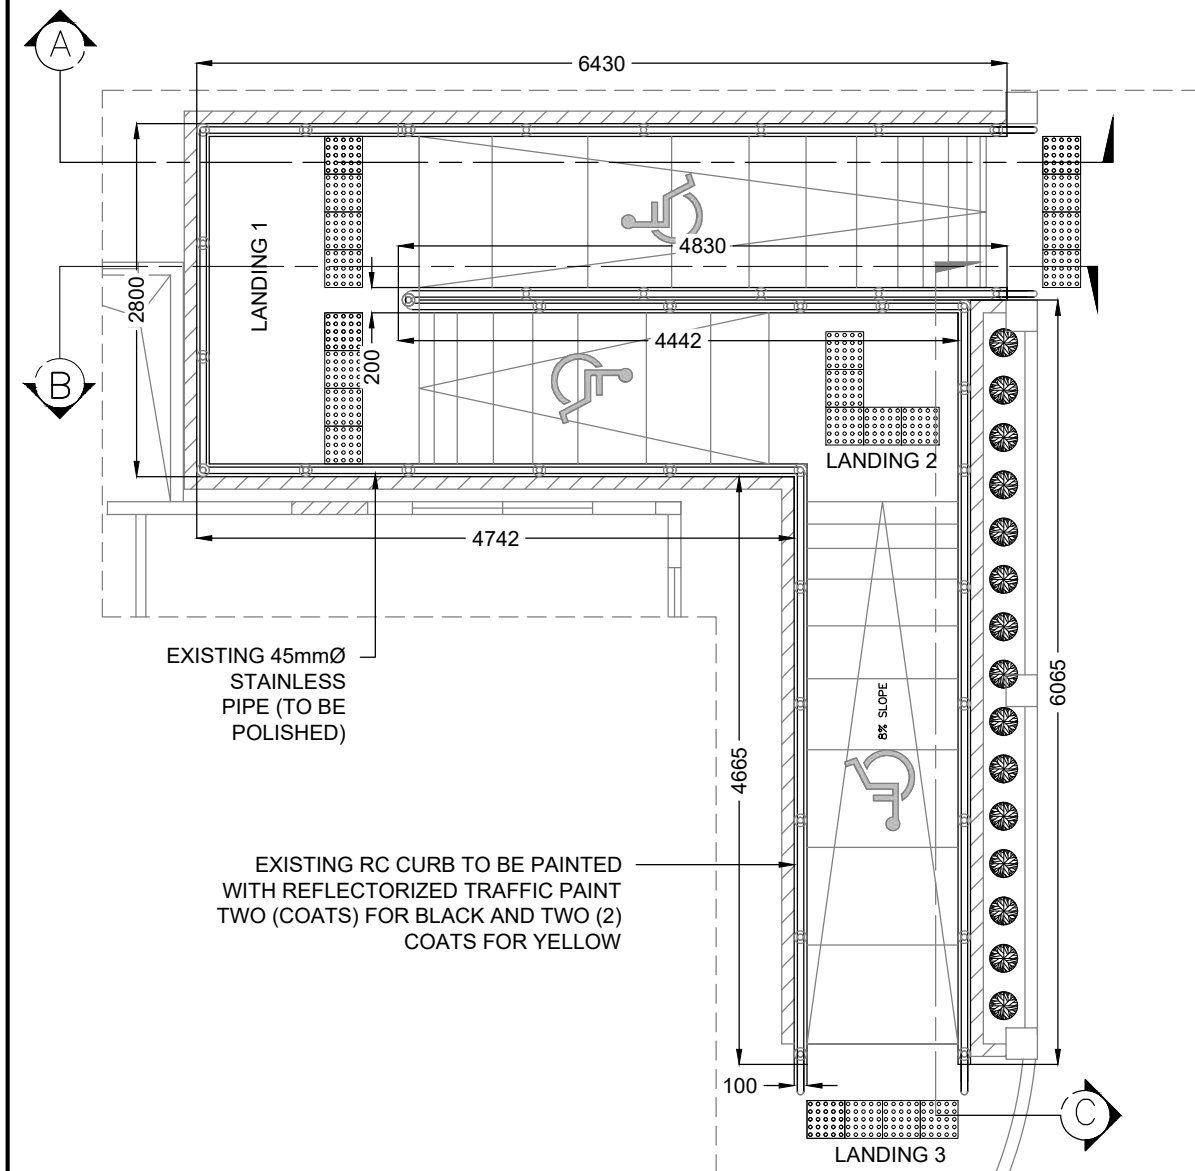


PPD OFFICE RAMP LAYOUT
SCALE 1:75

NOTE ON REPAINTING WORKS:


1. THOROUGHLY CLEAN ALL SURFACES TO REMOVE DIRT, DUST, GREASE, RUST, AND OTHER CONTAMINANTS. PREPARE SURFACES AS REQUIRED PRIOR TO APPLICATION OF NEW PAINT.

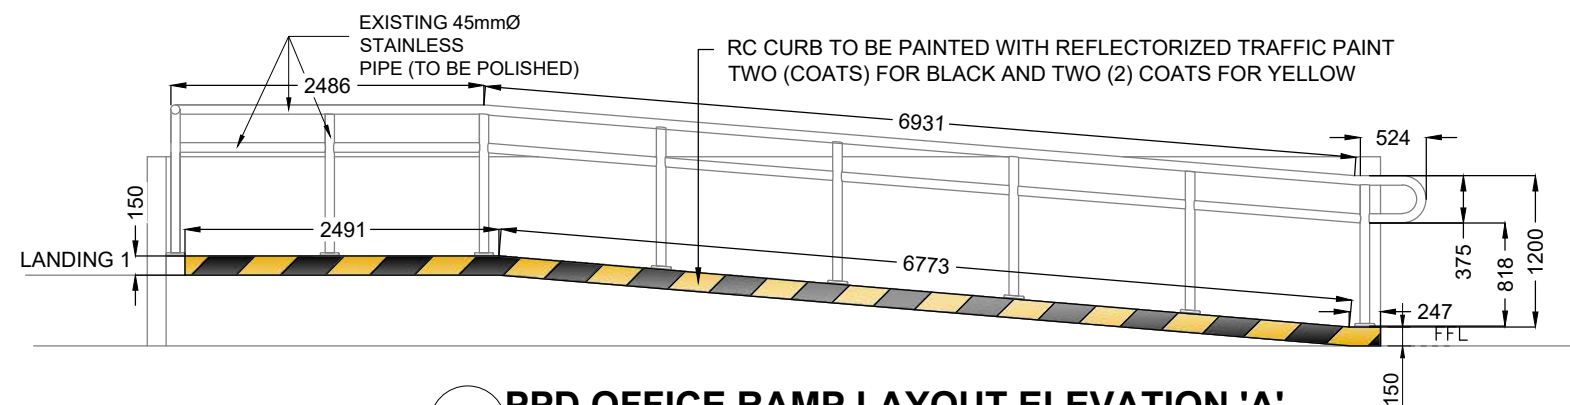

PPD OFFICE RAMP LAYOUT ELEVATION 'A'
SCALE 1:50

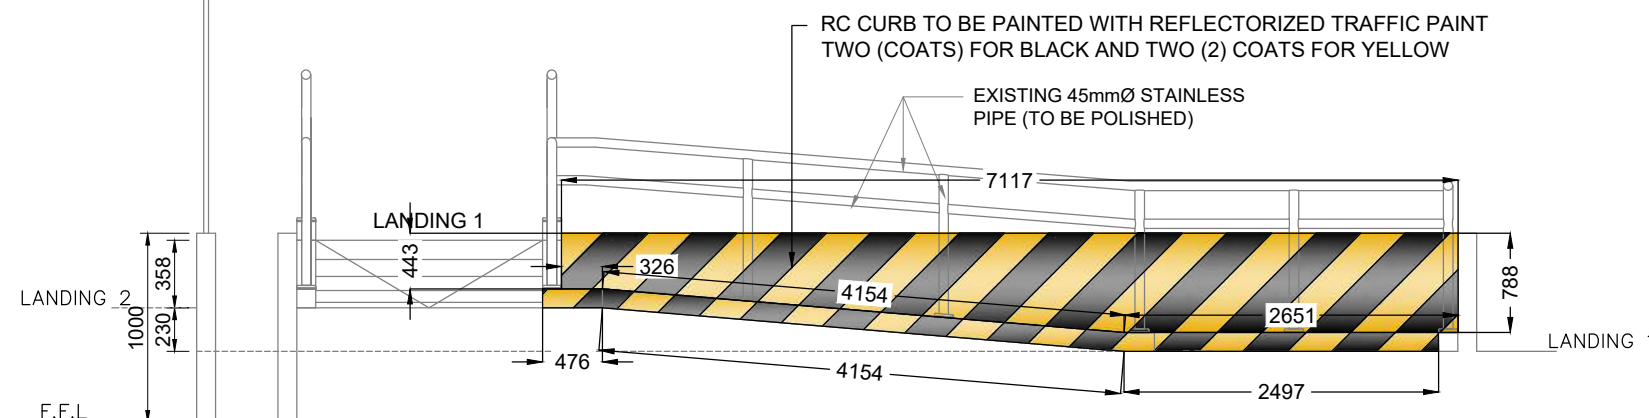


PPD OFFICE RAMP LAYOUT ELEVATION 'B'
SCALE 1:50

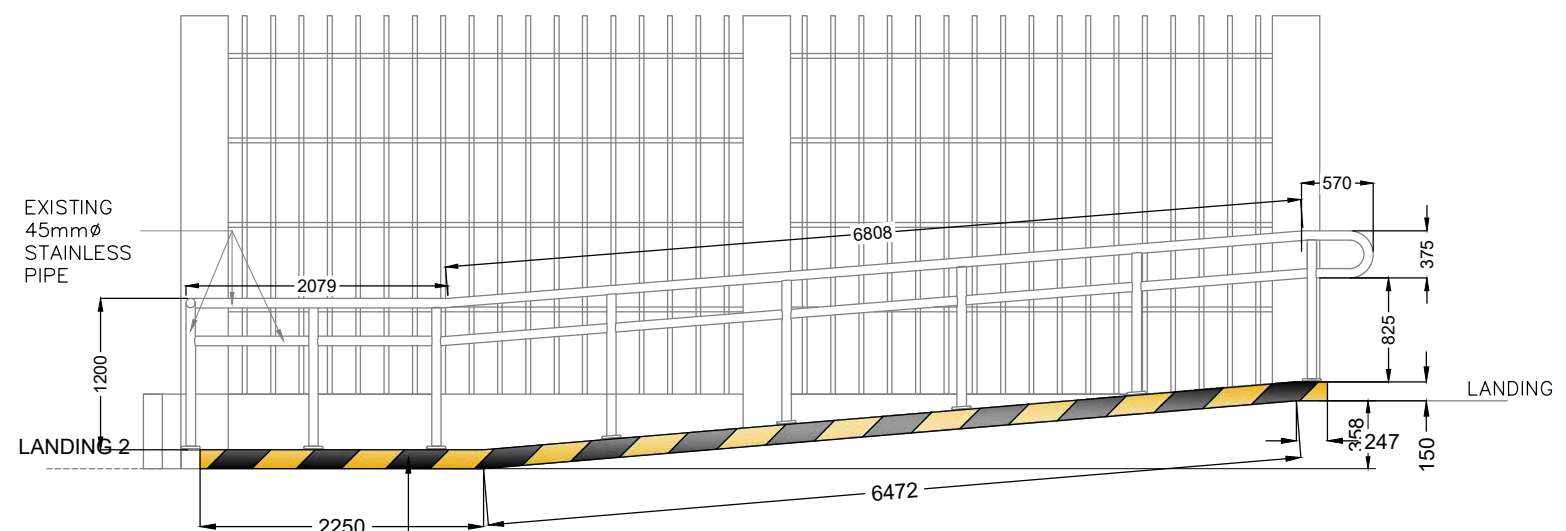

PPD OFFICE RAMP LAYOUT ELEVATION 'C'
SCALE 1:50


	PROJECT TITLE	PREPARED BY:	CHECKED BY:	REVIEWED BY:	RECOMMENDING APPROVAL:	APPROVED BY:	SHEET CONTENT:	DATE:
	EMERGENCY MAINTENANCE OF PPD OFFICE INCLUDING MAIN GATE STRUCTURE DUE TO 7.8 MAGNITUDE EARTHQUAKE ON JUNE 8, 2026 LOCATION PORT OF GENERAL SANTOS, MAKAR WHARF, GENERAL SANTOS CITY	JOSE CARLITO Y. BRIONES JR. DRAFTSMAN II (COS)	CHARMAINE DJUNE L. MANTOYA SUPERVISING ENGINEER A	MARIA VIVIEN M. TANCO PRINCIPAL ENGINEER A	EDELPETER L. DE LA ROSA ACTING ESD MANAGER	ATTY. CESAR M. DATAYA PORT MANAGER	1. PPD OFFICE RAMP LAYOUT ELEVATION A 2. PPD OFFICE RAMP LAYOUT ELEVATION B 3. PPD OFFICE RAMP LAYOUT ELEVATION C 4. RAMP LAYOUT	9/20

C:\Users\jenova\appdata\local\5\desktop\ppa 2026\1. general\emergency maintenance of ppd office.dwg

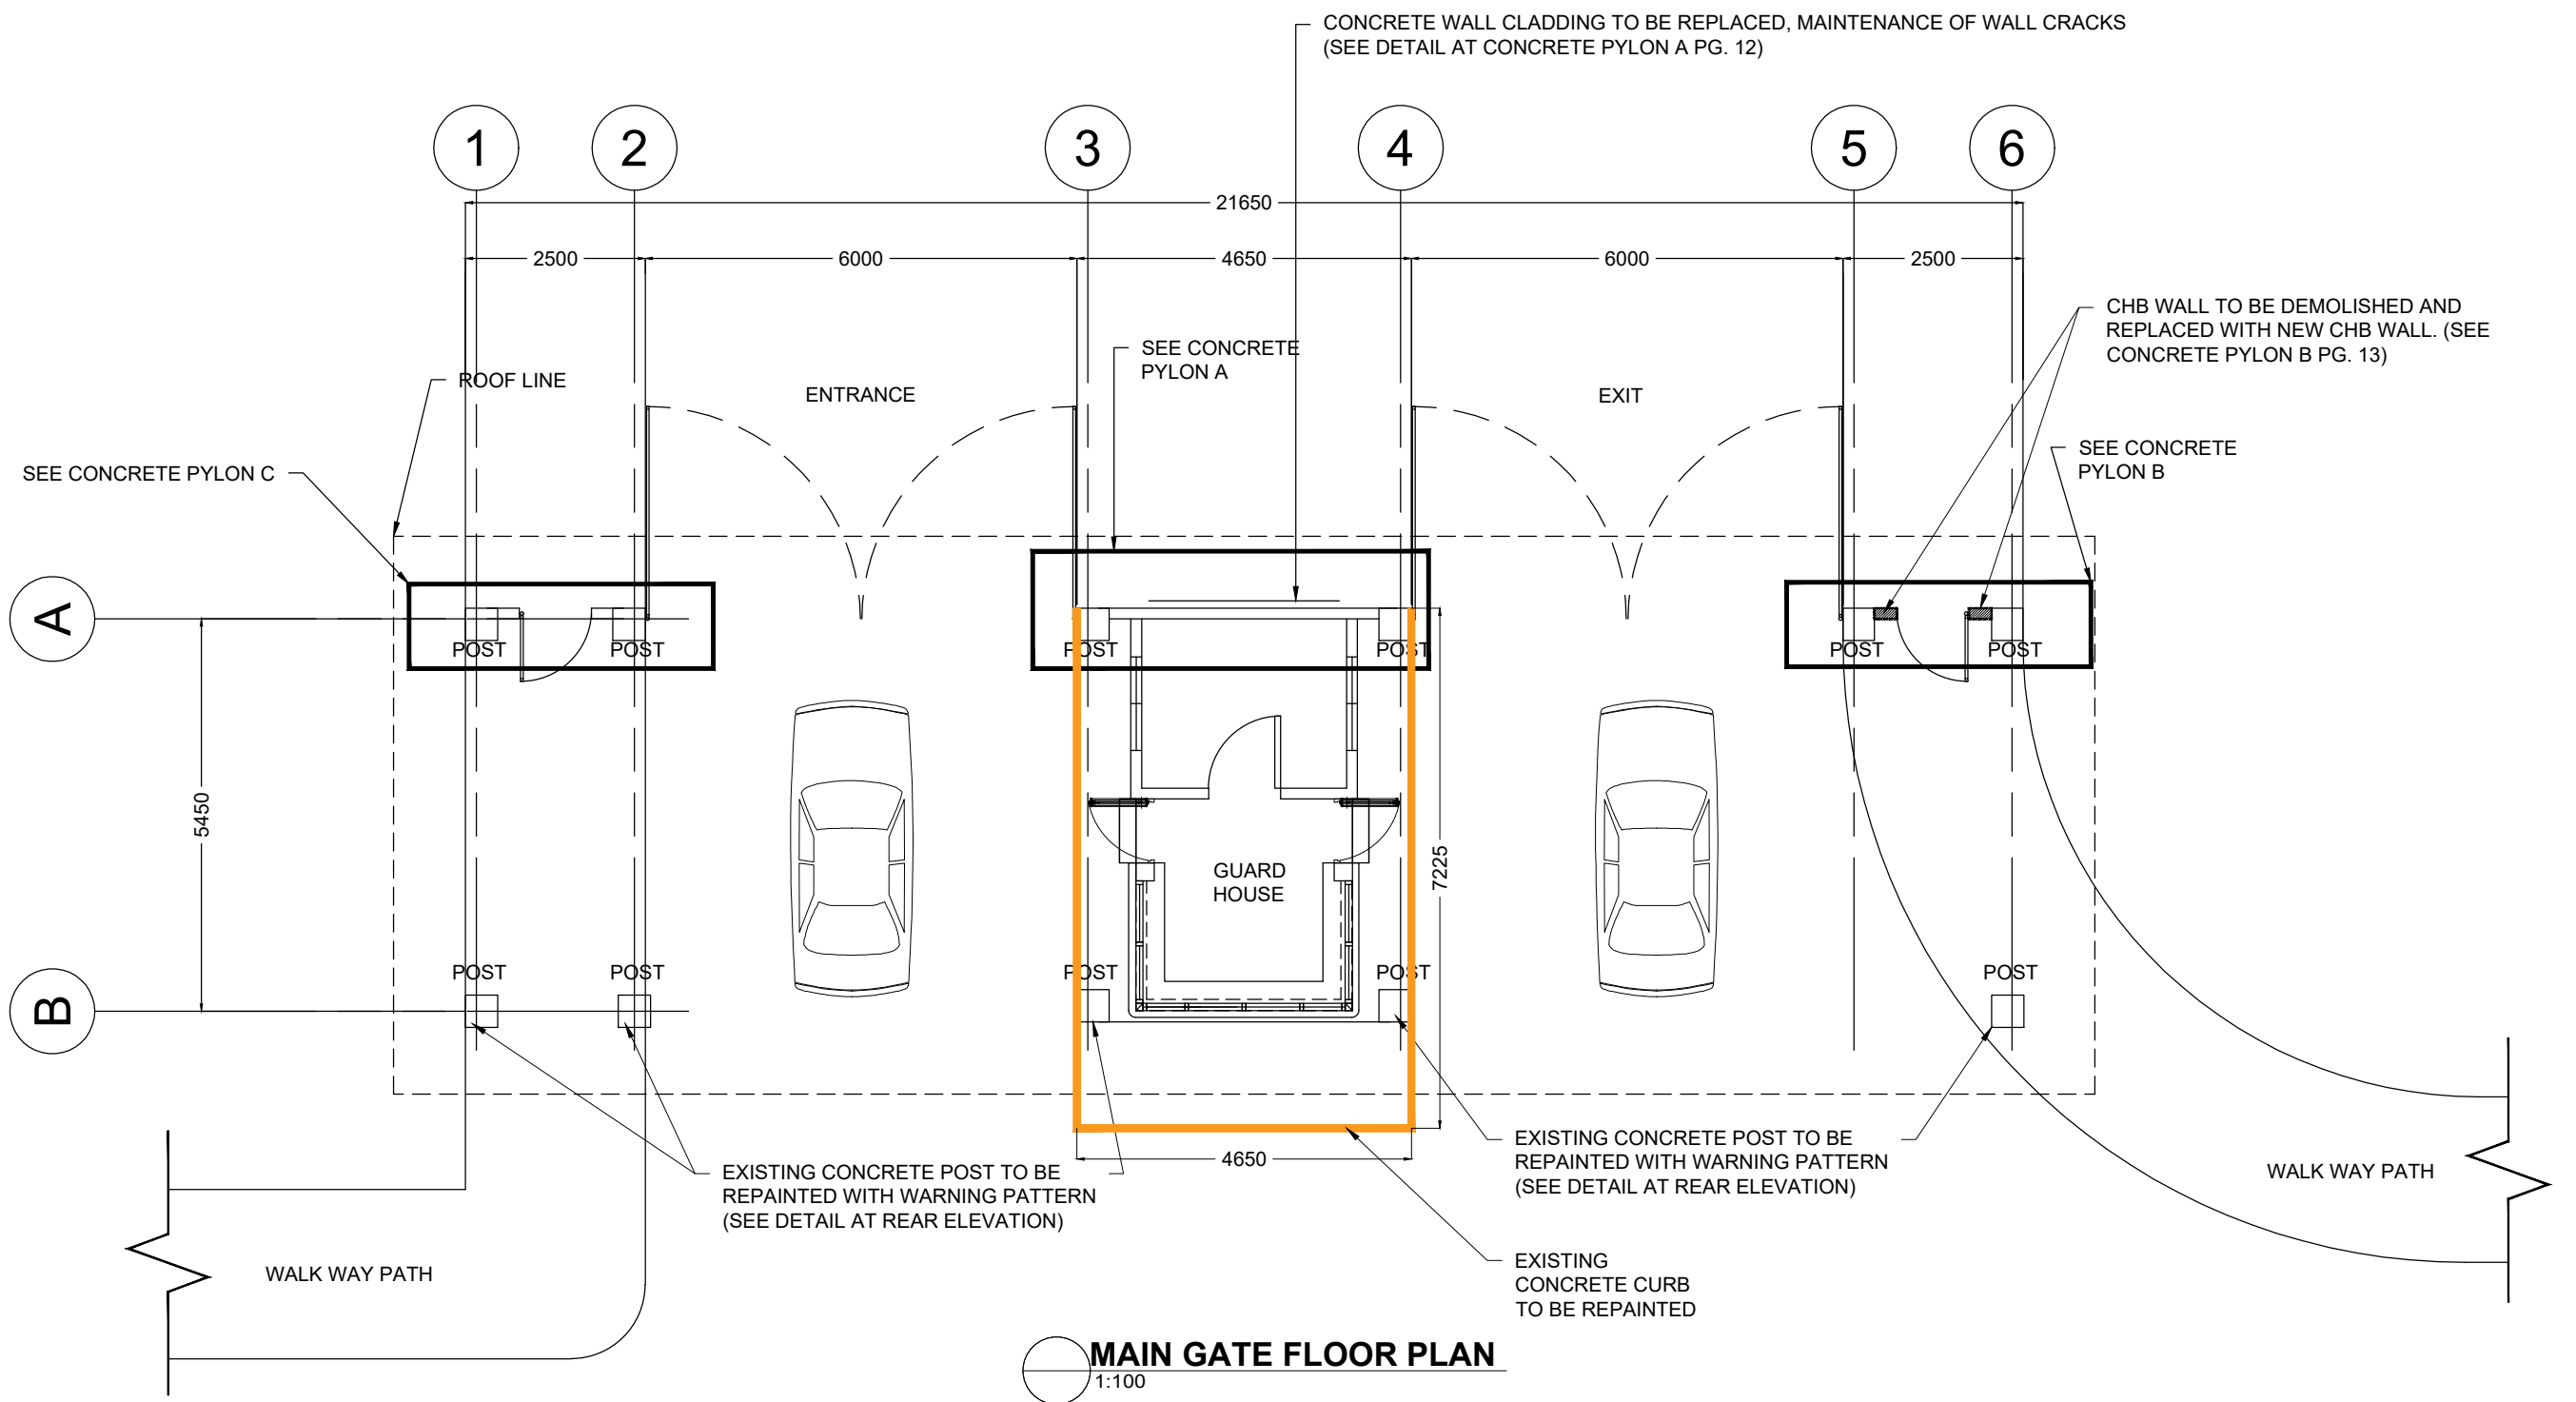






	PROJECT TITLE	PREPARED BY:	CHECKED BY:	REVIEWED BY:	RECOMMENDING APPROVAL:	APPROVED BY:	SHEET CONTENT:	DATE:
	EMERGENCY MAINTENANCE OF PPD OFFICE INCLUDING MAIN GATE STRUCTURE DUE TO 7.8 MAGNITUDE EARTHQUAKE ON JUNE 8, 2026 LOCATION PORT OF GENERAL SANTOS, MAKAR WHARF, GENERAL SANTOS CITY	JOSE CARLITO Y. BRIONES JR. DRAFTSMAN II (COS)	CHARMAINE DJUNE L. MANTOYA SUPERVISING ENGINEER A	MARIA VIVIEN M. TANCO PRINCIPAL ENGINEER A	EDELPETER L. DE LA ROSA ACTING ESD MANAGER	ATTY. CESAR M. DATAYA PORT MANAGER	1. MAIN GATE FLOOR PLAN	10/20

c:\users\jenova\appdata\local\temp\5\desktop\ppa 2026\1. general\mgt. cd\main gate maintenance main charmy\emergency maintenance of ppd office.dwg

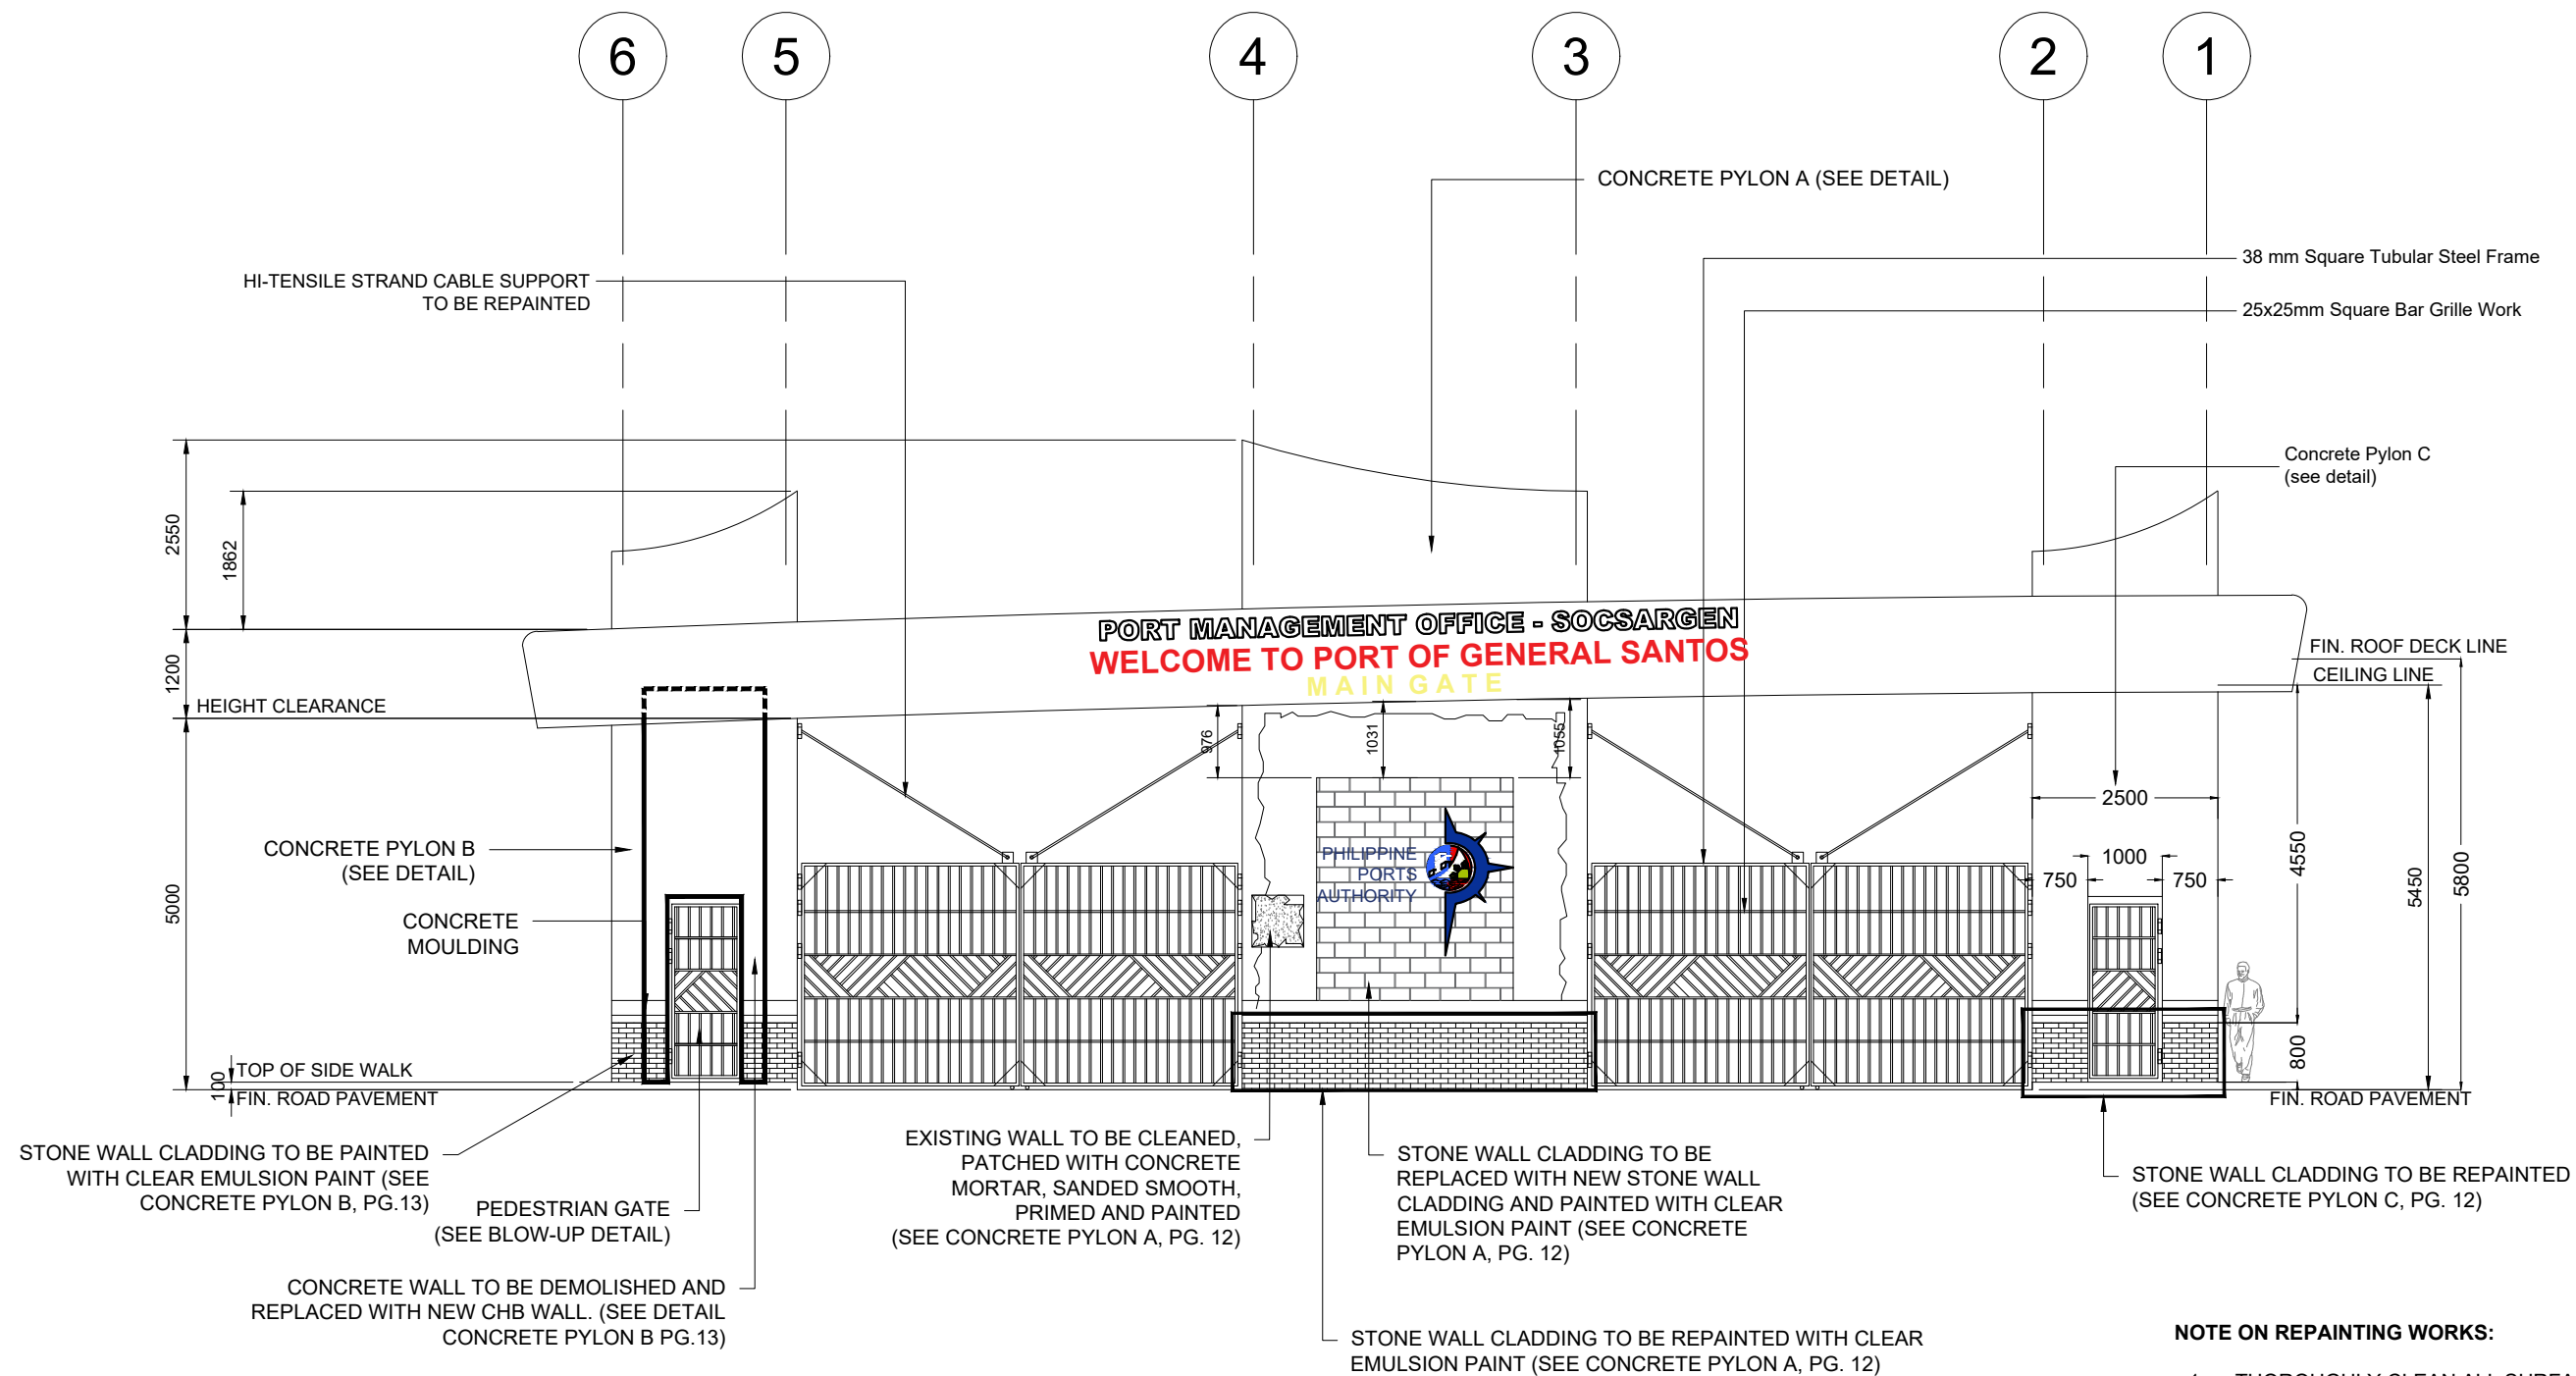



1:100
MAIN GATE FRONT ELEVATION

- NOTE ON REPAINTING WORKS:**
1. THOROUGHLY CLEAN ALL SURFACES TO REMOVE DIRT, DUST, GREASE, RUST, AND OTHER CONTAMINANTS. PREPARE SURFACES AS REQUIRED PRIOR TO APPLICATION OF NEW PAINT.

     
	PROJECT TITLE	PREPARED BY:	CHECKED BY:	REVIEWED BY:	RECOMMENDING APPROVAL:	APPROVED BY:	SHEET CONTENT:	DATE:
	EMERGENCY MAINTENANCE OF PPD OFFICE INCLUDING MAIN GATE STRUCTURE DUE TO 7.8 MAGNITUDE EARTHQUAKE ON JUNE 8, 2026	 JOSE CARLITO Y. BRIONES JR. DRAFTSMAN II (COS)	 CHARMAINE DJUNE L. MANTOYA SUPERVISING ENGINEER A	 MARIA VIVIEN M. TANCO PRINCIPAL ENGINEER A	 EDEL PETER L. DE LA ROSA ACTING ESD MANAGER	 ATTY. CESAR M. DATAYA PORT MANAGER	1. MAIN GATE FRONT ELEVATION	11/20
	LOCATION						PORT OF GENERAL SANTOS, MAKAR WHARF, GENERAL SANTOS CITY	

NOTE:


1. THOROUGHLY CLEAN ALL SURFACES TO REMOVE DIRT, DUST, GREASE, RUST, AND OTHER CONTAMINANTS. PREPARE SURFACES AS REQUIRED PRIOR TO APPLICATION OF NEW PAINT.
2. EXISTING HAIRLINE WALL CRACKS TO BE CLEANED, V-CUT (10mm DEPTH, 10mm WIDTH), INJECTED WITH STRUCTURAL CONCRETE EPOXY, SANDED SMOOTH, PRIMED, AND REPAINTED.
3. STONE WALL CLADDING TO BE REPAINTED WITH CLEAR EMULSION PAINT

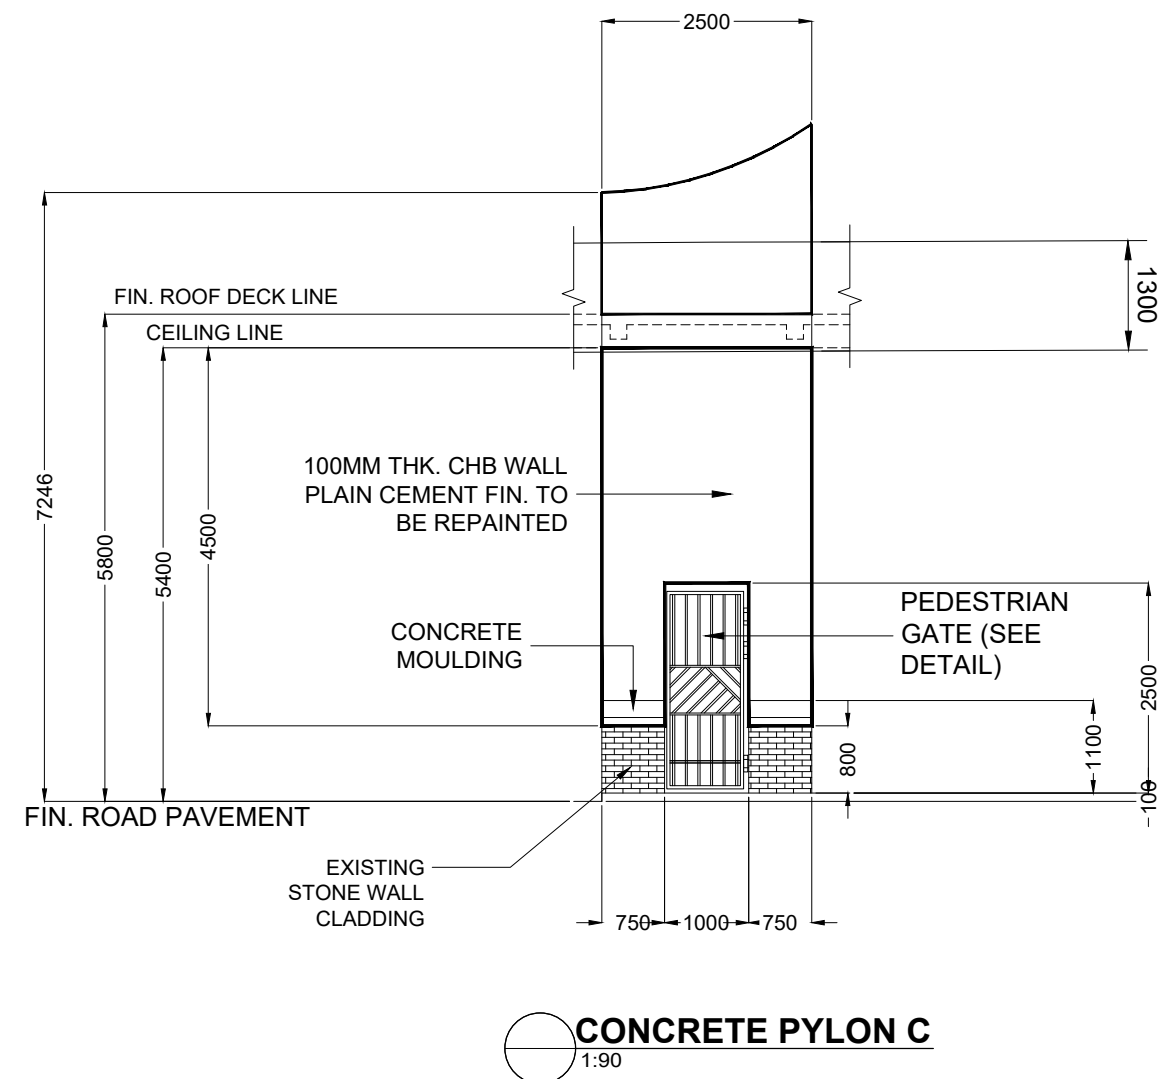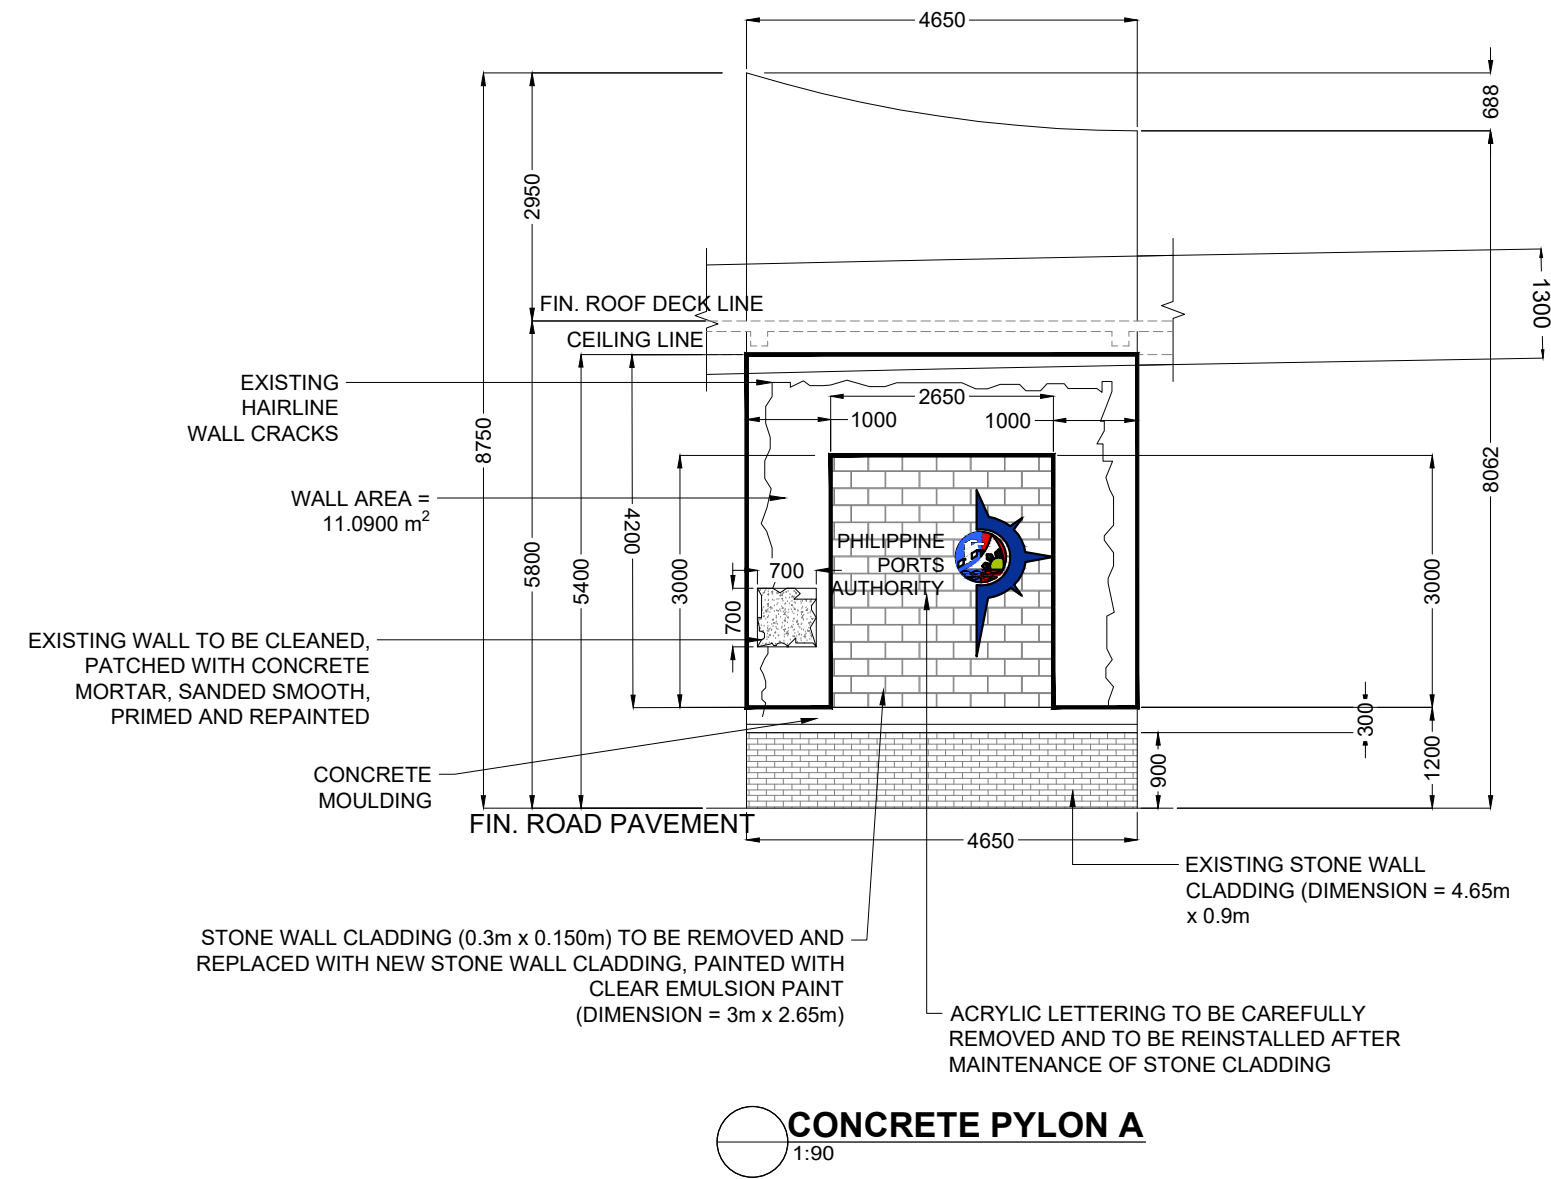

	PROJECT TITLE	PREPARED BY:	CHECKED BY:	REVIEWED BY:	RECOMMENDING APPROVAL:	APPROVED BY:	SHEET CONTENT:	DATE:
	EMERGENCY MAINTENANCE OF PPD OFFICE INCLUDING MAIN GATE STRUCTURE DUE TO 7.8 MAGNITUDE EARTHQUAKE ON JUNE 8, 2026	 JOSE CARLITO Y. BRIONES JR. DRAFTSMAN II (COS)	 CHARMAINE DJUNE L. MANTOYA SUPERVISING ENGINEER A	 MARIA VIVIEN M. TANCO PRINCIPAL ENGINEER A	 EDEL PETER L. DE LA ROSA ACTING ESD MANAGER	 ATTY. CESAR M. DATAYA PORT MANAGER	1. CONCRETE PYLON A 2. CONCRETE PYLON C	12/20
	LOCATION							
	PORT OF GENERAL SANTOS, MAKAR WHARF, GENERAL SANTOS CITY							

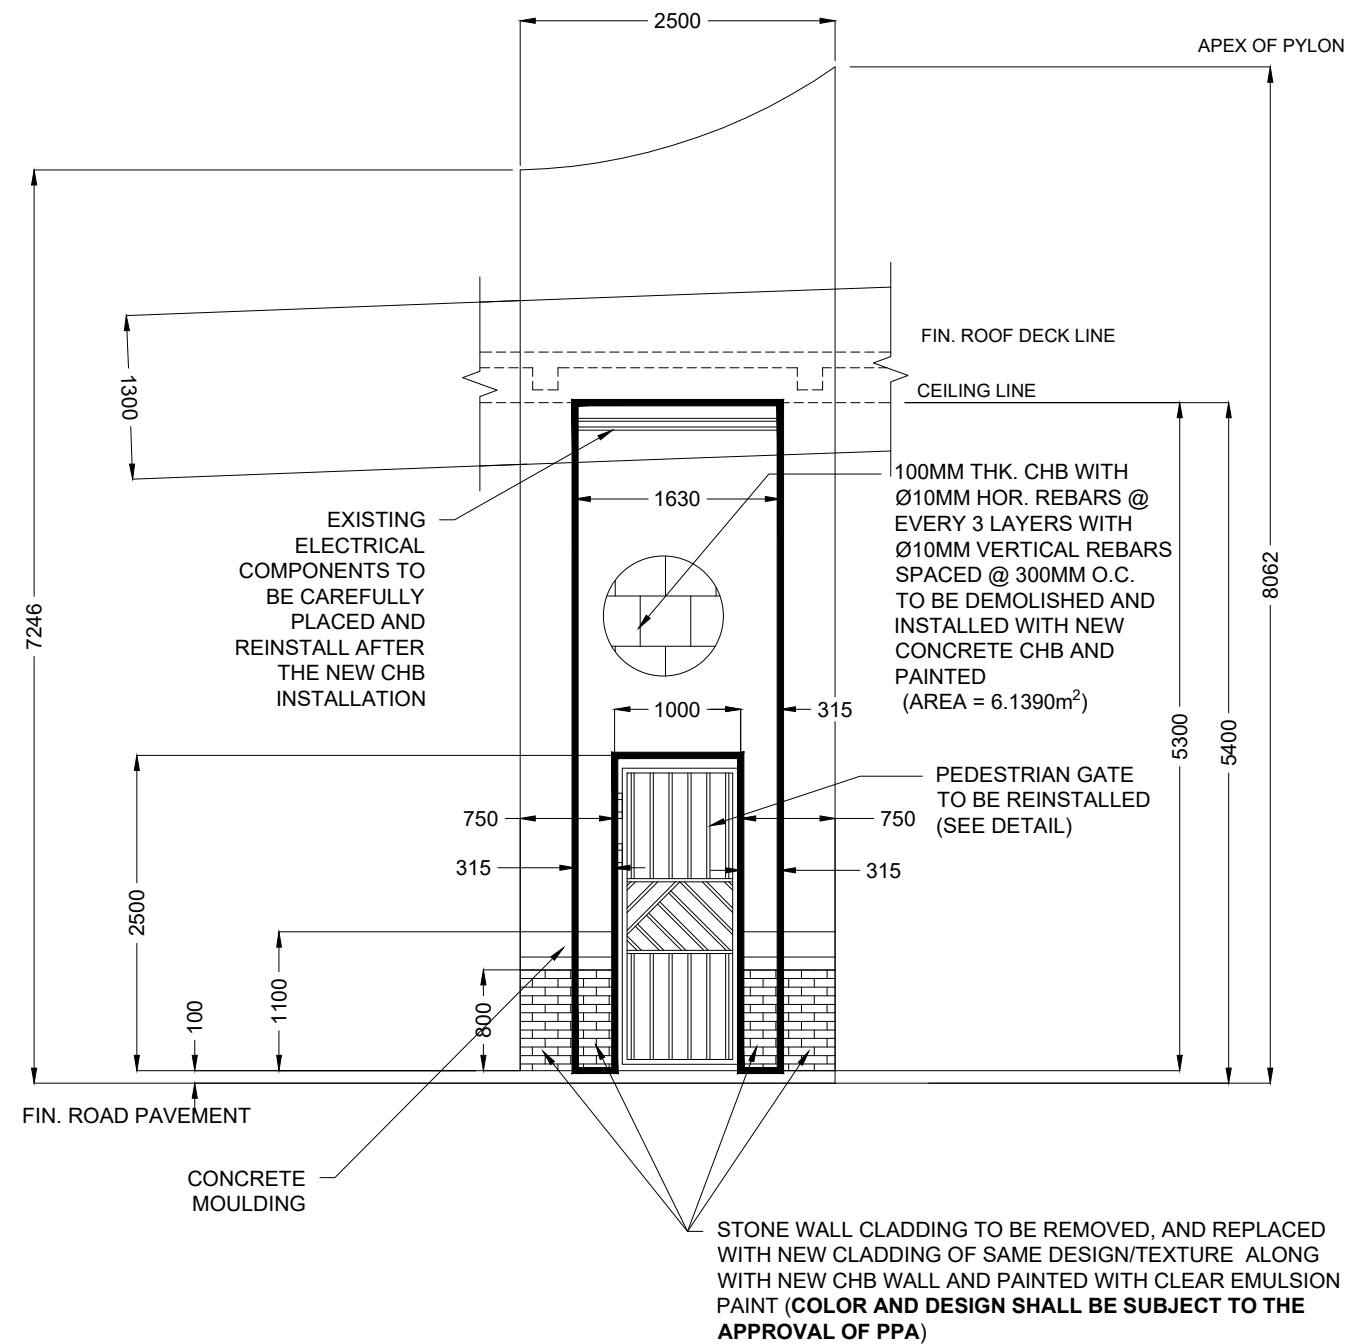

CONCRETE PYLON B
1:60

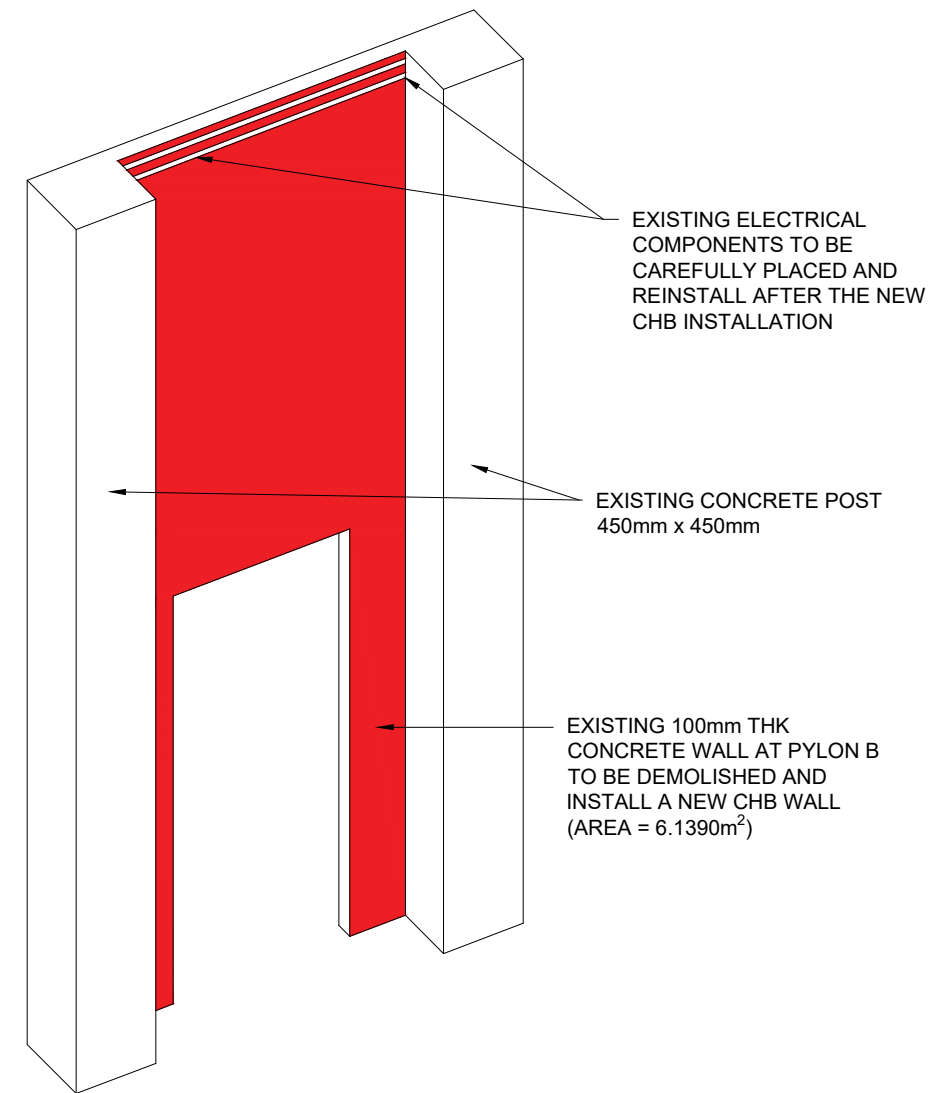

CONCRETE PYLON B DETAIL
1:60



PROJECT TITLE	
EMERGENCY MAINTENANCE OF PPD OFFICE INCLUDING MAIN GATE STRUCTURE DUE TO 7.8 MAGNITUDE EARTHQUAKE ON JUNE 8, 2026	
LOCATION	
PORT OF GENERAL SANTOS, MAKAR WHARF, GENERAL SANTOS CITY	

PREPARED BY:
JOSE CARLITO Y. BRIONES JR. DRAFTSMAN II (COS)

CHECKED BY:
CHARMAINE DJUNE L. MANTOYA SUPERVISING ENGINEER A


REVIEWED BY:
MARIA VIVIEN M. TANCO PRINCIPAL ENGINEER A

RECOMMENDING APPROVAL:
EDELPETER L. DE LA ROSA ACTING ESD MANAGER


APPROVED BY:
ATTY. CESAR M. DATAYA PORT MANAGER

SHEET CONTENT:
1. CONCRETE PYLON B 2. CONCRETE PYLON B DETAIL


DATE:
13/20

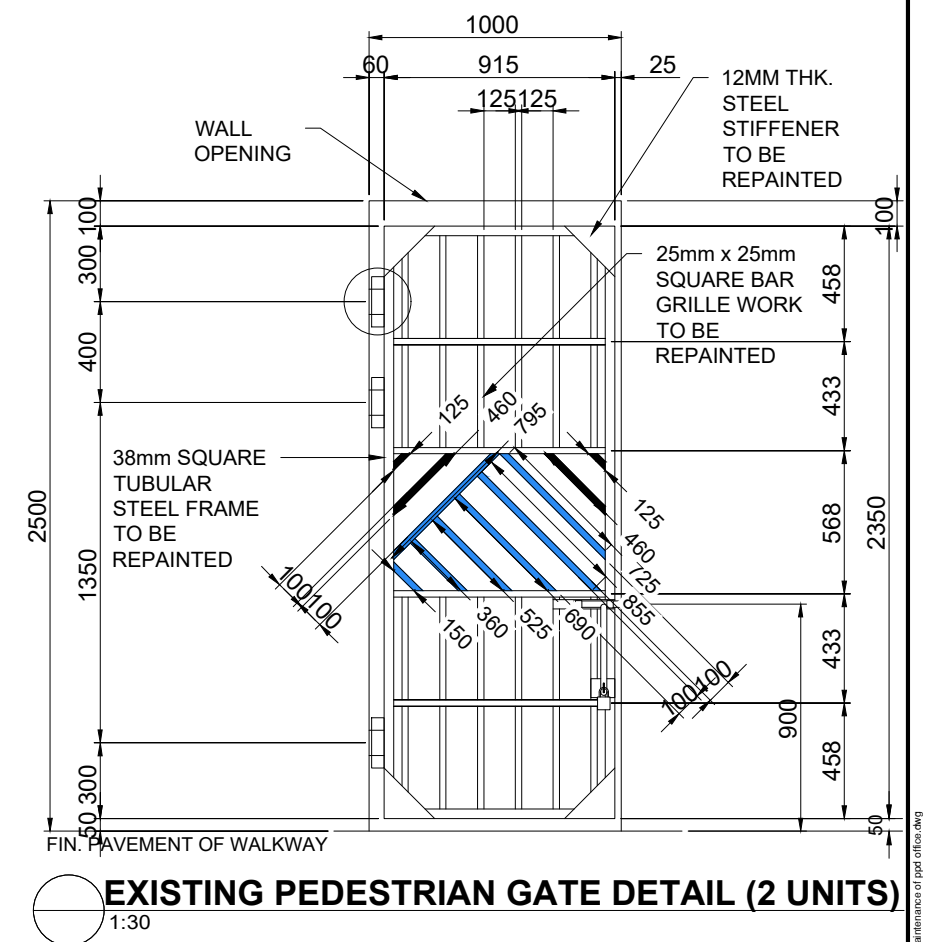

1. THOROUGHLY CLEAN ALL SURFACES TO REMOVE DIRT, DUST , GREASE, RUST, AND OTHER CONTAMINANTS. PREPARE SURFACES AS REQUIRED PRIOR TO APPLICATION OF NEW PAINT.

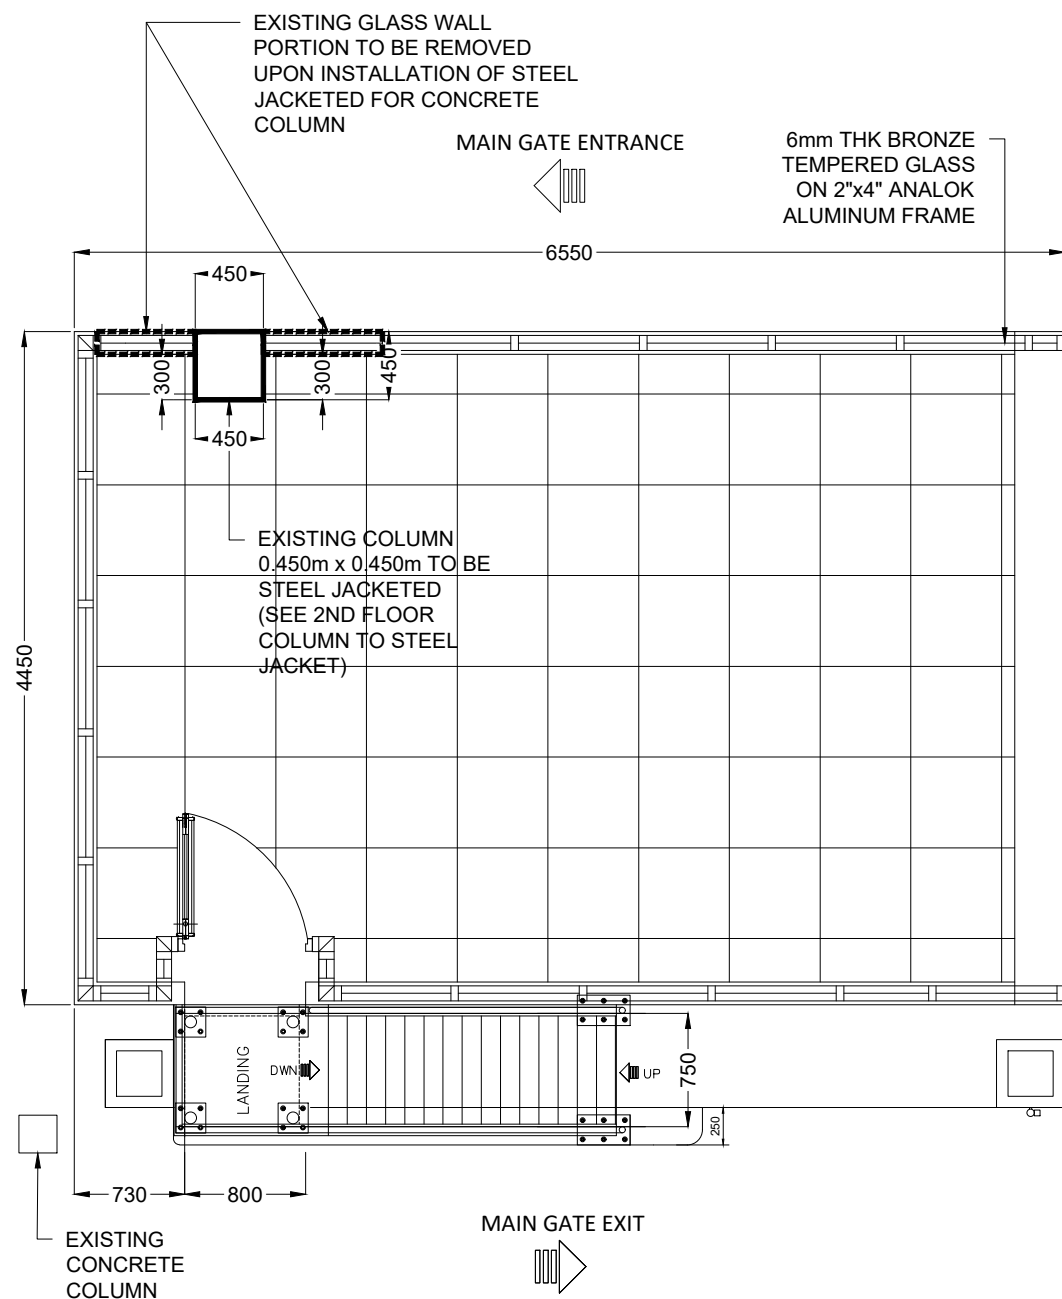

MAIN GATE CONTROL LAYOUT
1:50

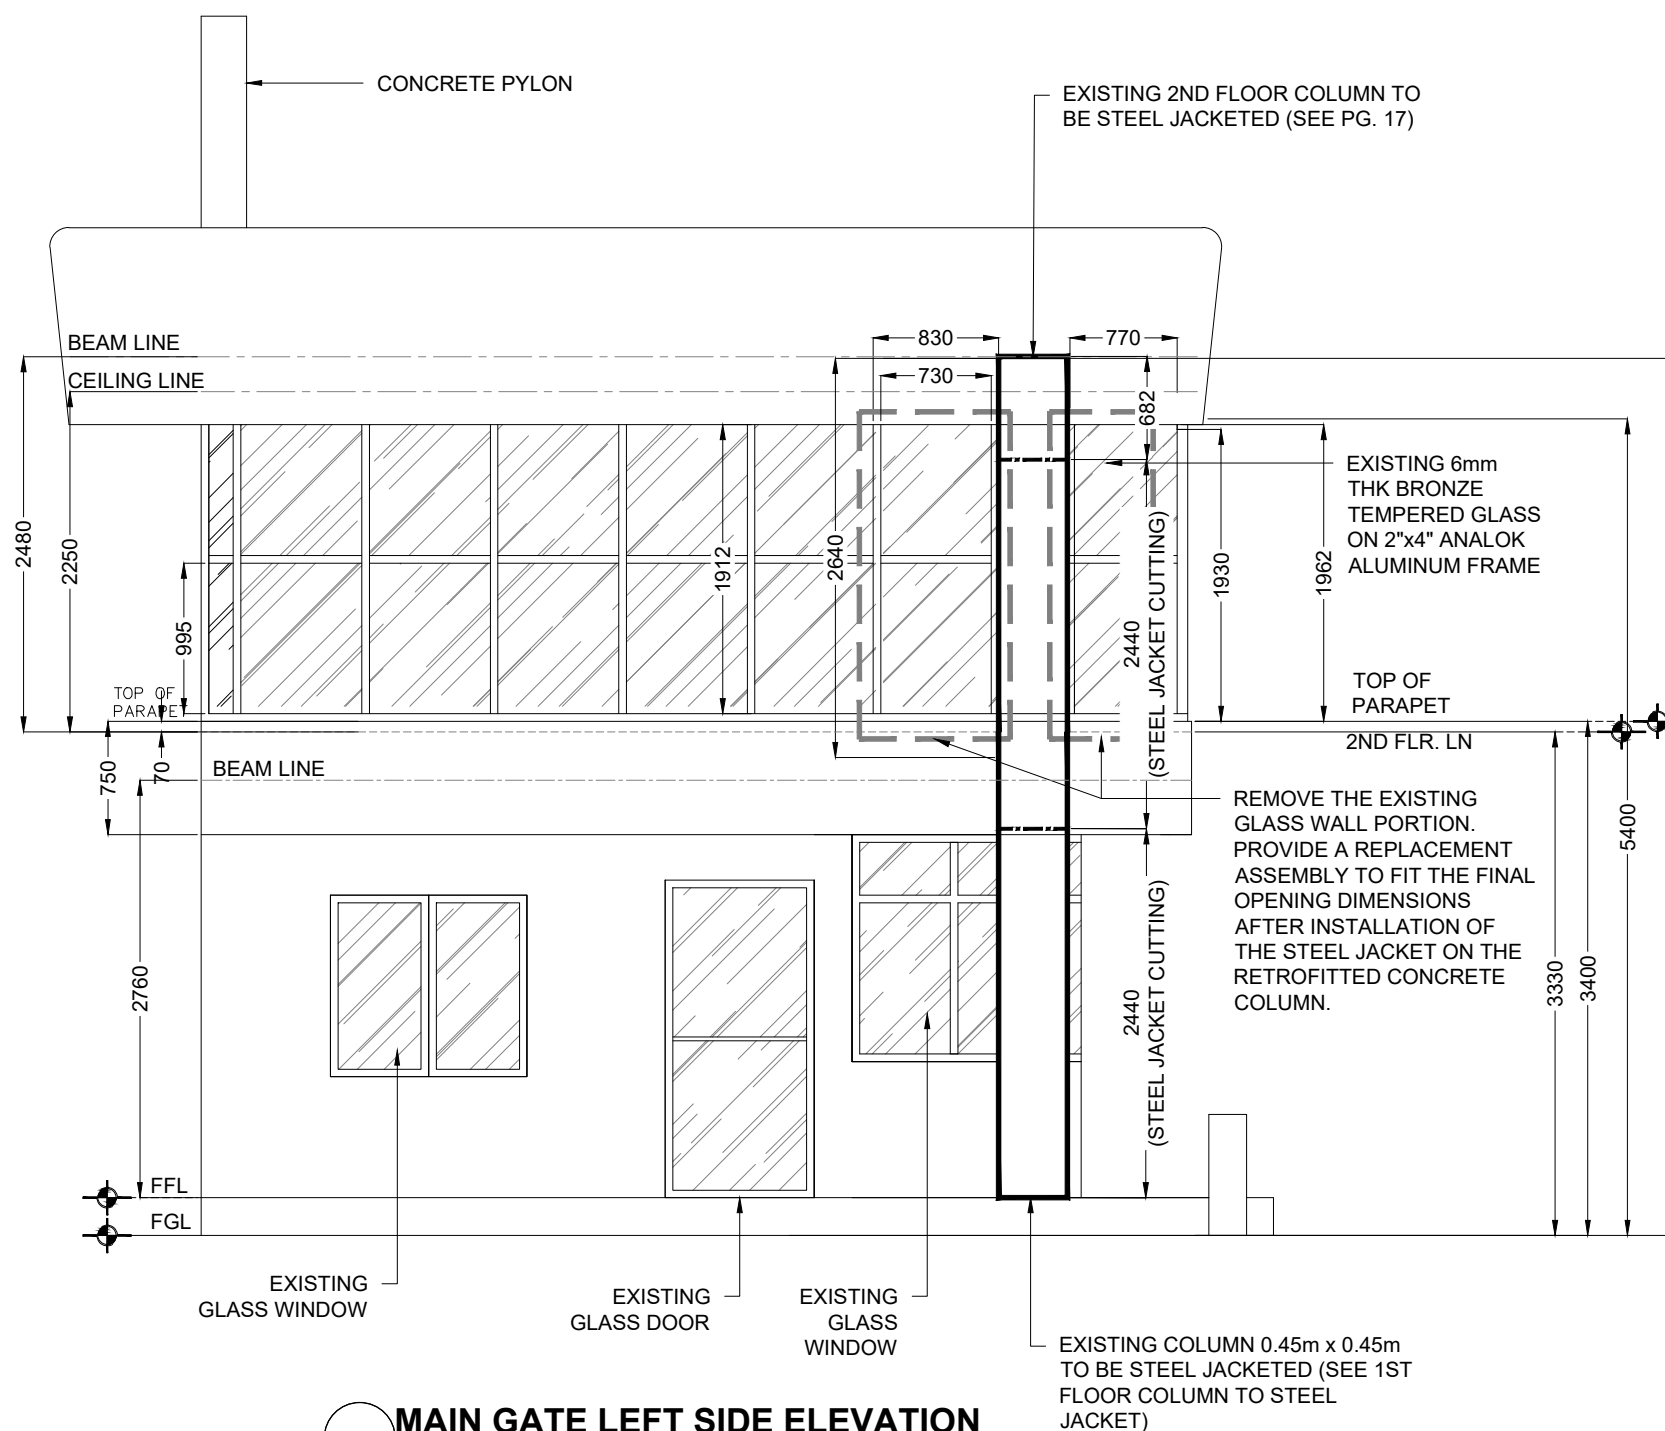

MAIN GATE LEFT SIDE ELEVATION
1:50



PROJECT TITLE	
EMERGENCY MAINTENANCE OF PPD OFFICE INCLUDING MAIN GATE STRUCTURE DUE TO 7.8 MAGNITUDE EARTHQUAKE ON JUNE 8, 2026	
LOCATION	
PORT OF GENERAL SANTOS, MAKAR WHARF, GENERAL SANTOS CITY	

PREPARED BY:

JOSE CARLITO Y. BRIONES JR.
DRAFTSMAN II (COS)

CHECKED BY:

CHARMAINE DJUNE L. MANTOYA
SUPERVISING ENGINEER A

REVIEWED BY:

MARIA VIVIEN M. TANCO
PRINCIPAL ENGINEER A

RECOMMENDING APPROVAL:

EDELPELTER L. DE LA ROSA
ACTING ESD MANAGER


APPROVED BY:

ATTY. CESAR M. DATAYA
PORT MANAGER

SHEET CONTENT:
1. MAIN GATE CONTROL LAYOUT
2. MAIN GATE LEFT SIDE ELEVATION


DATE:

15/20

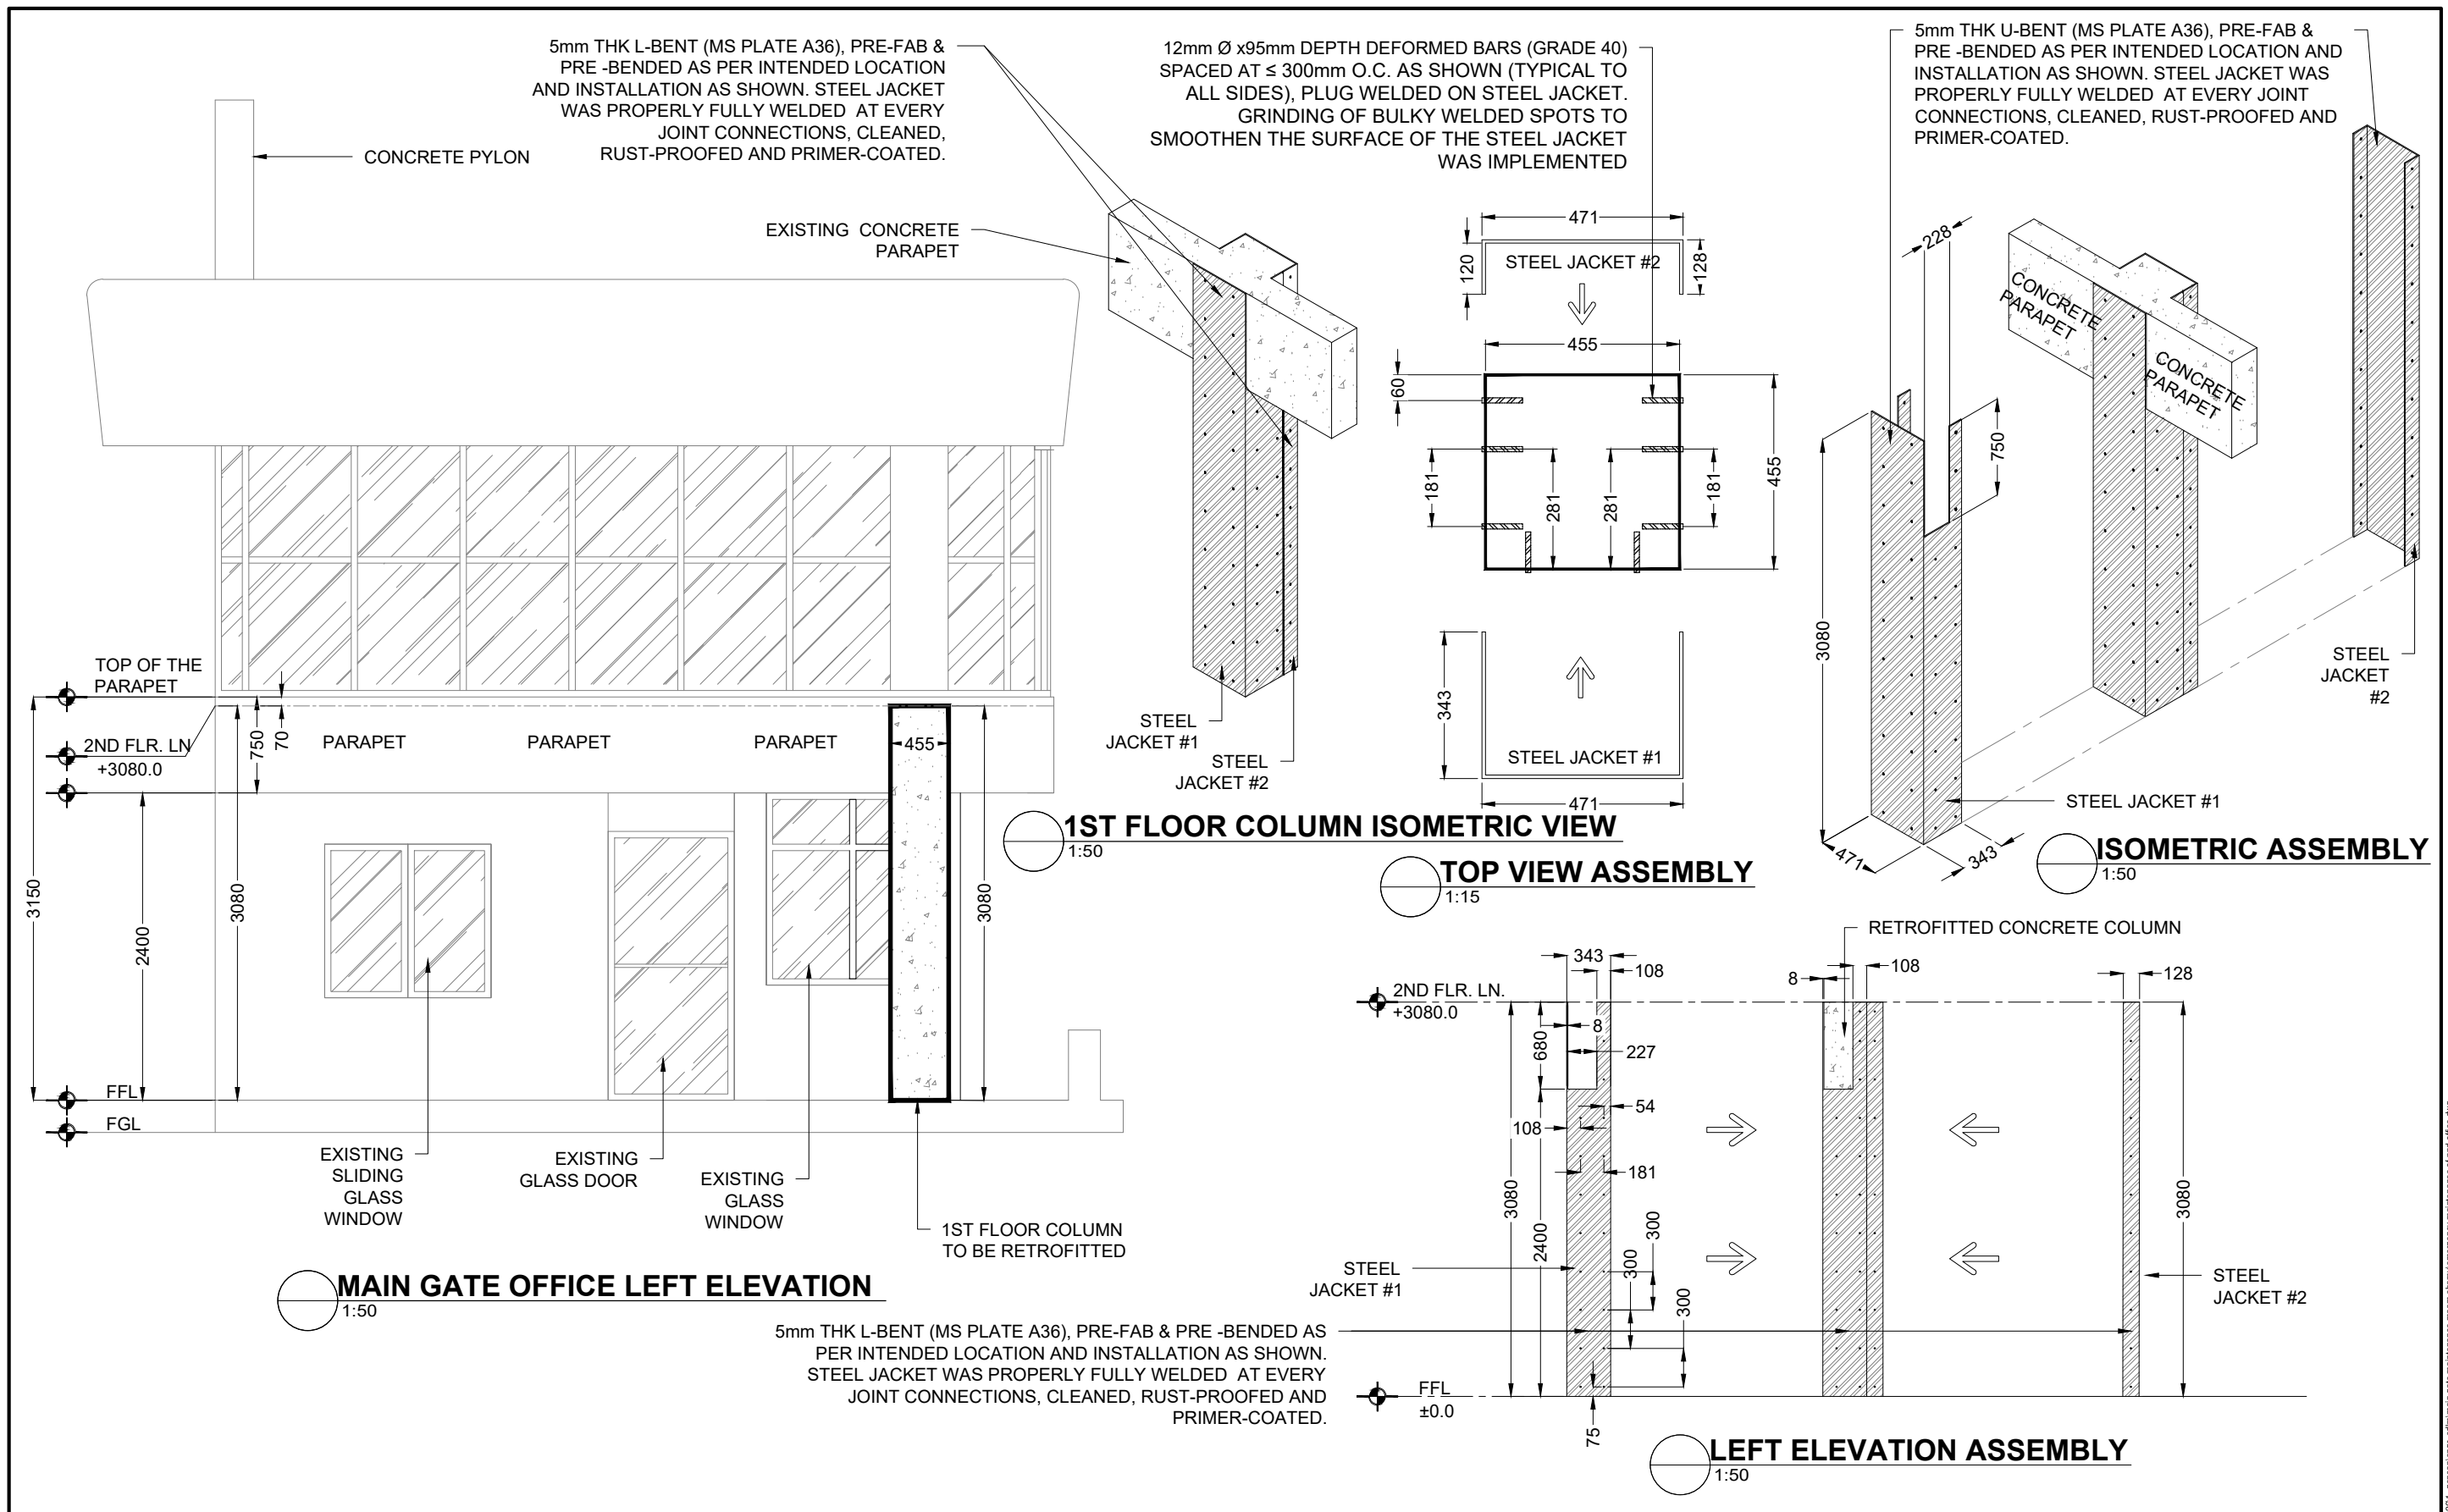


	PROJECT TITLE	PREPARED BY:	CHECKED BY:	REVIEWED BY:	RECOMMENDING APPROVAL:	APPROVED BY:	SHEET CONTENT:	DATE:
	EMERGENCY MAINTENANCE OF PPD OFFICE INCLUDING MAIN GATE STRUCTURE DUE TO 7.8 MAGNITUDE EARTHQUAKE ON JUNE 8, 2026 LOCATION PORT OF GENERAL SANTOS, MAKAR WHARF, GENERAL SANTOS CITY	JOSE CARLITO Y. BRIONES JR. DRAFTSMAN II (COS)	CHARMAINE DJUNE L. MANTOYA SUPERVISING ENGINEER A	MARIA VIVIEN M. TANCO PRINCIPAL ENGINEER A	EDELPETER L. DE LA ROSA ACTING ESD MANAGER	ATTY. CESAR M. DATAYA PORT MANAGER	1. FRONT ELEVATION 2. ISOMETRIC VIEW 3. TOP VIEW ASSEMBLY 4. 1ST FLOOR COLUMN ISOMETRIC ASSEMBLY 5. LEFT ELEVATION ASSEMBLY	17/20


C:\Users\jenova\appdata\local\5\desktop\ppa 2026\1. general\mgt. cd\main gate maintenance main charmy\emergency maintenance of ppd office.dwg

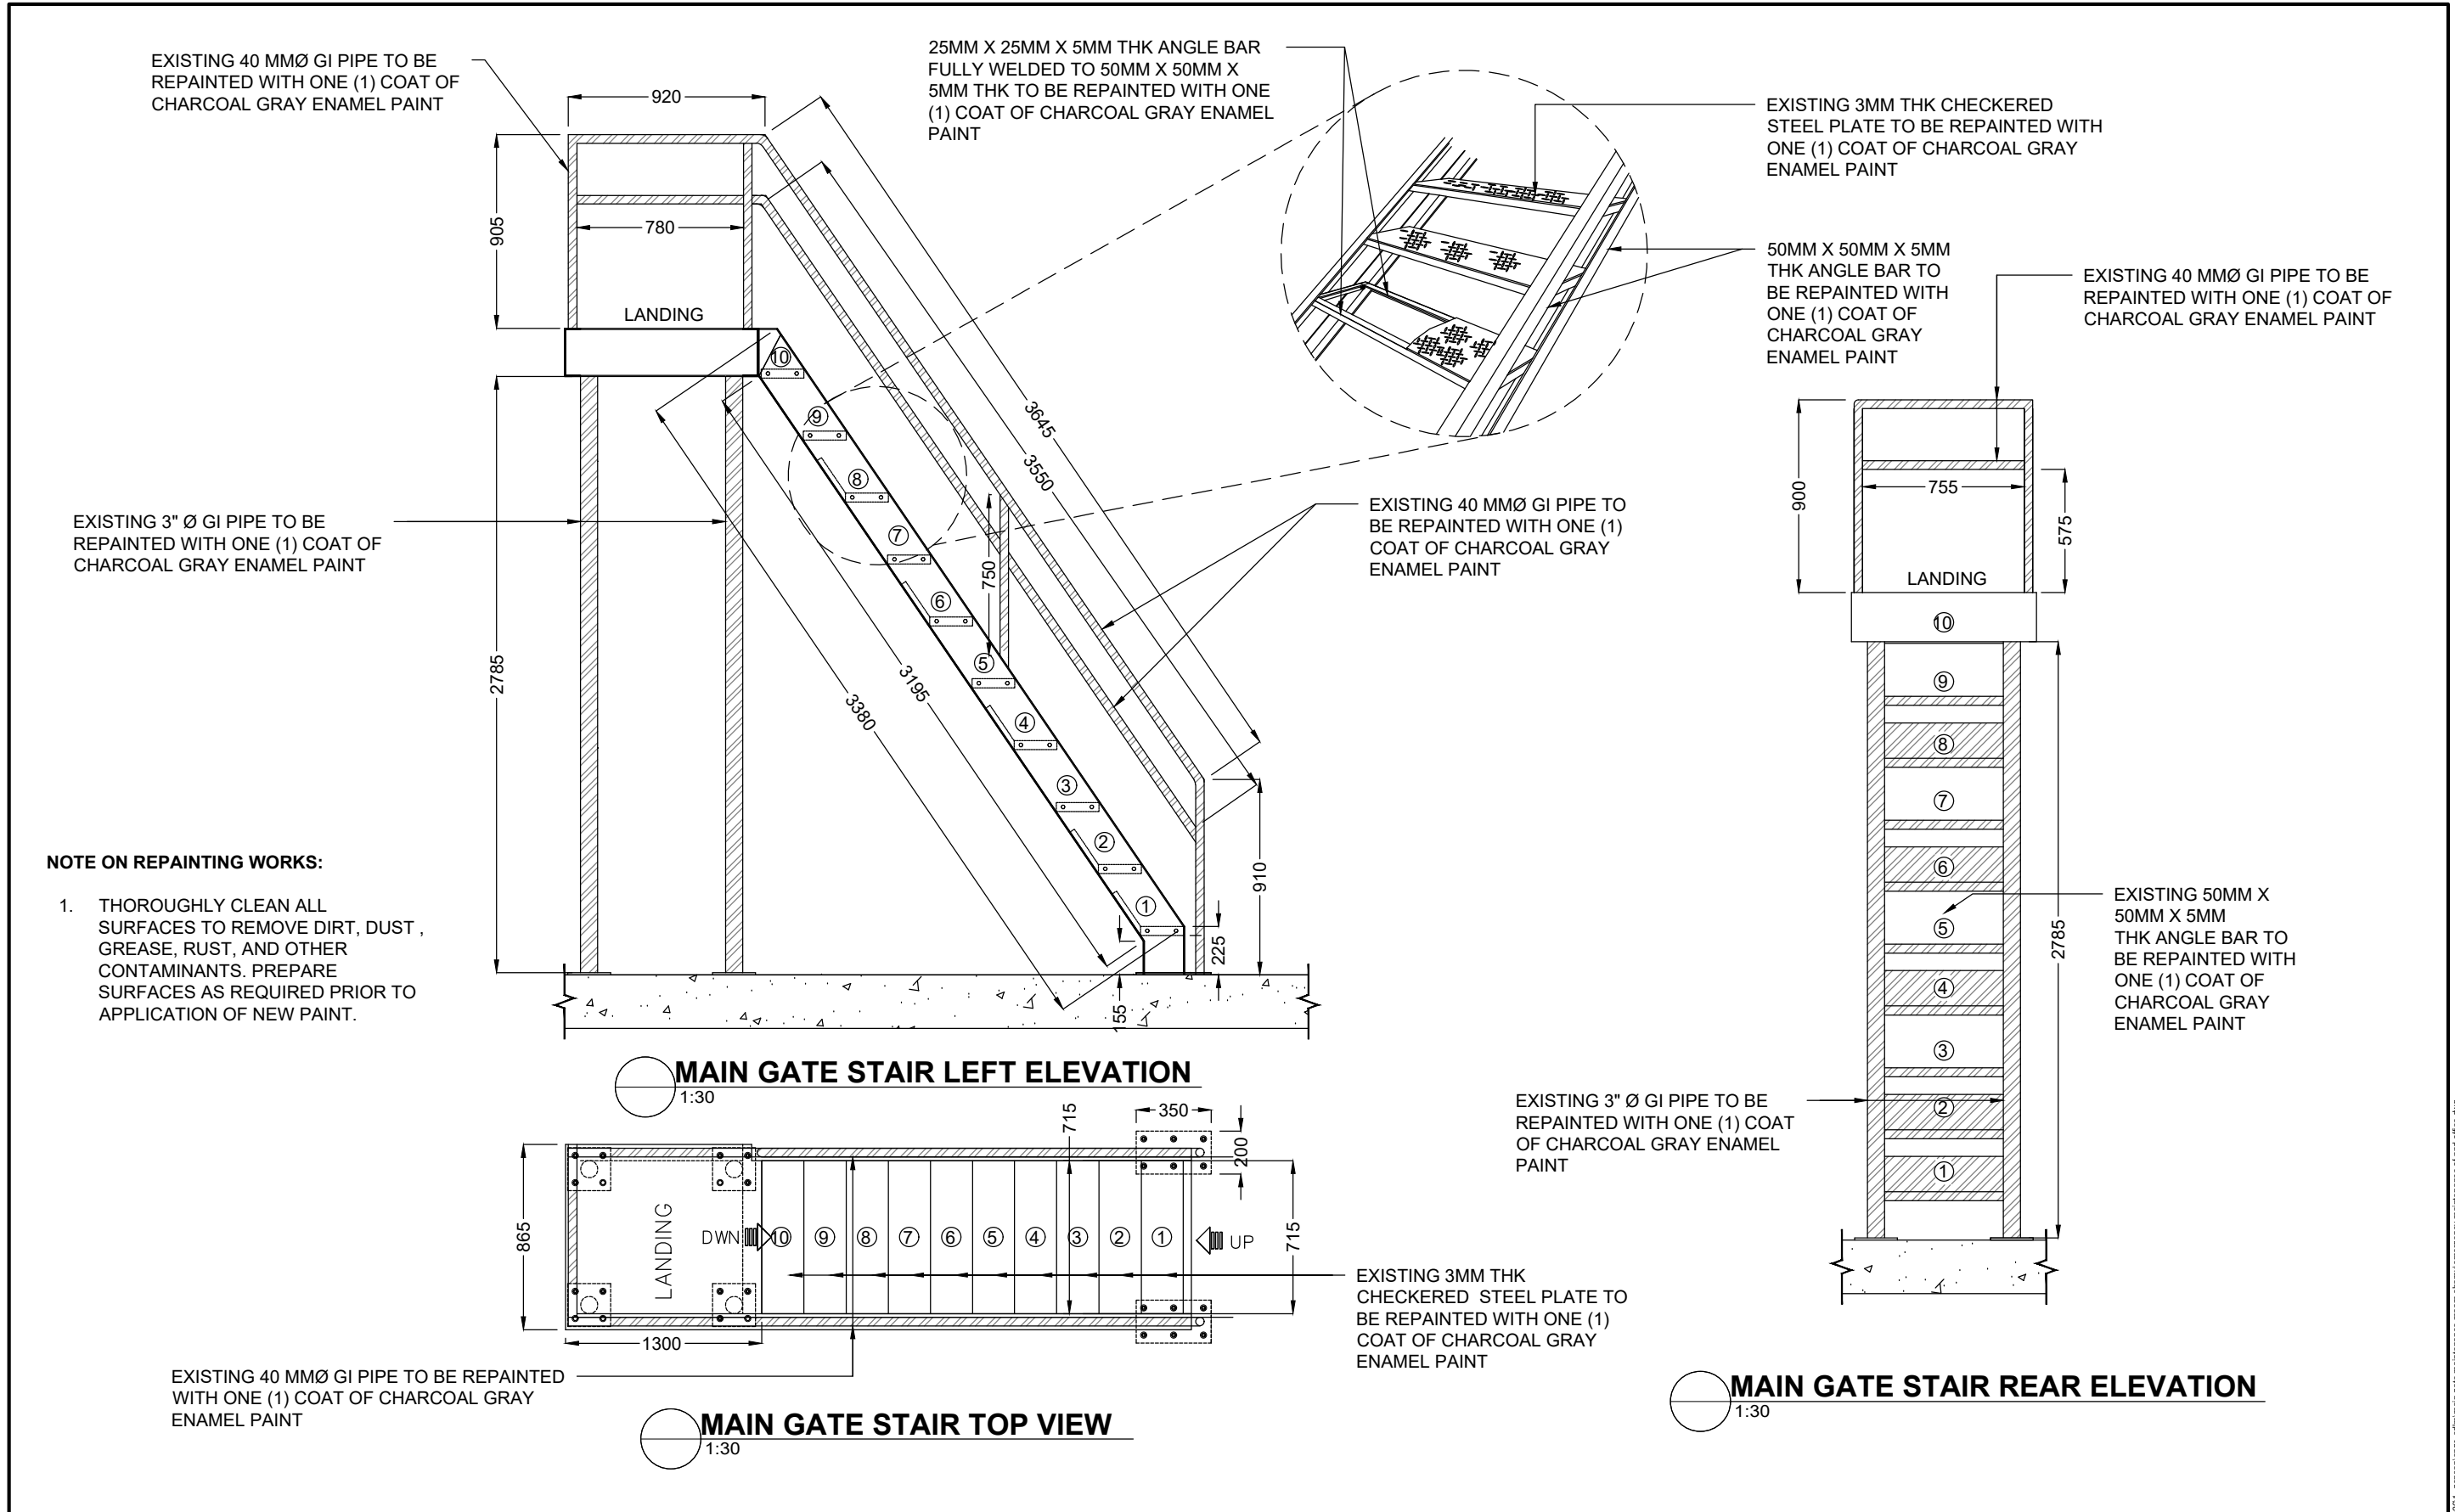


	PROJECT TITLE	PREPARED BY:	CHECKED BY:	REVIEWED BY:	RECOMMENDING APPROVAL:	APPROVED BY:	SHEET CONTENT:	DATE:
	EMERGENCY MAINTENANCE OF PPD OFFICE INCLUDING MAIN GATE STRUCTURE DUE TO 7.8 MAGNITUDE EARTHQUAKE ON JUNE 8, 2026	 JOSE CARLITO Y. BRIONES JR. DRAFTSMAN II (COS)	 CHARMAINE DJUNE L. MANTOYA SUPERVISING ENGINEER A	 MARIA VIVIEN M. TANCO PRINCIPAL ENGINEER A	 EDEL PETER L. DE LA ROSA ACTING ESD MANAGER	 ATTY. CESAR M. DATAYA PORT MANAGER	1. MAIN GATE STAIR TOP VIEW 2. MAIN GATE STAIR LEFT ELEVATION 3. MAIN GATE STAIR REAR ELEVATION	18/20
	LOCATION							
	PORT OF GENERAL SANTOS, MAKAR WHARF, GENERAL SANTOS CITY							

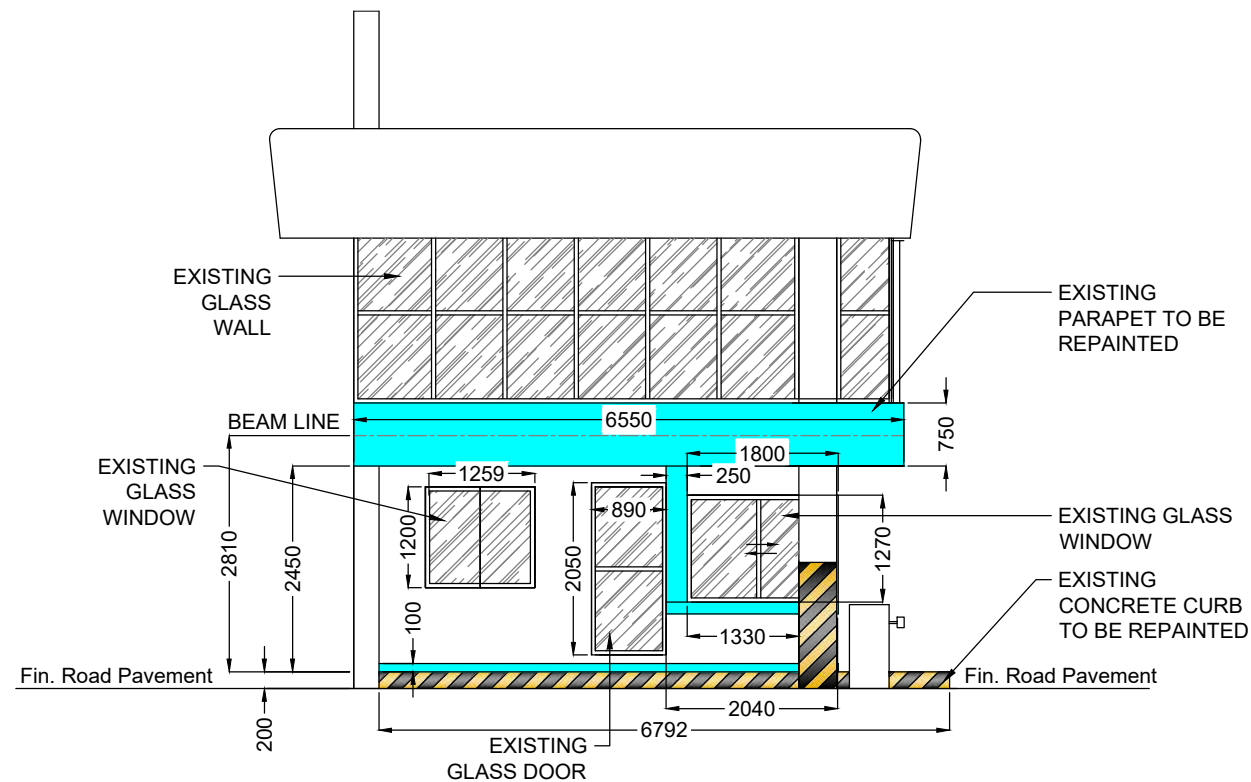

LEFT SIDE ELEVATION (REPAINTING OF MAIN GATE)

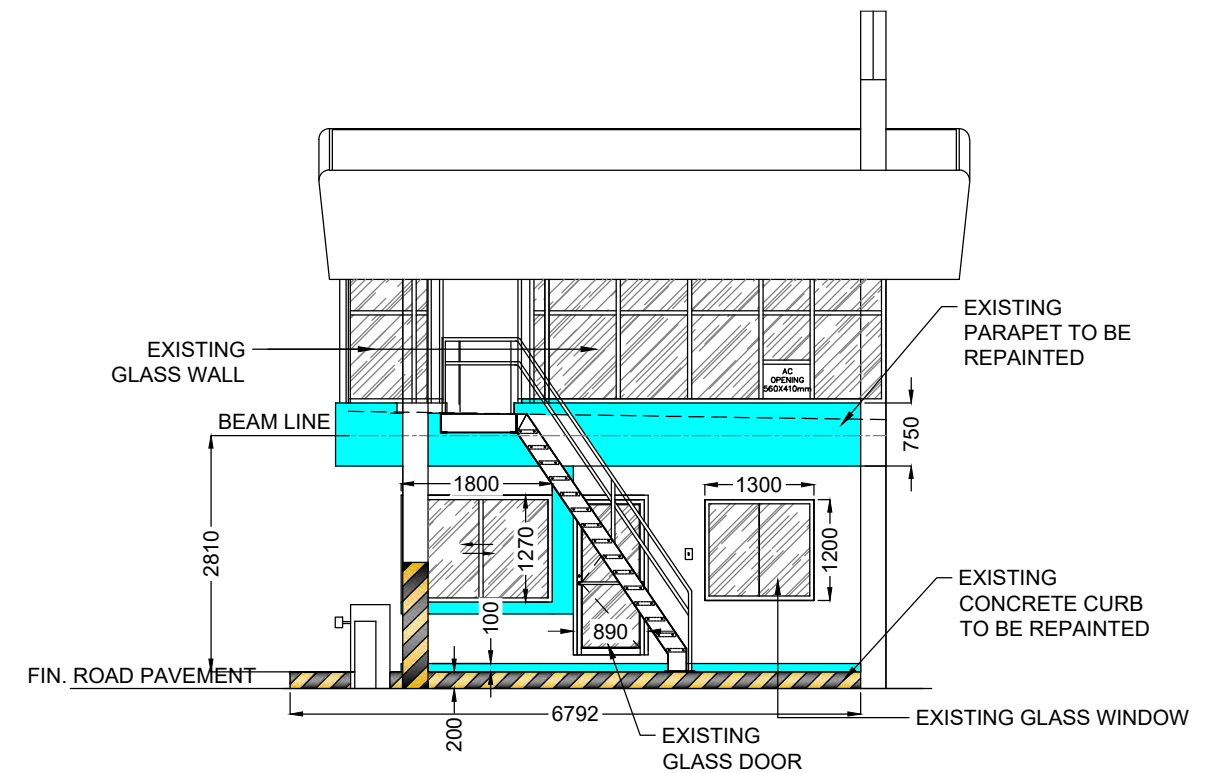

RIGHT SIDE ELEVATION (REPAINTING OF MAIN GATE)

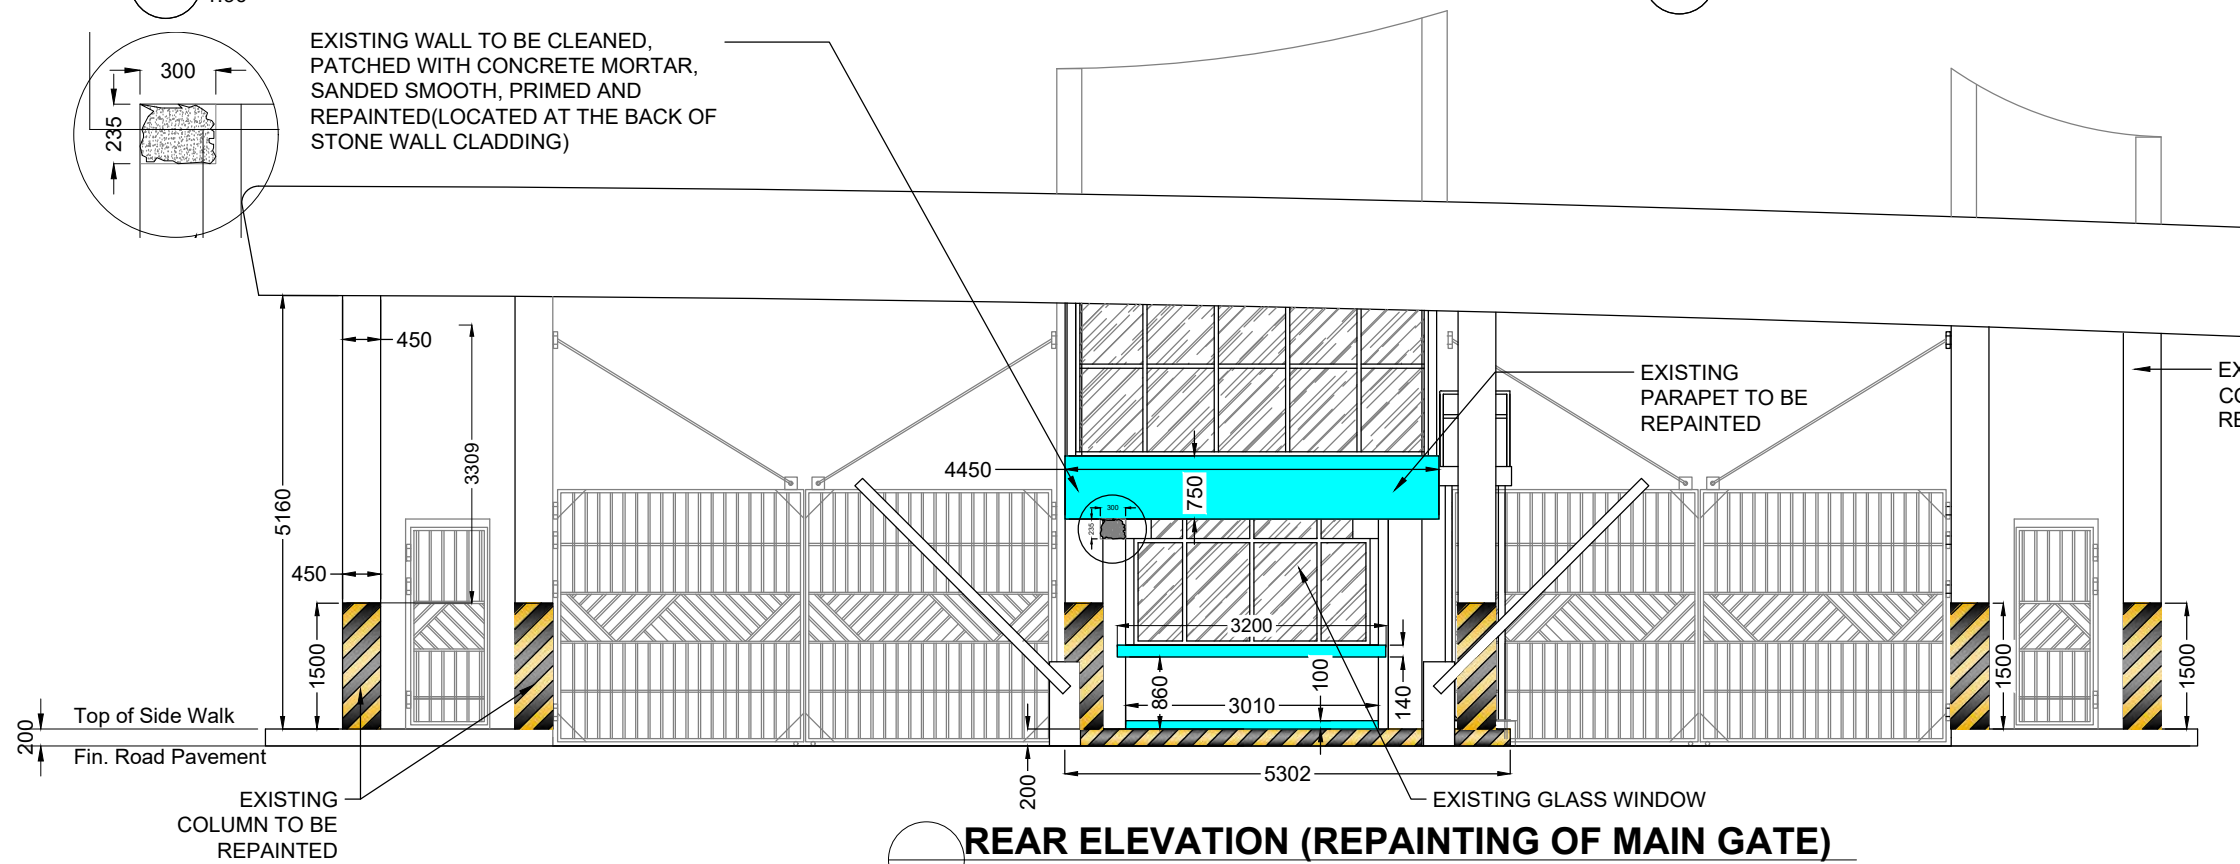

REAR ELEVATION (REPAINTING OF MAIN GATE)

SCALE 1:90

NOTE:

1. THOROUGHLY CLEAN ALL SURFACES TO REMOVE DIRT, DUST, GREASE, RUST, AND OTHER CONTAMINANTS. PREPARE SURFACES AS REQUIRED PRIOR TO APPLICATION OF NEW PAINT.
2. WARNING SIGN OF CONCRETE COLUMN AND RC CURB TO BE PAINTED WITH REFLECTORIZED TRAFFIC PAINT TWO (COATS) FOR BLACK AND TWO (2) COATS FOR YELLOW
3. EXTERIOR WALL TO BE REPAINTED WITH TWO (2) COATS ELASTOMERIC ODORLESS ANTIBACTERIAL GLOSS LATEX PAINT (COLOR SHALL BE SUBJECT TO THE APPROVAL OF PPA)



PROJECT TITLE	
EMERGENCY MAINTENANCE OF PPD OFFICE INCLUDING MAIN GATE STRUCTURE DUE TO 7.8 MAGNITUDE EARTHQUAKE ON JUNE 8, 2026	
LOCATION	
PORT OF GENERAL SANTOS, MAKAR WHARF, GENERAL SANTOS CITY	

PREPARED BY:
JOSE CARLITO Y. BRIONES JR. DRAFTSMAN II (COS)

CHECKED BY:
CHARMAINE DJUNE L. MANTOYA SUPERVISING ENGINEER A

REVIEWED BY:
MARIA VIVIEN M. TANCO PRINCIPAL ENGINEER A


RECOMMENDING APPROVAL:
EDELPETER L. DE LA ROSA ACTING ESD MANAGER

APPROVED BY:
ATTY. CESAR M. DATAYA PORT MANAGER


SHEET CONTENT:
1. LEFT SIDE ELEVATION (REPAINTING OF MAIN GATE)
2. RIGHT SIDE ELEVATION (REPAINTING OF MAIN GATE)
3. REAR ELEVATION (REPAINTING OF MAIN GATE)

DATE:
19/20


C:\Users\jenova\appdata\local\5\desktop\ppa 2026\1. general\mgt. cd\main gate maintenance main charmy\emergency maintenance of ppd office.dwg

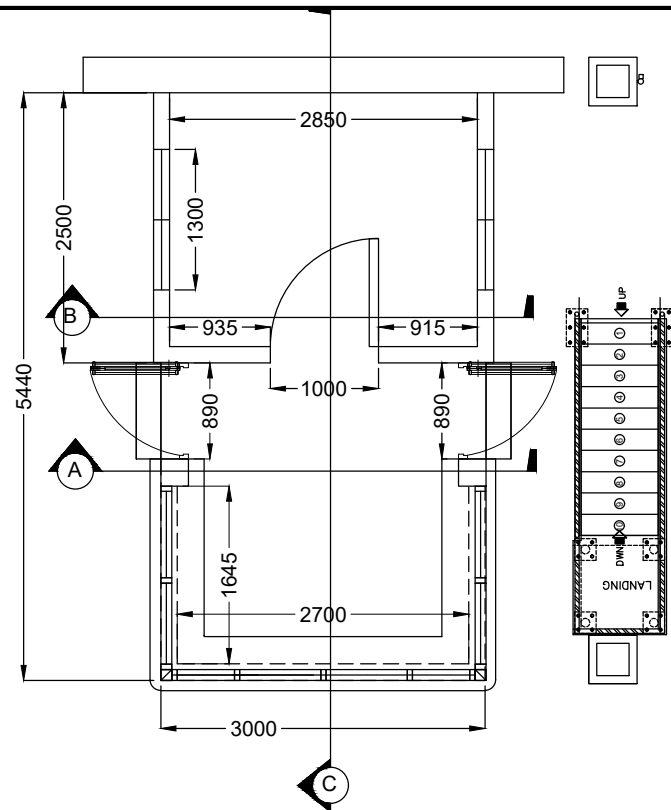

MAIN GATE GUARD HOUSE
SCALE 1:70

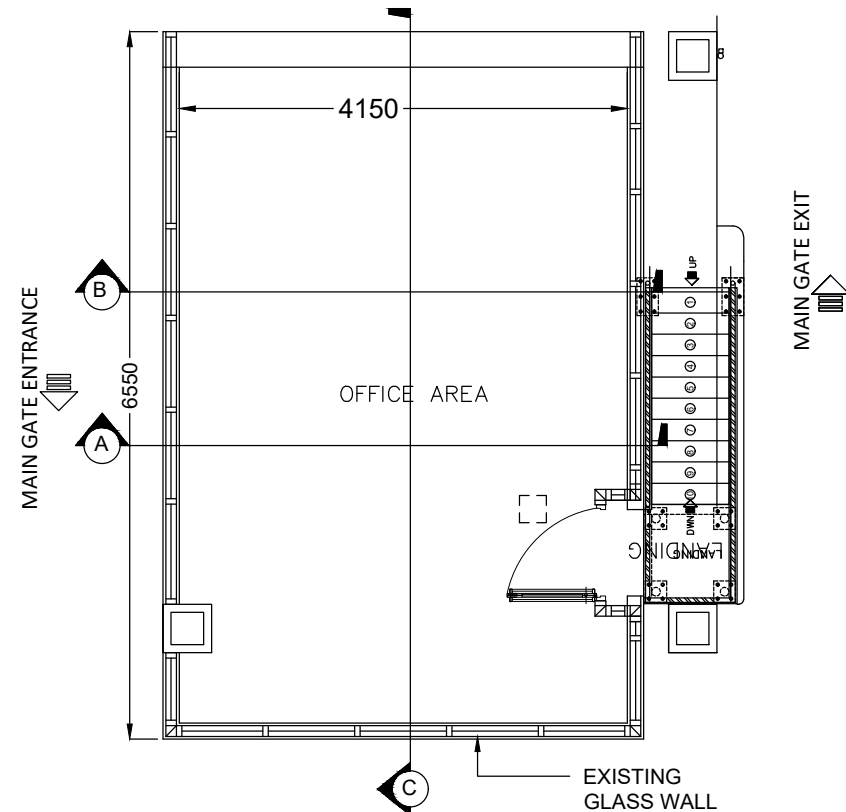


COMMAND CENTER LAYOUT
SCALE 1:70

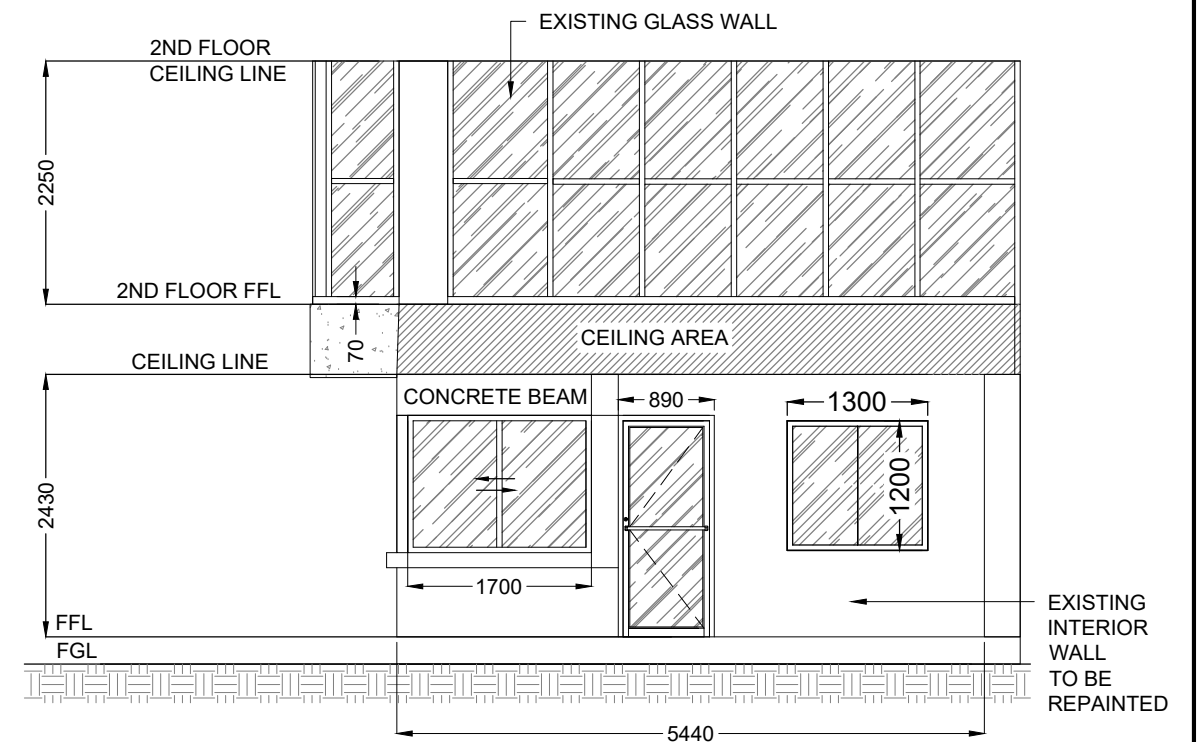


GUARD HOUSE/COMMAND CENTER SECTION C
SCALE 1:70

NOTE:

1. THOROUGHLY CLEAN ALL SURFACES TO REMOVE DIRT, DUST, GREASE, RUST, AND OTHER CONTAMINANTS. PREPARE SURFACES AS REQUIRED PRIOR TO APPLICATION OF NEW PAINT.
2. INTERIOR WALL TO BE REPAINTED WITH TWO (2) COATS BIOFRESH ACRYLIC ODORLESS ANTIBACTERIAL GLOSS LATEX PAINT INCLUDING SURFACE PREPARATION (**COLOR SHALL BE SUBJECT TO THE APPROVAL OF PPA**)
3. EXISTING HAIRLINE WALL CRACKS TO BE CLEANED, V-CUT (10mm DEPTH, 10mm WIDTH), INJECTED WITH STRUCTURAL CONCRETE EPOXY, SANDED SMOOTH, PRIMED, AND REPAINTED.

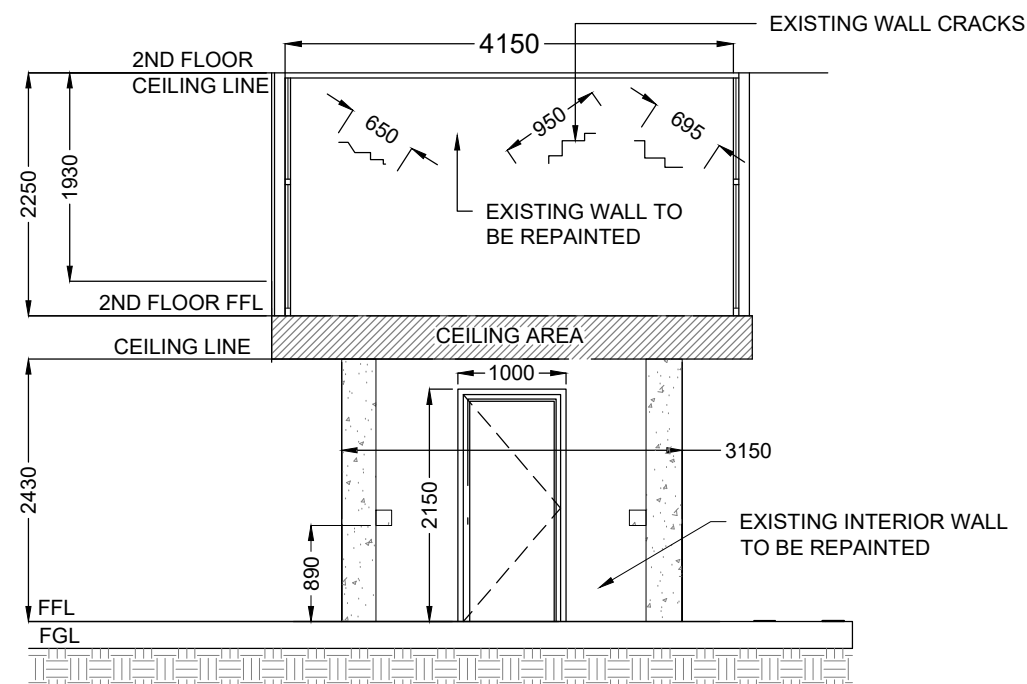

GUARD HOUSE/COMMAND CENTER SECTION A
SCALE 1:70

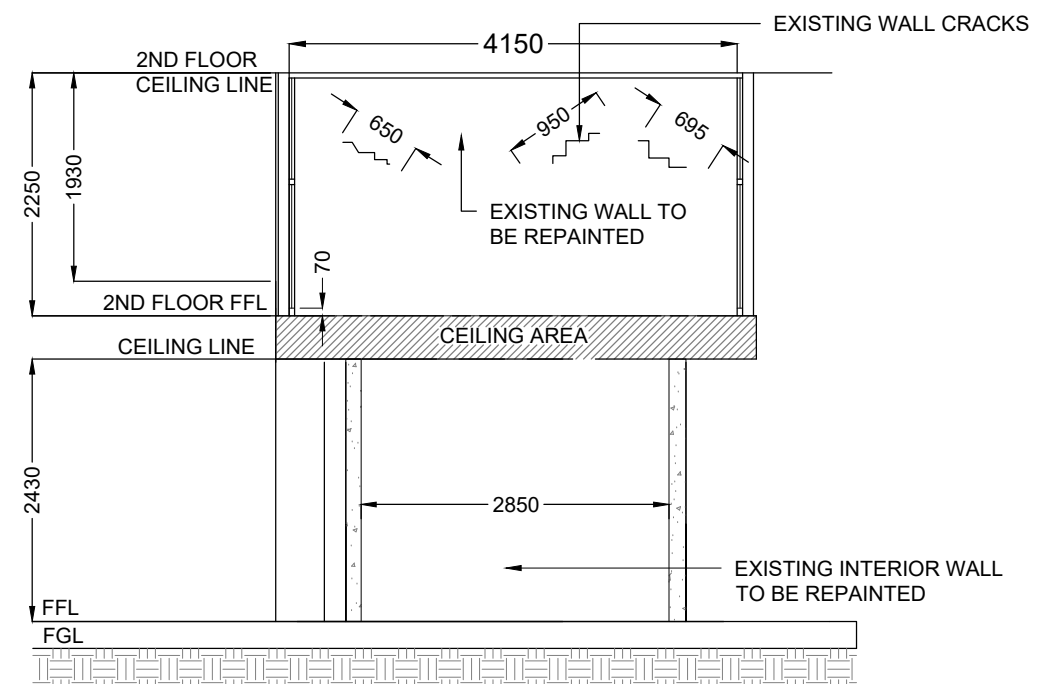

GUARD HOUSE/COMMAND CENTER SECTION B
SCALE 1:70



PROJECT TITLE	
EMERGENCY MAINTENANCE OF PPD OFFICE INCLUDING MAIN GATE STRUCTURE DUE TO 7.8 MAGNITUDE EARTHQUAKE ON JUNE 8, 2026	
LOCATION	
PORT OF GENERAL SANTOS, MAKAR WHARF, GENERAL SANTOS CITY	

PREPARED BY:
JOSE CARLITO Y. BRIONES JR. DRAFTSMAN II (COS)

CHECKED BY:
CHARMAINE DJUNE L. MANTOYA SUPERVISING ENGINEER A

REVIEWED BY:
MARIA VIVIEN M. TANCO PRINCIPAL ENGINEER A

RECOMMENDING APPROVAL:
EDELPETER L. DE LA ROSA ACTING ESD MANAGER

APPROVED BY:
ATTY. CESAR M. DATAYA PORT MANAGER

SHEET CONTENT:
1. COMMAND CENTER 1ST FLOOR LAYOUT 2. COMMAND CENTER 2ND FLOOR LAYOUT 3. GUARD HOUSE/COMMAND CENTER SECTION A 4. GUARD HOUSE/COMMAND CENTER SECTION B 5. GUARD HOUSE/COMMAND CENTER SECTION C

DATE:
20/20

c:\users\jenova\appdata\local\5\desktop\ppa 2026\1. general\mgt. command center maintenance main\charmy\emergency maintenance of ppd office.dwg