



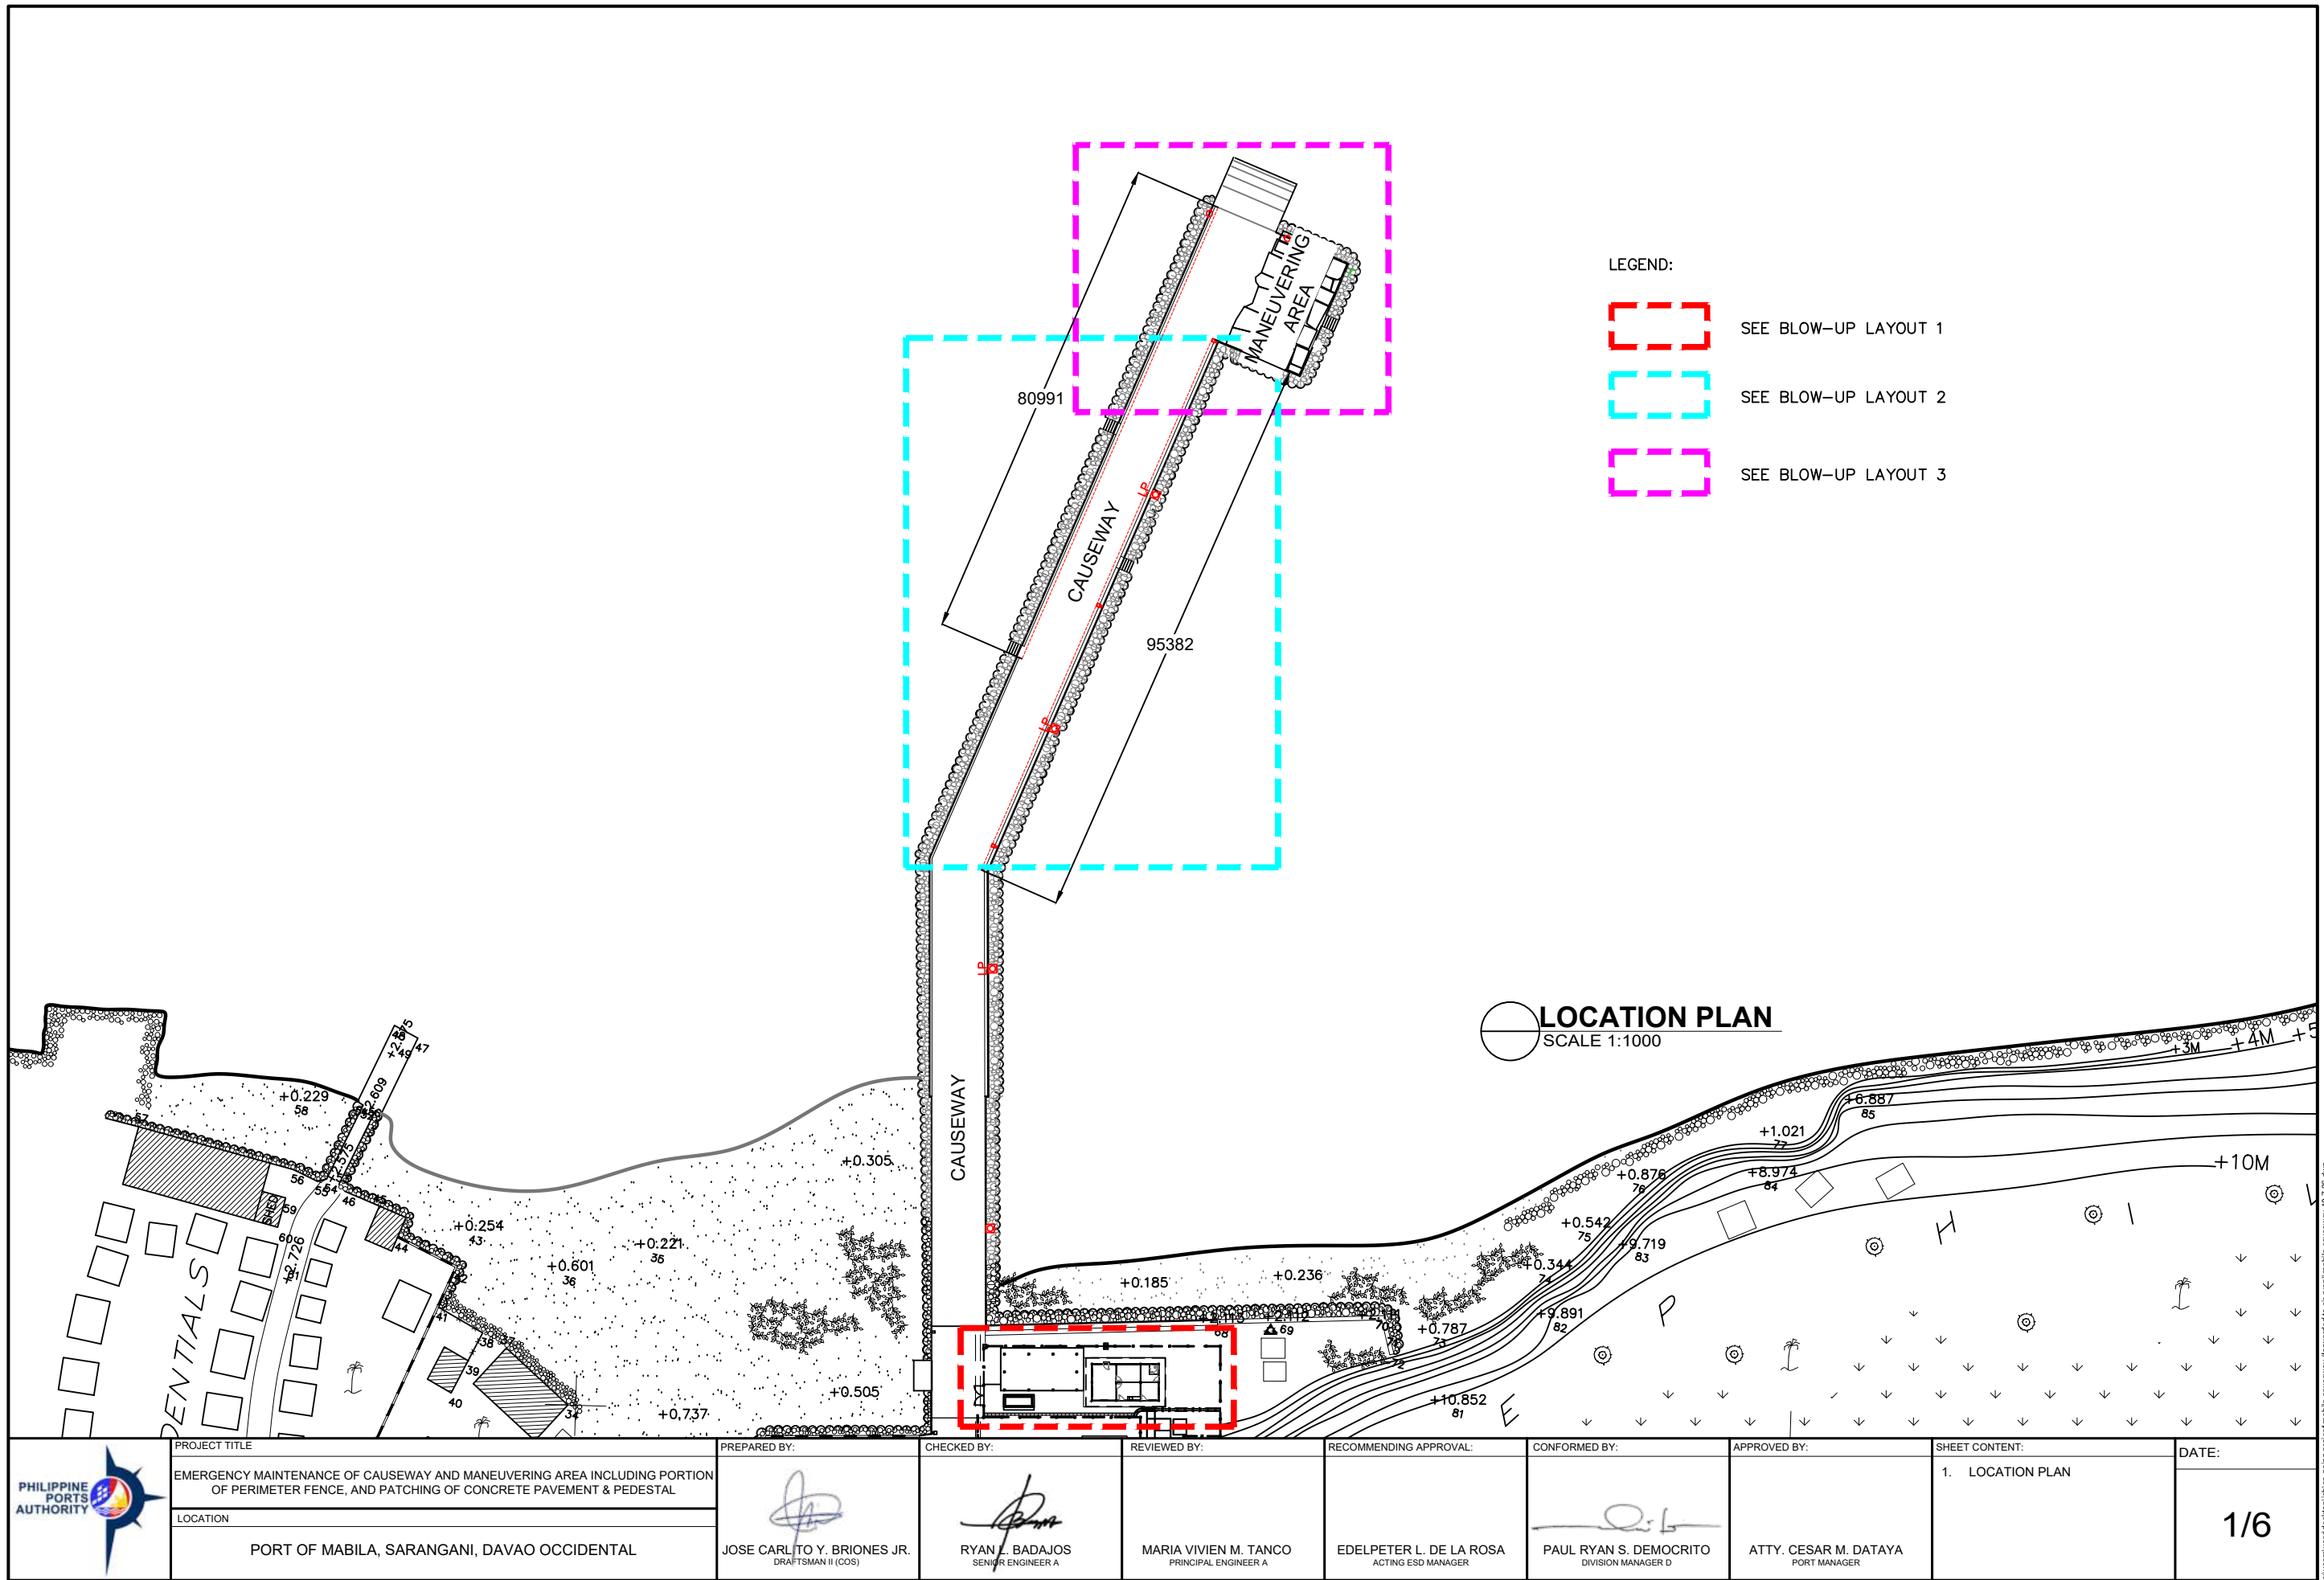

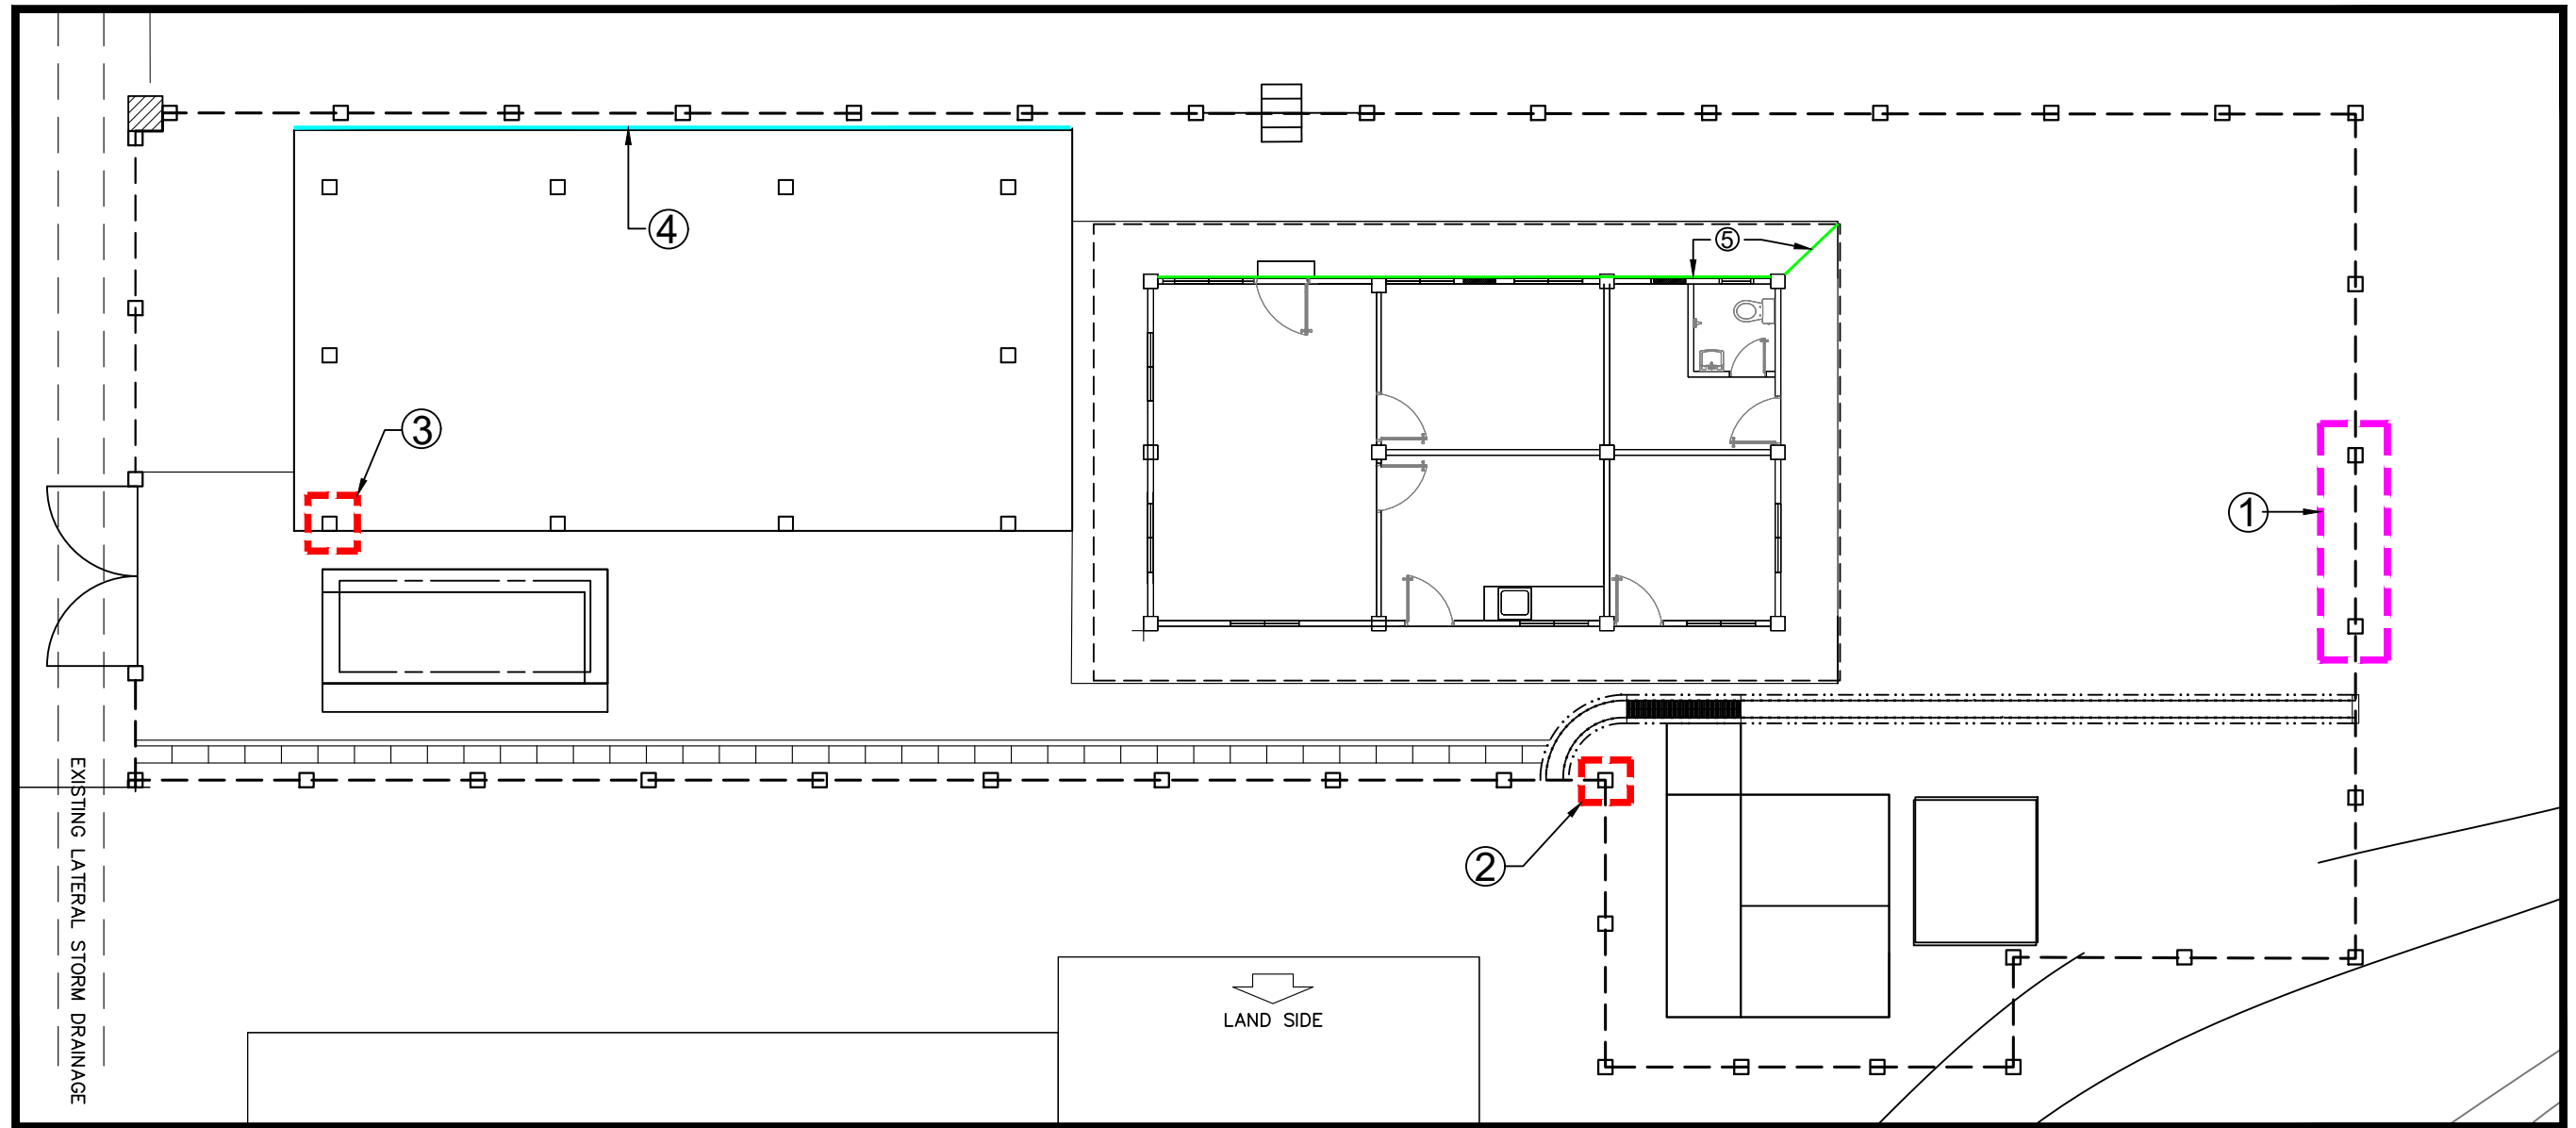


PTB & OFFICE FLOOR PLAN
SCALE 1:125

LEGEND:

- ① EXISTING HALF CONCRETE FENCE TO BE REMOVED AND REPLACE WITH NEW CHB
- ② EXISTING HALF CONCRETE FENCE PORTION TO BE REMOVED AND REPLACE WITH NEW CHB
- ③ PATCHING OF SPALLED CONCRETE PEDESTAL
- ④ PATCHING OF DAMAGED CONCRETE SLAB AT PTB
- ⑤ PATCHING OF DAMAGED CONCRETE SLAB AT OFFICE


	PROJECT TITLE	PREPARED BY:	CHECKED BY:	REVIEWED BY:	RECOMMENDING APPROVAL:	CONFORMED BY:	APPROVED BY:	SHEET CONTENT:	DATE:
	EMERGENCY MAINTENANCE OF CAUSEWAY AND MANEUVERING AREA INCLUDING PORTION OF PERIMETER FENCE, AND PATCHING OF CONCRETE PAVEMENT & PEDESTAL	 JOSE CARLITO Y. BRIONES JR. DRAFTSMAN II (COS)	 RYAN L. BADAJOS SENIOR ENGINEER A	MARIA VIVIEN M. TANCO PRINCIPAL ENGINEER A	EDELPETER L. DE LA ROSA ACTING ESD MANAGER	 PAUL RYAN S. DEMOCRITO DIVISION MANAGER D	ATTY. CESAR M. DATAYA PORT MANAGER	1. PTB & OFFICE FLOOR PLAN	2/6
	LOCATION							PORT OF MABILA, SARANGANI, DAVAO OCCIDENTAL	

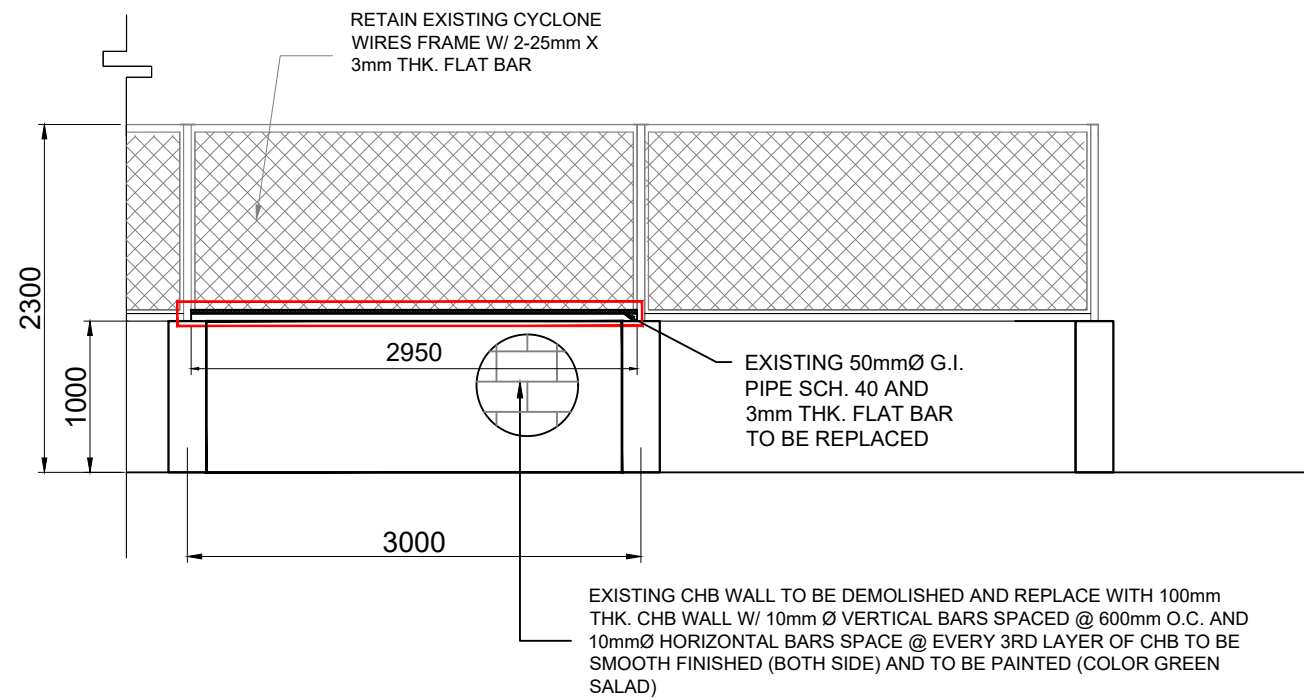


(1) CYCLONE FENCE DETAIL (TYP.)
SCALE 1:50

NOTE ON METAL PAINTING WORKS:


1. WATER-BASED ACRYLIC METAL PRIMER
1 COAT AND USE ACRYLIC WATER-BASED EPOXY PAINT TWO COATS (COLOR GRAY)
2. 1 COAT ACRYLIC WATER-BASED CONCRETE PRIMER AND 2 COATS ACRYLIC WATER-BASED ELASTOMERIC PAINT (BOTH SIDES), (COLOR GREEN SALAD) TO ALL CONCRETE STRUCTURES INCLUDING SURFACE PREPARATION PRIOR TO REPAINTING/PAINTING.

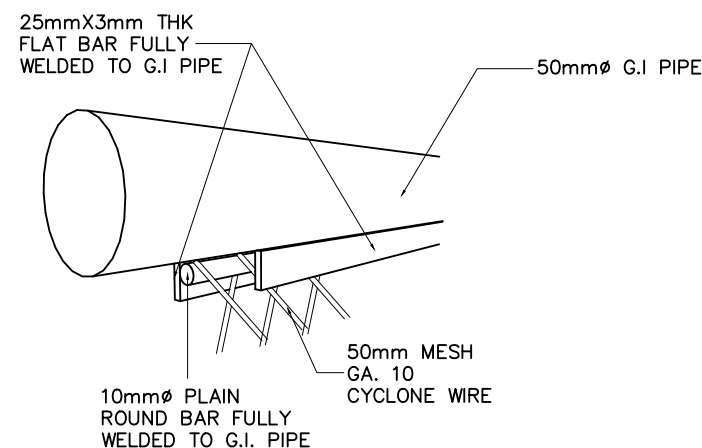


(2) CONNECTION DETAIL BLOW UP PLAN
NOT TO SCALE

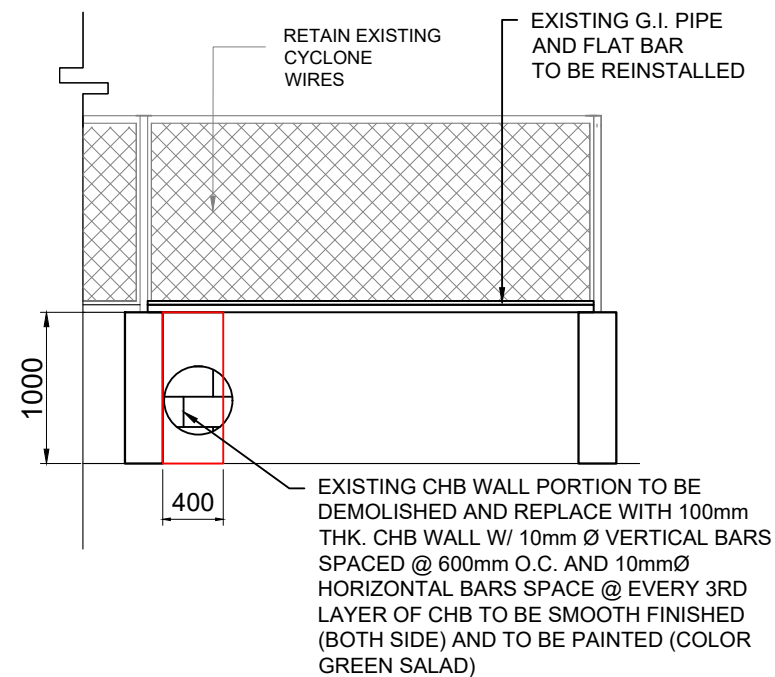

(2) CYCLONE FENCE DETAIL (TYP.)
SCALE 1:50

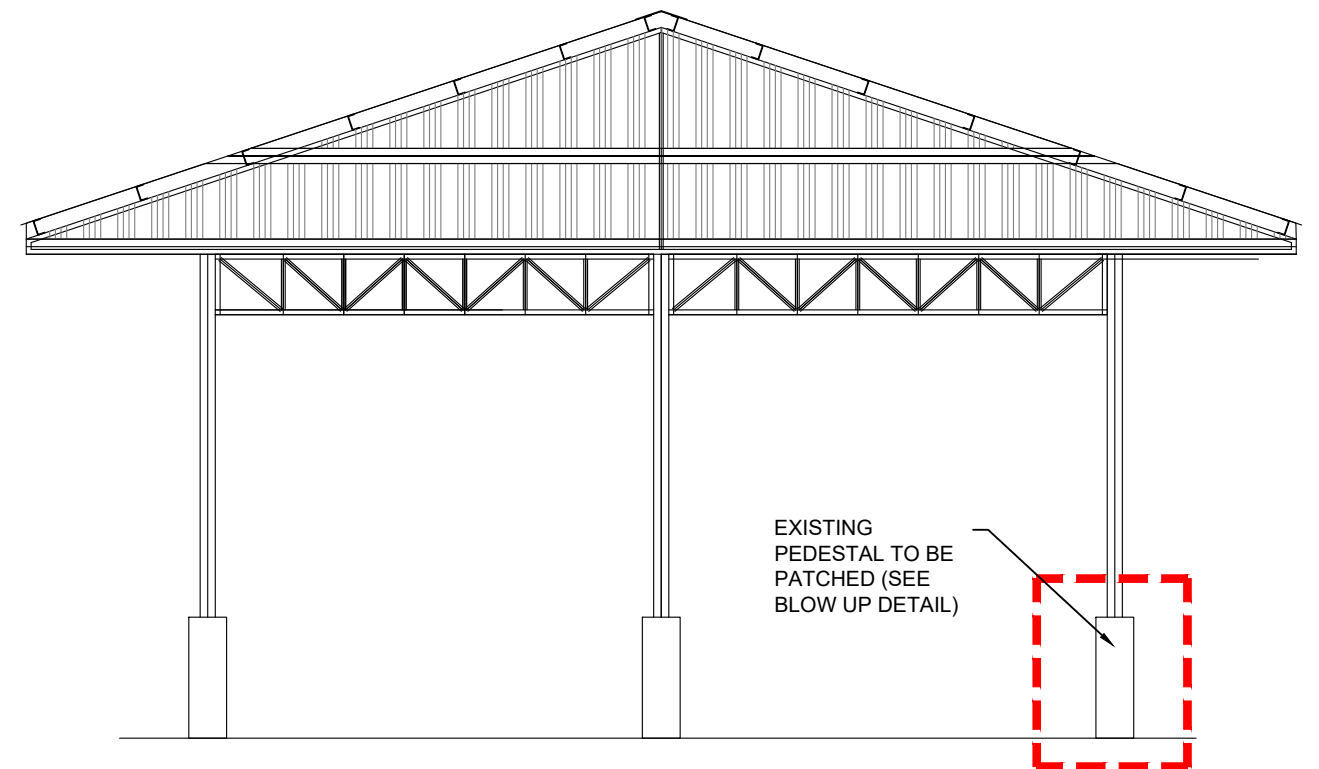

(3) FRONT ELEVATION OF EXISTING PTB
SCALE 1:50

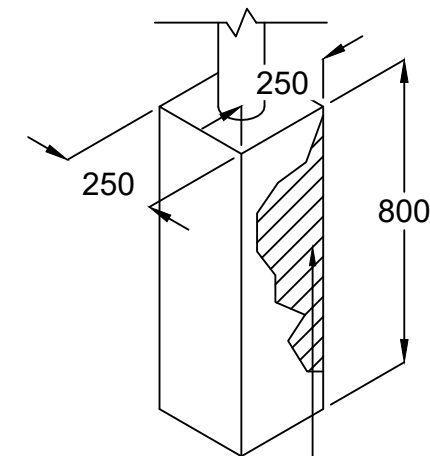

(3) BLOW UP DETAIL
SCALE 1:50

NOTE:

1. REMOVE LOOSE/DETERIORATED PLASTER, REPLASTER WITH CEMENT MORTAR, APPLY CONCRETE/MASONRY PRIMER, AND PAINT TO MATCH EXISTING FINISH.
2. WALL FENCE TO BE REPAINTED WITH TWO (2) COATS ELASTOMERIC ODORLESS ANTIBACTERIAL GLOSS LATEX PAINT (**COLOR SHALL BE SUBJECT TO THE APPROVAL OF PPA**)



PROJECT TITLE	EMERGENCY MAINTENANCE OF CAUSEWAY AND MANEUVERING AREA INCLUDING PORTION OF PERIMETER FENCE, AND PATCHING OF CONCRETE PAVEMENT & PEDESTAL
LOCATION	PORT OF MABILA, SARANGANI, DAVAO OCCIDENTAL

PREPARED BY:	JOSE CARLITO Y. BRIONES JR. DRAFTSMAN II (COS)
--------------	---

CHECKED BY:	RYAN L. BADAJOS SENIOR ENGINEER A
-------------	--------------------------------------

REVIEWED BY:	MARIA VIVIEN M. TANCO PRINCIPAL ENGINEER A
--------------	---


RECOMMENDING APPROVAL:	EDELPETER L. DE LA ROSA ACTING ESD MANAGER
------------------------	---

CONFORMED BY:	PAUL RYAN S. DEMOCRITO DIVISION MANAGER D
---------------	--

APPROVED BY:	ATTY. CESAR M. DATAYA PORT MANAGER
--------------	---------------------------------------


SHEET CONTENT:	1. (1) CYCLONE FENCE DETAIL (TYP.) 2. (2) CONNECTION DETAIL BLOW UP PLAN 3. (2) CYCLONE FENCE DETAIL (TYP.) 4. (3) FRONT ELEVATION OF EXISTING PTB 5. (3) BLOW UP DETAIL
----------------	--

DATE:	3/6
-------	-----

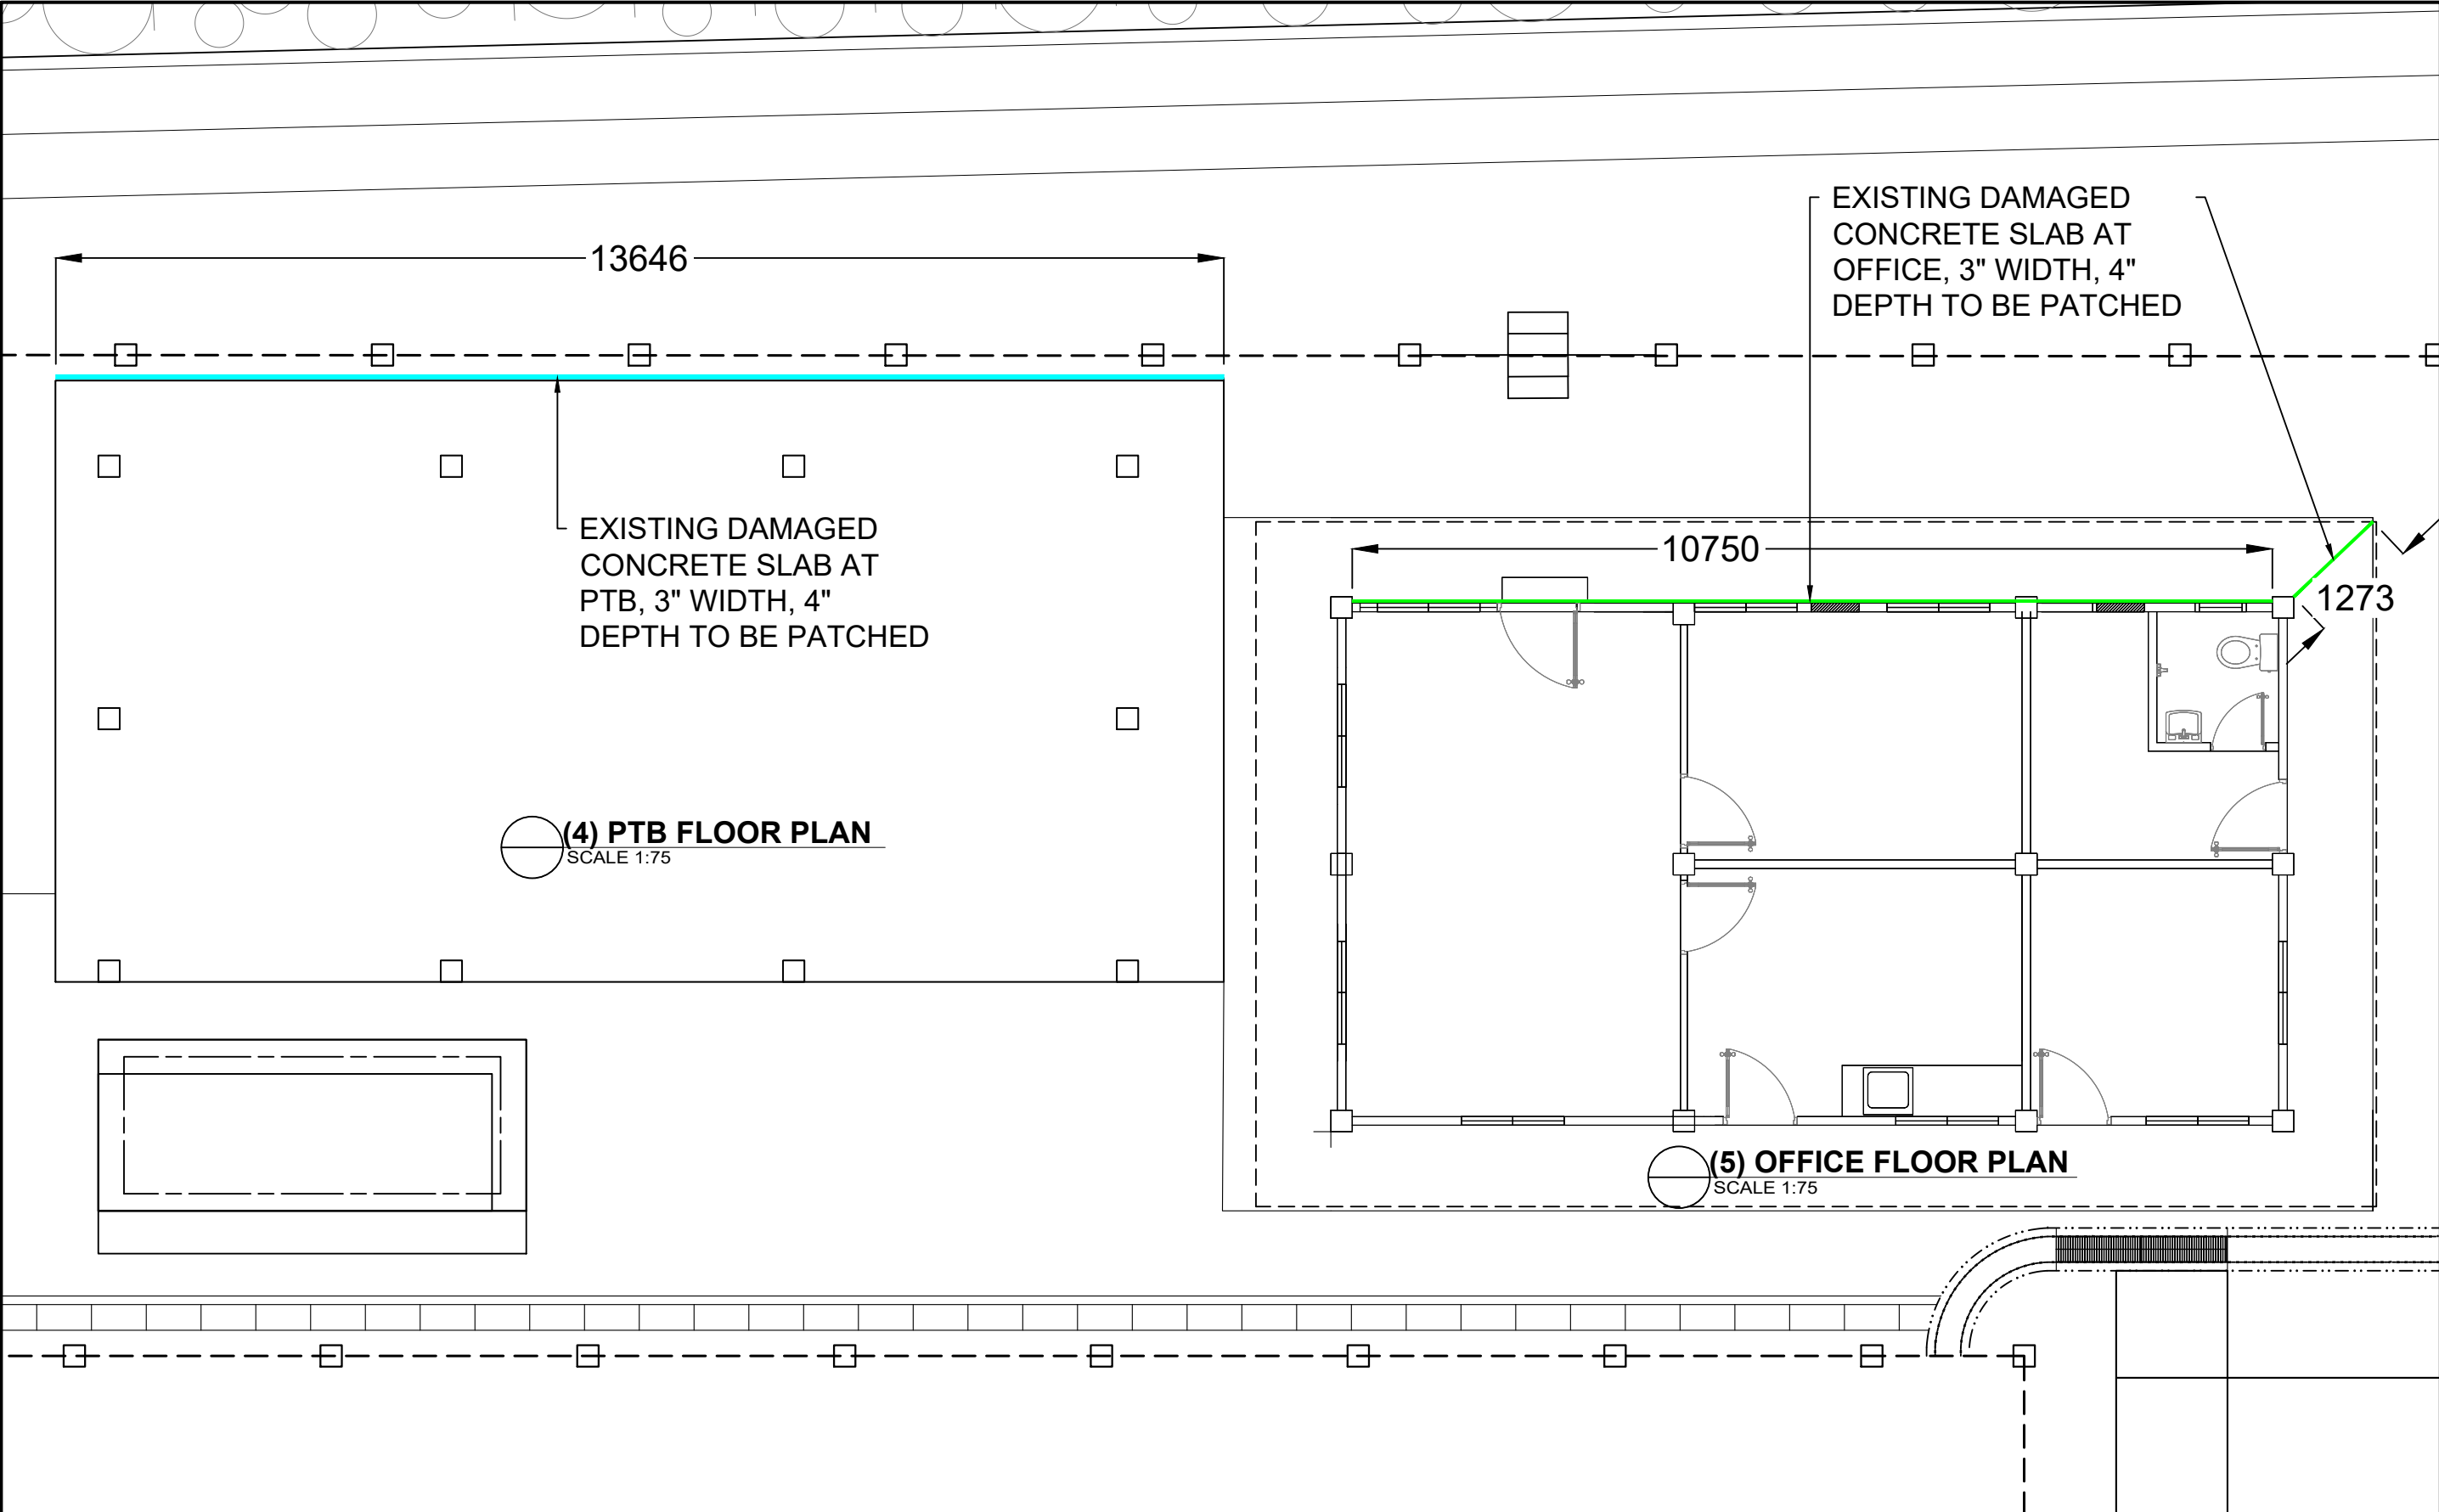


	PROJECT TITLE	PREPARED BY:	CHECKED BY:	REVIEWED BY:	RECOMMENDING APPROVAL:	CONFORMED BY:	APPROVED BY:	SHEET CONTENT:	DATE:
	EMERGENCY MAINTENANCE OF CAUSEWAY AND MANEUVERING AREA INCLUDING PORTION OF PERIMETER FENCE, AND PATCHING OF CONCRETE PAVEMENT & PEDESTAL	 JOSE CARLITO Y. BRIONES JR. DRAFTSMAN II (COS)	 RYLAN L. BADAJOS SENIOR ENGINEER A	 MARIA VIVIEN M. TANCO PRINCIPAL ENGINEER A	 EDEL PETER L. DE LA ROSA ACTING ESD MANAGER	 PAUL RYAN S. DEMOCRITO DIVISION MANAGER D	 ATTY. CESAR M. DATAYA PORT MANAGER	1. (4) PTB FLOOR PLAN 2. (5) OFFICE FLOOR PLAN	4/6
	LOCATION								
	PORT OF MABILA, SARANGANI, DAVAO OCCIDENTAL								


c:\users\user\desktop\jason.gong\project\mabila_causeway\107.28.dwg

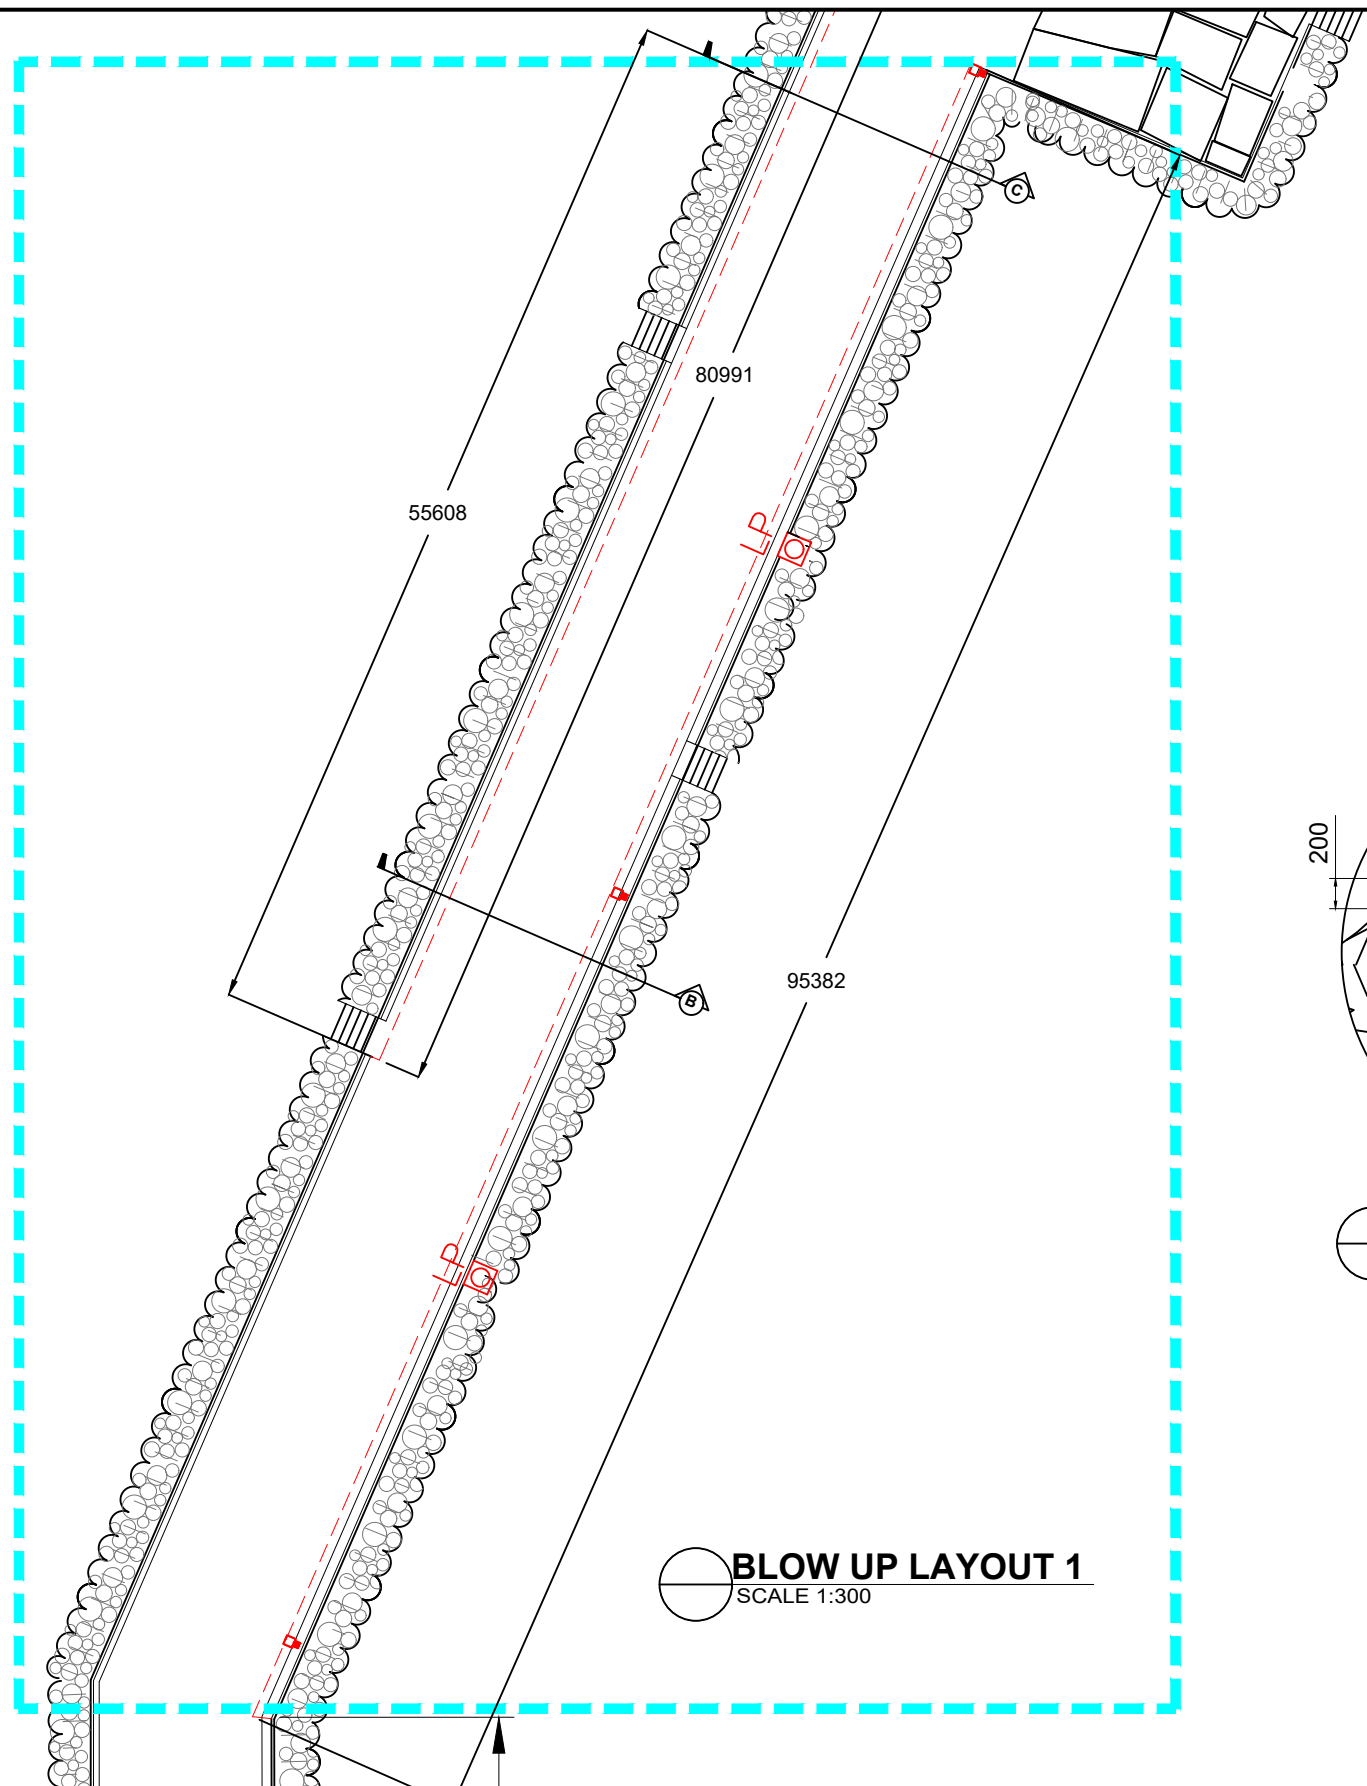


BLOW UP LAYOUT 1
SCALE 1:300

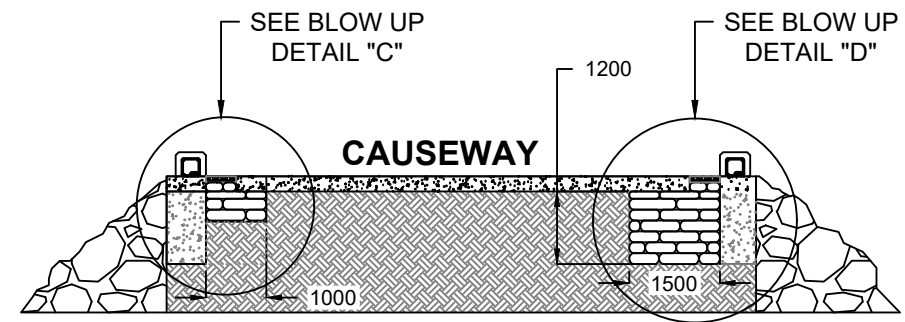

ELEVATION SECTION "A"
SCALE 1:150

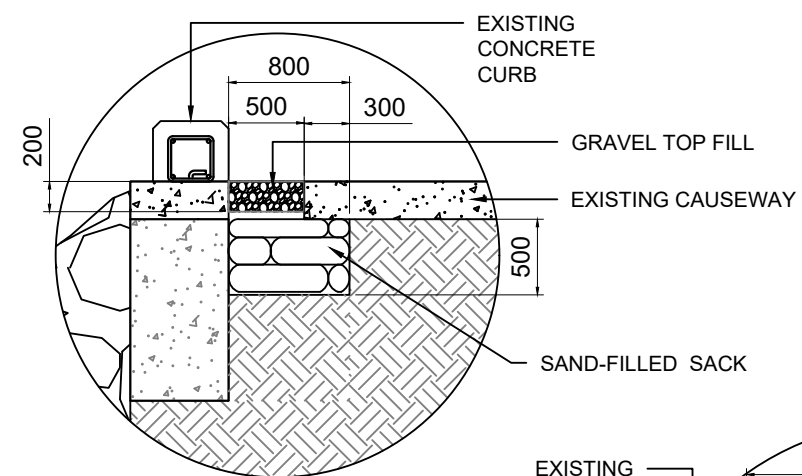





BLOW UP DETAIL "A"
SCALE 1:50

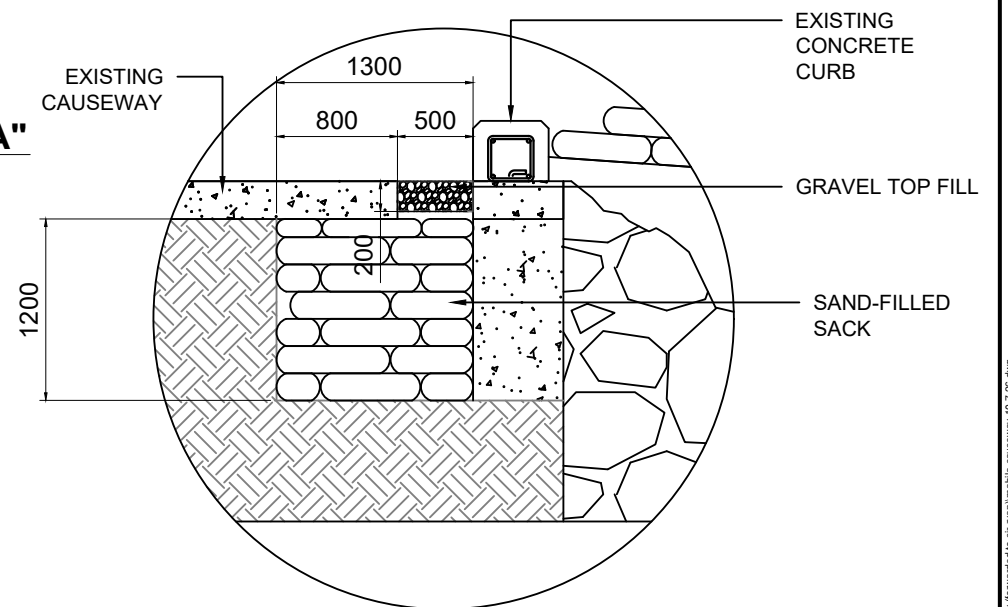

BLOW UP DETAIL "B"
SCALE 1:50

	PROJECT TITLE	PREPARED BY:	CHECKED BY:	REVIEWED BY:	RECOMMENDING APPROVAL:	CONFORMED BY:	APPROVED BY:	SHEET CONTENT:	DATE:
	EMERGENCY MAINTENANCE OF CAUSEWAY AND MANEUVERING AREA INCLUDING PORTION OF PERIMETER FENCE, AND PATCHING OF CONCRETE PAVEMENT & PEDESTAL LOCATION PORT OF MABILA, SARANGANI, DAVAO OCCIDENTAL	 JOSE CARLITO Y. BRIONES JR. DRAFTSMAN II (COS)	 RYAN L. BADAJOS SENIOR ENGINEER A	MARIA VIVIEN M. TANCO PRINCIPAL ENGINEER A	EDELPETER L. DE LA ROSA ACTING ESD MANAGER	 PAUL RYAN S. DEMOCRITO DIVISION MANAGER D	ATTY. CESAR M. DATAYA PORT MANAGER	1. BLOW-UP LAYOUT 1 2. ELEVATION SECTION "A" 3. BLOW UP DETAIL "A" 4. BLOW UP DETAIL "B"	5/6

c:\users\user\desktop\gong project\mabila causeway (forwarded to sr ryan)\mabila causeway 10.7.26.dwg

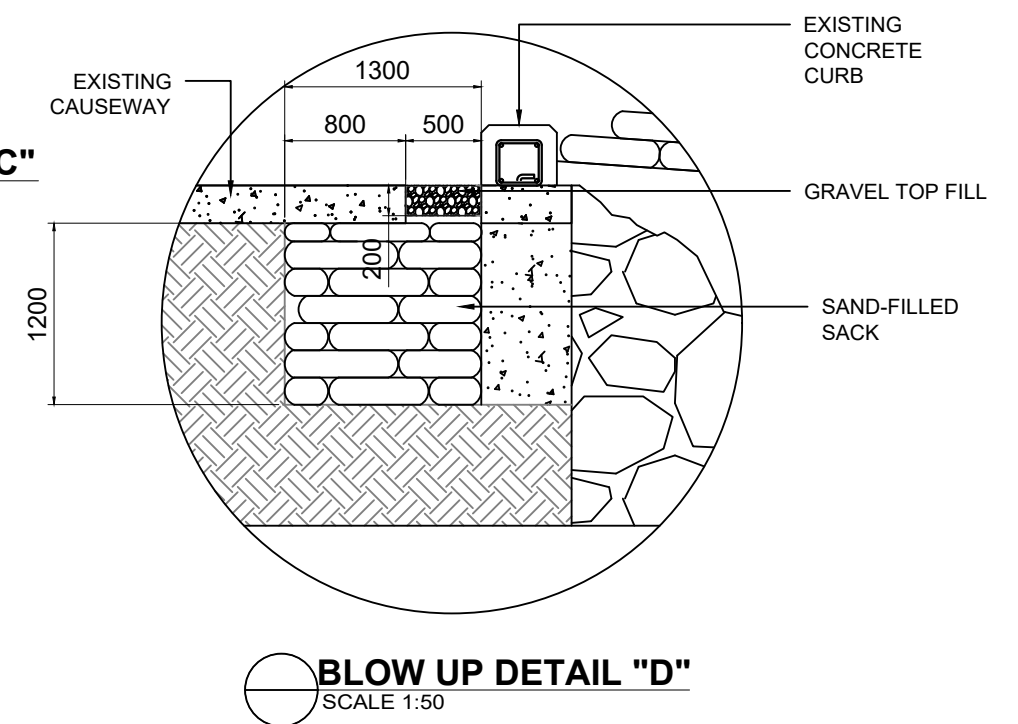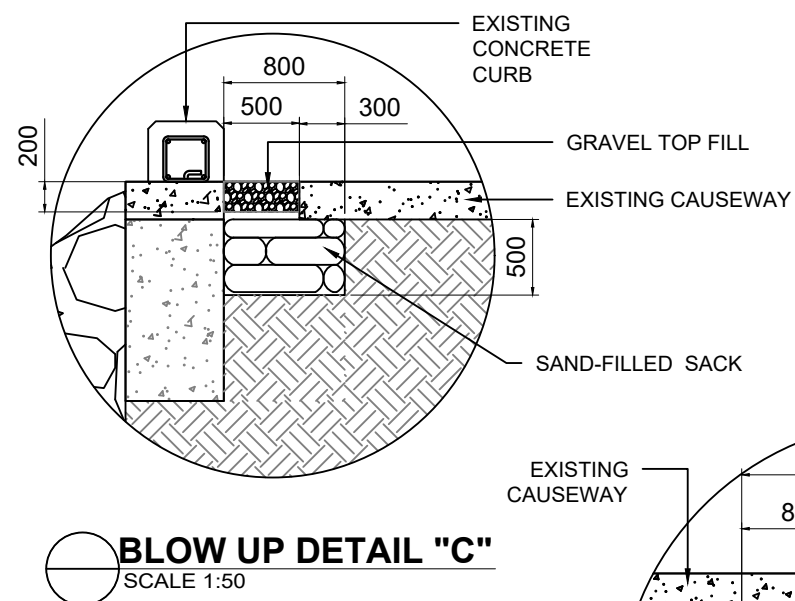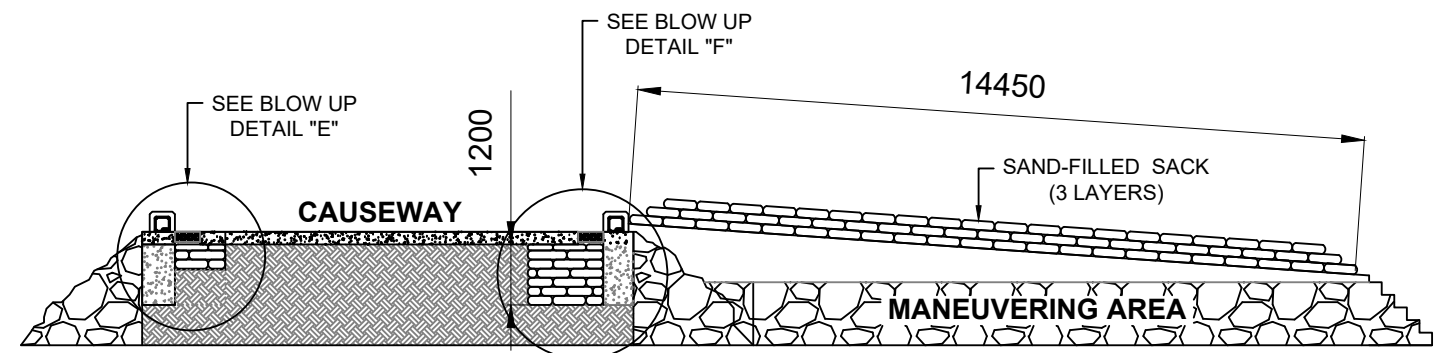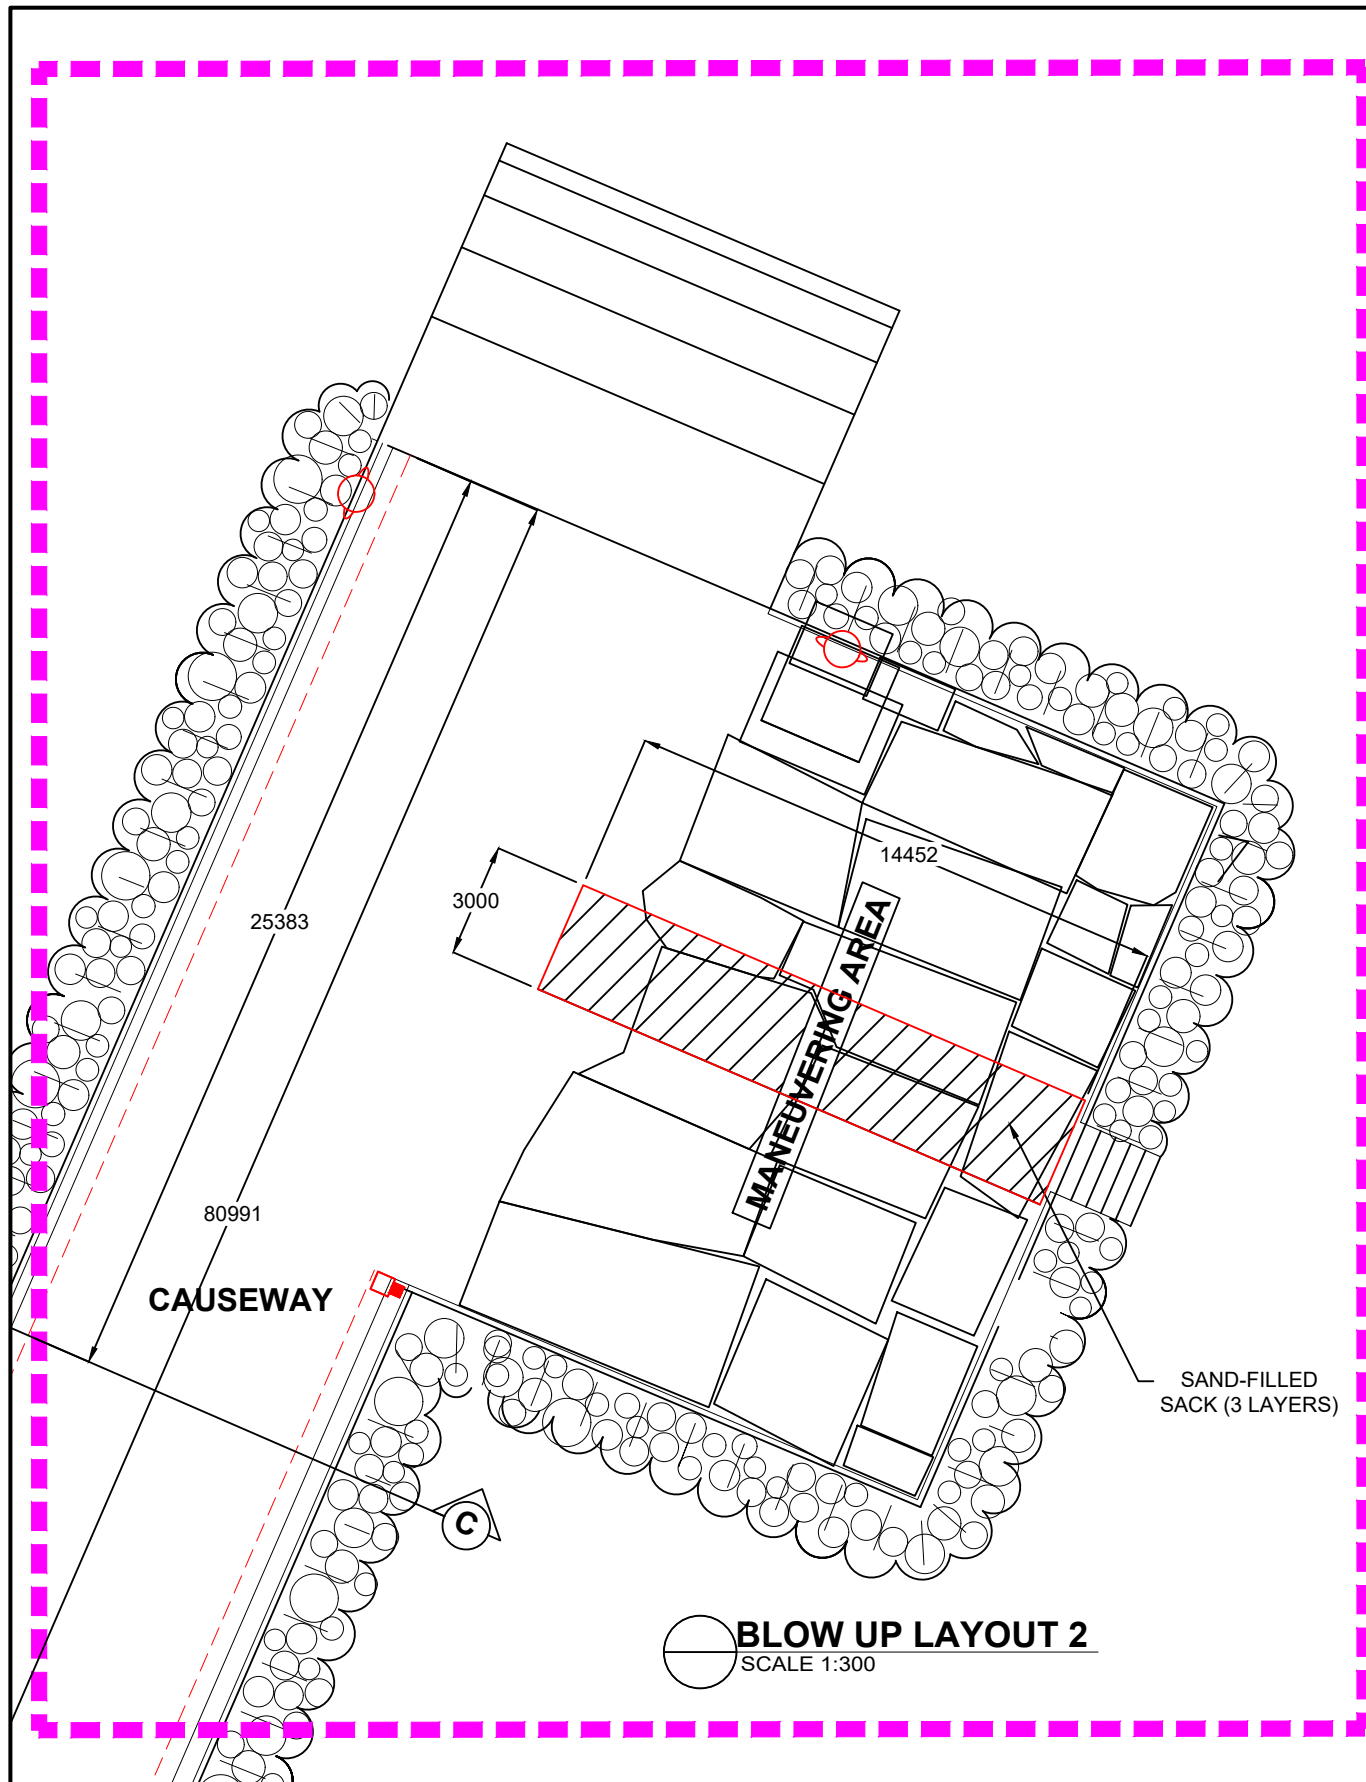

	PROJECT TITLE	PREPARED BY:	CHECKED BY:	REVIEWED BY:	RECOMMENDING APPROVAL:	CONFORMED BY:	APPROVED BY:	SHEET CONTENT:	DATE:
	EMERGENCY MAINTENANCE OF CAUSEWAY AND MANEUVERING AREA INCLUDING PORTION OF PERIMETER FENCE, AND PATCHING OF CONCRETE PAVEMENT & PEDESTAL	 JOSE CARLITO Y. BRIONES JR. DRAFTSMAN II (COS)	 RYLAN L. BADAJOS SENIOR ENGINEER A	MARIA VIVIEN M. TANCO PRINCIPAL ENGINEER A	EDELPETER L. DE LA ROSA ACTING ESD MANAGER	 PAUL RYAN S. DEMOCRITO DIVISION MANAGER D	ATTY. CESAR M. DATAYA PORT MANAGER	1. BLOW-UP LAYOUT 2 2. ELEVATION SECTION "B" 3. BLOW UP DETAIL "C" 4. BLOW UP DETAIL "D"	6/6
	LOCATION								
	PORT OF MABILA, SARANGANI, DAVAO OCCIDENTAL								