



[illegible]

TITLE:		MAINTENANCE OF GATEHOUSE COMPLEX					SHEET CONTENT:		SHEET		
LOCATION:		PORT OF ZAMBOANGA, ZAMBOANGA CITY					AS-SHOWN		SET	NO.	
DRAFTED BY:		CHECKED BY:		REVIEWED BY:		RECOMMENDED BY:			APPROVED BY:		
HASSAN, N.M.		EUGENIO B. GALVEZ		MAHSON S. UKKOH		TASHMA H. ASID-MAADIL			ARCIDI S. JUMAANI		
DRAFTSMAN A (COS)		SUPERVISING ENGINEER A		PRINCIPAL ENGINEER A		ESD MANAGER		PORT MANAGER			1
											4

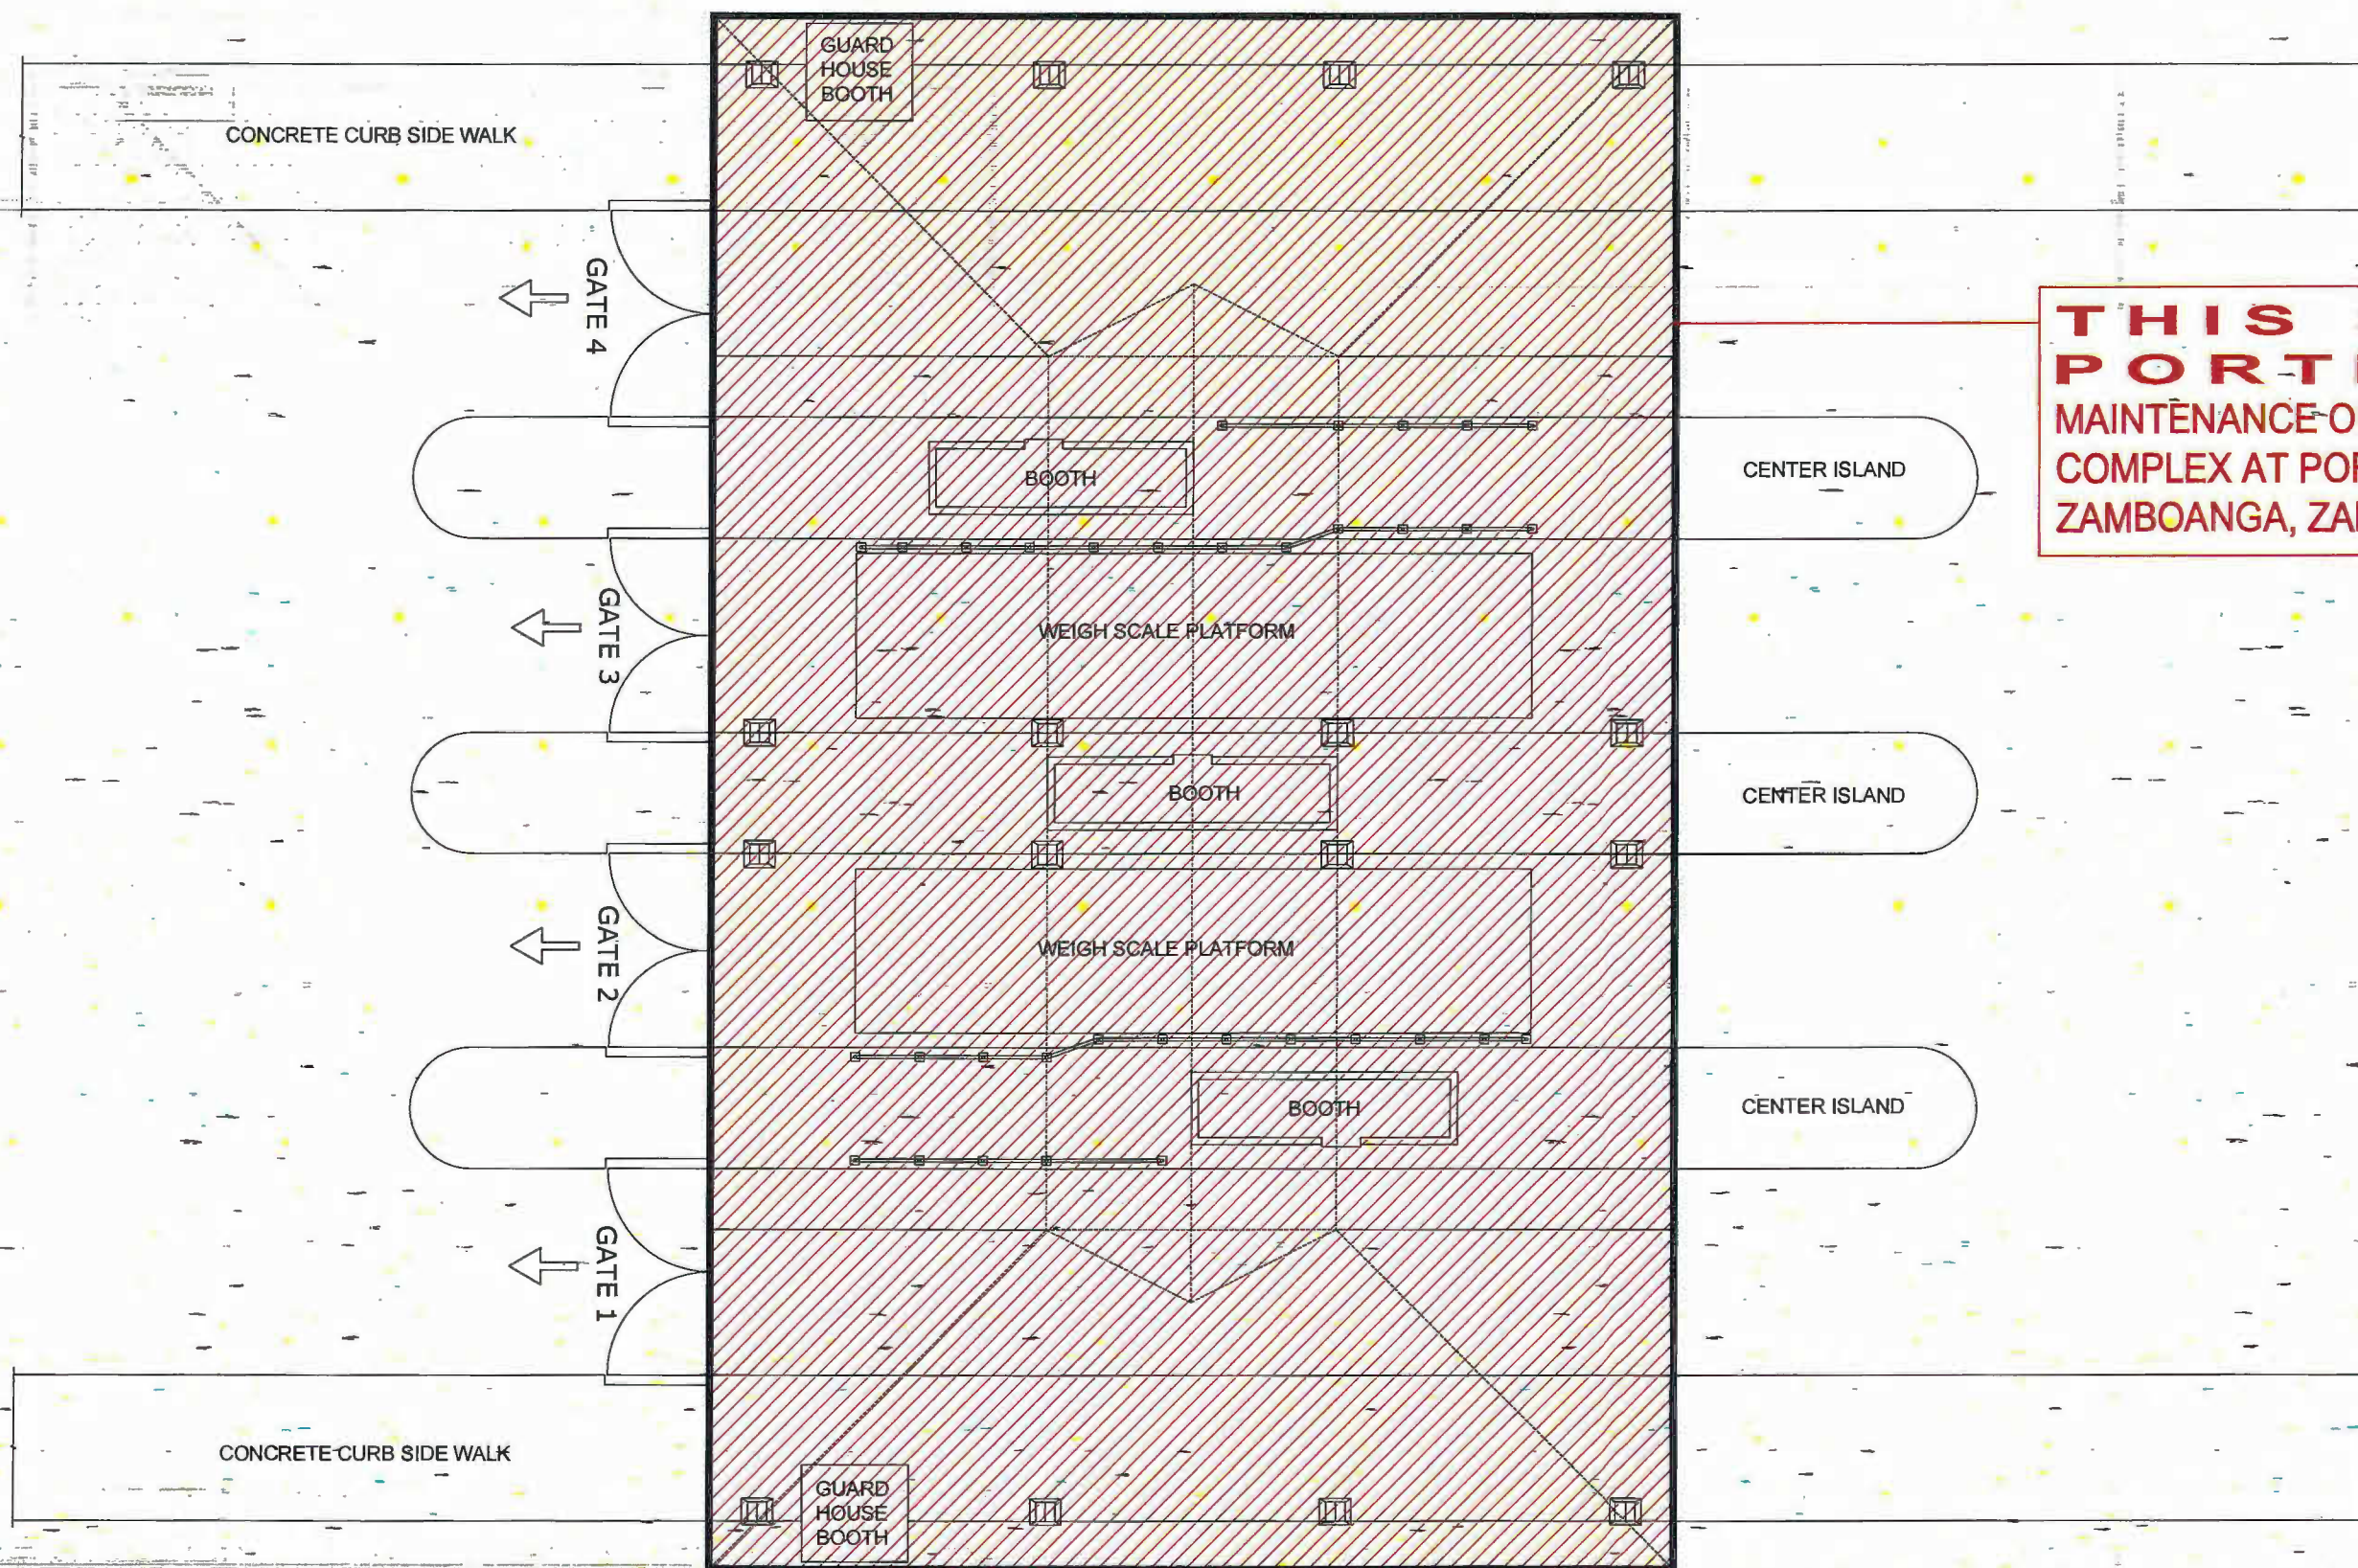



ENLARGED SITE LOCATION PLAN AT GATEHOUSE COMPLEX
 SCALE 1:150

REF: JPM-H-1-MPF-ZBA-01-2025 (ZBA GATEHOUSE COMPLEX ROOFING), REV. A

  PHILIPPINE PORTS AUTHORITY PMO ZAMBOANGA JANUARY 2025	TITLE: MAINTENANCE OF GATEHOUSE COMPLEX					SHEET CONTENT:		SHEET				
	LOCATION: PORT OF ZAMBOANGA, ZAMBOANGA CITY					AS-SHOWN		SET	NO.			
	DRAFTED BY: 		CHECKED BY: 		REVIEWED BY: 			RECOMMENDED BY: 		APPROVED BY: 		
	HASSAN, N.M. DRAFTSMAN A (COS)		EUGENIO B. GALVEZ SUPERVISING ENGINEER A		MAHSON S. UKKOH PRINCIPAL ENGINEER A			TASHMA H. ASID-MAADIL ESD MANAGER		ARCIDI S. JUMAANI PORT MANAGER		
									2			
									4			

REF: REF: -N.M.H.-MPF-ZBA-01-2025 (ZBA GATEHOUSE COMPLEX ROOFING), REV. A

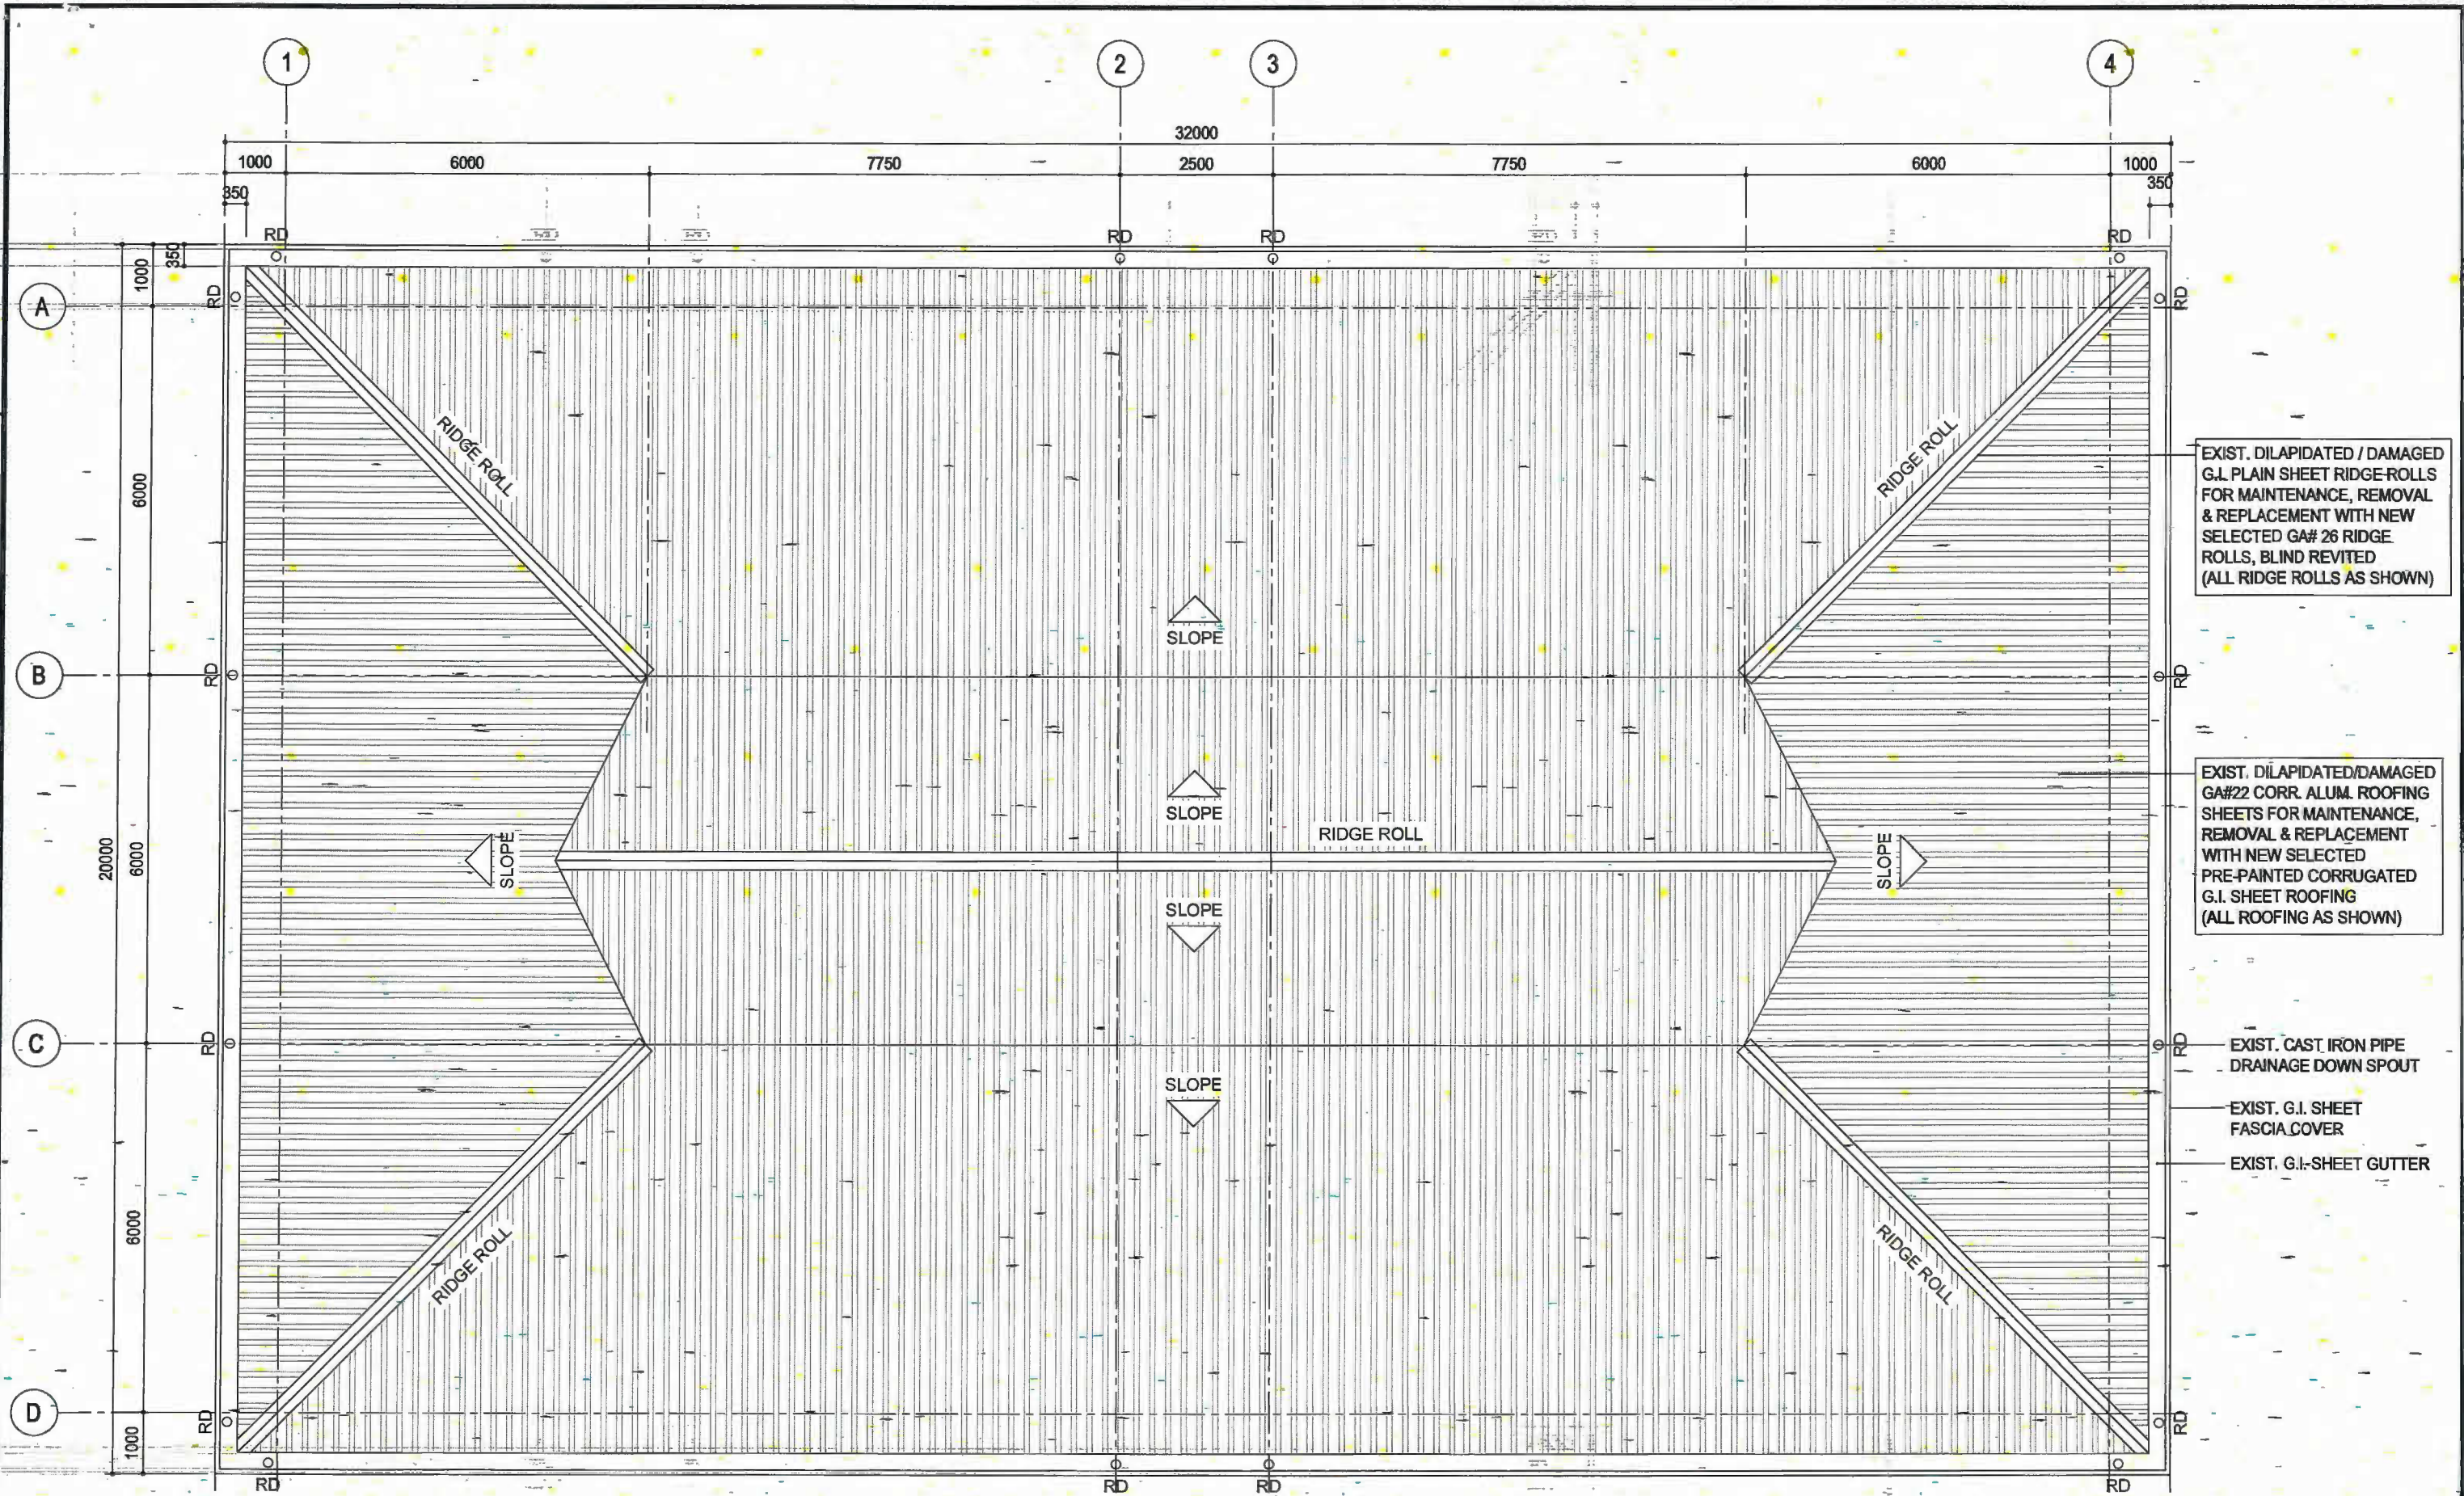

EXIST. DILAPIDATED / DAMAGED
G.I. PLAIN SHEET RIDGE ROLLS
FOR MAINTENANCE, REMOVAL
& REPLACEMENT WITH NEW
SELECTED GA# 26 RIDGE
ROLLS, BLIND REVITED
(ALL RIDGE ROLLS AS SHOWN)

EXIST. DILAPIDATED/DAMAGED
GA#22 CORR. ALUM. ROOFING
SHEETS FOR MAINTENANCE,
REMOVAL & REPLACEMENT
WITH NEW SELECTED
PRE-PAINTED CORRUGATED
G.I. SHEET ROOFING
(ALL ROOFING AS SHOWN)


EXIST. CAST IRON PIPE
DRAINAGE DOWN SPOUT
EXIST. G.I. SHEET
FASCIA COVER
EXIST. G.I. SHEET GUTTER

A-1
SHT 4
EXISTING ROOF PLAN OF GATEHOUSE COMPLEX FOR MAINTENANCE AND REPLACEMENT
SCALE 1:100




TITLE: MAINTENANCE OF GATEHOUSE COMPLEX		LOCATION: PORT OF ZAMBOANGA, ZAMBOANGA CITY	
DRAFTED BY: HASSAN, N.M.	CHECKED BY: EUGENIO B. GALVEZ	REVIEWED BY: MAHSON S. UKKOH	RECOMMENDED BY: TASHMA H. ASID-MAADIL
DRAFTSMAN A (COS)	SUPERVISING ENGINEER A	PRINCIPAL ENGINEER A	ESD MANAGER
		APPROVED BY: ARCIDI S. JUMAANI	PORT MANAGER

SHEET CONTENT: AS-SHOWN		SHEET SET NO.	
		3	
		4	

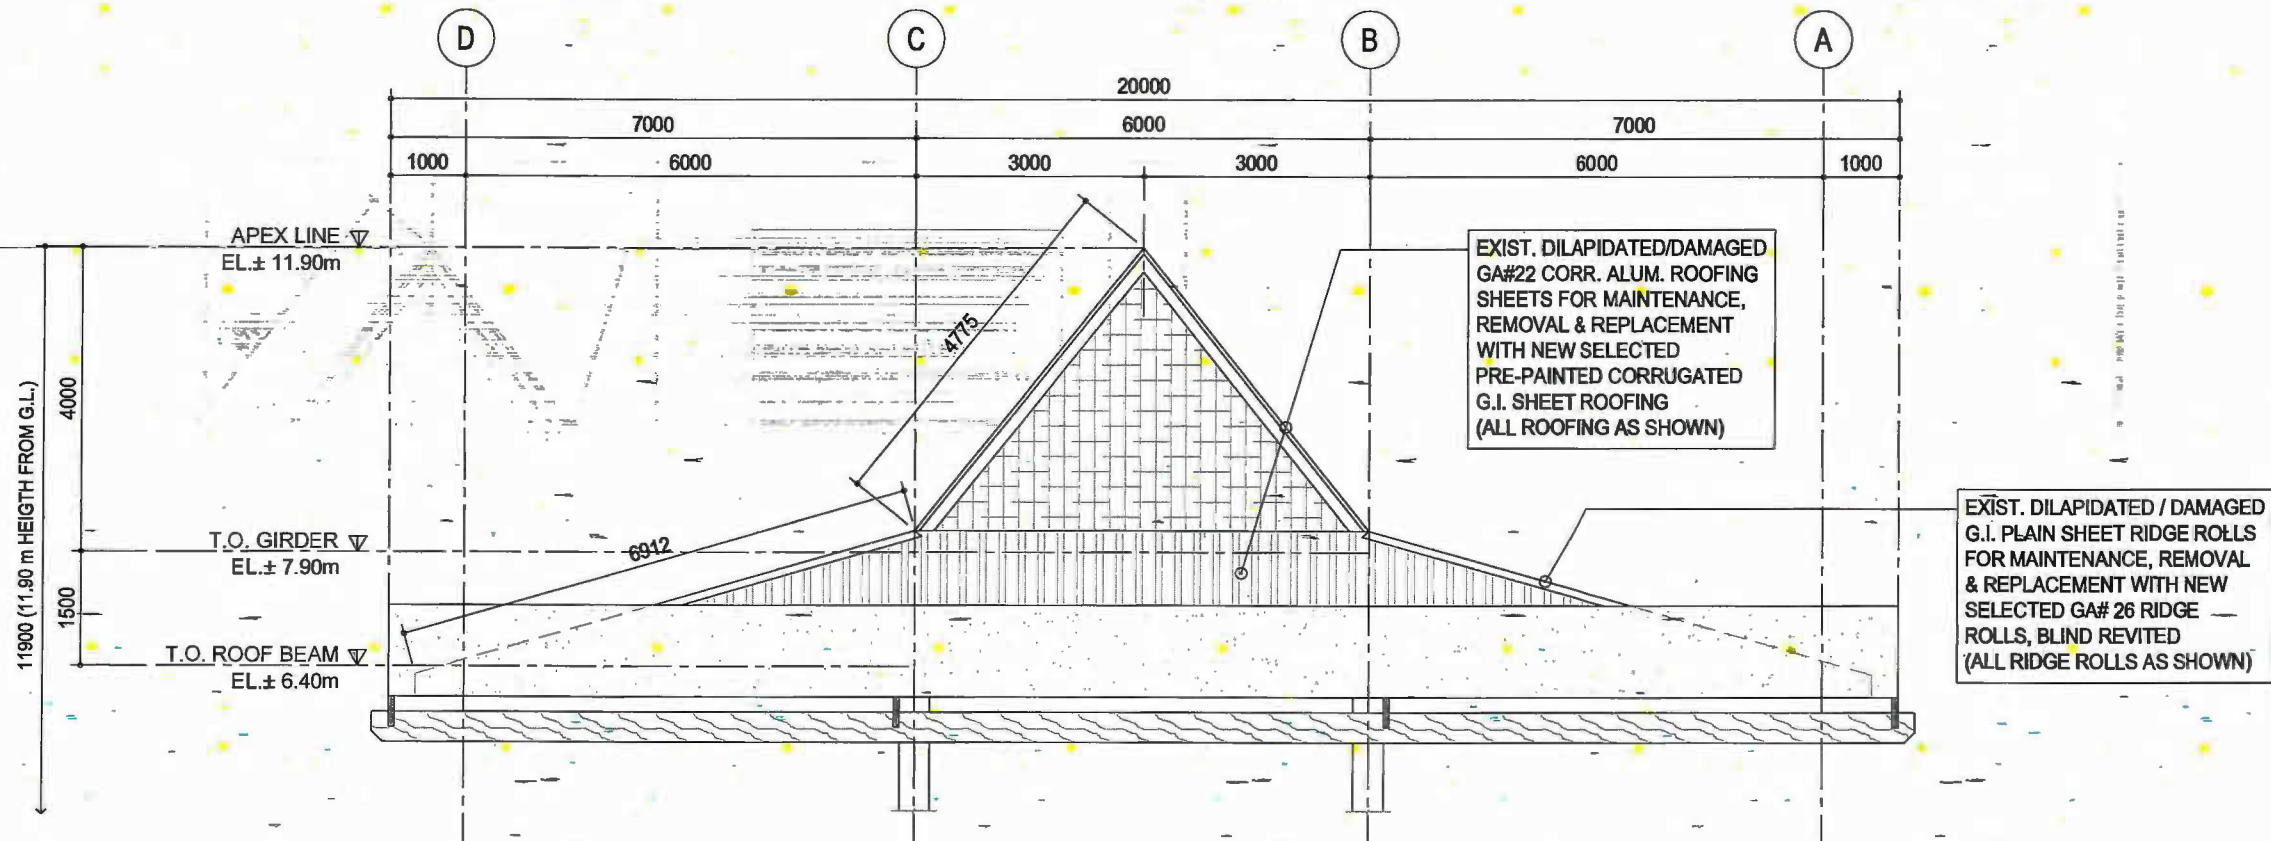

EXISTING ROOF ELEVATION (TYPICAL TRANSVERSE SIDE)

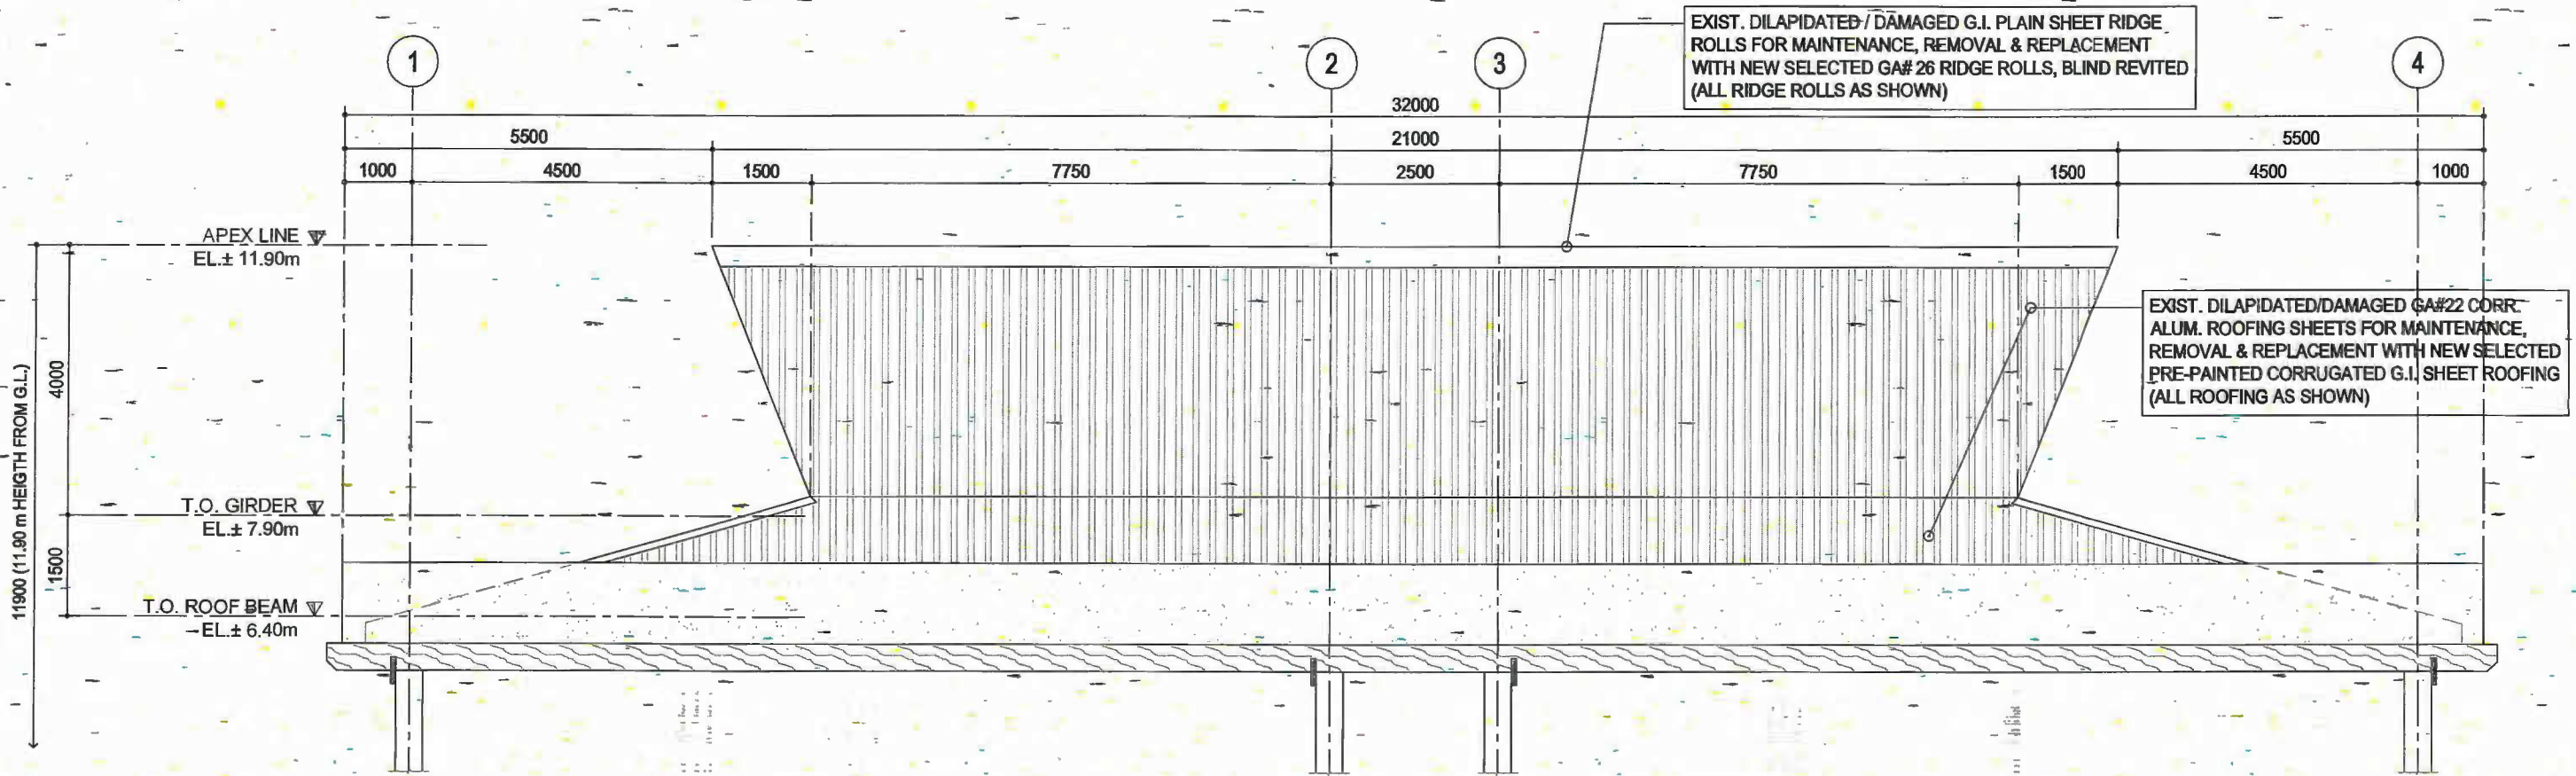

EXISTING ROOF ELEVATION (TYPICAL LONGITUDIAL SIDE)

TITLE:	MAINTENANCE OF GATEHOUSE COMPLEX				
LOCATION:	PORT OF ZAMBOANGA, ZAMBOANGA CITY				
DRAFTED BY:	HASSAN, N.M.	CHECKED BY:	EUGENIO B. GALVEZ	REVIEWED BY:	MAHSON S. UKKOH
	DRAFTSMAN A (COS)		SUPERVISING ENGINEER A		PRINCIPAL ENGINEER A
				RECOMMENDED BY:	TASHMA H. ASID-MAADIL
					ESD MANAGER
				APPROVED BY:	ARCIDI S. JUMAANI
					PORT MANAGER

SHEET CONTENT:		SHEET	
AS-SHOWN		SET	NO.
			4
			4