



MAINTENANCE OF ROOFING AND CEILING,
ADMIN BUILDING AND PTB (2ND FLOOR) AND
ROOF EAVES (1ST FLOOR) AT PORT OF
MARGOSATUBIG, TMO-ZAMBOANGA DEL SUR

SUMMARY OF ITEM OF WORK			
Item No.	Description of Work	Unit	Quantity
I	Maintenance of Roofing and Ceiling, Admin Building and PTB (2nd Floor) and Roof Eaves (1st Floor)		
1.01	Installation of Falseworks	m ²	432.00
1.02	Removal of Ceiling and Roofing	m ²	297.00
1.03	(Metal Accessories) Pre-painted Gutter	ln.m	108.00
1.04	(Metal Accessories) Pre-painted Flashing	ln.m	108.00
1.05	Ceiling Works	m ²	297.00
1.06	Painting Works	m ²	764.47

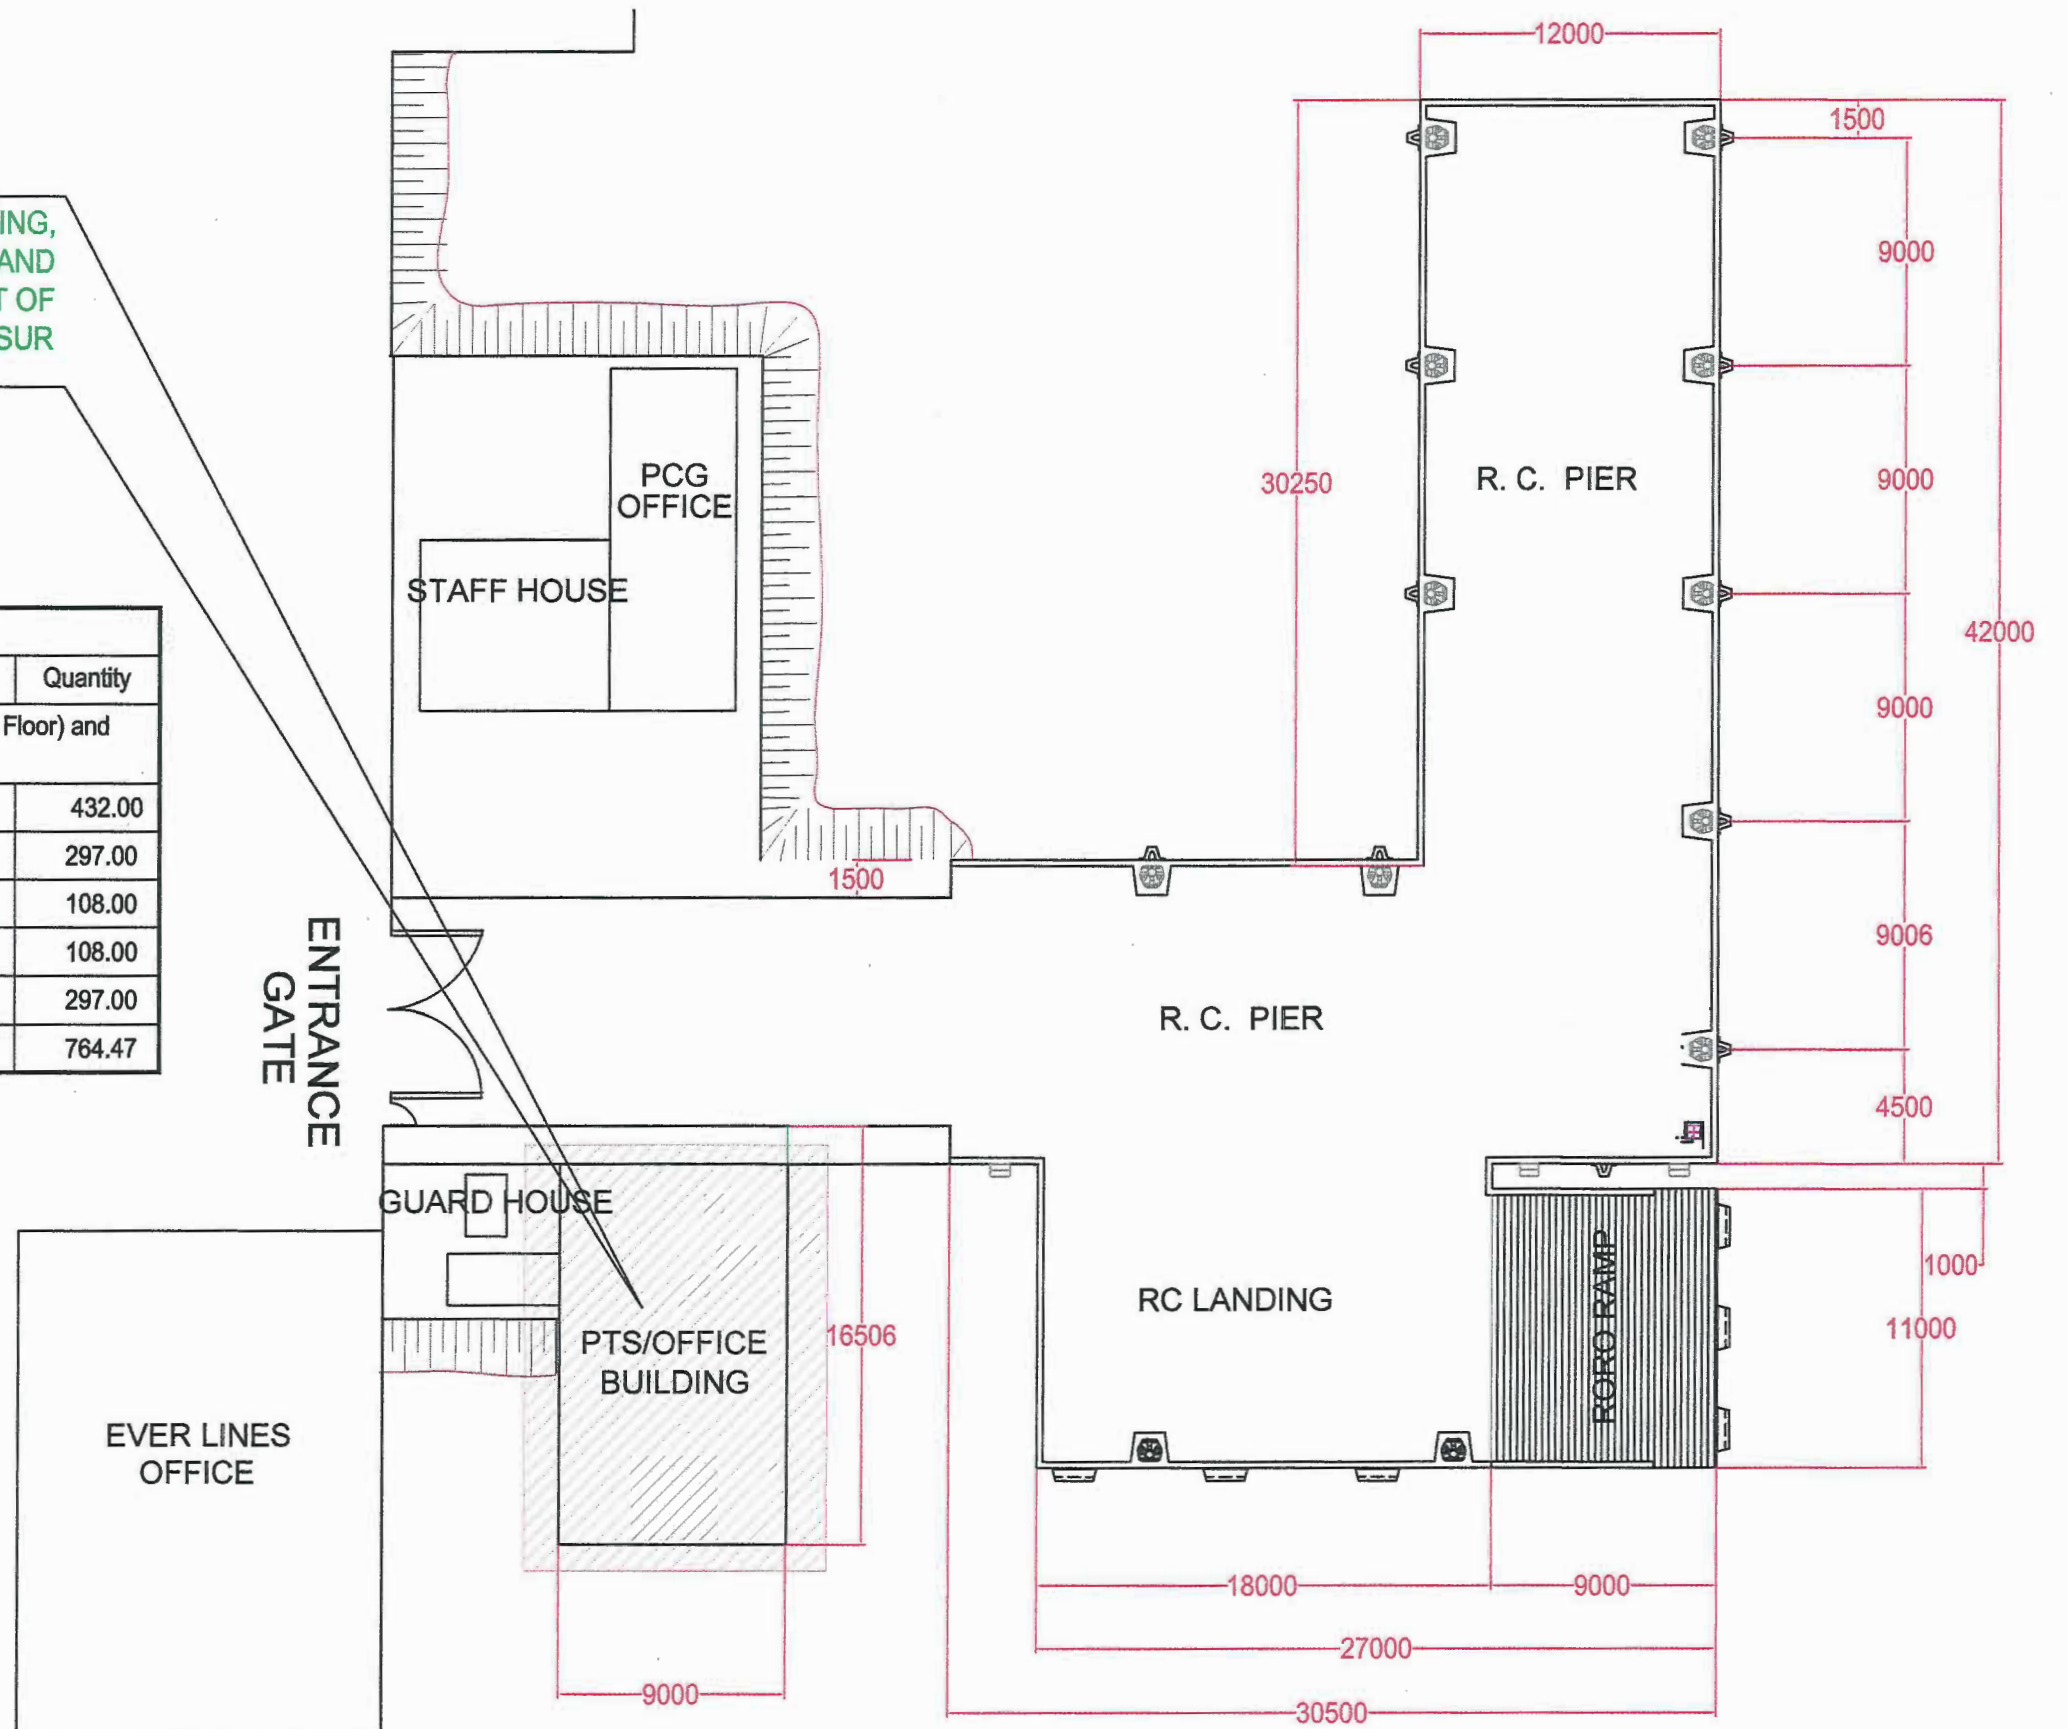

C SITE DEVELOPMENT PLAN
2-13 SCALE 1:300 METERS

TITLE: MAINTENANCE OF ROOFING AND CEILING, ADMIN BUILDING AND PTB (2ND FLOOR) AND ROOF EAVES (1ST FLOOR)					SHEET CONTENT:		SHEET		
LOCATION: PORT OF MARGOSATUBIG, ZAMBOANGA DEL SUR					AS-SHOWN		SET	NO.	
DRAFTED BY:  MOHAMMAD A.F.W.		CHECKED BY:  EUGENIO B. GALVEZ		REVIEWED BY:  MAHSON S. UKKOH				1	
PROJECT EVALUATION ASSISTANT(CO)		SUPERVISING ENGINEER A		PRINCIPAL ENGINEER A				5	

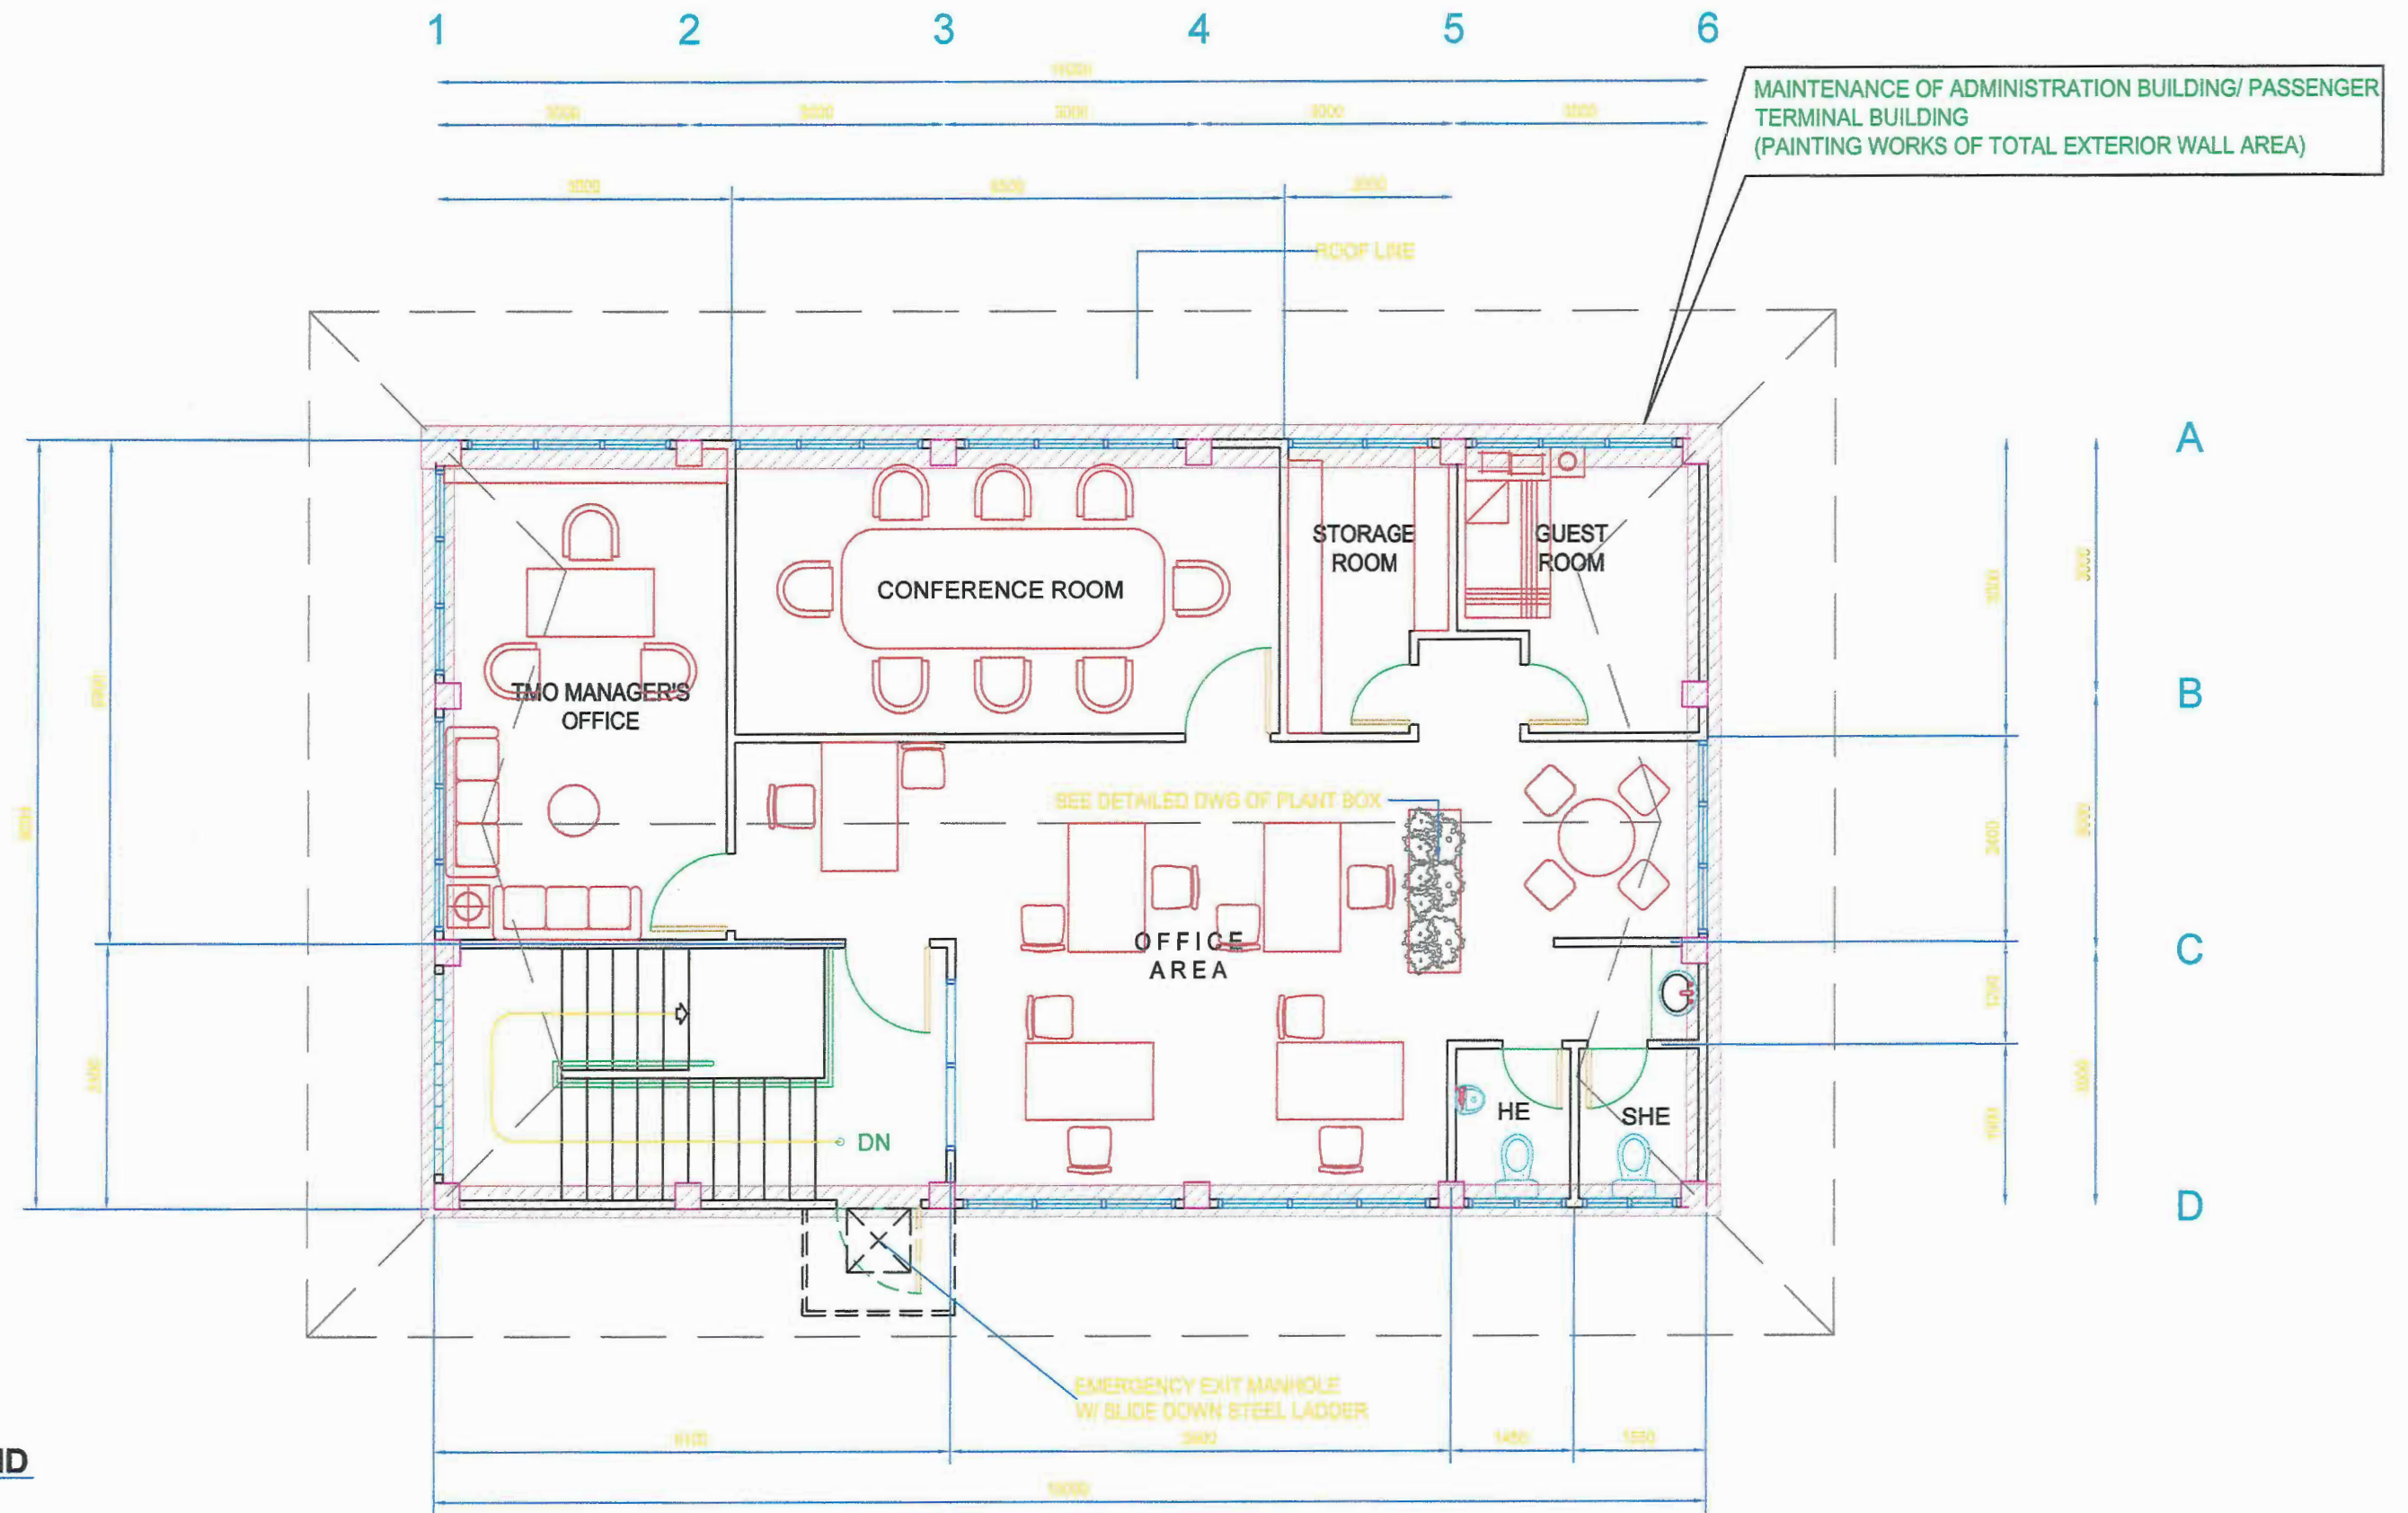


LEGEND
C
2-13


 **001** LATEX PAINT FINISH FOR SECOND FLOOR TOTAL EXTERIOR WALL AREA

SECOND FLOOR PLAN
SCALE 1:80 METERS
C
2-13

TITLE					SHEET CONTENT:	SHEET	
LOCATION:						SET	NO.
DRAFTED BY:							3
CHECKED BY:							5
REVIEWED BY:							
MOHAMMAD, A.F.W		EUGENIO B. GALVEZ		MAHSON S. UKKOH	TASHMA H. ASID-MAADIL	ARCIDI S. JUMAANI	
PROJECT EVALUATION ASSISTANT(CPE)		SUPERVISING ENGINEER A		PRINCIPAL ENGINEER A	ESD MANAGER	PORT MANAGER	

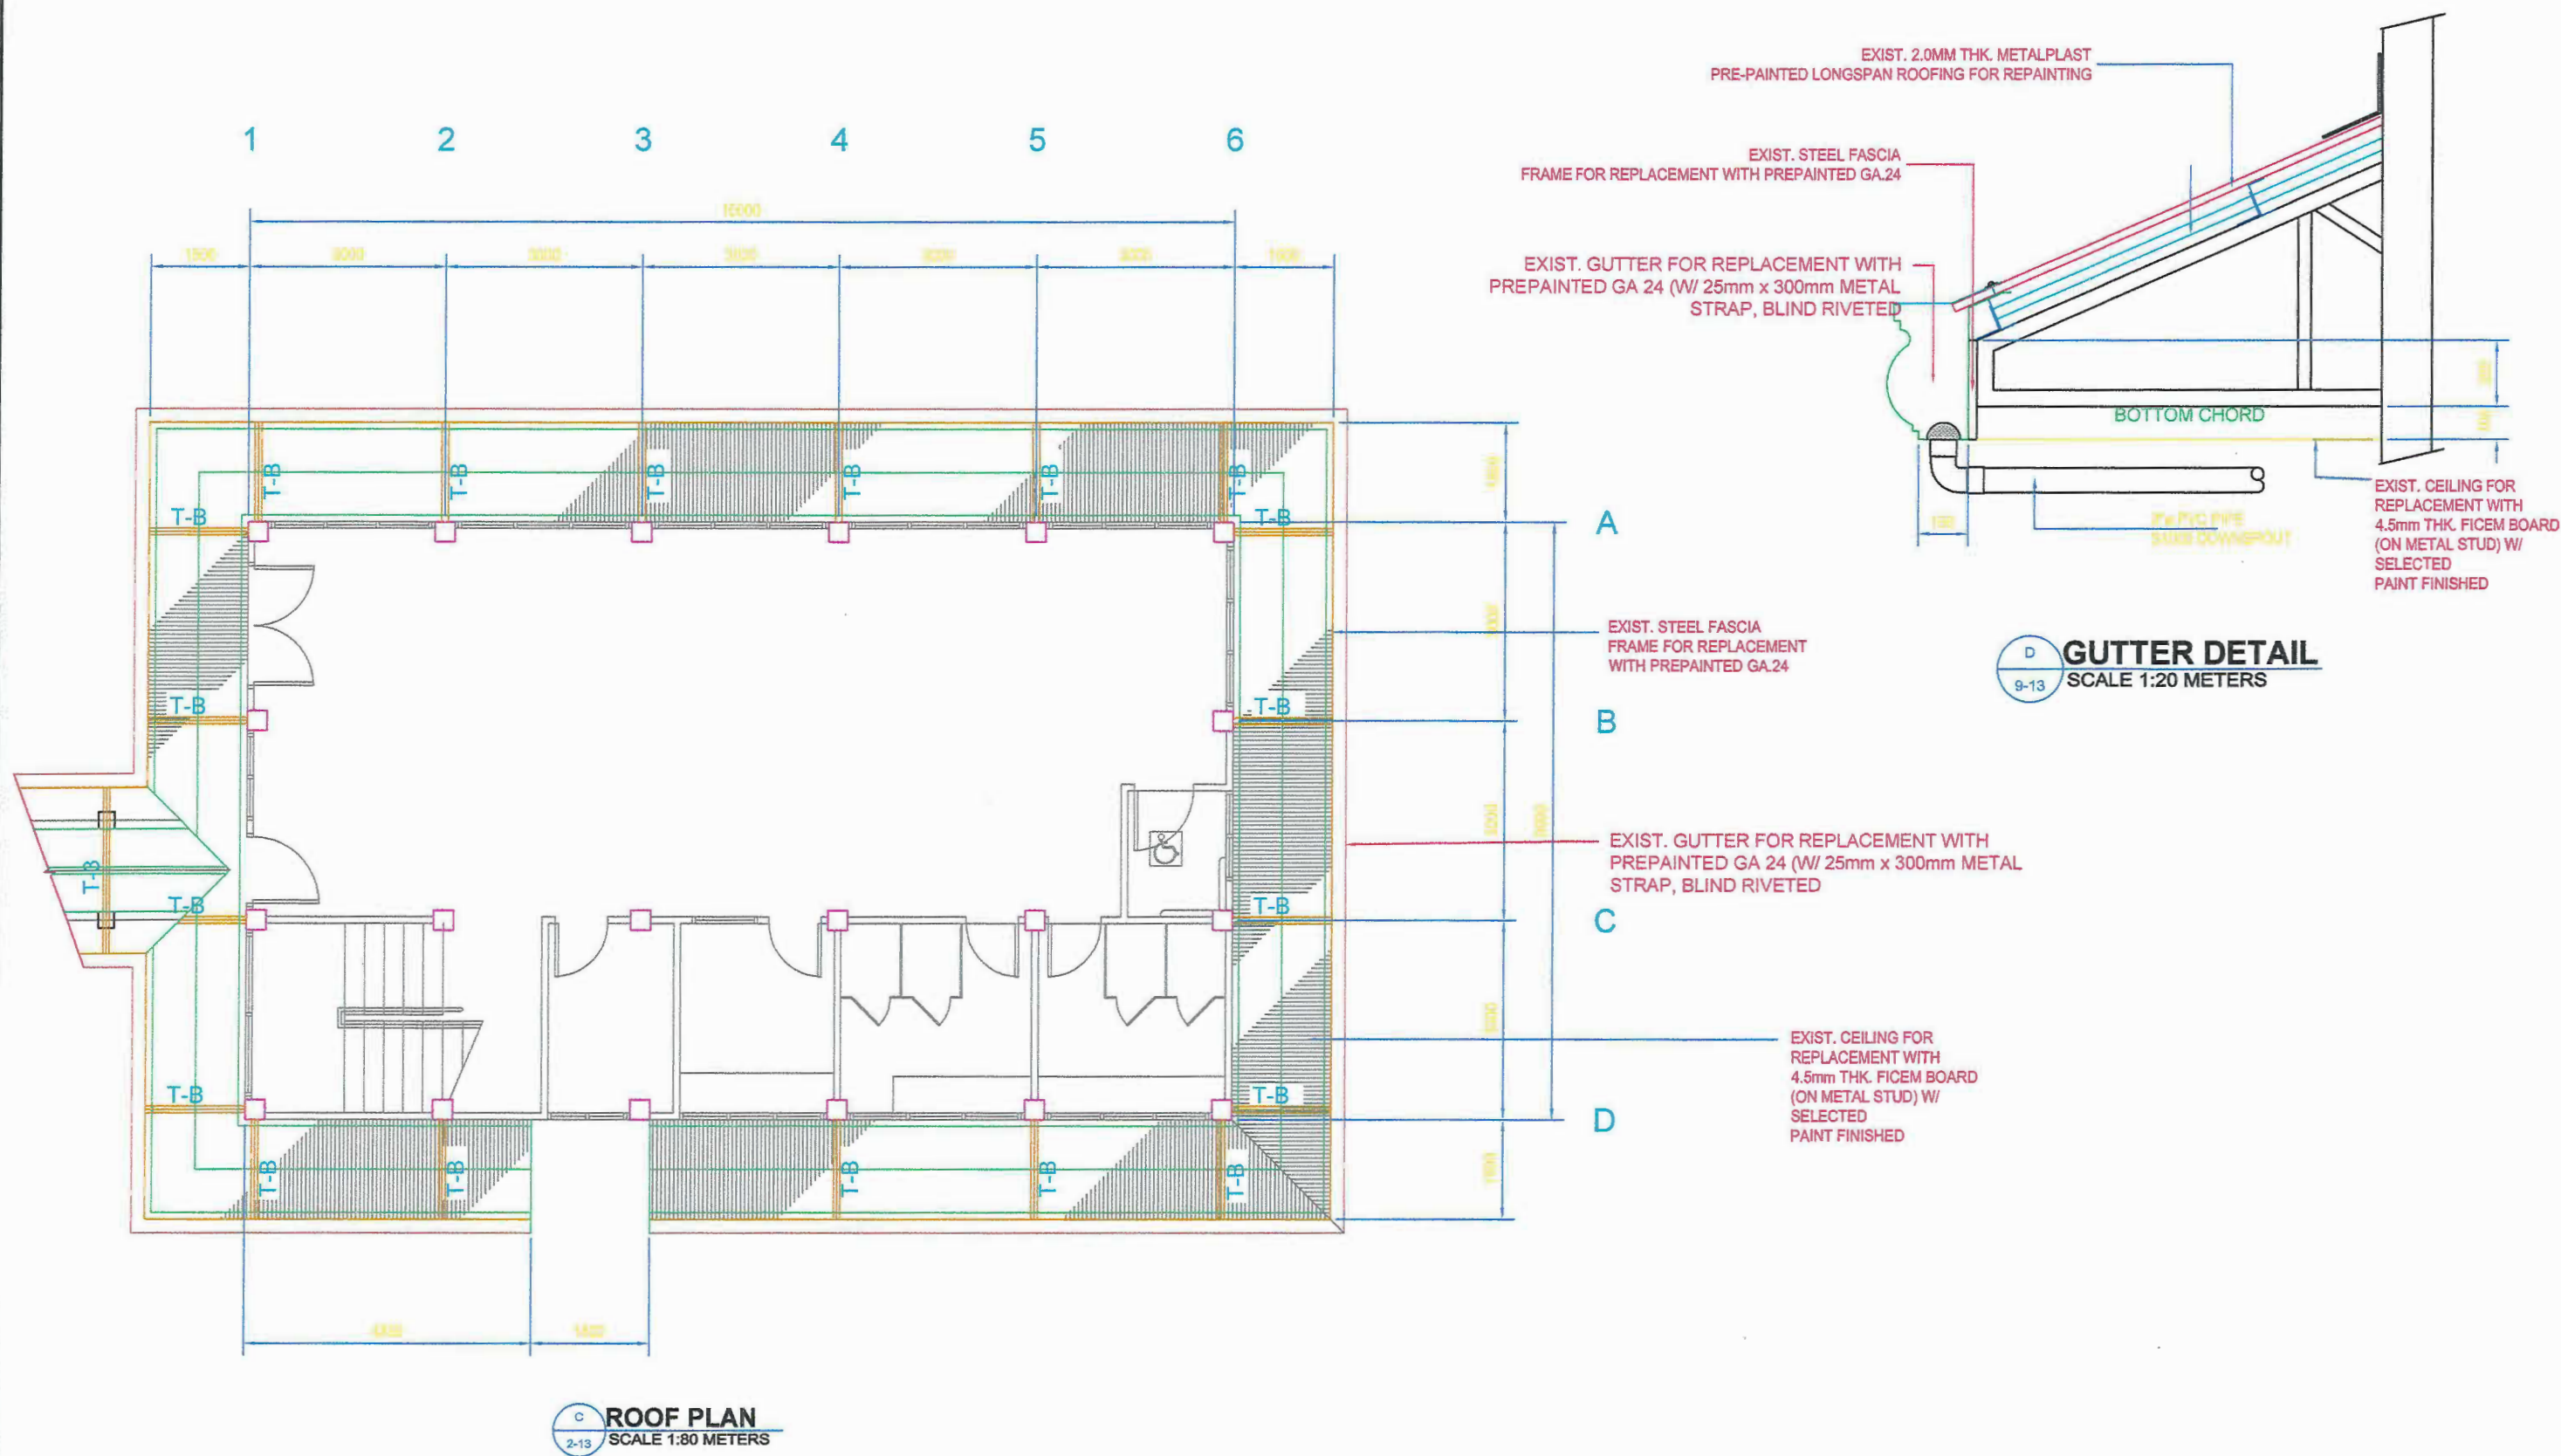

PHILIPPINE PORTS AUTHORITY PMO ZAMBOANGA APRIL 2025 	TITLE:	MAINTENANCE OF ROOFING AND CEILING, ADMIN BUILDING AND PTB (2ND FLOOR) AND ROOF EAVES (1ST FLOOR)					SHEET CONTENT:	SHEET	
	LOCATION:	PORT OF MARGOSATUBIG, ZAMBOANGA DEL SUR					AS-SHOWN	SET	NO.
	DRAFTED BY:	CHECKED BY:	REVIEWED BY:	RECOMMENDED BY:	APPROVED BY:			4	
	MOHAMMAD, A.F.W	EUGENIO B. GALVEZ	MAHSON S. UKKOH	TASHMA H. ASID-MAADIL	ARCIDI S. JUMAANI			5	
	PROJECT EVALUATION ASSISTANT(CO)	SUPERVISING ENGINEER A	PRINCIPAL ENGINEER A	ESD MANAGER	PORT MANAGER				

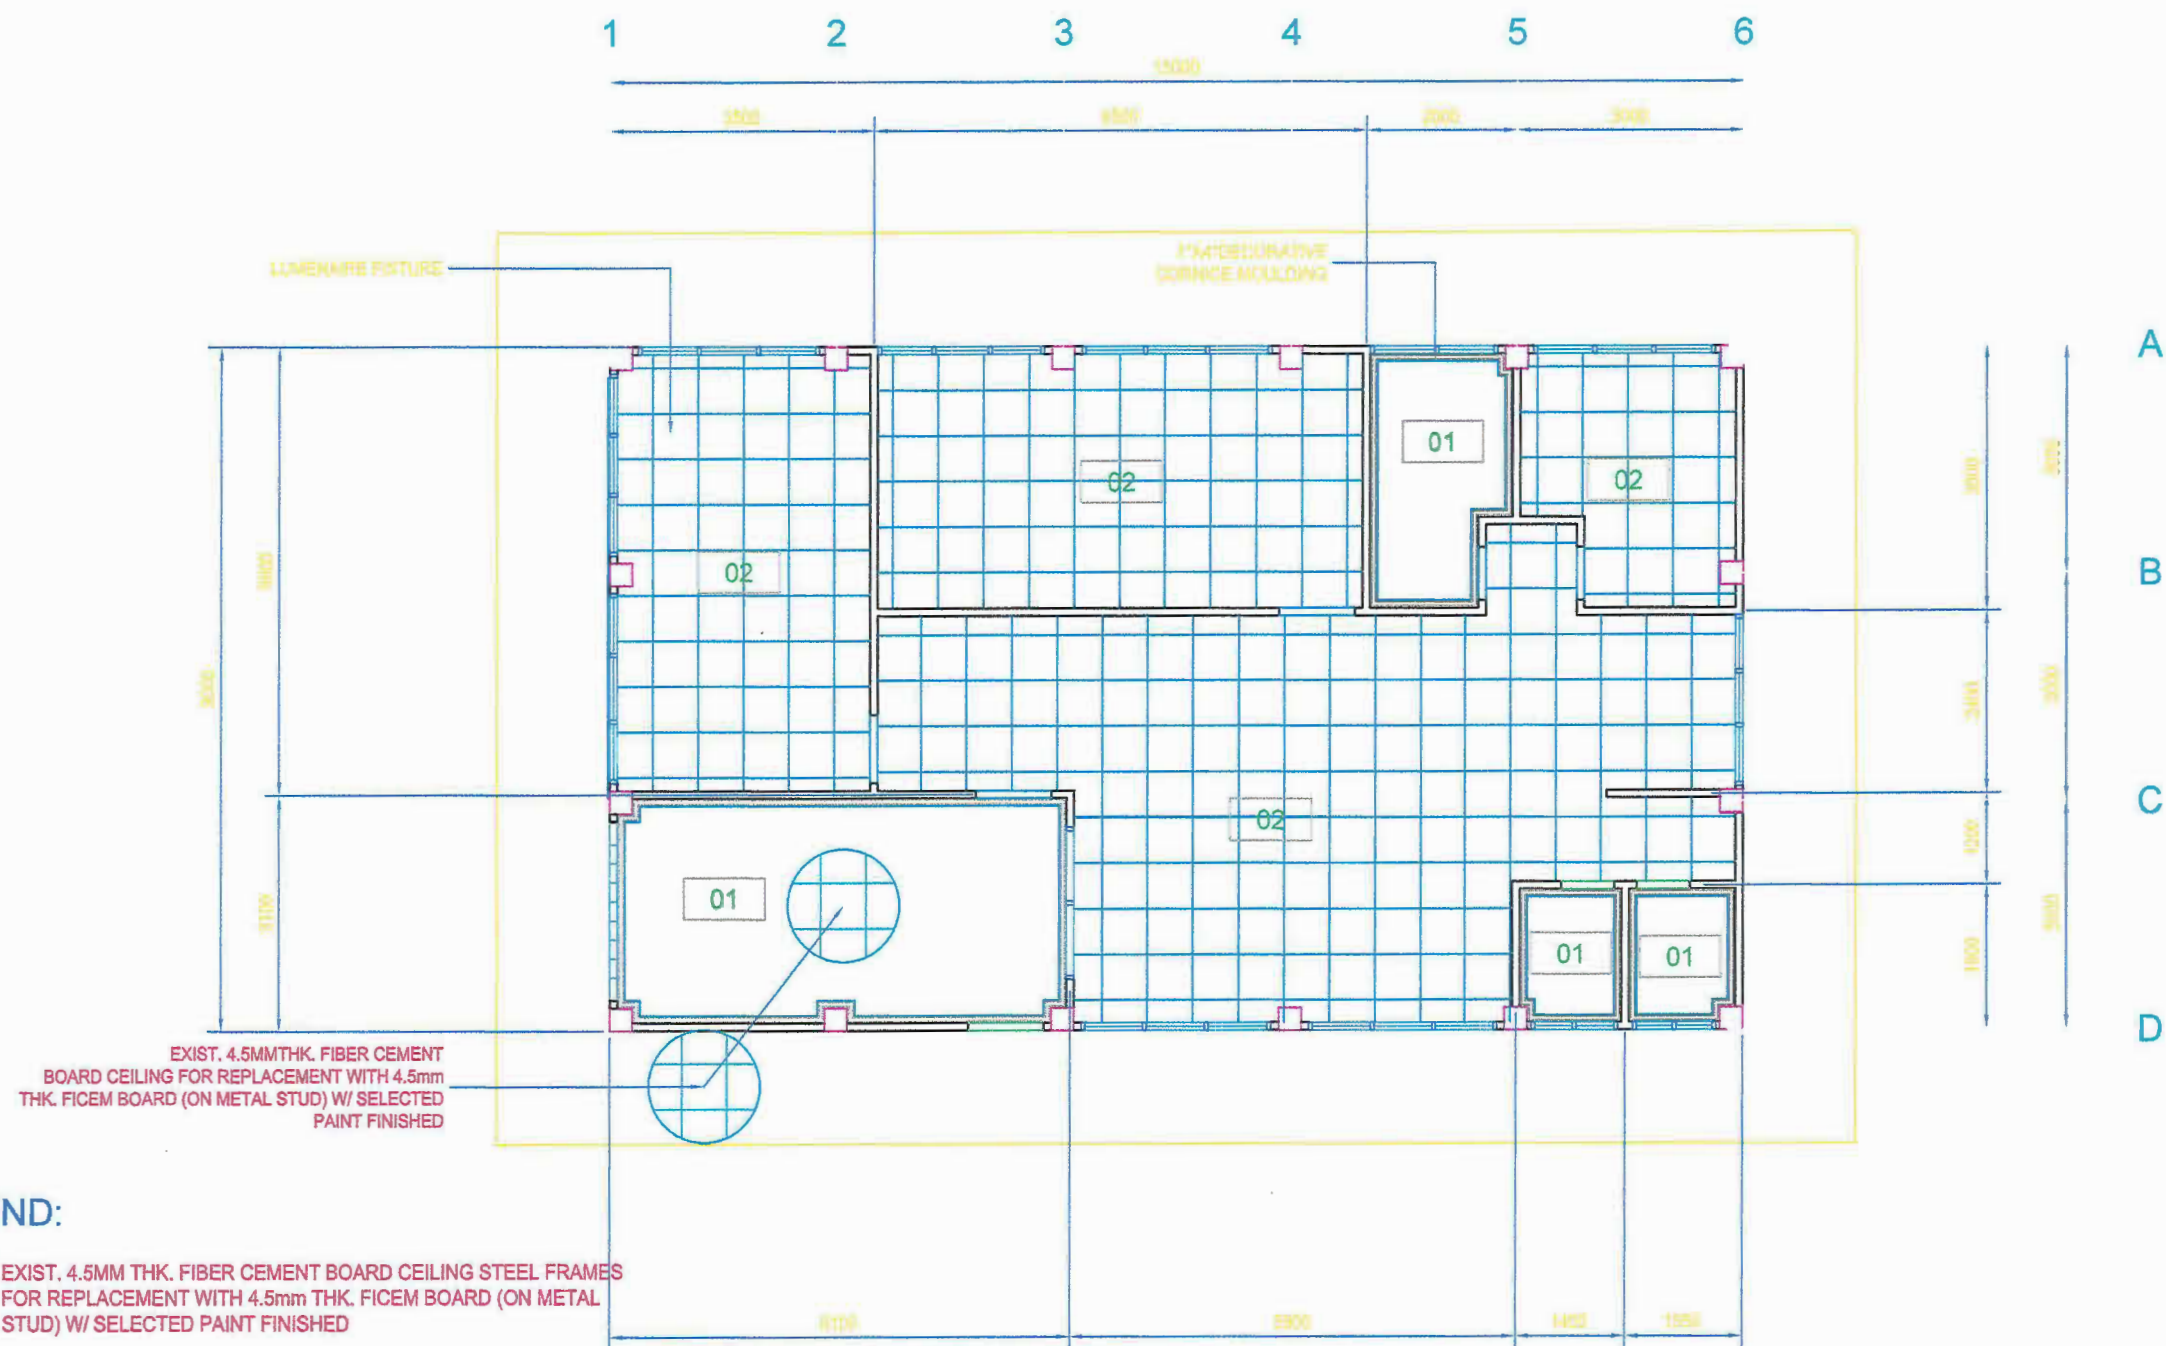

LEGEND:

01 EXIST. 4.5MM THK. FIBER CEMENT BOARD CEILING STEEL FRAMES FOR REPLACEMENT WITH 4.5mm THK. FICEM BOARD (ON METAL STUD) W/ SELECTED PAINT FINISHED

02 EXIST. ACOUSTIC CEILING BOARD ON OVEN BAKED TEE RUNNERS FOR REPLACEMENT WITH 4.5mm THK. FICEM BOARD (ON METAL STUD) W/ SELECTED PAINT FINISHED

B 2/F REFLECTED CEILING PLAN
6-13 SCALE 1:100 METERS

TITLE					SHEET CONTENT:	SHEET	
MAINTENANCE OF ROOFING AND CEILING, ADMIN BUILDING AND PTB (2ND FLOOR) AND ROOF EAVES (1ST FLOOR)					AS-SHOWN	SET	NO.
LOCATION: PORT OF MARGOSATUBIG, ZAMBOANGA DEL SUR							
DRAFTED BY: 		CHECKED BY: 		REVIEWED BY: 		RECOMMENDED BY: 	APPROVED BY: 
MOHAMMAD, A.F.W		EUGENIO B. GALVEZ		MAHSON S. UKKOH		TASHMA H. ASID-MAADIL	ARCIDI S. JUMAANI
PROJECT EVALUATION ASSISTANT(CO)		SUPERVISING ENGINEER A		PRINCIPAL ENGINEER A		ESD MANAGER	PORT MANAGER
							5