



REPLACEMENT OF DAMAGED HALLWAY FLOOR TILES, GROUND TO THIRD FLOOR, ADMIN BLDG, PORT AREA, PORT OF ZAMBOANGA, ZAMBOANGA CITY

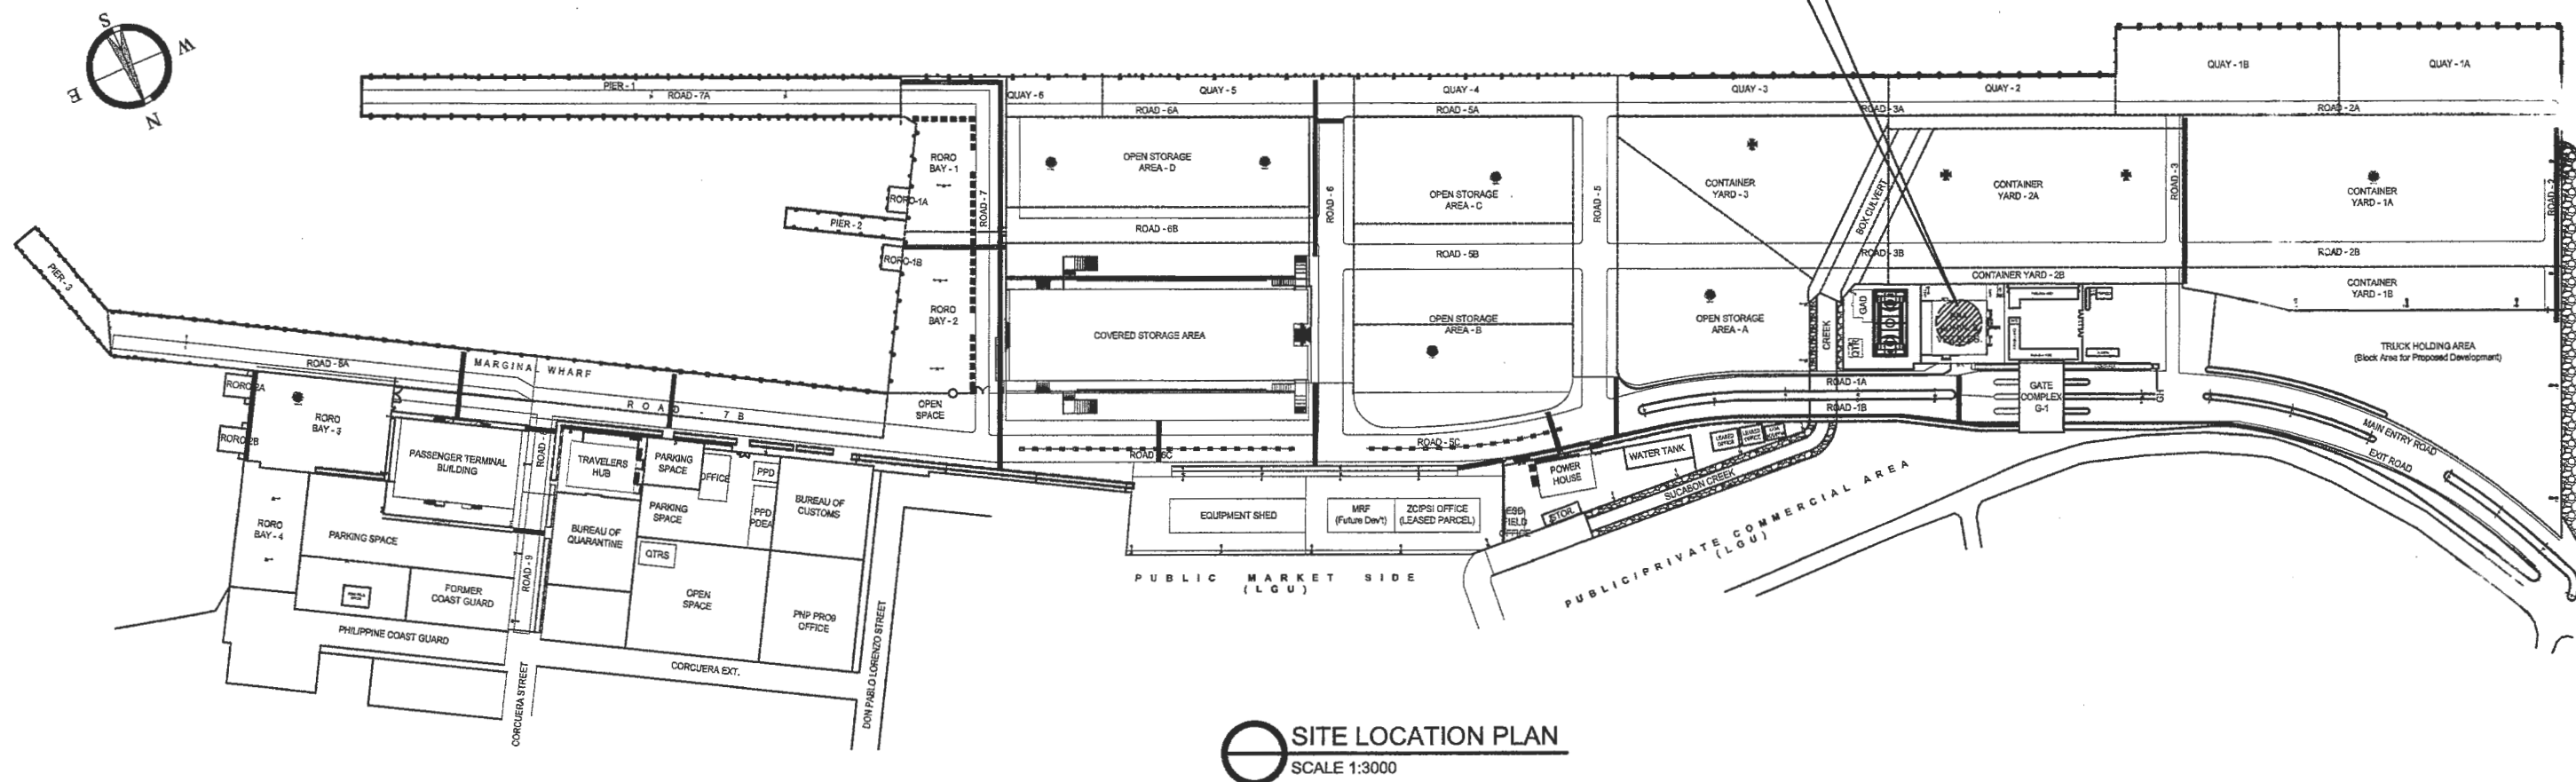

SITE LOCATION PLAN
SCALE 1:3000


TITLE: REPLACEMENT OF DAMAGED HALLWAY FLOOR TILES, GROUND TO THIRD FLOOR						SHEET CONTENT:		SHEET	
LOCATION: ADMIN BLDG, PORT AREA, PORT OF ZAMBOANGA, ZAMBOANGA CITY						AS-SHOWN		SET	NO.
DRAFTED BY: 	PREPARED BY: 	CHECKED BY: 	REVIEWED BY: 	RECOMMENDED BY: 	APPROVED BY: 				1
DELA MERCED, E.F.	CHRIS V. SUANO	EUGENIO B. GALVEZ	MAHSON S. UKKOH	TASHMA H. ASID-MAADIL	ARCIDO S. JUMAANI				5
ARCHITECT A (COS)	SENIOR ENGINEER A	SUPERVISING ENGINEER A	PRINCIPAL ENGINEER A	ESD MANAGER	PORT MANAGER				

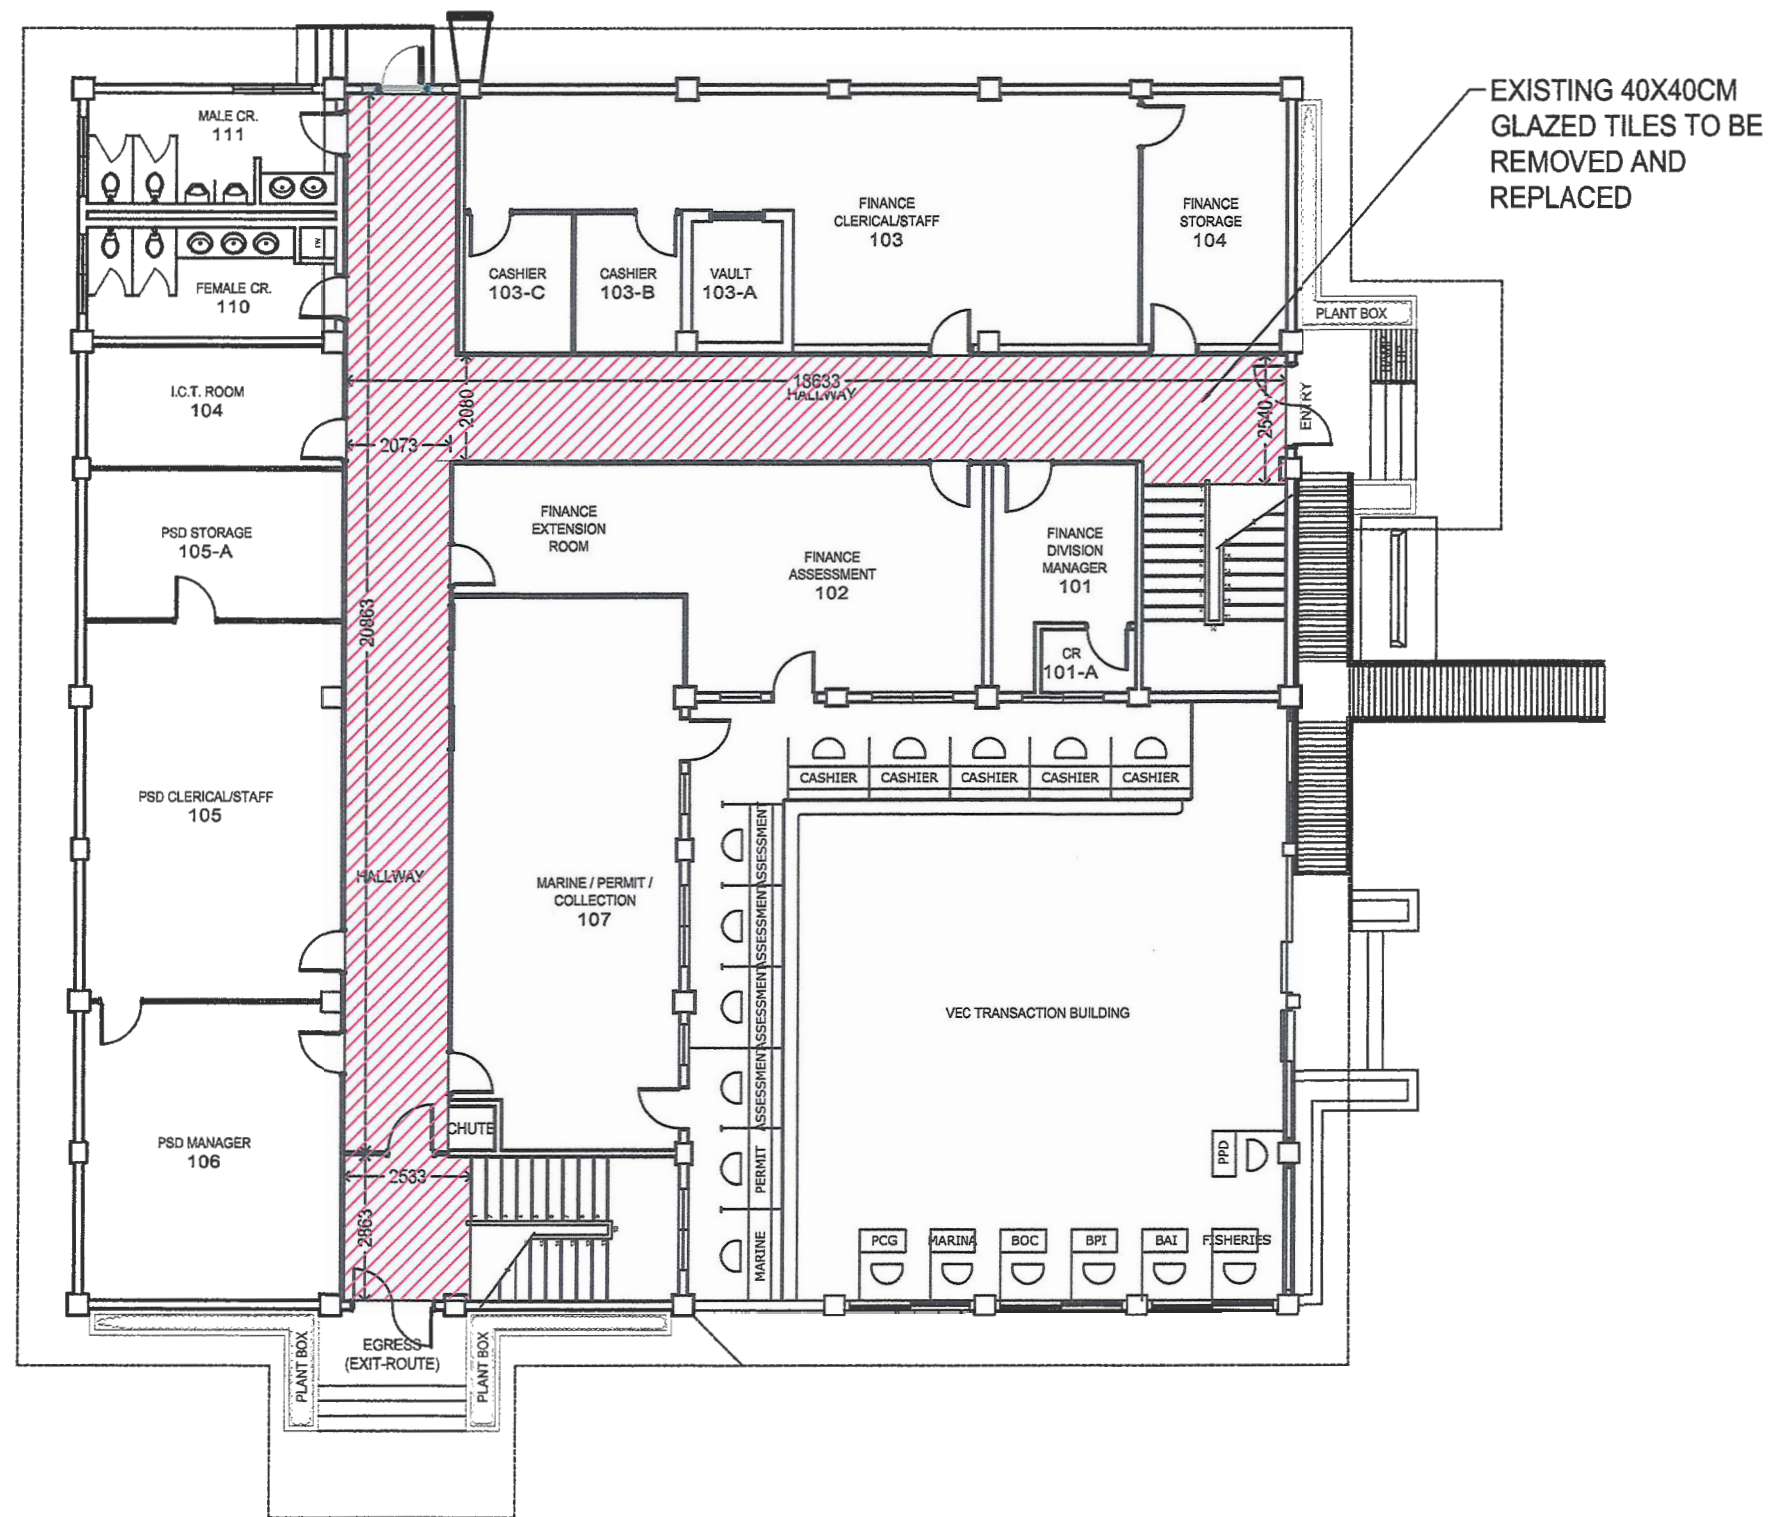

EXISTING GROUND FLOOR PLAN
SCALE 1:150 MTS


PHILIPPINE PORTS AUTHORITY PMO ZAMBOANGA JULY 2025	TITLE: REPLACEMENT OF DAMAGED HALLWAY FLOOR TILES, GROUND TO THIRD FLOOR						SHEET CONTENT:		SHEET	
	LOCATION: ADMIN BLDG, PORT AREA, PORT OF ZAMBOANGA, ZAMBOANGA CITY						AS-SHOWN		SET	NO.
	DRAFTED BY: DELA MERCED, E.F.	PREPARED BY: CHRIS V. SUANO	CHECKED BY: EUGENIO B. GALVEZ	REVIEWED BY: MAHSON S. UKKOH	RECOMMENDED BY: TASHMA H. ASID-MAADIL	APPROVED BY: ARON S. JUMAANI				2
	ARCHITECT A (COS)	SENIOR ENGINEER A	SUPERVISING ENGINEER A	PRINCIPAL ENGINEER A	ESD MANAGER	PORT MANAGER				5

EXISTING 30X30CM VINYL
TILES TO BE REMOVED
AND REPLACED

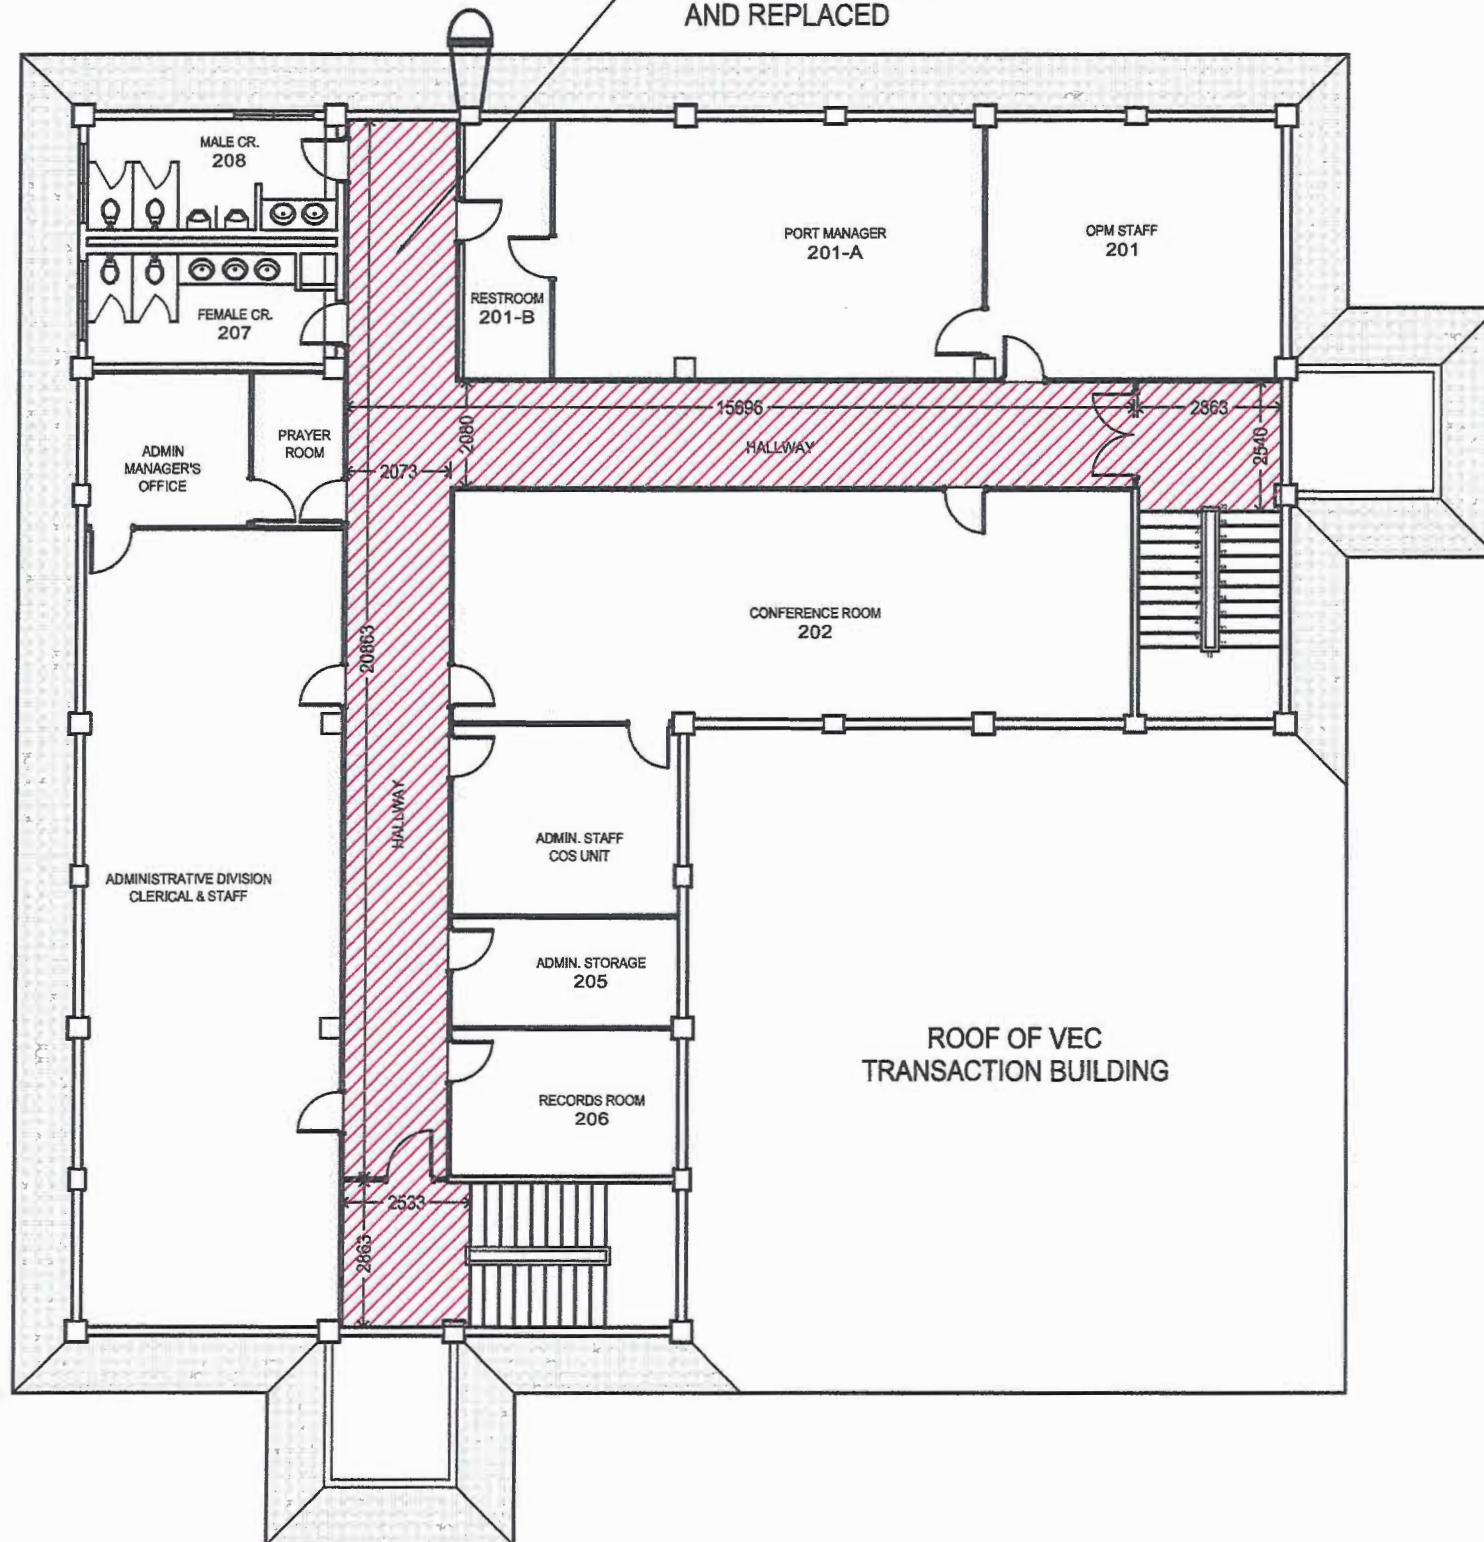

 **EXISTING SECOND FLOOR PLAN**
SCALE 1:150 MTS

EXISTING 30X30CM VINYL
TILES TO BE REMOVED
AND REPLACED

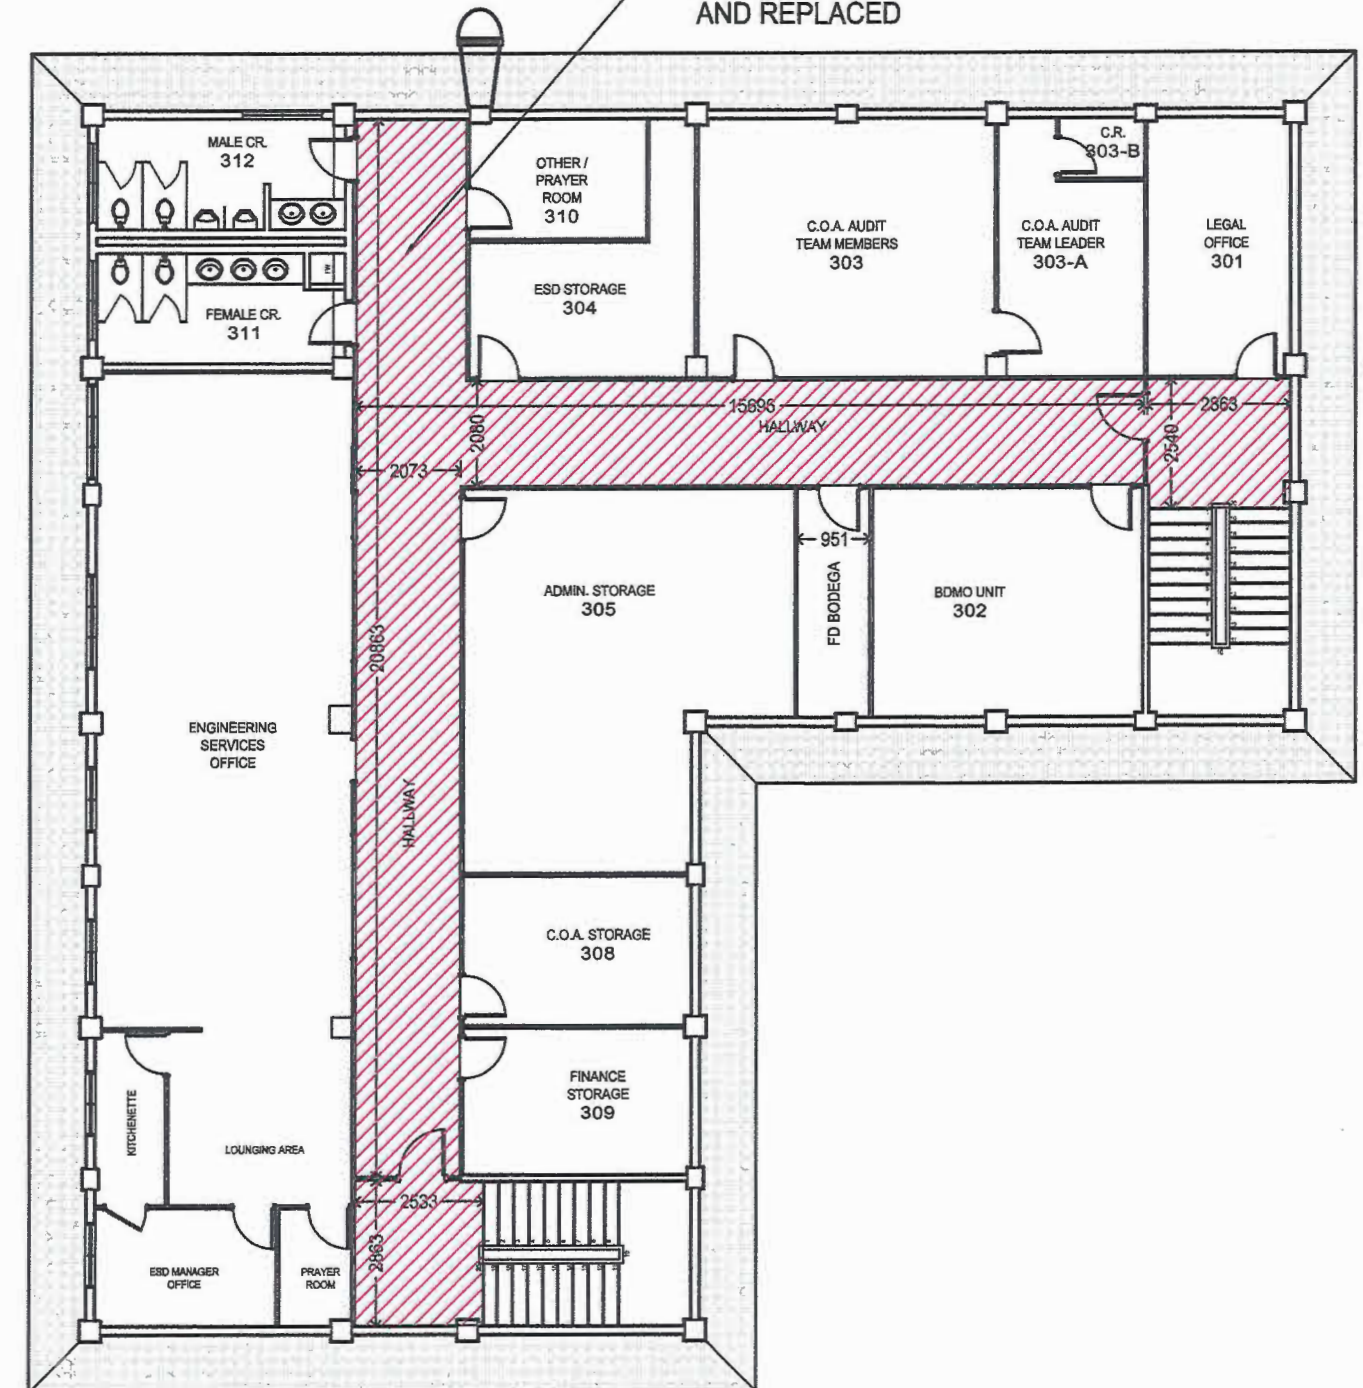

 **EXISTING THIRD FLOOR PLAN**
SCALE 1:150 MTS

TITLE: REPLACEMENT OF DAMAGED HALLWAY FLOOR TILES, GROUND TO THIRD FLOOR							SHEET CONTENT:		SHEET	
LOCATION: ADMIN BLDG, PORT AREA, PORT OF ZAMBOANGA, ZAMBOANGA CITY							AS-SHOWN		SET	NO.
DRAFTED BY: DELA MERCED E.F.	PREPARED BY: CHRIS V. SUANO	CHECKED BY: EUGENIO B. GALVEZ	REVIEWED BY: MANSON S. UKKOH	RECOMMENDED BY: TASHMA H. ASID-MAADIL	APPROVED BY: ARCID S. JUMAANI					3
ARCHITECT A (COS)	SENIOR ENGINEER A	SUPERVISING ENGINEER A	PRINCIPAL ENGINEER A	ESD MANAGER	PORT MANAGER					5