


THIS SITE
 MAINTENANCE OF TEMPORARY PASSENGER TERMINAL BUILDING
 (TPTB), PORT AREA, PORT OF ZAMBOANGA, ZAMBOANGA CITY

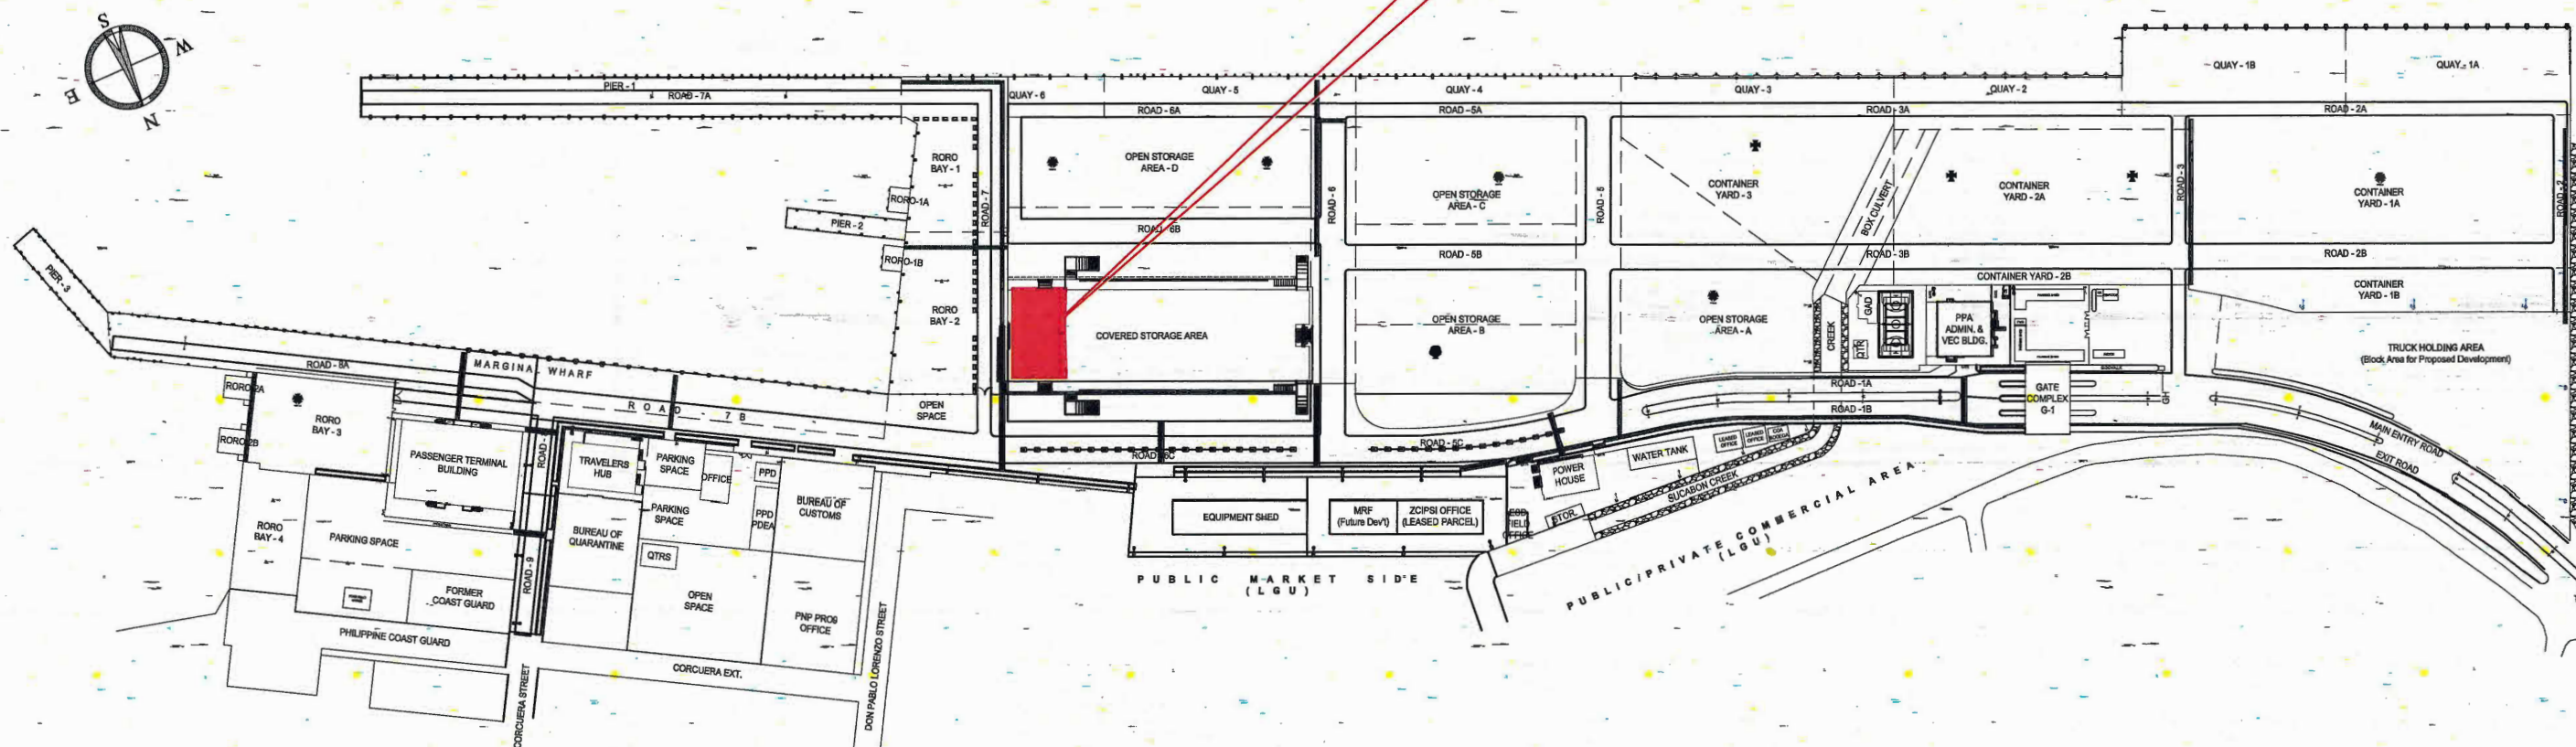


A-1 SITE LOCATION PLAN
 1 SCALE 1:3000


TITLE:	MAINTENANCE OF TPTB				
LOCATION:	PORT AREA, PORT OF ZAMBOANGA, ZAMBOANGA CITY				
PREPARED BY:	SHARIFA SHEEYIN T. ARAP	CHECKED BY:	EUGENIO B. GALVEZ	REVIEWED BY:	MAHSON S. UKKOH
	SENIOR ENGINEER B		SUPERVISING ENGINEER A		PRINCIPAL ENGINEER A
				RECOMMENDED BY:	TASHMA H. ASID-MAADIL
					ESD MANAGER
				APPROVED BY:	ARCIDI S. JUMAANI
					PORT MANAGER

SHEET CONTENT:
 AS-SHOWN

SHEET	
SET	NO.
	1
	6

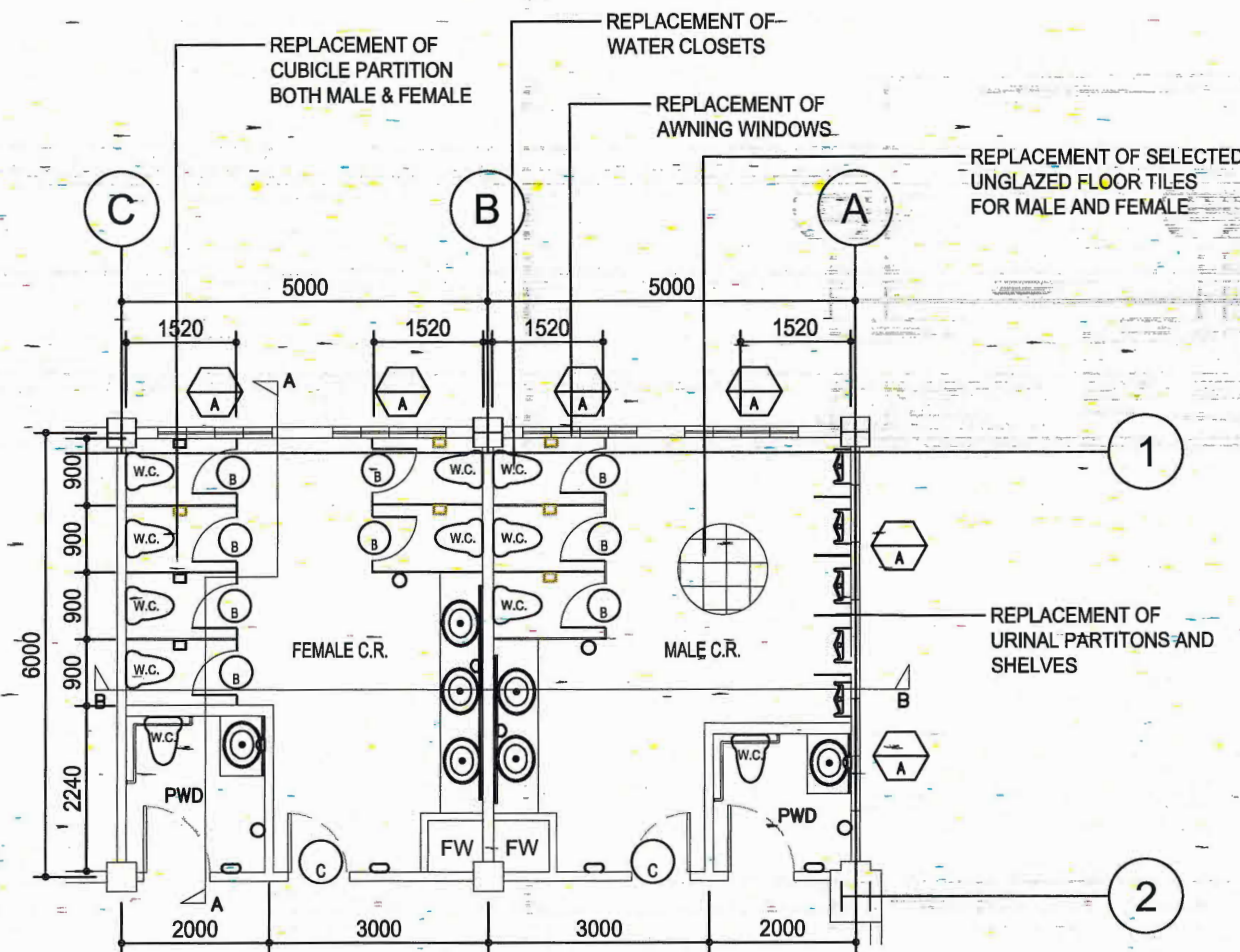


A-3
3
DETAIL PLAN OF PROPOSED C.R.
SCALE 1:100

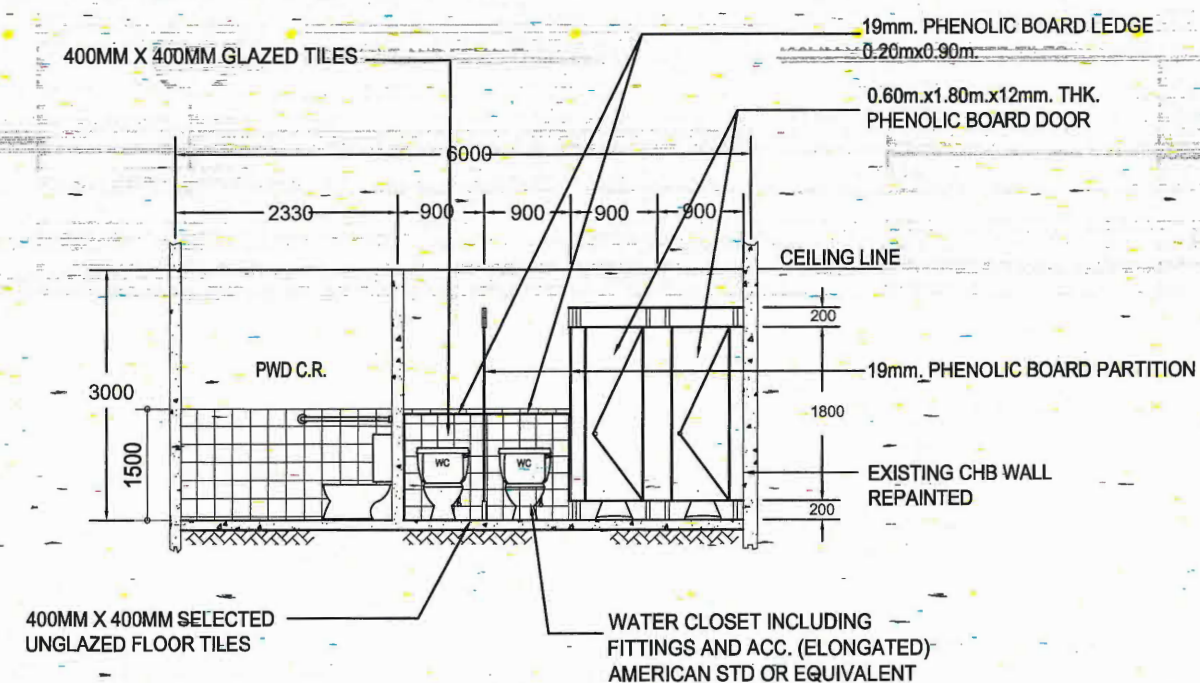

A-4
3
CROSS-SECTION THRU "A-A"
SCALE 1:100




SCOPE OF WORK:


1. REMOVAL AND DISPOSAL WORKS AT COMFORT ROOMS BOTH MALE AND FEMALE
2. REPLACEMENT OF WATER CLOSETS WITH ACCESSORIES.
3. REPIPING FOR LAVATORIES BOTH FEMALE AND MALE COMFORT ROOM
4. CONCRETE WORKS FROM TRIMMING AFTER REPIPING
5. REPLACEMENT OF TILES AT COMFORT ROOMS
6. REPAINTING OF WALLS AT COMFORT ROOMS BOTH MALE AND FEMALE
7. REPLACEMENT OF CUBICLES AND SHELVES, URINAL PARTITION WITH SHELVES
8. INSTALLATION OF DOUBLE WALL PARTITION FOR FEMALE PRAYER ROOM
9. REPAIR AND REPLACE TO COVER PIPELINES AT PRAYER ROOM
10. INSTALLATION OF FLUSH DOOR AT FEMALE PRAYER ROOM
11. INSTALLATION OF VINYL TILES AT PRAYER ROOM
12. REPAINTING OF SELECTED FLOOR FINISHED AT IPTB
13. REPAINTING OF SELECTED INTERIOR WALLS

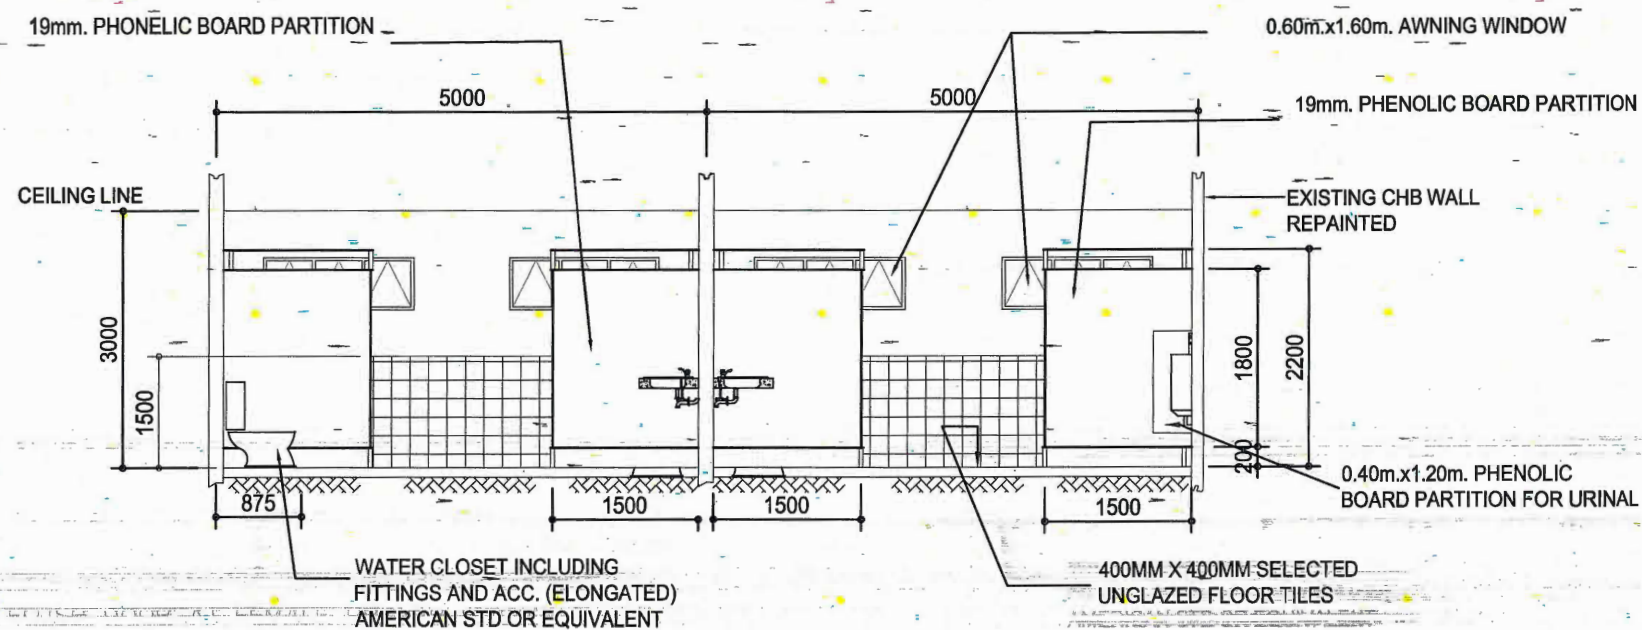

A-5
3
LONGITUDINAL SECTION THRU "B-B"
SCALE 1:100




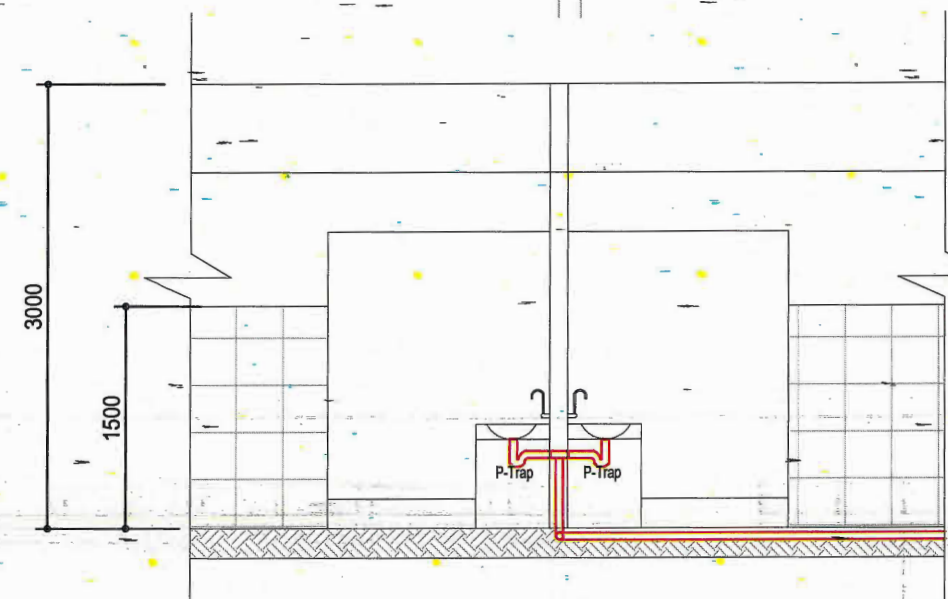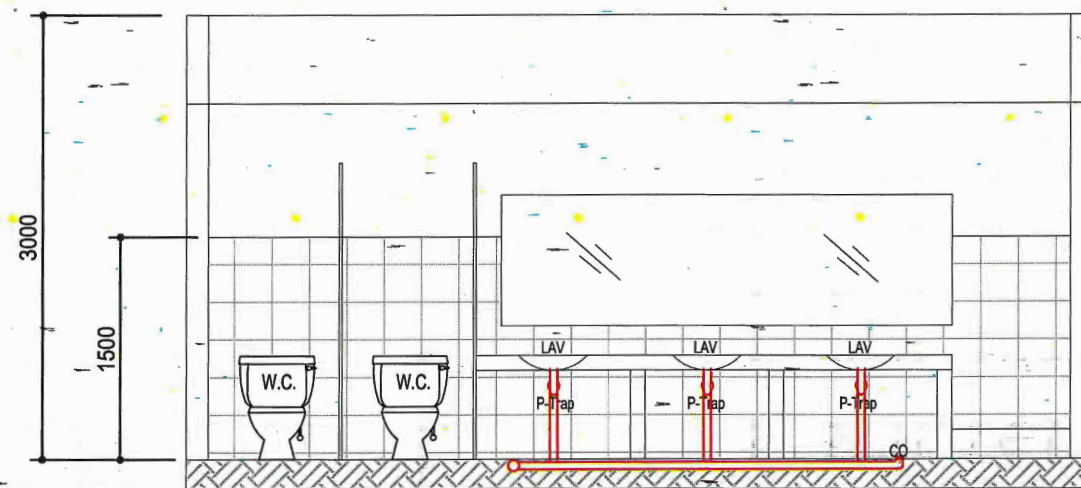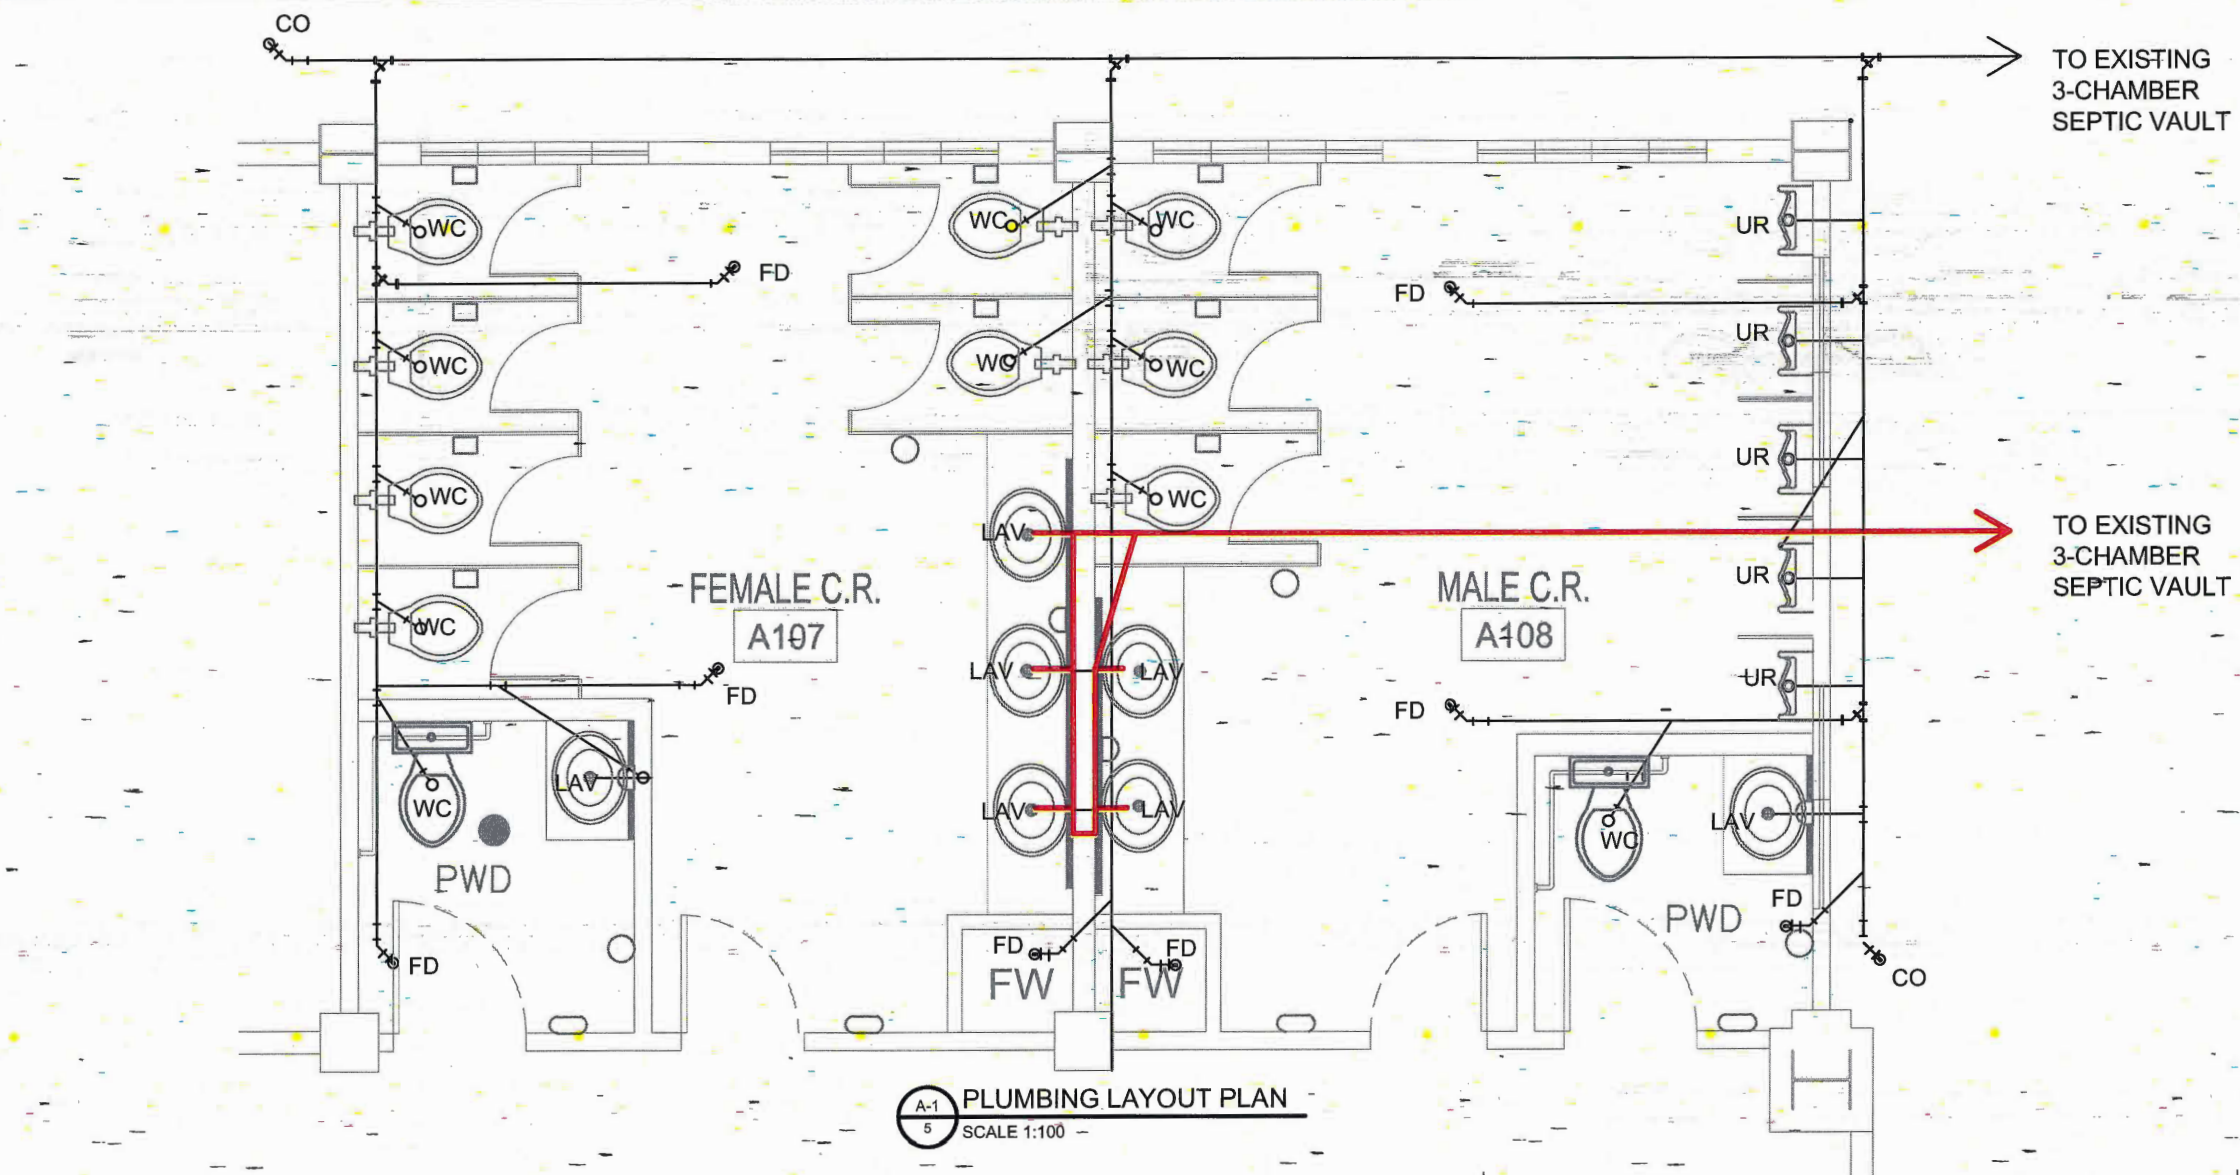

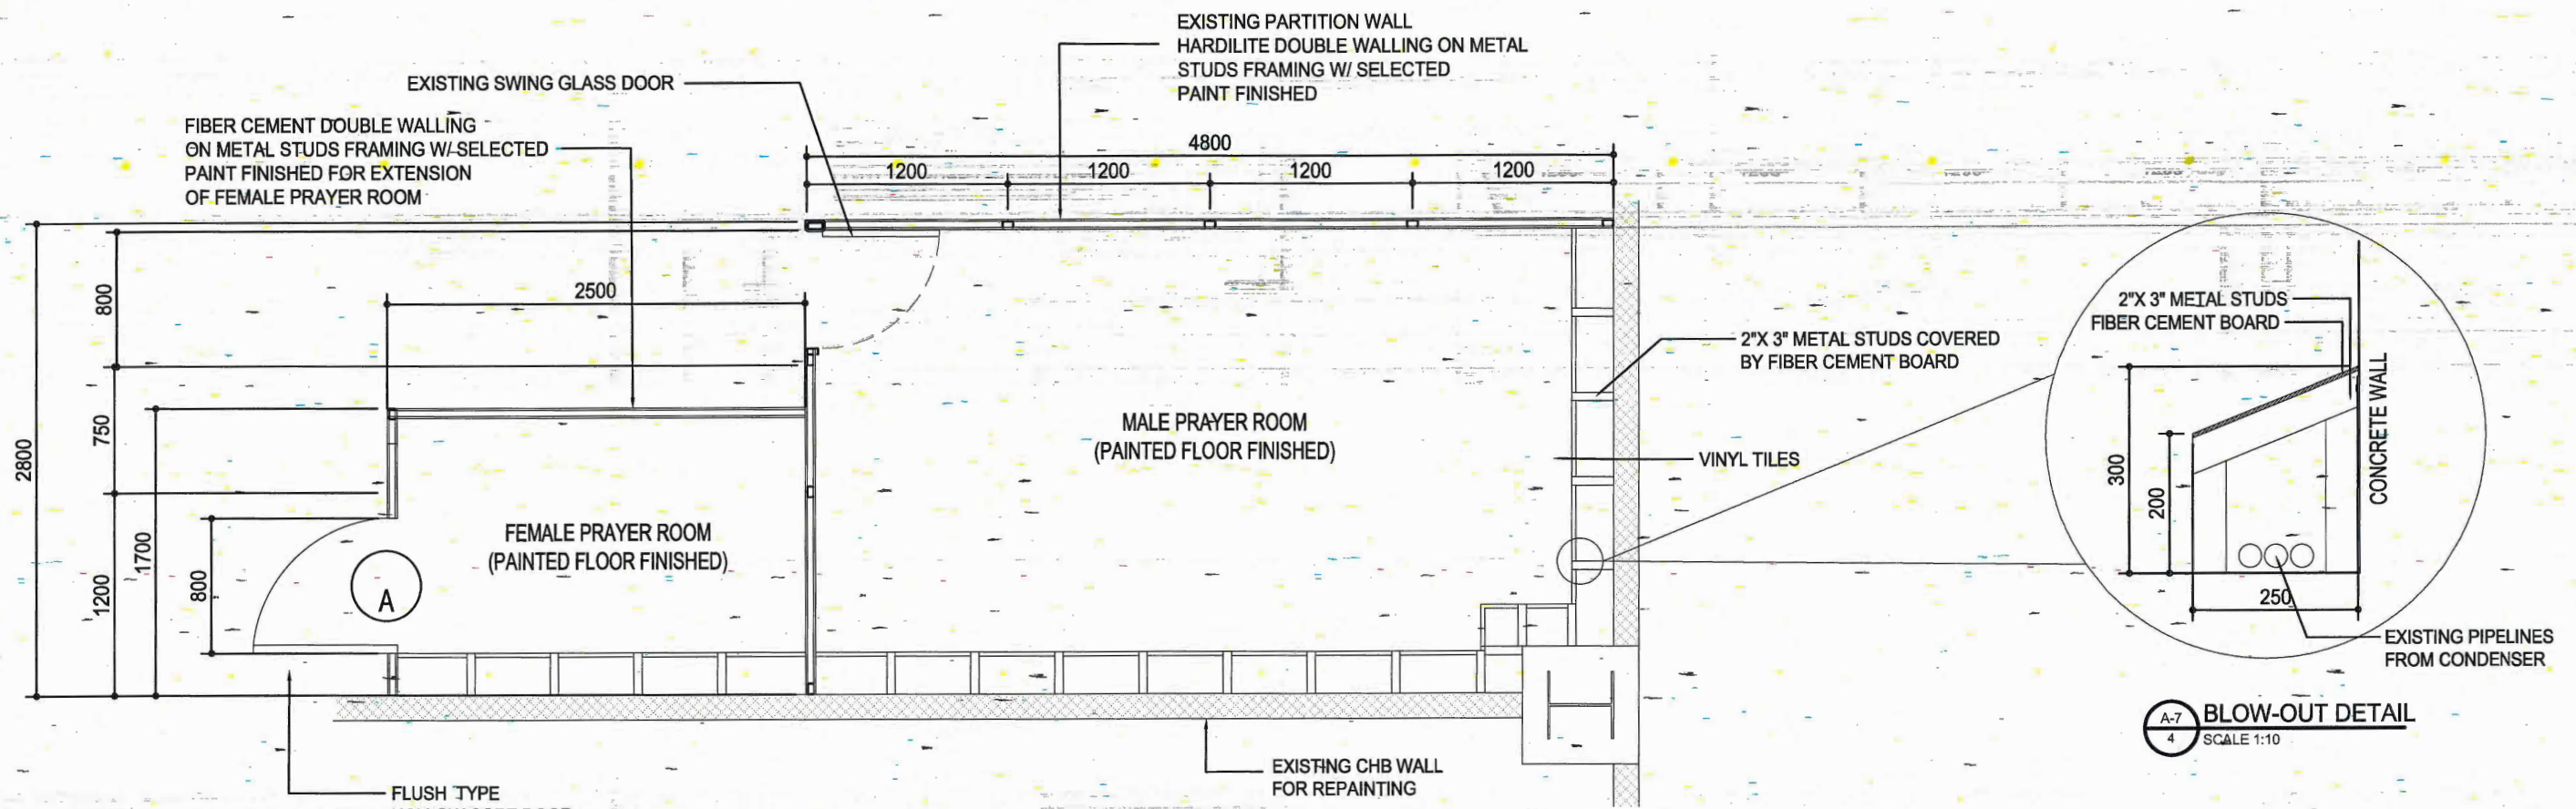


PROPOSED PRAYER ROOM DETAIL PLAN
SCALE 1:250


BLOW-OUT DETAIL
SCALE 1:10

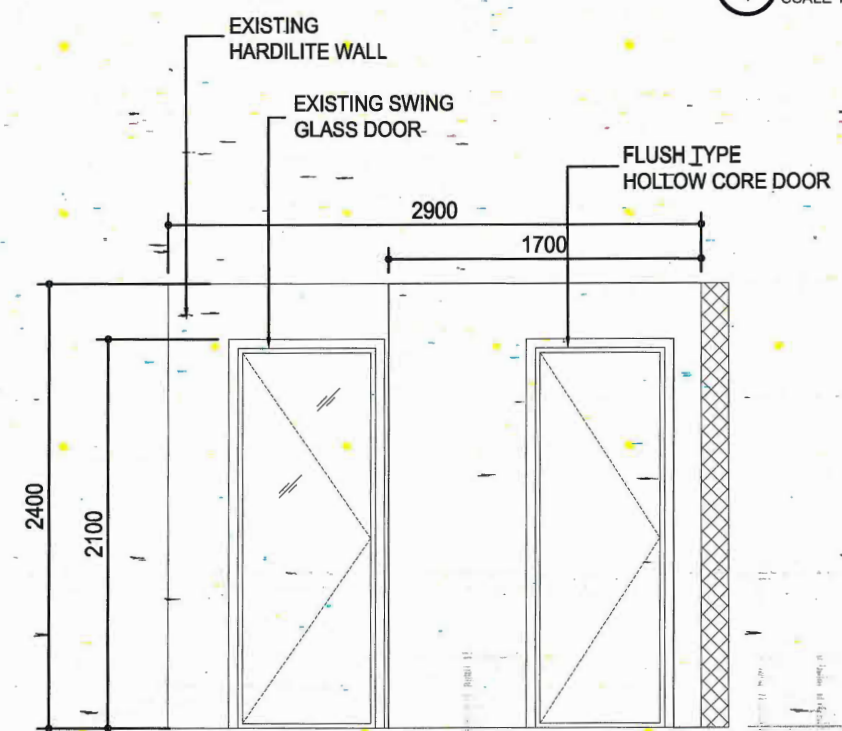

FRONT ELEVATION
SCALE 1:4000

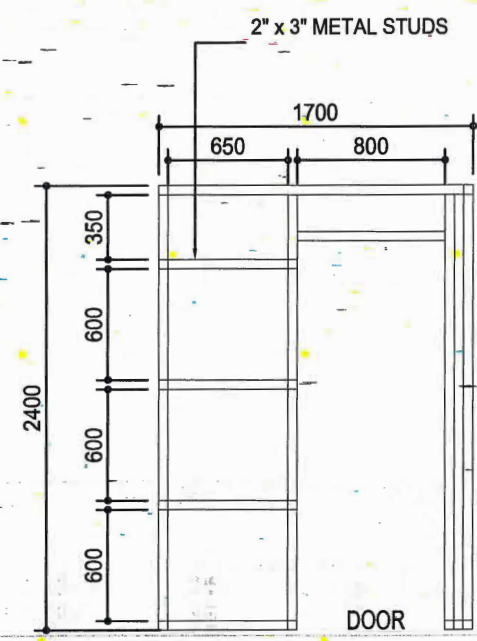


WALL DETAIL 1 FOR FEMALE PRAYER ROOM
SCALE 1:4000

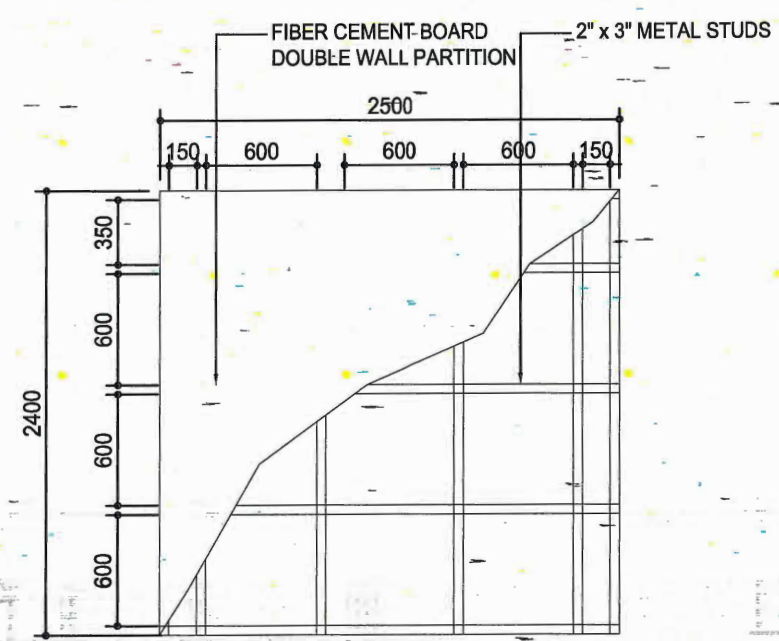

WALL DETAIL 2 FOR FEMALE PRAYER ROOM
SCALE 1:4000

PHILIPPINE PORTS AUTHORITY PMO-ZAMBOANGA JANUARY 2025	TITLE: MAINTENANCE OF TPTB					SHEET CONTENT:		SHEET	
	LOCATION: PORT AREA, PORT OF ZAMBOANGA, ZAMBOANGA CITY					AS-SHOWN		SET	NO.
	PREPARED BY: SHARIFA SHEEYIN T. ARAP SENIOR ENGINEER B	CHECKED BY: EUGENIO B. GALVEZ SUPERVISING ENGINEER A	REVIEWED BY: MAHSON S. UKKOH PRINCIPAL ENGINEER A	RECOMMENDED BY: TASHIMA H. ASID-MAADIL ESD MANAGER	APPROVED BY: ARCIDI S. JUMAANI PORT MANAGER				5
									6

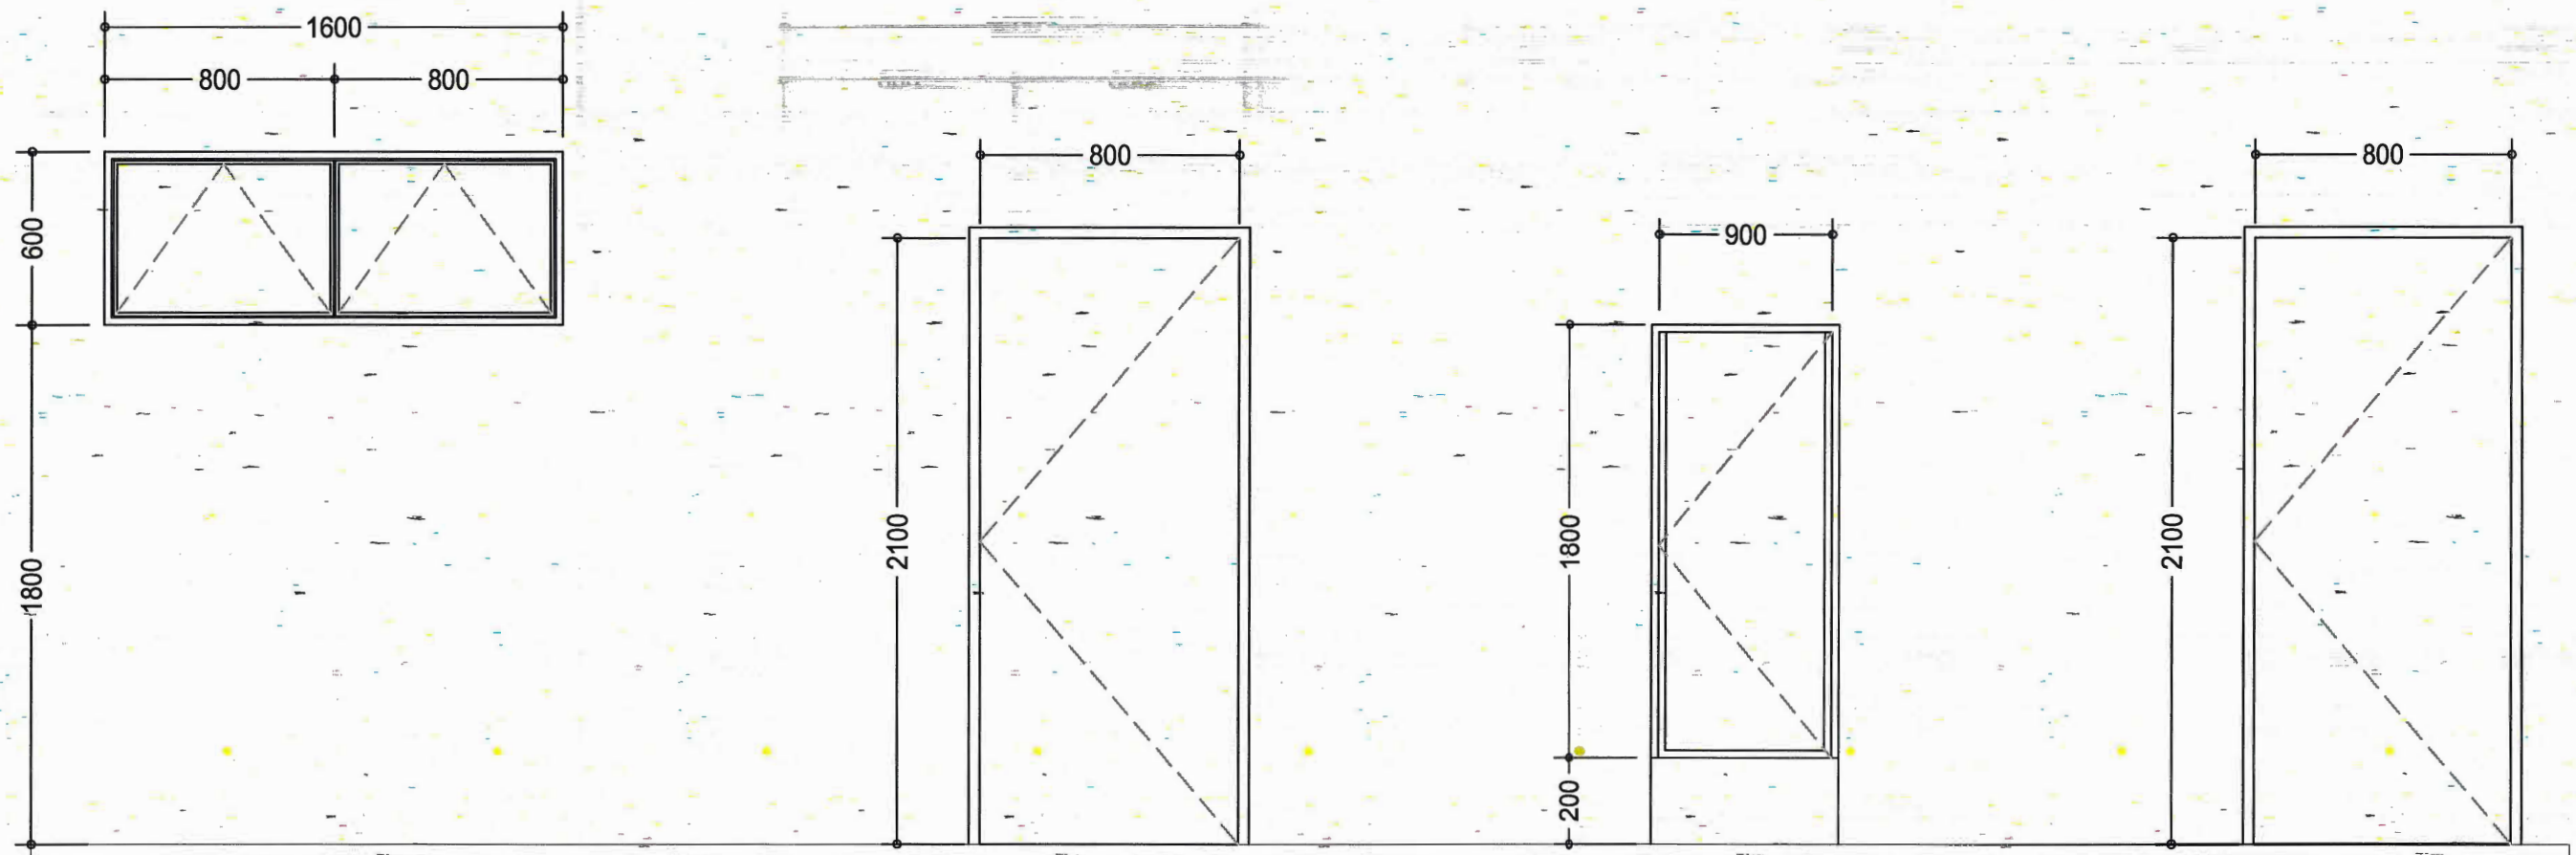

STEEL AWNING TYPE WINDOW
ANGULAR STEEL FRAMING
5-SETS

LOCATION: FEMALE CR, MALE CR & PWD MALE CR



FLUSH TYPE HOLLOW CORE
DOOR
1-SET @ W = 800mm

LOCATION: FEMALE PRAYER ROOM



FIXED LOUVERS
TOILET PTN. DOOR
9-SETS

LOCATION: CUBICLES AT
MALE & FEMALE CR(s)



WOODEN PANEL DOOR
2-SET

LOCATION: FEMALE AND MALE CR



DOORS AND WINDOWS SCHEDULE
SCALE 1:70



TITLE: **MAINTENANCE OF TPTB**
LOCATION: PORT AREA, PORT OF ZAMBOANGA, ZAMBOANGA CITY

PREPARED BY:
SHARIFA SHEEYIN T. ARAP
SENIOR ENGINEER B

CHECKED BY:
EUGENIO B. GALVEZ
SUPERVISING ENGINEER A

REVIEWED BY:
MAHSON S. UKKOH
PRINCIPAL ENGINEER A

RECOMMENDED BY:
TASHIMA H. ASO-MAADIL
ESD MANAGER

APPROVED BY:
ARCIDI S. JUMAANI
PORT MANAGER

SHEET CONTENT:

AS-SHOWN

SHEET

SET NO.

6

6