




THIS SITE
MAINTENANCE OF ADMINISTRATION BUILDING, PORT AREA, PORT
OF ZAMBOANGA, ZAMBOANGA CITY

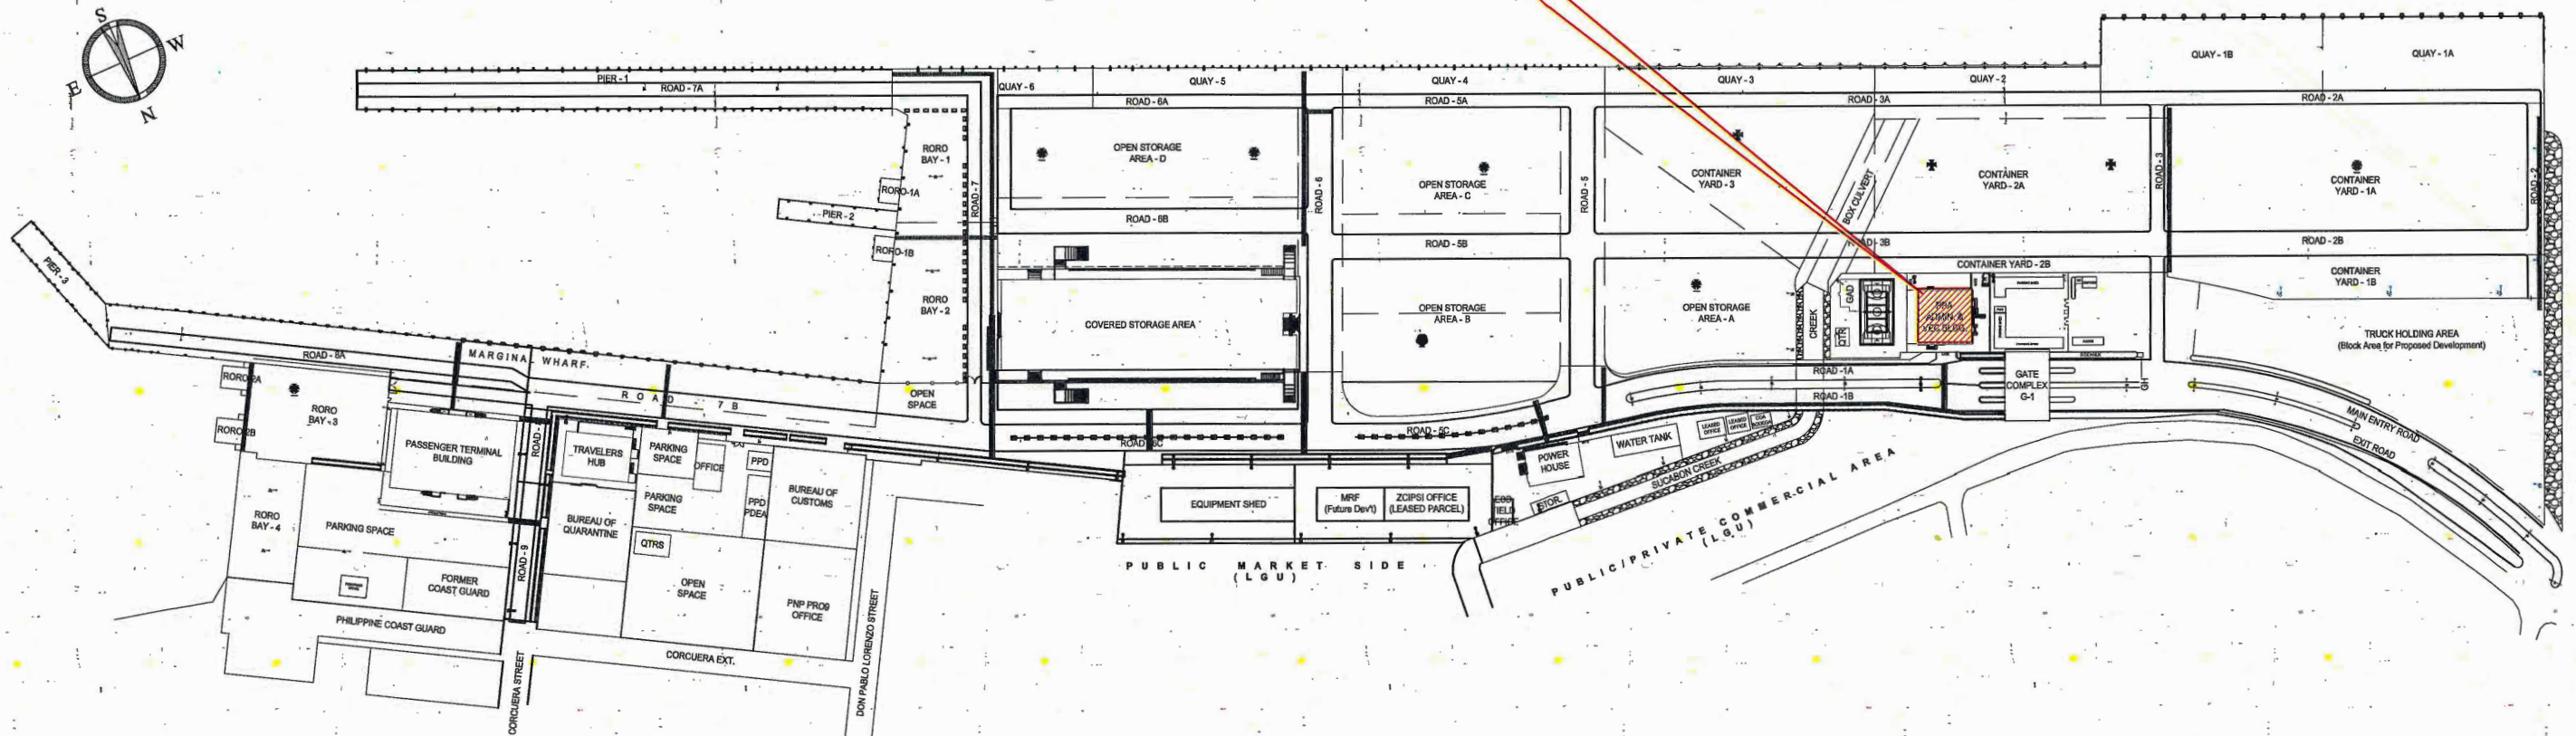


A-1 SITE LOCATION PLAN
1 SCALE 1:3000

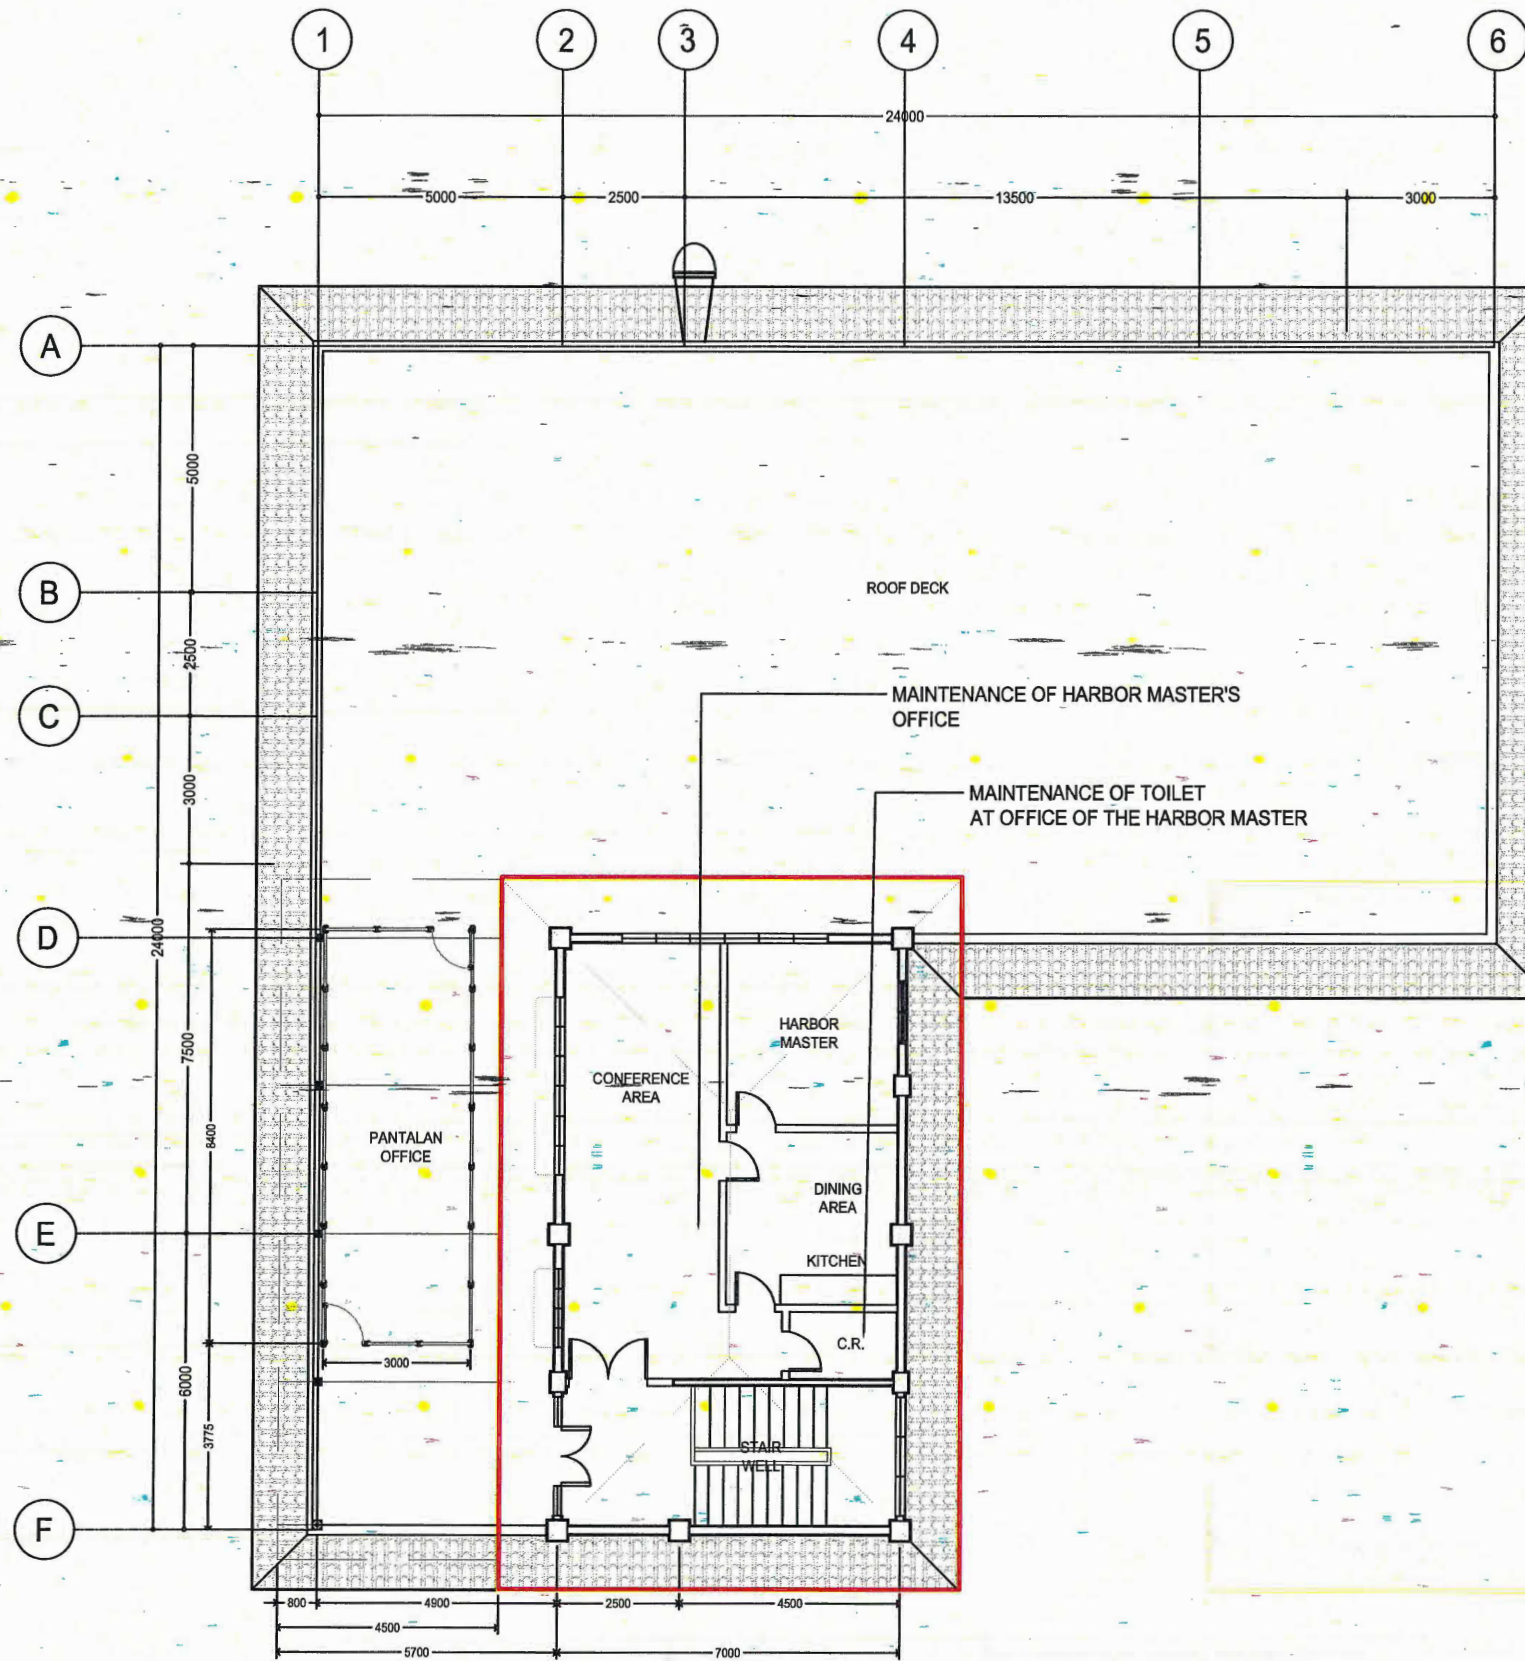

A-1 ROOF DECK PLAN
SCALE 1:100

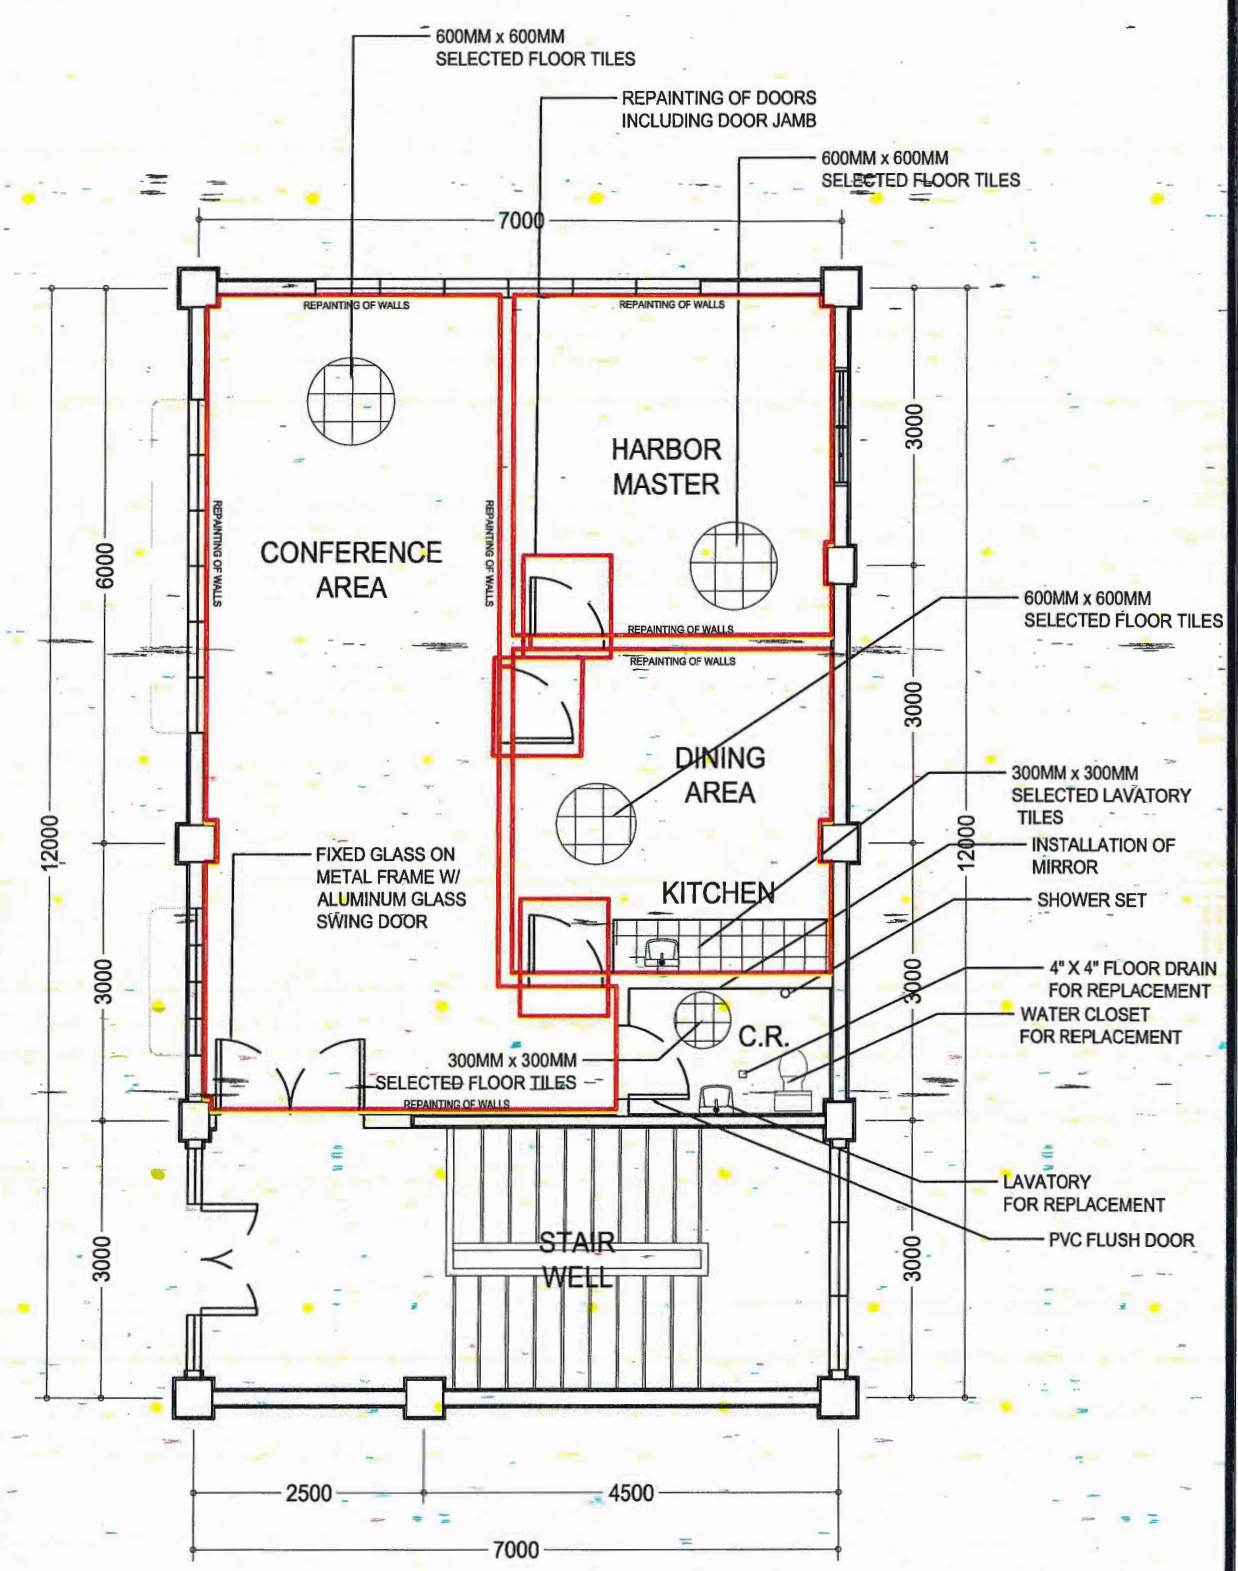


A-2 PROPOSED FLOOR PLAN
SCALE 1:80

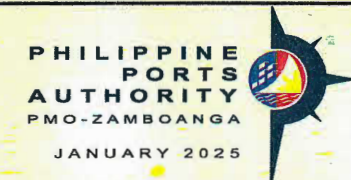


TITLE: MAINTENANCE OF ADMINISTRATION BUILDING					
LOCATION: PORT AREA, PORT OF ZAMBOANGA, ZAMBOANGA CITY					
PREPARED BY:	CHECKED BY:	REVIEWED BY:	RECOMMENDED BY:	APPROVED BY:	
AL SAUD N. KUDIH	EUGENIO B. GALVEZ	MAHSON S. UKKOH	TASHMA H. ASID-MAADIL	ARCIDI S. JUMAANI	
SENIOR ENGINEER B	SUPERVISING ENGINEER A	PRINCIPAL ENGINEER A	ESD MANAGER	PORT MANAGER	

SHEET CONTENT:	SHEET	
	SET	NO.
	AS-SHOWN	2
		4

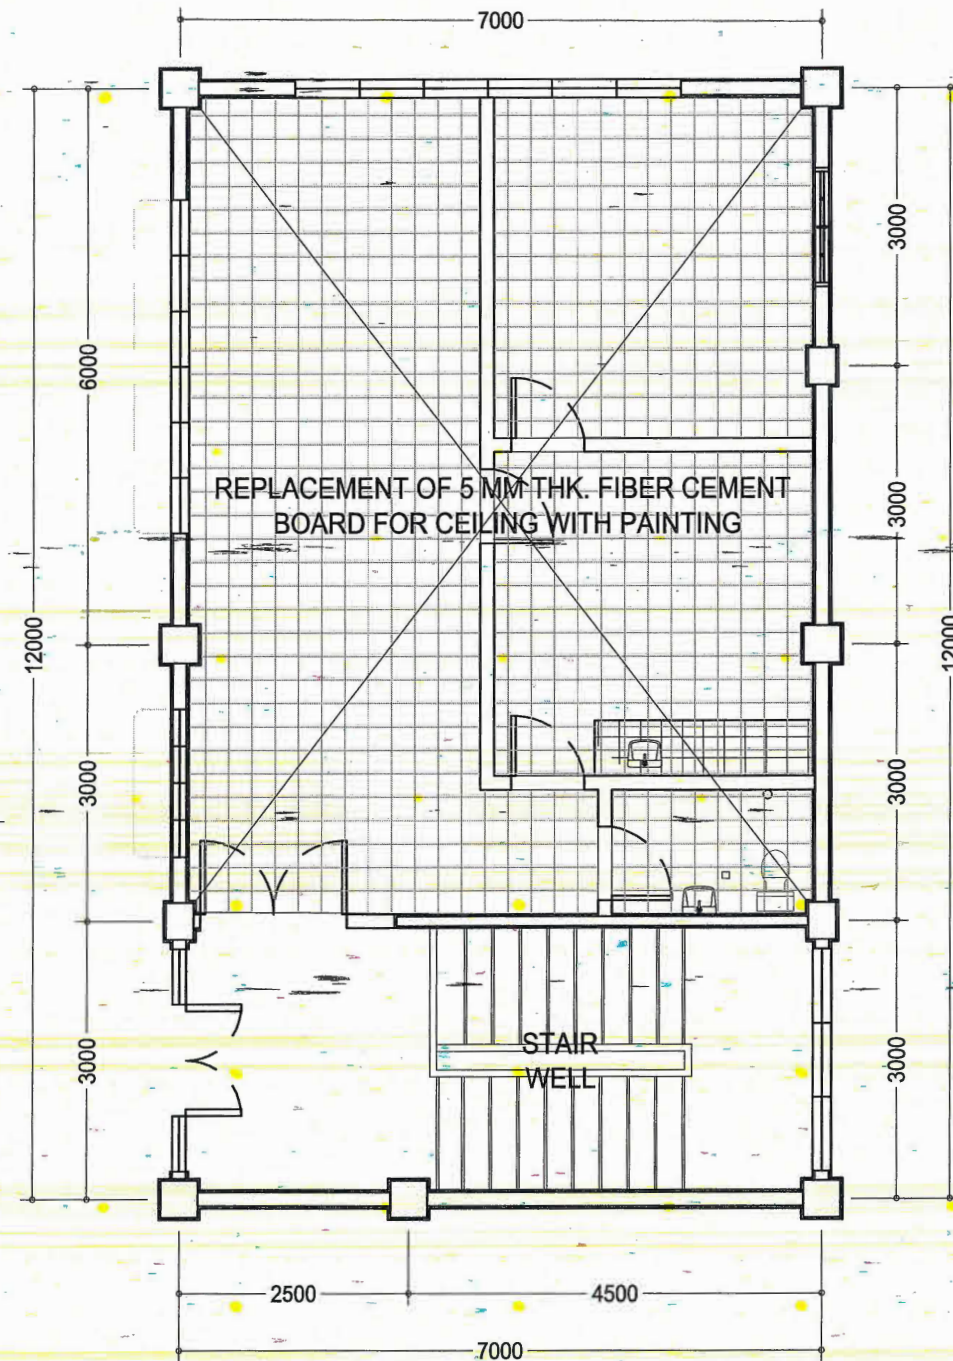

A-7
3
REFLECTED CEILING PLAN
SCALE NTS

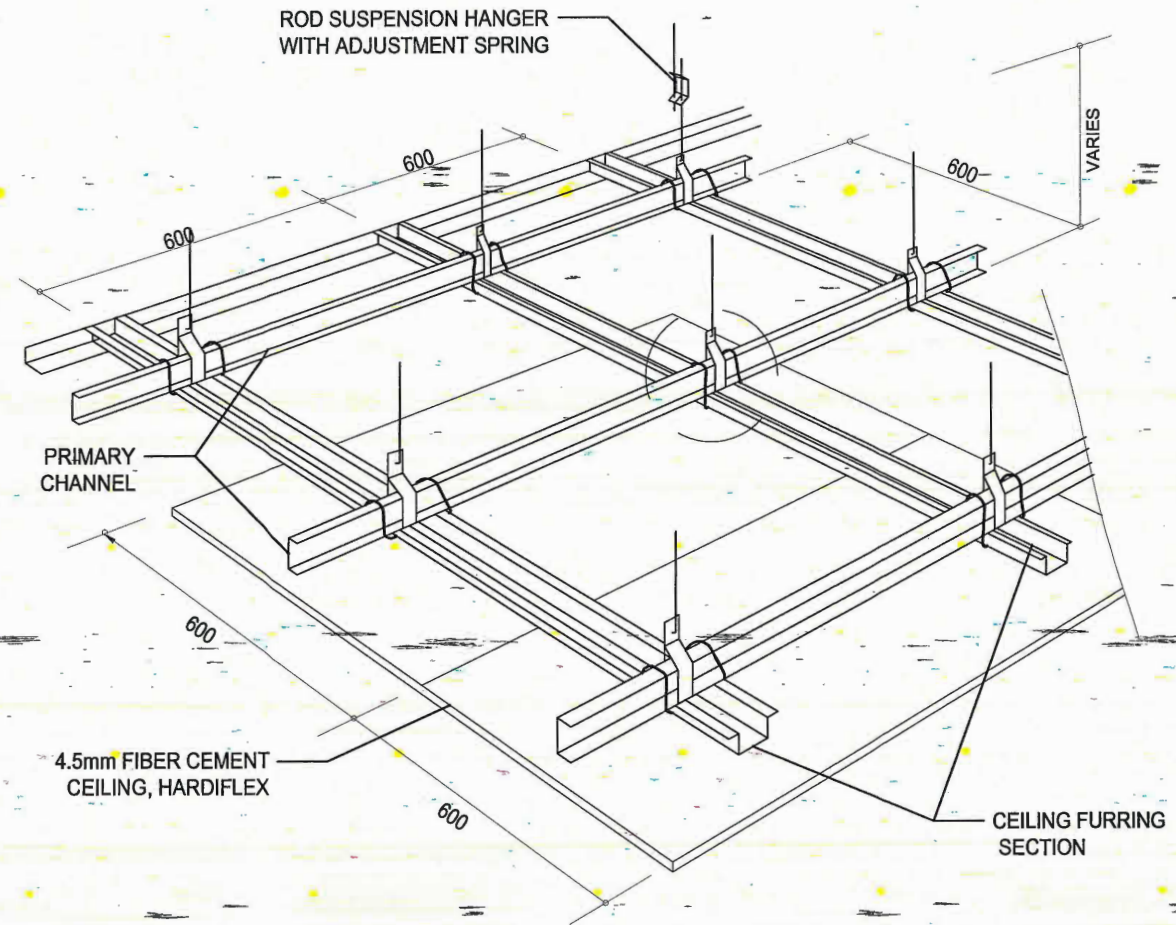


A-7
3
CEILING CONNECTION DETAIL
SCALE NTS


SCOPE OF WORK:

1. REMOVAL AND DISPOSAL WORKS OF PLUMBING FIXTURES, WATER PIPELINES, CEILING AND TILES AT COMFORT ROOM.
2. REPLACEMENT OF CEILING AND METAL FURRINGS AT COMFORT ROOM.
3. PAINTING WORKS FOR CEILING AT COMFORT ROOM.
4. INSTALLATION OF SELECTED TILES FOR FLOOR AND WALL AT COMFORT ROOM.
5. REPLACEMENT OF PVC DOOR FOR COMFORT ROOM.
6. REMOVAL AND DISPOSAL WORKS OF TILES, CEILING, LAVATORY CABINET, AND GLASS DOOR AT HARBOR'S OFFICE.
7. REPLACEMENT OF CEILING AND METAL FURRINGS AT HARBOR'S OFFICE.
8. TILING WORKS FOR FLOOR AT ALL AREAS OF HARBOR'S OFFICE AND LAVATORY TILES AT KITCHEN AREA.
9. REPLACEMENT OF KITCHEN LAVATORY WOODEN CABINET.
10. REPLACEMENT OF FIXED GLASS ON METAL FRAME W/ ALUMINUM GLASS DOOR AT HARBOR'S OFFICE.
11. PAINTING WORKS ON MASONRY WALLS, FINISHED CEILING AND WOODEN DOORS INCLUDING DOOR JAMB AT HARBOR'S OFFICE.




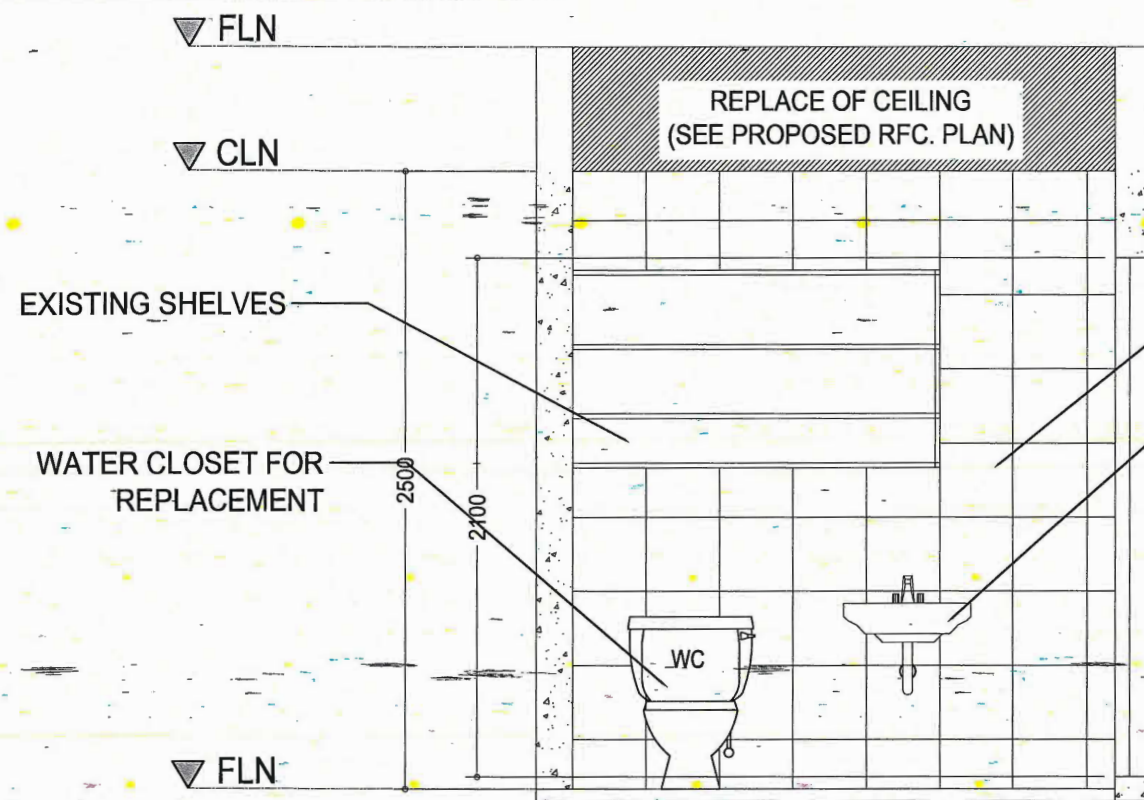


A-3
3
DETAIL C.R. SECTION 1
SCALE 1:30

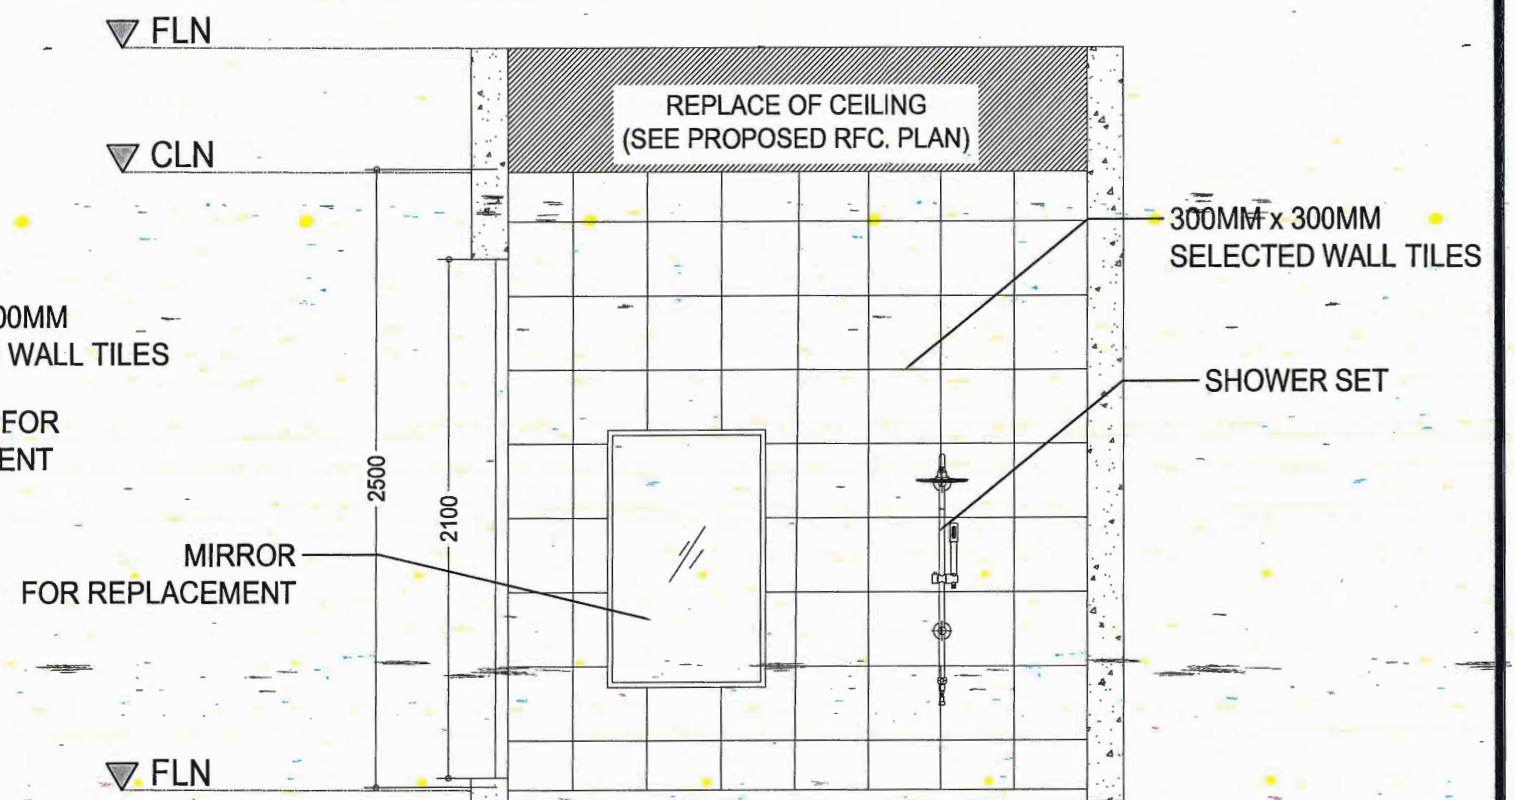

A-4
3
DETAIL C.R. SECTION 2
SCALE 1:30

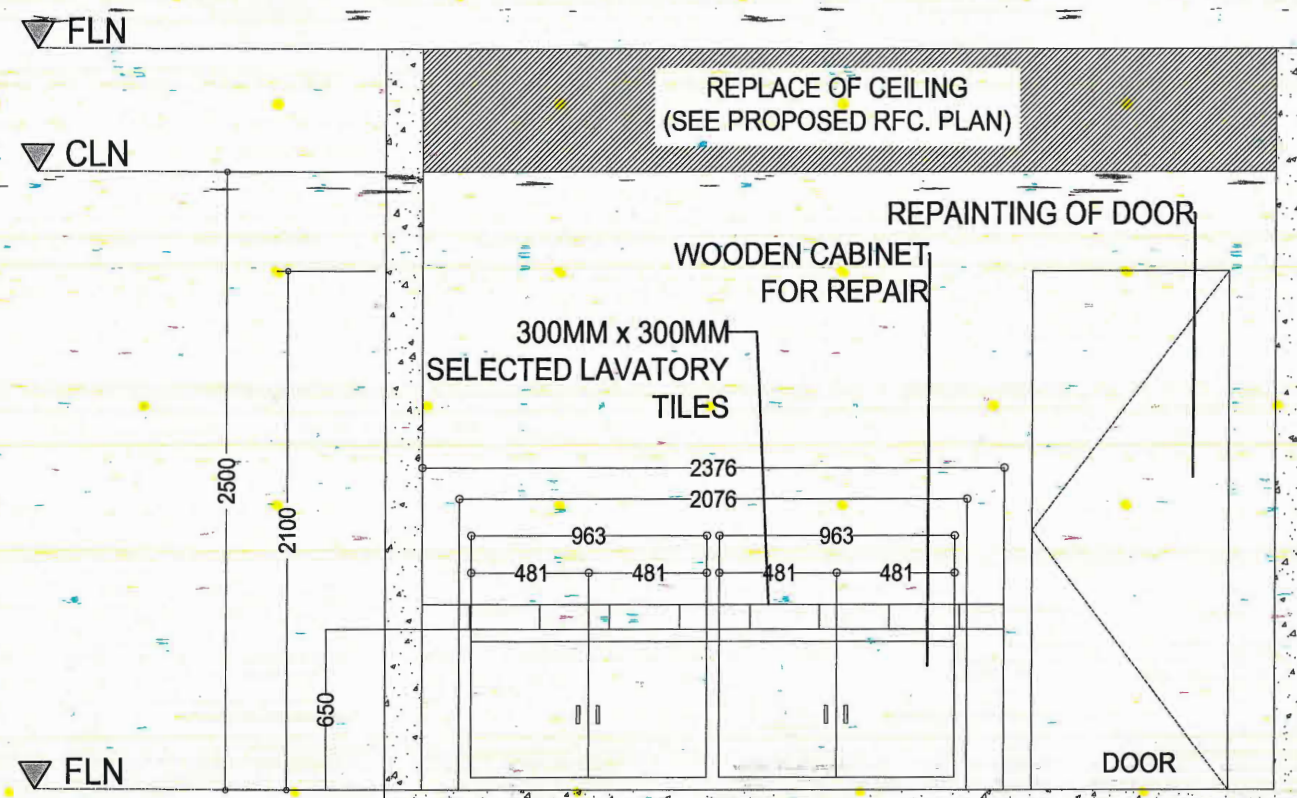

A-5
3
REPAIR OF LAVATORY CABINET
SCALE 1:30

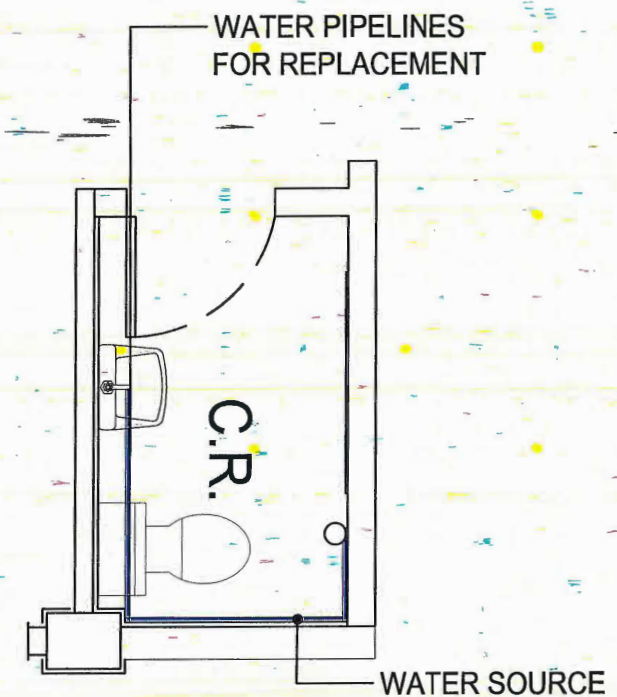

A-6
3
REPLACEMENT OF WATER PIPELINES
SCALE 1:40