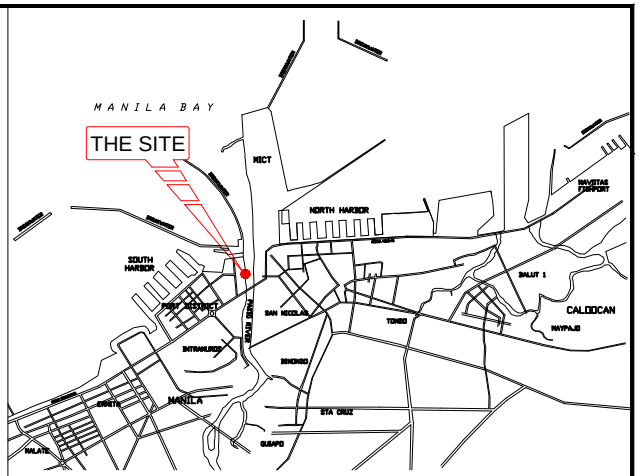


VICINITY MAP

P A S I G R I V E R

SOUTH BANK OF PASIG RIVER

WORKING APRON

EXISTING CHB FENCE

ROADWAY

7.50

4

14.00

PROPOSED PTB-LOCATION 1

4.4

EL CODO CANAL

R.C. WHARF

EXISTING CHB FENCE

76.65

OPEN AREA

WAREHOUSES

OPEN AREA

ROADWAY

EXISTING CHB FENCE

PARKING AREA

SULFURIC ACID TANKS

TMO PASIG

CONTAINER YARD

3.55

17.00

WEIGH BRIDGE

1.20

ROADWAY 2 = 1,441.00 SQ.M.

QUARTERS

GATE

MOTORPOOL/STORAGE

POWER HOUSE

MOVERS AND MANAGERS ADMIN OFFICE

PARKING AREA

CONTAINER OFFICE

OFFICE

GATE

2 N D S T.

LOCATION PLAN


SCALE 1: 1000m

PHILIPPINE PORTS AUTHORITY

REAL ESTATE MANAGEMENT DIVISION
PMO NCR SOUTH

PROJECT TITLE: CONSTRUCTION OF TWO- STOREY PASSENGER TERMINAL BUILDING @ TMO-PASIG RIVER, SOUTH HARBOR, PORT AREA, MANILA

PREPARED BY:	DESIGNED BY:	REVIEWED & CHECKED BY:	RECOMMENDED BY:	APPROVED BY:	SHEET NO.
JELLY ANN P. ZURITA ACAD OPERATOR	EDDIE F. DE CASTRO SUPERVISING ENGINEER B	NOEL S. ORTUA ESTATE MANAGEMENT CHIEF	ANDRES C. CANDAROMA, JR. MANAGER, REMD	FRANCISQUIEL O. MANCILE PORT MANAGER, PMO NCR SOUTH	1 OF 23

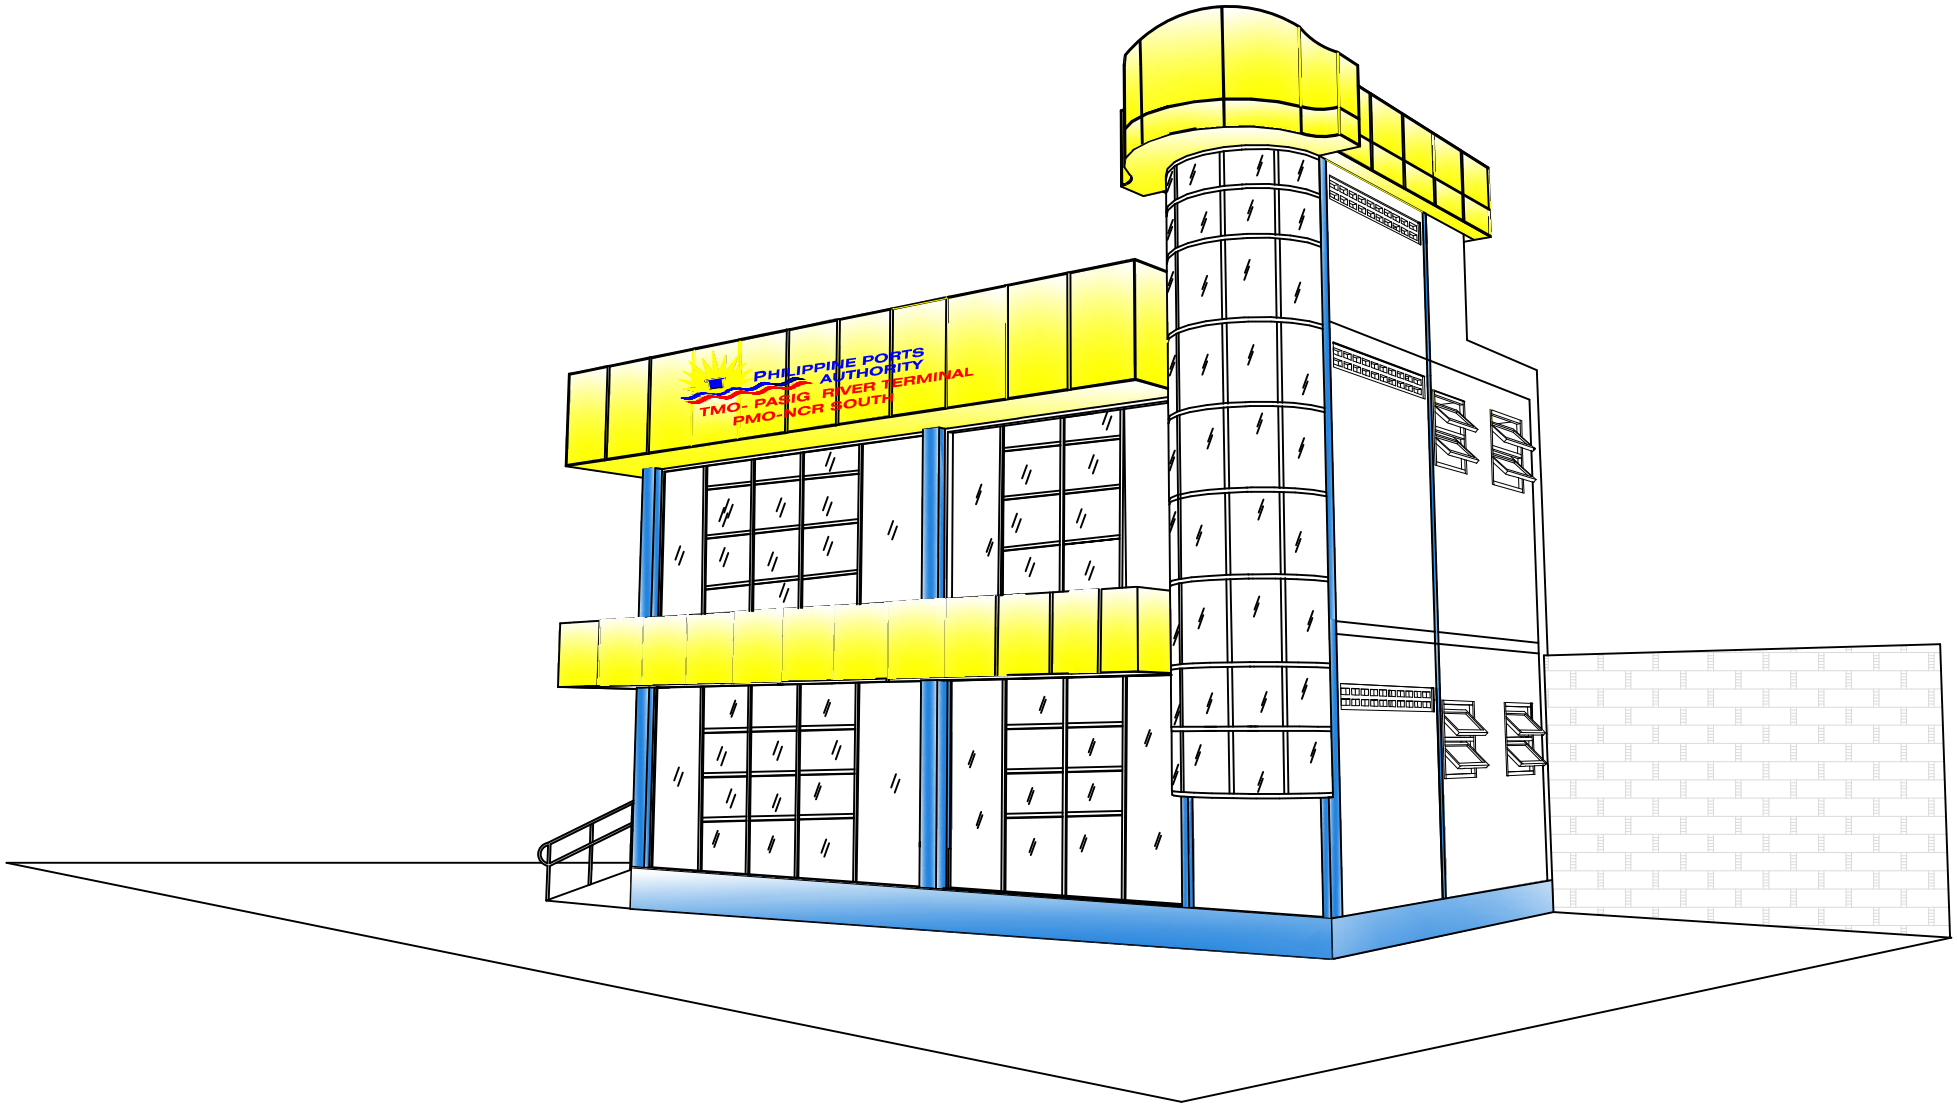


PERSPECTIVE


PHILIPPINE PORTS AUTHORITY
REAL ESTATE MANAGEMENT DIVISION
PMO NCR SOUTH

PROJECT TITLE: CONSTRUCTION OF TWO- STOREY PASSENGER TERMINAL BUILDING @ TMO-PASIG RIVER, SOUTH HARBOR, PORT AREA, MANILA


PREPARED BY:	DESIGNED BY:	REVIEWED & CHECKED BY:	RECOMMENDED BY:	APPROVED BY:	SHEET NO.
JELLY ANN P. ZURITA ACAD OPERATOR	EDDIE F. DE CASTRO SUPERVISING ENGINEER B	NOEL S. ORTUA ESTATE MANAGEMENT CHIEF	ANDRES C. CANDAROMA, JR. MANAGER, REMD	**FRANCISQUIEL O. MANCILE** **PORT MANAGER, PMO NCR SOUTH**	2 OF 23

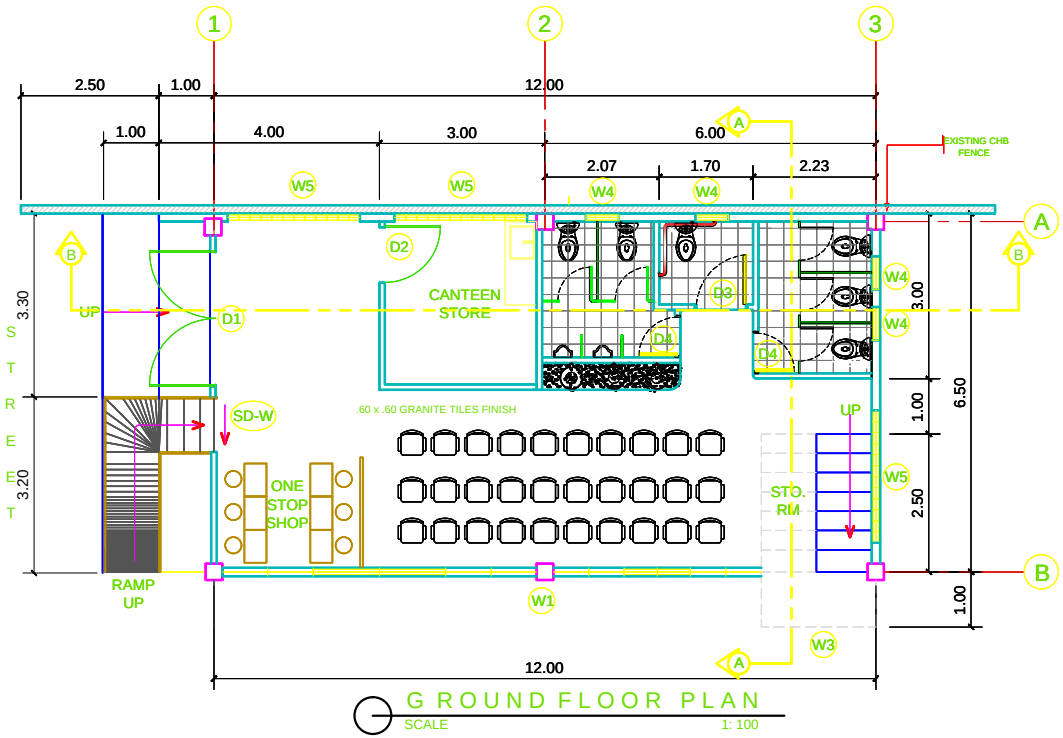

GROUND FLOOR PLAN
SCALE 1: 100

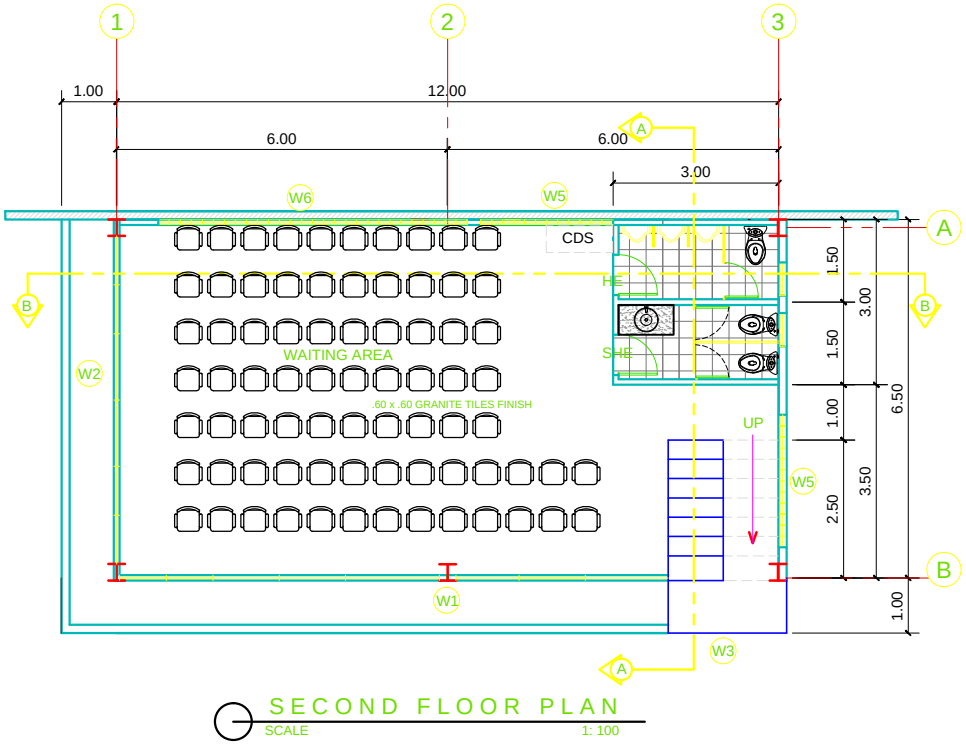

SECOND FLOOR PLAN
SCALE 1: 100

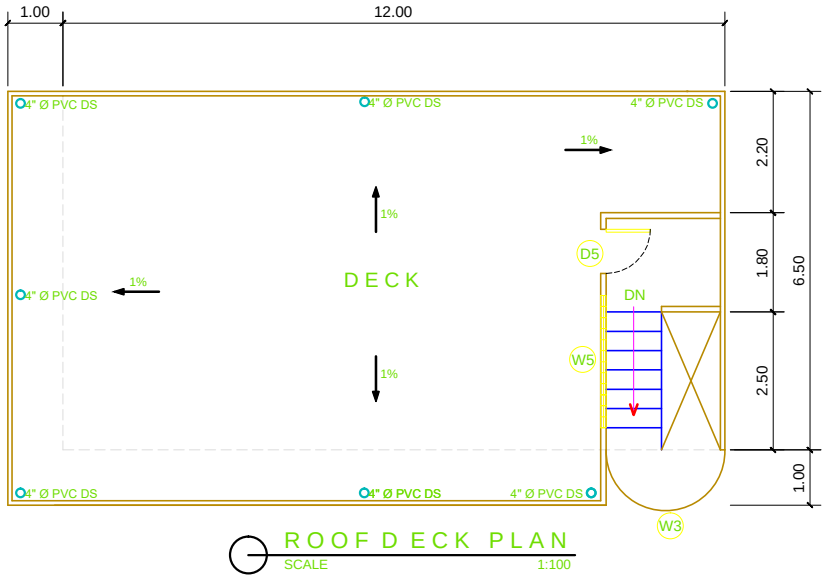

ROOF DECK PLAN
SCALE 1:100


PAINTING SCHEDULE :

SURFACE TYPE	SURFACE PREPARATION	PRIMER	TOP COAT (2 COATS)
METAL / STEEL	METAL ETCHING SOLUTION (BOYSEN 71 or APPROVED EQUIVALENT)	BOYSEN EPOXY PRIMER w/ CURING AGENT # 2200 w/ EPOXY REDUCER # 55 as THINNER or APPROVED EQUIVALENT	BOYSEN EPOXY ENAMEL w/ CURING AGENT & EPOXY REDUCER # 55 as THINNER or APPROVED EQUIVALENT
PLAIN CONCRETE	MASONRY PUTTY (SPOT ONLY) & CONCRETE NEUTRALIZER	BOYSEN FLAT LATEX PAINT IN DESIRED COLOR or APPROVED EQUIVALENT	BOYSEN PERMACOAT SEMI-GLOSS LATEX IN DESIRED COLOR or APPROVED EQUIVALENT
WOODEN/ PLYWOOD	APPLY SOLIGNUM CLEAR & GLAZING PUTTY; (CABINETS - FULL PUTTY, REST - SPOT ONLY)	WOOD PRIMER	BOYSEN FLAT ENAMEL (EXCLUDING AREAS FOR REPAINTING) & BOYSEN GLOSS ENAMEL (TOP COAT-2 coats) IN DESIRED COLOR or APPROVED EQUIVALENT
CONCRETE ROOF DECK		HIGH STRENGTH CONCRETE SEALER (2 COATS)	HIGH STRENGTH ALIPHATIC MEMBRANE (2 COATS)


PHILIPPINE PORTS AUTHORITY
REAL ESTATE MANAGEMENT DIVISION
PMO NCR SOUTH

PROJECT TITLE: CONSTRUCTION OF TWO- STOREY PASSENGER TERMINAL BUILDING @ TMO-PASIG RIVER, SOUTH HARBOR, PORT AREA, MANILA

PREPARED BY:	DESIGNED BY:	REVIEWED & CHECKED BY:	RECOMMENDED BY:	APPROVED BY:	SHEET NO.
JELLY ANN P. ZURITA ACAD OPERATOR	EDDIE F. DE CASTRO SUPERVISING ENGINEER B	NOEL S. ORTUA ESTATE MANAGEMENT CHIEF	ANDRES C. CANDAROMA, JR. MANAGER, REMD	FRANCISQUIEL O. MANCILE PORT MANAGER, PMO NCR SOUTH	3 OF 23

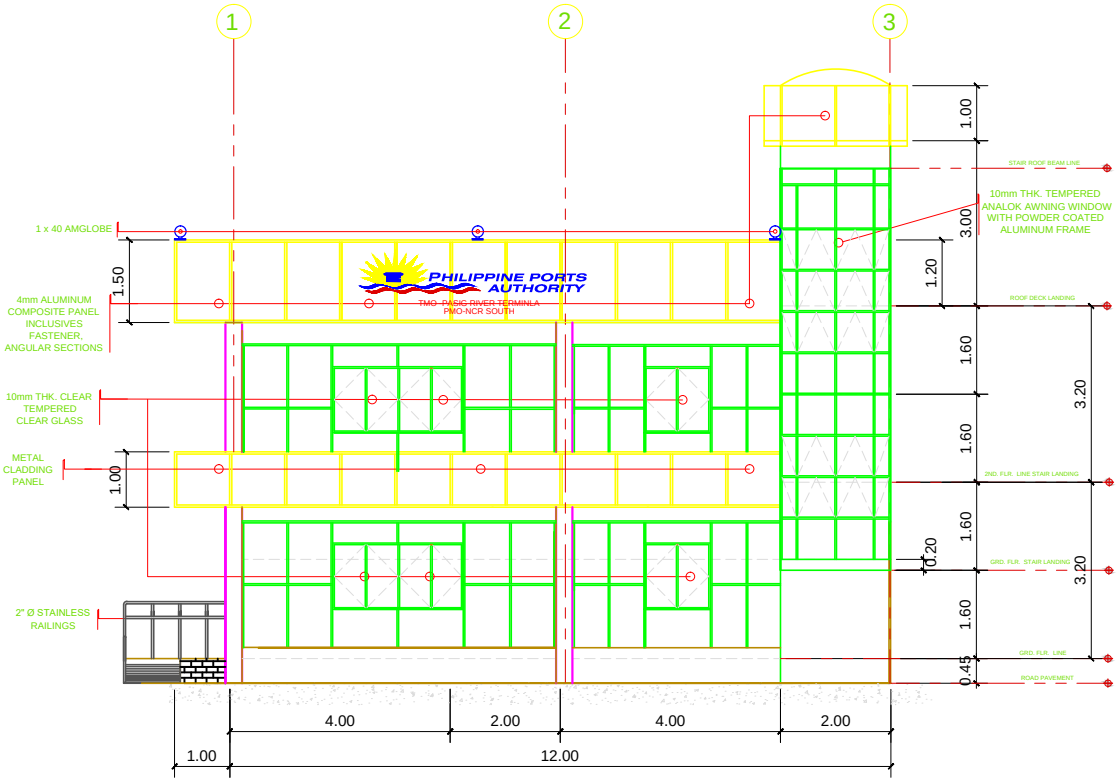


FRONT ELEVATION
SCALE 1:100

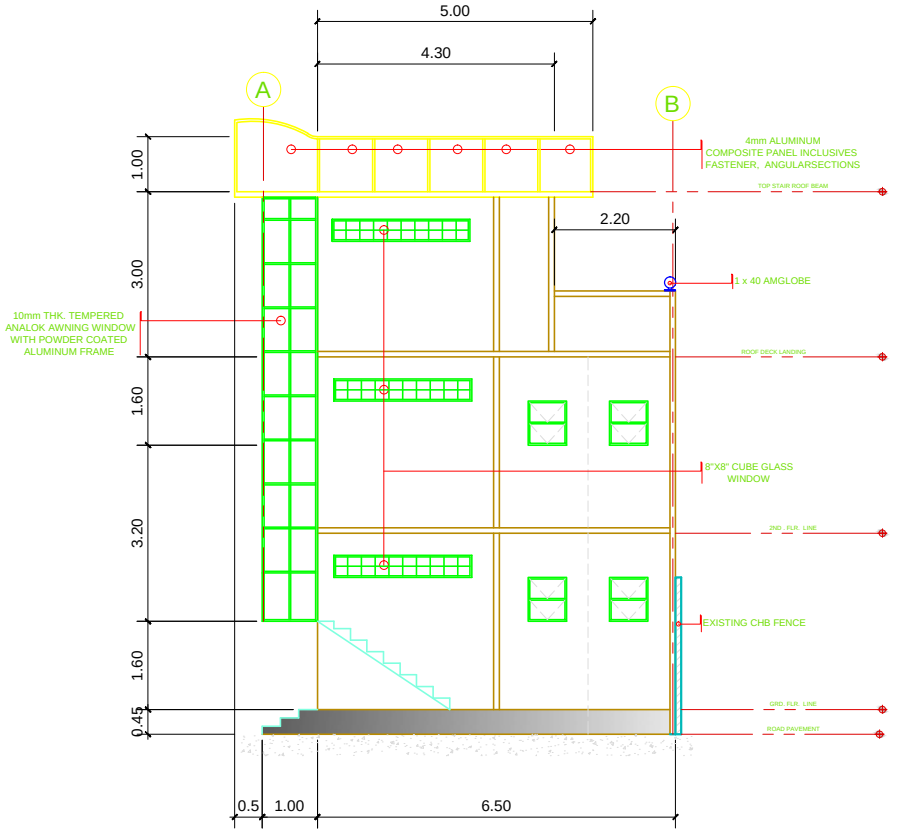


RIGHT SIDE ELEVATION
SCALE 1:100

PHILIPPINE PORTS AUTHORITY REAL ESTATE MANAGEMENT DIVISION PMO NCR SOUTH	**PROJECT TITLE:** CONSTRUCTION OF TWO- STOREY PASSENGER TERMINAL BUILDING @ TMO-PASIG RIVER, SOUTH HARBOR, PORT AREA, MANILA				
PREPARED BY:	**DESIGNED BY:**	**REVIEWED & CHECKED BY:**	**RECOMMENDED BY:**	**APPROVED BY:**	**SHEET NO.**
JELLY ANN P. ZURITA ACAD OPERATOR	EDDIE F. DE CASTRO SUPERVISING ENGINEER B	NOEL S. ORTUA ESTATE MANAGEMENT CHIEF	ANDRES C. CANDAROMA, JR. MANAGER, REMD	FRANCISQUIEL O. MANCILE PORT MANAGER, PMO NCR SOUTH	4 OF 23

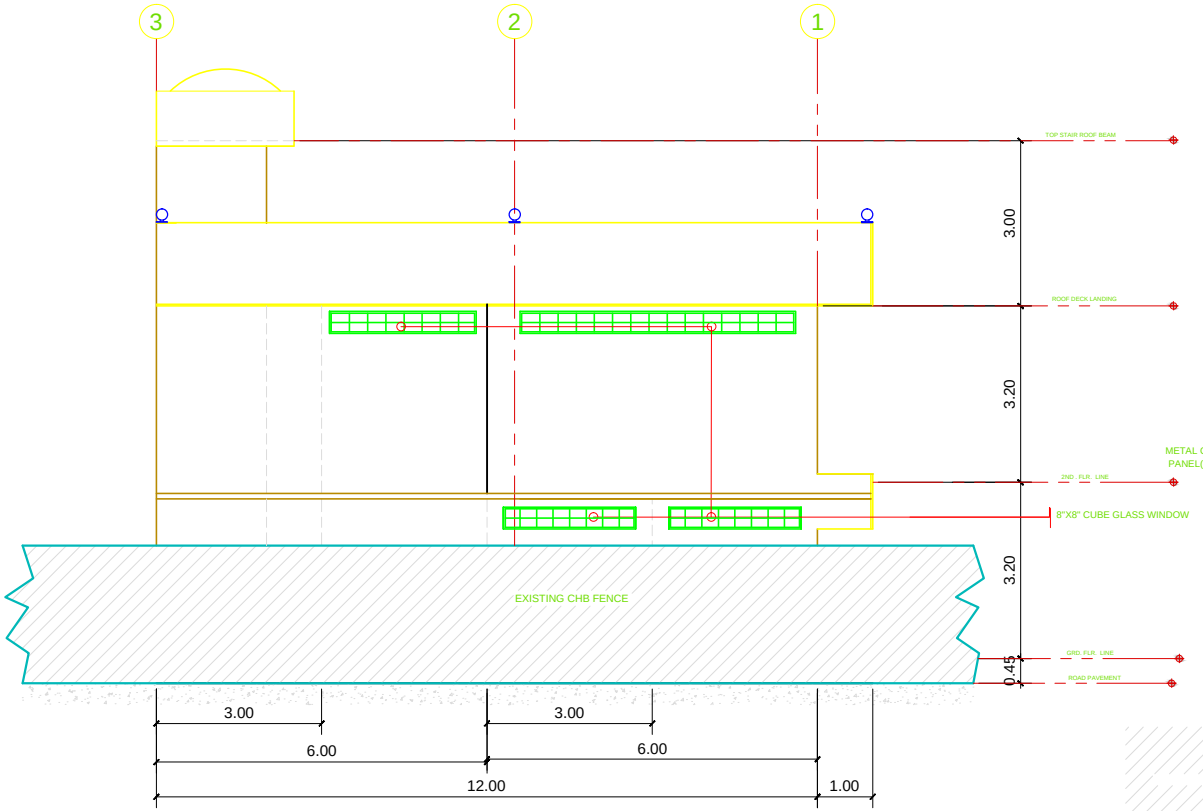

REAR ELEVATION
SCALE 1:100

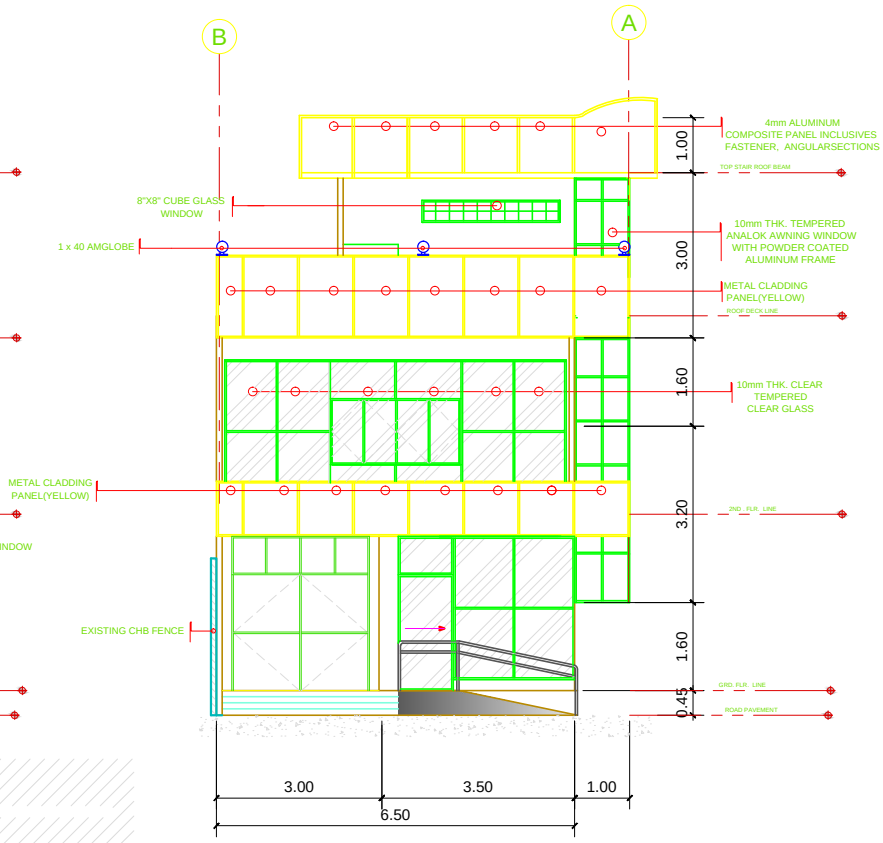


LEFT SIDE ELEVATION
SCALE 1:100


PHILIPPINE PORTS AUTHORITY
REAL ESTATE MANAGEMENT DIVISION
PMO NCR SOUTH

PROJECT TITLE: CONSTRUCTION OF TWO- STOREY PASSENGER TERMINAL BUILDING @ TMO-PASIG RIVER, SOUTH HARBOR, PORT AREA, MANILA

PREPARED BY:	DESIGNED BY:	REVIEWED & CHECKED BY:	RECOMMENDED BY:	APPROVED BY:	SHEET NO.
JELLY ANN P. ZURITA ACAD OPERATOR	EDDIE F. DE CASTRO SUPERVISING ENGINEER B	NOEL S. ORTUA ESTATE MANAGEMENT CHIEF	ANDRES C. CANDAROMA, JR. MANAGER, REMD	FRANCISQUIEL O. MANCILE PORT MANAGER, PMO NCR SOUTH	5 OF 23

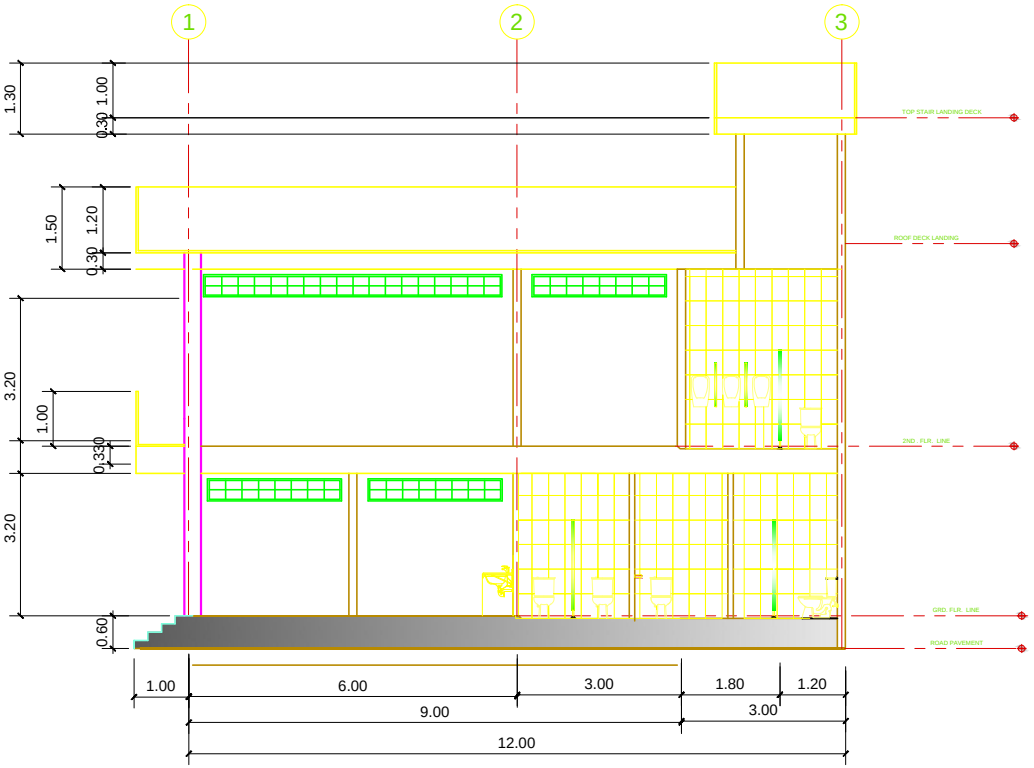



LONGITUDINAL SECTION B-B
SCALE 1:100m

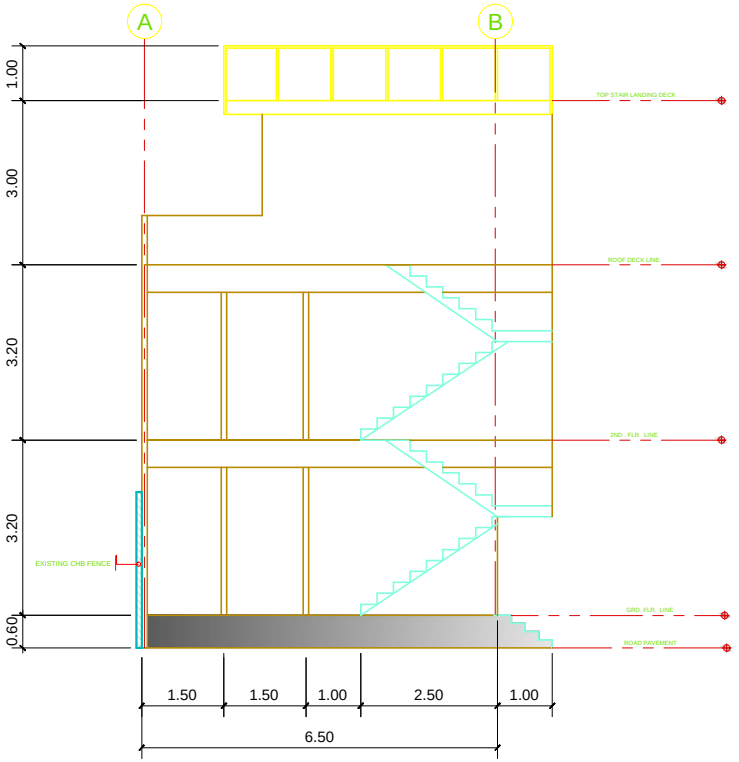


CROSS SECTION A-A
SCALE 1:100m

PHILIPPINE PORTS AUTHORITY REAL ESTATE MANAGEMENT DIVISION PMO NCR SOUTH	PROJECT TITLE: CONSTRUCTION OF TWO- STOREY PASSENGER TERMINAL BUILDING @ TMO-PASIG RIVER, SOUTH HARBOR, PORT AREA, MANILA				
PREPARED BY:	DESIGNED BY:	REVIEWED & CHECKED BY:	RECOMMENDED BY:	APPROVED BY:	SHEET NO.
JELLY ANN P. ZURITA ACAD OPERATOR	EDDIE F. DE CASTRO SUPERVISING ENGINEER B	NOEL S. ORTUA ESTATE MANAGEMENT CHIEF	ANDRES C. CANDAROMA, JR. MANAGER, REMD	FRANCISQUIEL O. MANCILE PORT MANAGER, PMO NCR SOUTH	6 OF 23

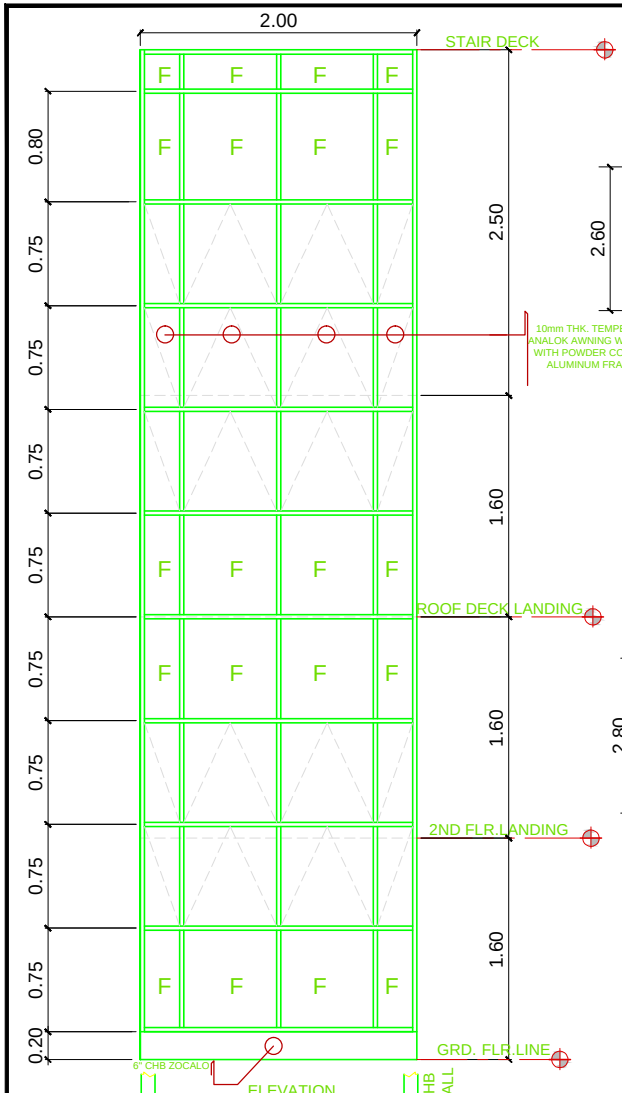


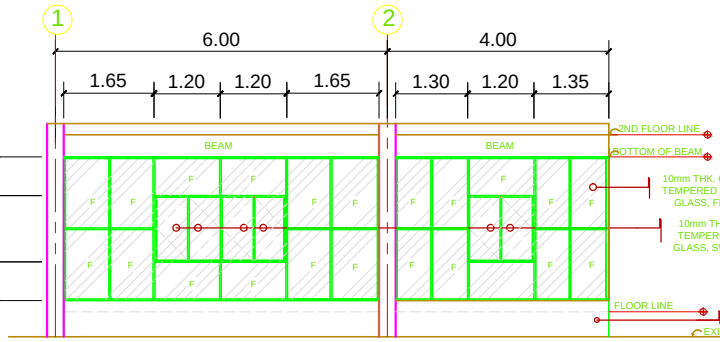


Type	W-1 (1 set)
Description	Aluminum Powder Coated Finish Stainless w/ steel friction hinge & casement fastener (multi point lock) for casement window using 10mm thk. clear temepered glass
Scale	1 :100m

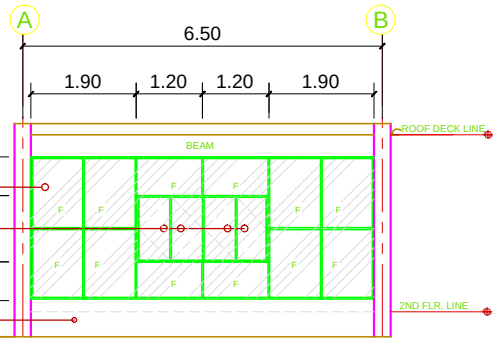


Type	W-2 (1 set)
Description	Aluminum Powder Coated Finish Stainless w/ steel friction hinge & casement fastener (multi point lock) for casement window using 10mm thk. clear temepered glass
Scale	1 :100m

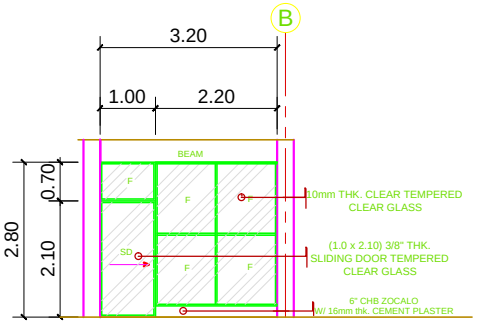


Type	SD-W (1 set)
Description	Aluminum Powder Coated Finish Stainless w/ steel wheel rollers, aluminum tracks, multi point lock anti-lift security for sliding door using 10mm thk. clear tempered glass
Scale	1 :100m

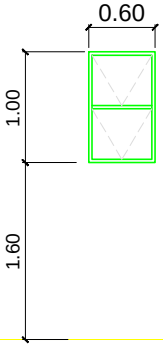

Type	W-4 (4 sets)
Description	uPVC White Profile Stainless w/ steel friction hinge & casement fastener (multi point lock) for awning window 6mm thk. clear glass
Scale	1 :50m

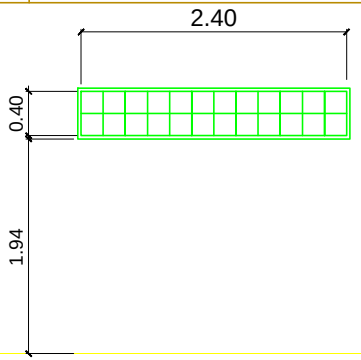


Type	W-5 (7 sets)
Description	8" x 8" GLASS BLOCKS WINDOW
Scale	1 :50m

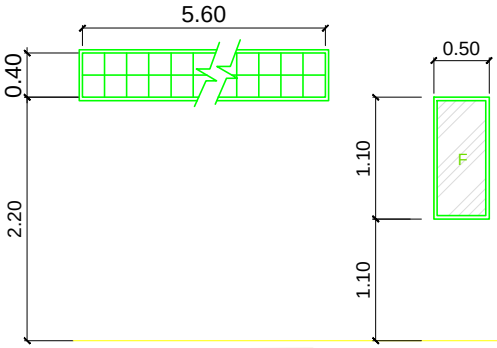


Type	W-6 (1 set)
Description	W-5 (7 SETS) 8" x 8" GLASS BLOCKS WINDOW
Scale	1 :50m

Type	W-7 (2 sets)
Description	Aluminum Powder Coated Finish Fixed Window w/10 mm thk. clear tempered glass
Scale	1 :50m

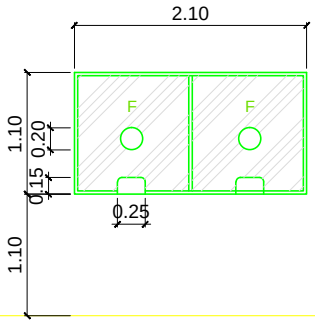

Type	W-8 (1 set)
Description	Aluminum Powder Coated Finish Fixed Window w/10 mm thk. clear tempered glass
Scale	1 :50m

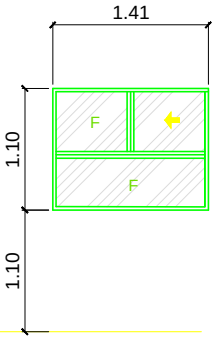


Type	W-9 (1 set)
Description	Aluminum Powder Coated Finish Fixed Stainless w/ steel wheel rollers, aluminum tracks, half-moon lock & anti-lift security for sliding window using 10mm thk. clear tempered glass
Scale	1 :50m

Type	W-3 (1 set)
Description	Aluminum Powder Coated Finish Stainless w/ steel friction hinge & casement fastener (multi point lock) for awning window using 10mm thk. clear tempred glass
Scale	1 :40m


PHILIPPINE PORTS AUTHORITY
REAL ESTATE MANAGEMENT DIVISION
PMO NCR SOUTH

PROJECT TITLE: CONSTRUCTION OF TWO- STOREY PASSENGER TERMINAL BUILDING @ TMO-PASIG RIVER, SOUTH HARBOR, PORT AREA, MANILA


PREPARED BY:	DESIGNED BY:	REVIEWED & CHECKED BY:	RECOMMENDED BY:	APPROVED BY:	SHEET NO.
JELLY ANN P. ZURITA ACAD OPERATOR	EDDIE F. DE CASTRO SUPERVISING ENGINEER B	NOEL S. ORTUA ESTATE MANAGEMENT CHIEF	ANDRES C. CANDAROMA, JR. MANAGER, REMD	FRANCISQUIEL O. MANCILE PORT MANAGER, PMO NCR SOUTH	7 OF 23

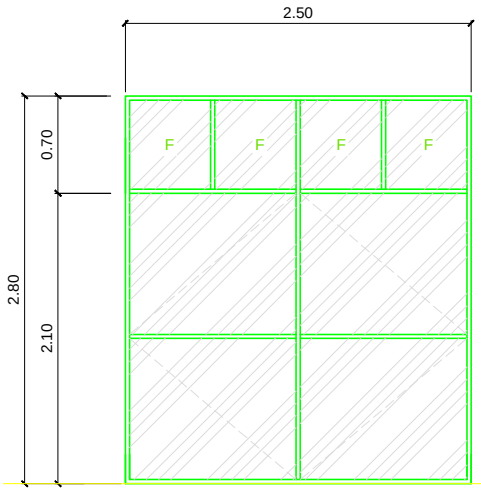


Type	D-1 (1 set)
Description	Aluminum Powder Coated Finish Stainless w/ steel friction hinge & casement fastener (multi point lock) for swing door using 10mm thk. clear temepered glass
Scale	1 :40m

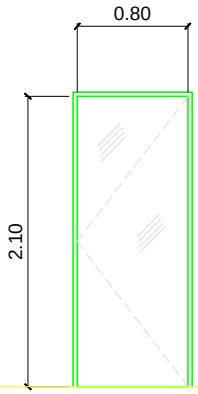


Type	D-2 (1 set)
Description	Aluminum Powder Coated Finish Stainless w/ steel friction hinge & casement fastener (multi point lock) for swing door using 10mm thk. clear temepered glass
Scale	1 :40m

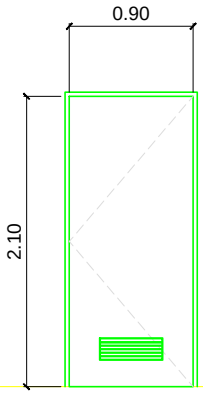


Type	D-3 (1 set)
Description	Swing Type PVC Panel Door with louver
Scale	1 :40m

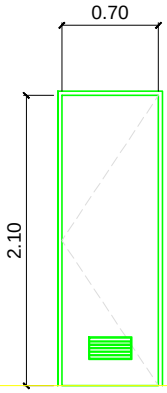

Type	D-4 (1 set)
Description	Swing Type PVC Panel Door with louver
Scale	1 :40m

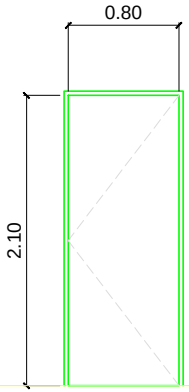

Type	D-5 (1 set)
Description	Swing Type PVC Panel Door with 2" x 4" Wood Jamb
Scale	1 :40m

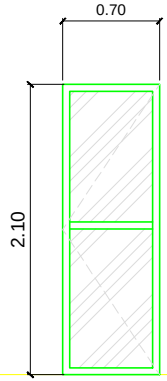


Type	D-6(1 set)
Description	Aluminum Powder Coated Finish Stainless w/ steel friction hinge & casement fastener (multi point lock) for swing door using 10mm thk. clear temepered glass
Scale	1 :40m


PHILIPPINE PORTS AUTHORITY
REAL ESTATE MANAGEMENT DIVISION
PMO NCR SOUTH

PROJECT TITLE: CONSTRUCTION OF TWO- STOREY PASSENGER TERMINAL BUILDING @ TMO-PASIG RIVER, SOUTH HARBOR, PORT AREA, MANILA


PREPARED BY:	DESIGNED BY:	REVIEWED & CHECKED BY:	RECOMMENDED BY:	APPROVED BY:	SHEET NO.
JELLY ANN P. ZURITA ACAD OPERATOR	EDDIE F. DE CASTRO SUPERVISING ENGINEER B	NOEL S. ORTUA ESTATE MANAGEMENT CHIEF	ANDRES C. CANDAROMA, JR. MANAGER, REMD	FRANCISQUIEL O. MANCILE PORT MANAGER, PMO NCR SOUTH	8 OF 23

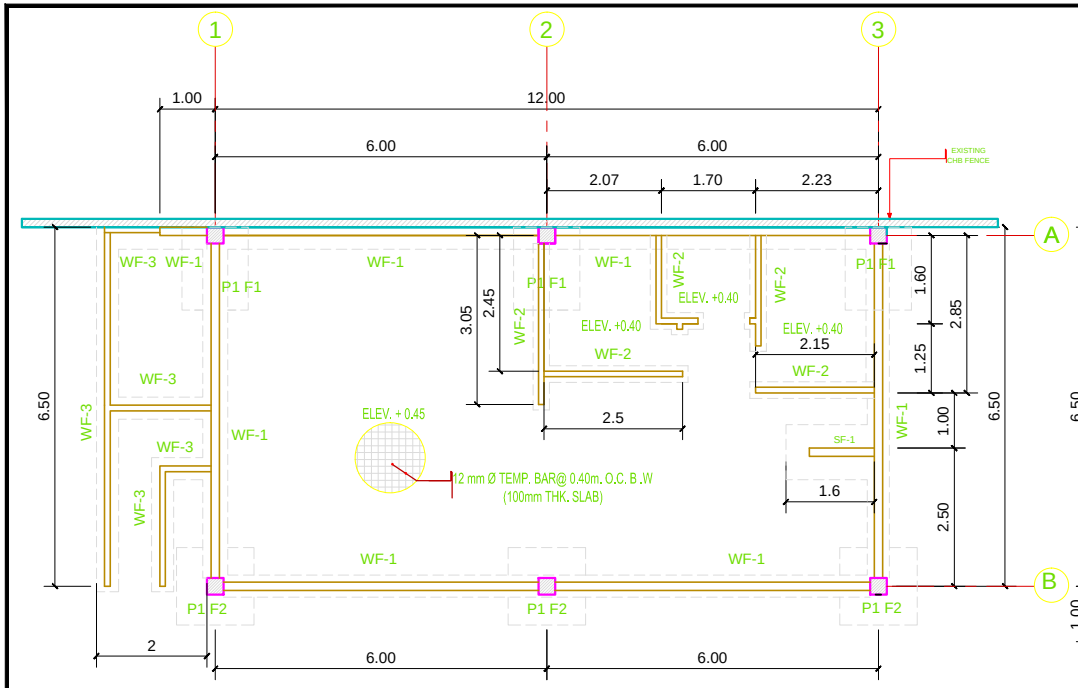


FOUNDATION PLAN
SCALE 1: 100m

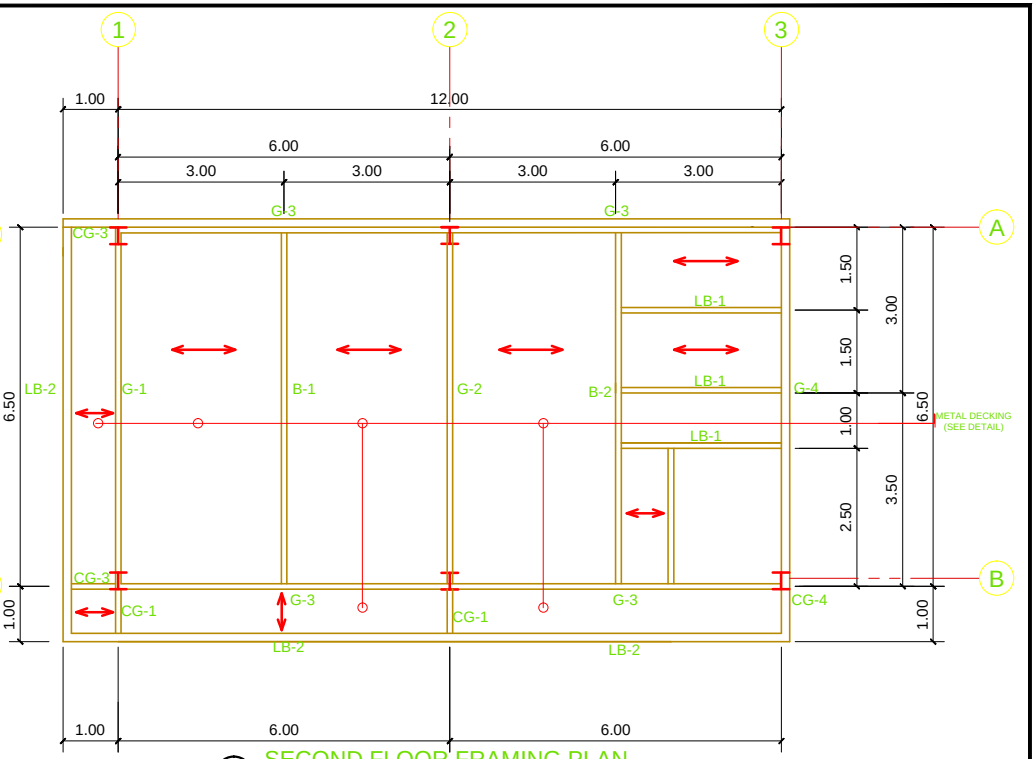


SECOND FLOOR FRAMING PLAN
SCALE 1: 100

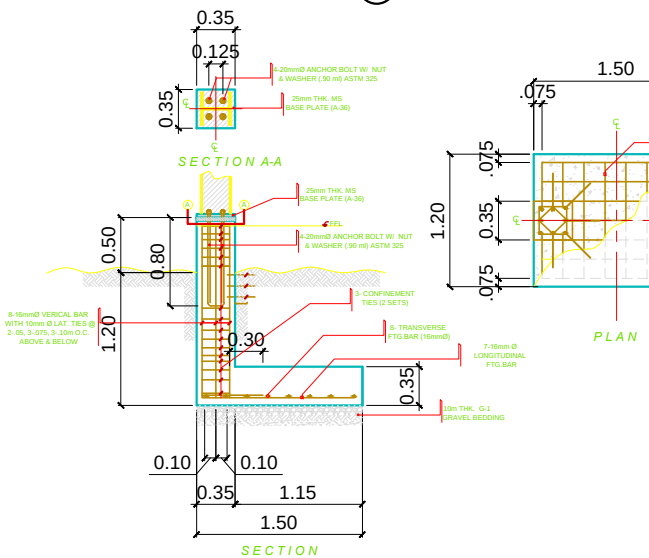


DETAIL OF PEDESTAL/ FTG.-2 (P-1/F-1)
SCALE 1:50m

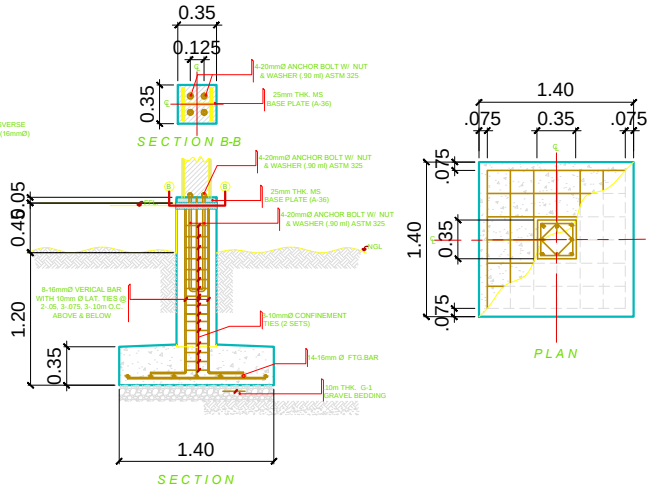


DETAIL OF PEDESTAL/ FTG.-2 (P-1/F-2)
SCALE 1:50m

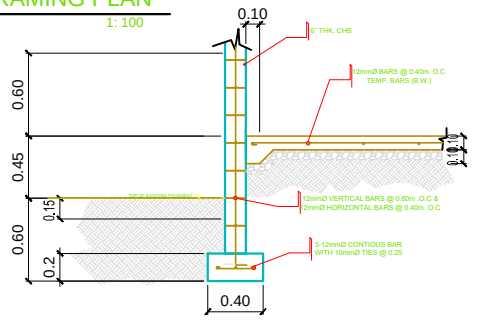

WALL FOOTING 1
SCALE 1: 40m

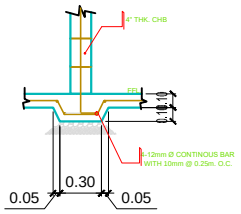


WALL FOOTING 2
SCALE 1: 40

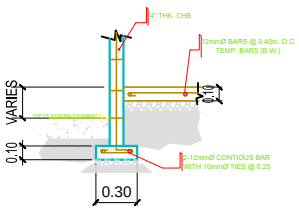

WALL FOOTING 3
SCALE 1: 40m


PHILIPPINE PORTS AUTHORITY REAL ESTATE MANAGEMENT DIVISION PMO NCR SOUTH	PROJECT TITLE: CONSTRUCTION OF TWO- STOREY PASSENGER TERMINAL BUILDING @ TMO-PASIG RIVER, SOUTH HARBOR, PORT AREA, MANILA				
PREPARED BY:	DESIGNED BY:	REVIEWED & CHECKED BY:	RECOMMENDED BY:	APPROVED BY:	SHEET NO.
JELLY ANN P. ZURITA ACAD OPERATOR	EDDIE F. DE CASTRO SUPERVISING ENGINEER B	NOEL S. ORTUA ESTATE MANAGEMENT CHIEF	ANDRES C. CANDAROMA, JR. MANAGER, REMD	FRANCISQUIEL O. MANCILE PORT MANAGER, PMO NCR SOUTH	9 OF 23

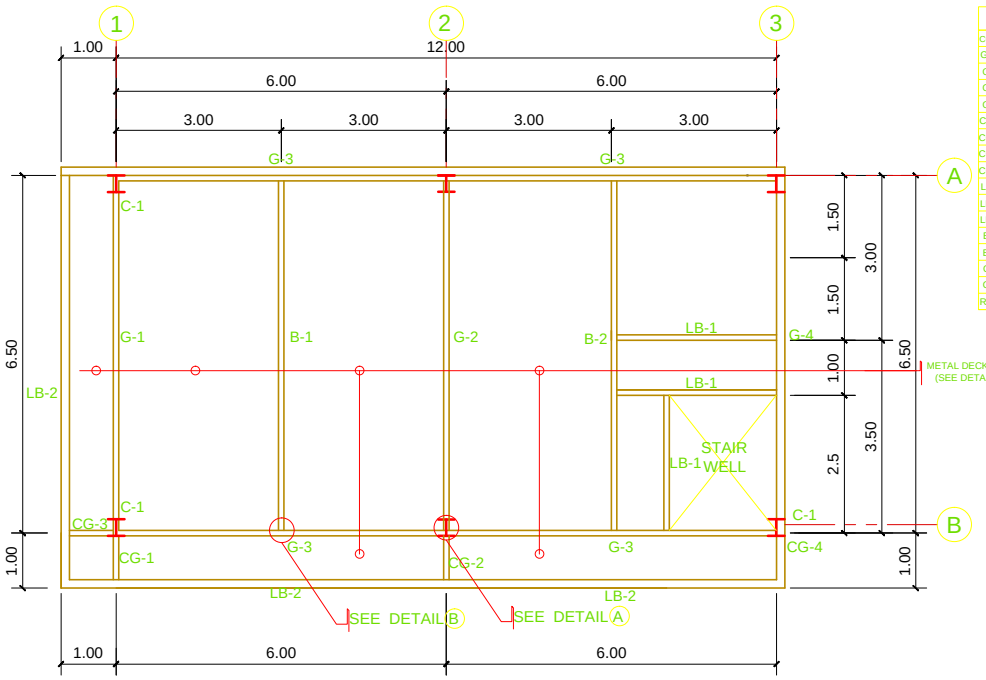

ROOF DECK FRAMING PLAN


SCALE 1: 100

SCHEDULE OF STRUCTURAL BAMS / GIRDRES / COLUMN		
CODE	WF SIZE	REMARKS
G-1	WF 14 X 68	GIRDER
G-2	WF 14 X 84	GIRDER
G-3	WF 16 X 96	GIRDER
G-4	WF 14 X 74	GIRDER
CG-1	WF 10 X 33	CANTILEVER GIRDER
CG-2	WF 10 X 33	CANTILEVER GIRDER
CG-3	WF 10 X 33	CANTILEVER GIRDER
CG-4	WF 10 X 33	CANTILEVER GIRDER
LB-1	WF 8 X 28	LINTEL BEAM
LB-2	WF 6 X 16	LINTEL BEAM
LB-3	WF 6 X 16	LINTEL BEAM
B-1	WF 12 X 40	BEAM
B-2	WF 12 X 50	BEAM
C-1	WF 12 X 58	COLUMN
C-2	WF 8 X 20	COLUMN
RB-1	WF 8 X 16	ROOF BEAM

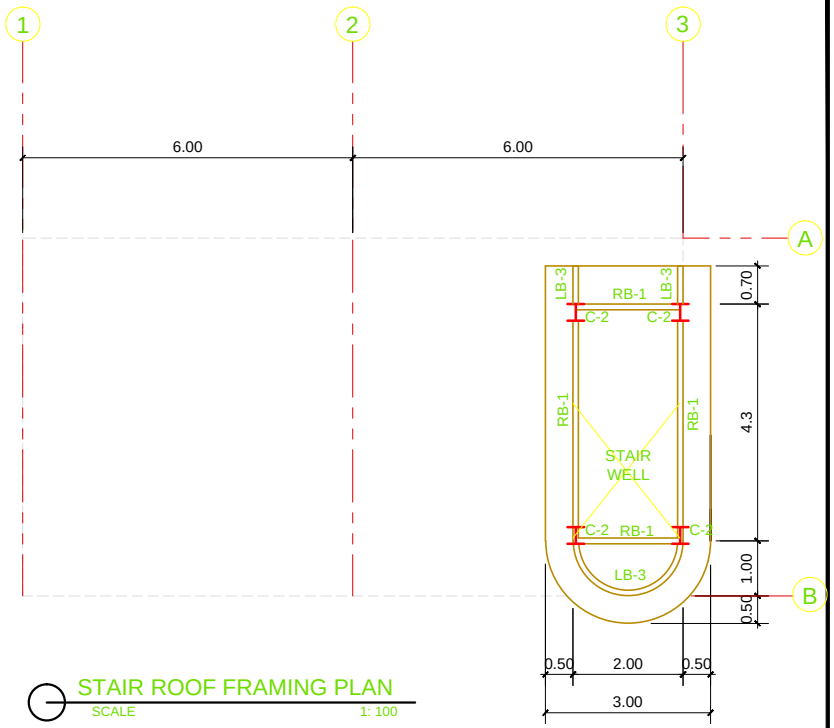


STAIR ROOF FRAMING PLAN

SCALE 1: 100

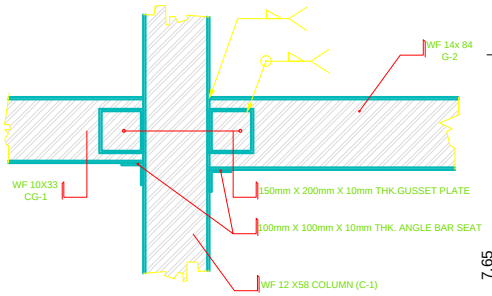


DETAIL A

SCALE 1:25m

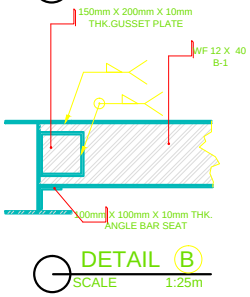


DETAIL B

SCALE 1:25m

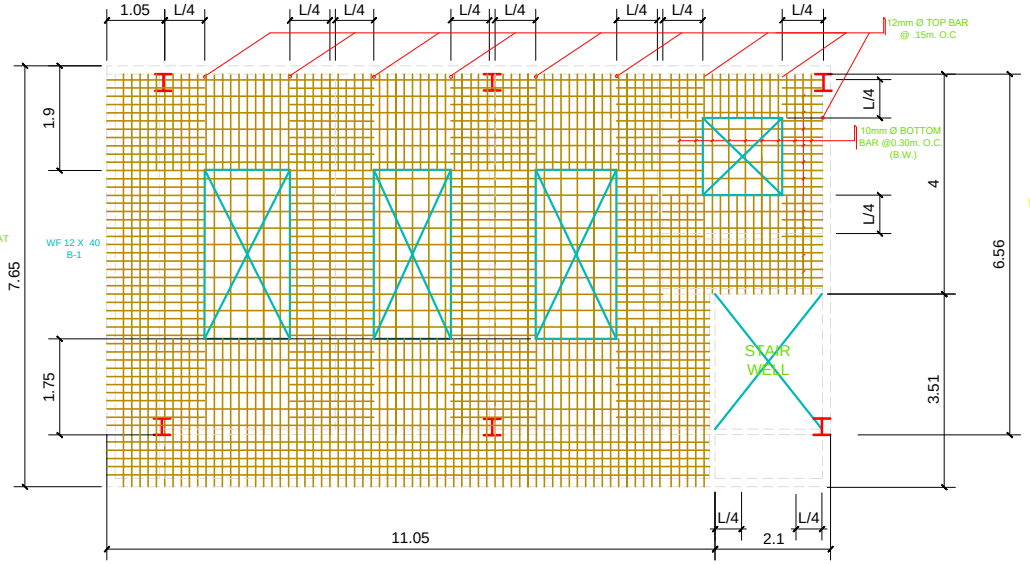


TYPICAL DETAIL OF SUSPENDED SLAB

SCALE 1:100m

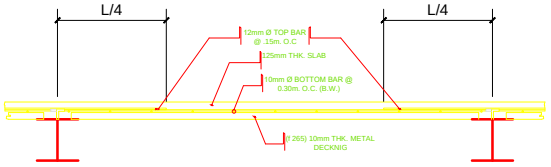

SECTION

SCALE 1:40m

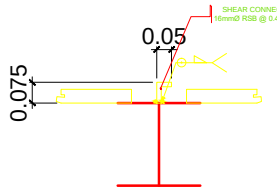

TYP. SECTION @ BEAM SUPPORT


SCALE 1:20m

PHILIPPINE PORTS AUTHORITY


REAL ESTATE MANAGEMENT DIVISION
PMO NCR SOUTH

PROJECT TITLE: CONSTRUCTION OF TWO- STOREY PASSENGER TERMINAL BUILDING @ TMO-PASIG RIVER, SOUTH HARBOR, PORT AREA, MANILA


PREPARED BY:	DESIGNED BY:	REVIEWED & CHECKED BY:	RECOMMENDED BY:	APPROVED BY:	SHEET NO.
JELLY ANN P. ZURITA ACAD OPERATOR	EDDIE F. DE CASTRO SUPERVISING ENGINEER B	NOEL S. ORTUA ESTATE MANAGEMENT CHIEF	ANDRES C. CANDAROMA, JR. MANAGER, REMD	FRANCISQUIEL O. MANCILE PORT MANAGER, PMO NCR SOUTH	10 OF 23

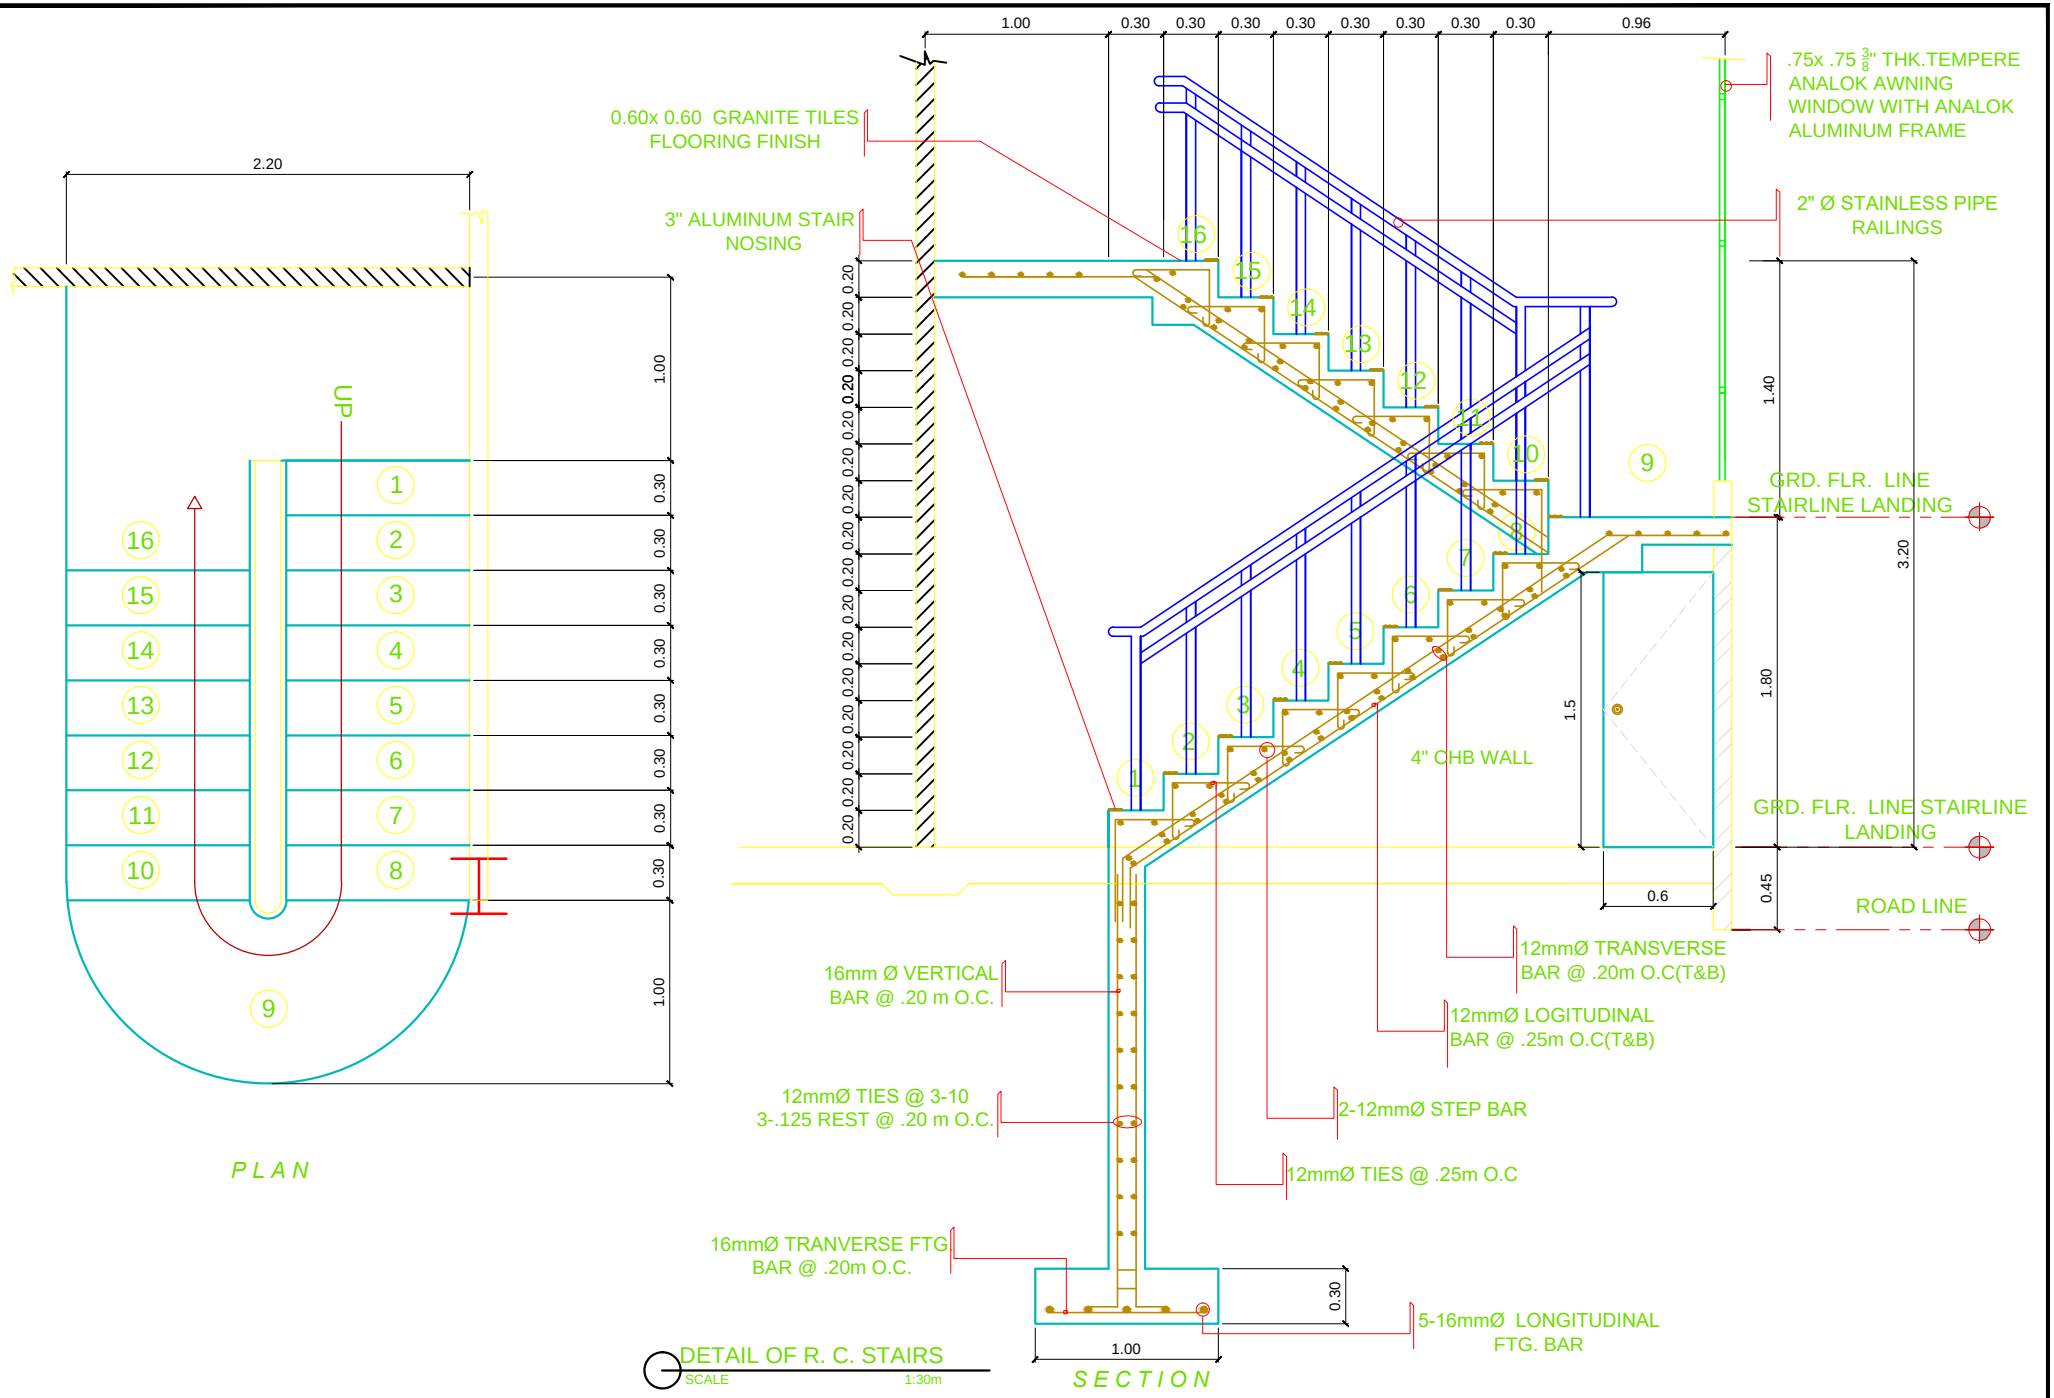

PHILIPPINE PORTS AUTHORITY REAL ESTATE MANAGEMENT DIVISION PMO NCR SOUTH	**PROJECT TITLE:** CONSTRUCTION OF TWO- STOREY PASSENGER TERMINAL BUILDING @ TMO-PASIG RIVER, SOUTH HARBOR, PORT AREA, MANILA				
PREPARED BY:	**DESIGNED BY:**	**REVIEWED & CHECKED BY:**	**RECOMMENDED BY:**	**APPROVED BY:**	**SHEET NO.**
JELLY ANN P. ZURITA ACAD OPERATOR	EDDIE F. DE CASTRO SUPERVISING ENGINEER B	NOEL S. ORTUA ESTATE MANAGEMENT CHIEF	ANDRES C. CANDAROMA, JR. MANAGER, REMD	FRANCISQUIEL O. MANCILE PORT MANAGER, PMO NCR SOUTH	11 OF 23

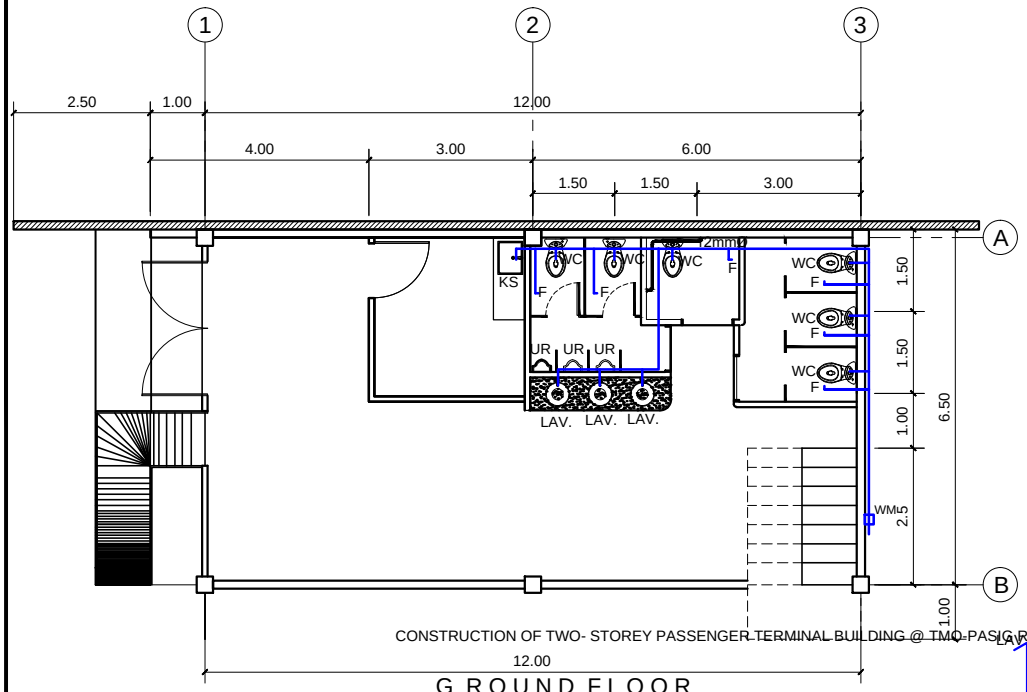


G ROUND FLOOR
COLD WATER LINE
SCALE 1: 100m

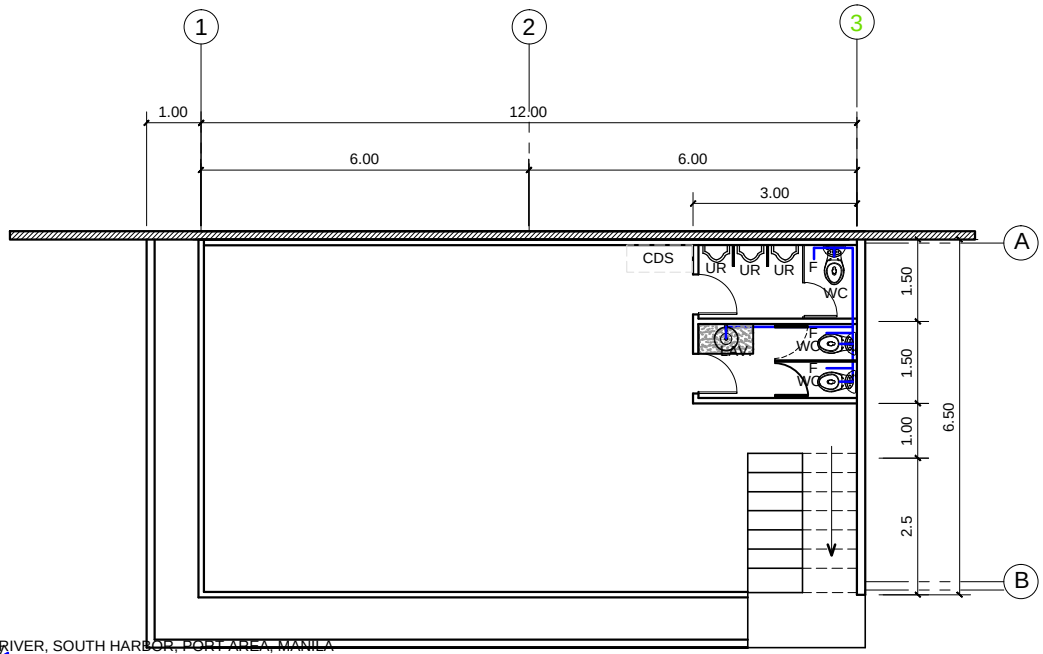

SECOND FLOOR
COLD WATER LINE
SCALE 1: 100m

CONSTRUCTION OF TWO- STOREY PASSENGER TERMINAL BUILDING @ TMO-PASIG RIVER, SOUTH HARBOR, PORT AREA, MANILA

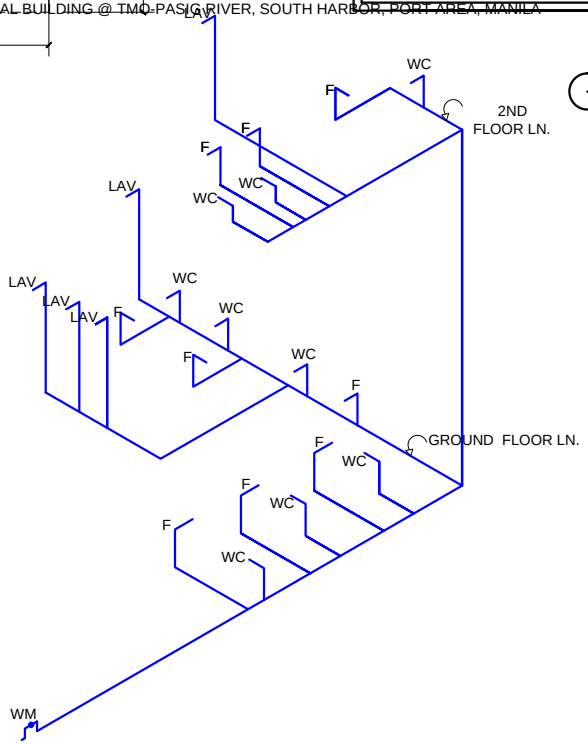

COLD WATER LINE
ISOMETRIC
NOT TO SCALE

LEGEND:


UR -URINAL
F -FAUCET
LAV. -LAVATORY
WM -WATER METER
KS -KITCHEN SINK
CDS -CHANGING DIAPER STATION, WALL MOUNTED

NOTE :
- SS- WATER TANK , HORIZONTAL TYPE WITH ANGLE BAR BASE STAND (2,000 LITERS
- PROVIDE BIDET AT EVERY WATER CLOSET


PHILIPPINE PORTS AUTHORITY
REAL ESTATE MANAGEMENT DIVISION
PMO NCR SOUTH

PROJECT TITLE: CONSTRUCTION OF TWO- STOREY PASSENGER TERMINAL BUILDING @ TMO-PASIG RIVER, SOUTH HARBOR, PORT AREA, MANILA

PREPARED BY:	DESIGNED BY:	REVIEWED & CHECKED BY:	RECOMMENDED BY:	APPROVED BY:	SHEET NO.
JELLY ANN P. ZURITA ACAD OPERATOR	EDDIE F. DE CASTRO SUPERVISING ENGINEER B	NOEL S. ORTUA ESTATE MANAGEMENT CHIEF	ANDRES C. CANDAROMA, JR. MANAGER, REMD	FRANCISQUIEL O. MANCILE PORT MANAGER, PMO NCR SOUTH	12 OF 23

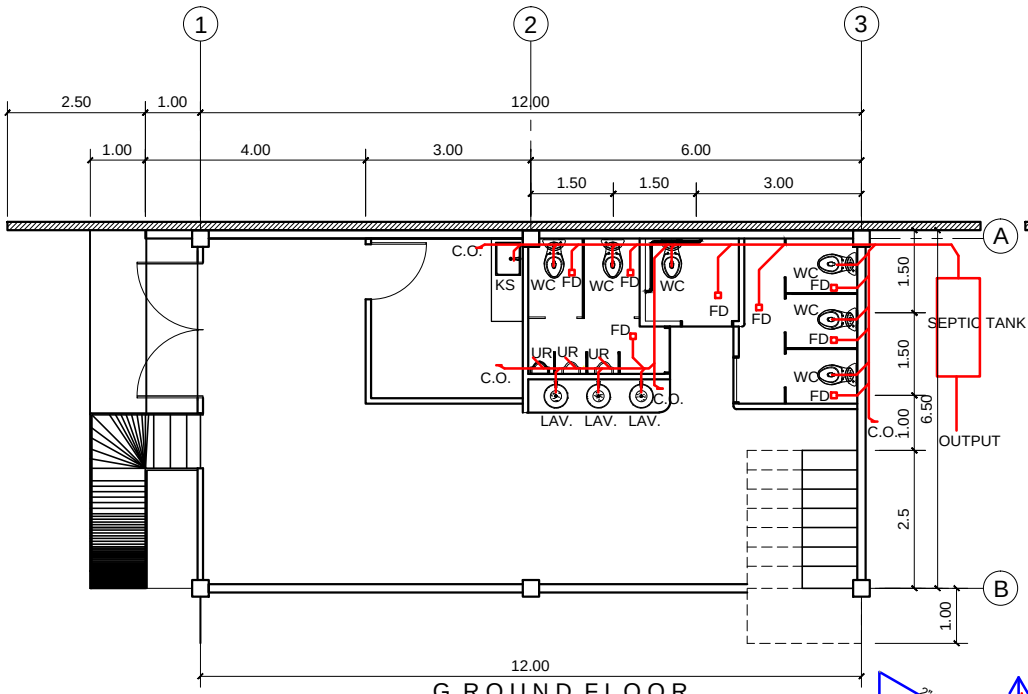


GROUND FLOOR
WASTE WATER LINE
SCALE 1: 100m

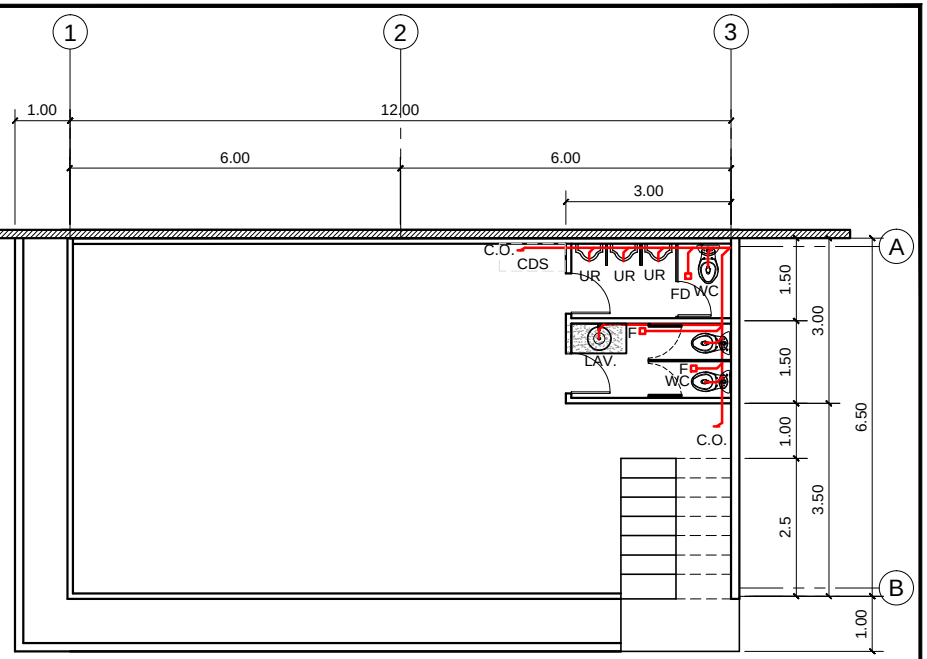

SECOND FLOOR
WASTE WATER LINE
SCALE 1: 100m

LEGEND:

UR -URINAL
C.O. -CLEANOUT
KS -KITCHEN SINK
FD -FLOOR DRAIN
LAV. -LAVATORY
CDS -CHANGING DIAPER STATION, WALL MOUNTED

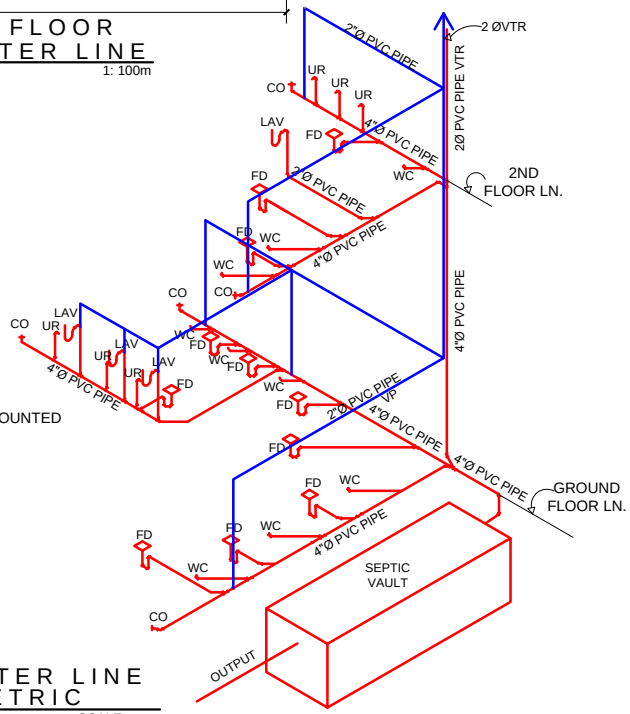

WASTE WATER LINE
ISOMETRIC
NOT TO SCALE

- SANITARY ACCESSORIES;
  - 24" X 80" VANITY MIRROR @ GROUND FLOOR
  - 24" X 30" VANITY MIRROR @ SECOND FLOOR
  - TOILET PAPER HOLDER/DISPENSER @ EVERY ADJACENT TO WATER CLOSET
  - LIQUID SOAP DISPENSER @ EVERY LAVATORY
  - STAINLESS SIGN PLATE @ EVERY C.R. DOORS
- SANITARY FIXTURES;

  USE:
  - ELONGATED TYPE WATER CLOSET (BUTTON TYPE FLUSH)
  - WATERLESS URINAL, ROUND FRONT
  - VESSEL TYPE LAVATORY W/ EXTENDED LEVER LAV. FAUCET
  - 4" X 4" STAINLESS FLOOR DRAIN
  - CHROME PLATED SERVICE FAUCET
- TOILET COMPARTMENT SYTEM

  USE: 12MM. THK. PHENOLIC ANTI-BACTERIAL WATER PROOF TOILET PARTITION W/ BACK TO BACK HPL COLOR

  INCLUDES: HINGES, LOCK INDICATOR, BOTTOM SUPPORT, DOOR KNOB & COAT HOOK
- TILE WORKS;


  USE:
  - 0.30m. x 0.30m. UNGLAZED TILES FOR FLOORING
  - 0.30m. X 0.45m. GLAZED TILES W/ 0.80 X 0.3m. BORDER TILES FOR WALL
- PWD;


  2"Ø STAINLESS G. I. PIPE HANDRAIL

PHILIPPINE PORTS AUTHORITY
REAL ESTATE MANAGEMENT DIVISION
PMO NCR SOUTH

PROJECT TITLE: CONSTRUCTION OF TWO- STOREY PASSENGER TERMINAL BUILDING @ TMO-PASIG RIVER, SOUTH HARBOR, PORT AREA, MANILA

PREPARED BY:	DESIGNED BY:	REVIEWED & CHECKED BY:	RECOMMENDED BY:	APPROVED BY:	SHEET NO.
JELLY ANN P. ZURITA ACAD OPERATOR	EDDIE F. DE CASTRO SUPERVISING ENGINEER B	NOEL S. ORTUA ESTATE MANAGEMENT CHIEF	ANDRES C. CANDAROMA, JR. MANAGER, REMD	FRANCISQUIEL O. MANCILE PORT MANAGER, PMO NCR SOUTH	13 OF 23

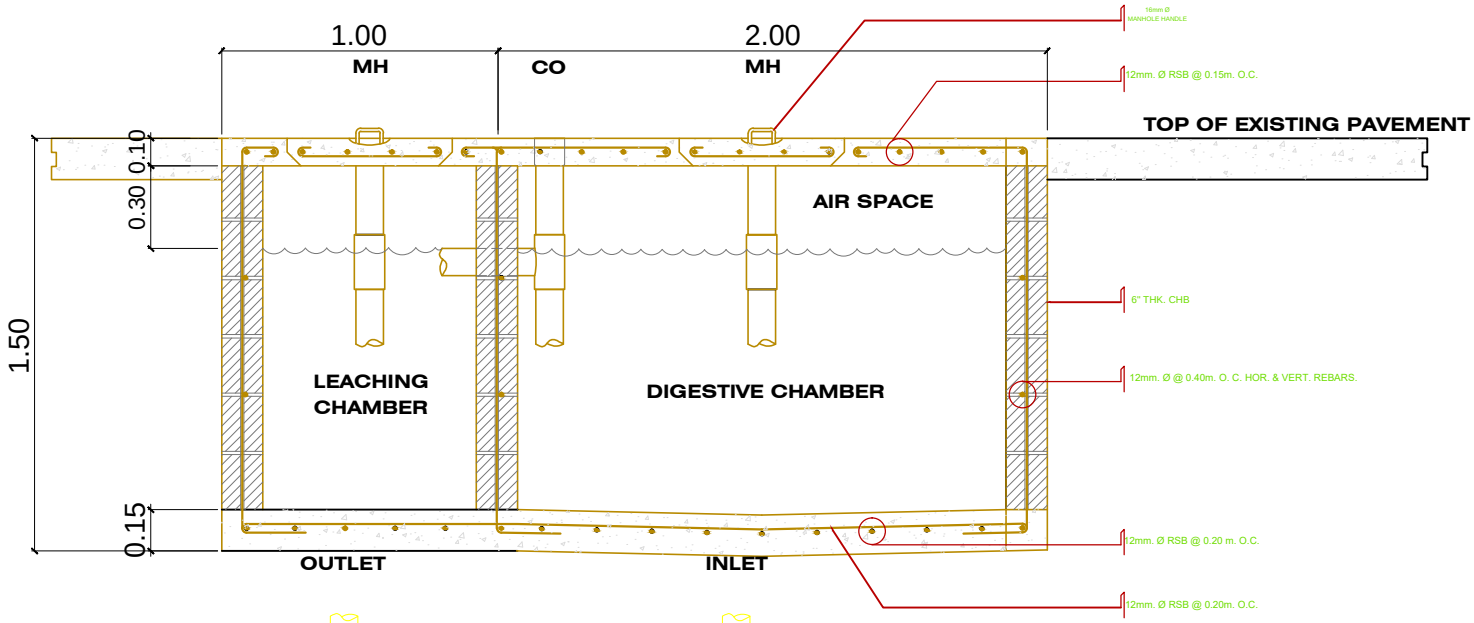

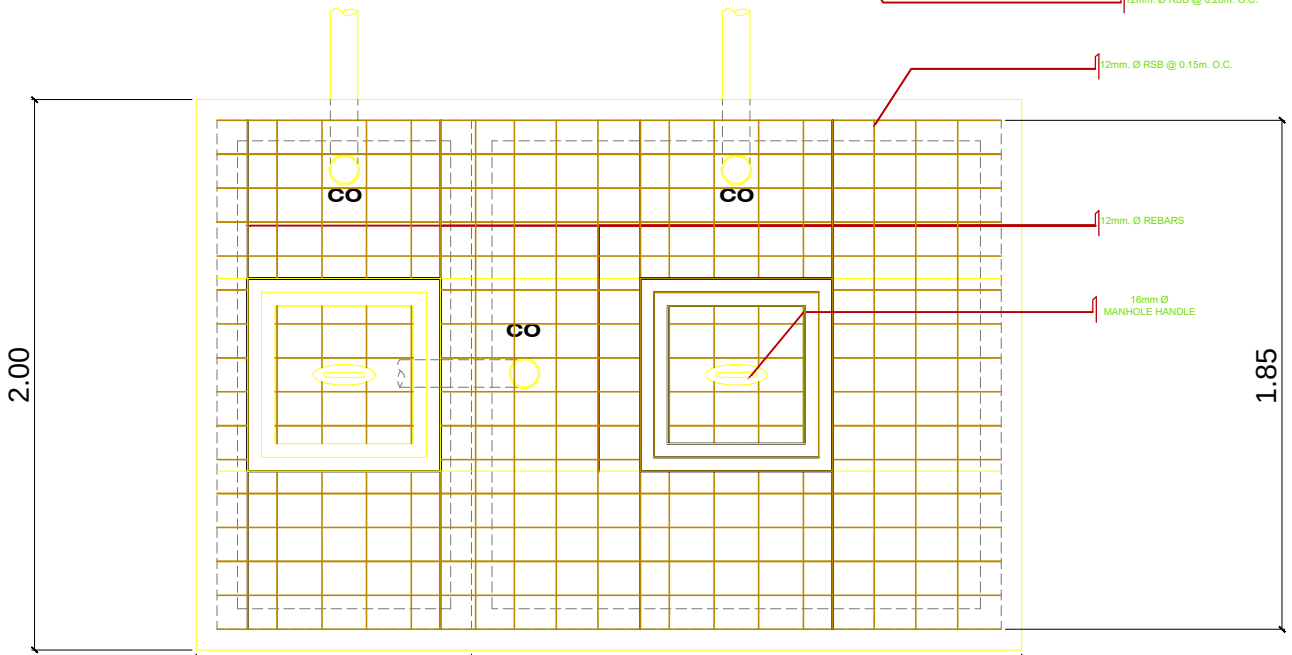


DETAIL OF SEPTIC TANK
SCALE 1:20m


PHILIPPINE PORTS AUTHORITY
REAL ESTATE MANAGEMENT DIVISION
PMO NCR SOUTH

PROJECT TITLE: CONSTRUCTION OF TWO- STOREY PASSENGER TERMINAL BUILDING @ TMO-PASIG RIVER, SOUTH HARBOR, PORT AREA, MANILA


PREPARED BY:	DESIGNED BY:	REVIEWED & CHECKED BY:	RECOMMENDED BY:	APPROVED BY:	SHEET NO.
JELLY ANN P. ZURITA ACAD OPERATOR	EDDIE F. DE CASTRO SUPERVISING ENGINEER B	NOEL S. ORTUA ESTATE MANAGEMENT CHIEF	ANDRES C. CANDAROMA, JR. MANAGER, REMD	FRANCISQUIEL O. MANCILE PORT MANAGER, PMO NCR SOUTH	14 OF 23

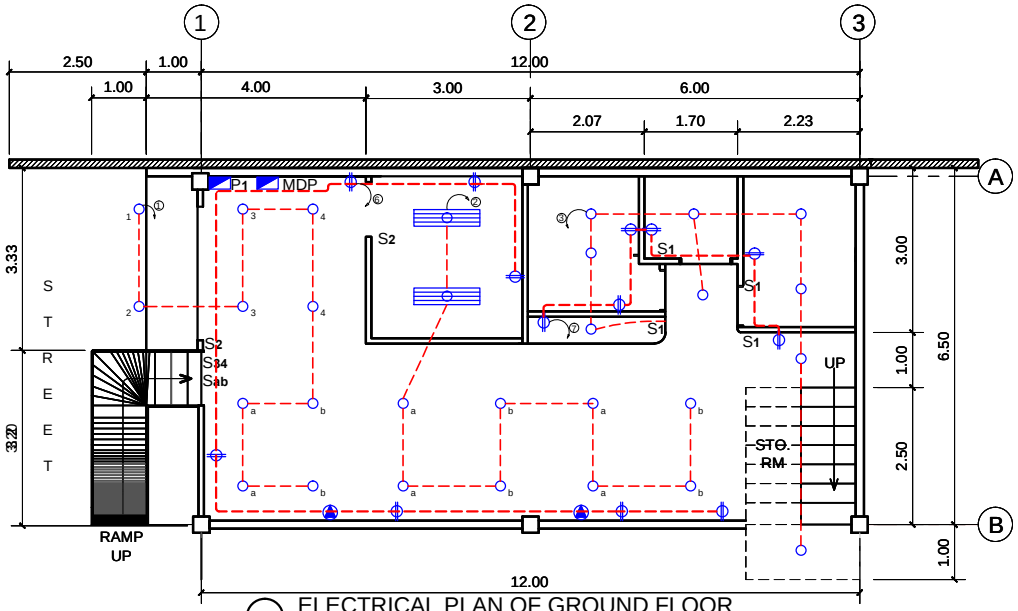

ELECTRICAL PLAN OF GROUND FLOOR
SCALE 1: 100m

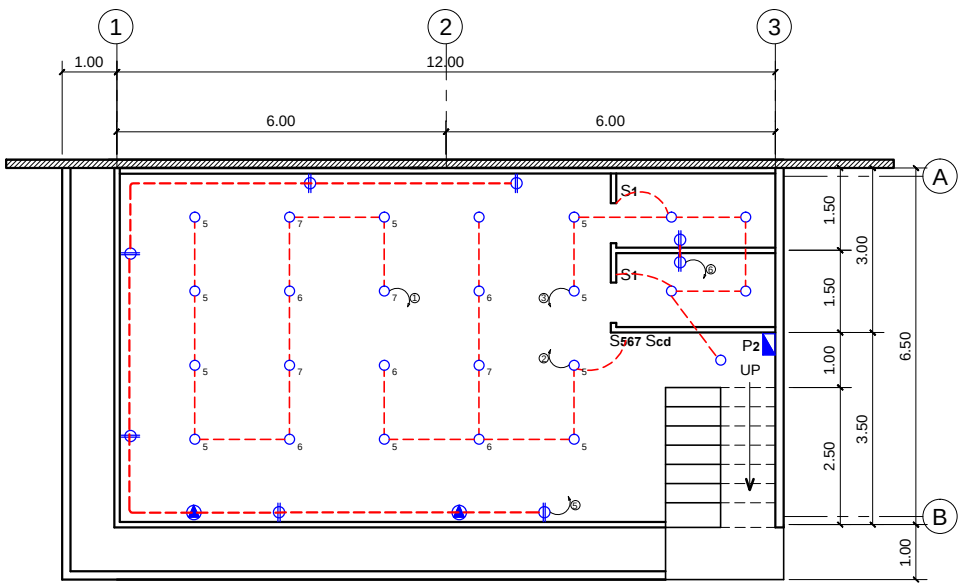


ELECTRICAL PLAN OF SECOND FLOOR
SCALE 1: 100m

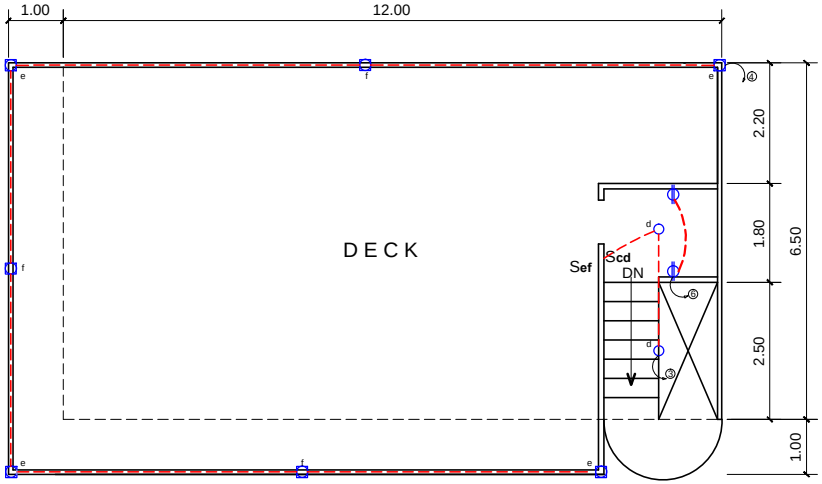

ELECTRICAL PLAN OF ROOF DECK PLAN
SCALE 1:100

LEGEND:

- T5 Surface Type Flourescent Lighting (2 X 28 watts)
- 8" Ø Downlight Round Surface, Surface Type
- MDP - Main Distribution Panel
- 1 x 40 AMGLOBE
- 1 - Circuit Home Run
- S_3 - Three Gang Switch, Illuminated Wide Series
- S_2 - Two Gang Switch, Illuminated Wide Series
- S_1 - One Gang Switch, Illuminated Wide Series
- Duplex Convenience Outlet
- ACU

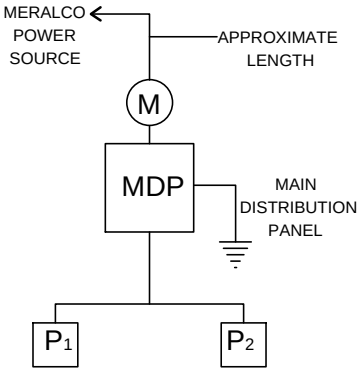

RISER DIAGRAM

NOTE:

- LOCATION OF MAIN SERVICE ENTRANCE (MERALCO METER BASE) - SUBJECT FOR MERALCO'S APPROVAL DURING IMPLEMENTATION.
- APPROXIMATE LINEAR LENGTH FROM MAIN DISTRIBUTION PANEL (PTB) TO MERALCO LINE IS 126.00 l.m.
- Provide : 2 SETS -.10 x 0.15 x 0.40m PULL BOX (FOR PANELS 1 & 2)
  1 SET- 0.10 x 0.15 x 0.20m PULL BOX (FOR MDP)

GROUND FLOOR :PANEL1

CKT NO.	DESCRIPTION	VOLTS	VA	AMP	CIRCUIT PROTECTION	SIZE OF WIRE	SIZE OF CONDUIT
1	1 x 40 WATTS LIGHTING FIXTURE - 10 SETS	220	1000	4.55	15 A	2.0mm² THHN STRANDED COPPER WIRE	15 mmØ PVC
2	2 x 40 WATTS LIGHTING FIXTURE - 2 SETS 1 x 40 WATTS LIGHTING FIXTURE - 8 SETS 1 x 20 WATTS LIGHTING FIXTURE - 2 SETS		1000	4.55	15 A	2.0mm² THHN STRANDED COPPER WIRE	
3	1 x 20 WATTS LIGHTING FIXTURE - 12 SETS		900	4.09	15 A	2.0mm² THHN STRANDED COPPER WIRE	
4	1 x 20 WATTS LIGHTING FIXTURE - 13 SETS (WALKWAY)		1000	4.55	20 A	3.5mm² THHN STRANDED COPPER WIRE	
5	1 x20 WATTS LIGHTING FIXTURE - 13 SETS (WALKWAY)		1000	4.55	20 A	3.5mm² THHN STRANDED COPPER WIRE	
6	8 SETS - DUPLEX C.O.		1600	7.27	20 A	3.5mm² THHN STRANDED COPPER WIRE	
7	8 SETS - DUPLEX C.O.		1600	7.27	20 A	3.5mm² THHN STRANDED COPPER WIRE	
8	ACU OUTLET (SPLIT TYPE)		**7000**	**31.81**	**60 A**	**8.0mm² THHN STRANDED COPPER WIRE**	**$\frac{3}{4}$"Ø (20mmØ) PVC**
9	ACU OUTLET (SPLIT TYPE)		**7000**	**31.81**	**60 A**	**8.0mm² THHN STRANDED COPPER WIRE**	**$\frac{3}{4}$"Ø (20mmØ) PVC**
10	SPARE						
			22100	100.45	150 AT, 1 Ø	38mm² THHN STRANDED COPPER WIRE (#1 AWG)	1$\frac{1}{2}$" Ø (40mmØ) PVC

SECOND FLOOR :PANEL2


CKT NO.	DESCRIPTION	VOLTS	VA	AMP	CIRCUIT PROTECTION	SIZE OF WIRE	SIZE OF CONDUIT
1	1 x 40 WATTS LIGHTING FIXTURES - 10 SETS	220	1000	4.54	15 AT, 1 Ø	2.0 mm²Ø THHN STRANDED COPPER WIRE	15mmØ PVC
2	1 x 40 WATTS LIGHTING FIXTURES - 8 SETS		800	3.64	**15 AT, 1 Ø**	2.0 mm²Ø THHN STRANDED COPPER WIRE	
3	1 x 40 WATTS LIGHTHING FIXTURES - 4 SETS 1 x 40 WATTS LIGHTING FIXTURES - 6 SETS		1000	4.54	15 AT, 1 Ø	2.0 mm²Ø THHN STRANDED COPPER WIRE	
4	1 x 40 WATTS AMGLOBE LIGHTING (BASE TYPE)		700	3.18	20 AT, 1 Ø	3.5 mm²Ø THHN STRANDED COPPER WIRE	
5	8 SETS - C.O. OUTLET		1200	5.45	20 AT, 1 Ø	3.5 mm²Ø THHN STRANDED COPPER WIRE	
6	4 SETS - C.O. OUTLET		800	3.64	20 AT, 1 Ø	3.5 mm²Ø THHN STRANDED COPPER WIRE	
7	ACU , 2 TONER (SPLIT TYPE)		7000	31.81	60 AT, 3Ø	8.0mm²Ø THHN STRANDED COPPER WIRE	$\frac{3}{4}$" Ø PVC
8	ACU , 2 TONER (SPLIT TYPE)		7000	31.81	60 AT, 3Ø	8.0mm²Ø THHN STRANDED COPPER WIRE	$\frac{3}{4}$" Ø PVC
			19,500	88.64	150 AT, 1Ø	38 mm²Ø THHN STRANDED COPPER WIRE	1$\frac{1}{2}$ Ø (40mm) PVC


MAIN PANEL (MP)	VOLTS	VA	AMP	CIRCUIT PROTECTION	SIZE OF WIRE	SIZE OF CONDUIT
1. PANEL 1	220	**22100**	100.45	150 AT, 1Ø	38mm² Ø THHN STRANDED COPPERWIRE	1$\frac{1}{2}$Ø PVC
2. PANEL 2		19500	88.64	150 AT, 1Ø	38mm² Ø THHN STRANDED COPPERWIRE	1$\frac{1}{2}$Ø PVC
3.ACU 2 hp TICKETING BOOTH		1492	6.78	30 AT, 1Ø	5.5mm² Ø THHN STRANDED COPPERWIRE	$\frac{3}{4}$"Ø PVC
4. SPARE				30 AT, 1Ø		
MAIN		43,092	195.87	250 AT, 1Ø	125 mm² Ø THHN (250mm) COPPERWIRE	3"Ø (80mmØ) RSC PIPE


PHILIPPINE PORTS AUTHORITY
REAL ESTATE MANAGEMENT DIVISION
PMO NCR SOUTH


PROJECT TITLE: CONSTRUCTION OF TWO- STOREY PASSENGER TERMINAL BUILDING @ TMO-PASIG RIVER, SOUTH HARBOR, PORT AREA, MANILA

PREPARED BY:	DESIGNED BY:	REVIEWED & CHECKED BY:	RECOMMENDED BY:	APPROVED BY:	SHEET NO.
JELLY ANN P. ZURITA ACAD OPERATOR	EDDIE F. DE CASTRO SUPERVISING ENGINEER B	NOEL S. ORTUA ESTATE MANAGEMENT CHIEF	ANDRES C. CANDAROMA, JR. MANAGER, REMD	FRANCISQUIEL O. MANCILE PORT MANAGER, PMO NCR SOUTH	15 OF 23

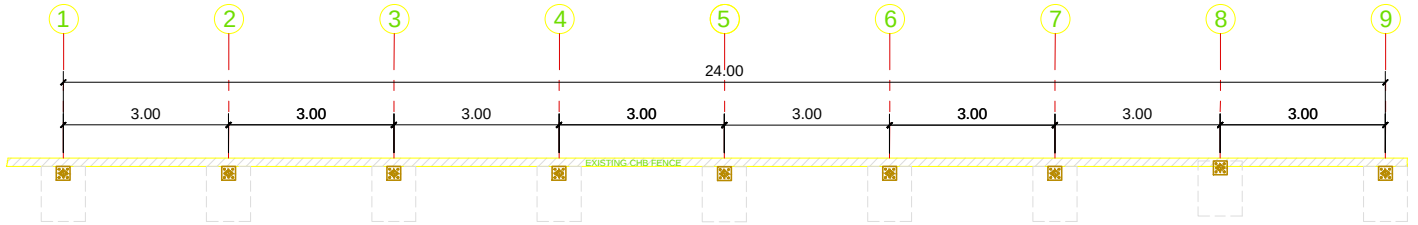


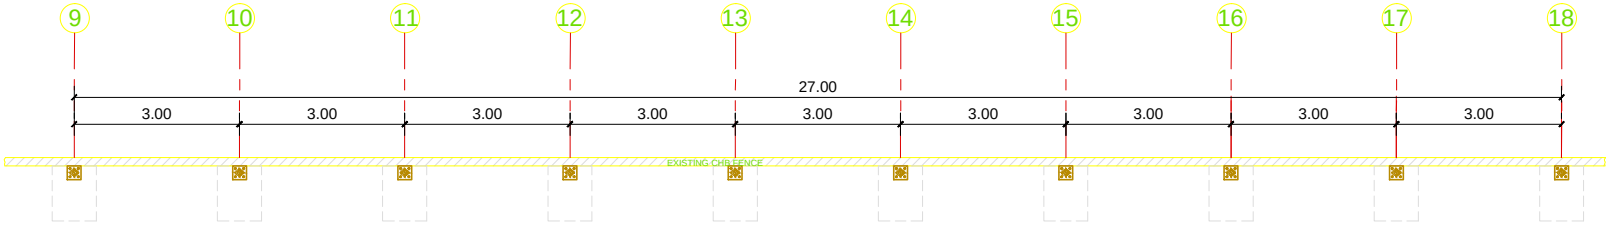

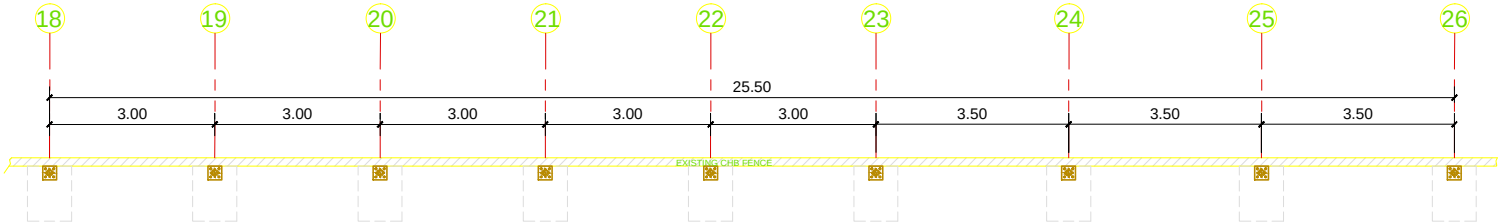


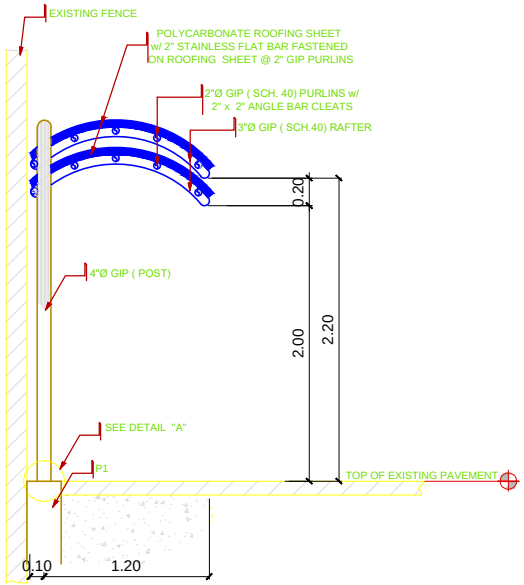


SECTION OF COVERED WALK
SCALE 1:40m

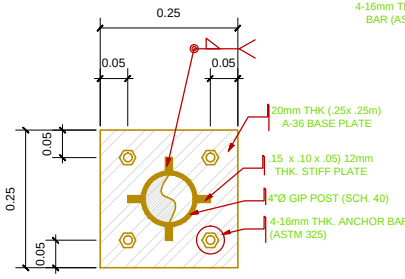


FOUNDATION PLAN OF P 1-F1
SCALE 1:100m

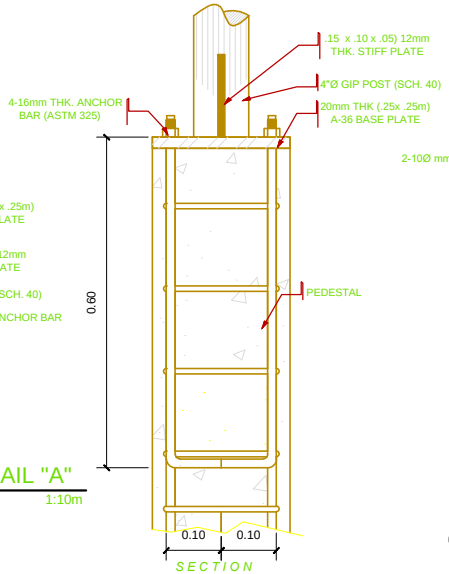

DETAIL "A"
SCALE 1:10m

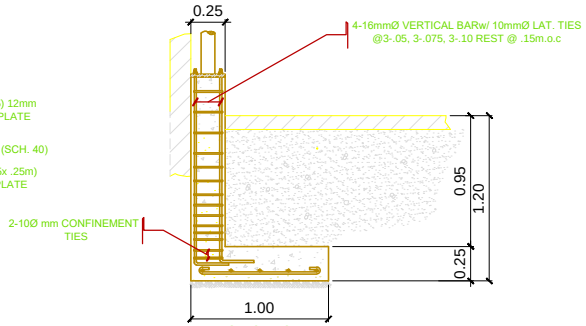

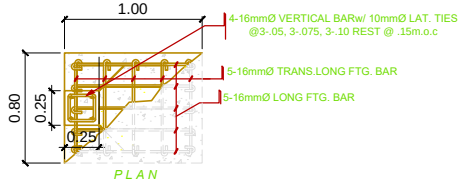


DETAIL OF PEDESTAL FTG. (P 1-F1)
SCALE 1:40m

PHILIPPINE PORTS AUTHORITY
REAL ESTATE MANAGEMENT DIVISION
PMO NCR SOUTH

PROJECT TITLE: CONSTRUCTION OF TWO- STOREY PASSENGER TERMINAL BUILDING @ TMO-PASIG RIVER, SOUTH HARBOR, PORT AREA, MANILA


PREPARED BY:	DESIGNED BY:	REVIEWED & CHECKED BY:	RECOMMENDED BY:	APPROVED BY:	SHEET NO.
JELLY ANN P. ZURITA ACAD OPERATOR	EDDIE F. DE CASTRO SUPERVISING ENGINEER B	NOEL S. ORTUA ESTATE MANAGEMENT CHIEF	ANDRES C. CANDAROMA, JR. MANAGER, REMD	FRANCISQUIEL O. MANCILE PORT MANAGER, PMO NCR SOUTH	16 OF 23

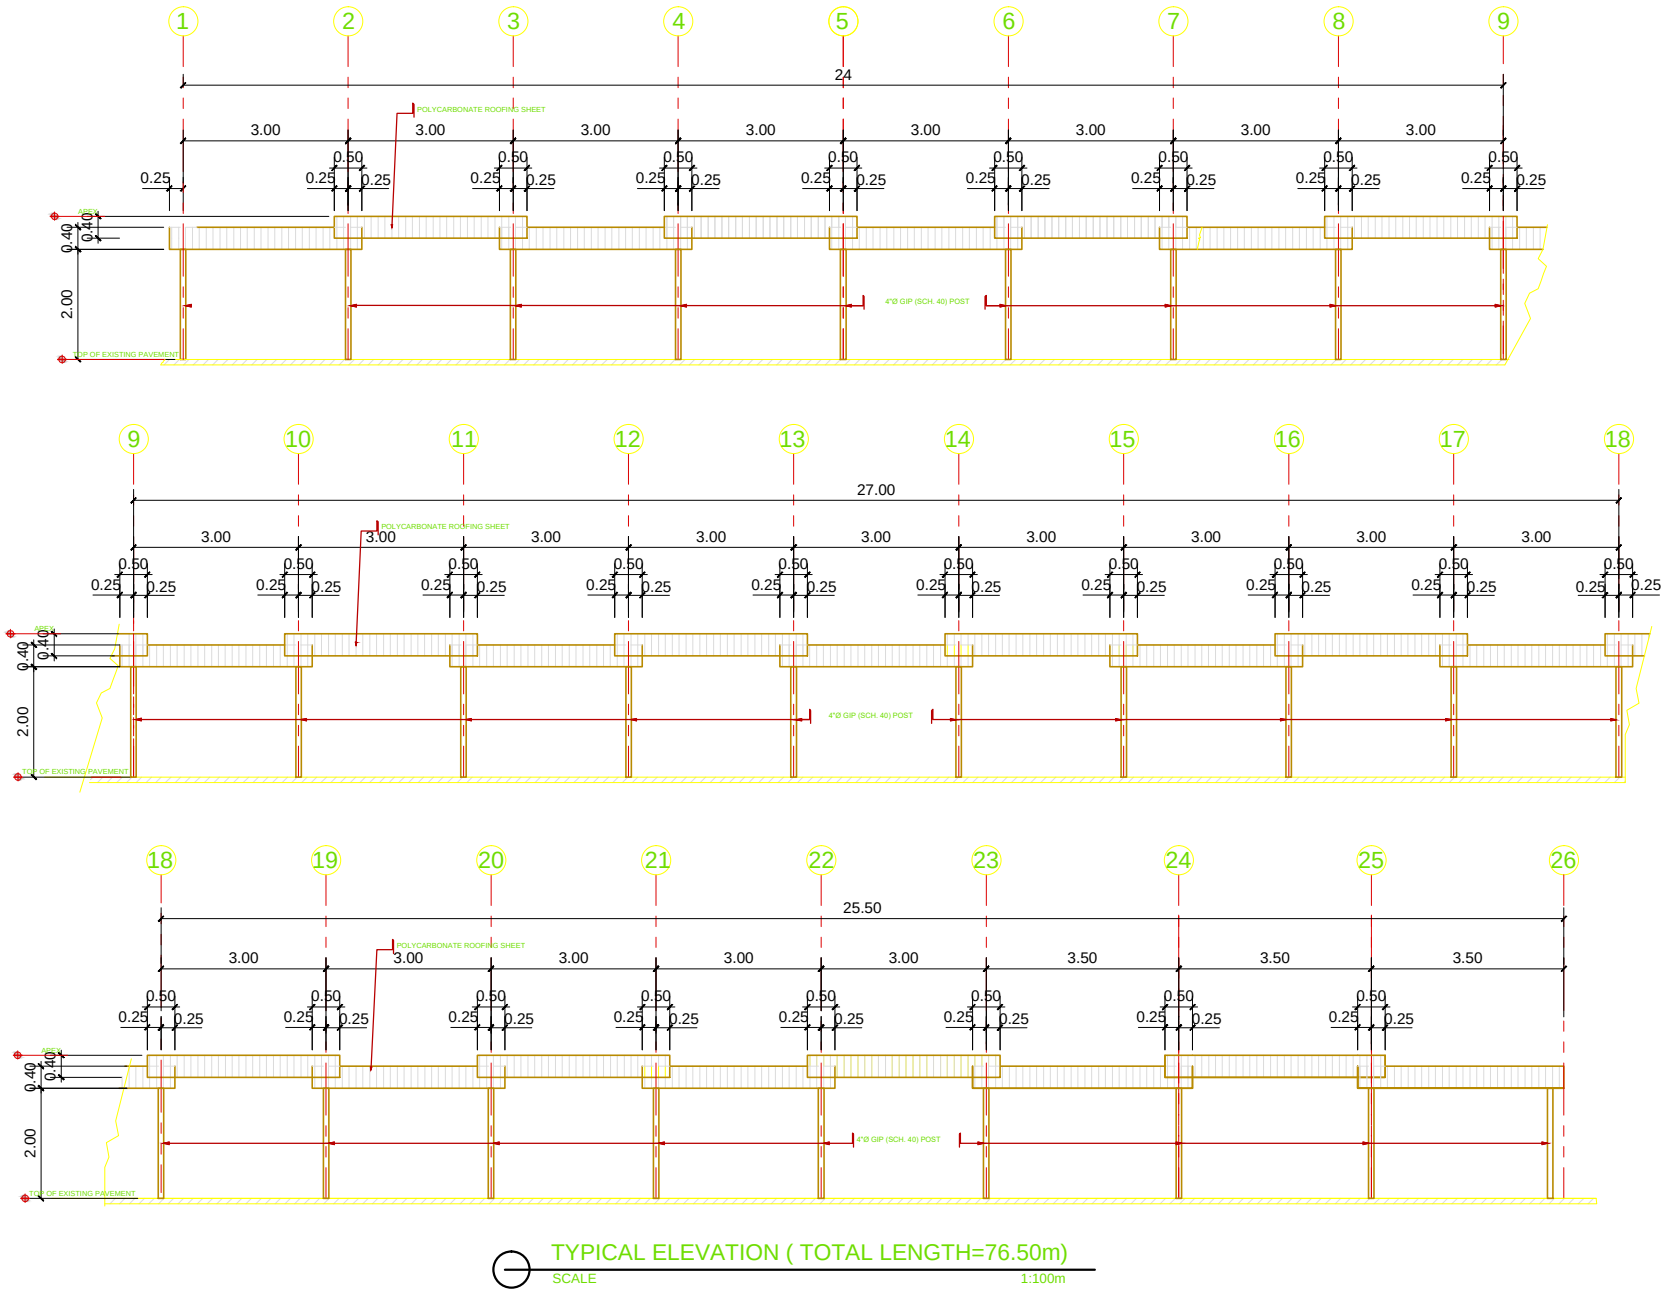

TYPICAL ELEVATION (TOTAL LENGTH=76.50m)

SCALE 1:100m


PHILIPPINE PORTS AUTHORITY REAL ESTATE MANAGEMENT DIVISION PMO NCR SOUTH	PROJECT TITLE: CONSTRUCTION OF TWO- STOREY PASSENGER TERMINAL BUILDING @ TMO-PASIG RIVER, SOUTH HARBOR, PORT AREA, MANILA				
PREPARED BY:	DESIGNED BY:	REVIEWED & CHECKED BY:	RECOMMENDED BY:	APPROVED BY:	SHEET NO.
JELLY ANN P. ZURITA ACAD OPERATOR	EDDIE F. DE CASTRO SUPERVISING ENGINEER B	NOEL S. ORTUA ESTATE MANAGEMENT CHIEF	ANDRES C. CANDAROMA, JR. MANAGER, REMD	FRANCISQUIEL O. MANCILE PORT MANAGER, PMO NCR SOUTH	17 OF 23

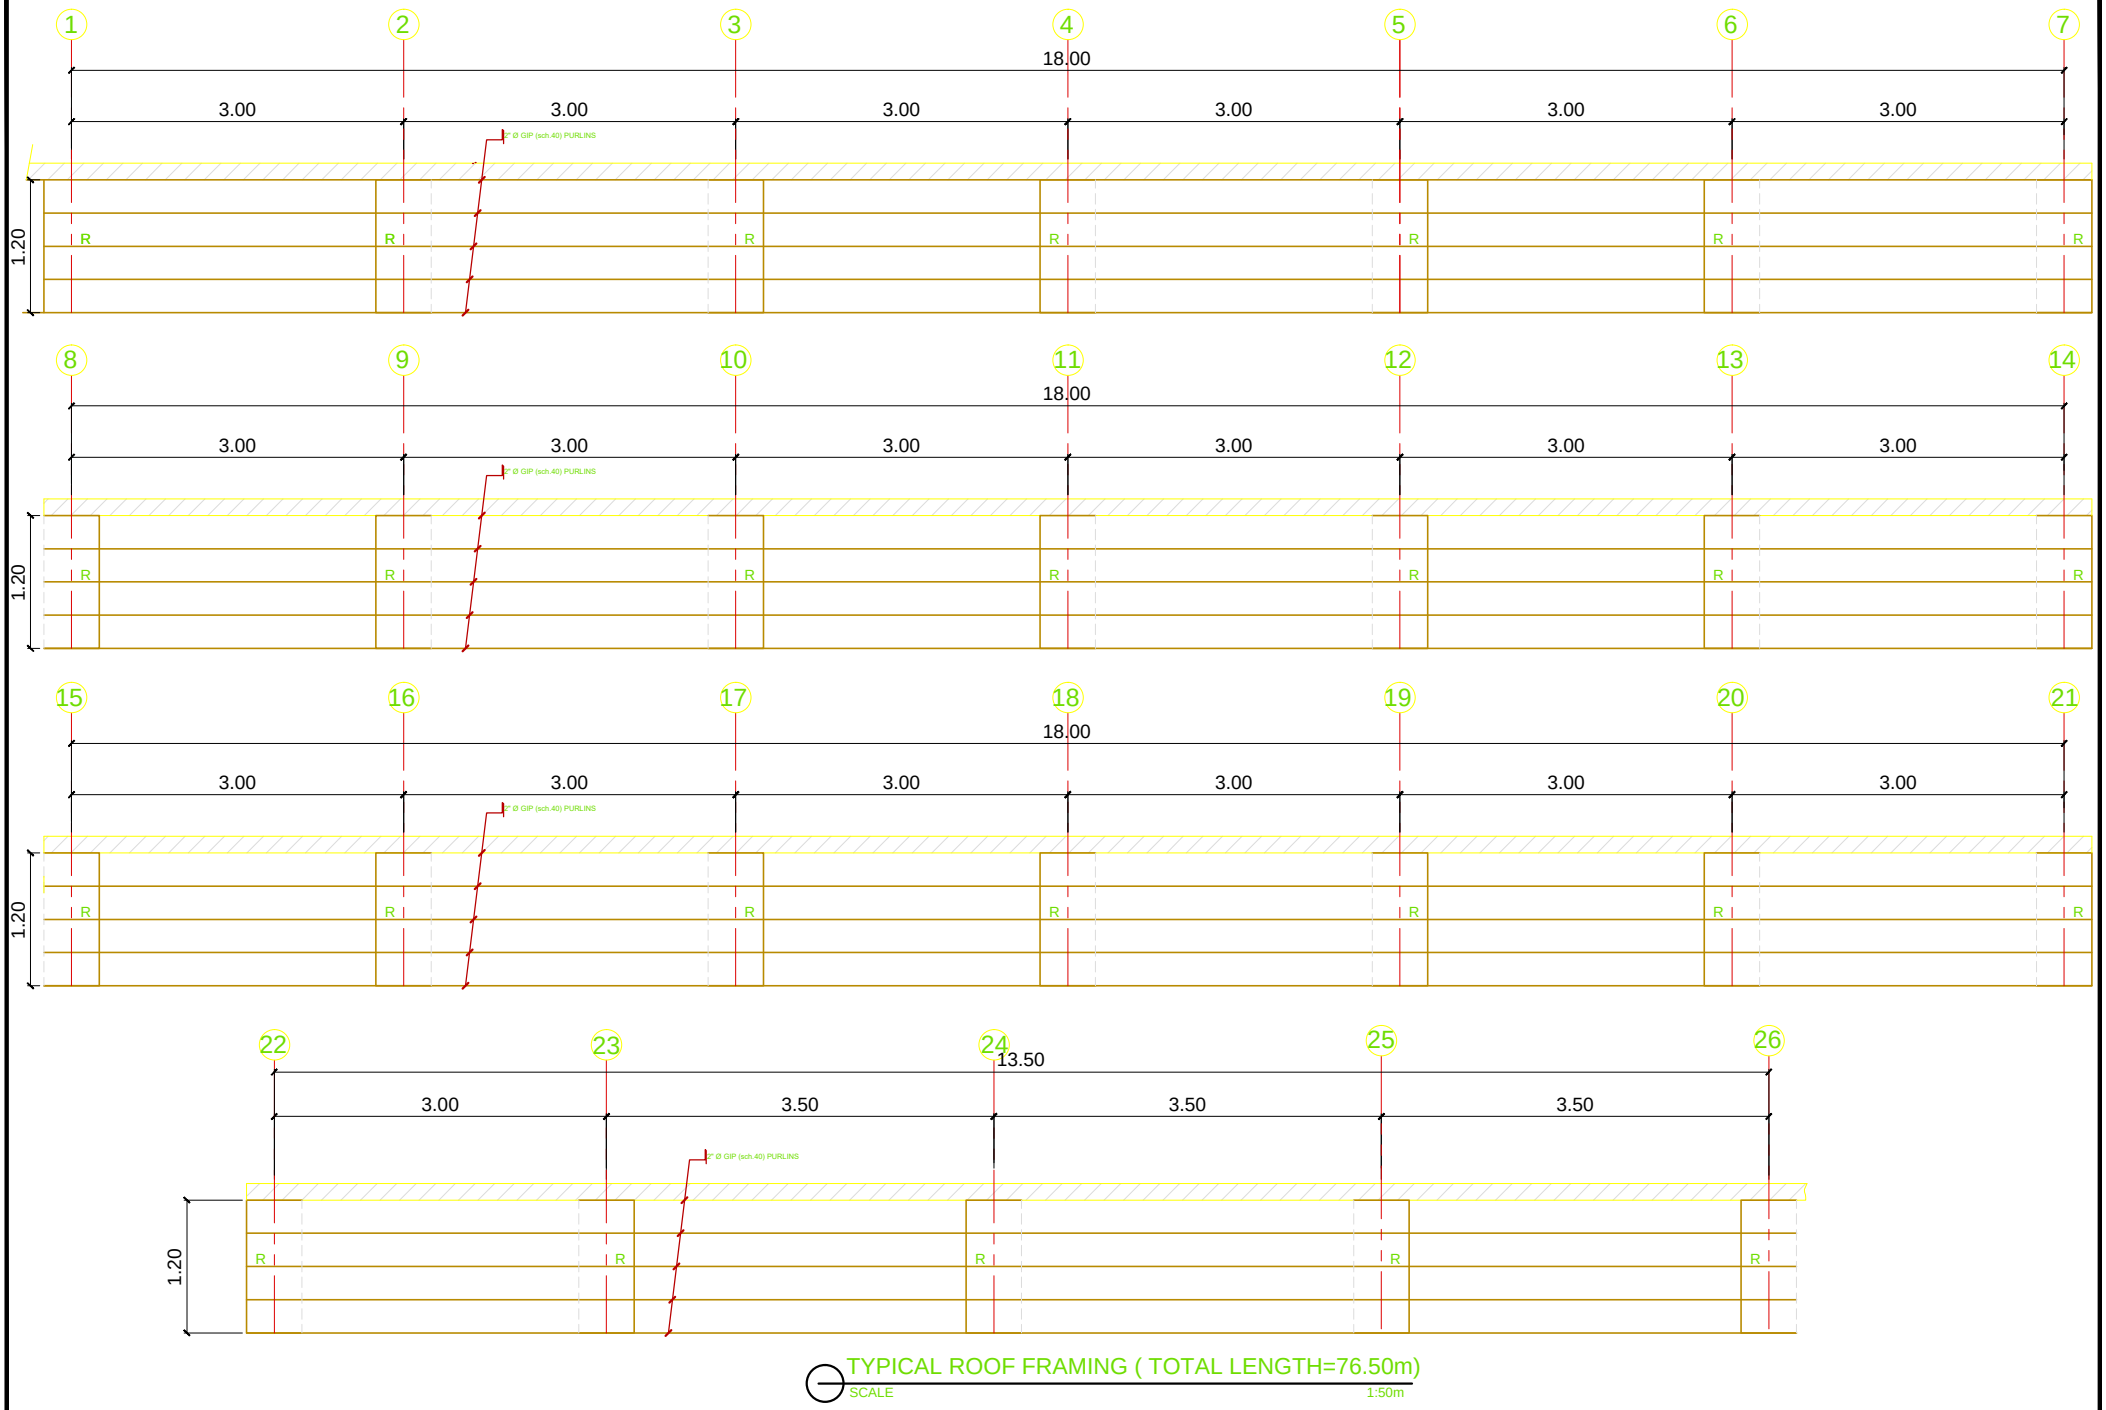


TYPICAL ROOF FRAMING (TOTAL LENGTH=76.50m)

SCALE 1:50m

PHILIPPINE PORTS AUTHORITY REAL ESTATE MANAGEMENT DIVISION PMO NCR SOUTH	**PROJECT TITLE:** CONSTRUCTION OF TWO- STOREY PASSENGER TERMINAL BUILDING @ TMO-PASIG RIVER, SOUTH HARBOR, PORT AREA, MANILA				
PREPARED BY:	**DESIGNED BY:**	**REVIEWED & CHECKED BY:**	**RECOMMENDED BY:**	**APPROVED BY:**	**SHEET NO.**
JELLY ANN P. ZURITA ACAD OPERATOR	EDDIE F. DE CASTRO SUPERVISING ENGINEER B	NOEL S. ORTUA ESTATE MANAGEMENT CHIEF	ANDRES C. CANDAROMA, JR. MANAGER, REMD	FRANCISQUIEL O. MANCILE PORT MANAGER, PMO NCR SOUTH	18 OF 23

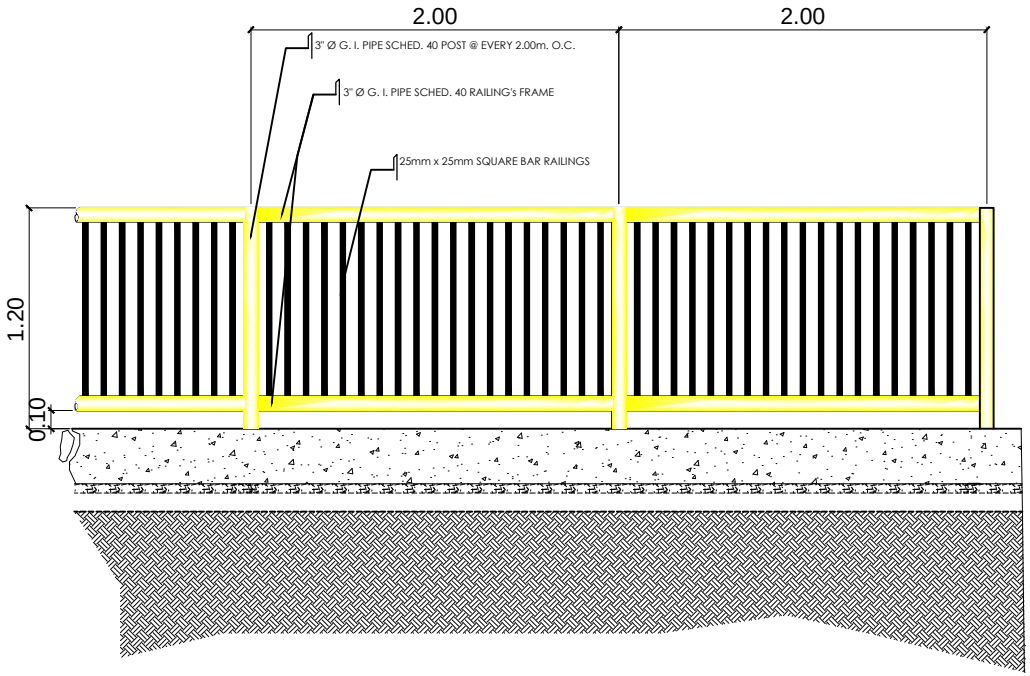


ELEVATION

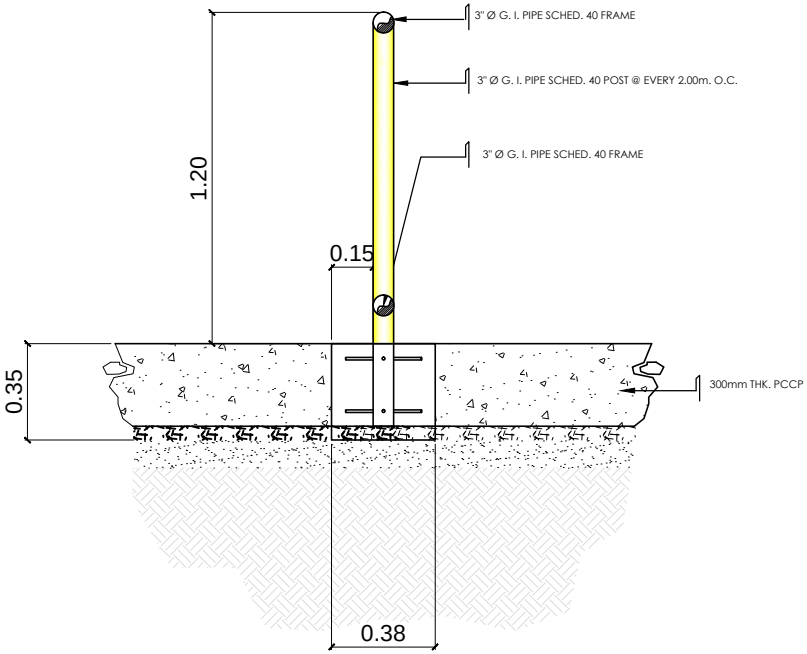

SECTION

SCALE 1:20m

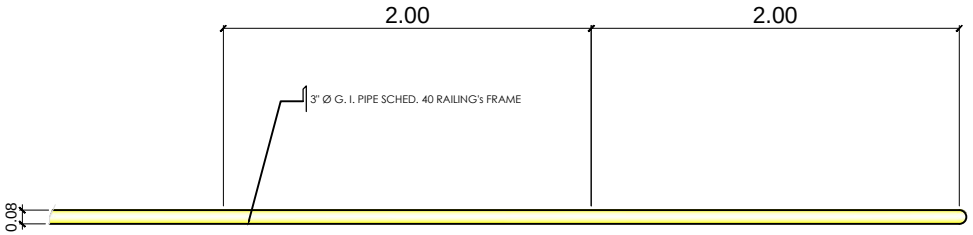

PLAN

DETAIL OF WALK WAY FENCE

SCALE 1:30m


NOTE :
- 37 SPANS OF 2.0m
- 1 SPAN OF 2.50m



STAINLESS STEEL SIGNAGE

NOT TO SCALE

PHILIPPINE PORTS AUTHORITY REAL ESTATE MANAGEMENT DIVISION PMO NCR SOUTH	PROJECT TITLE: CONSTRUCTION OF TWO- STOREY PASSENGER TERMINAL BUILDING @ TMO-PASIG RIVER, SOUTH HARBOR, PORT AREA, MANILA				
PREPARED BY:	DESIGNED BY:	REVIEWED & CHECKED BY:	RECOMMENDED BY:		SHEET NO.
JELLY ANN P. ZURITA	EDDIE F. DE CASTRO SUPERVISING ENGINEER B	NOEL S. ORTUA ESTATE MANAGEMENT CHIEF	ANDRES C. CANDAROMA, JR. MANAGER, REMD	FRANCISQUIEL O. MANCILE PORT MANAGER, PMO NCR SOUTH	19 OF 23

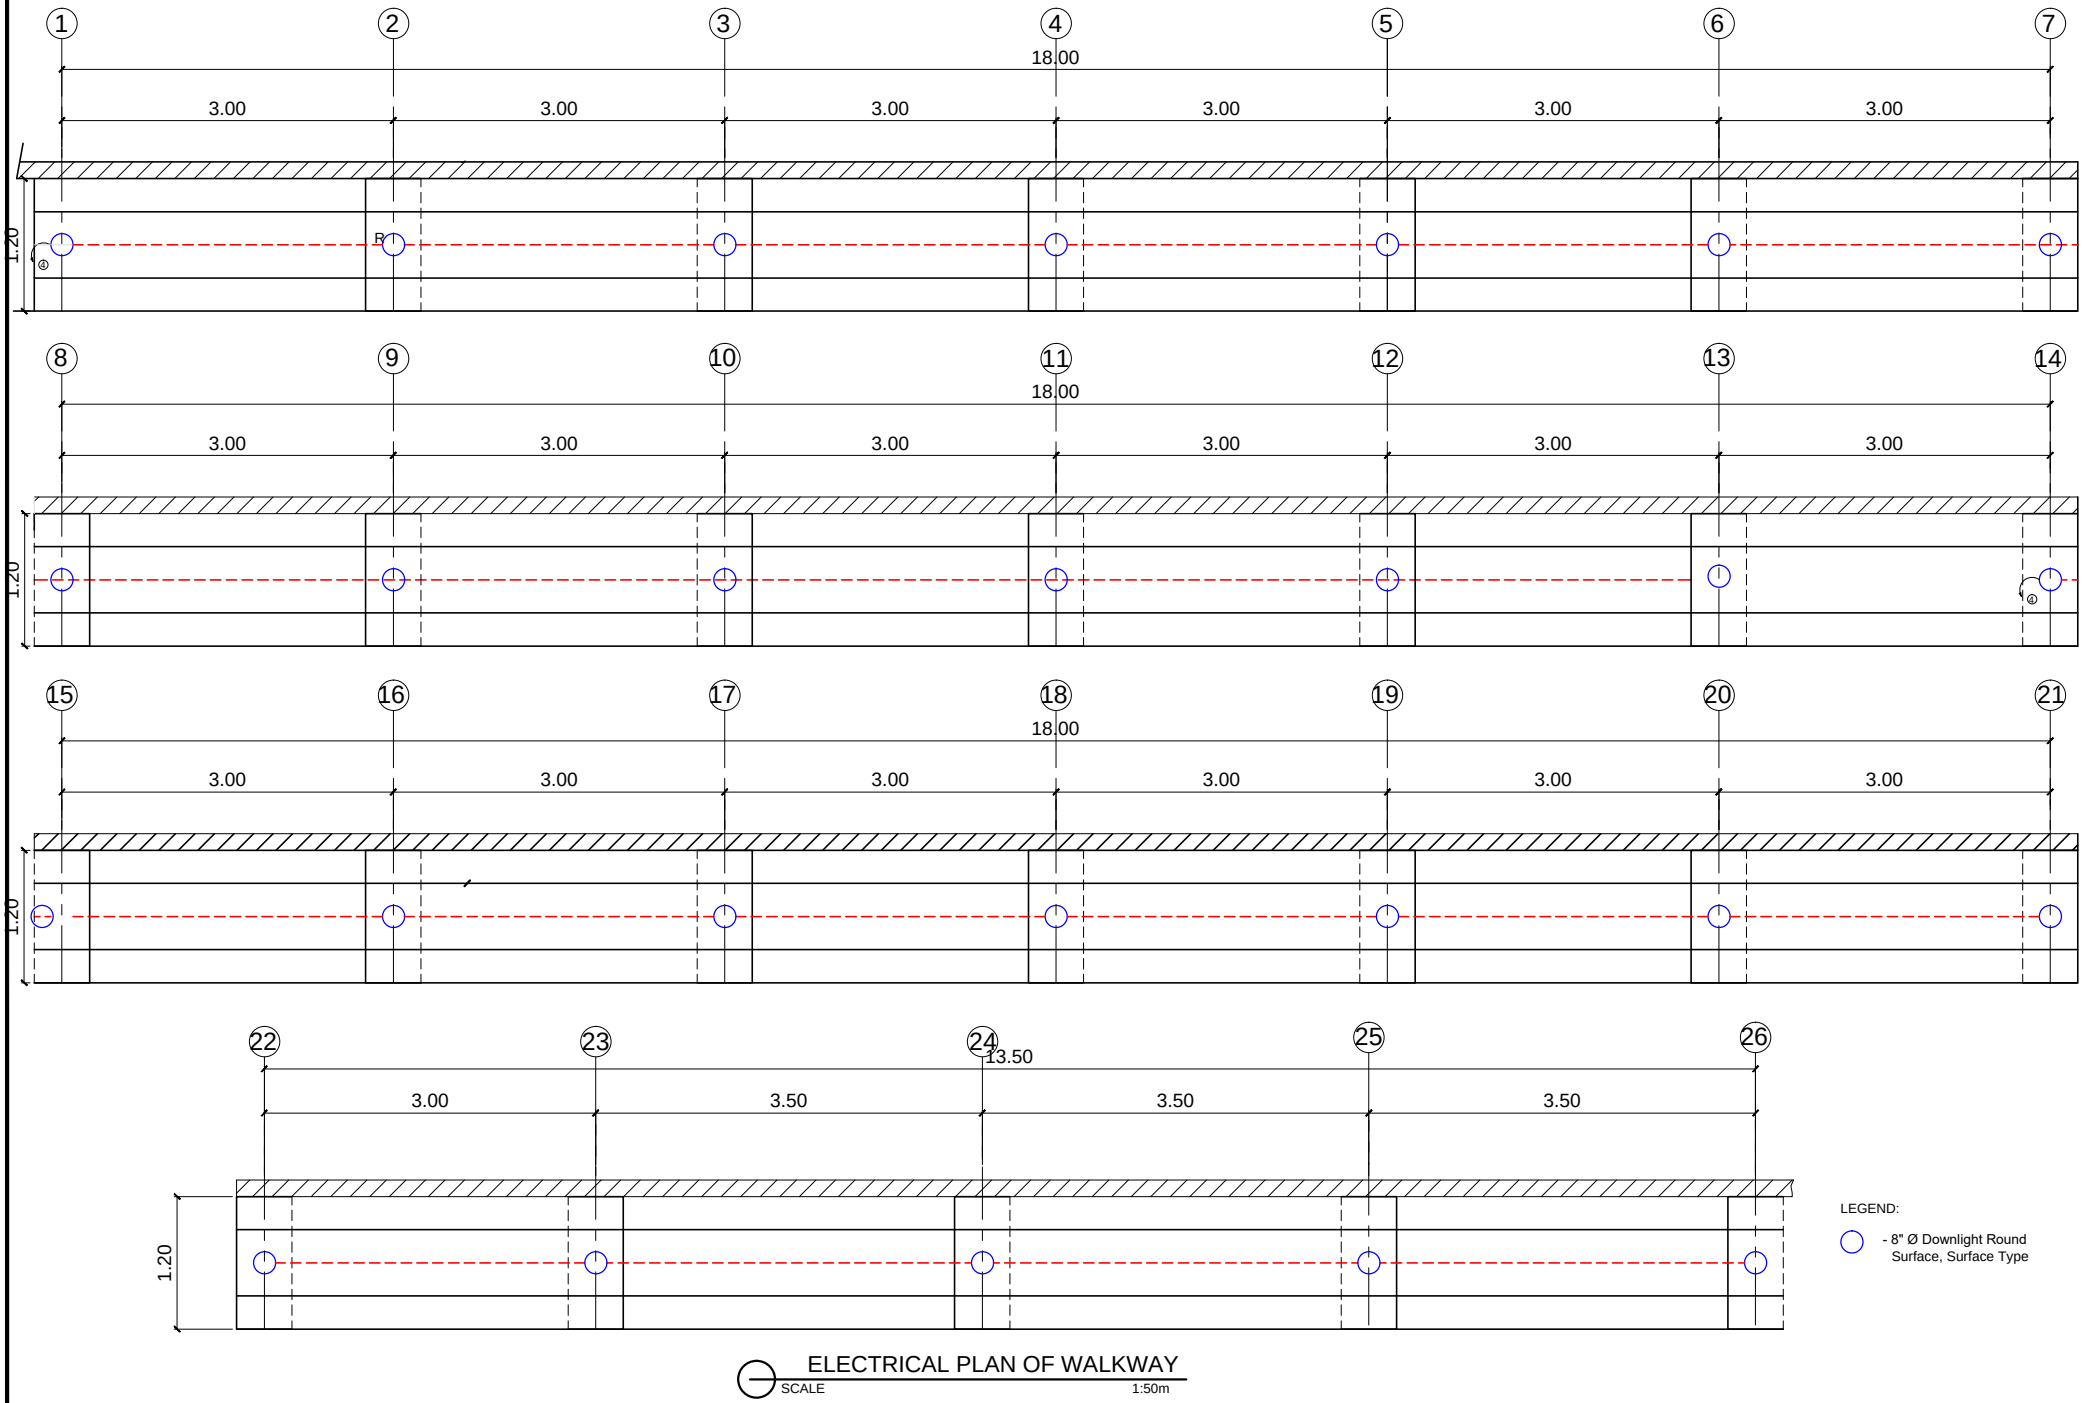

ELECTRICAL PLAN OF WALKWAY


SCALE 1:50m

PHILIPPINE PORTS AUTHORITY

REAL ESTATE MANAGEMENT DIVISION
PMO NCR SOUTH

PROJECT TITLE: CONSTRUCTION OF TWO- STOREY PASSENGER TERMINAL BUILDING @ TMO-PASIG RIVER, SOUTH HARBOR, PORT AREA, MANILA


PREPARED BY:	DESIGNED BY:	REVIEWED & CHECKED BY:	RECOMMENDED BY:	APPROVED BY:	SHEET NO.
JELLY ANN P. ZURITA ACAD OPERATOR	EDDIE F. DE CASTRO SUPERVISING ENGINEER B	NOEL S. ORTUA ESTATE MANAGEMENT CHIEF	ANDRES C. CANDAROMA, JR. MANAGER, REMD	FRANCISQUIEL O. MANCILE PORT MANAGER, PMO NCR SOUTH	20 OF 23

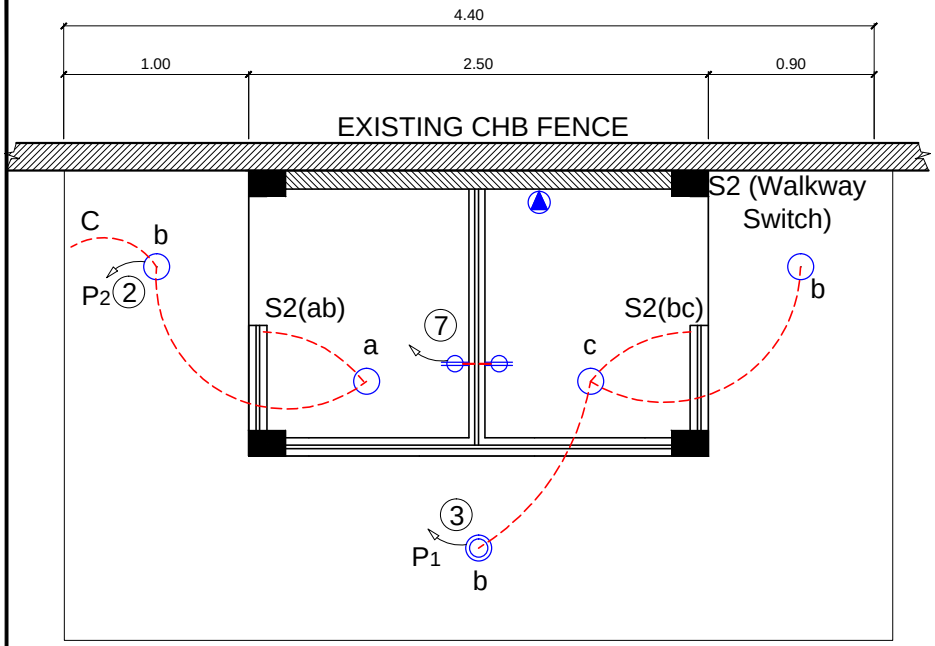


ELECTRICAL PLAN OF TICKETING BOOTH
SCALE 1: 30m

LEGEND:


- 4" Ø Downlight Round Surface, Surface Type
- Duplex Convenience Outlet
- ACU
- S^2 - Two Gang Switch, Illuminated Wide Series

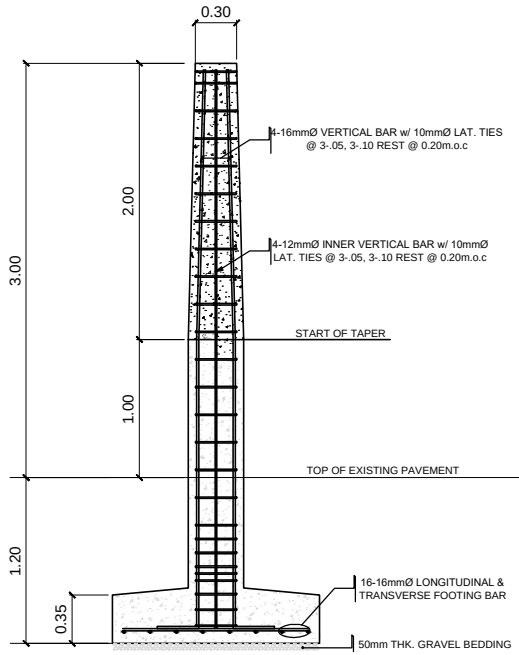

SECTION

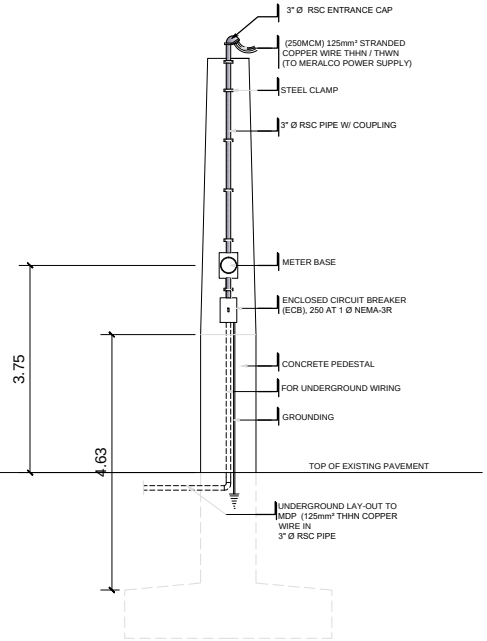

ELEVATION

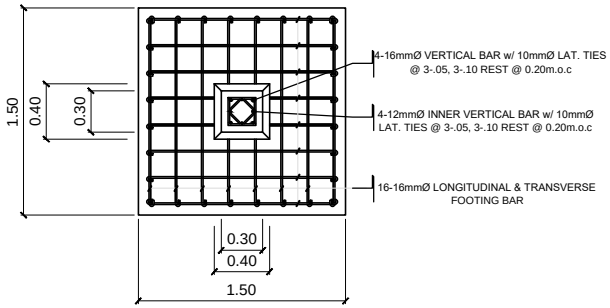


PLAN

CONCRETE PEDESTAL DETAIL (FOR SERVICE ENTRANCE)
SCALE 1: 40m


PHILIPPINE PORTS AUTHORITY
REAL ESTATE MANAGEMENT DIVISION
PMO NCR SOUTH

PROJECT TITLE: CONSTRUCTION OF TWO- STOREY PASSENGER TERMINAL BUILDING @ TMO-PASIG RIVER, SOUTH HARBOR, PORT AREA, MANILA


PREPARED BY:	DESIGNED BY:	REVIEWED & CHECKED BY:	RECOMMENDED BY:	APPROVED BY:	SHEET NO.
JELLY ANN P. ZURITA ACAD OPERATOR	EDDIE F. DE CASTRO SUPERVISING ENGINEER B	NOEL S. ORTUA ESTATE MANAGEMENT CHIEF	ANDRES C. CANDAROMA, JR. MANAGER, REMD	FRANCISQUIEL O. MANCILE PORT MANAGER, PMO NCR SOUTH	21 OF 23

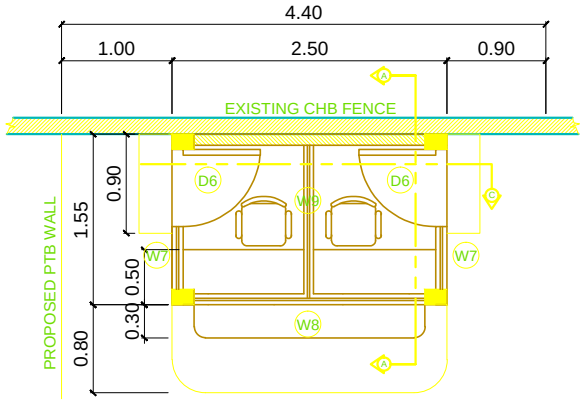


FLOOR PLAN OF TICKETING BOOTH
SCALE 1:50m

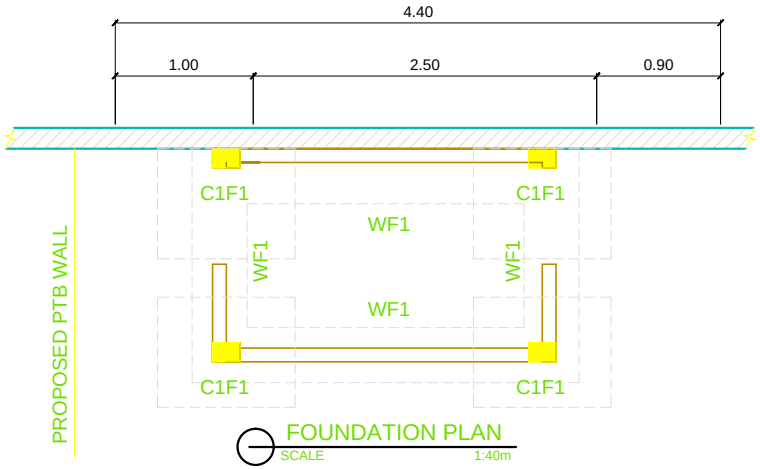


FOUNDATION PLAN
SCALE 1:40m

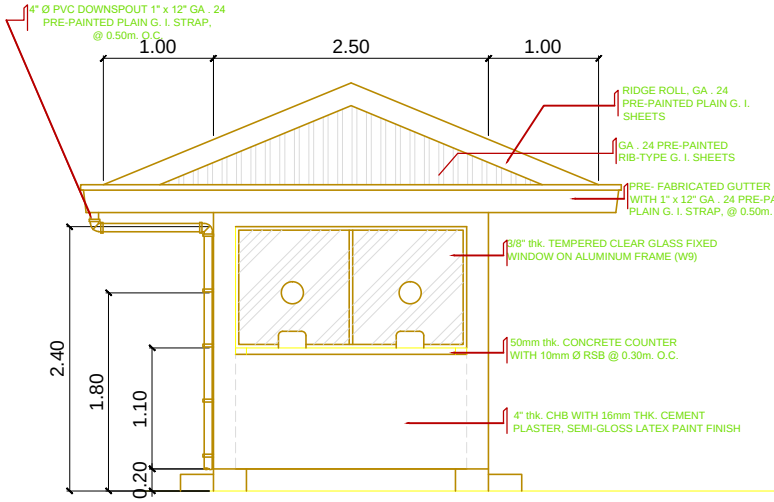


FRONT ELEVATION
SCALE 1:50m

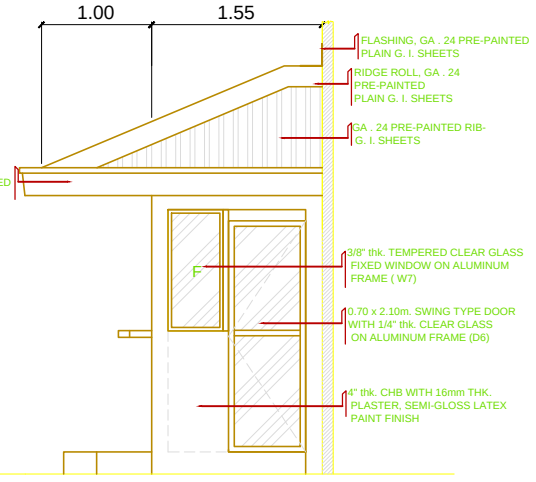


LEFT/ RIGHT ELEVATION
SCALE 1:50m

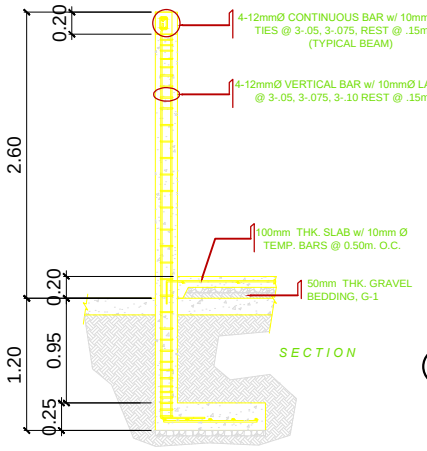


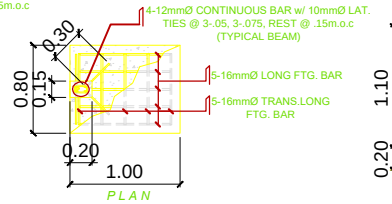

DETAIL OF C1F1
SCALE 1:50m

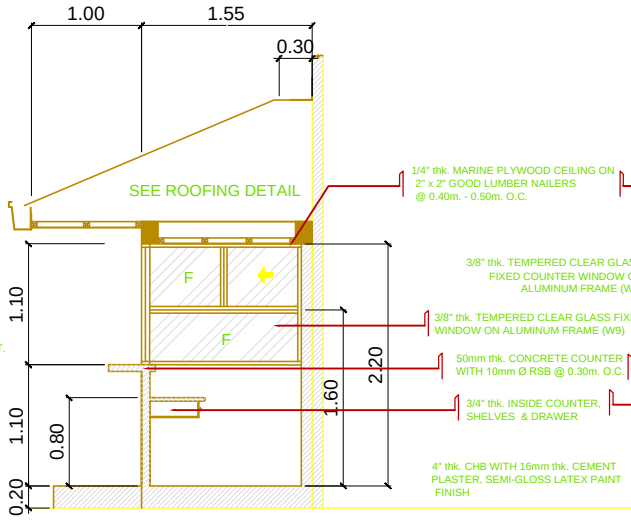


SECTION THRU A
SCALE 1:50m

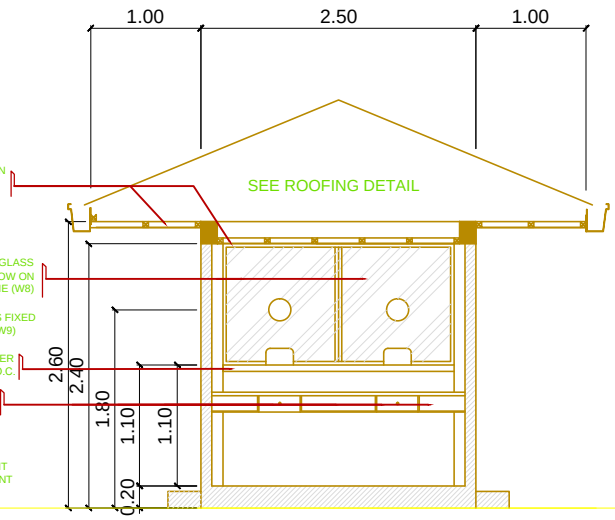


SECTION THRU B
SCALE 1:50m


PHILIPPINE PORTS AUTHORITY REAL ESTATE MANAGEMENT DIVISION PMO NCR SOUTH	**PROJECT TITLE:** CONSTRUCTION OF TWO- STOREY PASSENGER TERMINAL BUILDING @ TMO-PASIG RIVER, SOUTH HARBOR, PORT AREA, MANILA				
PREPARED BY:	**DESIGNED BY:**	**REVIEWED & CHECKED BY:**	**RECOMMENDED BY:**	**APPROVED BY:**	**SHEET NO.**
JELLY ANN P. ZURITA ACAD OPERATOR	EDDIE F. DE CASTRO SUPERVISING ENGINEER B	NOEL S. ORTUA ESTATE MANAGEMENT CHIEF	ANDRES C. CANDAROMA, JR. MANAGER, REMD	FRANCISQUIEL O. MANCILE PORT MANAGER, PMO NCR SOUTH	22 OF 23

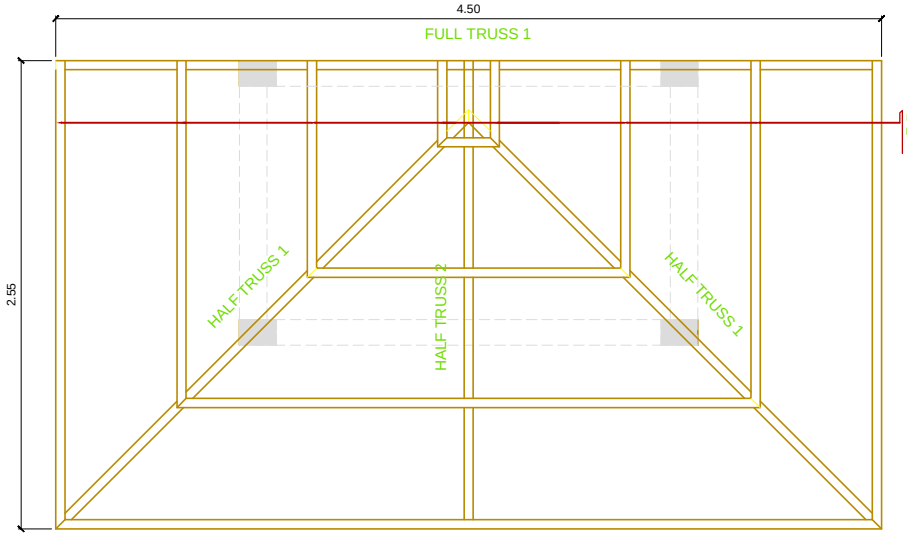


ROOF FRAMING
SCALE 1:30m

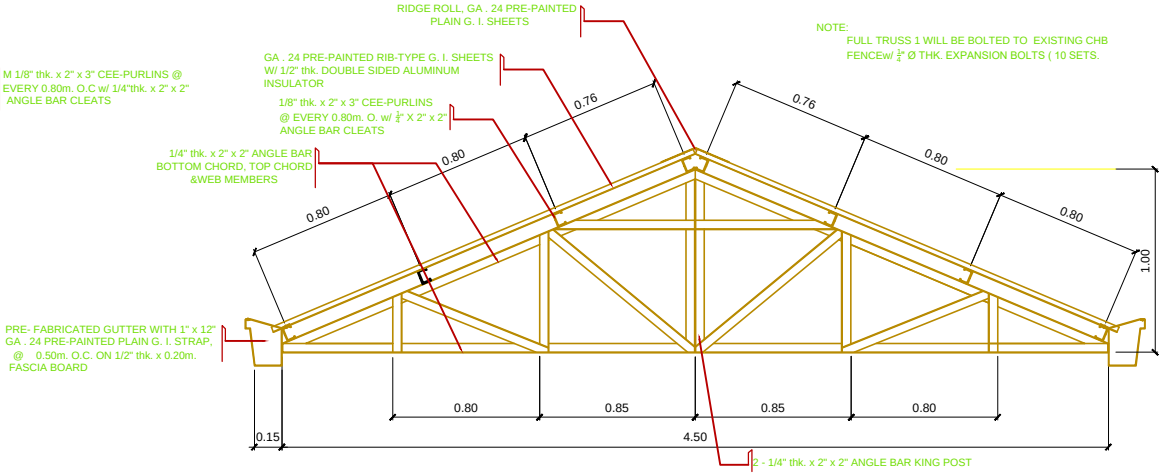


FULL TRUSS 1
SCALE 1:30m

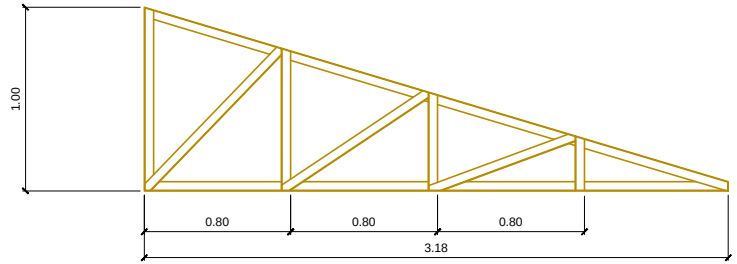

HALF TRUSS 1
SCALE 1:30m

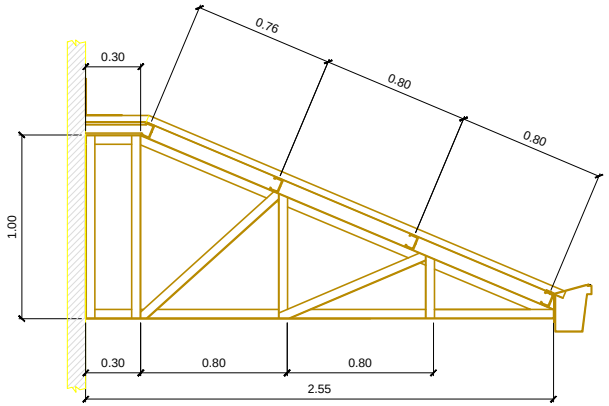

HALF TRUSS 2
SCALE 1:30m

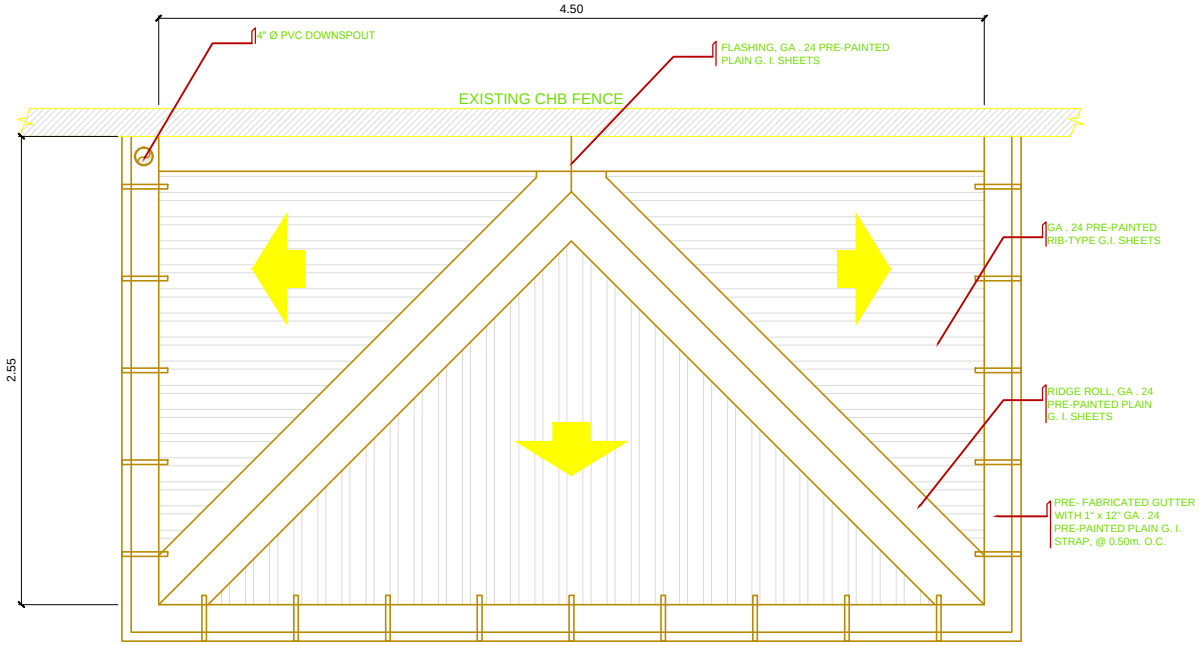

ROOFING PLAN
SCALE 1:30m

PHILIPPINE PORTS AUTHORITY
REAL ESTATE MANAGEMENT DIVISION
PMO NCR SOUTH

PROJECT TITLE: CONSTRUCTION OF TWO- STOREY PASSENGER TERMINAL BUILDING @ TMO-PASIG RIVER, SOUTH HARBOR, PORT AREA, MANILA

PREPARED BY:	DESIGNED BY:	REVIEWED & CHECKED BY:	RECOMMENDED BY:	APPROVED BY:	SHEET NO.
JELLY ANN P. ZURITA ACAD OPERATOR	EDDIE F. DE CASTRO SUPERVISING ENGINEER B	NOEL S. ORTUA ESTATE MANAGEMENT CHIEF	ANDRES C. CANDAROMA, JR. MANAGER, REMD	FRANCISQUIEL O. MANCILE PORT MANAGER, PMO NCR SOUTH	23 OF 23